CONTRACT NO. 64594

F.A.P. RTE.	SECTION	COUNTY	TOTAL SHEETS	SHEET NO.
303	129K	WINNEBAGO	585	153
STA.	TO STA.			
FED. ROAD DIST. NO.	ILLINOIS	FED. AID PROJECT		

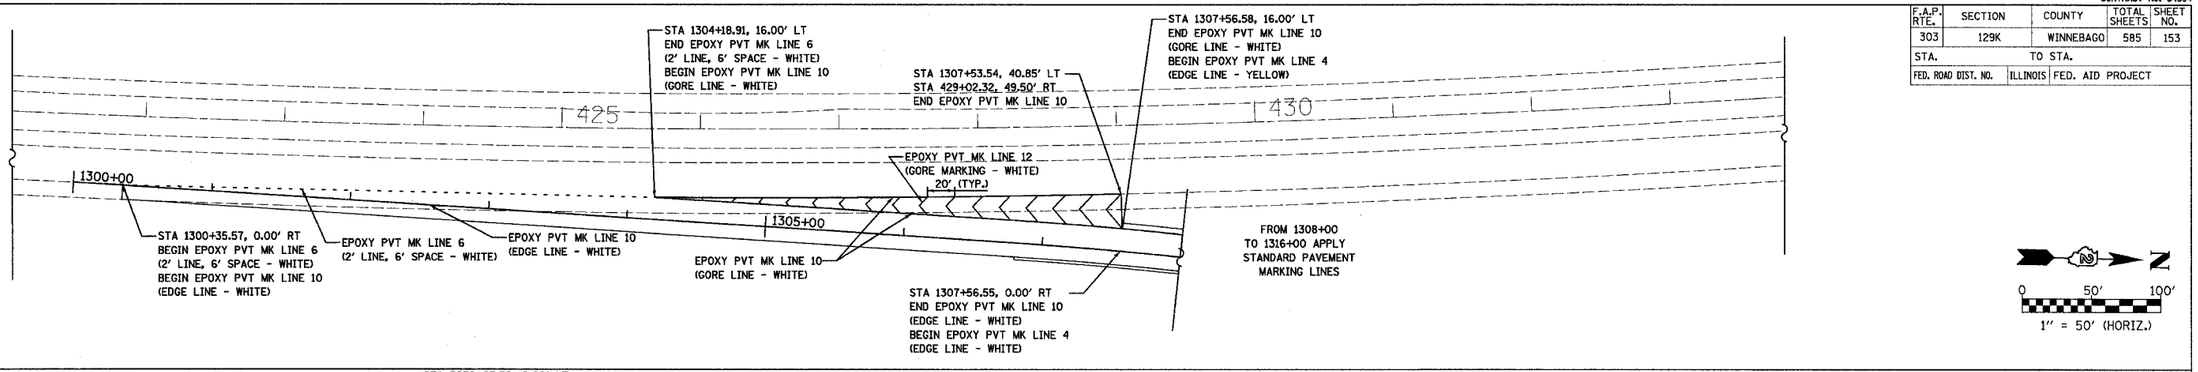

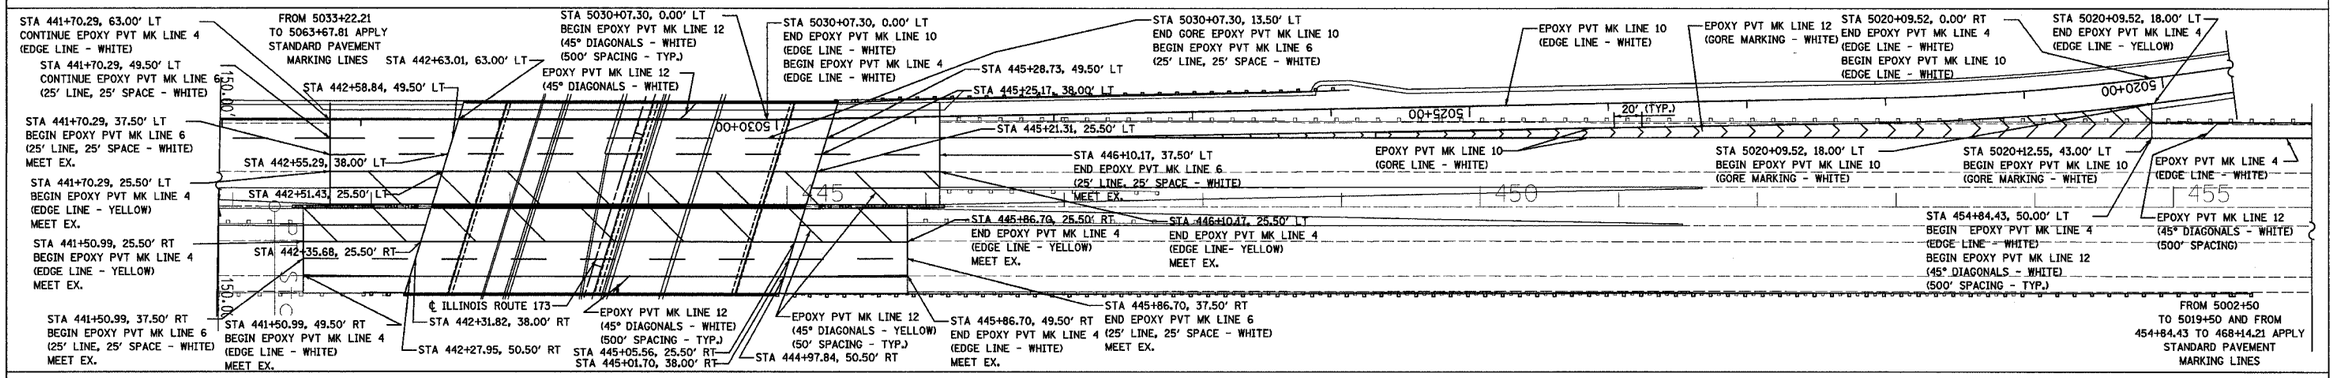

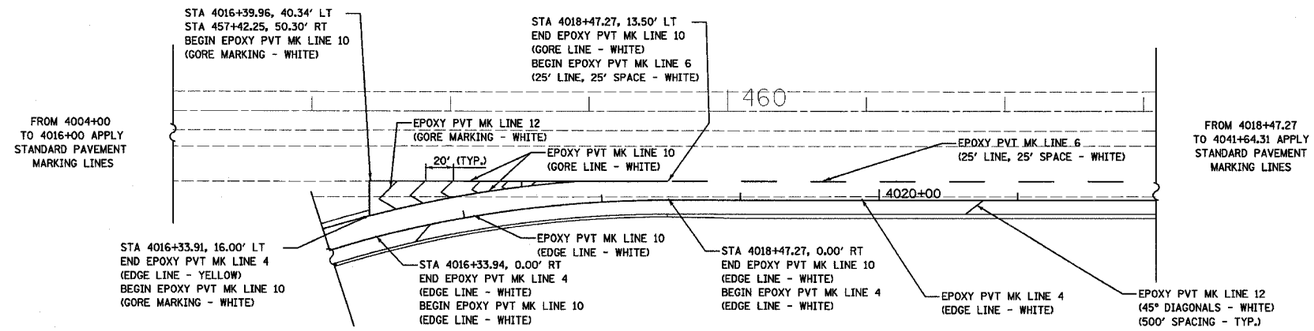

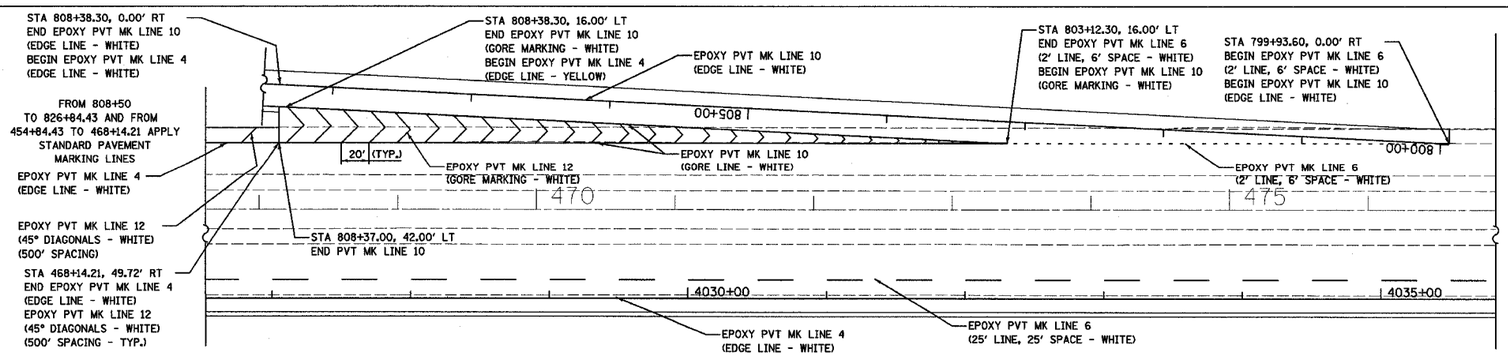

REVISIONS	
NAME	DATE

ILLINOIS DEPARTMENT OF TRANSPORTATION

PAVEMENT MARKING DETAILS

1308+00 TO 1316+00
4016+00 TO 4018+47.27
5019+50 TO 5033+22.21
800+00 TO 808+34.22

SCALE: VERT. NA
HORIZ. 1" = 100'

DRAWN BY EJB

DATE: SEPTEMBER 14, 2005

CHECKED BY CRF