CONTRACT NO. 64B31

F.A.P. RTE.	SECTION	COUNTY	TOTAL SHEETS	SHEET NO.
517	(1-3)TS-1	BOONE	12	6
STA.		TO STA.		
FED. ROAD DIST. NO.	ILLINOIS	FED. AID PROJECT		

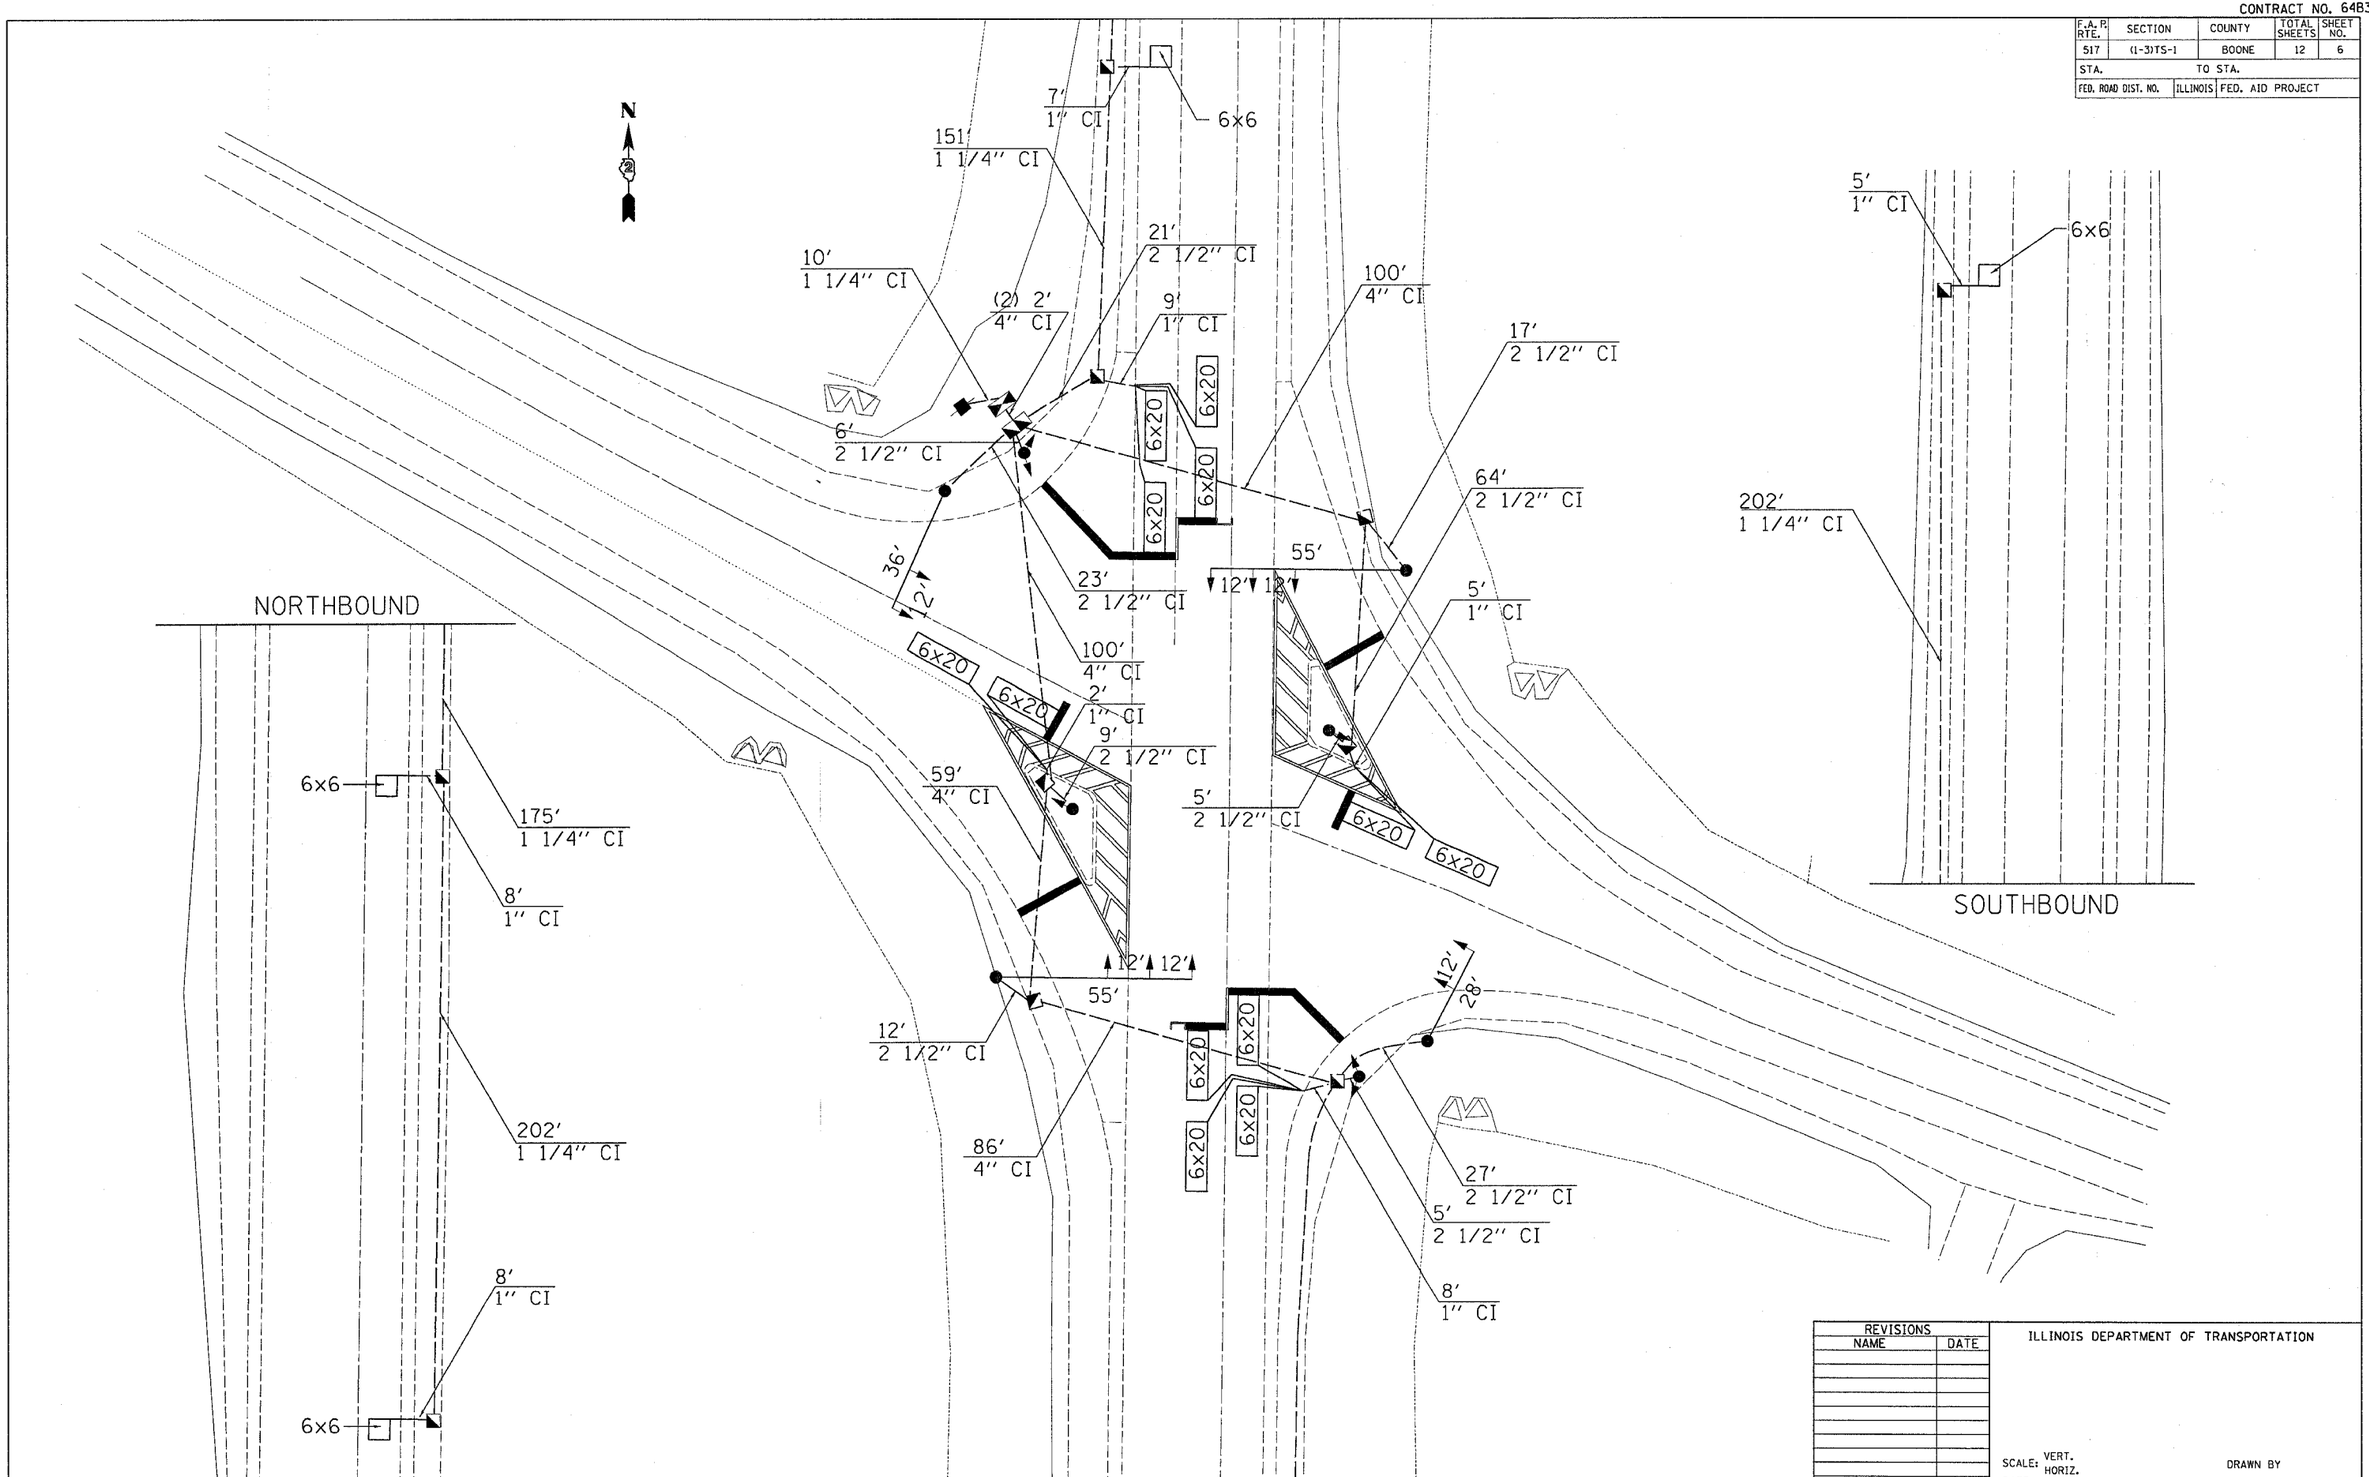

REVISIONS NAME	DATE

ILLINOIS DEPARTMENT OF TRANSPORTATION

SCALE: VERT. HORIZ.

DATE

DRAWN BY

CHECKED BY

PLOT DATE = Thu Sep 01 11:34:29 2005
FILE NAME = c:\pw_work\coldwater\d29h405\sb29h405v.dgn
PLOT SCALE = 20.0000 ' / IN.
USER NAME = hilki