* (6.14.15)R-TS--1

CONTRACT NO. 64B32

F.A. RTE.	SECTION	COUNTY	TOTAL SHEETS	SHEET NO.
525	*	BOONE	11	6
STA.		TO STA.		
FED. ROAD DIST. NO.	ILLINOIS	FED. AID PROJECT		

LED
SIGNAL HEAD RETROFIT

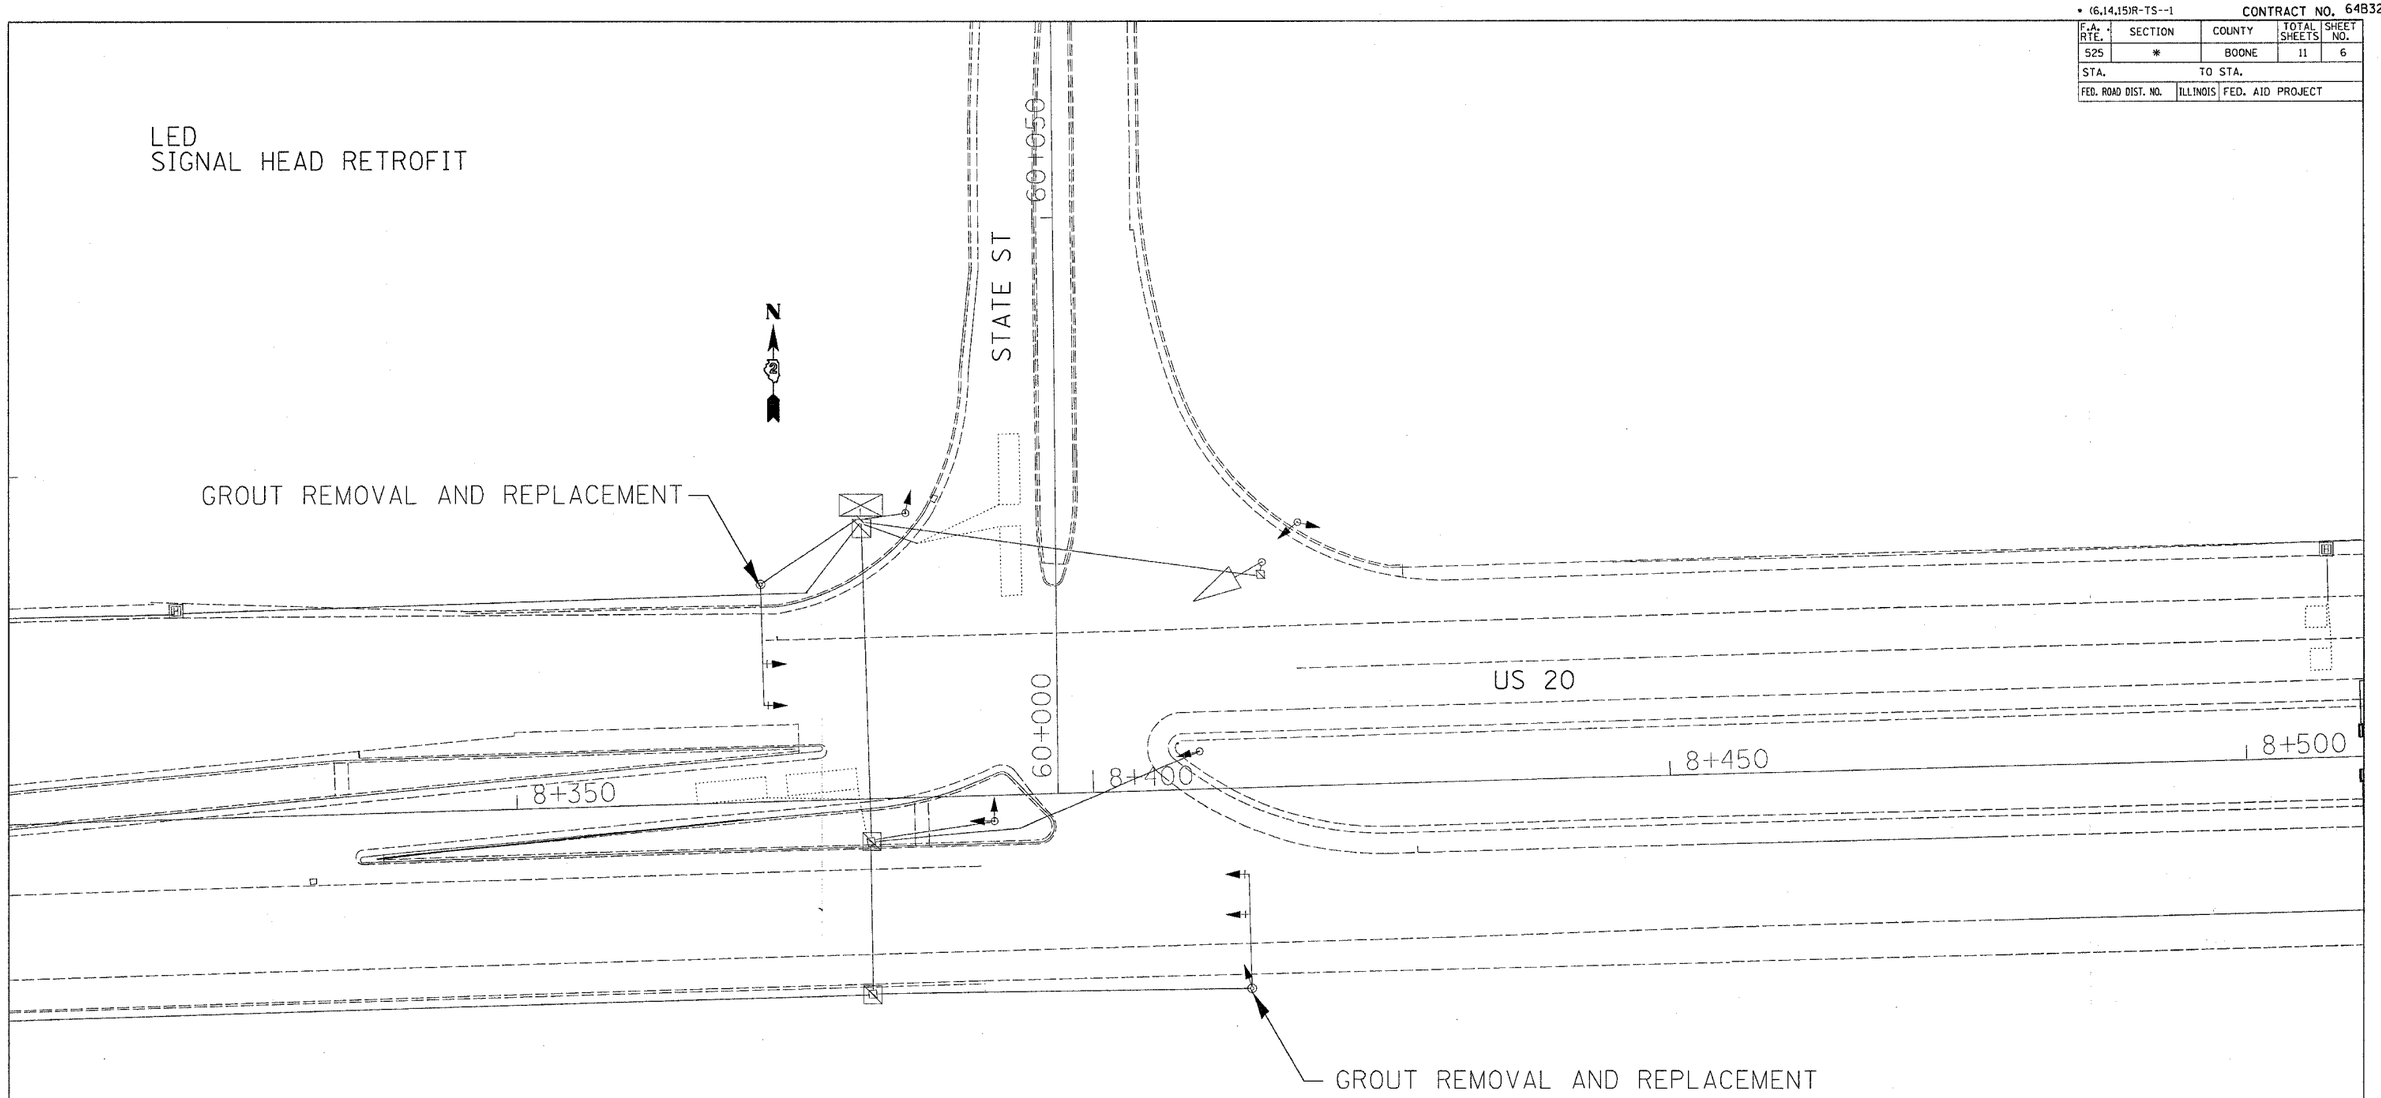

REVISIONS	
NAME	DATE

ILLINOIS DEPARTMENT OF TRANSPORTATION

SCALE: VERT.
HORIZ.

DATE

DRAWN BY

CHECKED BY

PLOT DATE = Thu Sep 01 11:26:05 2005
FILE NAME = C:\pwworking\US20\F6ARL\o2ph5805.dgn
PLOT SCALE = 20.0000 ' / IN.
USER NAME = hallk1