VERIFIED UTILITY INFORMATION - SUE QUALITY LEVEL A

CONFLICT NO.	SIZE / TYPE	NORTHING	EASTING	STATION	OFFSET	TOP OF UTILITY	EXISTING CUT	REFERENCE GROUND ELEV.	COMMENTS
1	WATER MAIN	1828656.33	1057990.33	418+23.62	33.19 RT.	700.65	3.05	703.70	ILLINOIS AMERICAN WATER
2	WATER MAIN	1828848.50	1057853.58	226+99.70	7.21 RT.	701.74	6.93	708.67	ILLINOIS AMERICAN WATER

STATE OF ILLINOIS)
) S.S.
COUNTY OF COOK)

UTILITY(IES) SHOWN HEREON HAVE BEEN INVESTIGATED BY ASE IN ACCORDANCE WITH SUE INDUSTRY STANDARDS QUALITY LEVEL A (QLA) AND B (QLB). ALL OTHER INFORMATION SHOWN HAS BEEN PROVIDED BY OTHERS.

FIELD WORK WAS PERFORMED BETWEEN THE 25TH OF MAY AND 7TH DAY OF JULY, A.D., 2010.

IN WITNESS WHEREOF, I HAVE HEREUNTO SET MY HAND AND SEAL THIS 13TH DAY OF JULY A.D., 2010. CHICAGO, IL.

STEVEN M. RIENKS - ILLINOIS PROFESSIONAL ENGINEER NUMBER 62-044619
MY LICENSE EXPIRES 11/30/2011

STEVEN M. RIENKS 062-044619 LICENSED PROFESSIONAL ENGINEER OF ILLINOIS

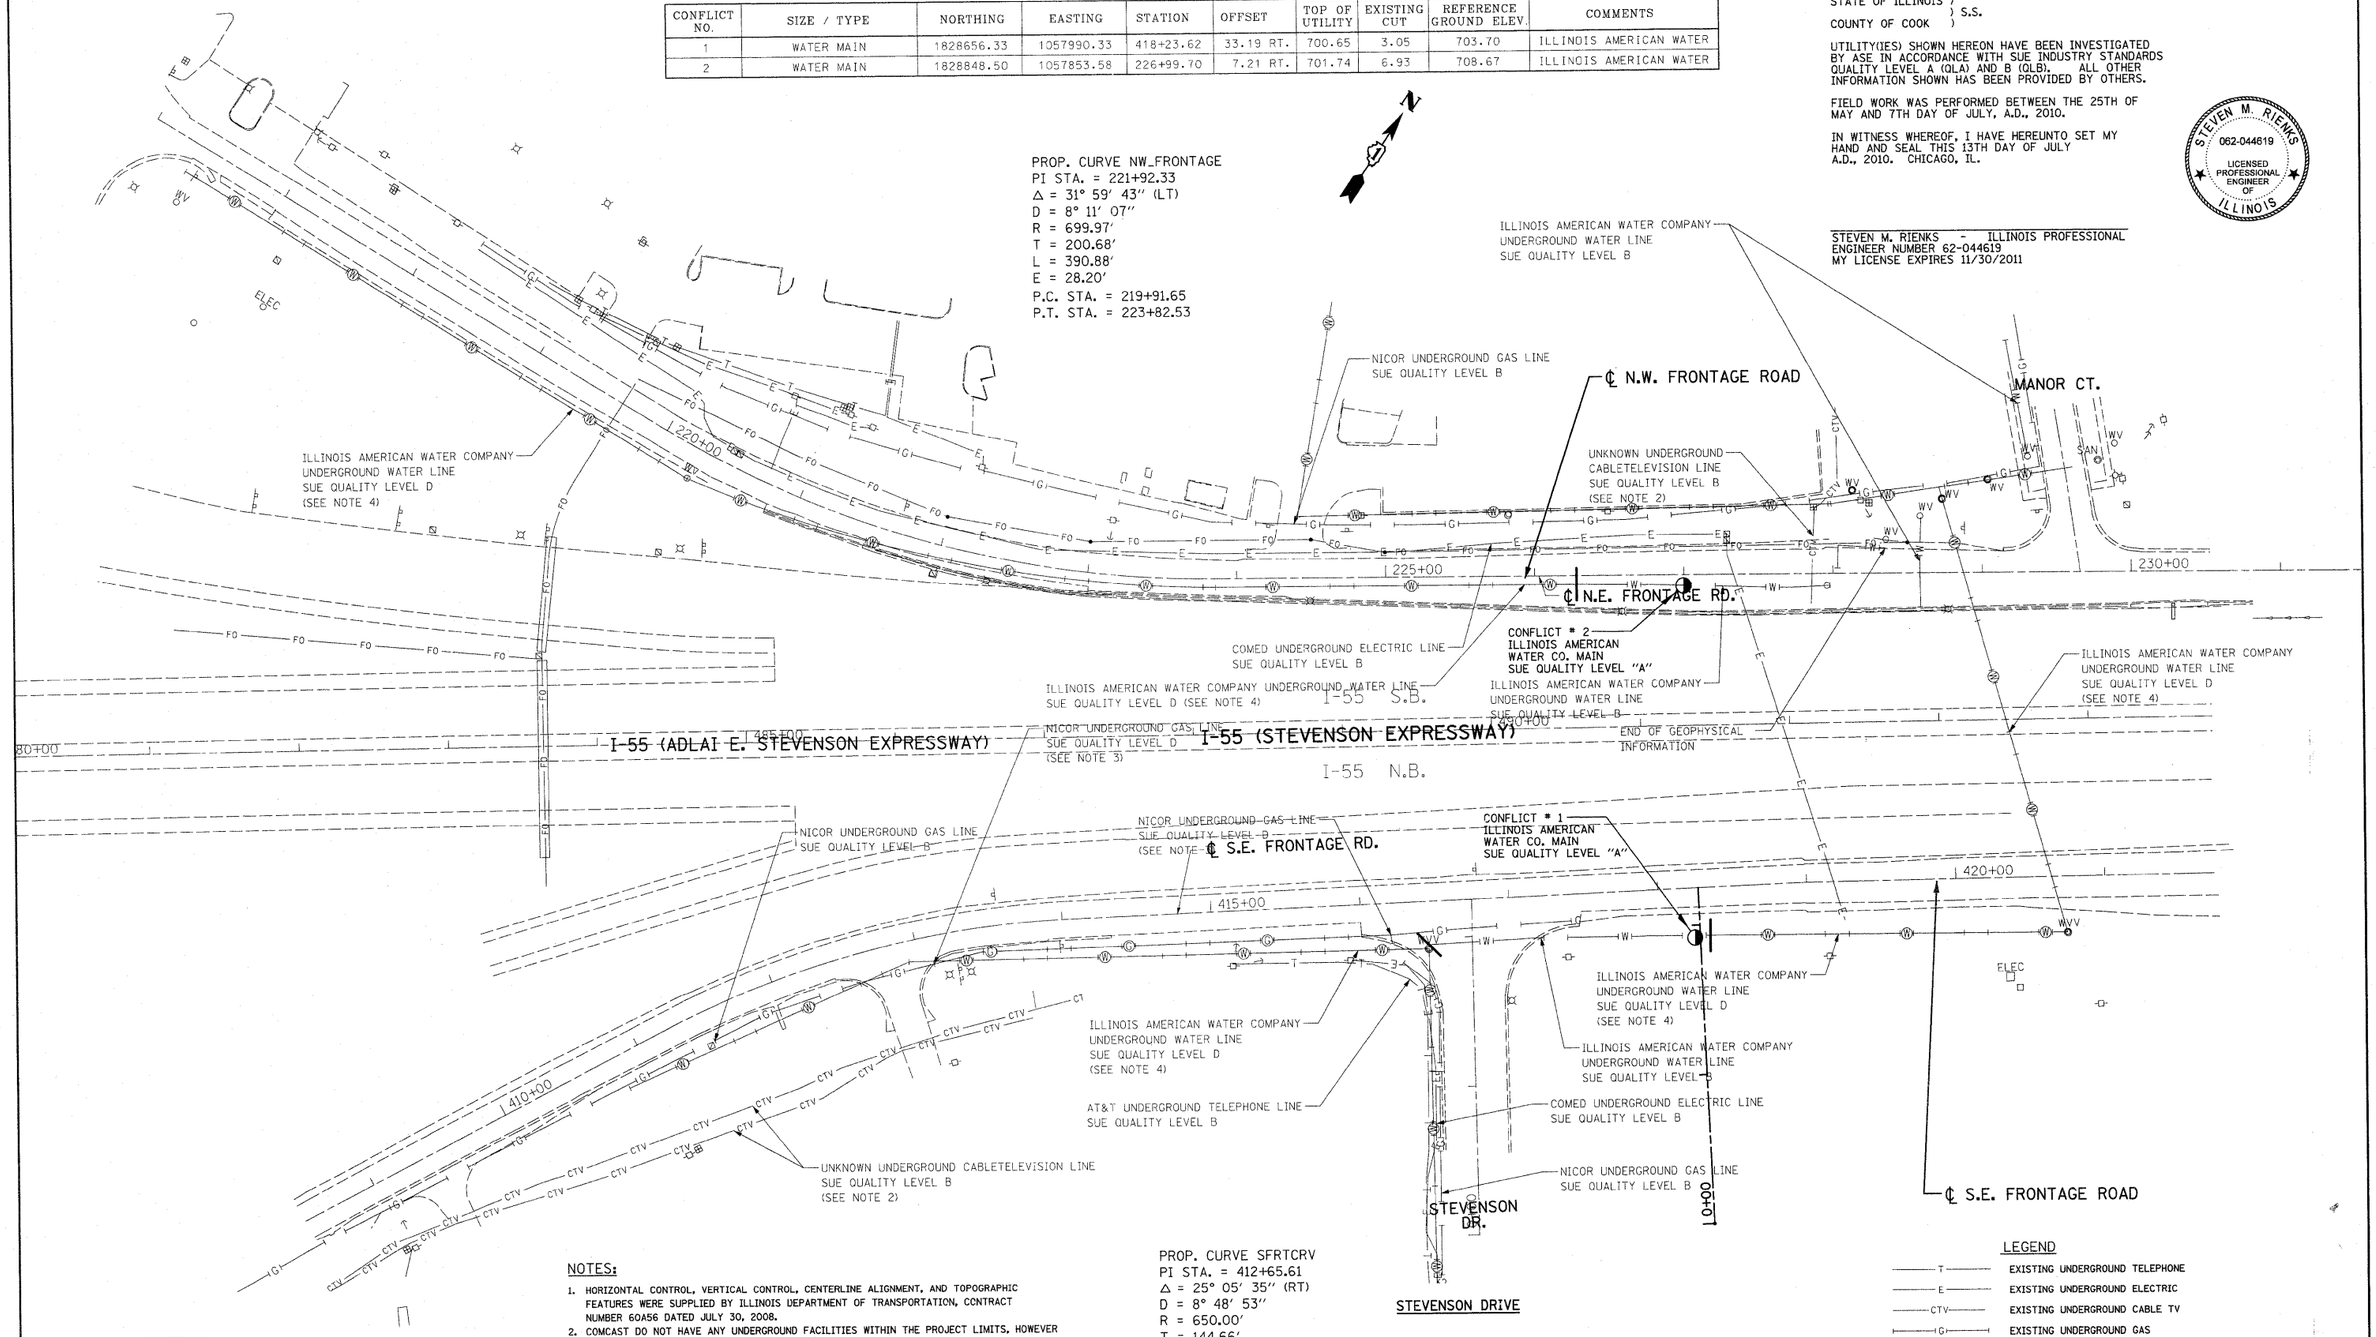

NOTES:

1. HORIZONTAL CONTROL, VERTICAL CONTROL, CENTERLINE ALIGNMENT, AND TOPOGRAPHIC FEATURES WERE SUPPLIED BY ILLINOIS DEPARTMENT OF TRANSPORTATION, CONTRACT NUMBER 60A56 DATED JULY 30, 2008.
2. COMCAST DO NOT HAVE ANY UNDERGROUND FACILITIES WITHIN THE PROJECT LIMITS. HOWEVER THERE IS EVIDENCE OF POSSIBLE LINES IN THE FIELD.
3. BASED ON THE ATLAS PROVIDED BY NICOR, THE LINE IS CONTINOUS. THIS SECTION OF THE THE LINE WAS INDETERMINABLE.
4. SOME WATER MAINS WERE INDETERMINABLE. THEY ARE DRAWN USING THE ATLAS PROVIDED BY ILLINOIS AMERICAN WATER COMPANY.

PROP. CURVE SFRTCRV
PI STA. = 412+65.61
Δ = 25° 05′ 35″ (RT)
D = 8° 48′ 53″
R = 650.00′
T = 144.66′
L = 284.67′
E = 15.90′
P.C. STA. = 411+20.96
P.T. STA. = 414+05.63

LEGEND

- T — EXISTING UNDERGROUND TELEPHONE
- E — EXISTING UNDERGROUND ELECTRIC
- CTV — EXISTING UNDERGROUND CABLE TV
- G — EXISTING UNDERGROUND GAS
- W — EXISTING UNDERGROUND WATER
- W — EXISTING UNDERGROUND WATER (PER UTILITY ATLAS MAPS)
- G — EXISTING UNDERGROUND GAS (PER UTILITY ATLAS MAPS)
- CONFLICT # (SUE QUALITY LEVEL A)

AMERICAN
SURVEYING & ENGINEERING, P.C.
SURVEYORS · ENGINEERS
GEODESISTS MAPPING SCIENTISTS
Chicago: 312-277-2000 / Fax 312-277-2002
Dixon: 815-288-6231 / Fax 815-288-6277
Aurora: 603-897-4105 / Fax 630-897-4121
Illinois Professional Design Firm No. 184-003192

FILE NAME = c:\pw_work\pwidot\leysa\d0278193\SHT_UTI.dgn	USER NAME =	DESIGNED -	REVISED -
		DRAWN - CTT	REVISED -
	PLOT SCALE = 50′ = 1′	CHECKED - SMR	REVISED -
	PLOT DATE = 10/8/2008	DATE -	REVISED -

STATE OF ILLINOIS
DEPARTMENT OF TRANSPORTATION

SUE INVESTIGATION OF UNDERGROUND UTILITIES
F.A.I. 55 (I-55) EAST OF IL-53

SCALE: 1″=50′ | SHEET NO. OF SHEETS | STA. TO STA.

F.A.I. RTE.	SECTION	COUNTY	TOTAL SHEETS	SHEET NO.
55	29T-1	WILL	19	5
		CONTRACT NO. 60A56		

FED. ROAD DIST. NO. 1 | ILLINOIS | FED. AID PROJECT

5