ROUTE	SECTION	COUNTY	TOTAL SHEETS	SHEET NUMBER
VARIOUS	2011-051-I	COOK & DUPAGE	72	57

CONTRACT NO. 60P61

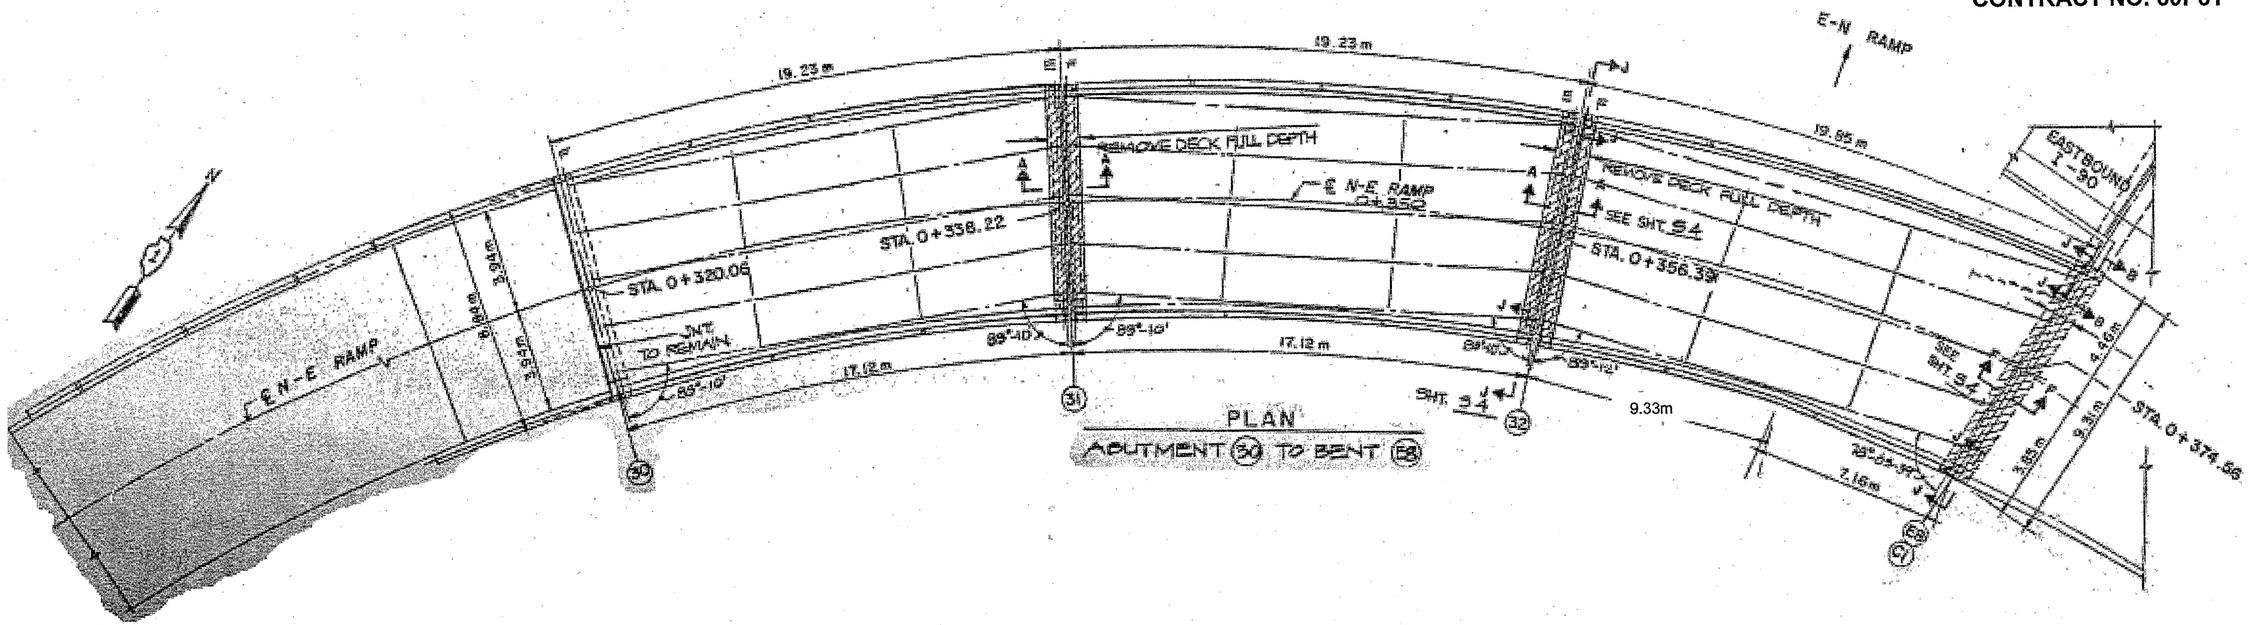

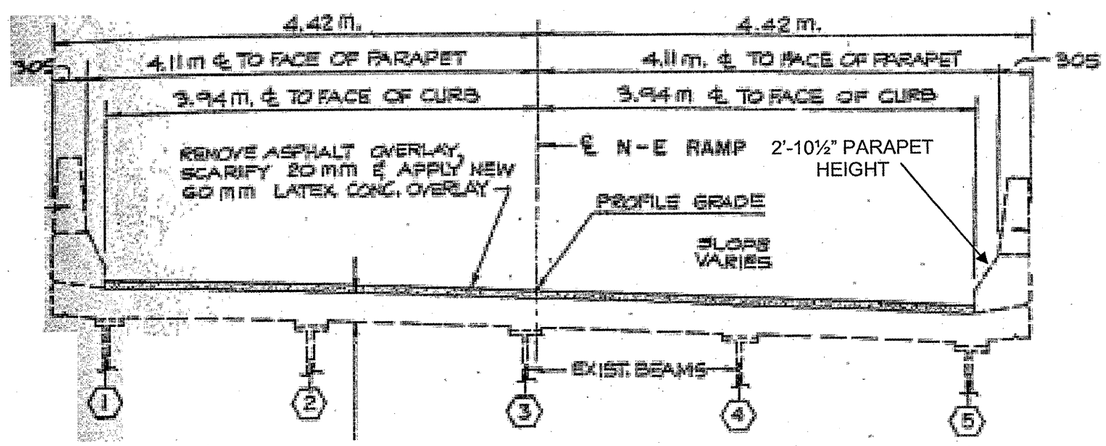

TYPICAL DECK CROSS SECTION
LOOKING NORTH
(BETWEEN BENTS 30 TO 68)

FOR INFORMATION ONLY

ILLINOIS DEPARTMENT OF TRANSPORTATION

EXISTING PLAN & CROSS SECTION
LOCATION 41 (SN 016-2451)
I-94NB TO I-290EB OVER I-90/94NB,I-290EB
SHEET 1 OF 1