NOTES:

1. CONCRETE BARRIER WALL TAPER RATES SHALL NOT EXCEED 1:10.

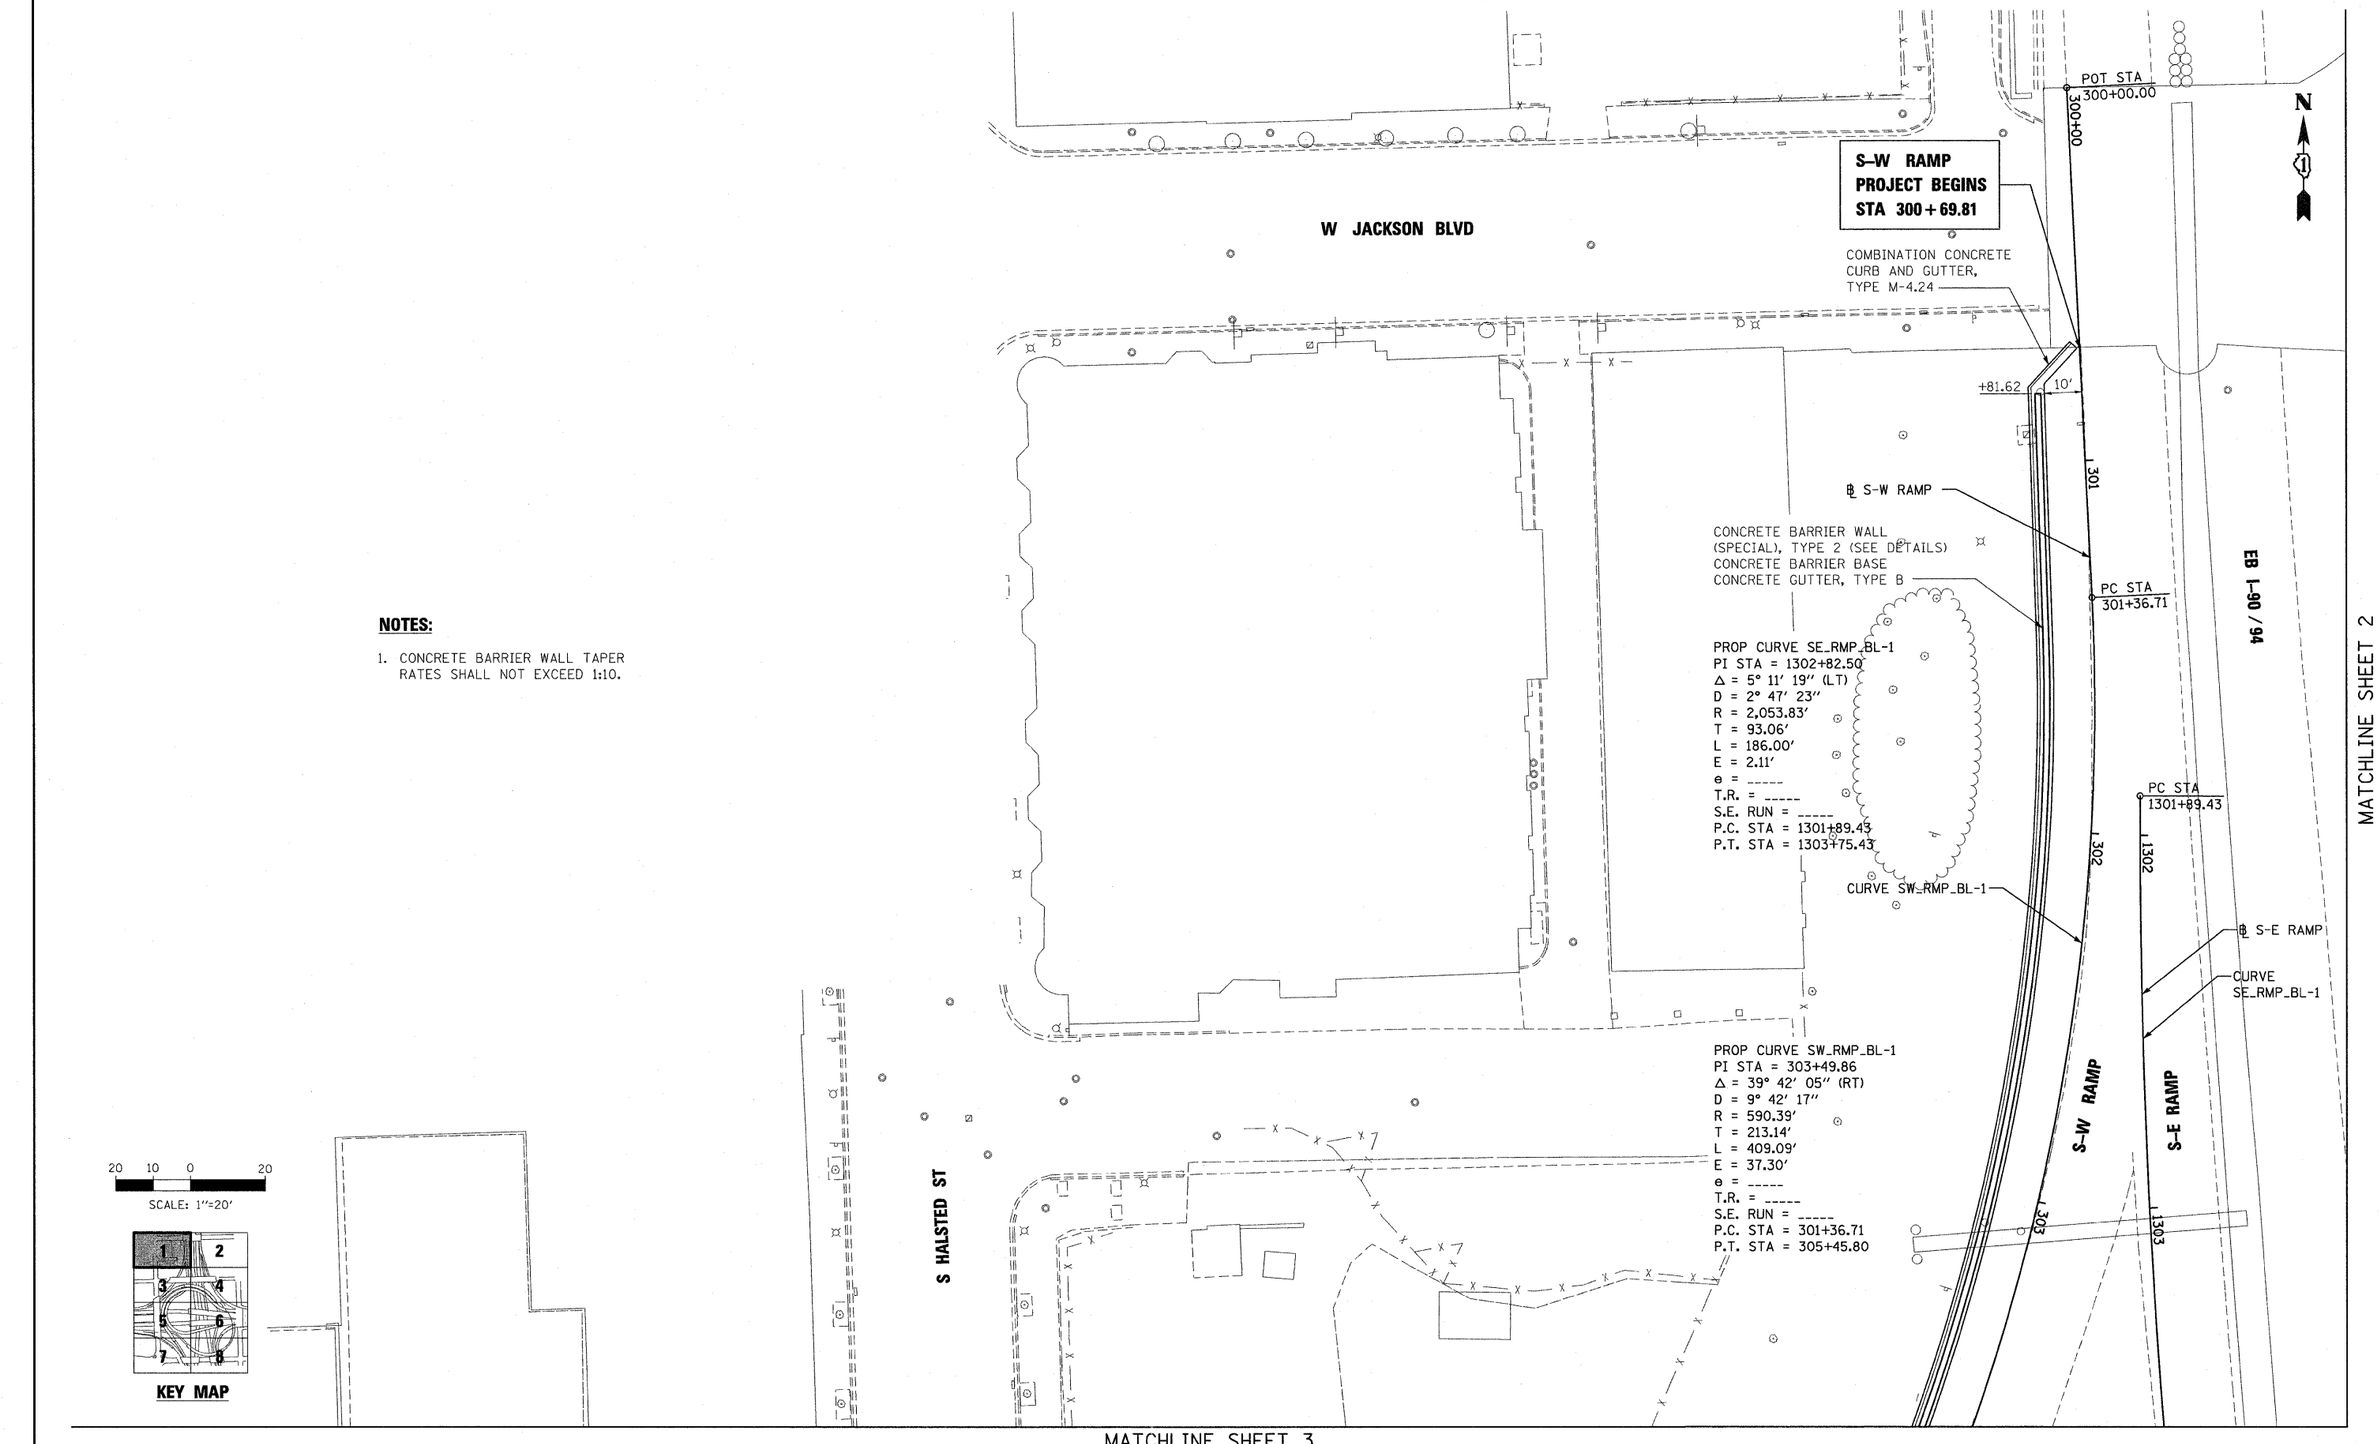

20 10 0 20

SCALE: 1"=20'

KEY MAP

FILE NAME = 16_D60P67-sht-plan01.dgn	USER NAME = USER:3690	DESIGNED - DLD	REVISED -
		DRAWN - ED	REVISED -
	PLOT SCALE = 1:20	CHECKED - AAC	REVISED -
	PLOT DATE = 9/8/2011	DATE - 08/04/11	REVISED -

STATE OF ILLINOIS
DEPARTMENT OF TRANSPORTATION

PROPOSED ROADWAY PLAN

SCALE: 1"=20' | SHEET NO. 1 OF 8 SHEETS | STA. | TO STA.

F.A.I. RTE.	SECTION	COUNTY	TOTAL SHEETS	SHEET NO.
90/94 /290	2011-055-I	COOK	107	17
		CONTRACT NO. 60P67		
		ILLINOIS FED. AID PROJECT		