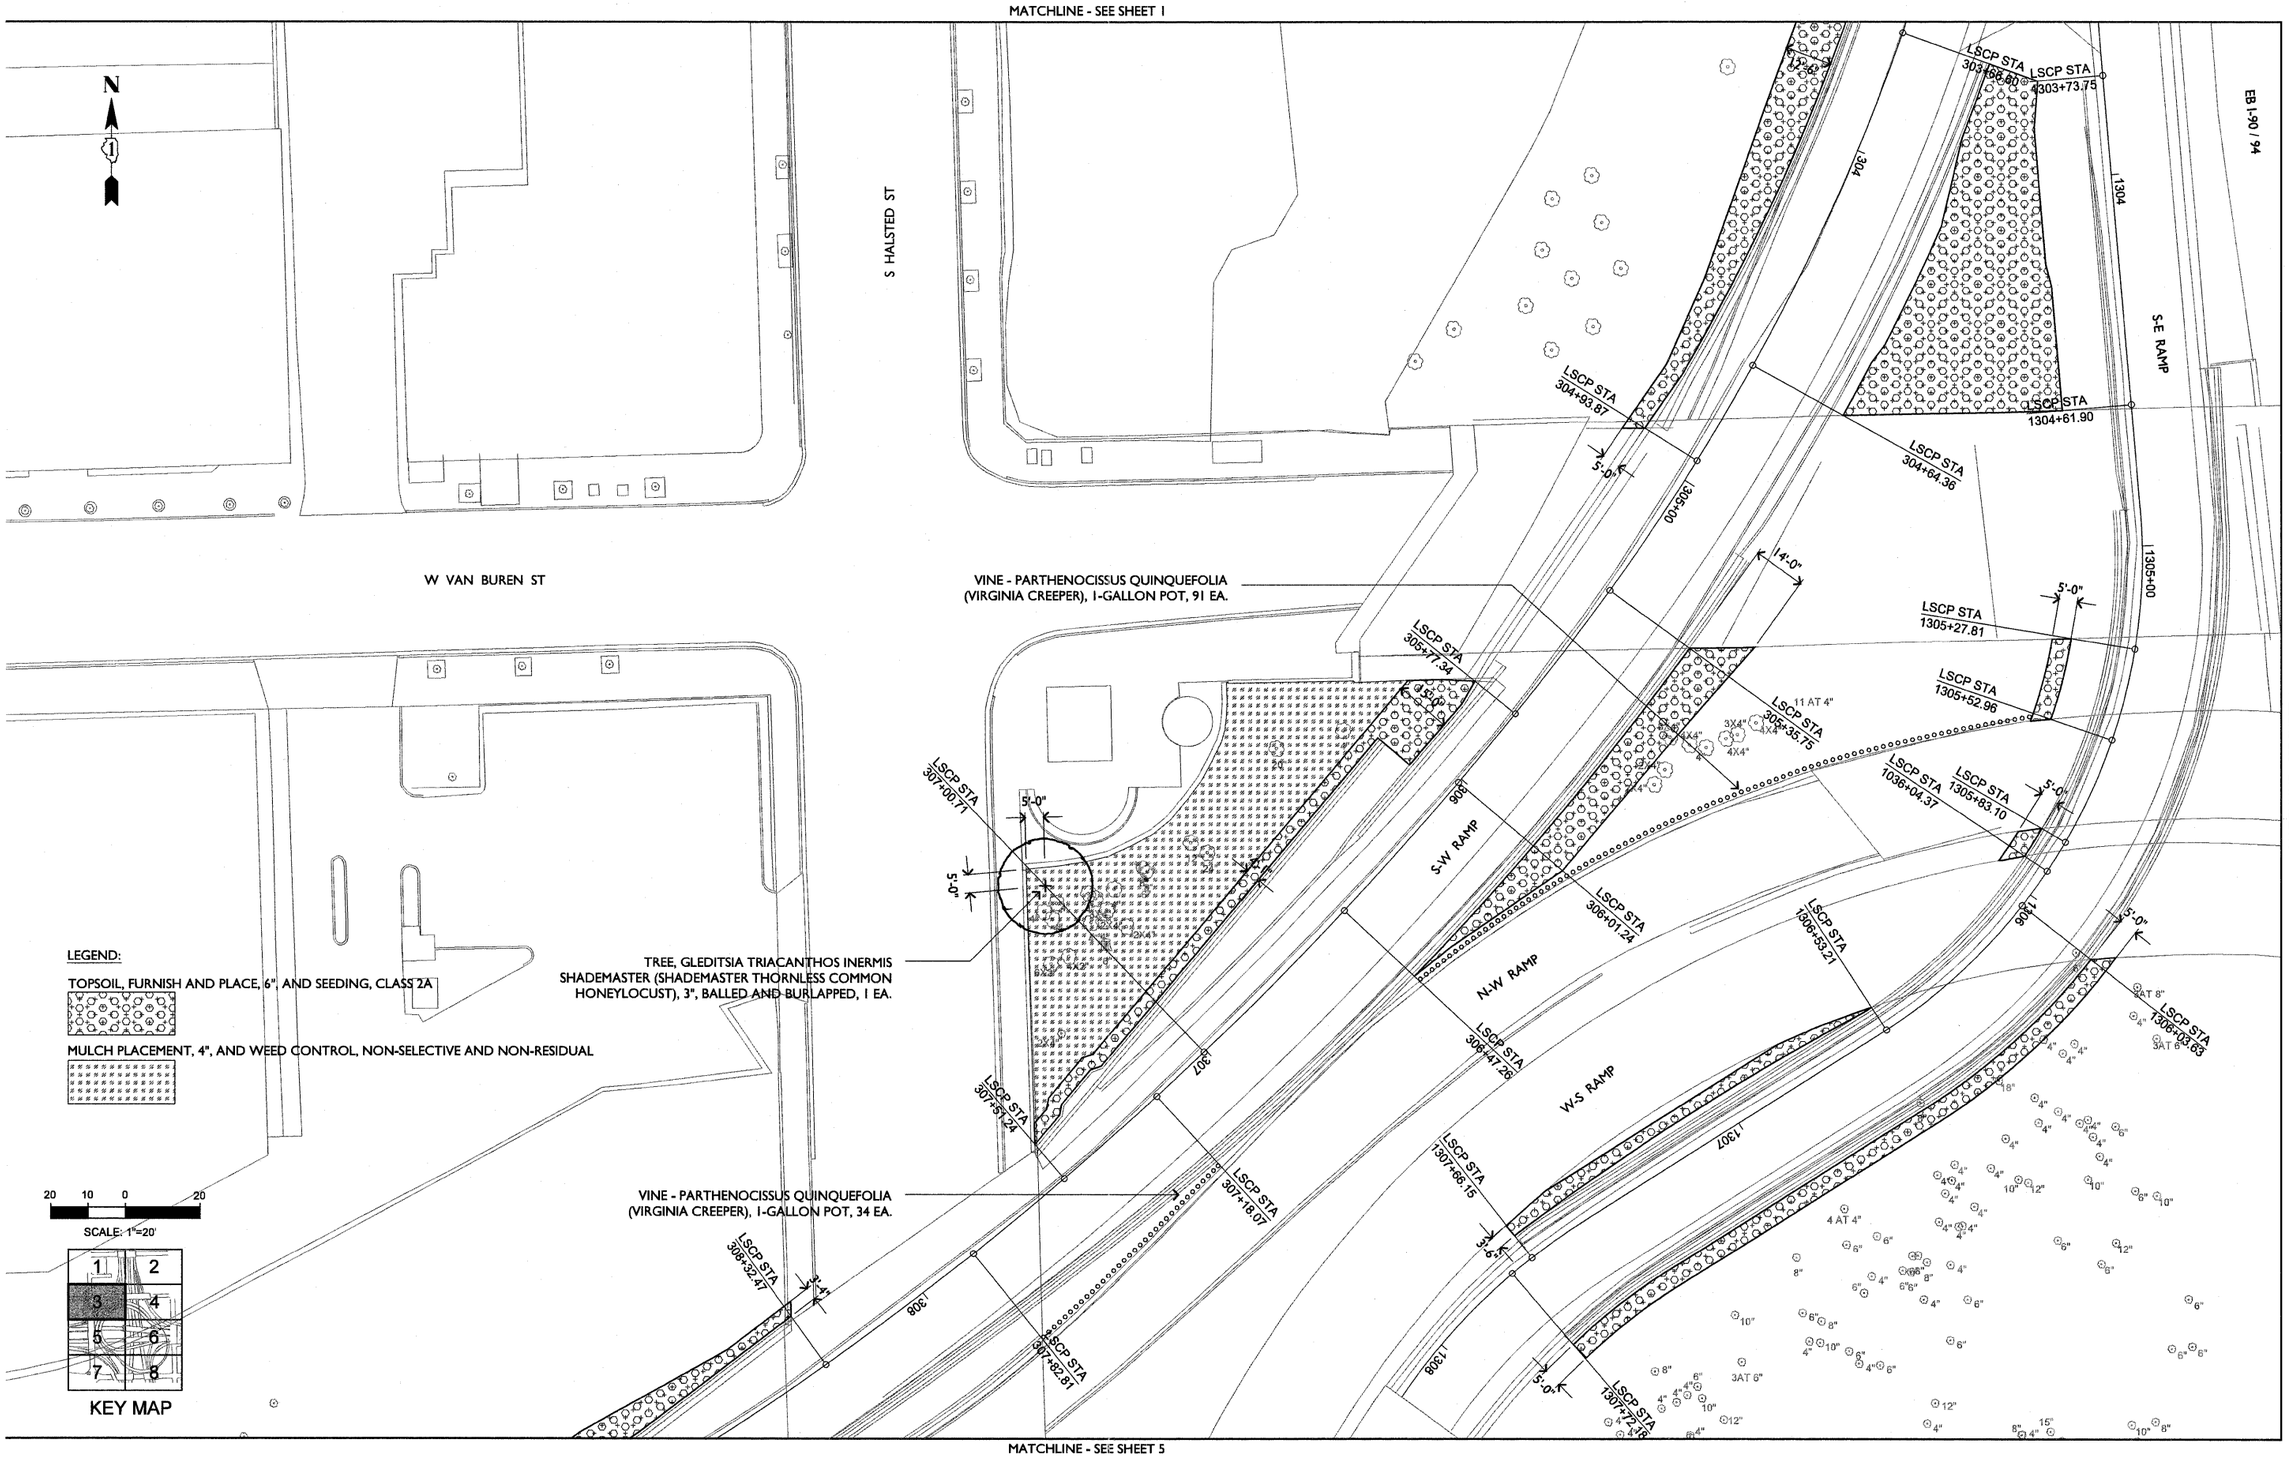

FILE NAME = D160P67lndscp-103.dgn	USER NAME = PBLANDING	DESIGNED TW	REVISED –	STATE OF ILLINOIS DEPARTMENT OF TRANSPORTATION	LANDSCAPING PLAN	F.A.U. RTE. 90/94/290	SECTION 2011-055-I	COUNTY COOK	TOTAL SHEETS 107 / SHEET NO. 51
		DRAWN PB	REVISED –					CONTRACT NO. 60P67	
	PLOT SCALE = 1"=20'-0"	CHECKED TW	REVISED –		SCALE: 1" = 20'-0" / SHEET NO. 3 OF 8 SHEETS / STA. / TO STA.	FED. ROAD DIST. NO. 1	ILLINOIS	FED. AID PROJECT	
	PLOT DATE = 09/07/11	DATE 09/07/11	REVISED –						