ROUTE	SECTION	COUNTY	TOTAL SHEETS	SHEET NUMBER
FAI 290	2011-061-BR	COOK & DUPAGE	29	17

Contract 60P79

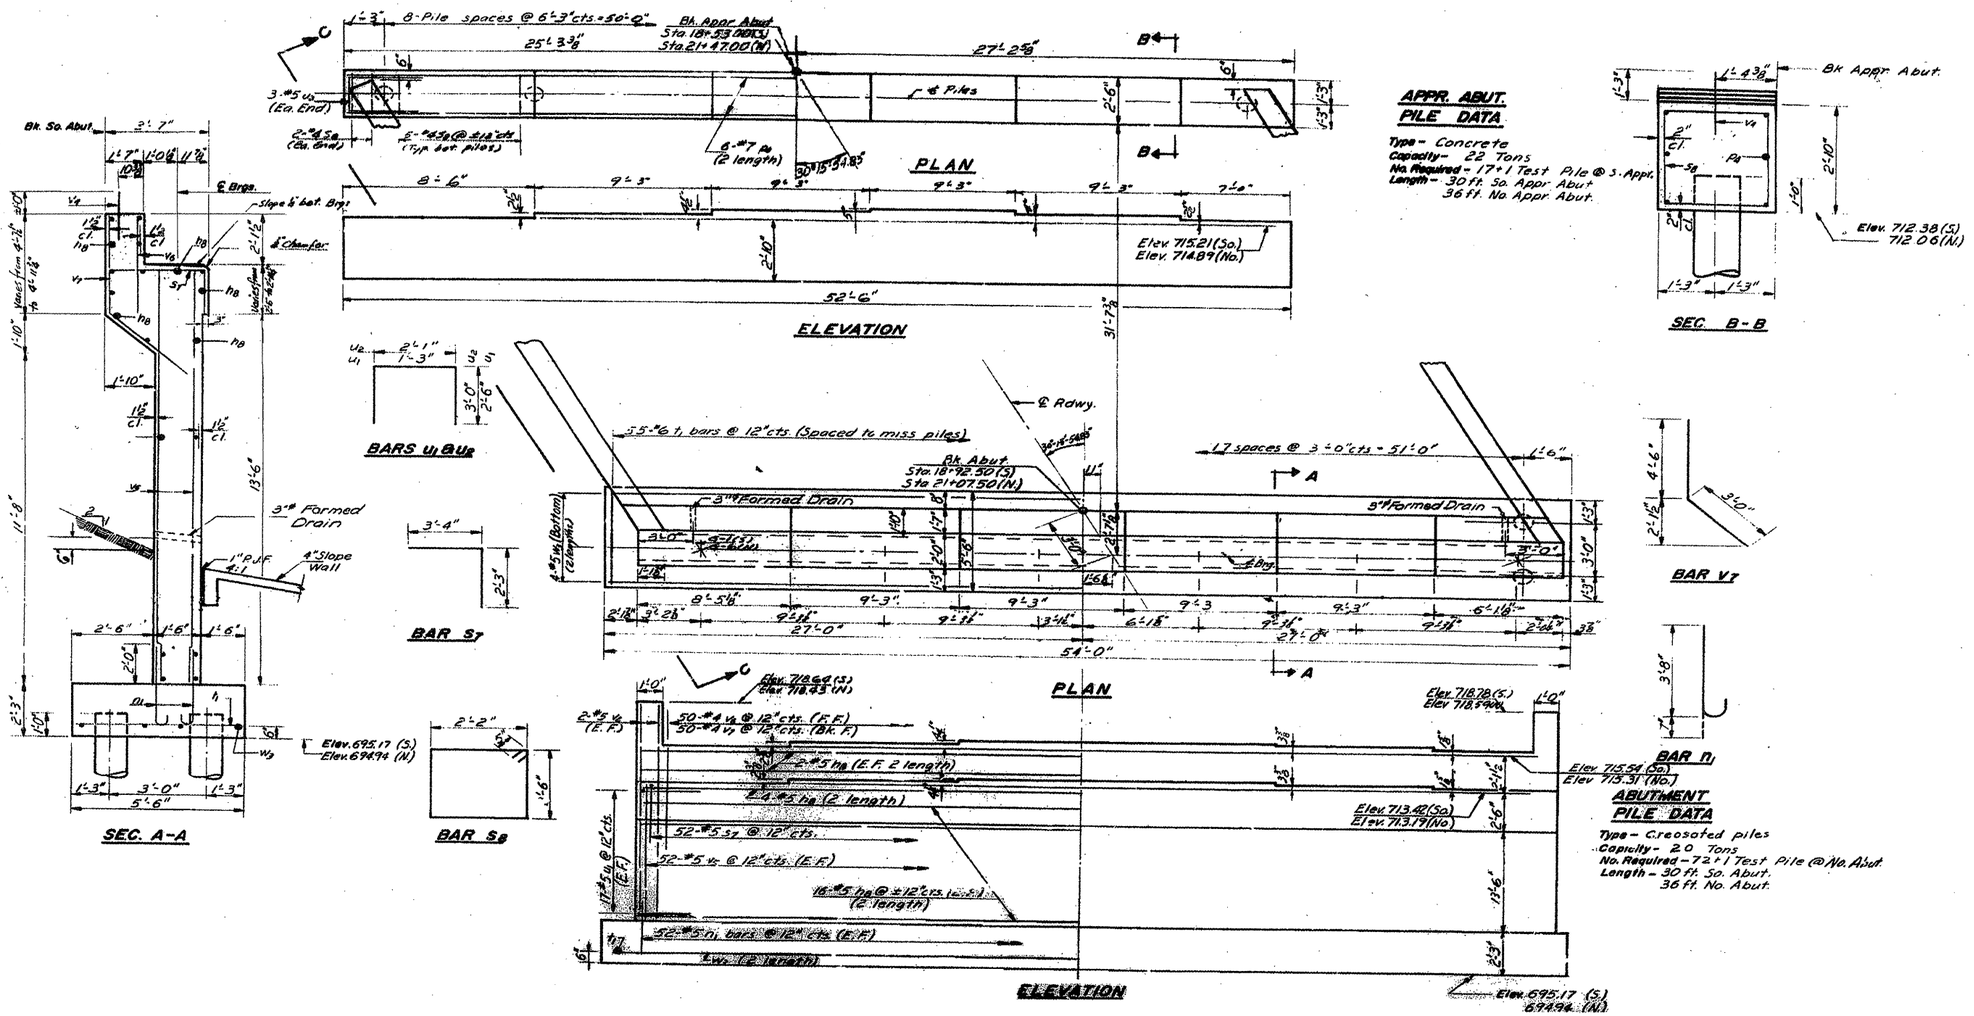

FOR INFORMATION ONLY

SHEET 2 OF 6

ILLINOIS DEPARTMENT OF TRANSPORTATION
SN 022-0109
LOCATION NO. 2
MILL ROAD OVER I-290
NORTH ABUTMENT