FAP RTE	SECTION	COUNTY	TOTAL SHEETS	SHEET NO.
305	11-00177-00-SW	COOK	21 +2	1
CONTRACT NO. 63606				
FED. ROAD DIST. NO 1	ILLINOIS	FED AID PROJECT TE-00D1(859)		

TOTAL 23

FOR INDEX OF SHEETS, SEE SHEET NO. 2

FOR INDEX OF HIGHWAY STANDARDS, SEE SHEET NO. 2

PROJECT LOCATED IN THE VILLAGE OF GLENVIEW, ILLINOIS

STATE OF ILLINOIS
DEPARTMENT OF TRANSPORTATION
DIVISION OF HIGHWAYS

PLANS FOR PROPOSED FEDERAL AID HIGHWAY

F.A.P. ROUTE 305 (WILLOW ROAD)
AT F.A.I. ROUTE 294 (INTERSTATE 294)
SECTION: 11–00177–00–SW
PROJECT NO: TE–00D1(859)
SIDEWALK IMPROVEMENTS
COOK COUNTY
JOB NO: C–91–448–11

LOCATION OF SECTION INDICATED THUS:

FAP 305 (WILLOW ROAD)
SIDEWALK IMPROVEMENT BEGINS
STA. 449 + 81

FAP 305 (WILLOW ROAD)
BEGIN OMISSION
STA. 451 + 71

FAP 305 (WILLOW ROAD)
END OMISSION
STA. 454 + 65

FAP 305 (WILLOW ROAD)
SIDEWALK IMPROVEMENT ENDS
STA. 457 + 63

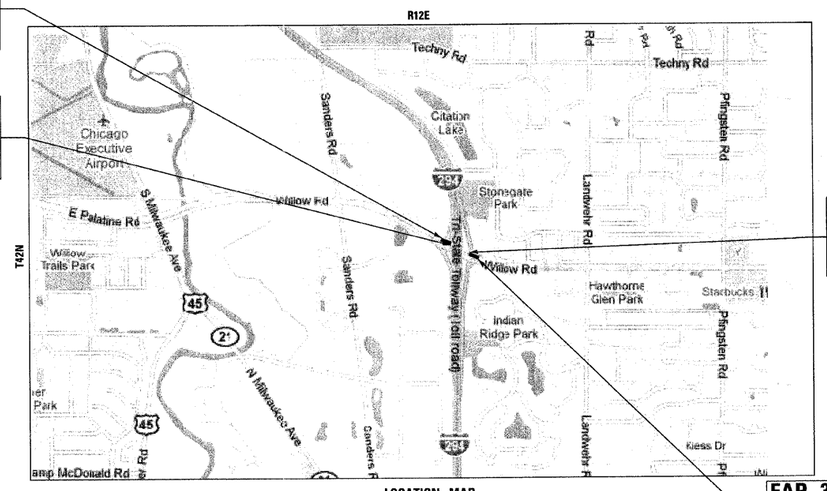

LOCATION MAP
(NOT TO SCALE)

GLENVIEW, ILLINOIS
GROSS LENGTH OF IMPROVEMENT = 782 LF OR (0.148 MILES)
NET LENGTH OF IMPROVEMENT = 488 LF OR (0.092 MILES)

100' 200' 300' — 1" = 100'
10' 20' 30' — 1" = 10'
1" = 50'
1" = 40'
1" = 30'
1" = 20'

FULL SIZE PLANS HAVE BEEN PREPARED USING STANDARD ENGINEERING SCALES. REDUCED SIZED PLANS WILL NOT CONFORM TO STANDARD SCALES. IN MAKING MEASUREMENTS ON REDUCED PLANS, THE ABOVE SCALES MAY BE USED.

J.U.L.I.E. DESIGN STAGE REQUEST
DIG NO. A0600369

Call Before You Dig
JULIE ILLINOIS ONE-CALL SYSTEM

CONTACT JULIE AT 811 OR 800-892-0123
WITH THE FOLLOWING:
COUNTY = COOK
CITY-TWNSHP. = GLENVIEW
SEC. & 1/4 SEC. NO. = NE19 & NW20
48 HOURS (2 working days) BEFORE YOU DIG

CONTRACT NO. 63606

BAXTER & WOODMAN
Consulting Engineers

TODD L. HOFFMAN
62-058724
LICENSED PROFESSIONAL ENGINEER OF STATE OF ILLINOIS

PROJECT MANAGER
"LICENSE EXPIRES 11-30-11"

STATE OF ILLINOIS
DEPARTMENT OF TRANSPORTATION
DIVISION OF HIGHWAYS

APPROVED AUGUST 30, 2011
VILLAGE ENGINEER, VILLAGE OF GLENVIEW

PASSED SEPTEMBER 9, 2011
CHRISTOPHER HOLT
DISTRICT 1 ENGINEER OF LOCAL ROADS AND STREETS

RELEASING FOR BID BASED ON LIMITED REVIEW SEPTEMBER 13, 2011
Diane M. O'Keefe
DEPUTY DIRECTOR OF HIGHWAYS, REGION 1 ENGINEER

PRINTED BY THE AUTHORITY OF THE STATE OF ILLINOIS

COPYRIGHT © 2011 BY BAXTER & WOODMAN, INC.
STATE OF ILLINOIS PROJECT NO. TE-00D1(859)
LICENSE NO. - 184-001021 EXPIRES 4/30/2011
5/27/2011 8:33:23 AM
PROGRAM AND OFFICE ENGINEER: CHARLES F. RIDDLE, P.E. 847-705-4406 SCHAUMBURG, IL