LEGEND

- WORK ZONE
- DRUM WITH STEADY BURNING MONODIRECTIONAL LIGHT AT 50' C-C SPACING (20' ON LANE TAPER)
- TYPE III BARRICADE WITH FLASHING LIGHTS. QUANTITY AS REQUIRED FOR PROPER CLOSURE TO SATISFACTION OF THE ENGINEER
- SIGN ON PORTABLE OR PERMANENT SUPPORT
- SIGN WITH FLASHING LIGHT
- IMPACT ATTENUATORS, TEMPORARY (NON-REDIRECTIVE), TEST LEVEL 2. NOTE: NARROW REQUIRED.
- ARROW BOARD
- CHANGEABLE MESSAGE SIGN

NOTES:

1. REFER TO STANDARD 701606 FOR ADDITIONAL SIGNS AND DEVICES NOT SHOWN.
2. REFER TO STANDARD 701801 FOR SIDEWALK CLOSURES.
3. TEMPORARY PAVEMENT MARKING. SEE SPECIAL PROVISION.

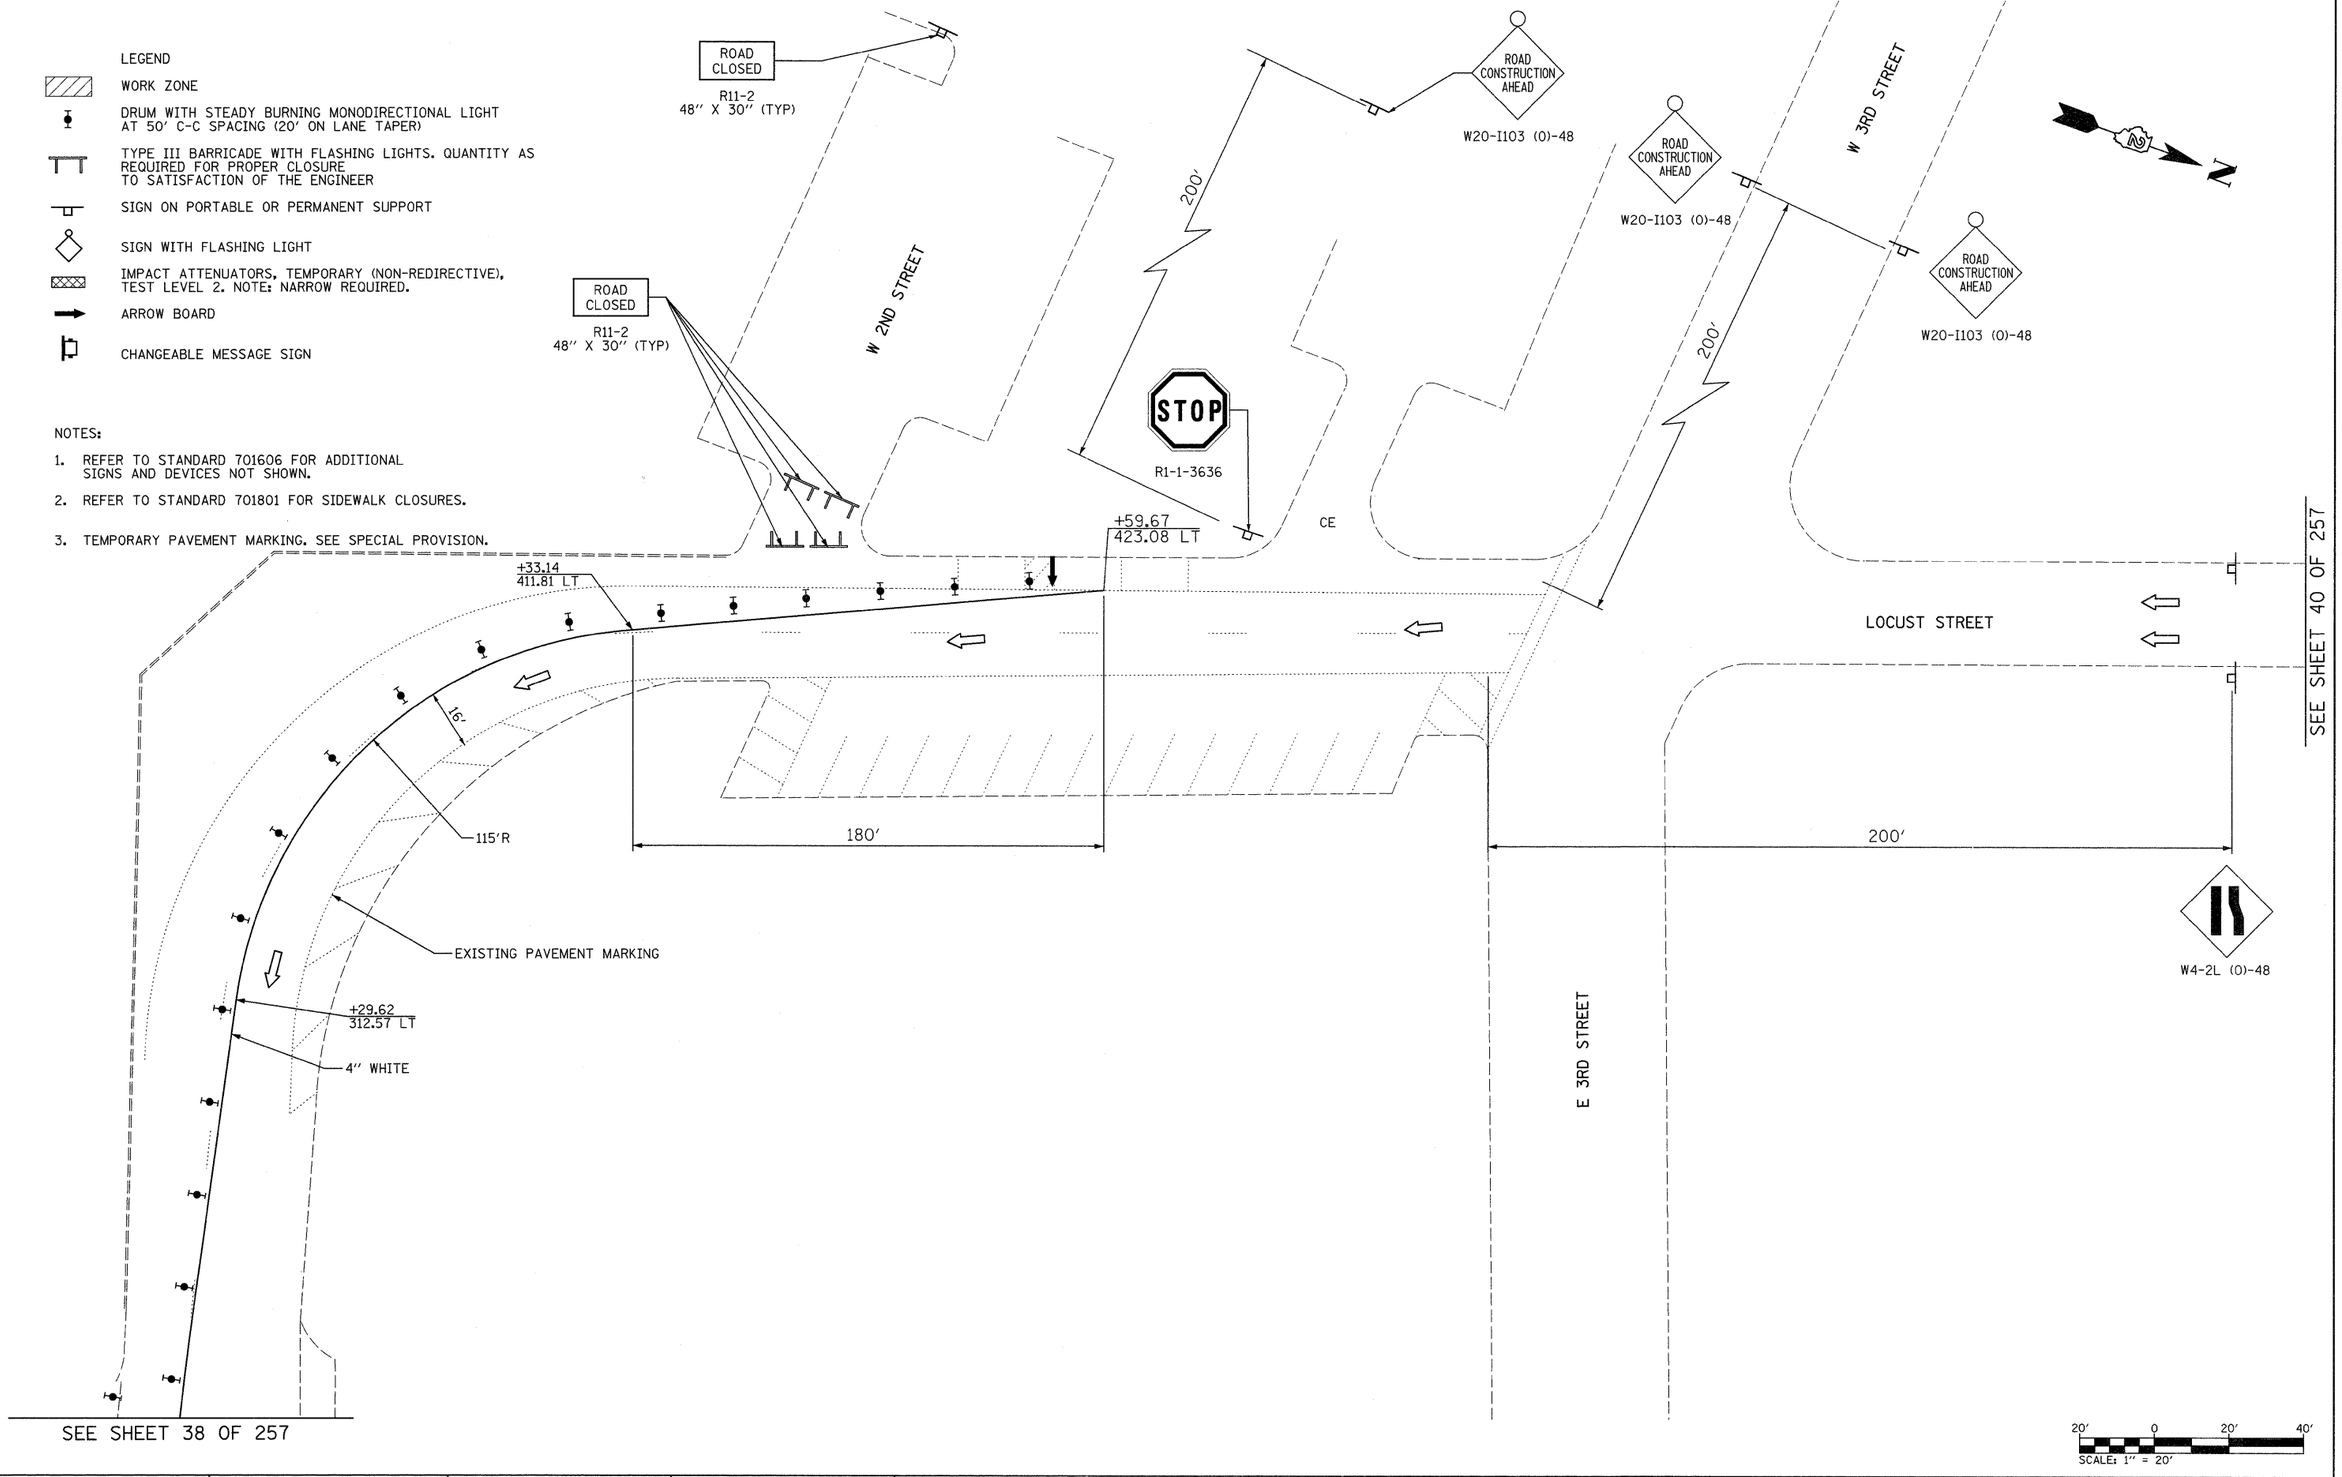

FILE NAME = c:\pw_work\pwidot\grantpm\dms80258\D264880-sht-staging12.dgn	USER NAME = grantpm	DESIGNED -	REVISED -	STATE OF ILLINOIS DEPARTMENT OF TRANSPORTATION	IL 40 MAINTENANCE OF TRAFFIC – PRE-STAGE	F.A.P. RTE. 646	SECTION 1B-2	COUNTY WHITESIDE	TOTAL SHEETS 257 / SHEET NO. 39
	PLOT SCALE = 20.00 ' / in.	DRAWN -	REVISED -					CONTRACT NO. 64B80	
	PLOT DATE = Fri Aug 12 14:19:08 2011	CHECKED -	REVISED -						
		DATE - 2-22-2010	REVISED -		SCALE: 1" = 20' SHEET NO. 12 OF 26 SHEETS STA. TO STA.	FED. ROAD DIST. NO.	ILLINOIS	FED. AID PROJECT	