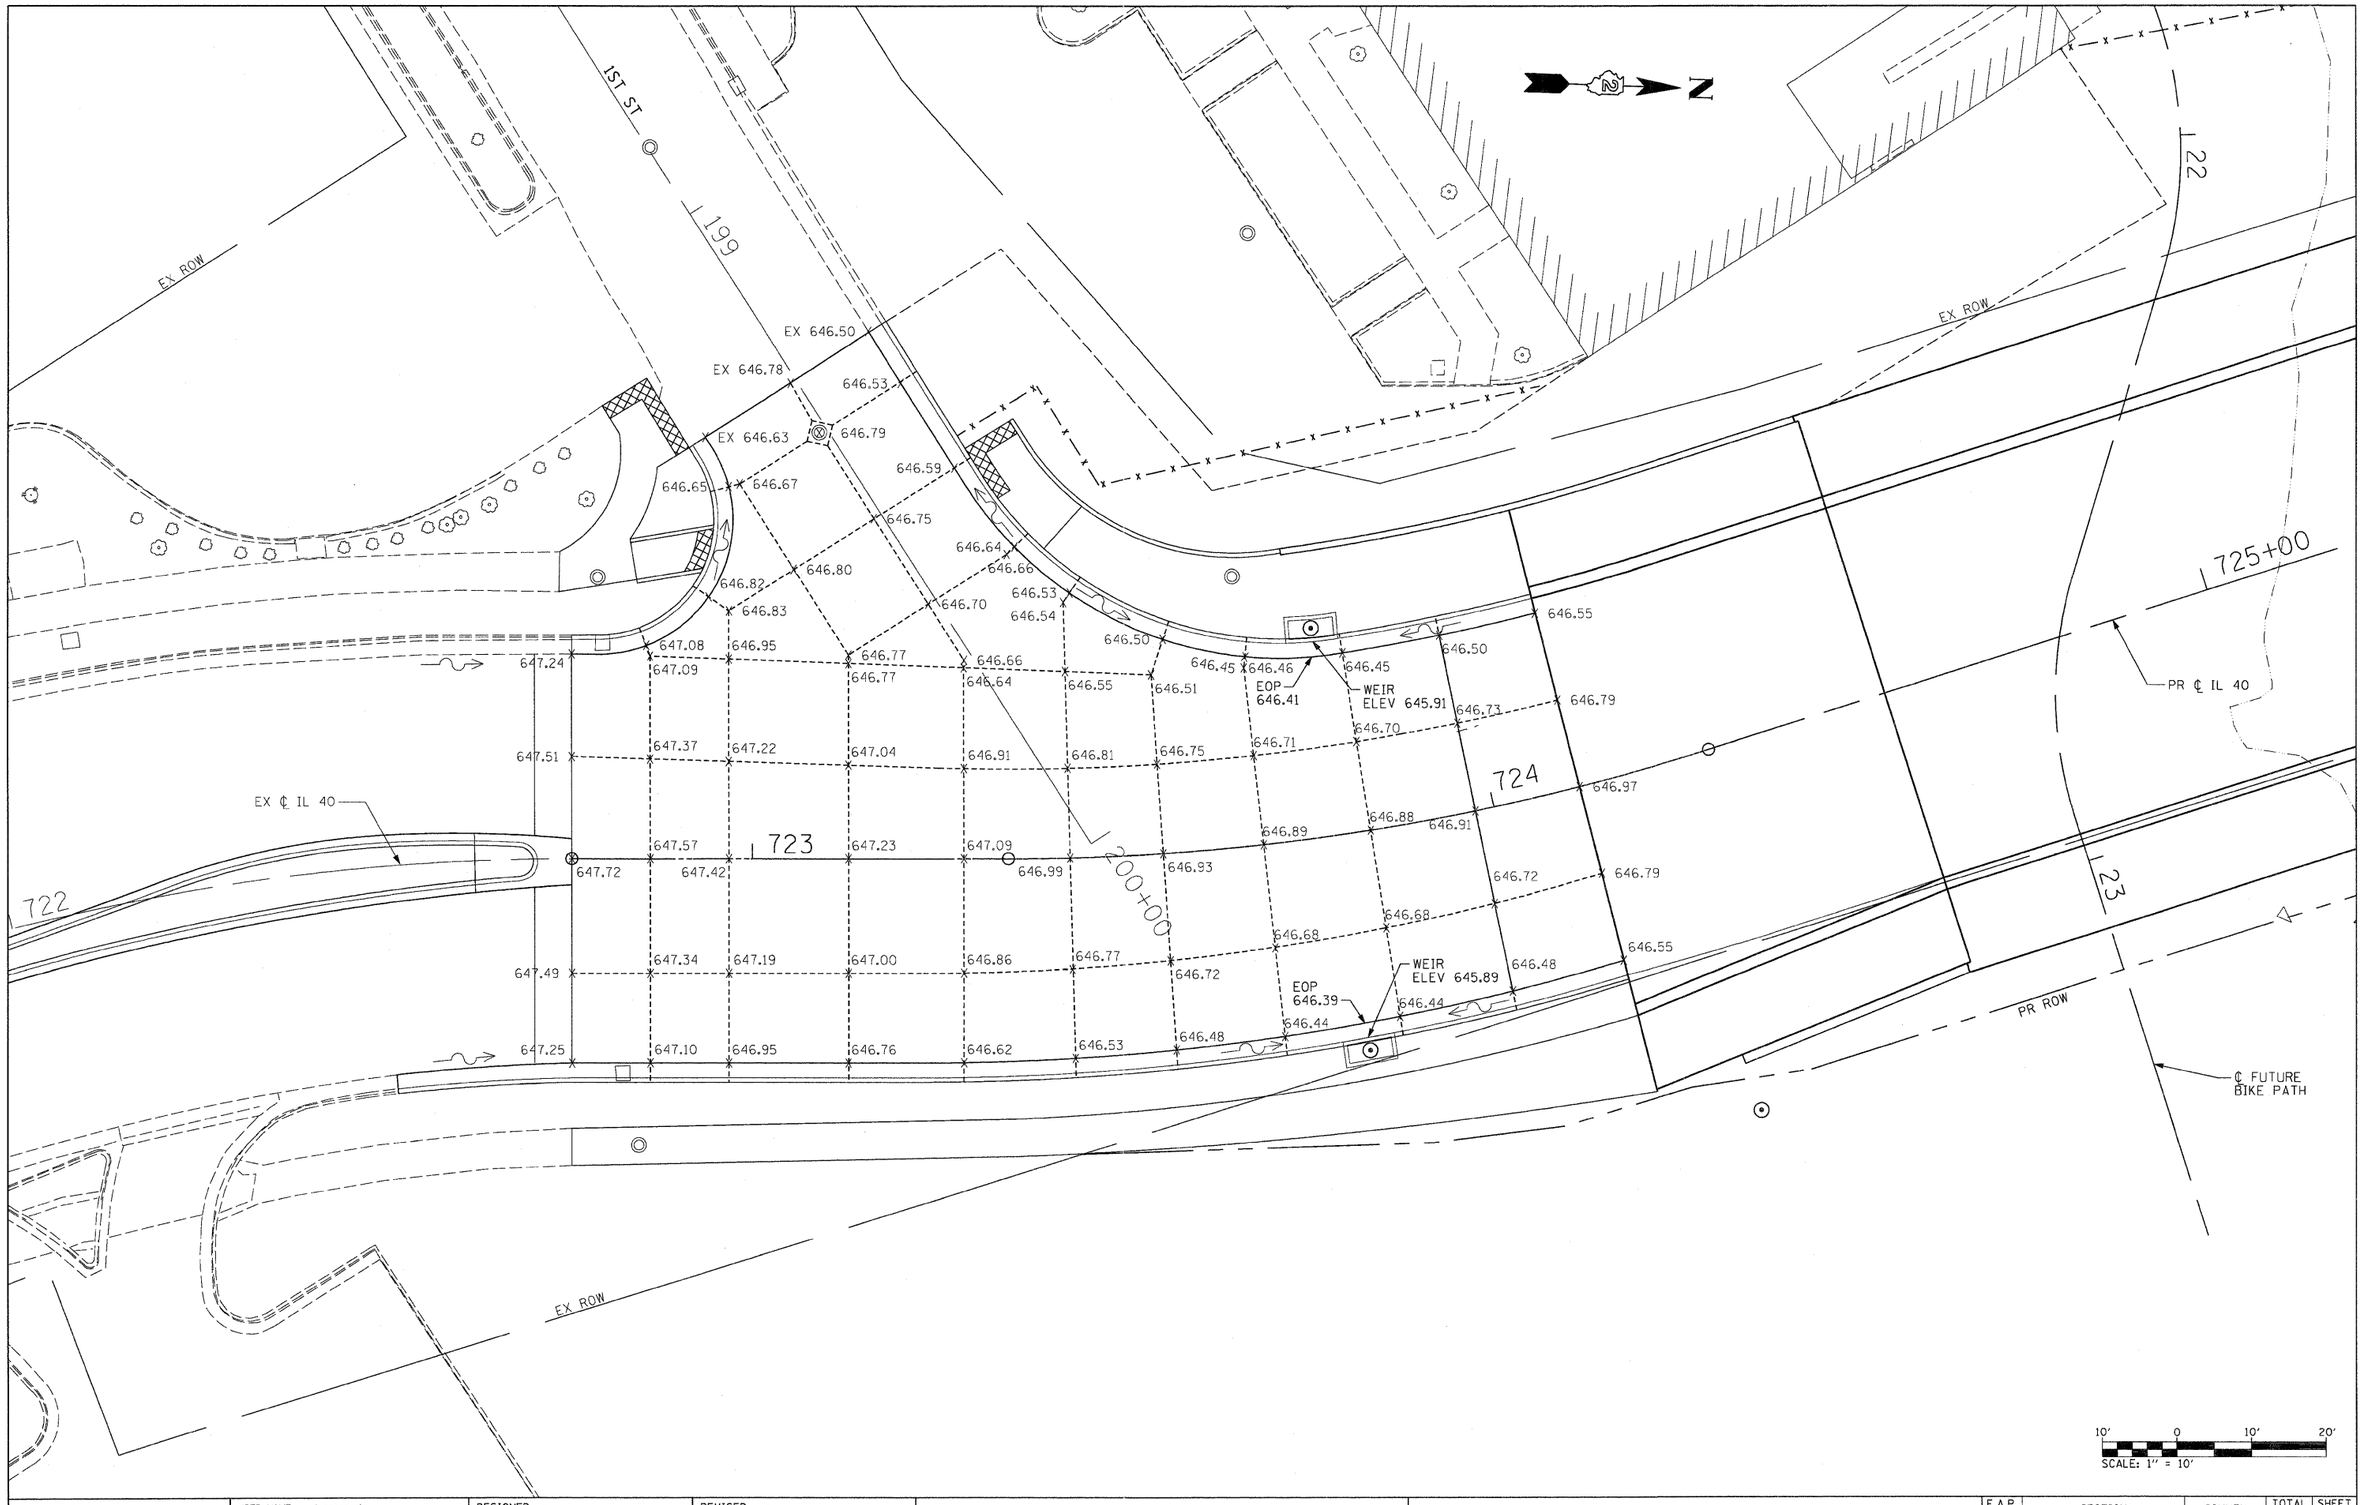

FILE NAME = D264B80-sht-elev2.dgn	USER NAME = dwozniarski	DESIGNED -	REVISED -
		DRAWN -	REVISED -
	PLOT SCALE = 10.0000 ' / IN.	CHECKED -	REVISED -
	PLOT DATE = 7/14/2011	DATE - 2-22-2010	REVISED -

STATE OF ILLINOIS
DEPARTMENT OF TRANSPORTATION

IL 40
PCC PAVEMENT ELEVATIONS

SCALE: 1"=10' | SHEET NO. 2 OF 5 SHEETS | STA. | TO STA.

F.A.P. RTE.	SECTION	COUNTY	TOTAL SHEETS	SHEET NO.
646	1B-2	WHITESIDE	257	76
		CONTRACT NO. 64B80		
FED. ROAD DIST. NO.	ILLINOIS	FED. AID PROJECT		