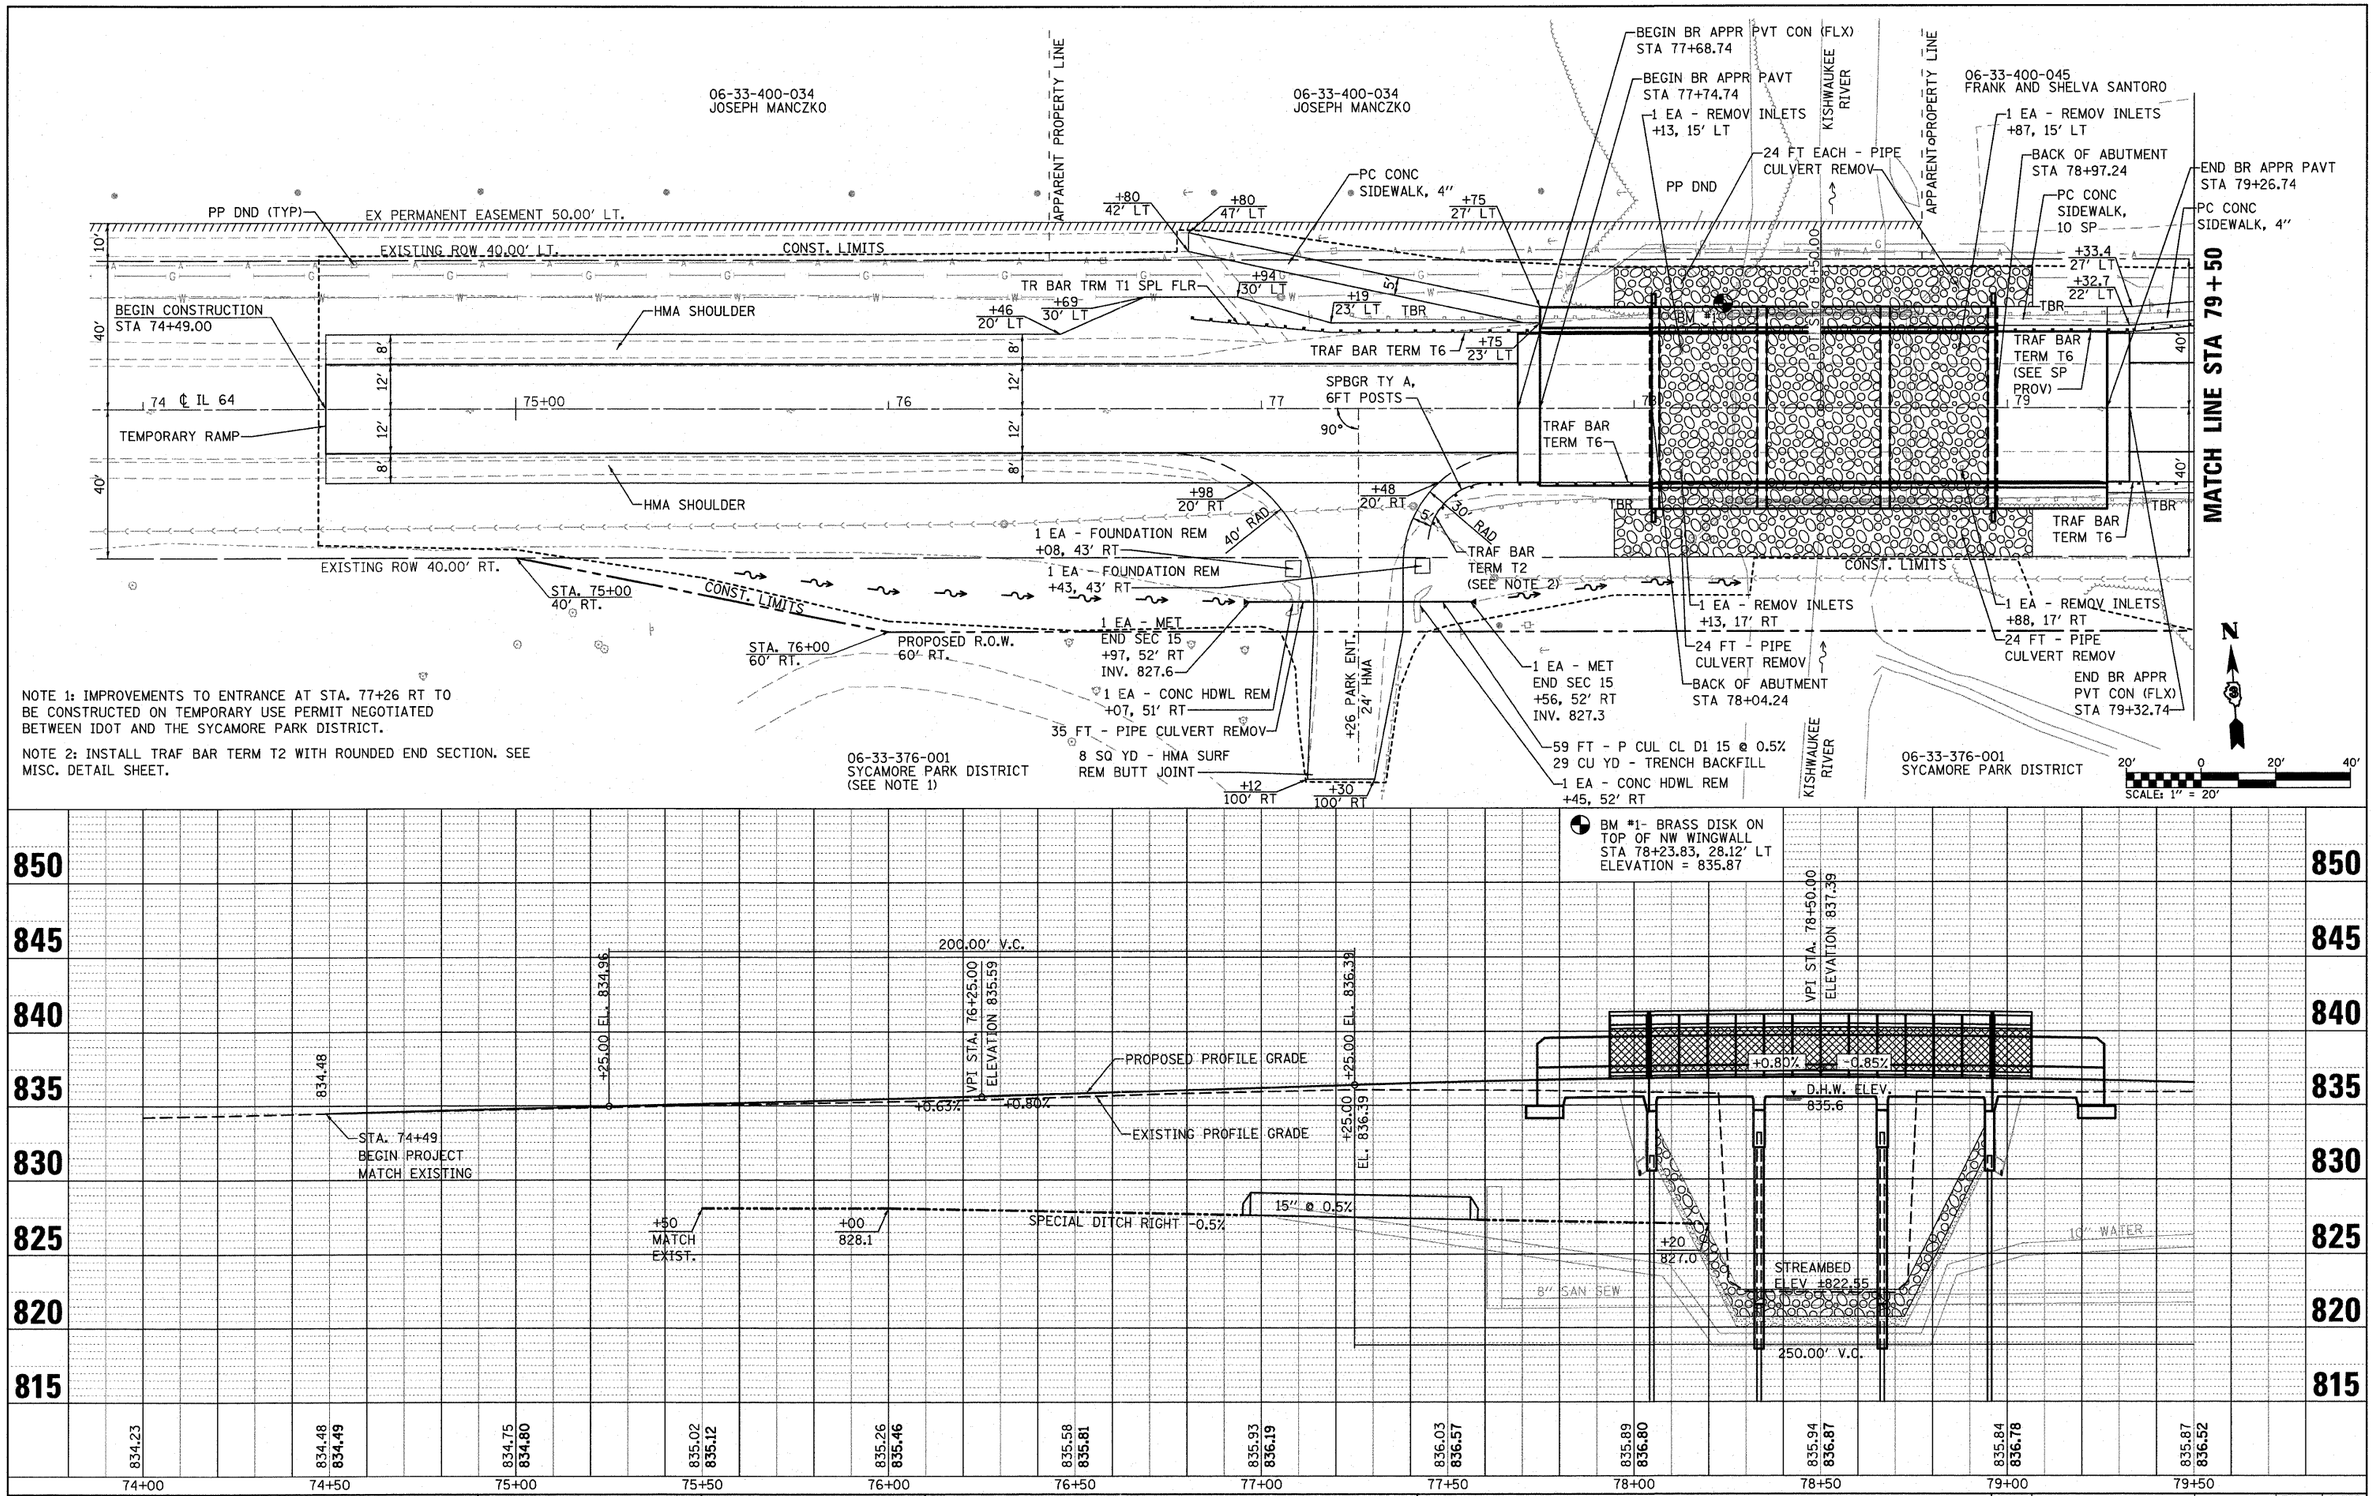

NOTE 1: IMPROVEMENTS TO ENTRANCE AT STA. 77+26 RT TO BE CONSTRUCTED ON TEMPORARY USE PERMIT NEGOTIATED BETWEEN IDOT AND THE SYCAMORE PARK DISTRICT.

NOTE 2: INSTALL TRAF BAR TERM T2 WITH ROUNDED END SECTION. SEE MISC. DETAIL SHEET.

PLAN		BY	DATE
SURVEYED			
PLOTTED			
ROADWAY CHECKED			
R.O.W. CHECKED			
CADD FILE NAME			
NOTE BOOK			
NO.			

PROFILE		BY	DATE
SURVEYED			
PLOTTED			
GRADES CHECKED			
BRIDGE CHECKED			
NOTE BOOK			
NO.	STRUCTURE NOTATNS CHKD		

FILE NAME = sheets.dgn	USER NAME = randy	DESIGNED -	REVISED -
		DRAWN -	REVISED -
	PLOT SCALE = 20.0000 ' / IN.	CHECKED -	REVISED -
	PLOT DATE = 8/17/2011	DATE -	REVISED -

STATE OF ILLINOIS
DEPARTMENT OF TRANSPORTATION

PLAN & PROFILE

SCALE: | SHEET NO. 1 OF 2 SHEETS | STA 74+49 TO STA 79+50

F.A.P. RTE.	SECTION	COUNTY	TOTAL SHEETS	SHEET NO.
307	126 (B-1)BR	DEKALB	62	9
		CONTRACT NO. 66987		
FED. ROAD DIST. NO.	ILLINOIS	FED. AID PROJECT		