FINAL SURVEY	NOTE BOOK	NO.
SURVEYED	BY	
PLOTTED		
TEMPLATE		
AREAS		
AREAS CHECKED	DATE	

ORIGINAL SURVEY	NOTE BOOK	NO.
SURVEYED	BY	
PLOTTED		
TEMPLATE		
AREAS		
AREAS CHECKED	DATE	

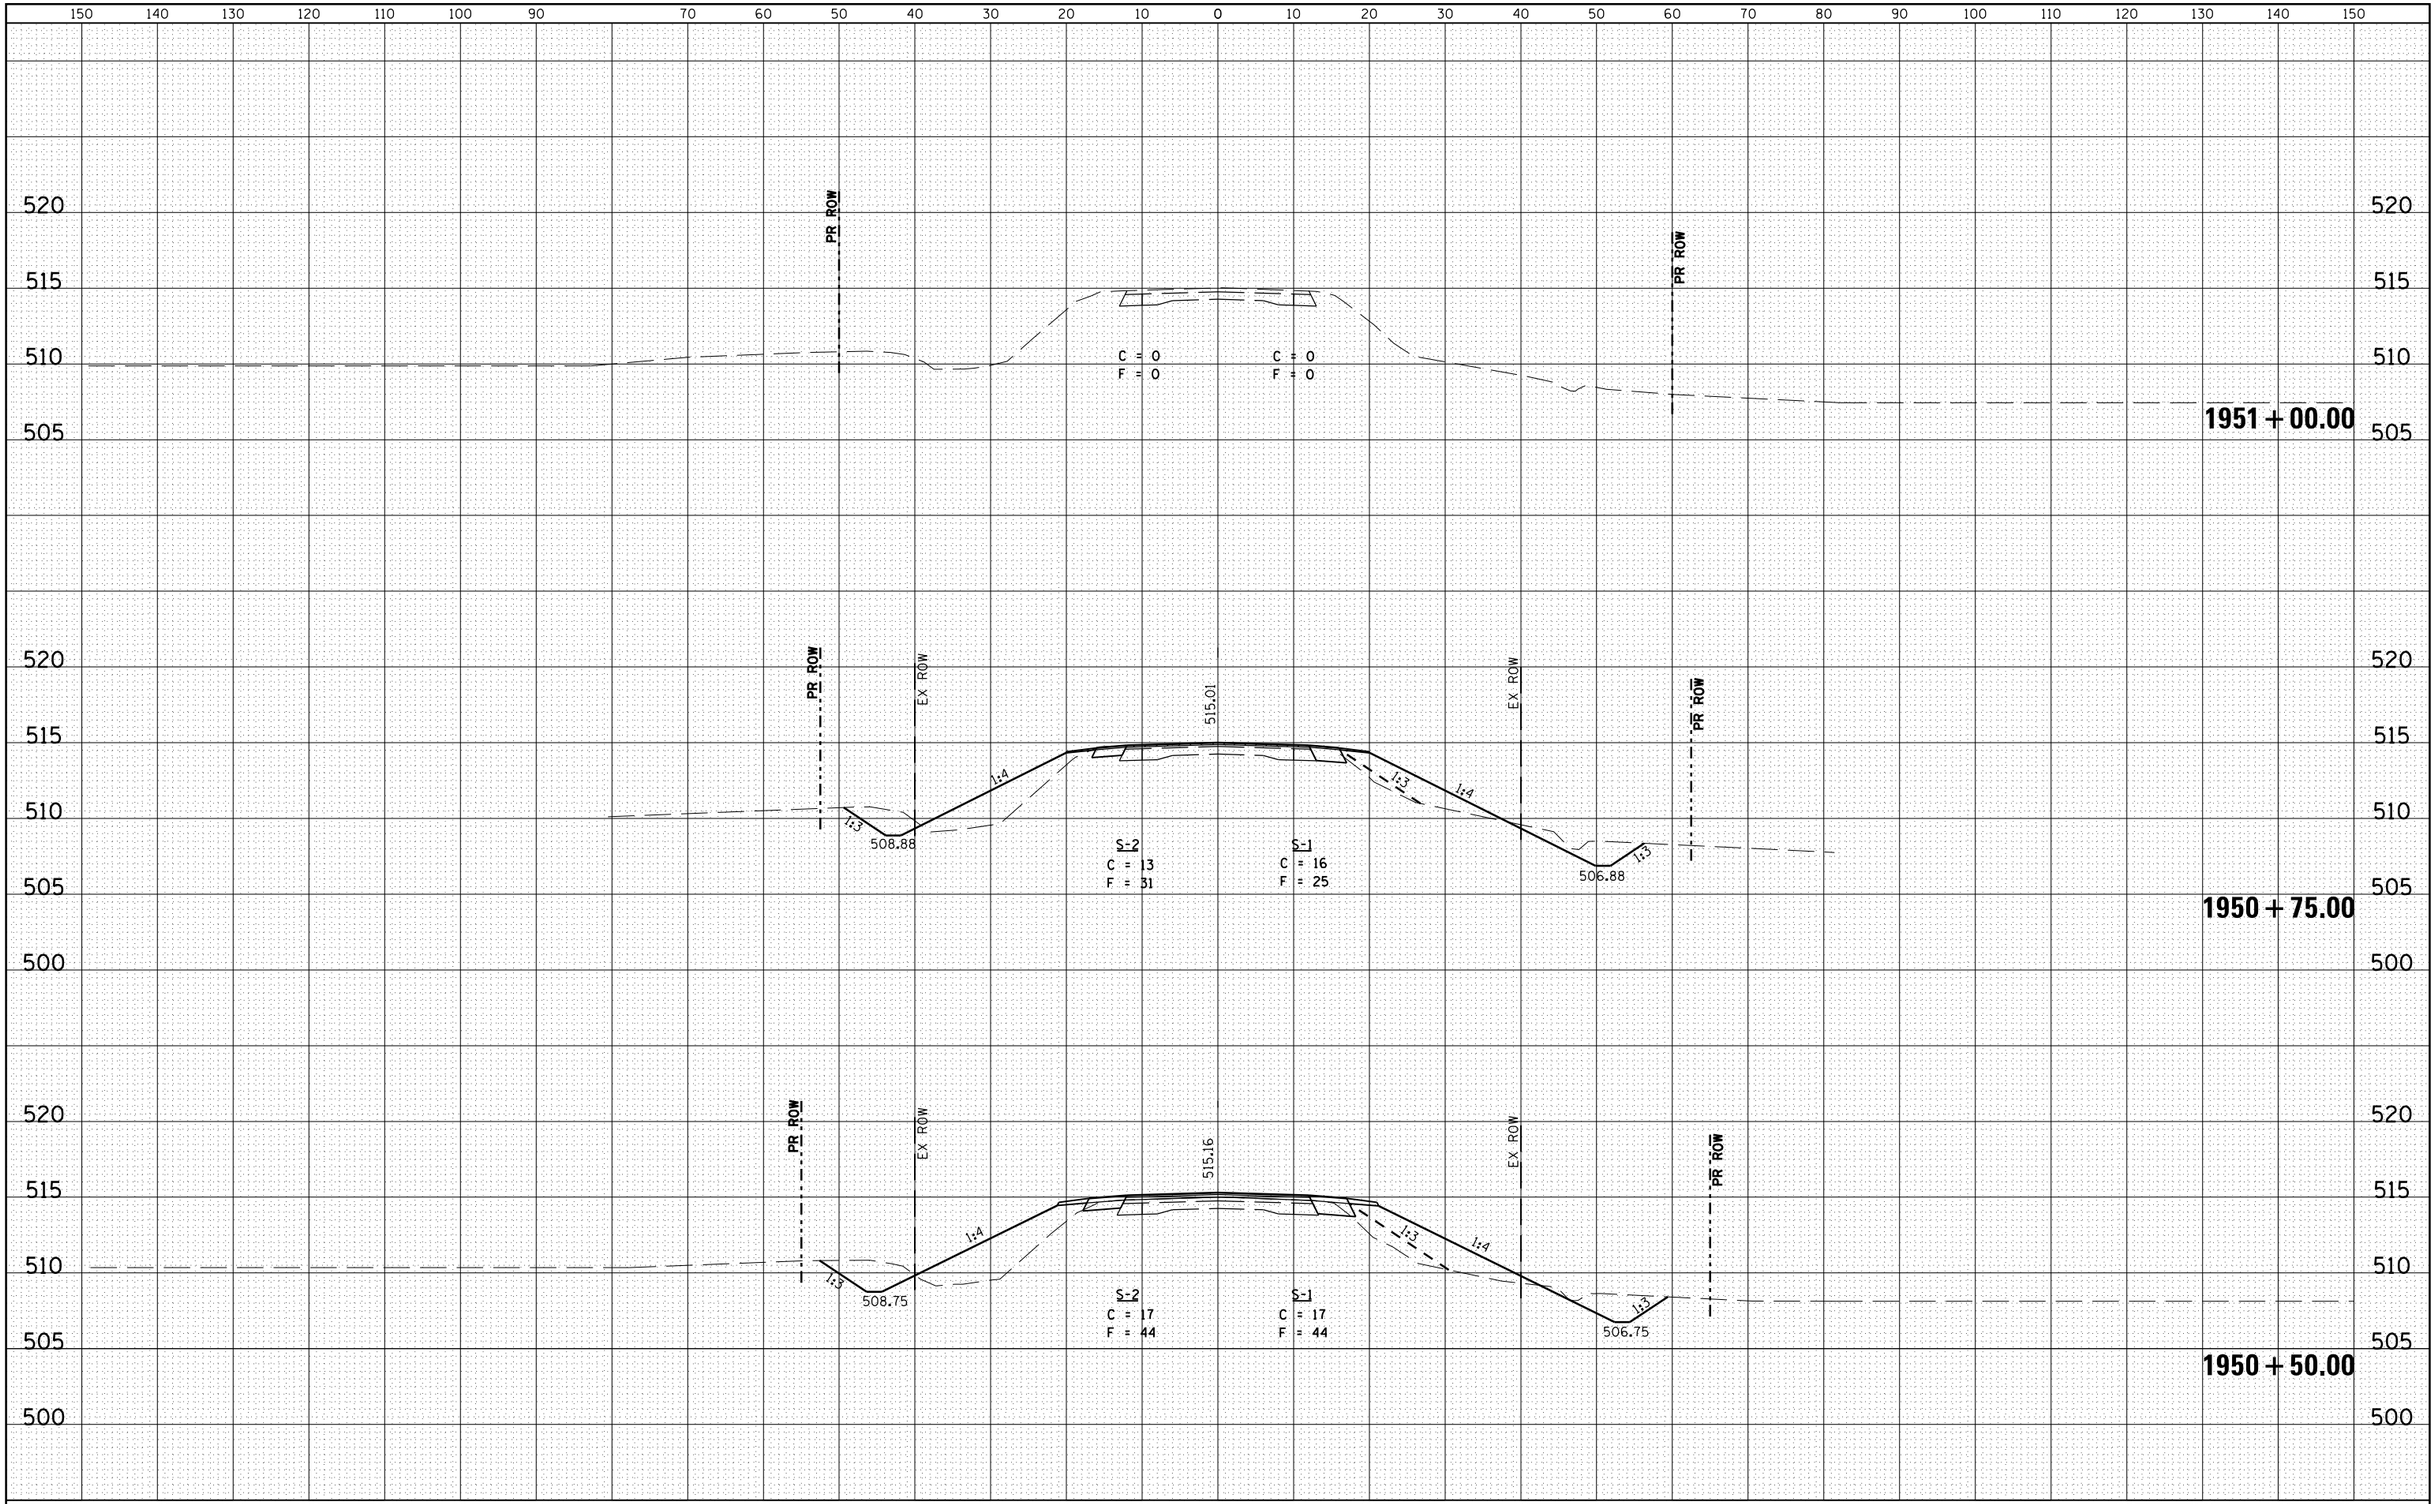

FILE NAME = c:\pw_work\pwidot\sparksgw\d0280163\D672981-sht-XSsht.dgn	USER NAME = sparksgw	DESIGNED - R.A.W.	REVISED -
		DRAWN - J.D.	REVISED -
	PLOT SCALE = 20.0000 ' / in.	CHECKED - J.S.A.	REVISED -
	PLOT DATE = Sep-01-2011 09:00:28AM	DATE - 8/17/09	REVISED -

STATE OF ILLINOIS
DEPARTMENT OF TRANSPORTATION

IL ROUTE 104 CROSS SECTIONS

SCALE: | SHEET NO. OF SHEETS | STA. 1950+50.00 TO STA. 1951+00.00

F.A.P. RTE.	SECTION	COUNTY	TOTAL SHEETS	SHEET NO.
745	108B-2	PIKE	64	64
		CONTRACT NO. 72981		
	ILLINOIS FED. AID PROJECT			