SEE SHEET 25 FOR EXISTING
& PROPOSED PROFILES

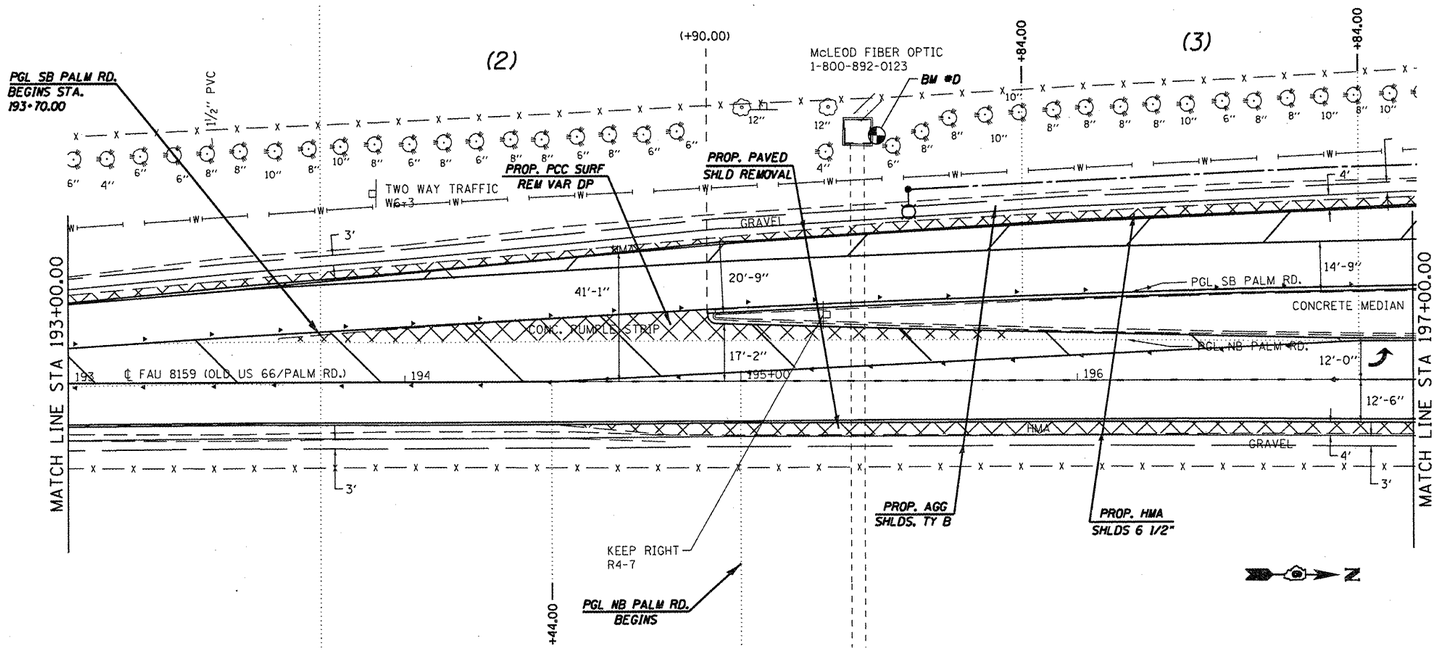

FILE NAME = c:\pw_work\pwidot\coxjw\d0221228\D672C87-sht-plnprfab-nbPalm.dgn	USER NAME = coxjw	DESIGNED - RSC	REVISED -	**STATE OF ILLINOIS DEPARTMENT OF TRANSPORTATION**	**PLAN & PROFILE SHEETS – SB/NB PALM RD./ E. LAKE SHORE DR.**
	PLOT SCALE = 40.0000 ' / in.	DRAWN - JWC	REVISED -		SCALE: 20 | SHEET NO. 2 OF 6 SHEETS | STA. 193+00.00 TO STA. 197+00.00
	PLOT DATE = Oct-11-2011 11:07:12AM	CHECKED - RSC	REVISED -		
		DATE -	REVISED -		

F.A.U. RTE.	SECTION	COUNTY	TOTAL SHEETS	SHEET NO.
7998	110TS,N,L	SANGAMON	95	24
		CONTRACT NO. 72C87		
		ILLINOIS FED. AID PROJECT		