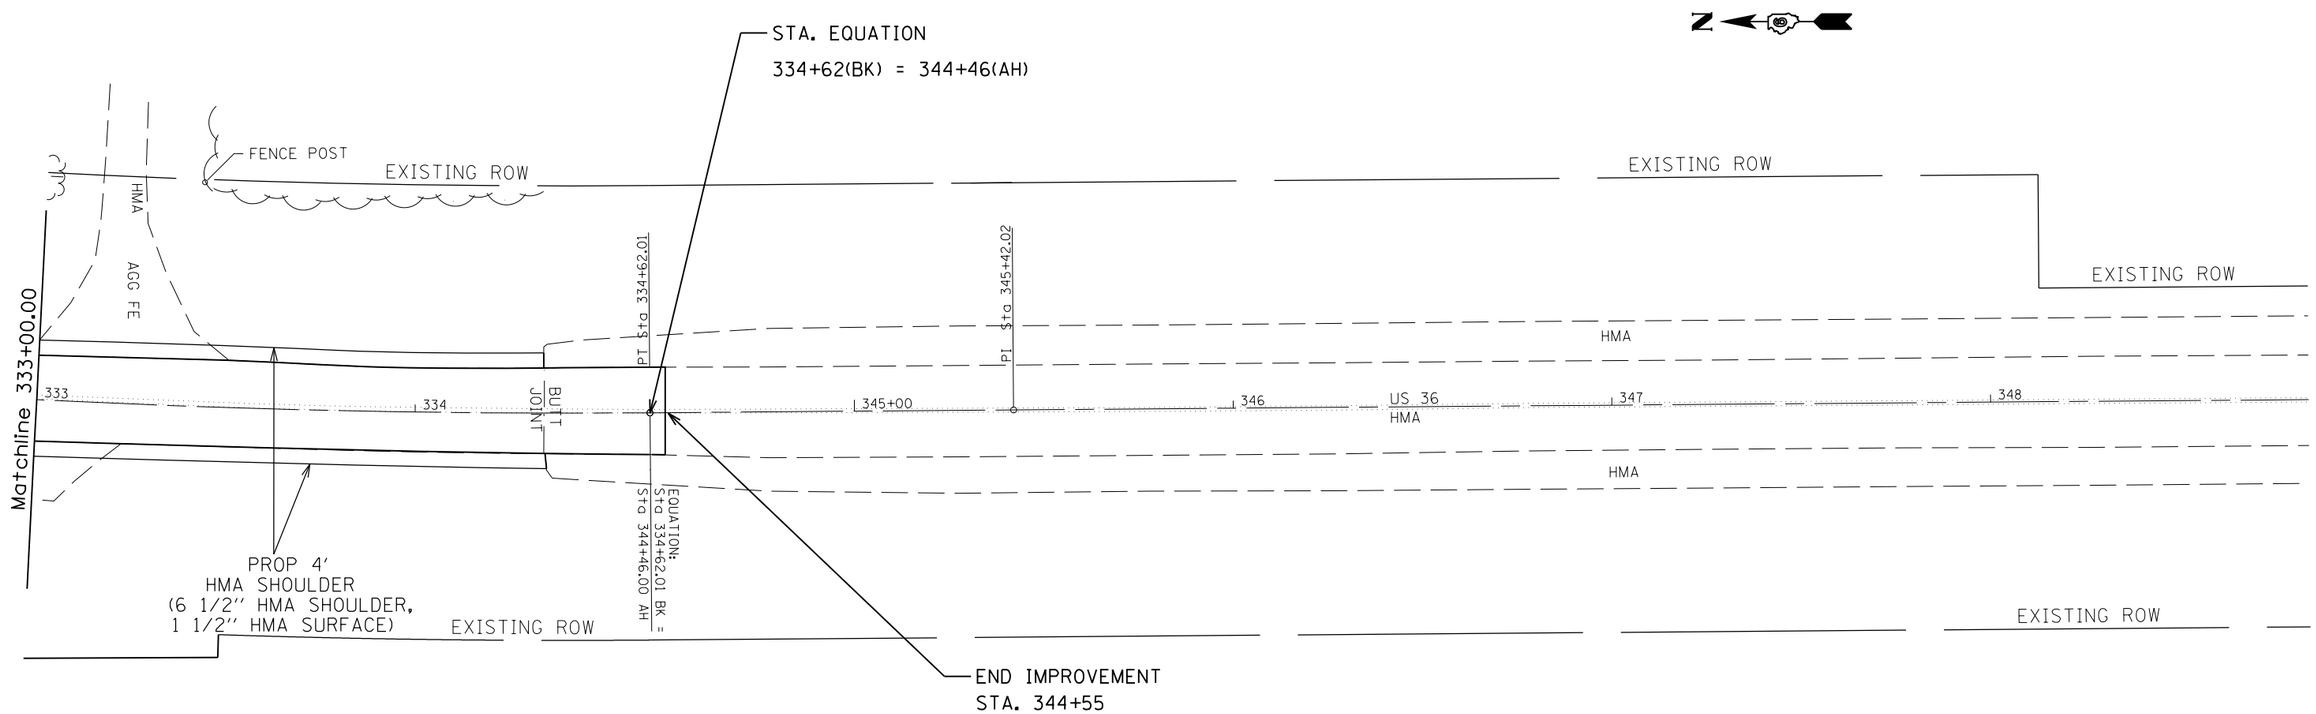

EBAUGH
COUNTY PARK

FILE NAME = c:\pw_work\pwidot\sparksgw\d0222050\p_p.dgn	USER NAME = sparksgw	DESIGNED -	REVISED -	STATE OF ILLINOIS DEPARTMENT OF TRANSPORTATION	OLD US 36	F.A.S. RTE.	SECTION	COUNTY	TOTAL SHEETS	SHEET NO.
		DRAWN -	REVISED -			1610	22RS-10	SCOTT	42	23
	PLOT SCALE = 40.0000 ' / in.	CHECKED -	REVISED -					CONTRACT NO. 72D84		
	PLOT DATE = Aug-26-2011 02:47:03PM	DATE -	REVISED -		SCALE: SHEET NO. OF SHEETS STA. TO STA.		ILLINOIS	FED. AID PROJECT		