168-178 OMITTED

LANDSCAPE INSTALLATION GENERAL NOTES:

1. UTILITY COORDINATION:
   ILLINOIS STATE LAW REQUIRES A 48-HOUR NOTICE BE GIVEN TO ALL UTILITIES WITHIN THE PROJECT AREA BEFORE DIGGING BY CALLING J.U.L.I.E. AND BY NOTIFYING NON-J.U.L.I.E. MEMBERS INDIVIDUALLY. FIELD MARKING OF FACILITIES MAY ALSO BE OBTAINED BY PROVIDING A MINIMUM OF 96-HOURS NOTICE TO THE RESIDENT ENGINEER SO THAT UTILITY COMPANIES CAN BE NOTIFIED. AGENCIES KNOWN TO HAVE FACILITIES WITHIN THE PROJECT AREA ARE AS FOLLOWS:
   - AMEREN UE
   - AMERITECH
   - CHARTER COMMUNICATIONS
   - EXPLORER PIPELINE
   - ILLINOIS POWER COMPANY
   - ILLINOIS AMERICAN WATER
   - MARATHON ASHLAND PIPELINE COMPANY
   - MCI
   - MCLEOD USA
   - NORAM TRADING AND TRANSPORTATION COMPANY
   - OWEST
   - SPRINT
   - WORLDCOM
   - 360 NETWORKS

   CITY OF EAST ST LOUIS - (618) 482-6737
   METRO EAST SANITARY DISTRICT - (618) 452-9400
   ST LOUIS NATIONAL STOCKYARDS COMPANY - (405) 235-8675

   (MEMBERS OF J.U.L.I.E. (800)-892-0123 OR 811 ARE INDICATED BY *. NON-J.U.L.I.E. MEMBERS MUST BE NOTIFIED INDIVIDUALLY)

2. VERIFICATION OF DIMENSIONS AND GRADES, BOTH EXISTING AND PROPOSED, SHALL BE THE CONTRACTOR'S RESPONSIBILITY PRIOR TO COMMENCEMENT OF WORK. THE CONTRACTOR SHALL NOTIFY THE DISTRICT ROADSIDE MANAGEMENT SPECIALIST, RON CHLOPEK, 618-346-3286 OF ANY DISCREPANCIES.

3. ALL SURFACE DRAINAGE SHALL BE DIRECTED AWAY FROM BUILDINGS. SURFACE DRAINAGE SHALL BE DIRECTED TO EXISTING DRAINAGE STRUCTURES DESIGNATED FOR THE COLLECTION OF SURFACE RUN-OFF.

4. CONTRACTOR SHALL REPAIR IN KIND ANY AREAS DAMAGED AS A RESULT OF LANDSCAPE OPERATIONS AT NO ADDITIONAL COST TO THE CONTRACT.

5. ALL SODDING, SALT TOLERANT AREAS SHALL HAVE FERTILIZER APPLIED AT A 1:1:1 RATIO AS FOLLOWS:
   NITROGEN FERTILIZER NUTRIENT - 60 LBS/ACRE
   PHOSPHORUS FERTILIZER NUTRIENT - 60 LBS/ACRE
   POTASSIUM FERTILIZER NUTRIENT - 60 LBS/ACRE

6. ALL SEEDING, CLASS 2A AREAS SHALL HAVE FERTILIZER APPLIED AT A 1:1:1 RATIO AS FOLLOWS:
   NITROGEN FERTILIZER NUTRIENT - 90 LBS/ACRE
   PHOSPHORUS FERTILIZER NUTRIENT - 90 LBS/ACRE
   POTASSIUM FERTILIZER NUTRIENT - 90 LBS/ACRE

7. ALL SEEDING, CLASS 3A, SEEDING, CLASS 4A, SEEDING CLASS 4B AND SEEDING CLASS 7 (SPECIAL) AREAS SHALL NOT REQUIRE FERTILIZER NUTRIENTS.

8. EROSION CONTROL BLANKET SHALL BE APPLIED TO ALL SEEDED AREAS.

9. SUPPLEMENTAL WATERING SHALL BE APPLIED AT THE DIRECTION OF THE ENGINEER AT A RATE OF 3 GAL/SQ YD, OR AT THE RATE DIRECTED BY THE ENGINEER.

10. THE SEEDING AND SODDING SHOWN IN THESE PLANS SHALL SUPERCEDE THE PERMANENT CONFLICTING SEEDING SHOWN IN CONTRACT 76C55 IN THE VICINITY OF THE DETENTION BASIN.

11. THE RECOMMENDED PLANTING DATES SHALL BE AS FOLLOWS: THE SEEDING, CLASS 7 (SPECIAL) SHALL CONSIST OF 48 LBS PER ACRE OF SPRING OATS FROM MARCH 1 TO JULY 31 AND 56 LBS PER ACRE OF BALBOA FARM RYE OR 60 LBS PER ACRE OF WINTER WHEAT FROM AUG. 1 TO NOV. 15.

12. THE CONTRACTOR SHALL COORDINATE THE LANDSCAPING PLANTING SCHEDULE WITH CONTRACT 76C76 TO ENSURE THAT THE EMBANKMENT GRADES ARE FINALIZED AT THE LIMITS OF BOTH CONTRACTS AND THE PROPOSED LANDSCAPING IMPROVEMENTS CAN BE CONSTRUCTED WITHOUT CONFLICT.

13. THE CONTRACTOR SHALL COORDINATE THE LANDSCAPING PLANTING SCHEDULE WITH CONTRACT 76C54 TO ENSURE THAT THE PROPOSED LIGHTING AND CONDUITS ARE FINALIZED IN THE AREAS OF THE PROPOSED LANDSCAPING, AND THE LANDSCAPING IMPROVEMENTS CAN BE CONSTRUCTED WITHOUT CONFLICT.

14. SELECTIVE MOWING STAKES SHALL BE INSTALLED ALONG THE BORDER BETWEEN THE SEEDING, CLASS 2A AND ALL OTHER TYPES OF SEEDING. THE SELECTIVE MOWING STAKES SHALL BE INSTALLED EVERY 200' FOR LONG & FAIRLY STRAIGHT RUNS, AND EVERY 25' FOR TIGHT CURVES.

INDEX OF LANDSCAPING SHEETS

1	GENERAL NOTES
2-13	1"=20' LANDSCAPING PLANS
14-16	1"=10' LANDSCAPING PLANS (ROUNDABOUT DETAILS)
17-19	LANDSCAPING LEGEND, ABBREVIATION, DETAILS AND SCHEDULE

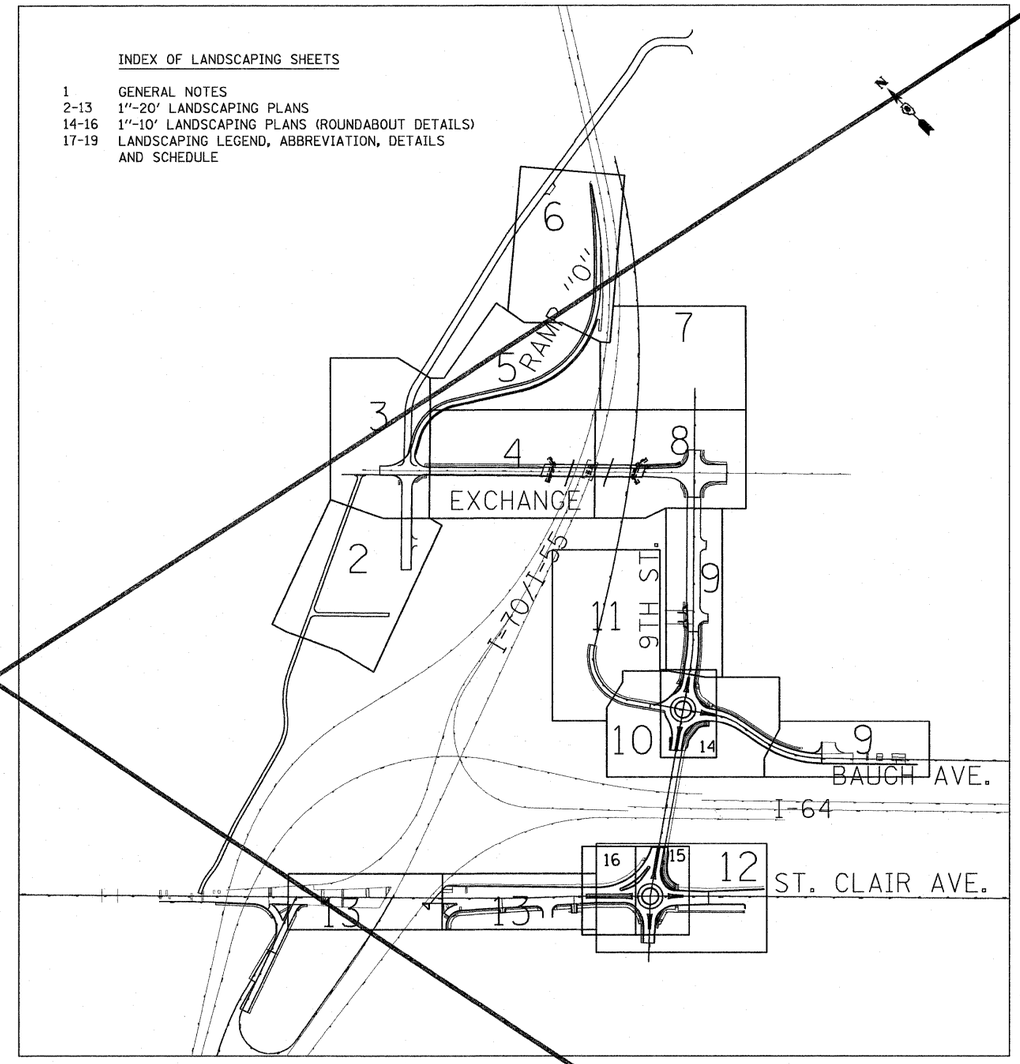

SHEET LAYOUT

⚠1 SHEET DELETED 10/31/2011

FILE NAME = $FILEL$	USER NAME = $USER$	DESIGNED - JM	REVISED -	STATE OF ILLINOIS DEPARTMENT OF TRANSPORTATION	PROPOSED LANDSCAPING PLANS – GENERAL NOTES			F.A.I. RTE.	SECTION	COUNTY	TOTAL SHEETS	SHEET NO.
		DRAWN - JB	REVISED -					*	82-1-3HB, 82-2N, 82-1-12RS	ST. CLAIR	352	179
TENG TENG & ASSOCIATES, INC. ENGINEERS/ARCHITECTS/PLANNERS CHICAGO, ILLINOIS	PLOT SCALE = $SCALE$	CHECKED - ACL	REVISED -					* 64/FAU 9166/FAU 9180		CONTRACT NO. 76C51		
	PLOT DATE = $DATE$	DATE - 03/31/11	REVISED -		SCALE: N/A	SHEET NO. 1 OF 19 SHEETS	STA. TO STA.	FED. ROAD DIST. NO.	ILLINOIS	FED. AID PROJECT		

..\D8TR1-76C51-LAYOUTLDGN ..\D8TR1-76C51-DESIGNLDGN ..\D8TR1-51-BORDERLDGN ..\D8TR1-76C55-DESIGNLDGN ..\D8TR1-76C51-ALIGNMENT.DGN
BENSHUJO \\FS-0044\MKVAULT\D-TRANS.07\2022\20866-001\CIVIL\CAD\99 ALL CONTRACTS\TR1\SHEETS CONTRACT 76C51\D8TR1-51-SHT-LANDSCAPE.DGN
4-11-2011 14:11:43