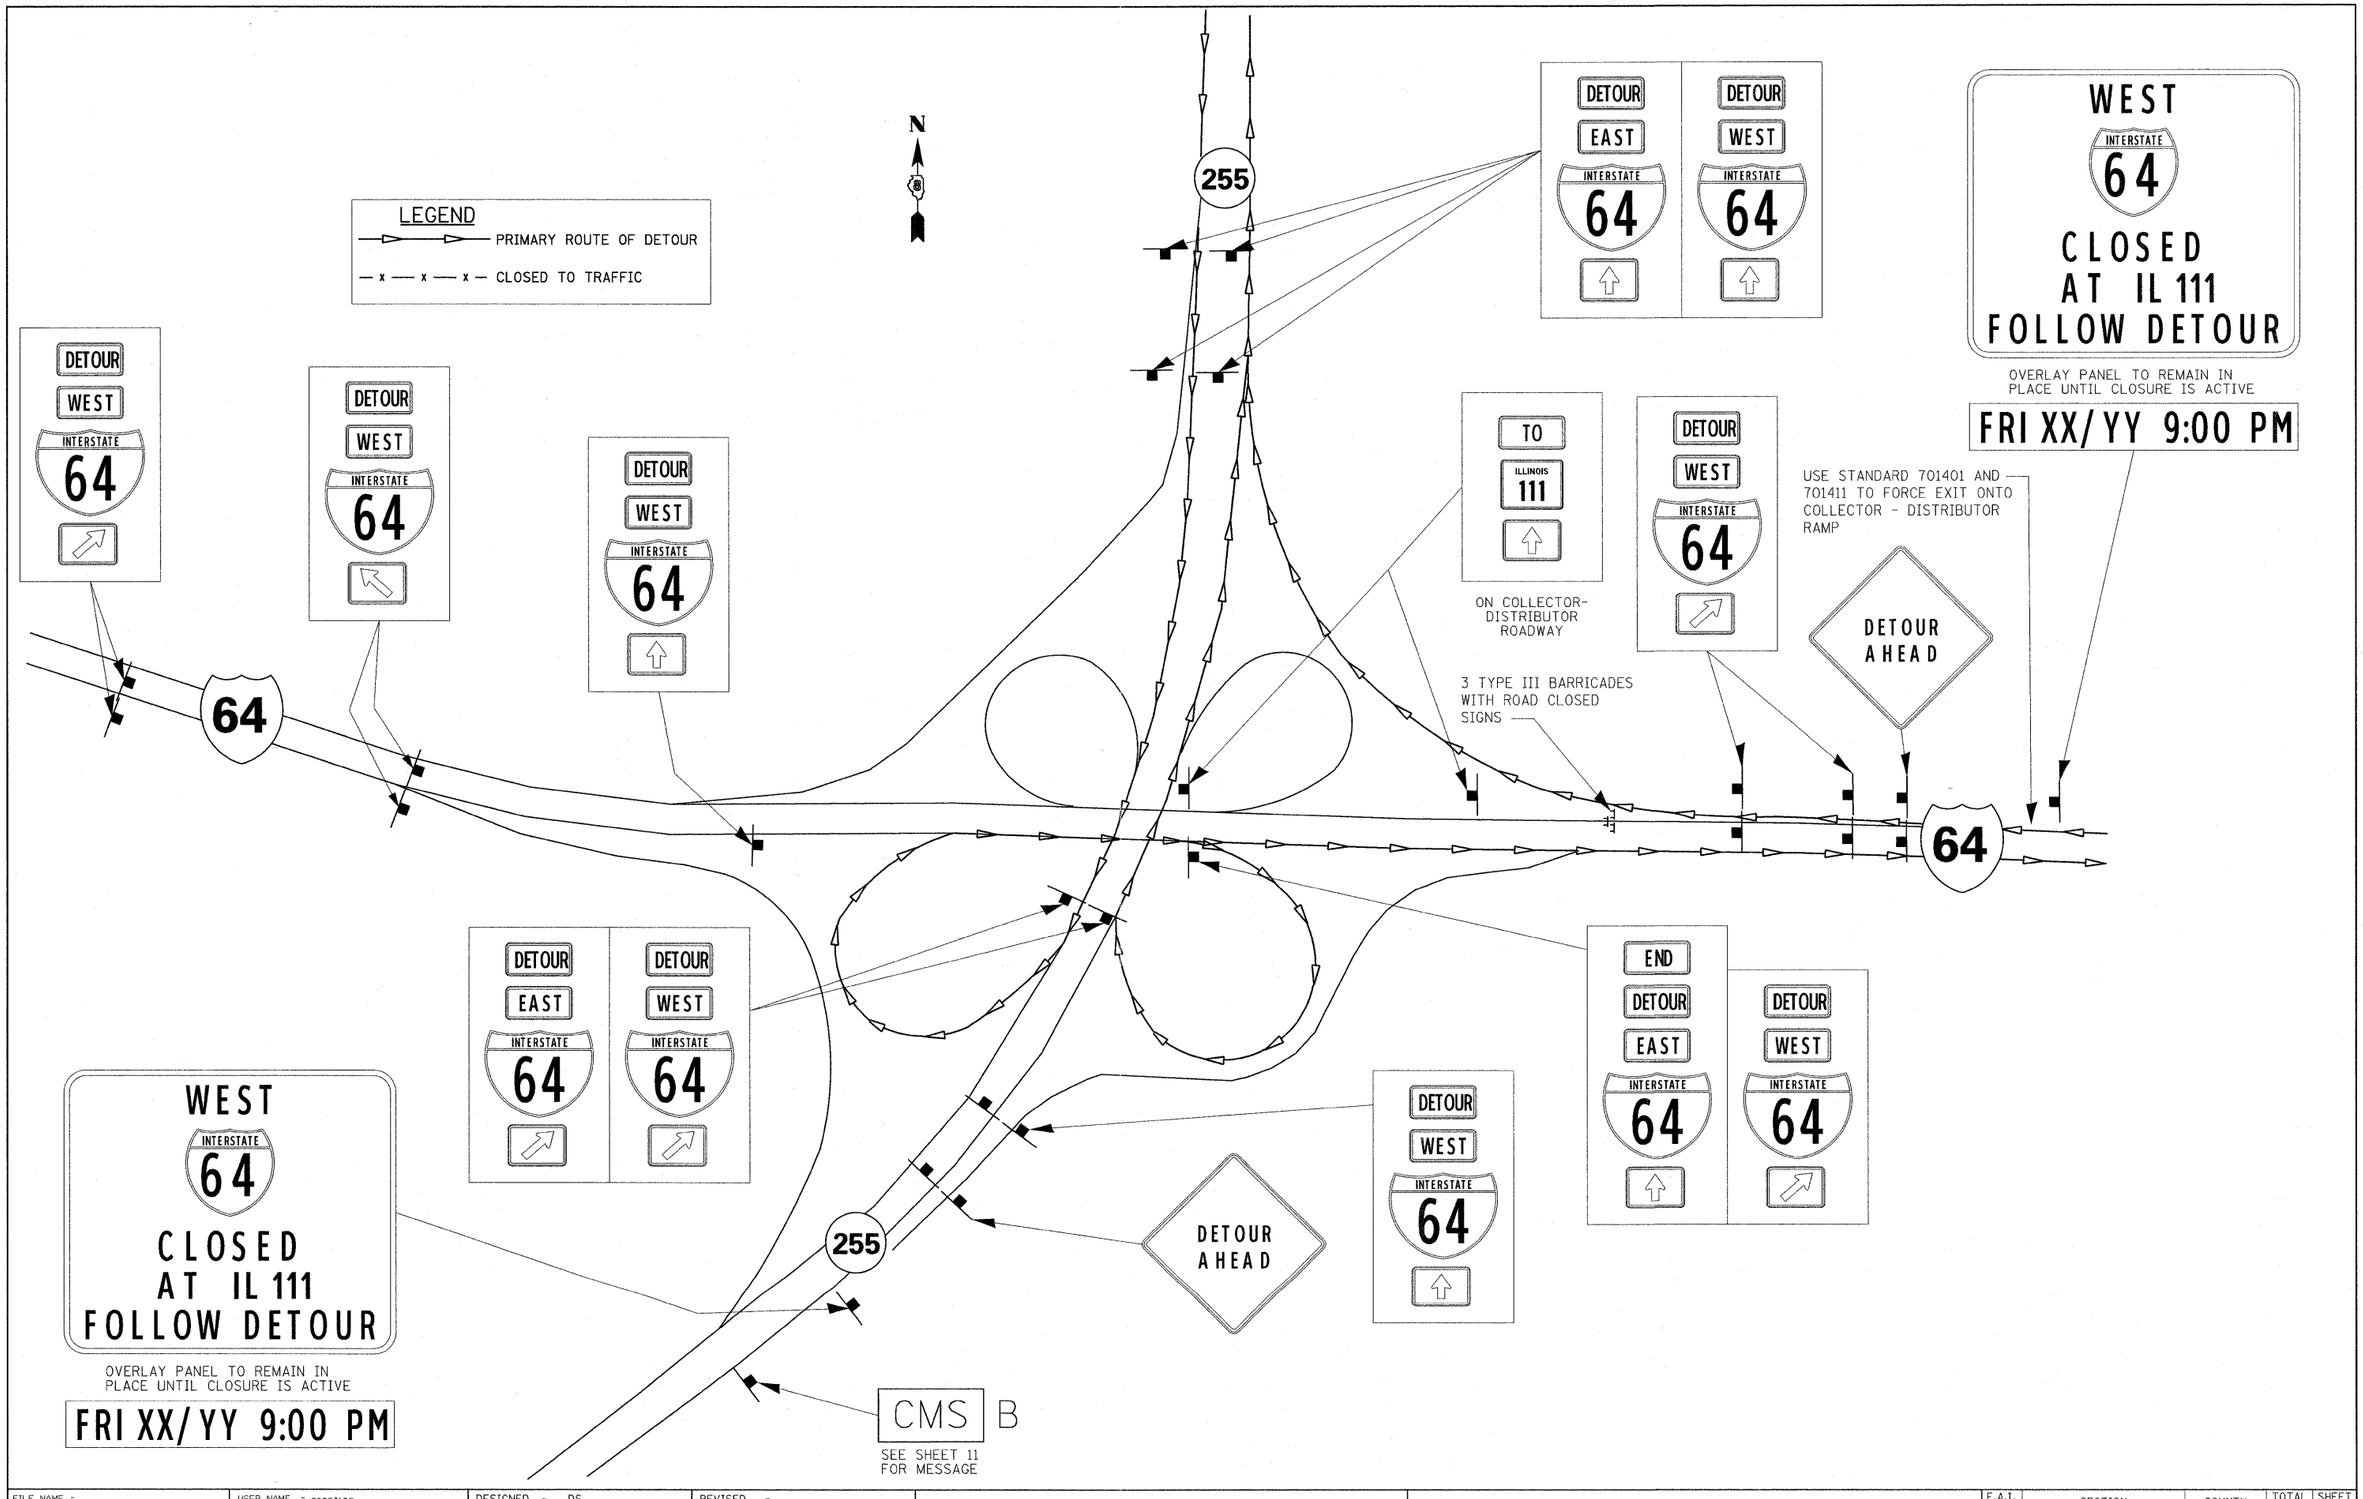

FILE NAME = D80verall-00-sht-staging07-64_9&10.dgn	USER NAME = asantiag	DESIGNED - DS	REVISED -	STATE OF ILLINOIS DEPARTMENT OF TRANSPORTATION	INTERSTATE 64 WEEKEND CLOSURE INTERSTATE 64 AND INTERSTATE 255	F.A.I. RTE.	SECTION	COUNTY	TOTAL SHEETS	SHEET NO.
		DRAWN - AS	REVISED -			70		ST. CLAIR	352	61
	PLOT SCALE = 600.0909 ' / in.	CHECKED -	REVISED -					CONTRACT NO. 76C51		
	PLOT DATE = 5/23/2011	DATE - 03/15/09	REVISED -		SCALE: 1" = 300' / SHEET NO. 7 OF 13 SHEETS / STA. / TO STA.		ILLINOIS	FED. AID PROJECT		