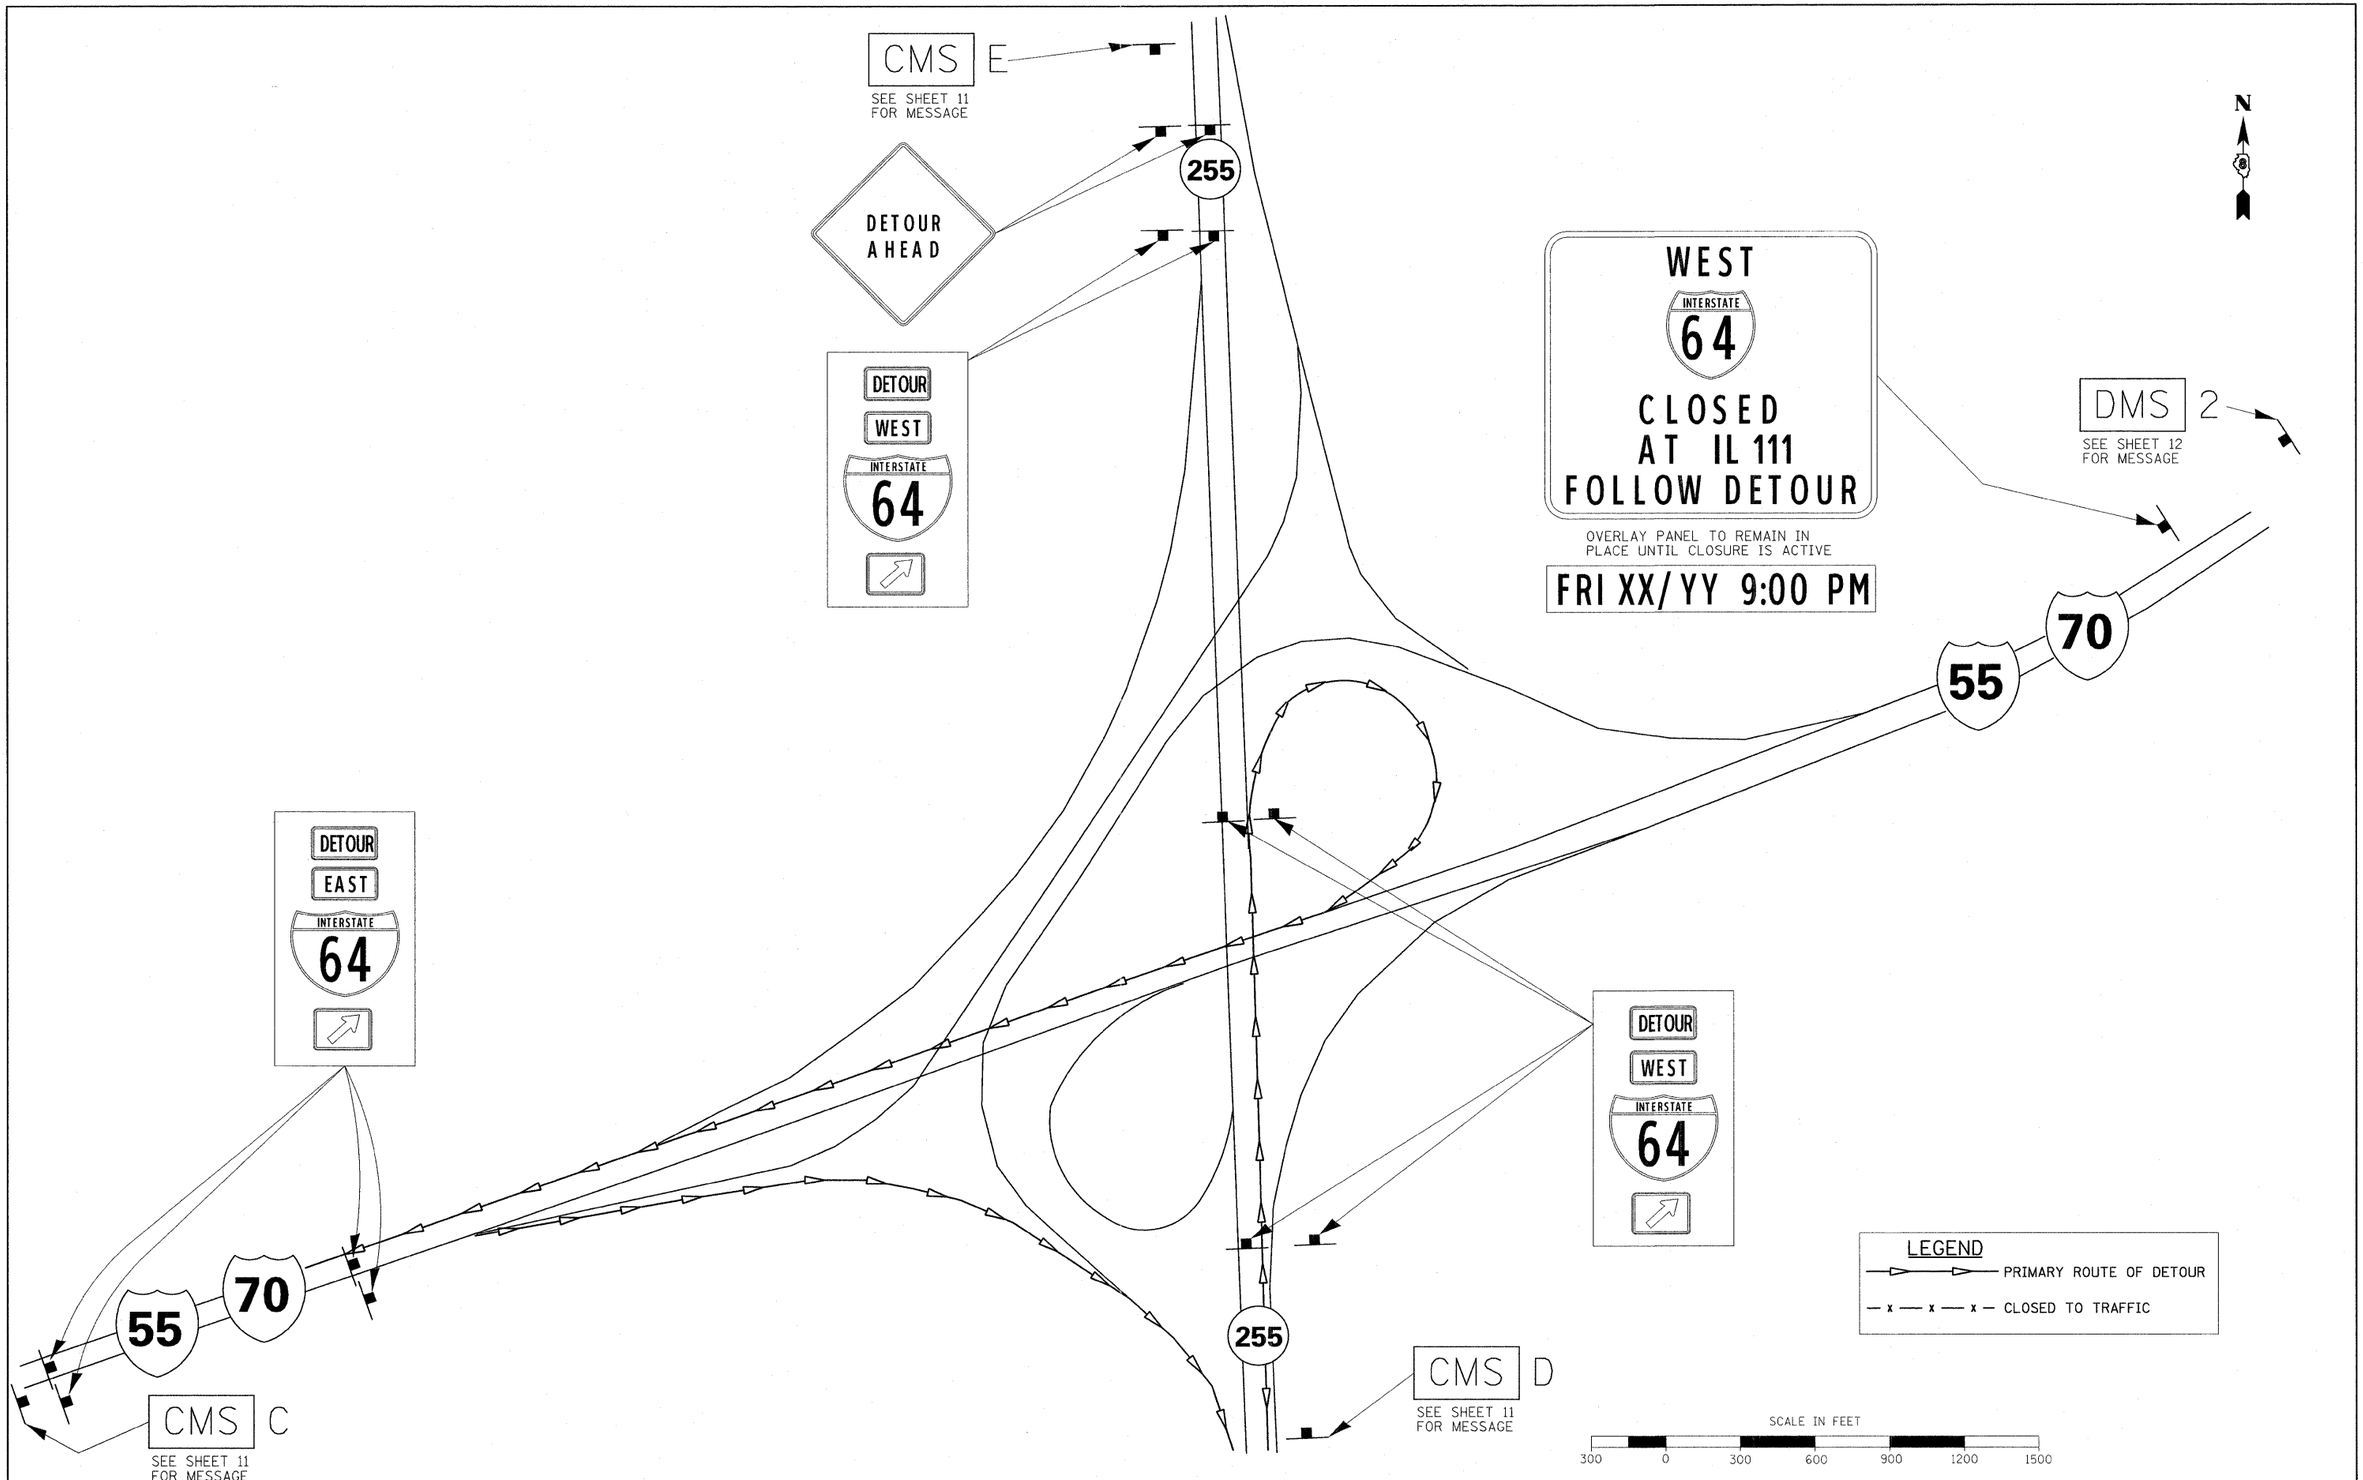

FILE NAME = D80verall-00-sht-staging08-64_9&10.dgn	USER NAME = asantiag	DESIGNED - DS	REVISED -	STATE OF ILLINOIS DEPARTMENT OF TRANSPORTATION	INTERSTATE 64 WEEKEND CLOSURE INTERSTATE 55/70 AND INTERSTATE 255			F.A.I. RTE.	SECTION	COUNTY	TOTAL SHEETS	SHEET NO.
		DRAWN - AS	REVISED -					70		ST. CLAIR	352	62
	PLOT SCALE = 600.0909 ' / in.	CHECKED -	REVISED -							CONTRACT NO. 76C51		
	PLOT DATE = 5/23/2011	DATE - 03/15/09	REVISED -		SCALE: 1" = 300'	SHEET NO. 8 OF 13 SHEETS	STA. TO STA.		ILLINOIS	FED. AID PROJECT		