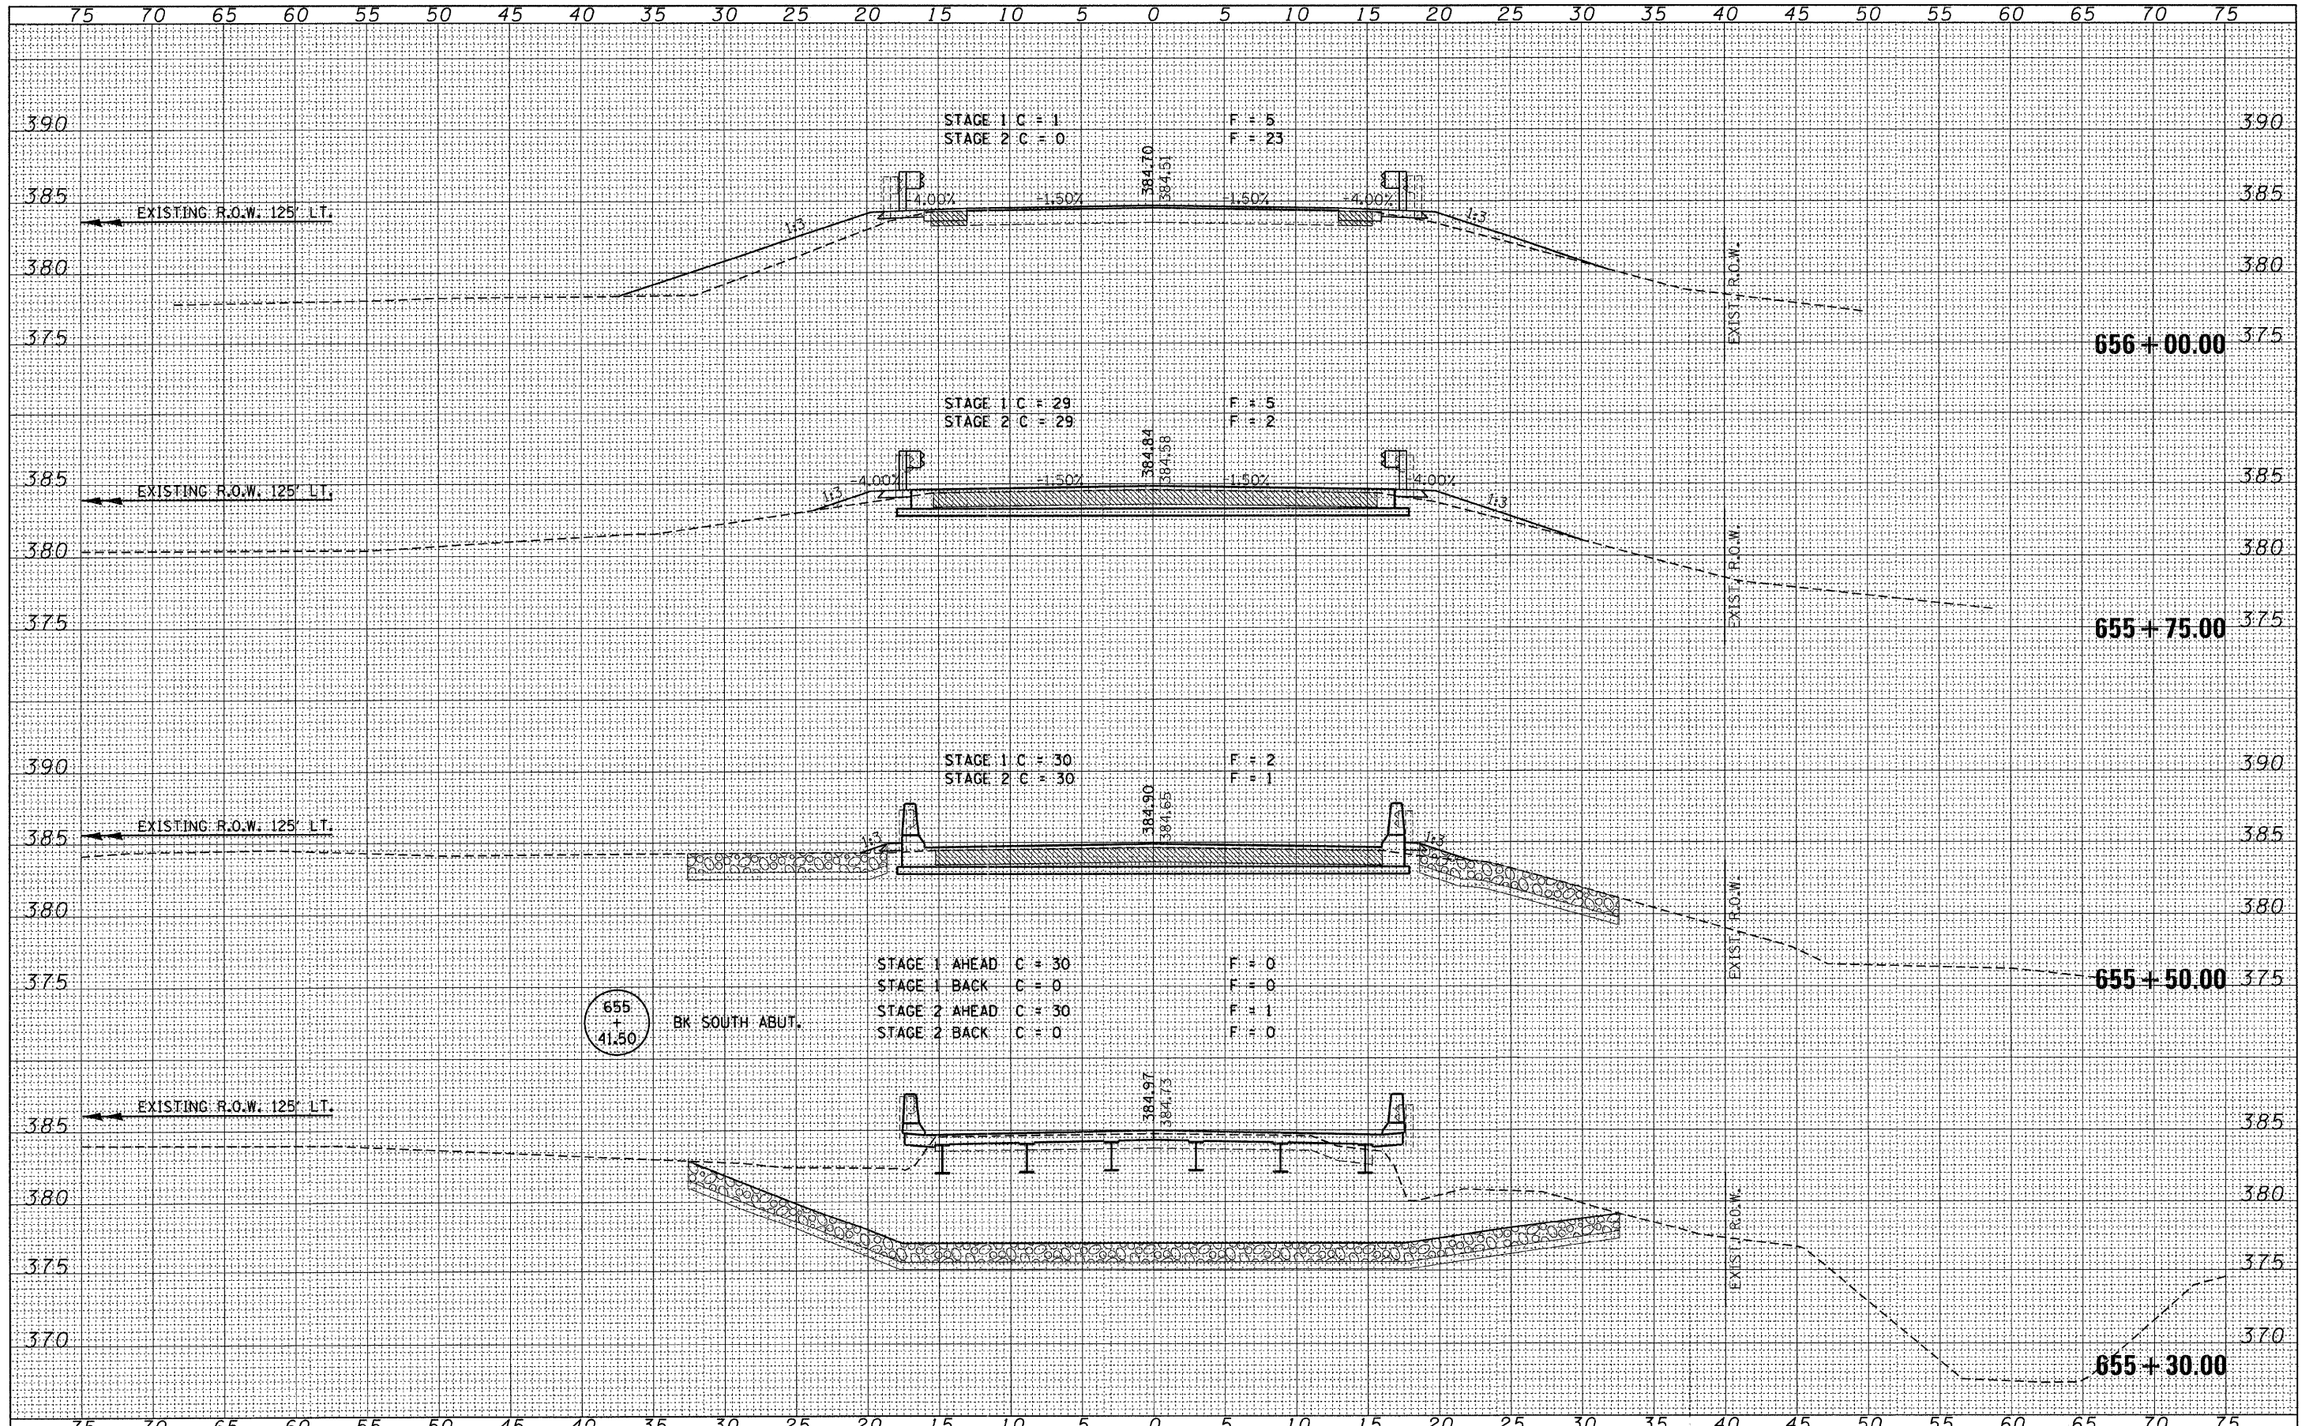

ORIGINAL SURVEY	SURVEYED	BY	DATE
	PLOTTED		
NOTE BOOK	TEMPLATE		
NO.	AREAS		
	AREAS CHECKED		

FINAL SURVEY	SURVEYED	BY	DATE
	PLOTTED		
NOTE BOOK	TEMPLATE		
NO.	AREAS		
	AREAS CHECKED		

FILE NAME = 090148-sht-xs.dgn	USER NAME =	DESIGNED - L.F.S.	REVISED -
		DRAWN - T.W.K.	REVISED -
	PLOT SCALE =	CHECKED - J.W.F.	REVISED -
	PLOT DATE = 7/13/2011	DATE - 04/05/11	REVISED -

HAMPTON, LENZINI AND RENWICK, INC.
3035 STEVENSON DRIVE, SUITE 201
SPRINGFIELD, ILLINOIS 62703
ILLINOIS PROFESSIONAL DESIGN FIRM
LS / PE / SE CORP. 184.000959

STATE OF ILLINOIS
DEPARTMENT OF TRANSPORTATION

CROSS SECTIONS
U.S. 45

SCALE: 5H:5V | SHEET NO. OF SHEETS | STA. 655+50.00 TO STA. 656+00.00

F.A.P.	SECTION	COUNTY	TOTAL SHEETS	SHEET NO.
328	105B-1	WHITE	54	52
		CONTRACT NO. 78161		
	ILLINOIS	FED. AID PROJECT		