Z

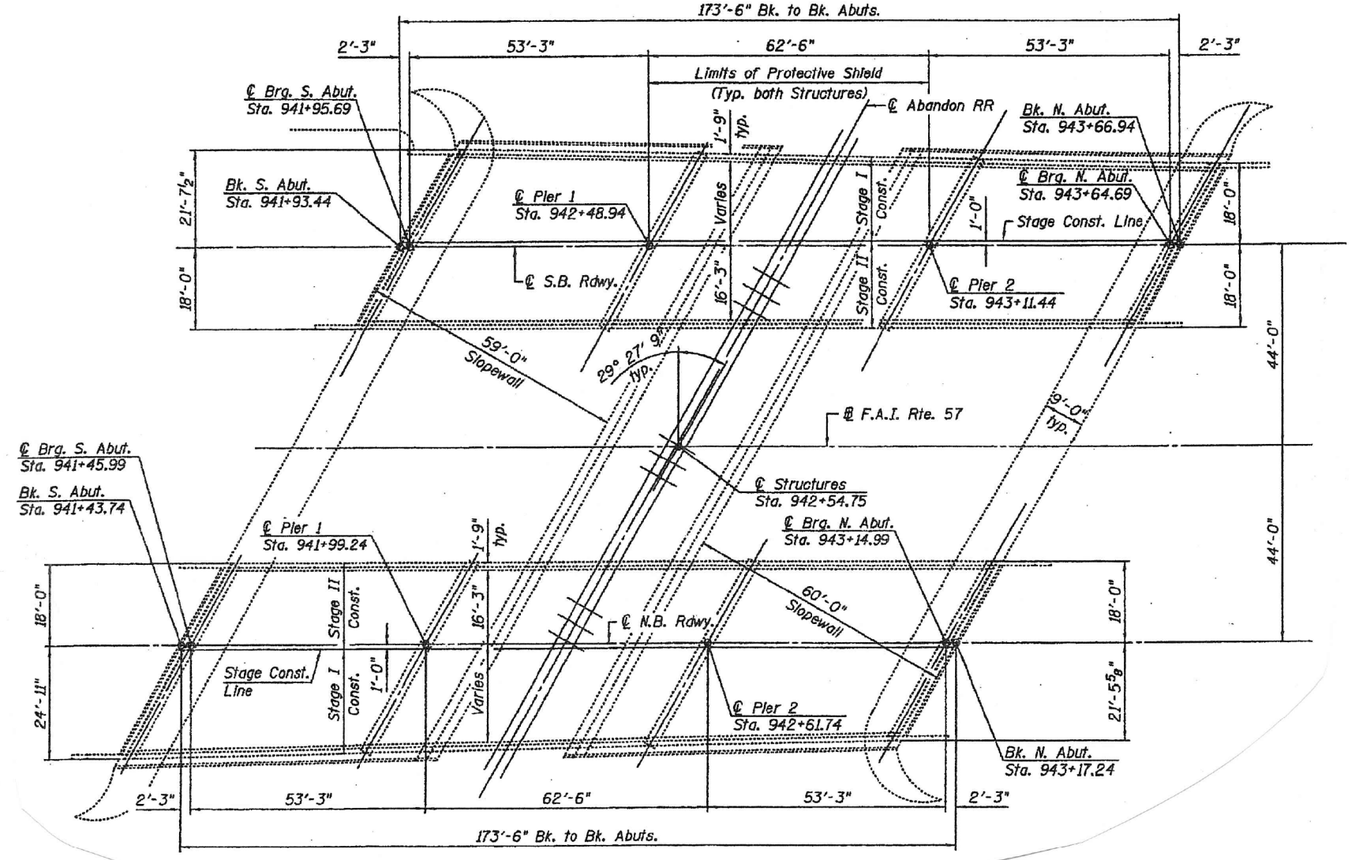

PLAN

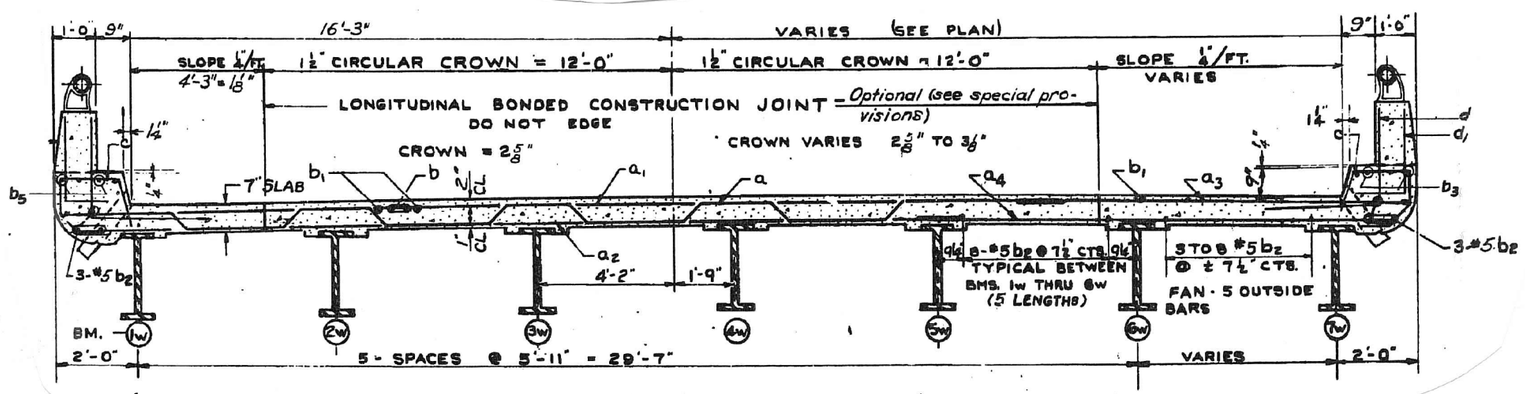

OVER PIERS

TYPICAL

CROSS SECTION

All dimensions shown at rt. ∠
Looking South

FILE NAME = c:\pw_work\pwidot\pyrzanowskirb\d0388397\D134714-sht-plan.dgn	USER NAME = pyrzanowskirb	DESIGNED -	REVISED -
		DRAWN -	REVISED -
	PLOT SCALE = 100.0000 ' / in.	CHECKED -	REVISED -
Default	PLOT DATE = 8/20/2014	DATE -	REVISED -

STATE OF ILLINOIS
DEPARTMENT OF TRANSPORTATION

LOCATION 2
I-57 OVER ABANDONED RR (SN 099-0039)

SCALE: | SHEET OF SHEETS | STA. | TO STA.

F.A. RTE.	SECTION	COUNTY	TOTAL SHEETS	SHEET NO.
VAR.	2014-0361	WILL	34	10
		CONTRACT NO. 60Y30		
	ILLINOIS FED. AID PROJECT			