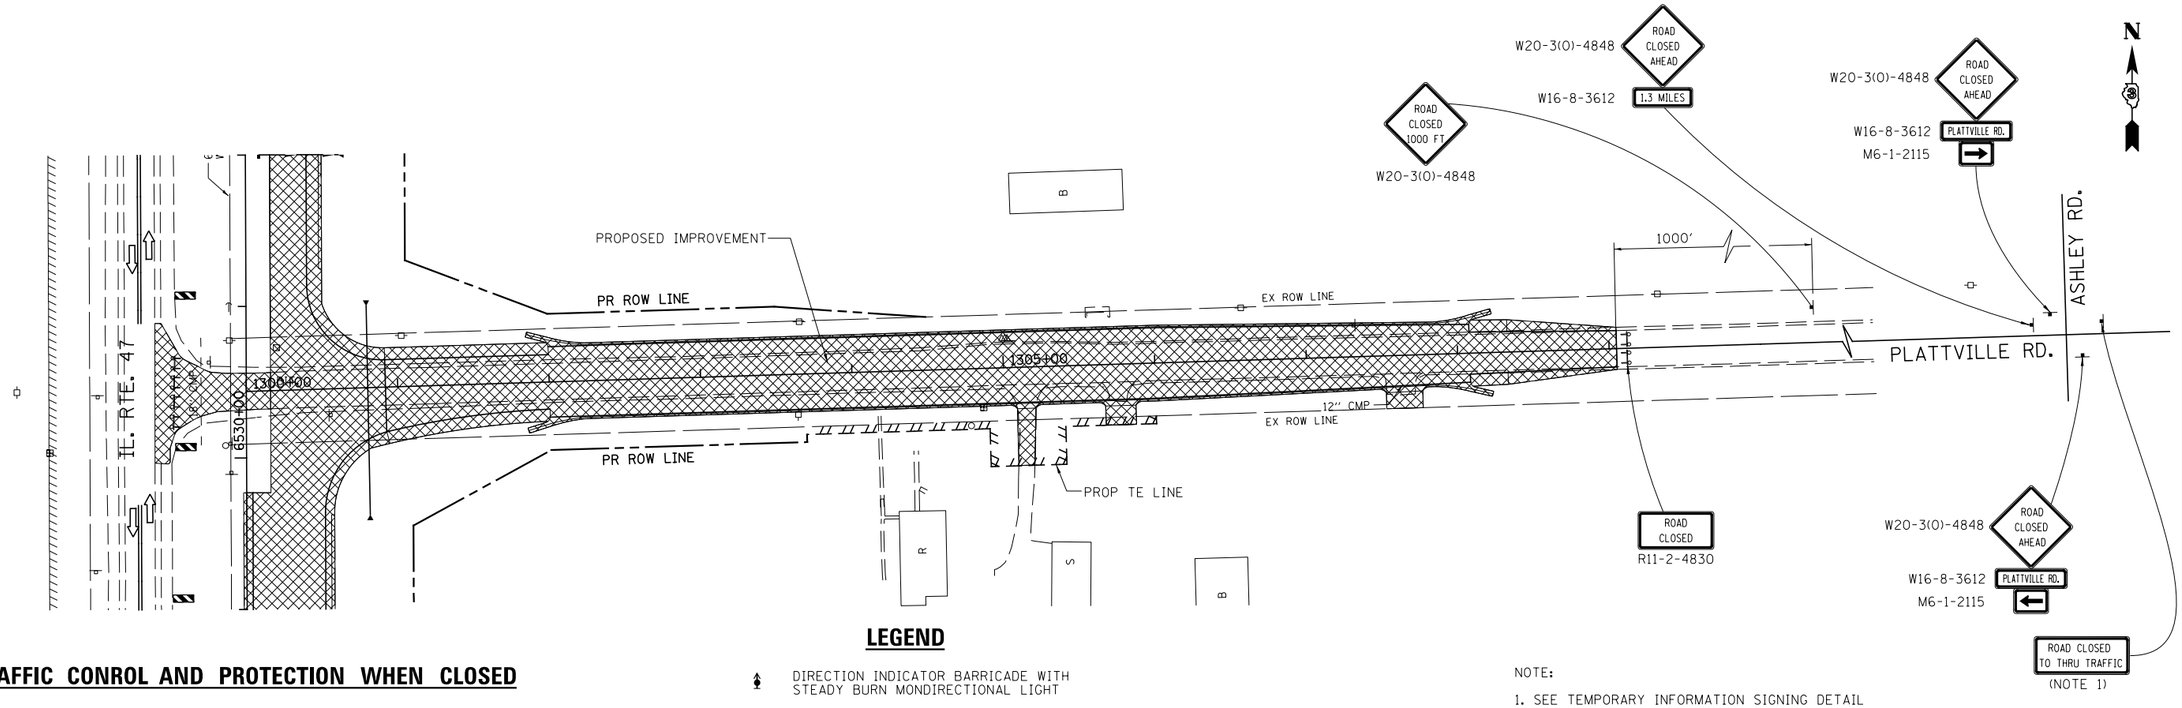

TRAFFIC CONROL AND PROTECTION WHEN CLOSED

LEGEND

- DIRECTION INDICATOR BARRICADE WITH STEADY BURN MONDIRECTIONAL LIGHT
- TYPE II BARRICADE, DRUM OR VERTICAL BARRICADE WITH STEADY BURN BI-DIRECTIONAL LIGHT
- TYPE III BARRICADE WITH FLASHING LIGHT (2-EA.)
- DOUBLE VERTICAL PANEL
- WORK AREA
- ARROW BOARD
- CONSTRUCTION SIGN
- DIRECTION OF TRAFFIC
- TEMPORARY CONCRETE BARRIER
- IMPACT ATTENUATOR, TEMPORARY (FULLY DIRECTIONAL, NARROW), TEST LEVEL 3
- FLASHING MONO-DIRECTIONAL LIGHT

NOTE:

1. SEE TEMPORARY INFORMATION SIGNING DETAIL

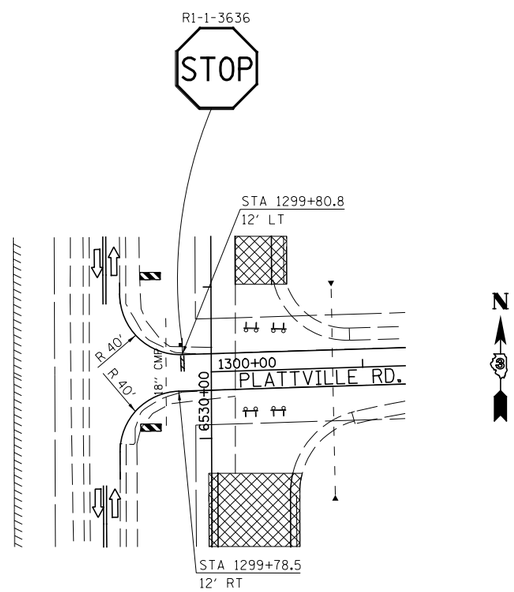

TRAFFIC CONROL AND PROTECTION WHEN OPEN

FILE NAME = V:\3195\66B84 (North Section)\CADD Sheets\D366B84-sht-MOT-Stage1-18.dgn	USER NAME = bdecraene	DESIGNED - HLC	REVISED -	STATE OF ILLINOIS DEPARTMENT OF TRANSPORTATION	PLATTVILLE RD. STAGE 1 CONSTRUCTION AND TRAFFIC CONTROL			F.A.P. RTE.	SECTION	COUNTY	TOTAL SHEETS	SHEET NO.
		DRAWN - HLC	REVISED -					326	(109, 110)R-1	KENDALL	619	163
	PLOT SCALE = 100.0000 ' / in.	CHECKED - CAS	REVISED -					CONTRACT NO. 66B84				
$MODELNAME$	PLOT DATE = 7/14/2014	DATE - 7/01/2014	REVISED -		SCALE: 1"=50'	SHEET 19 OF 20 SHEETS	STA. 1300+00 TO STA. 1309+05	ILLINOIS FED. AID PROJECT				