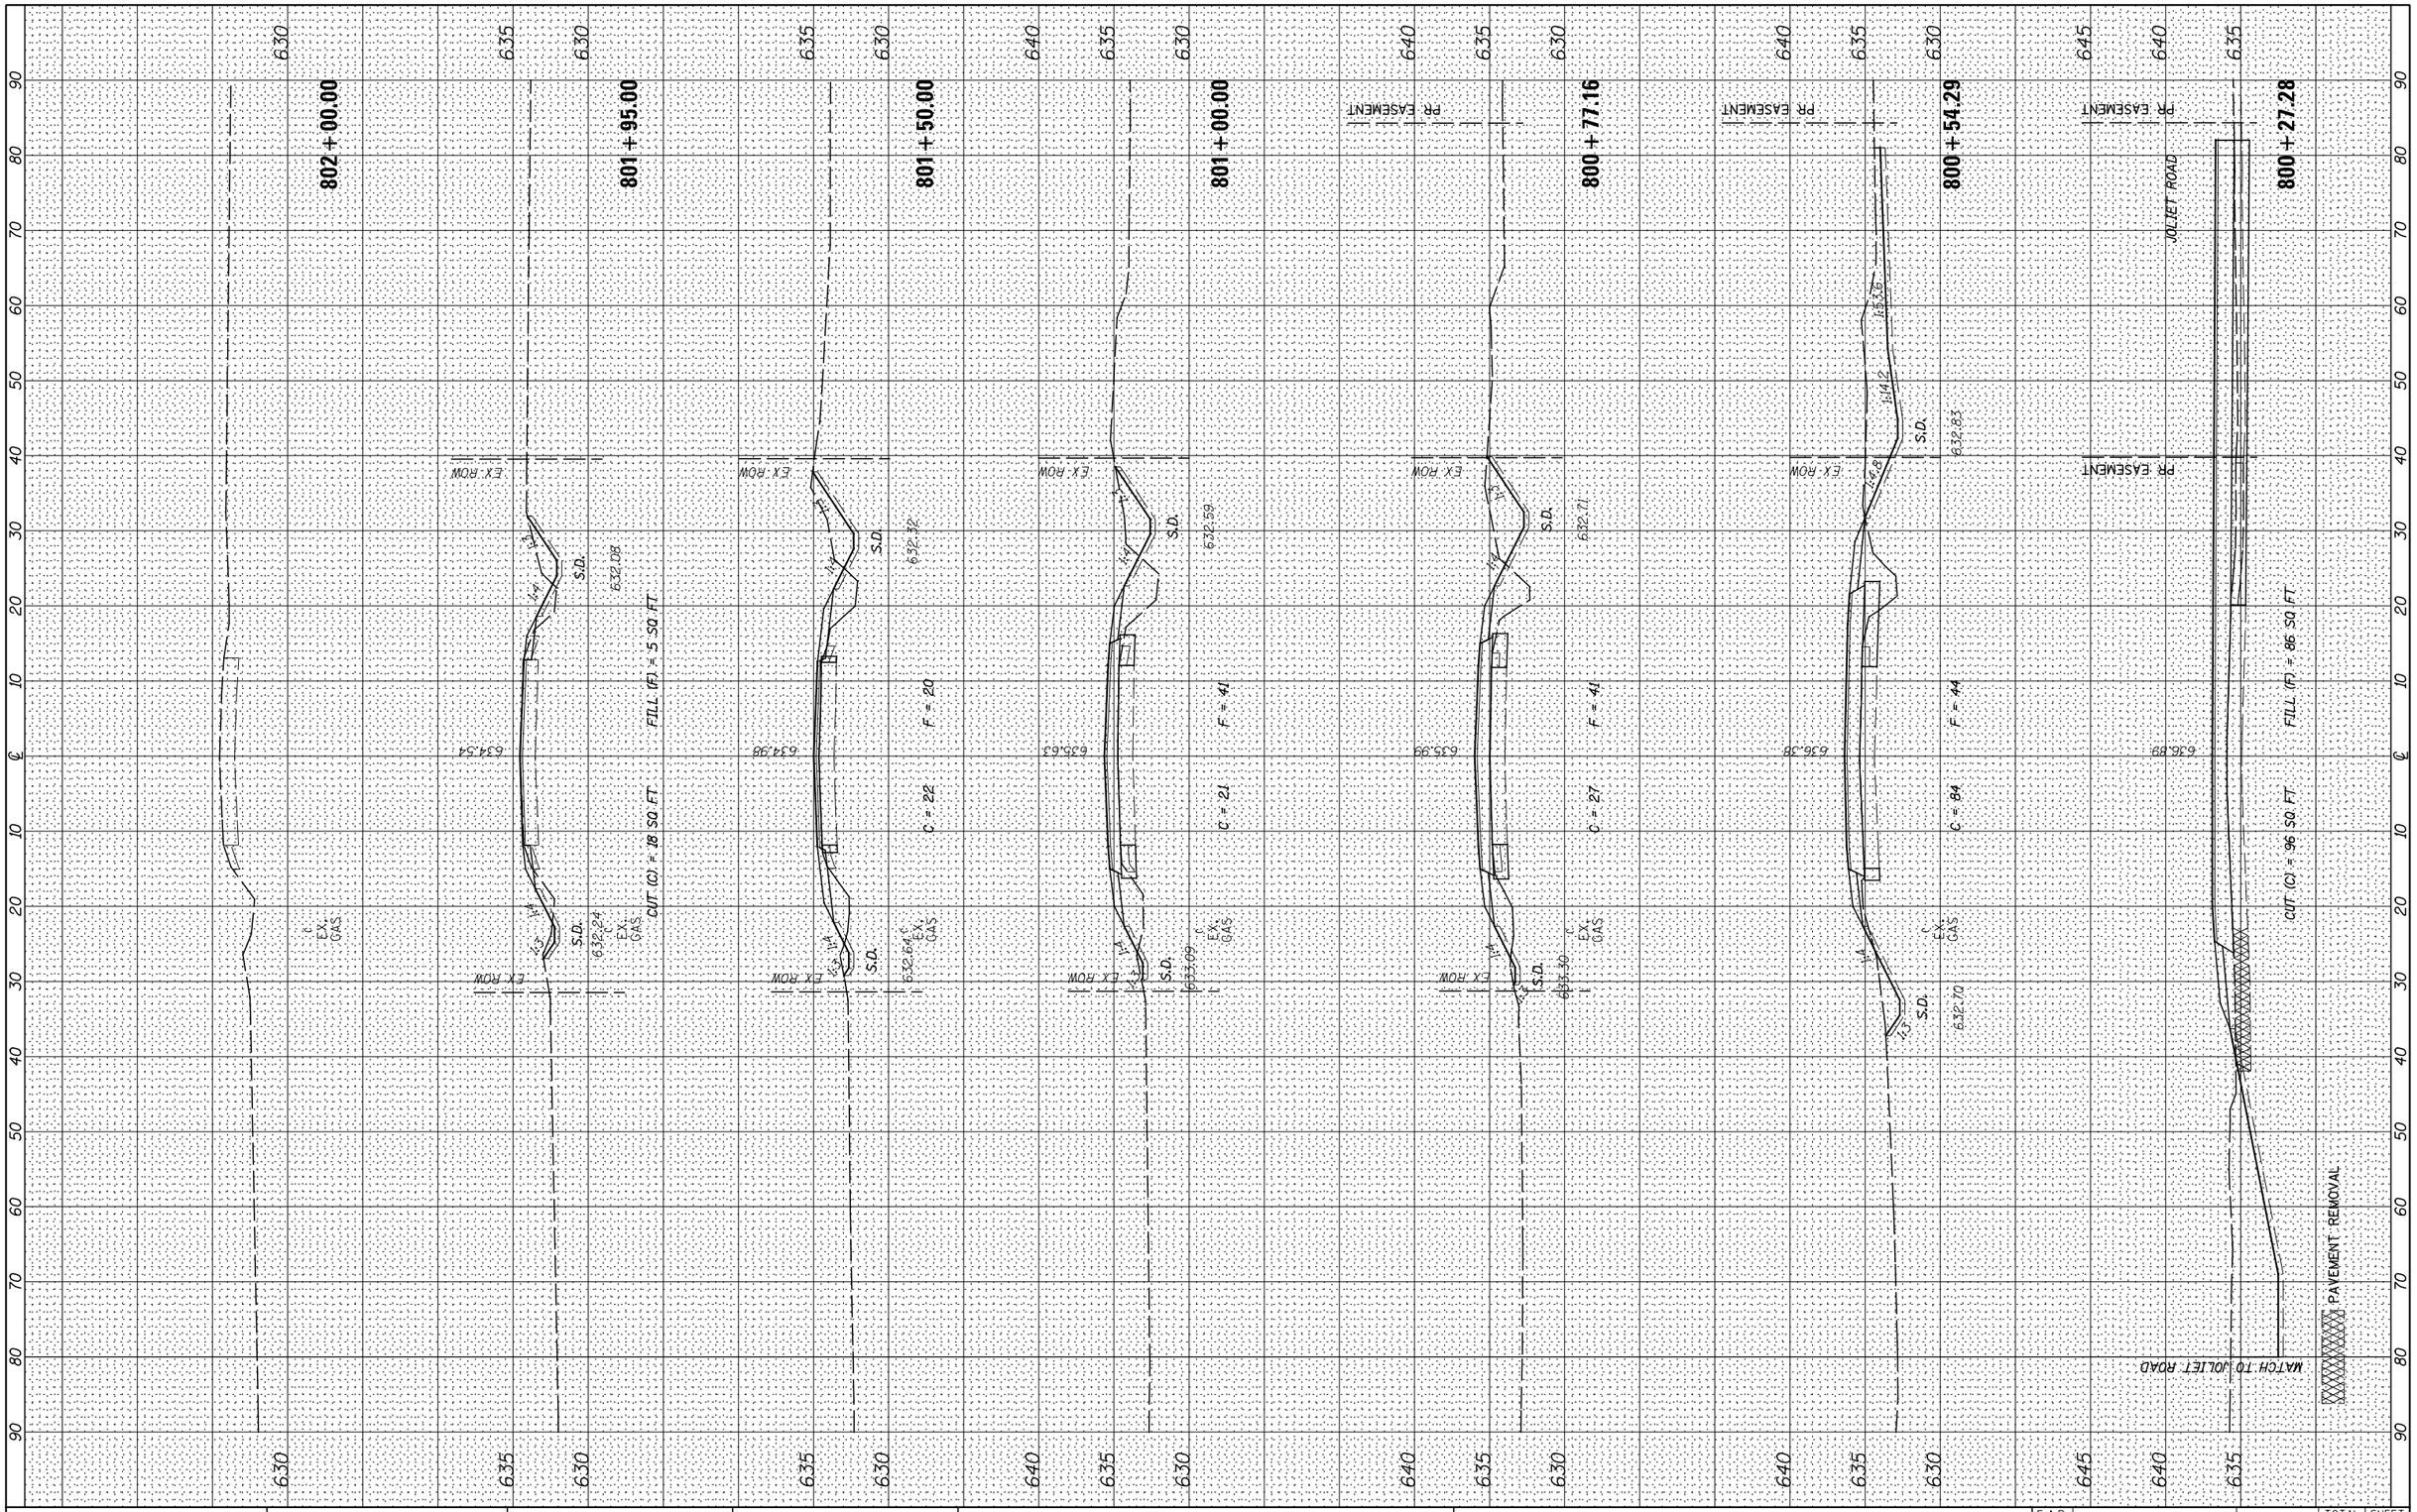

FINAL SURVEY		BY	DATE
NOTE BOOK NO.	SURVEYED		
	PLOTTED		
	TEMPLATE		
	AREAS		
	AREAS CHECKED		

ORIGINAL SURVEY		BY	DATE
NOTE BOOK NO.	SURVEYED		
	PLOTTED		
	TEMPLATE		
	AREAS		
	AREAS CHECKED		

FILE NAME = V:\3195\66B84 (North Section)\CADD Sheets\D366B84-sht-xssht-Quarry.dgn	USER NAME = bdecraene	DESIGNED - HLC
		DRAWN - HLC
	PLOT SCALE = 20.0000 ' / in.	CHECKED - CAS
$MODELNAME$	PLOT DATE = 7/14/2014	DATE - 7/01/2014

REVISED -
REVISED -
REVISED -
REVISED -

STATE OF ILLINOIS
DEPARTMENT OF TRANSPORTATION

QUARRY ROAD CROSS SECTIONS

SCALE: H=10 V=5 | SHEET 1 OF 2 SHEETS | STA. 800+27.28 TO STA. 802+00.00

F.A.P. RTE.	SECTION	COUNTY	TOTAL SHEETS	SHEET NO.
326	(109,110) R-1	KENDALL	619	585

CONTRACT NO. 66B84

ILLINOIS FED. AID PROJECT