FINAL SURVEY
NOTE BOOK
NO.
SURVEYED
PLOTTED
TEMPLATE
AREAS
AREAS CHECKED
BY
DATE

ORIGINAL SURVEY
NOTE BOOK
NO.
SURVEYED
PLOTTED
TEMPLATE
AREAS
AREAS CHECKED
BY
DATE

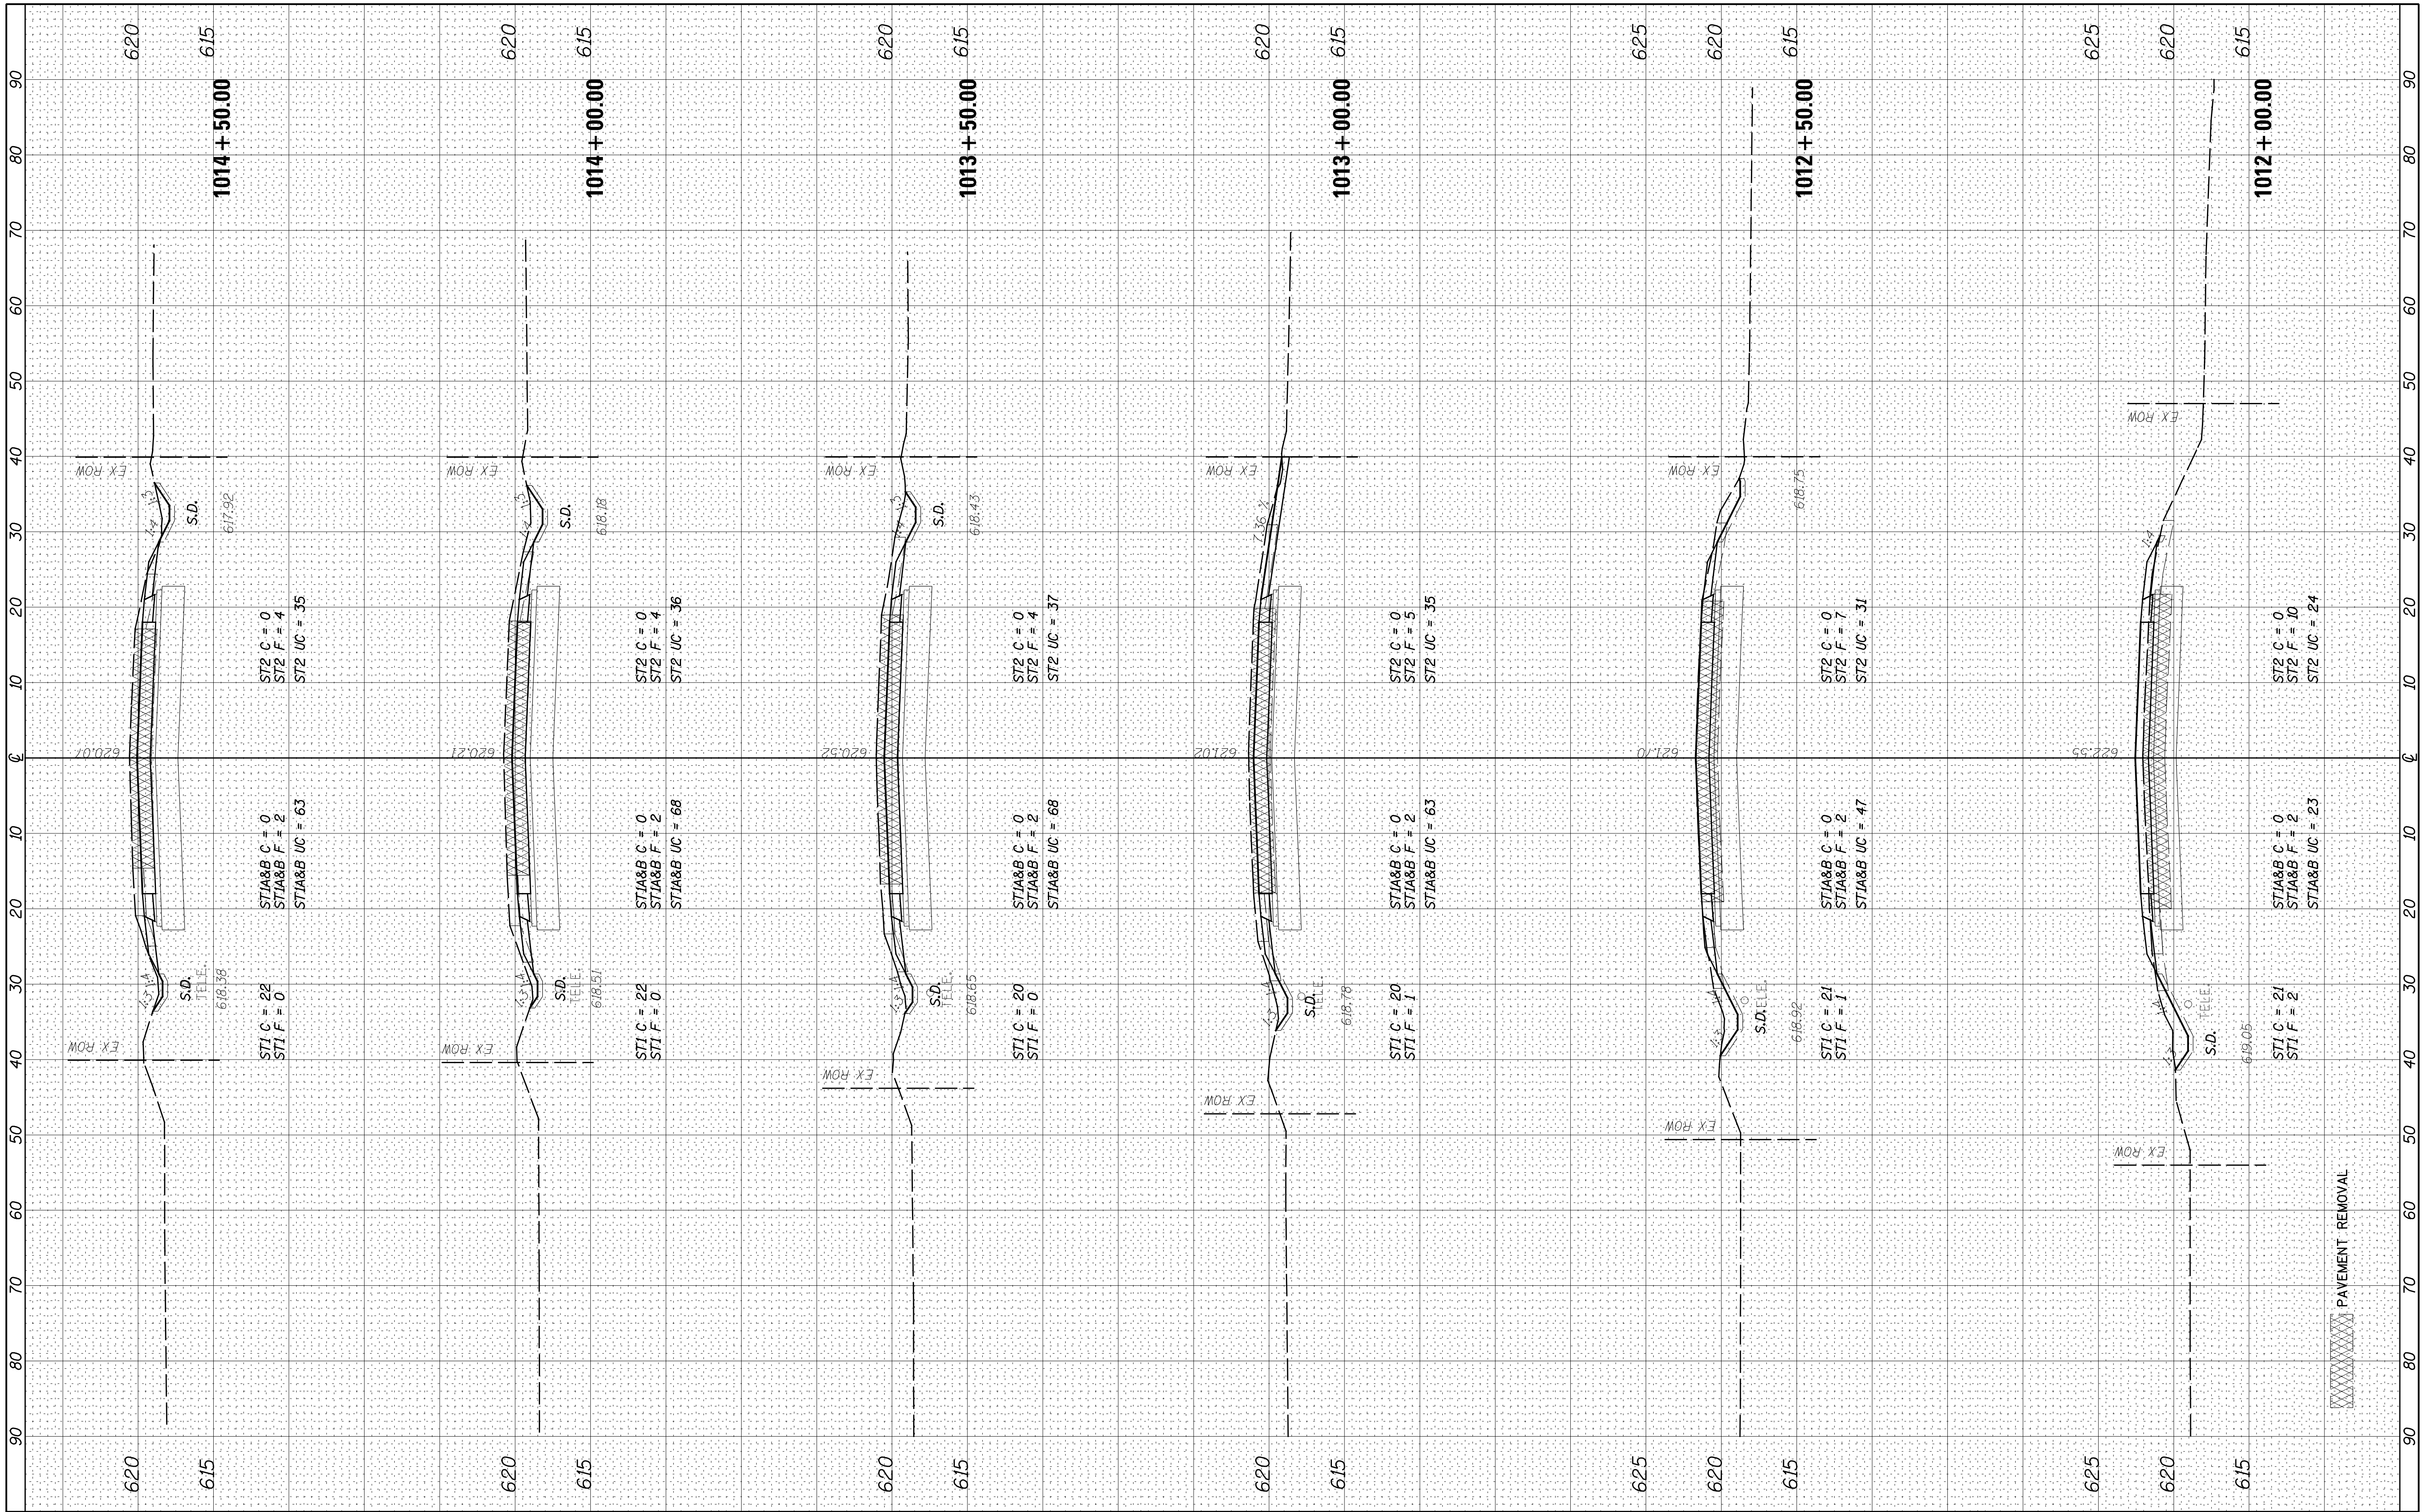

FILE NAME =	USER NAME = bdecraene	DESIGNED - HLC	REVISED -
V:\3195\66B84 (North Section)\CADD Sheets\D366B84-sht-xssht-Rte52.dgn		DRAWN - HLC	REVISED -
	PLOT SCALE = 20.0000 ' / in.	CHECKED - CAS	REVISED -
$MODELNAME$	PLOT DATE = 7/14/2014	DATE - 7/01/2014	REVISED -

STATE OF ILLINOIS
DEPARTMENT OF TRANSPORTATION

RTE 52 CROSS SECTIONS

SCALE: H=10 V=5 | SHEET 7 OF 10 SHEETS | STA. 1012+00.00 TO STA.1014+50.00

F.A.P. RTE.	SECTION	COUNTY	TOTAL SHEETS	SHEET NO.
326	(109,110) R-1	KENDALL	619	595

CONTRACT NO. 66B84

ILLINOIS | FED. AID PROJECT