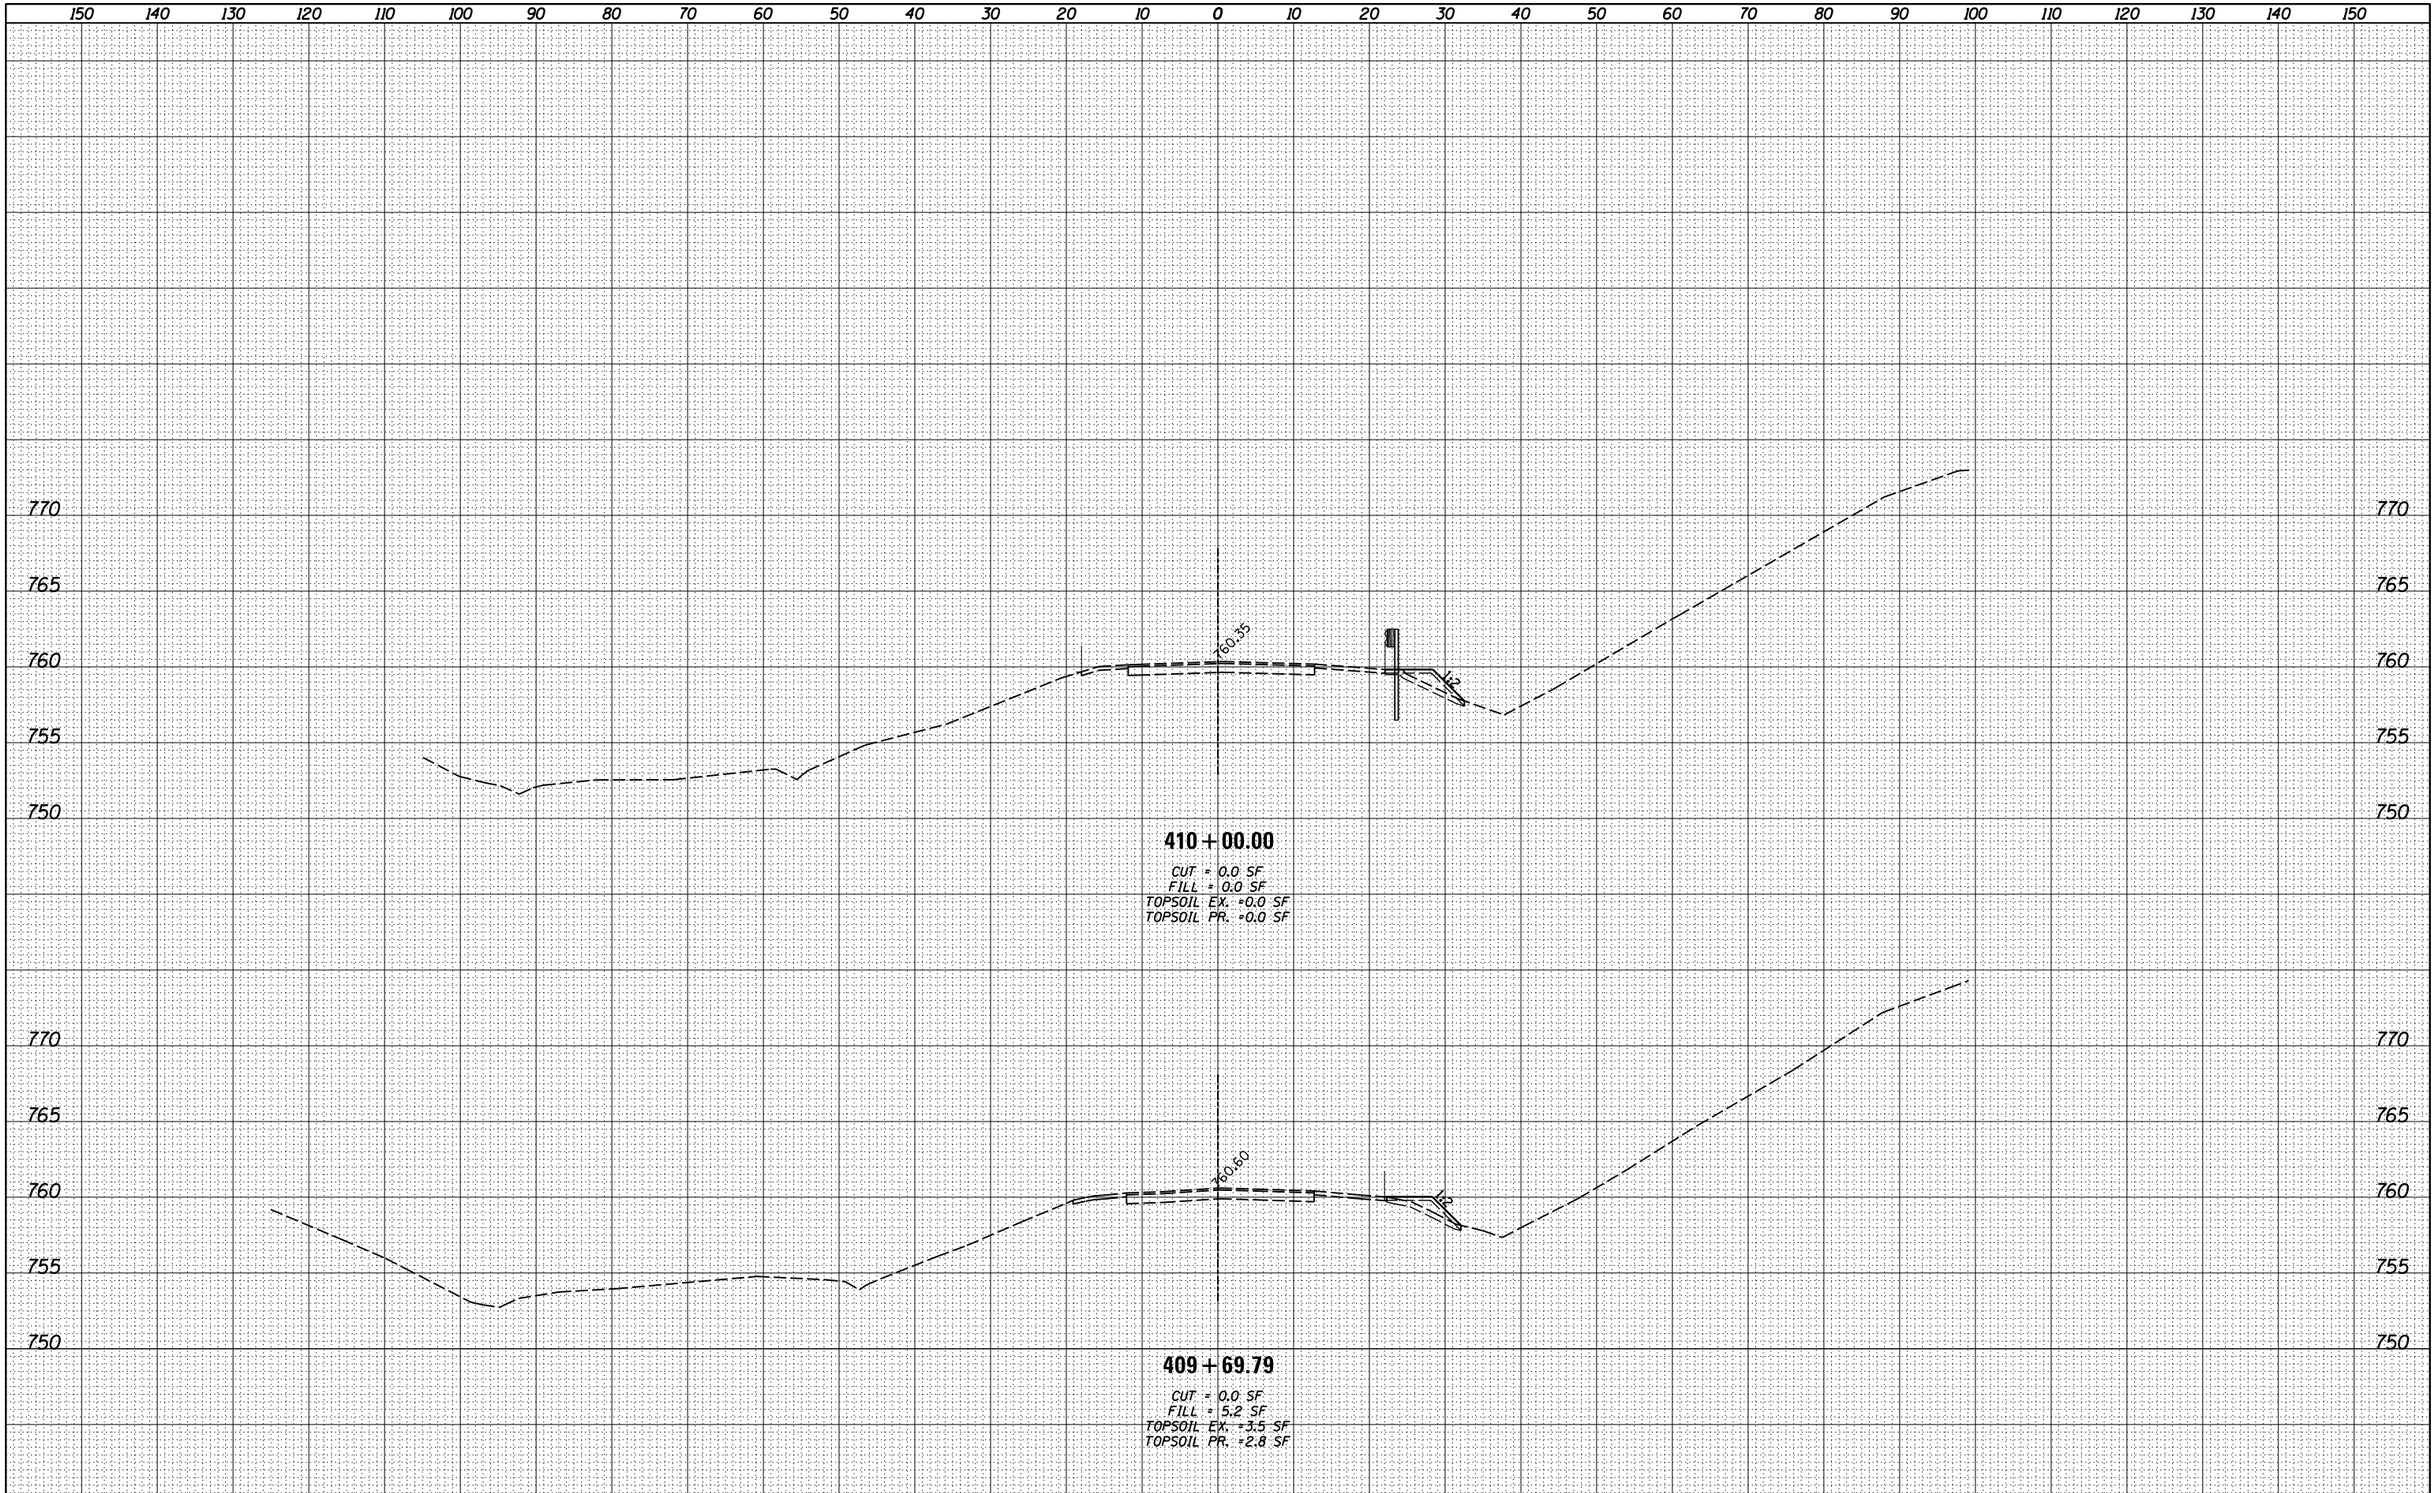

FINAL SURVEY	BY	DATE
SURVEYED		
PLOTTED		
TEMPLATE		
AREAS		
AREAS CHECKED		
NOTE BOOK		
NO.		

ORIGINAL SURVEY	BY	DATE
SURVEYED		
PLOTTED		
TEMPLATE		
AREAS		
AREAS CHECKED		
NOTE BOOK		
NO.		

FILE NAME = $FILEL$	USER NAME = $USER$	DESIGNED - JCP	REVISED -
		DRAWN - TLM	REVISED -
	PLOT SCALE = $SCALE$	CHECKED - GAO	REVISED -
$MODELNAME$	PLOT DATE = 7/30/2014	DATE - 02/22/2013	REVISED -

STATE OF ILLINOIS
DEPARTMENT OF TRANSPORTATION

I-74 EASTBOUND CROSS SECTIONS

SCALE: N/A | SHEET 2 OF 17 SHEETS | STA. 409+69.79 TO STA. 410+00.00

F.A.I. RTE.	SECTION	COUNTY	TOTAL SHEETS	SHEET NO.
74	48-[(25B)BR, BR-1]	KNOX	131	79

CONTRACT NO. 68B85

ILLINOIS FED. AID PROJECT