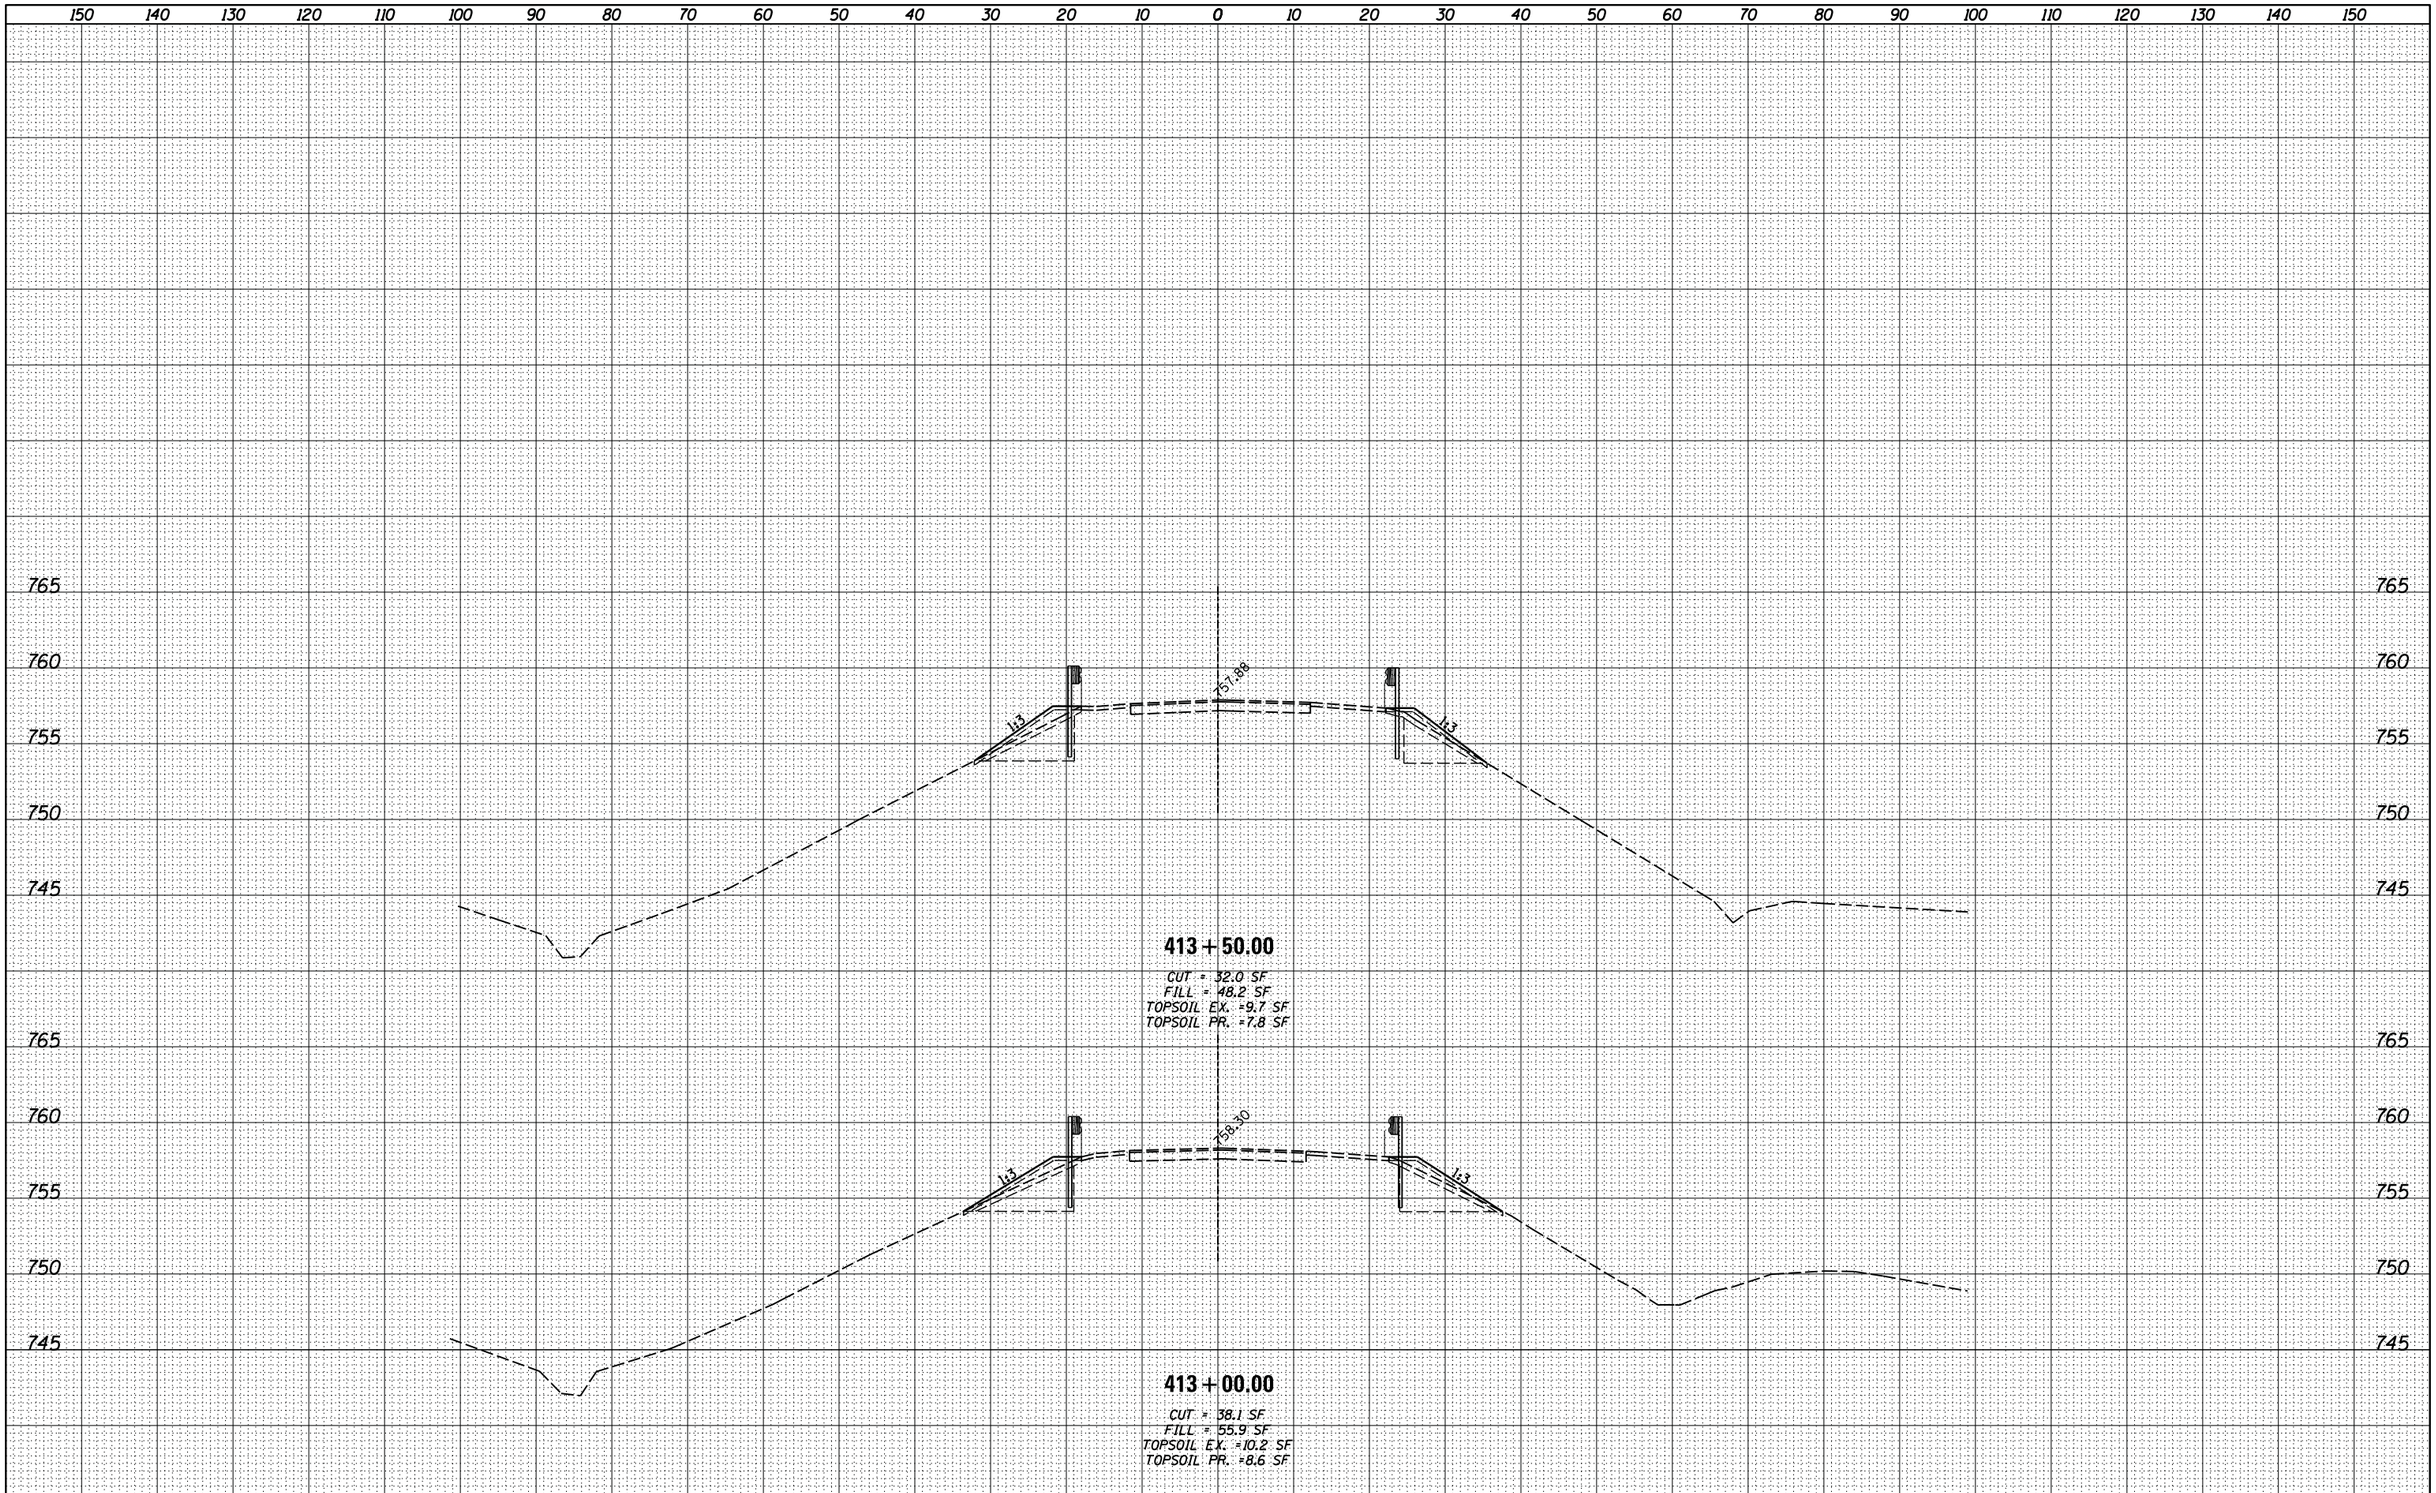

FINAL SURVEY		BY	DATE
NOTE BOOK	SURVEYED		
	PLOTTED		
	TEMPLATE		
	AREAS		
NO.	AREAS CHECKED		

ORIGINAL SURVEY		BY	DATE
NOTE BOOK	SURVEYED		
	PLOTTED		
	TEMPLATE		
	AREAS		
NO.	AREAS CHECKED		

FILE NAME = $FILEL$	USER NAME = $USER$	DESIGNED - JCP	REVISED -
		DRAWN - TLM	REVISED -
	PLOT SCALE = $SCALE$	CHECKED - GAO	REVISED -
$MODELNAME$	PLOT DATE = 7/30/2014	DATE - 02/22/2013	REVISED -

STATE OF ILLINOIS
DEPARTMENT OF TRANSPORTATION

I-74 EASTBOUND CROSS SECTIONS

SCALE: N/A | SHEET 6 OF 17 SHEETS | STA. 413+00.00 TO STA. 413+50.00

F.A.I. RTE.	SECTION	COUNTY	TOTAL SHEETS	SHEET NO.
74	48-[(25B)BR, BR-1]	KNOX	131	83

CONTRACT NO. 68B85

ILLINOIS FED. AID PROJECT