STATE OF ILLINOIS
DEPARTMENT OF TRANSPORTATION

BEARINGS ARE BASED ON IL STATE PLANE COORDINATES, NAD 83, (2007), WEST ZONE

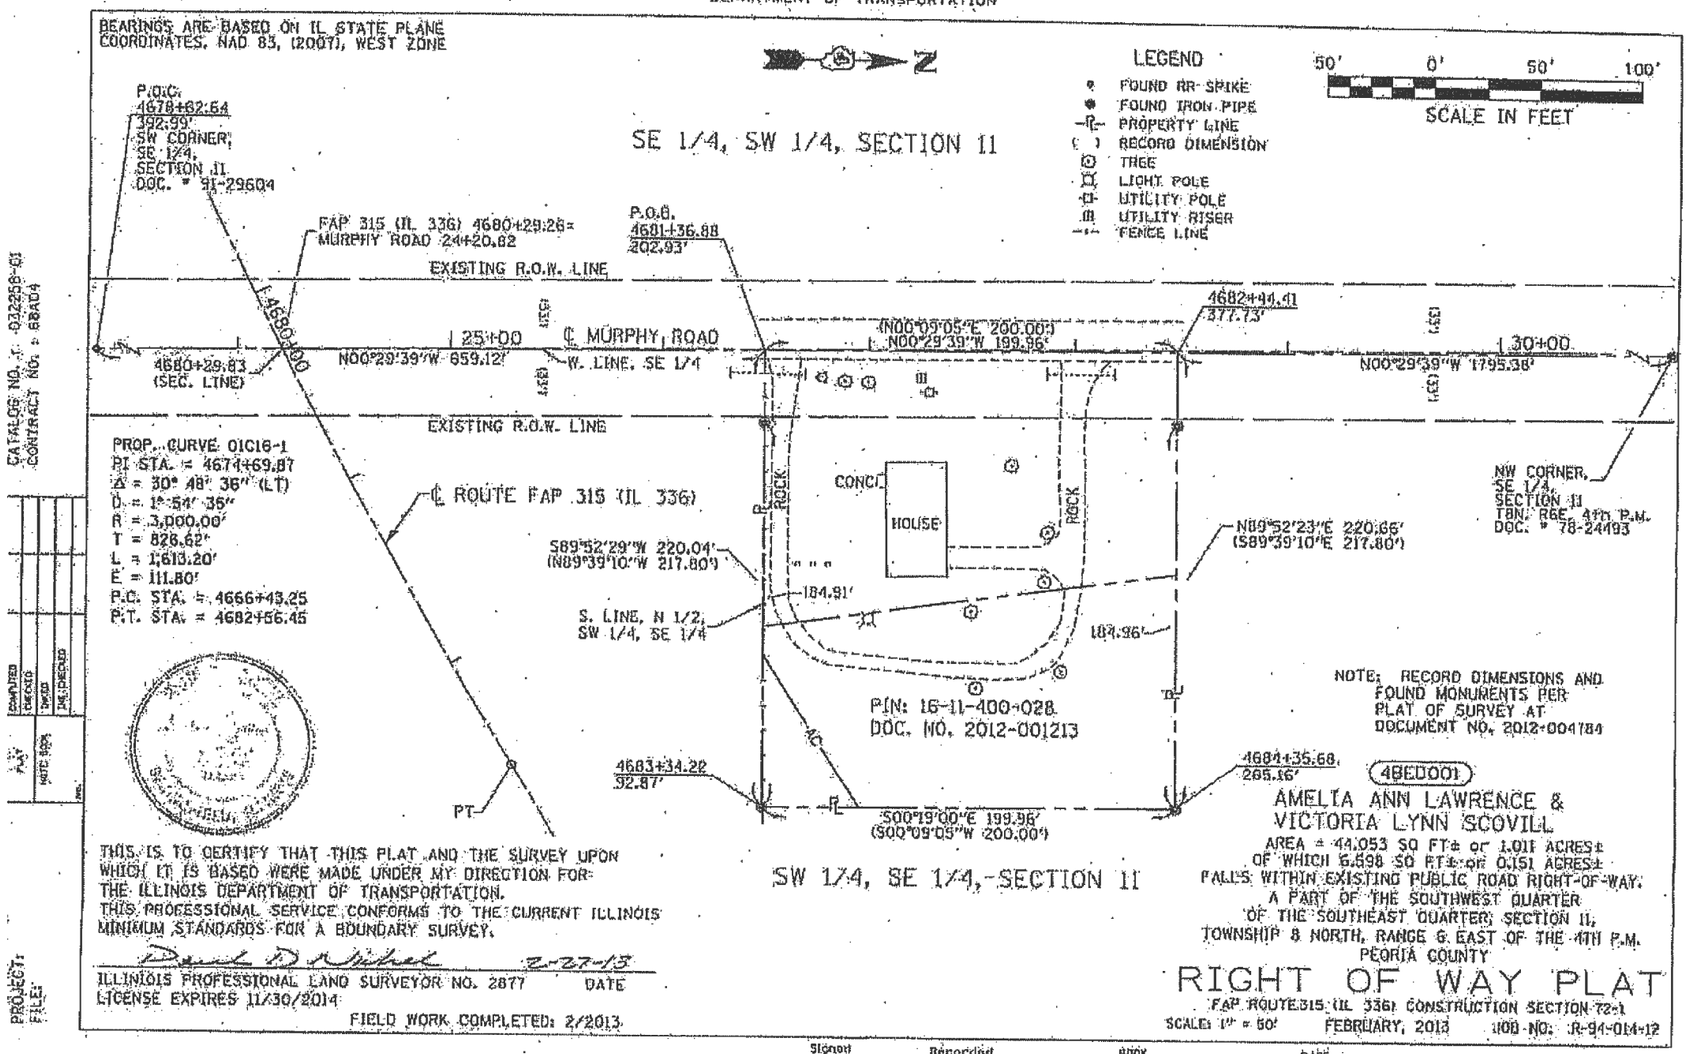

NOTE: RECORD DIMENSIONS AND FOUND MONUMENTS PER PLAT OF SURVEY AT DOCUMENT NO. 2012-004784

THIS IS TO CERTIFY THAT THIS PLAT AND THE SURVEY UPON WHICH IT IS BASED WERE MADE UNDER MY DIRECTION FOR THE ILLINOIS DEPARTMENT OF TRANSPORTATION.
THIS PROFESSIONAL SERVICE CONFORMS TO THE CURRENT ILLINOIS MINIMUM STANDARDS FOR A BOUNDARY SURVEY.

Derek D Niebrek 2-27-13
ILLINOIS PROFESSIONAL LAND SURVEYOR NO. 2877 DATE
LICENSE EXPIRES 11/30/2014
FIELD WORK COMPLETED: 2/2013

RIGHT OF WAY PLAT

FAP ROUTE 315 (IL 336) CONSTRUCTION SECTION 72-1
SCALE: 1" = 50' FEBRUARY, 2013 JOB NO: R-94-014-12

4BED001

Signed Recorded BOOK PAGE DOCUMENT NO.

CATALOG NO. = 032258-01
CONTRACT NO. = 68A04

PROJECT:
FILE:

REDUCED TO
65 % OF
ORIGINAL SIZE

FILE NAME = 68C26.dgn	USER NAME = mackbs	DESIGNED -	REVISED -	STATE OF ILLINOIS DEPARTMENT OF TRANSPORTATION	RIGHT OF WAY PLAT (FOR INFORMATION ONLY)	F.A.P. RTE.	SECTION	COUNTY	TOTAL SHEETS	SHEET NO.
		DRAWN -	REVISED -			669	04 BUILDING DEMO 2015	PEORIA	6	6
	PLOT SCALE = 100.0000 ' / in.	CHECKED -	REVISED -					CONTRACT NO. 68C26		
Default	PLOT DATE = 8/21/2014	DATE -	REVISED -		SCALE: SHEET OF SHEETS STA. TO STA.			ILLINOIS FED. AID PROJECT		