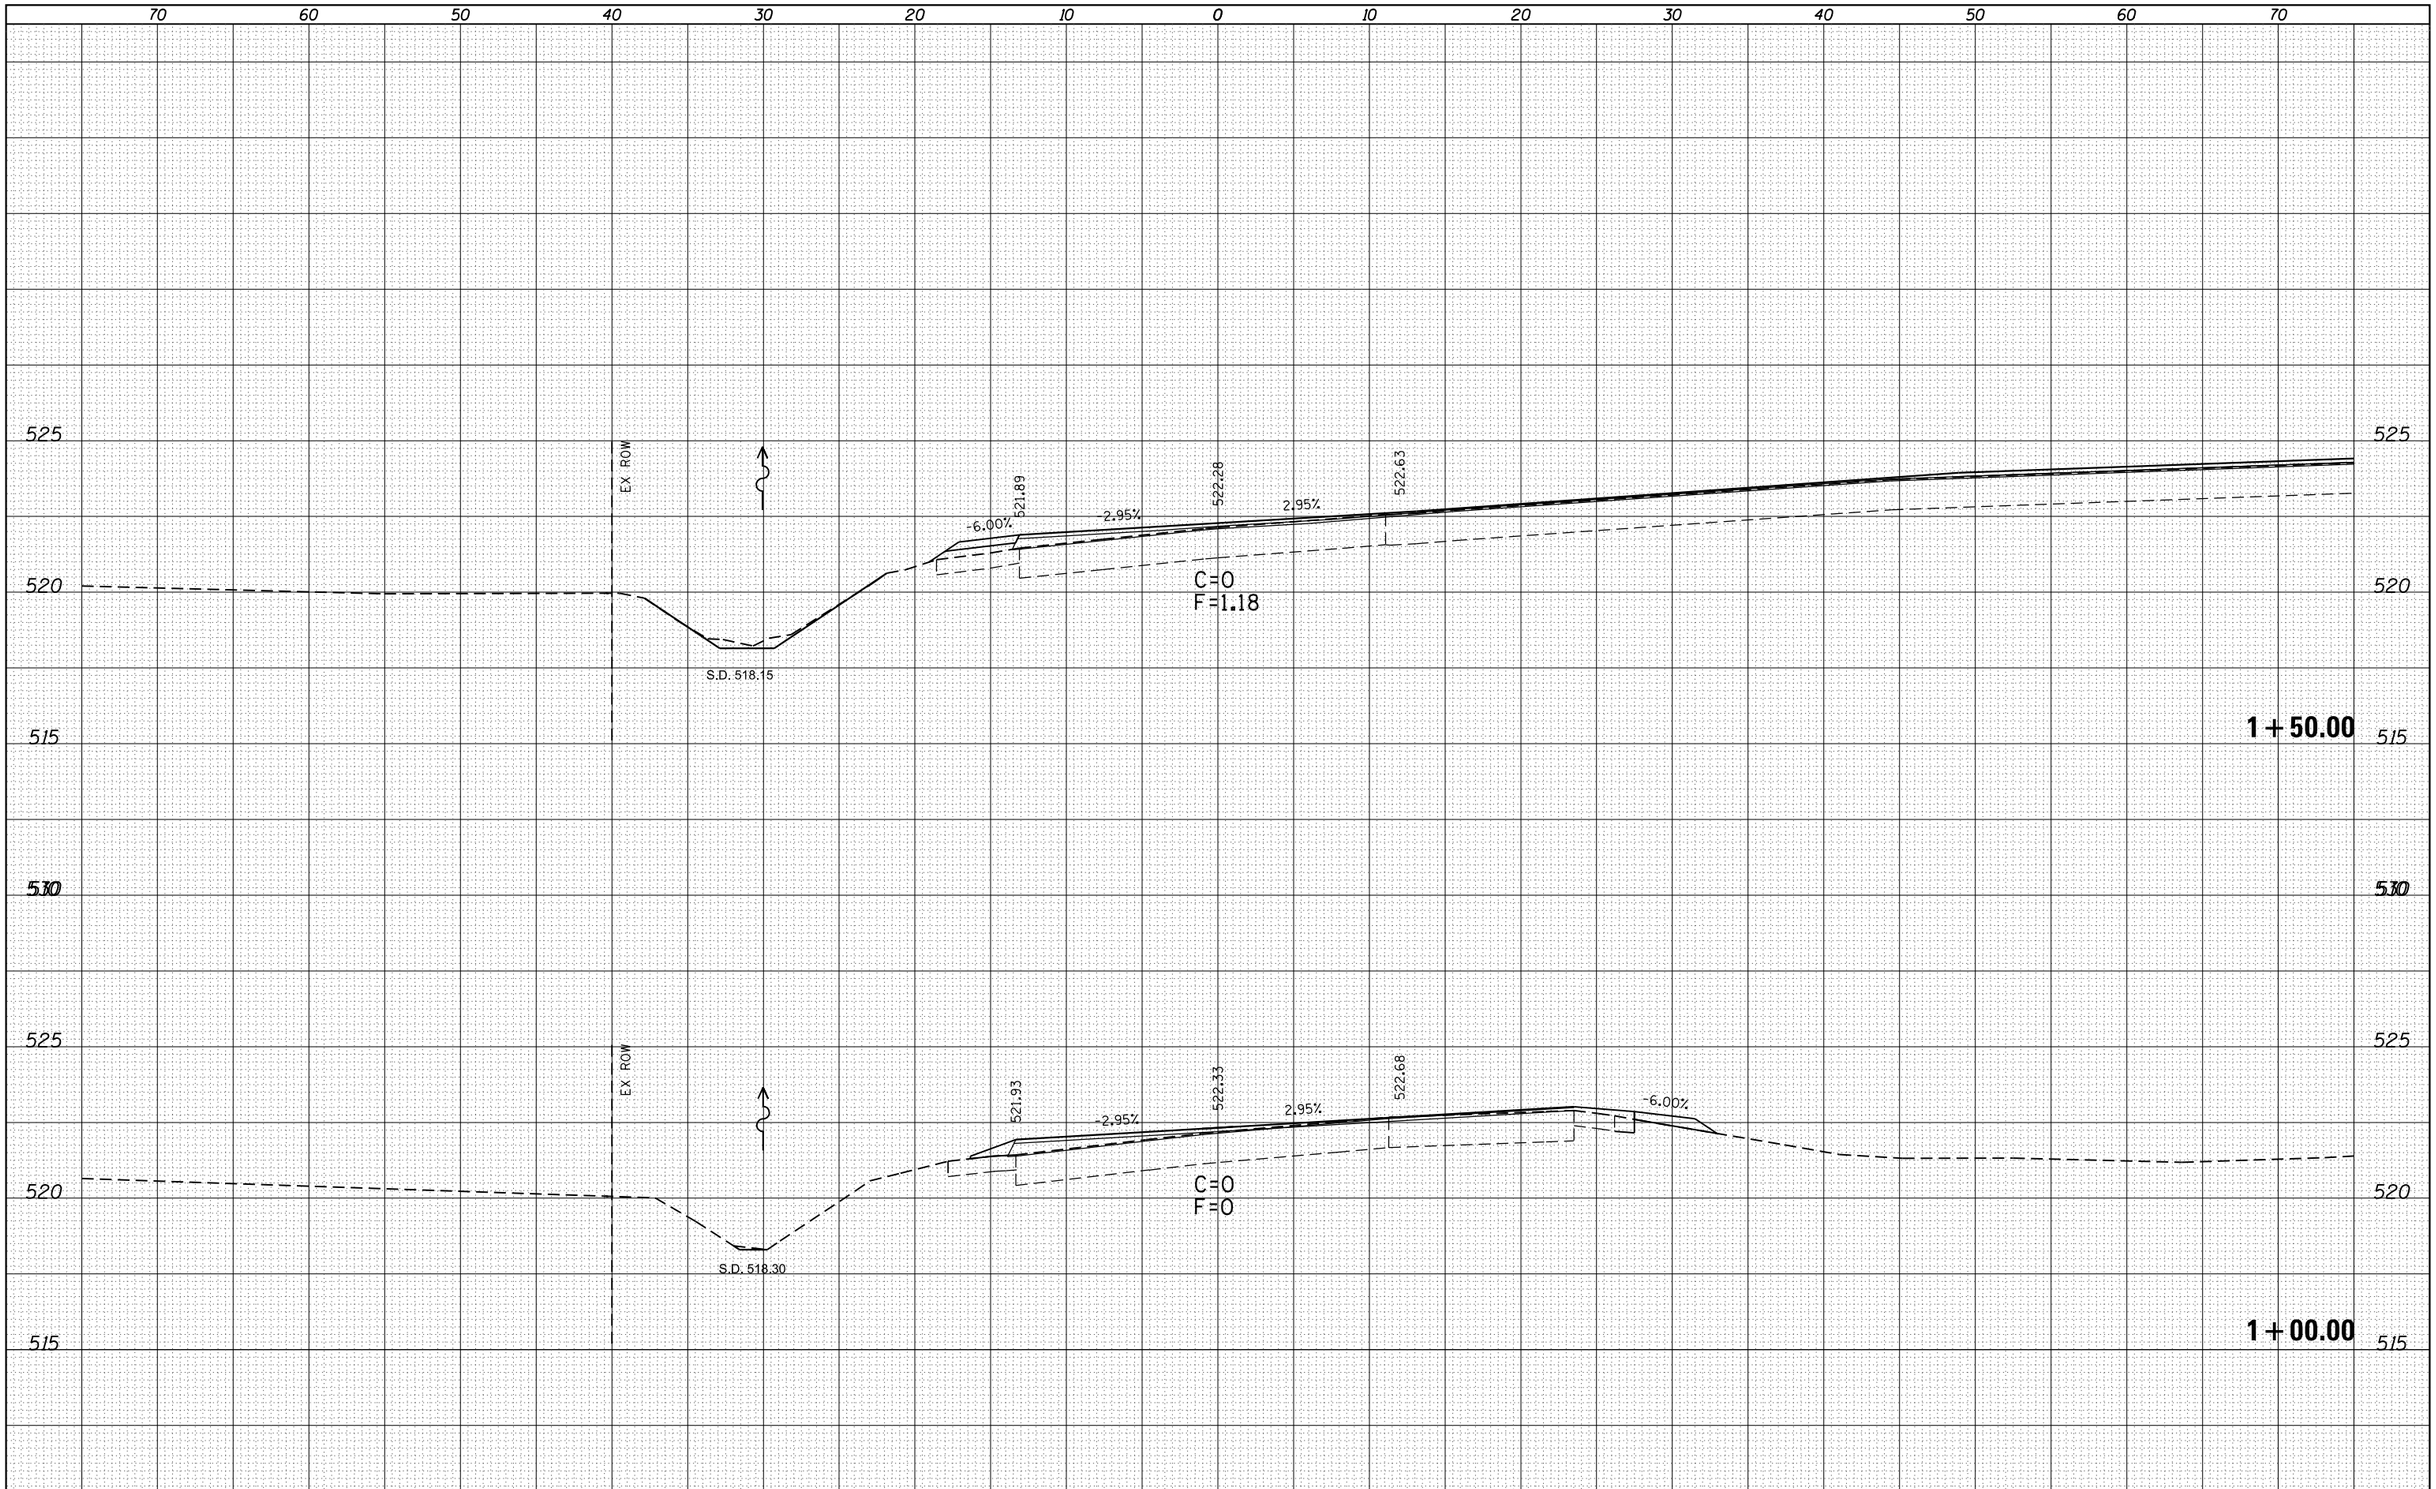

FINAL SURVEY	BY	DATE
SURVEYED		
PLOTTED		
NOTE BOOK		
AREAS CHECKED		
NO.		

ORIGINAL SURVEY	BY	DATE
SURVEYED		
PLOTTED		
NOTE BOOK		
AREAS CHECKED		
NO.		

FILE NAME	USER NAME sparksgw	DESIGNED - FTS	REVISED -
c:\pw_work\pwidot\sparksgw\d0296720\D672F32-sht-xssht_nota.dgn		DRAWN - FTS	REVISED -
	PLOT SCALE 10.0000 ' / in.	CHECKED - JWC	REVISED -
Default	PLOT DATE Jun-06-2014 10:36:04 AM	DATE -	REVISED -

STATE OF ILLINOIS
DEPARTMENT OF TRANSPORTATION

CROSS SECTIONS IL 96

SCALE: SHEET 1 OF 30 SHEETS STA.1+00.00 TO STA.1+50.00

F.AP. RTE.	SECTION	COUNTY	TOTAL SHEETS	SHEET NO.
**	(119)RS-11,(113)RS-6	HANCOCK	95	66
		CONTRACT NO. 72F32		
		ILLINOIS FED. AID PROJECT		

** 685 & 510