FINAL SURVEY		BY	DATE
	SURVEYED		
	PLOTTED		
	TEMPLATE		
NOTE BOOK	AREAS		
	AREAS CHECKED		
NO.			

ORIGINAL SURVEY		BY	DATE
	SURVEYED		
	PLOTTED		
	TEMPLATE		
NOTE BOOK	AREAS		
	AREAS CHECKED		
NO.			

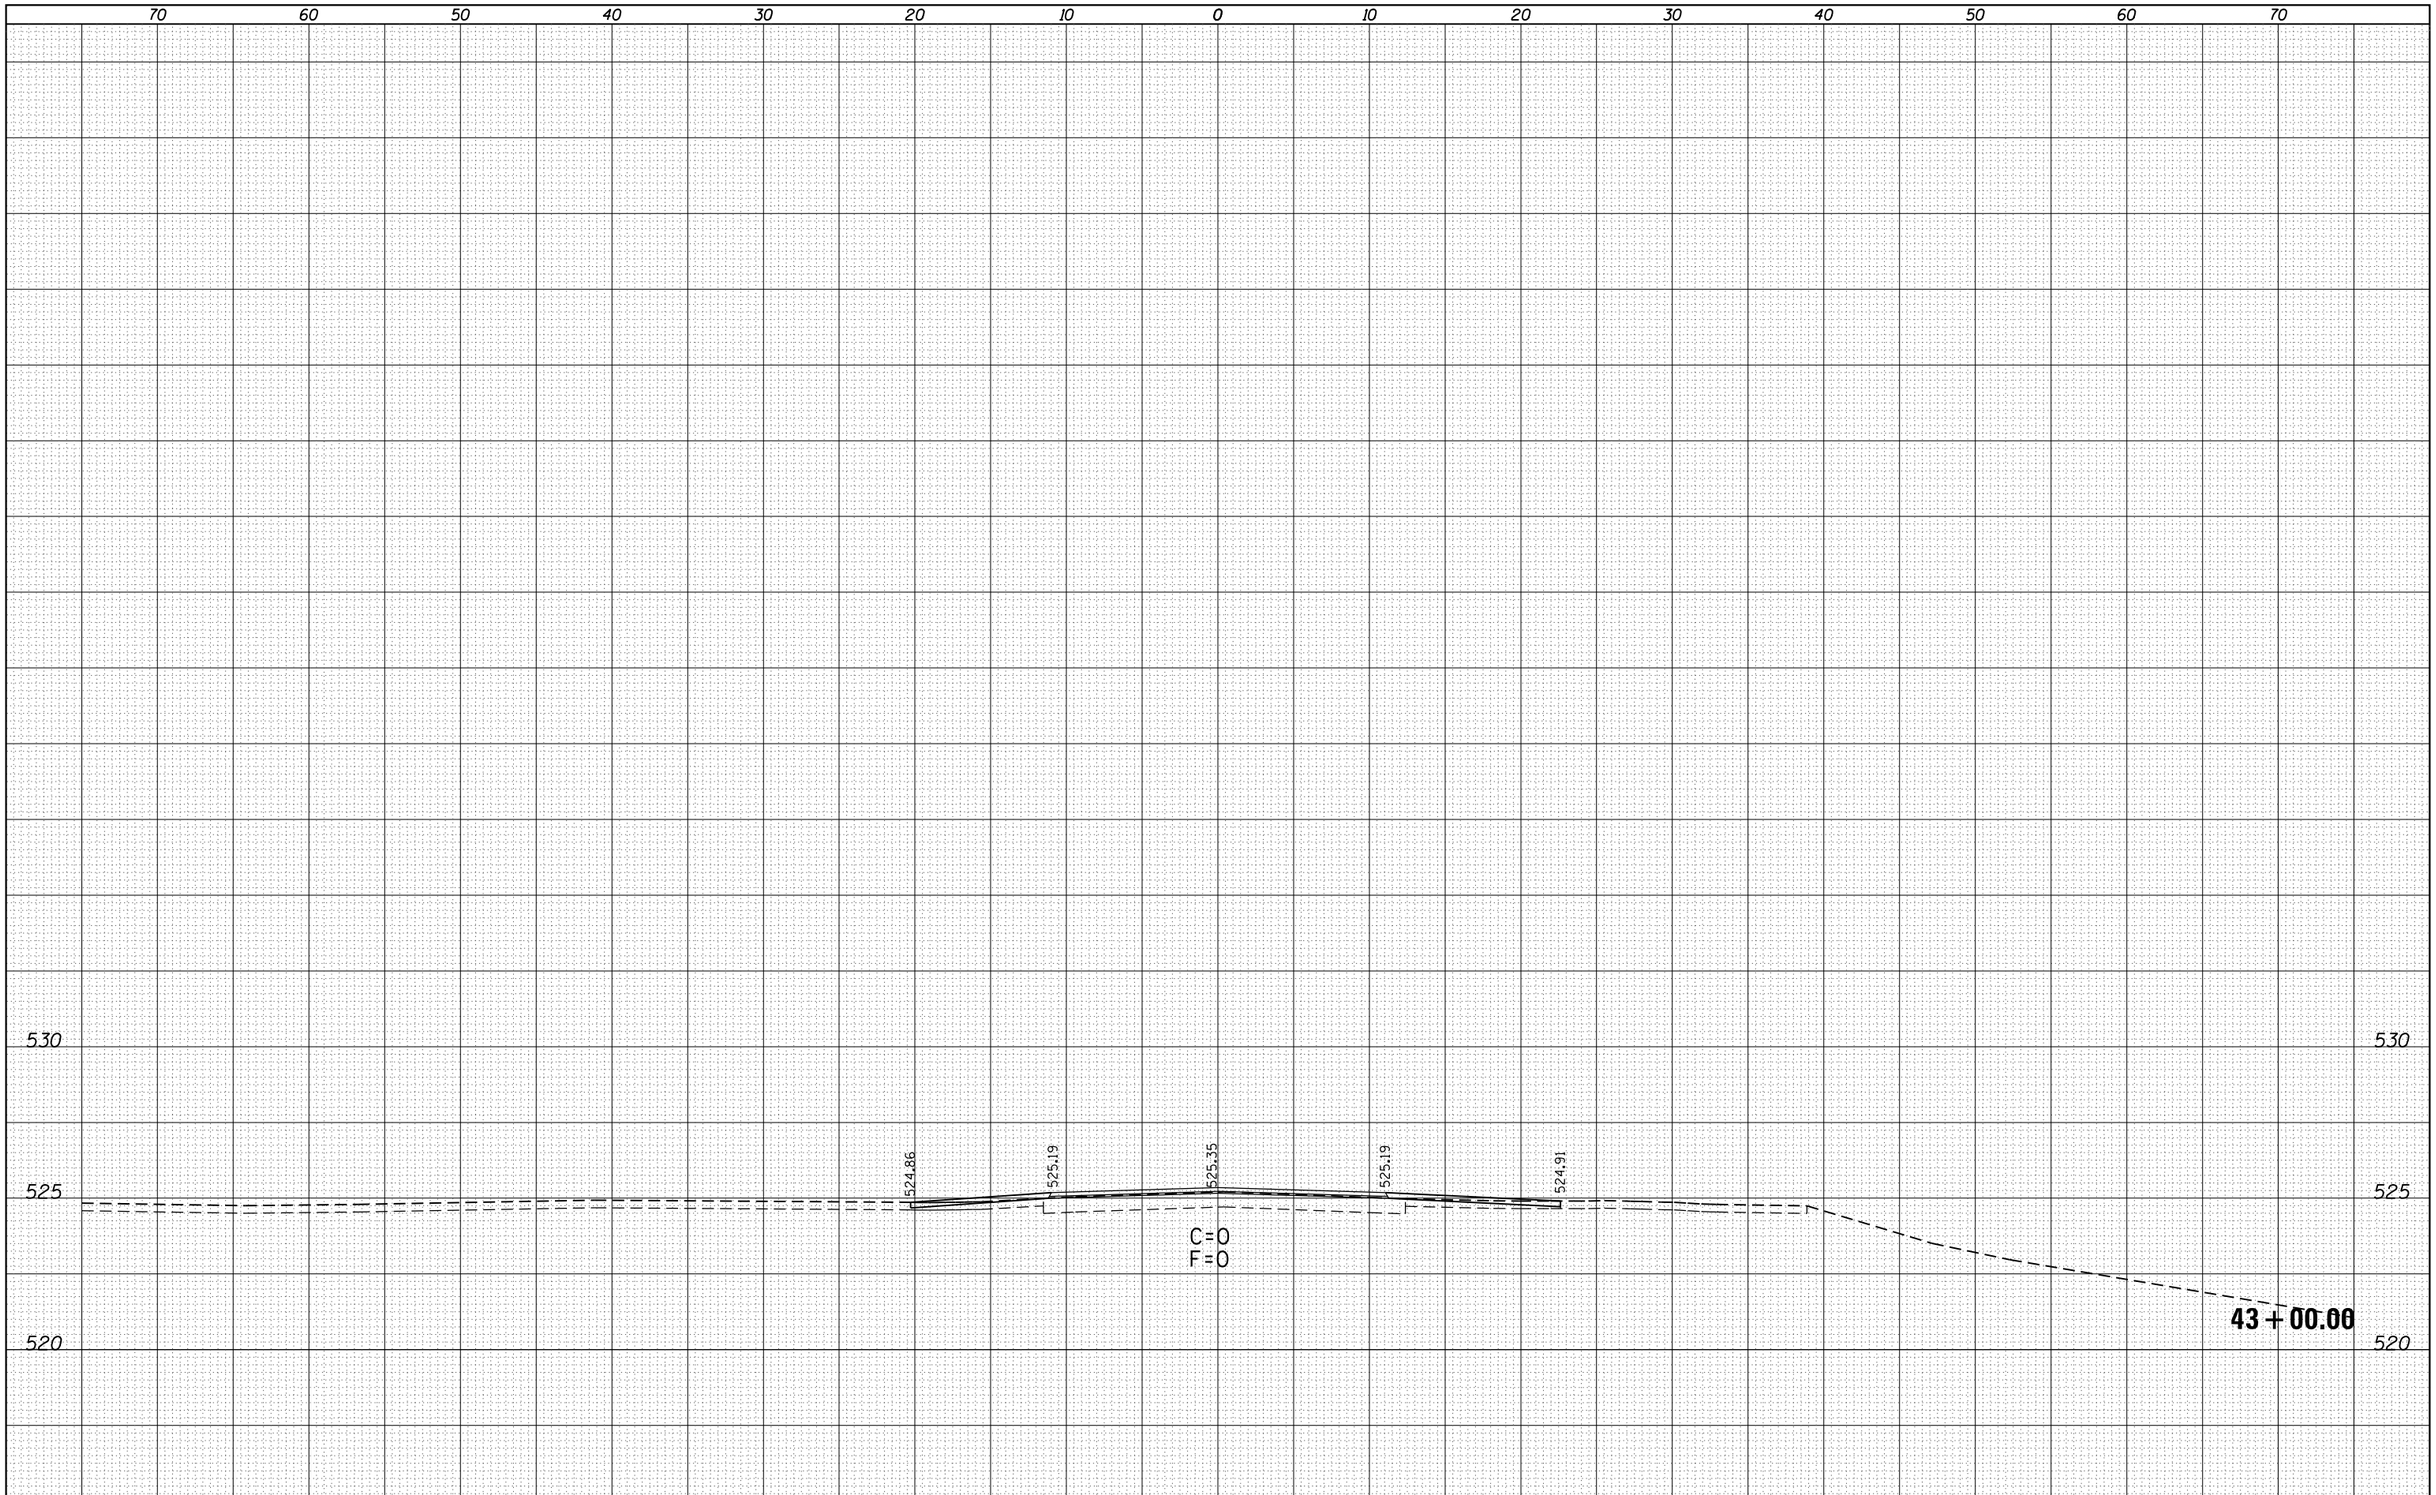

FILE NAME =	USER NAME = sparksgw	DESIGNED - JWC	REVISED -
c:\pw_work\pwidot\sparksgw\d0296720\D672F32-sht-xsshtgrsec.dgn		DRAWN - JWC	REVISED -
	PLOT SCALE = 10.0000 ' / in.	CHECKED - JWC	REVISED -
Default	PLOT DATE = Jun-06-2014 10:36:07AM	DATE -	REVISED -

STATE OF ILLINOIS
DEPARTMENT OF TRANSPORTATION

CROSS SECTIONS IL 94L 96

SCALE: | SHEET 6 OF 30 SHEETS | STA. 43+00.00 TO STA.

F.A.P. RTE.	SECTION	COUNTY	TOTAL SHEETS	SHEET NO.
**	(119)RS-11,(113)RS-6	HANCOCK	95	71
		CONTRACT NO. 72F32		
		ILLINOIS FED. AID PROJECT		

** 685 & 510