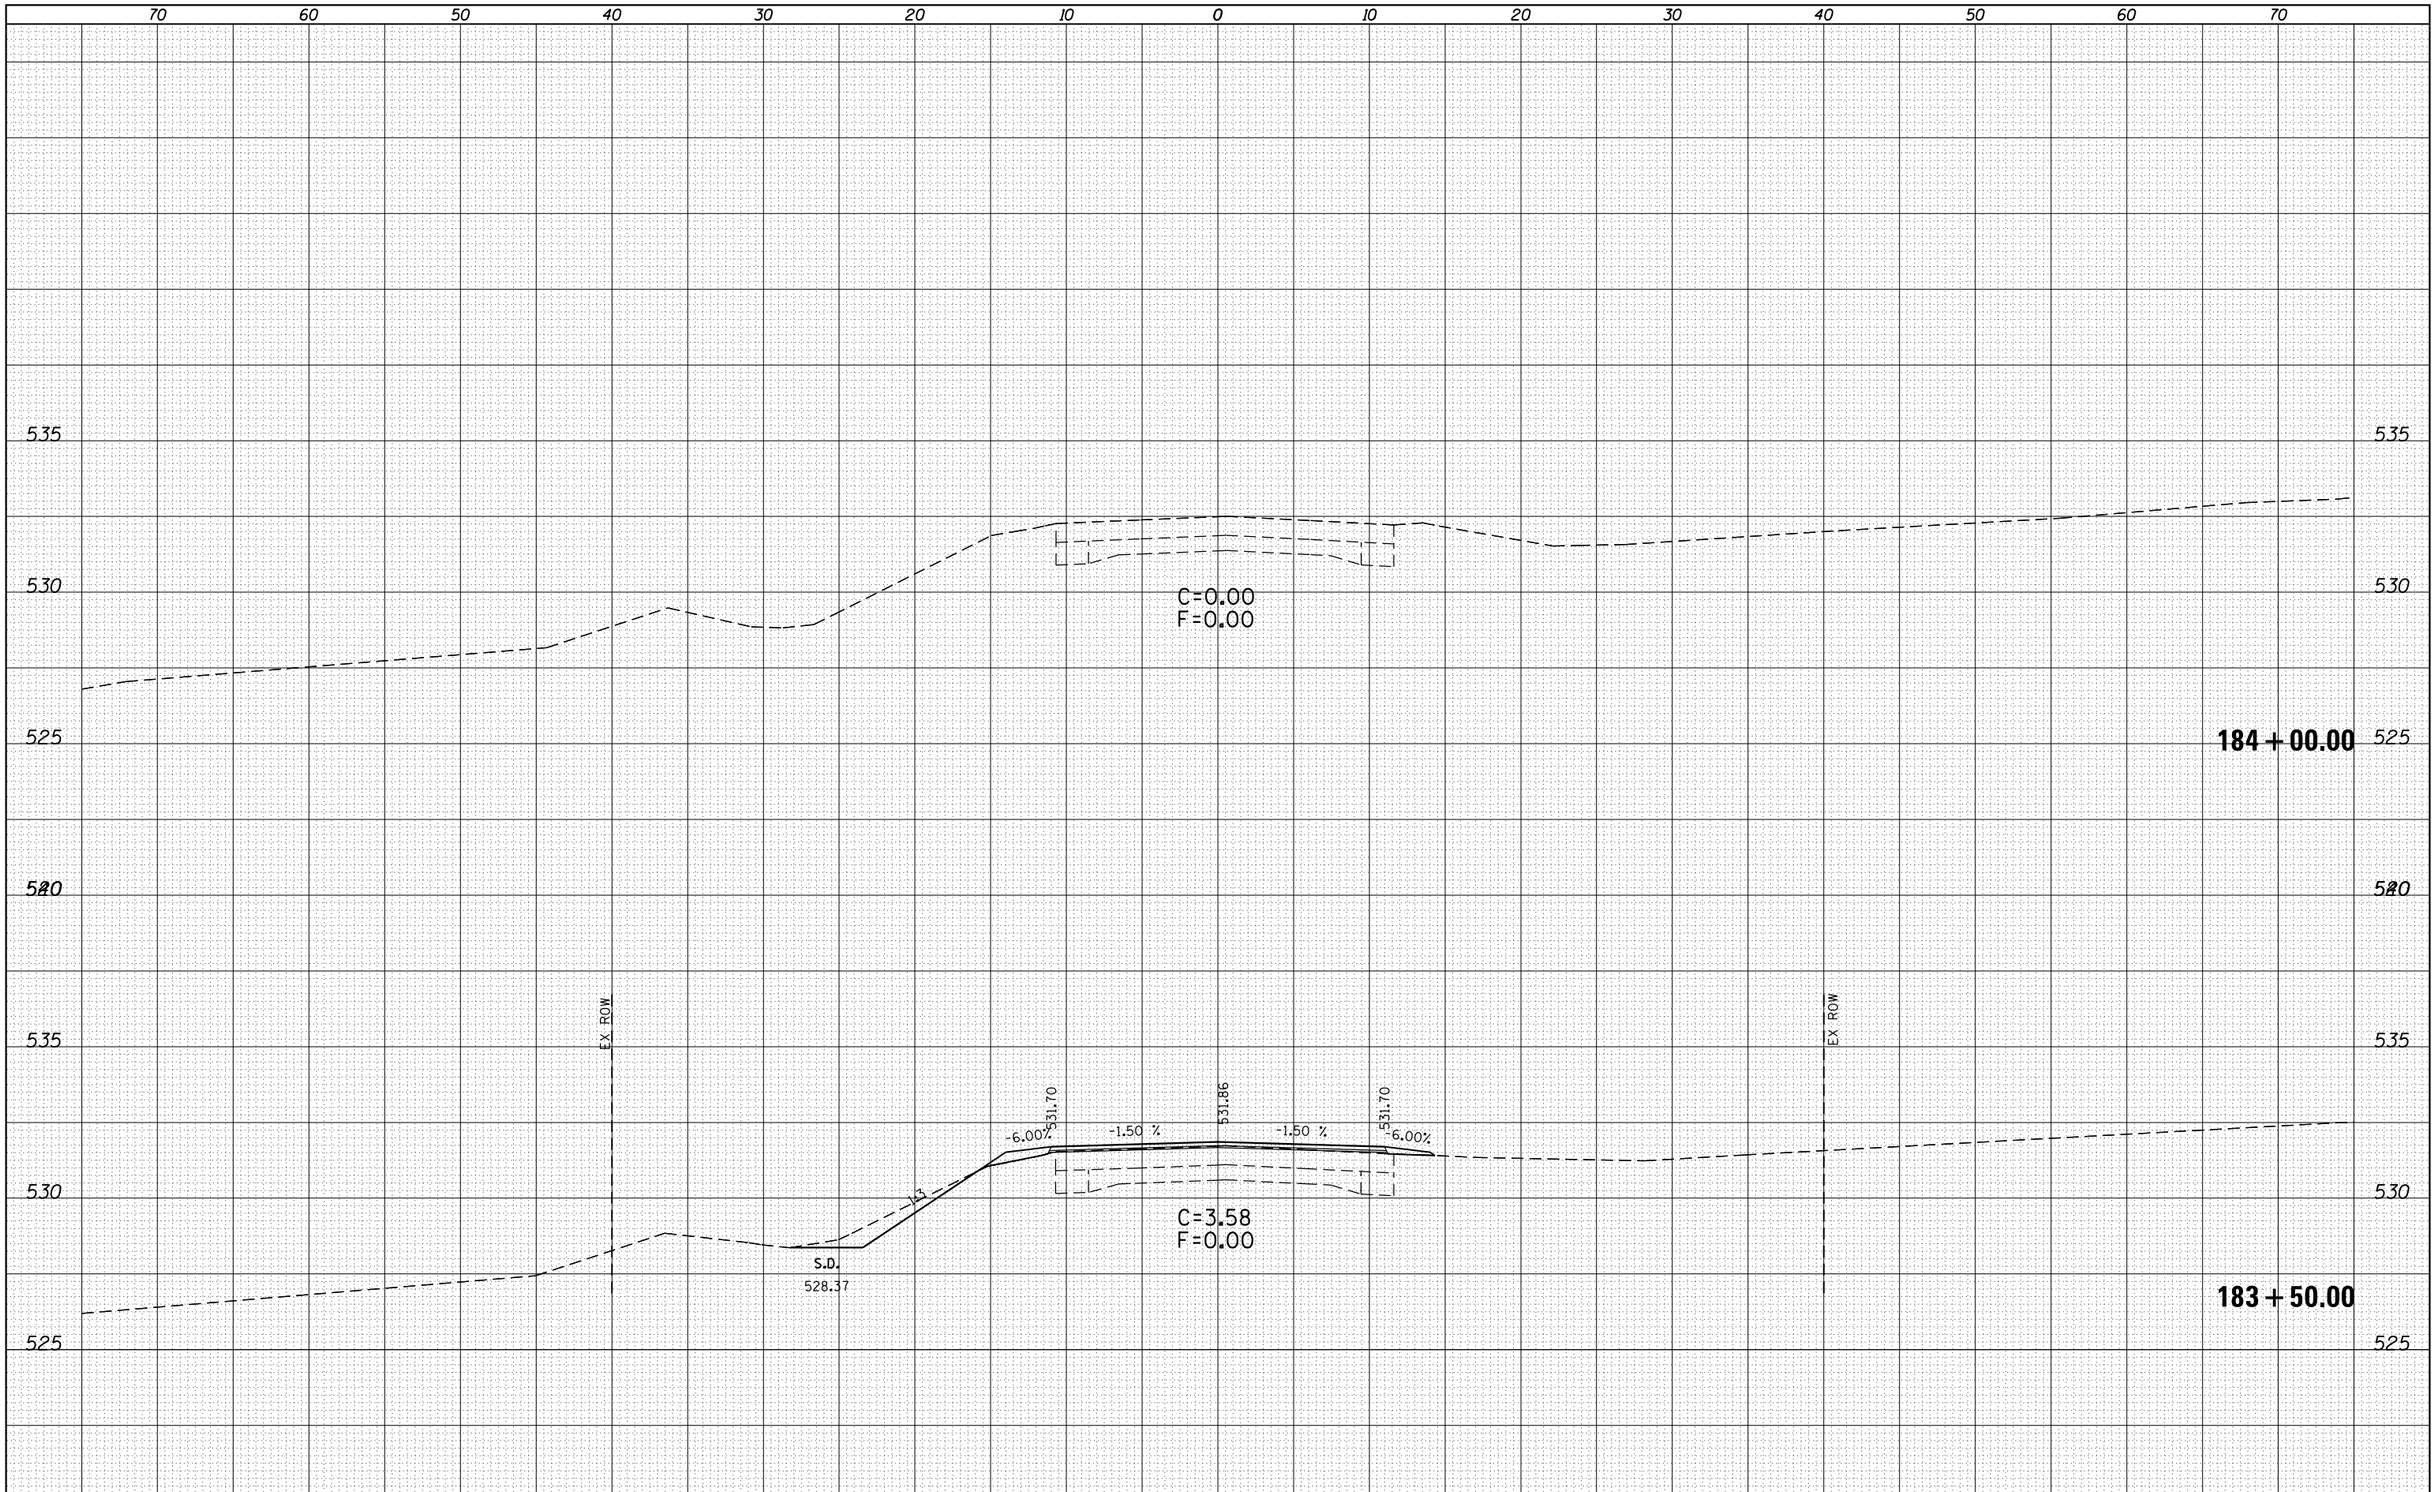

FINAL SURVEY		BY	DATE
	SURVEYED		
	PLOTTED		
	TEMPLATE		
NOTE BOOK	AREAS		
	AREAS CHECKED		
NO.			

ORIGINAL SURVEY		BY	DATE
	SURVEYED		
	PLOTTED		
	TEMPLATE		
NOTE BOOK	AREAS		
	AREAS CHECKED		
NO.			

FILE NAME =	USER NAME = sparksgw	DESIGNED - FTS	REVISED -
c:\pw_work\pwidot\sparksgw\d0296720\D672F32-sht-xssht.dgn		DRAWN - FTS	REVISED -
	PLOT SCALE = 10.0000 ' / in.	CHECKED - JWC	REVISED -
Default	PLOT DATE = Jun-06-2014 10:36:16AM	DATE -	REVISED -

STATE OF ILLINOIS
DEPARTMENT OF TRANSPORTATION

CROSS SECTION SHEETS IL 96

SCALE: | SHEET 30 OF 30 SHEETS | STA. 183+50.00 TO STA.184+00.00

F.A.P. RTE.	SECTION	COUNTY	TOTAL SHEETS	SHEET NO.
**	(119)RS-11,(113)RS-6	HANCOCK	95	95
		CONTRACT NO. 72F32		
		ILLINOIS FED. AID PROJECT		

** 685 & 510