ROUTE NO.	SECTION	COUNTY	TOTAL SHEETS	SHEET NO.
F.A.I. RTE. 116	112-BR	CUMBERLAND	30	16
FED. ROAD DIST. NO. 7	ILLINOIS	FED. AID PROJECT		

SHEET NO. 9
16 SHEETS

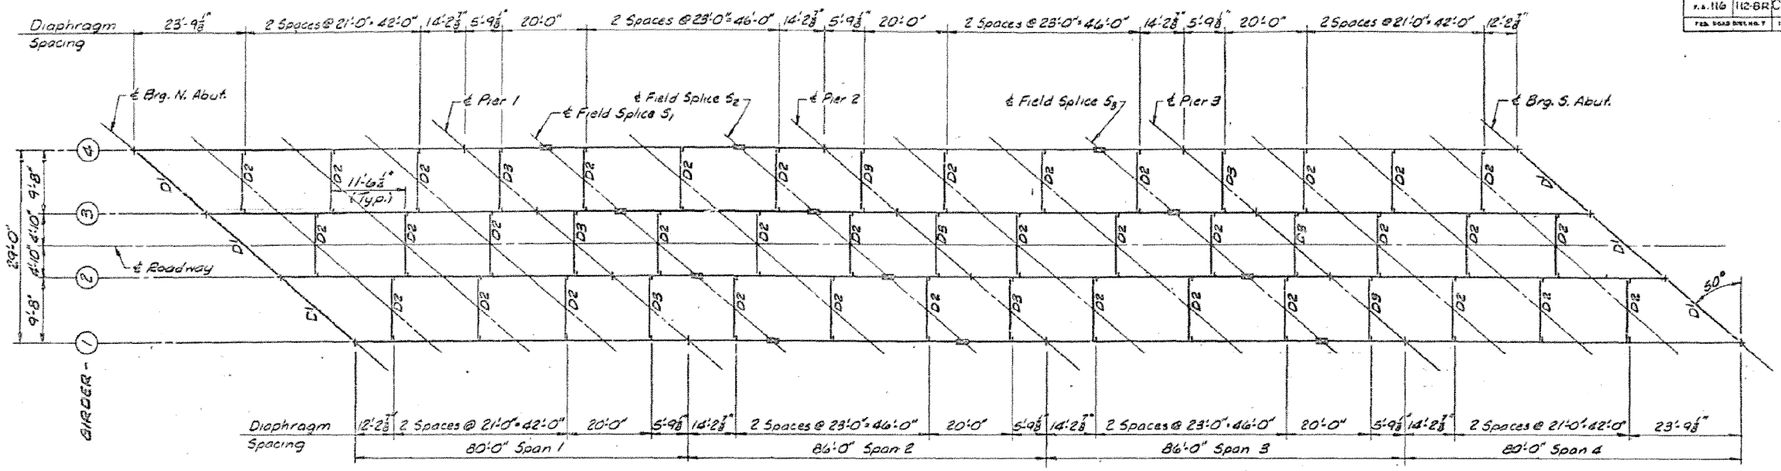

FRAMING PLAN

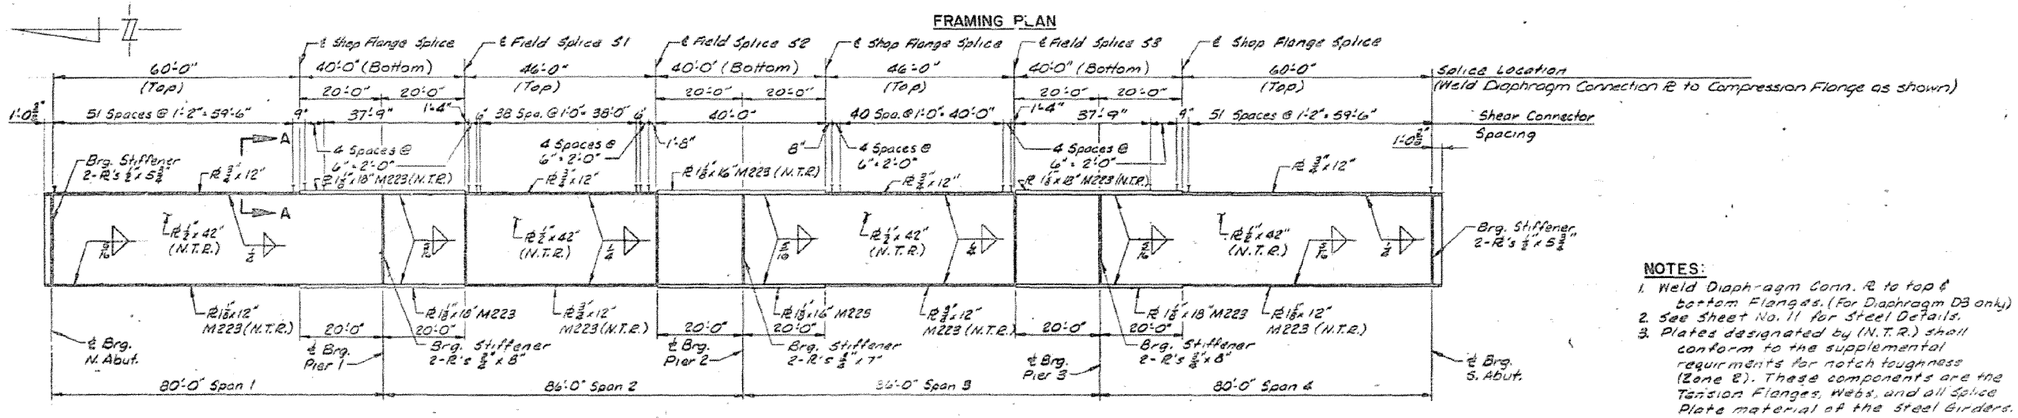

NOTES:

1. Weld Diaphragm Conn. ℝ to top & bottom Flanges. (For Diaphragm D3 only)
2. See Sheet No. 11 for Steel Details.
3. Plates designated by (N.T.R.) shall conform to the supplemental requirments for notch toughness (Zone 2). These components are the Tension Flanges, Webs, and all Splice Plate material of the steel Girders.

ELEVATION

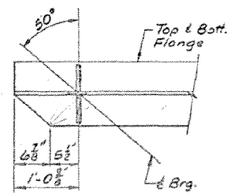

END OF GIRDER DETAIL

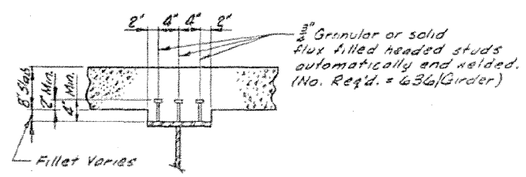

SECTION A-A

FRAMING PLAN
F.A. RT. 116 SECTION 112 BR.
CUMBERLAND COUNTY
STA. 254+69.5

DESIGNED: M.C.H. CHECKED: M.G.B.
DRAWN: H.L.T. DATE: 4/15/80

NOT TO SCALE

• VARIOUS COUNTIES

FILE NAME =	USER NAME = steffenmk	DESIGNED -	REVISED -
c:\pw_work\pwidot\steffenmk\d0403575\D774699-sht-plan.dgn		DRAWN -	REVISED -
	PLOT SCALE = 100.0000 ' / in.	CHECKED -	REVISED -
Default	PLOT DATE = 8/5/2014	DATE -	REVISED -

STATE OF ILLINOIS
DEPARTMENT OF TRANSPORTATION

PLAN
STRUCTURE 018-0058

SCALE: N/A | SHEET 3 OF 13 SHEETS | STA. | TO STA.

F.A.P. RTE.	SECTION	COUNTY	TOTAL SHEETS	SHEET NO.
116	07 BRIDGE PAINTING 2015-3	•	19	7
			CONTRACT NO. 74699	
		ILLINOIS	FED. AID PROJECT	