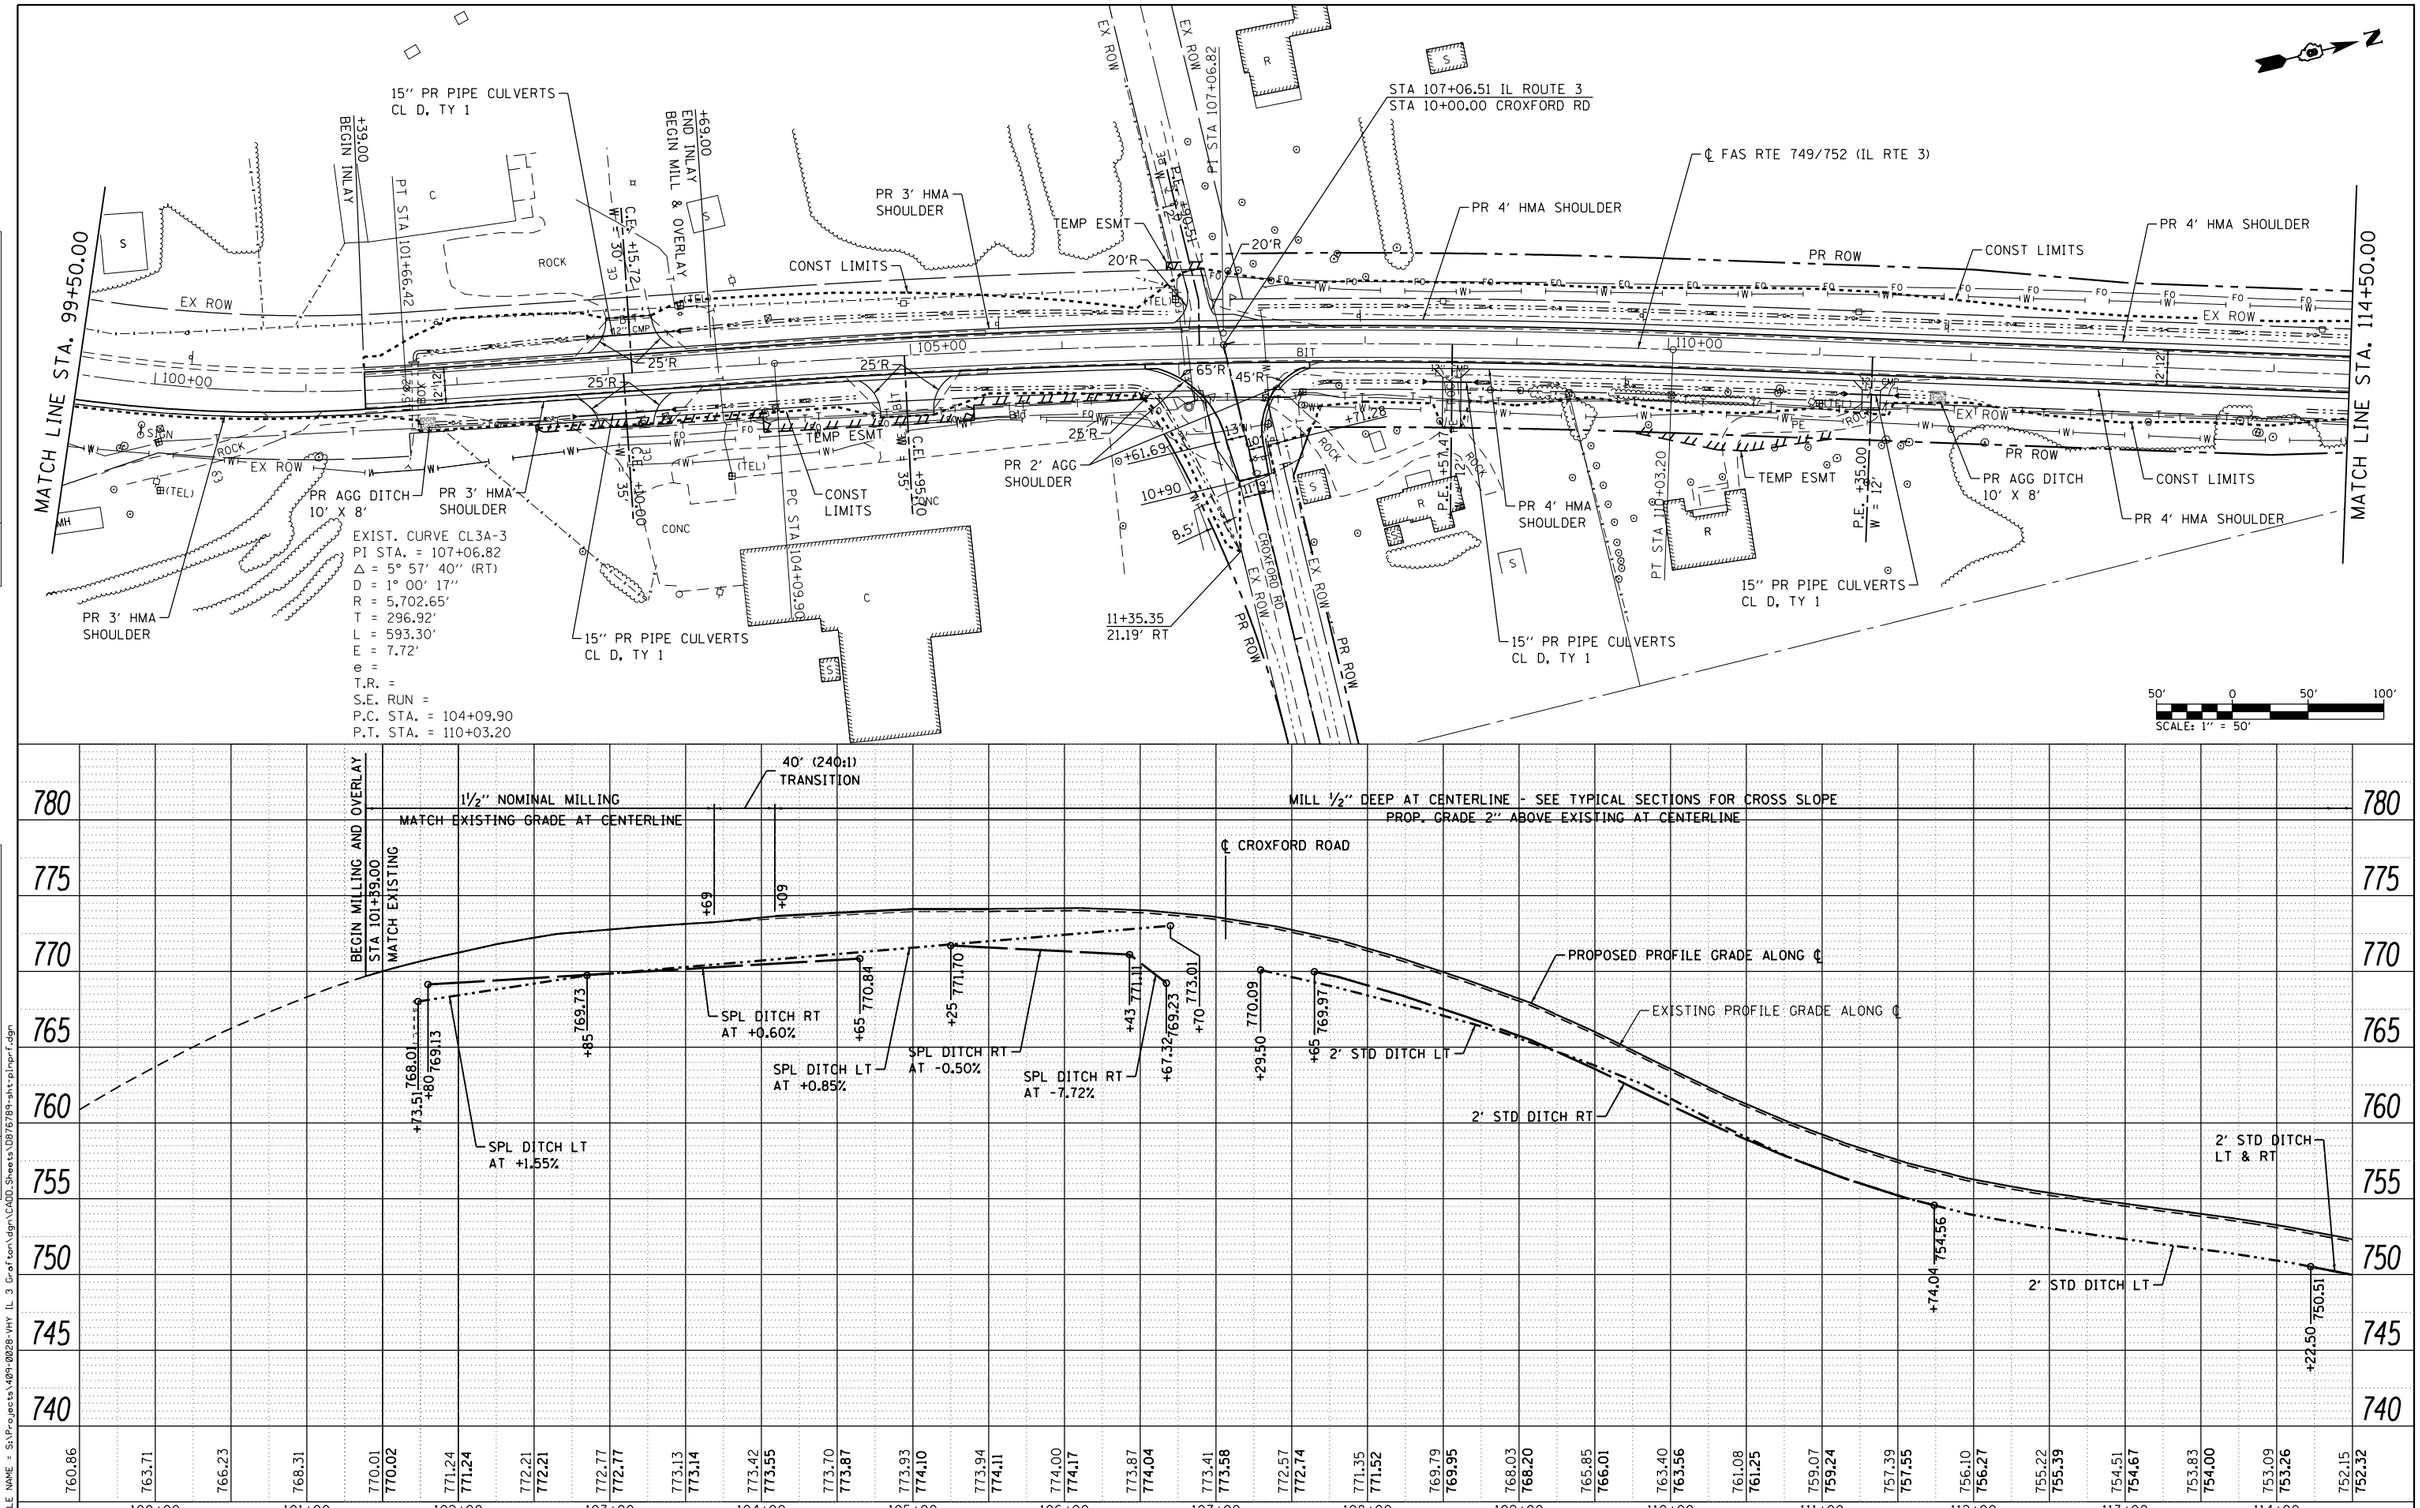

USER NAME = ljackson	DESIGNED - ACM	REVISED -	
MODEL NAME = PP02	DRAWN - EDW	REVISED -	
PLOT SCALE = 99.9998 ' / in.	CHECKED - LWJ	REVISED -	
PLOT DATE = 8/22/2014	DATE - 8-11-14	REVISED -	

LOCHMUELLER GROUP
1928 S/A Bradley R. Smith Drive
Troy, IL 62294
PHONE: 618.667.1400

STATE OF ILLINOIS
DEPARTMENT OF TRANSPORTATION

PLAN AND PROFILE
FAS ROUTE 749/752 (IL RTE. 3)

SCALE: 1"=50' | SHEET 2 OF 23 SHEETS | STA. 99+50 TO STA. 114+50

F.A.S. RTE.	SECTION	COUNTY	TOTAL SHEETS	SHEET NO.
•	101-2RS-1	JERSEY	438	55
• 749/752		CONTRACT NO. 76789		
		ILLINOIS FED. AID PROJECT		

PLAN: SURVEYED / PLOTTED / ALIGNMENT CHECKED / RT. OF WAY CHECKED / CADD FILE NAME / NOTE BOOK NO. / BY / DATE

PROFILE: SURVEYED / PLOTTED / GRADES CHECKED / B.M. NOTED / STRUCTURE NOTAT'NS CHKD / NOTE BOOK NO. / BY / DATE

FILE NAME = S:\Projects\409-0028-VHY IL 3 Grafton\dgn\CADD_Sheets\D876789-sht-plnprf.dgn