PROP. CURVE PR OTTRVLLE
PI STA. = 22+27.97
Δ = 13° 30′ 00″ (RT)
D = 5° 29′ 53″
R = 1,042.10′
T = 123.34′
L = 245.54′
E = 7.27′
e =
T.R. =
S.E. RUN =
P.C. STA. = 21+04.63
P.T. STA. = 23+50.17

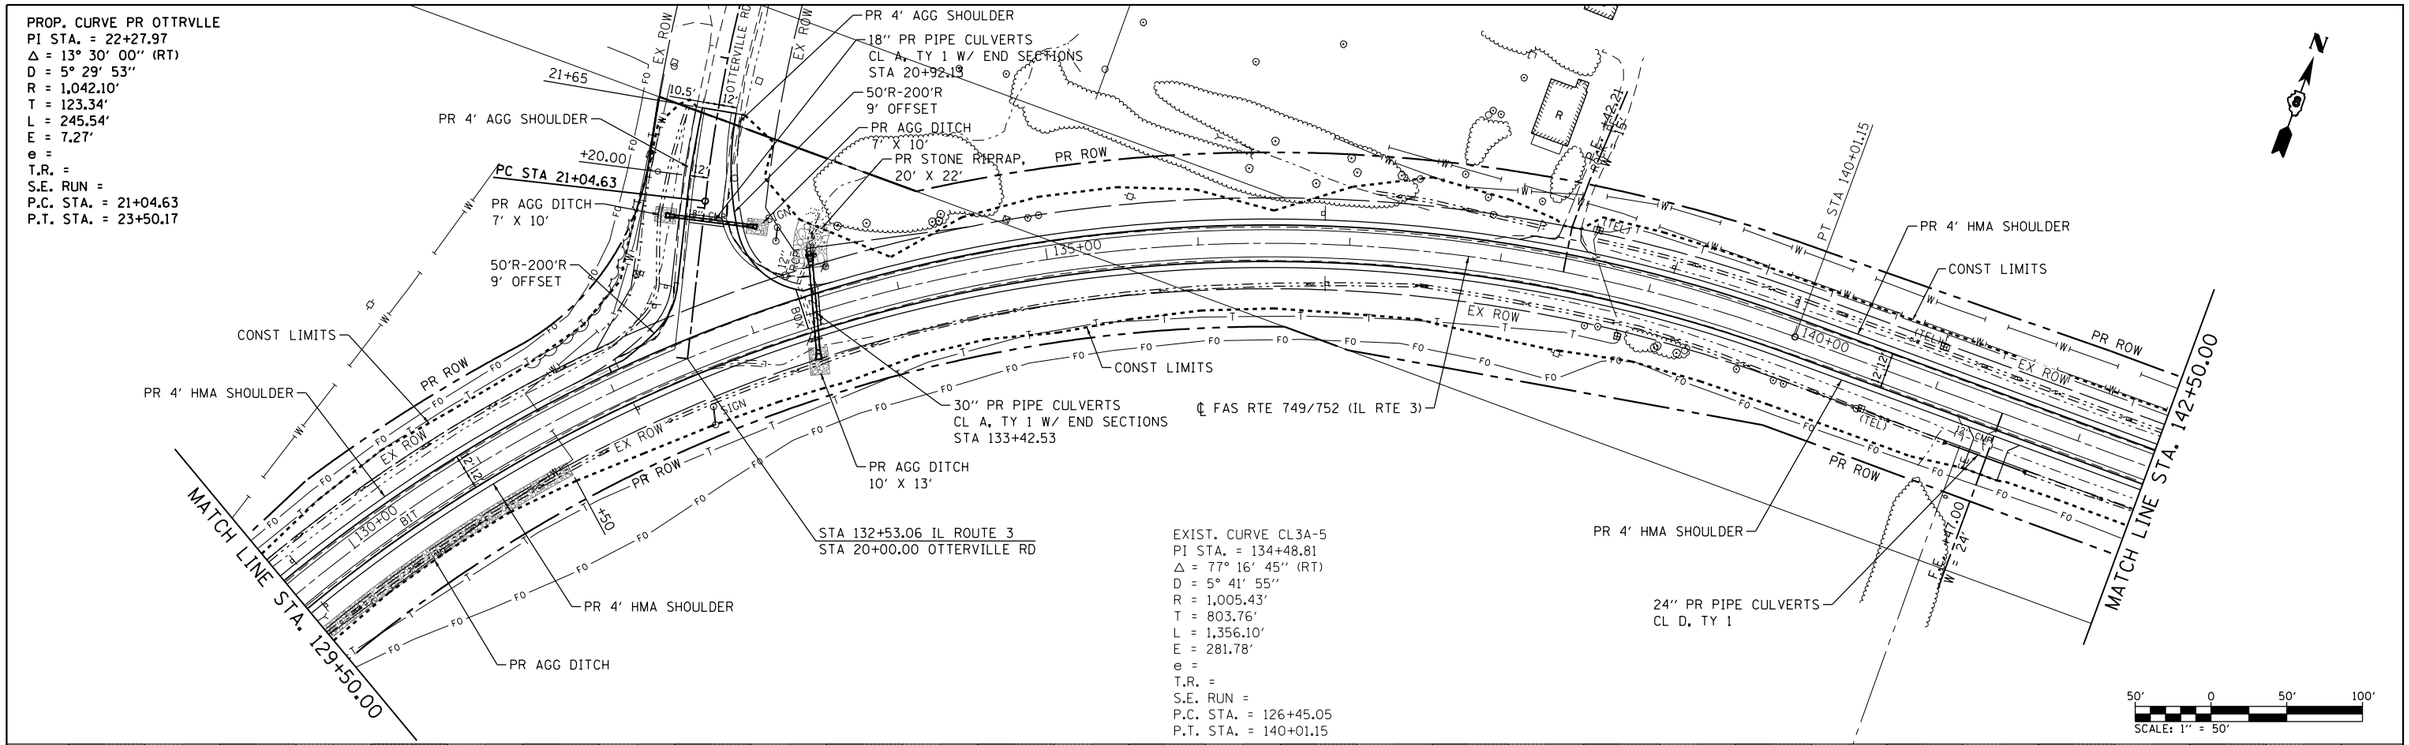

EXIST. CURVE CL3A-5
PI STA. = 134+48.81
Δ = 77° 16′ 45″ (RT)
D = 5° 41′ 55″
R = 1,005.43′
T = 803.76′
L = 1,356.10′
E = 281.78′
e =
T.R. =
S.E. RUN =
P.C. STA. = 126+45.05
P.T. STA. = 140+01.15

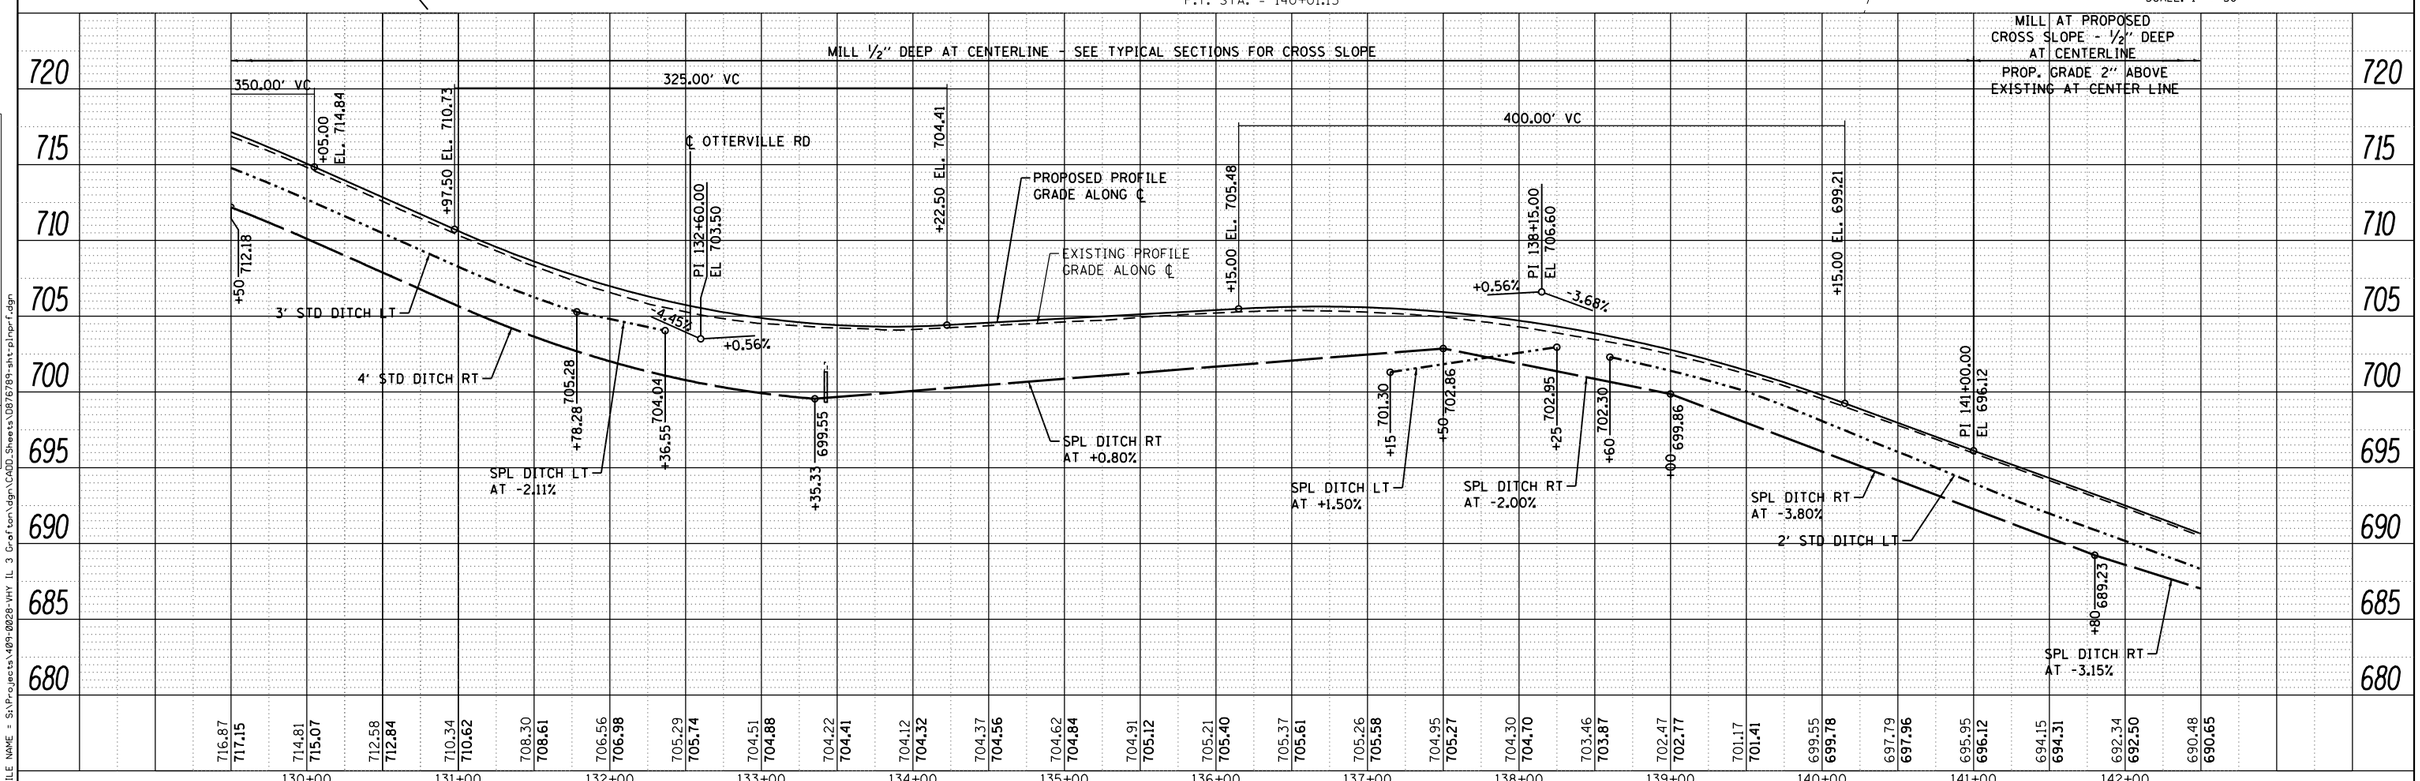

USER NAME = ljackson	DESIGNED - ACM	REVISED -	
MODEL NAME = PP04	DRAWN - EDW	REVISED -	
PLOT SCALE = 99.9998 ′ / in.	CHECKED - LWJ	REVISED -	
PLOT DATE = 8/22/2014	DATE - 8-11-14	REVISED -	

LOCHMUELLER GROUP
1928 SrA Bradley R. Smith Drive
Troy, IL 62294
PHONE: 618.667.1400

STATE OF ILLINOIS
DEPARTMENT OF TRANSPORTATION

PLAN AND PROFILE
FAS ROUTE 749/752 (IL RTE. 3)

SCALE: 1″=50′ | SHEET 4 OF 23 SHEETS | STA. 129+50 TO STA. 142+50

F.A.S. RTE.	SECTION	COUNTY	TOTAL SHEETS	SHEET NO.
•	101-2RS-1	JERSEY	438	57
• 749/752		CONTRACT NO. 76789		
	ILLINOIS FED. AID PROJECT			

PLAN: SURVEYED / PLOTTED / ALIGNMENT CHECKED / RT. OF WAY CHECKED / CADD FILE NAME — NOTE BOOK NO. — BY — DATE

PROFILE: SURVEYED / PLOTTED / GRADES CHECKED / BLM. NOTED / STRUCTURE NOTATNS CHKD — NOTE BOOK NO. — BY — DATE

FILE NAME = S:\Projects\409-0028-VHY IL 3 Grafton\dgn\CADD_Sheets\D876789-sht-plnprf.dgn