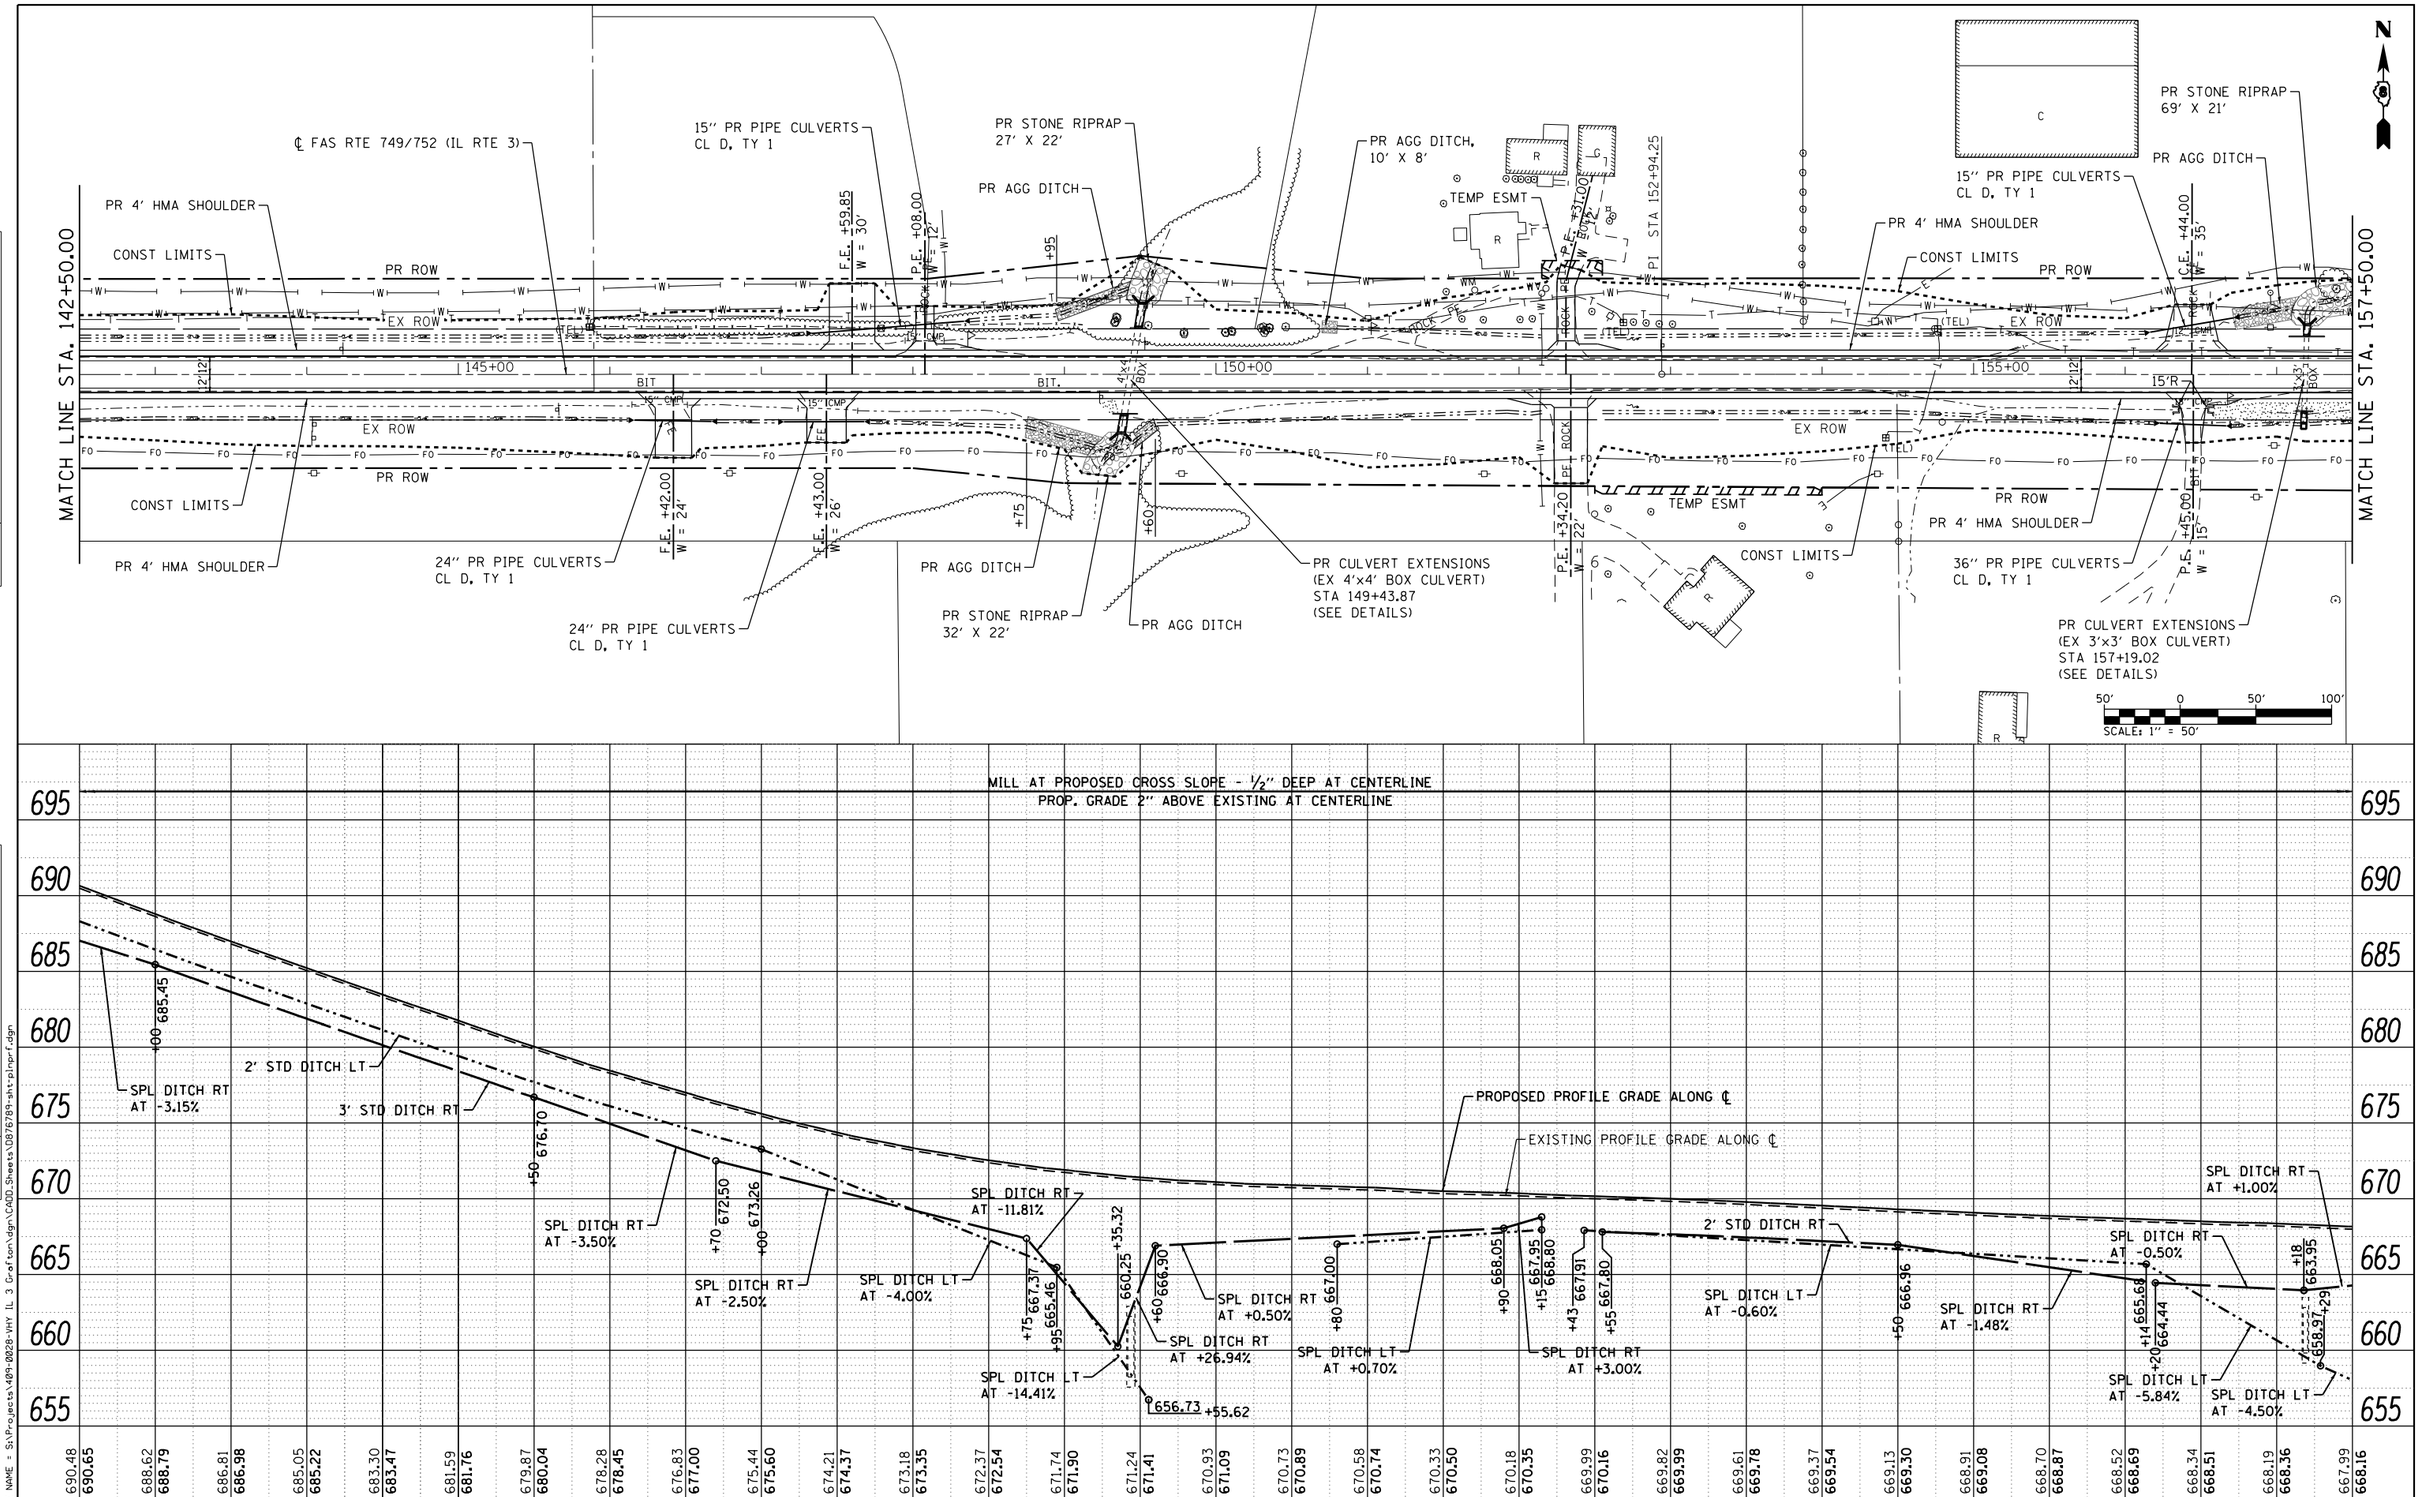

PLAN	
SURVEYED	
PLOTTED	
ALIGNMENT CHECKED	
RT. OF WAY CHECKED	
CADD FILE NAME	
NOTE BOOK NO.	
BY	DATE

PROFILE	
SURVEYED	
PLOTTED	
GRADES CHECKED	
BLM. NOTED	
STRUCTURE NOTATNS CHKD	
NOTE BOOK NO.	
BY	DATE

FILE NAME = S:\Projects\401-0028-VHY IL 3 Grafton\dgn\CADD_Sheets\D876789-sht-plnprf.dgn

LOCHMUELLER GROUP
1928 S/A Bradley R. Smith Drive
Troy, IL 62294
PHONE: 618.667.1400

USER NAME = ljackson	DESIGNED - ACM	REVISED -	
MODEL NAME = PP05	DRAWN - EDW	REVISED -	
PLOT SCALE = 99.9998 ' / in.	CHECKED - LWJ	REVISED -	
PLOT DATE = 8/22/2014	DATE - 8-11-14	REVISED -	

STATE OF ILLINOIS
DEPARTMENT OF TRANSPORTATION

PLAN AND PROFILE
FAS ROUTE 749/752 (IL RTE. 3)

SCALE: 1"=50' | SHEET 5 OF 23 SHEETS | STA. 142+50 TO STA. 157+50

F.A.S. RTE.	SECTION	COUNTY	TOTAL SHEETS	SHEET NO.
•	101-2RS-1	JERSEY	438	58
• 749/752		CONTRACT NO. 76789		
		ILLINOIS FED. AID PROJECT		