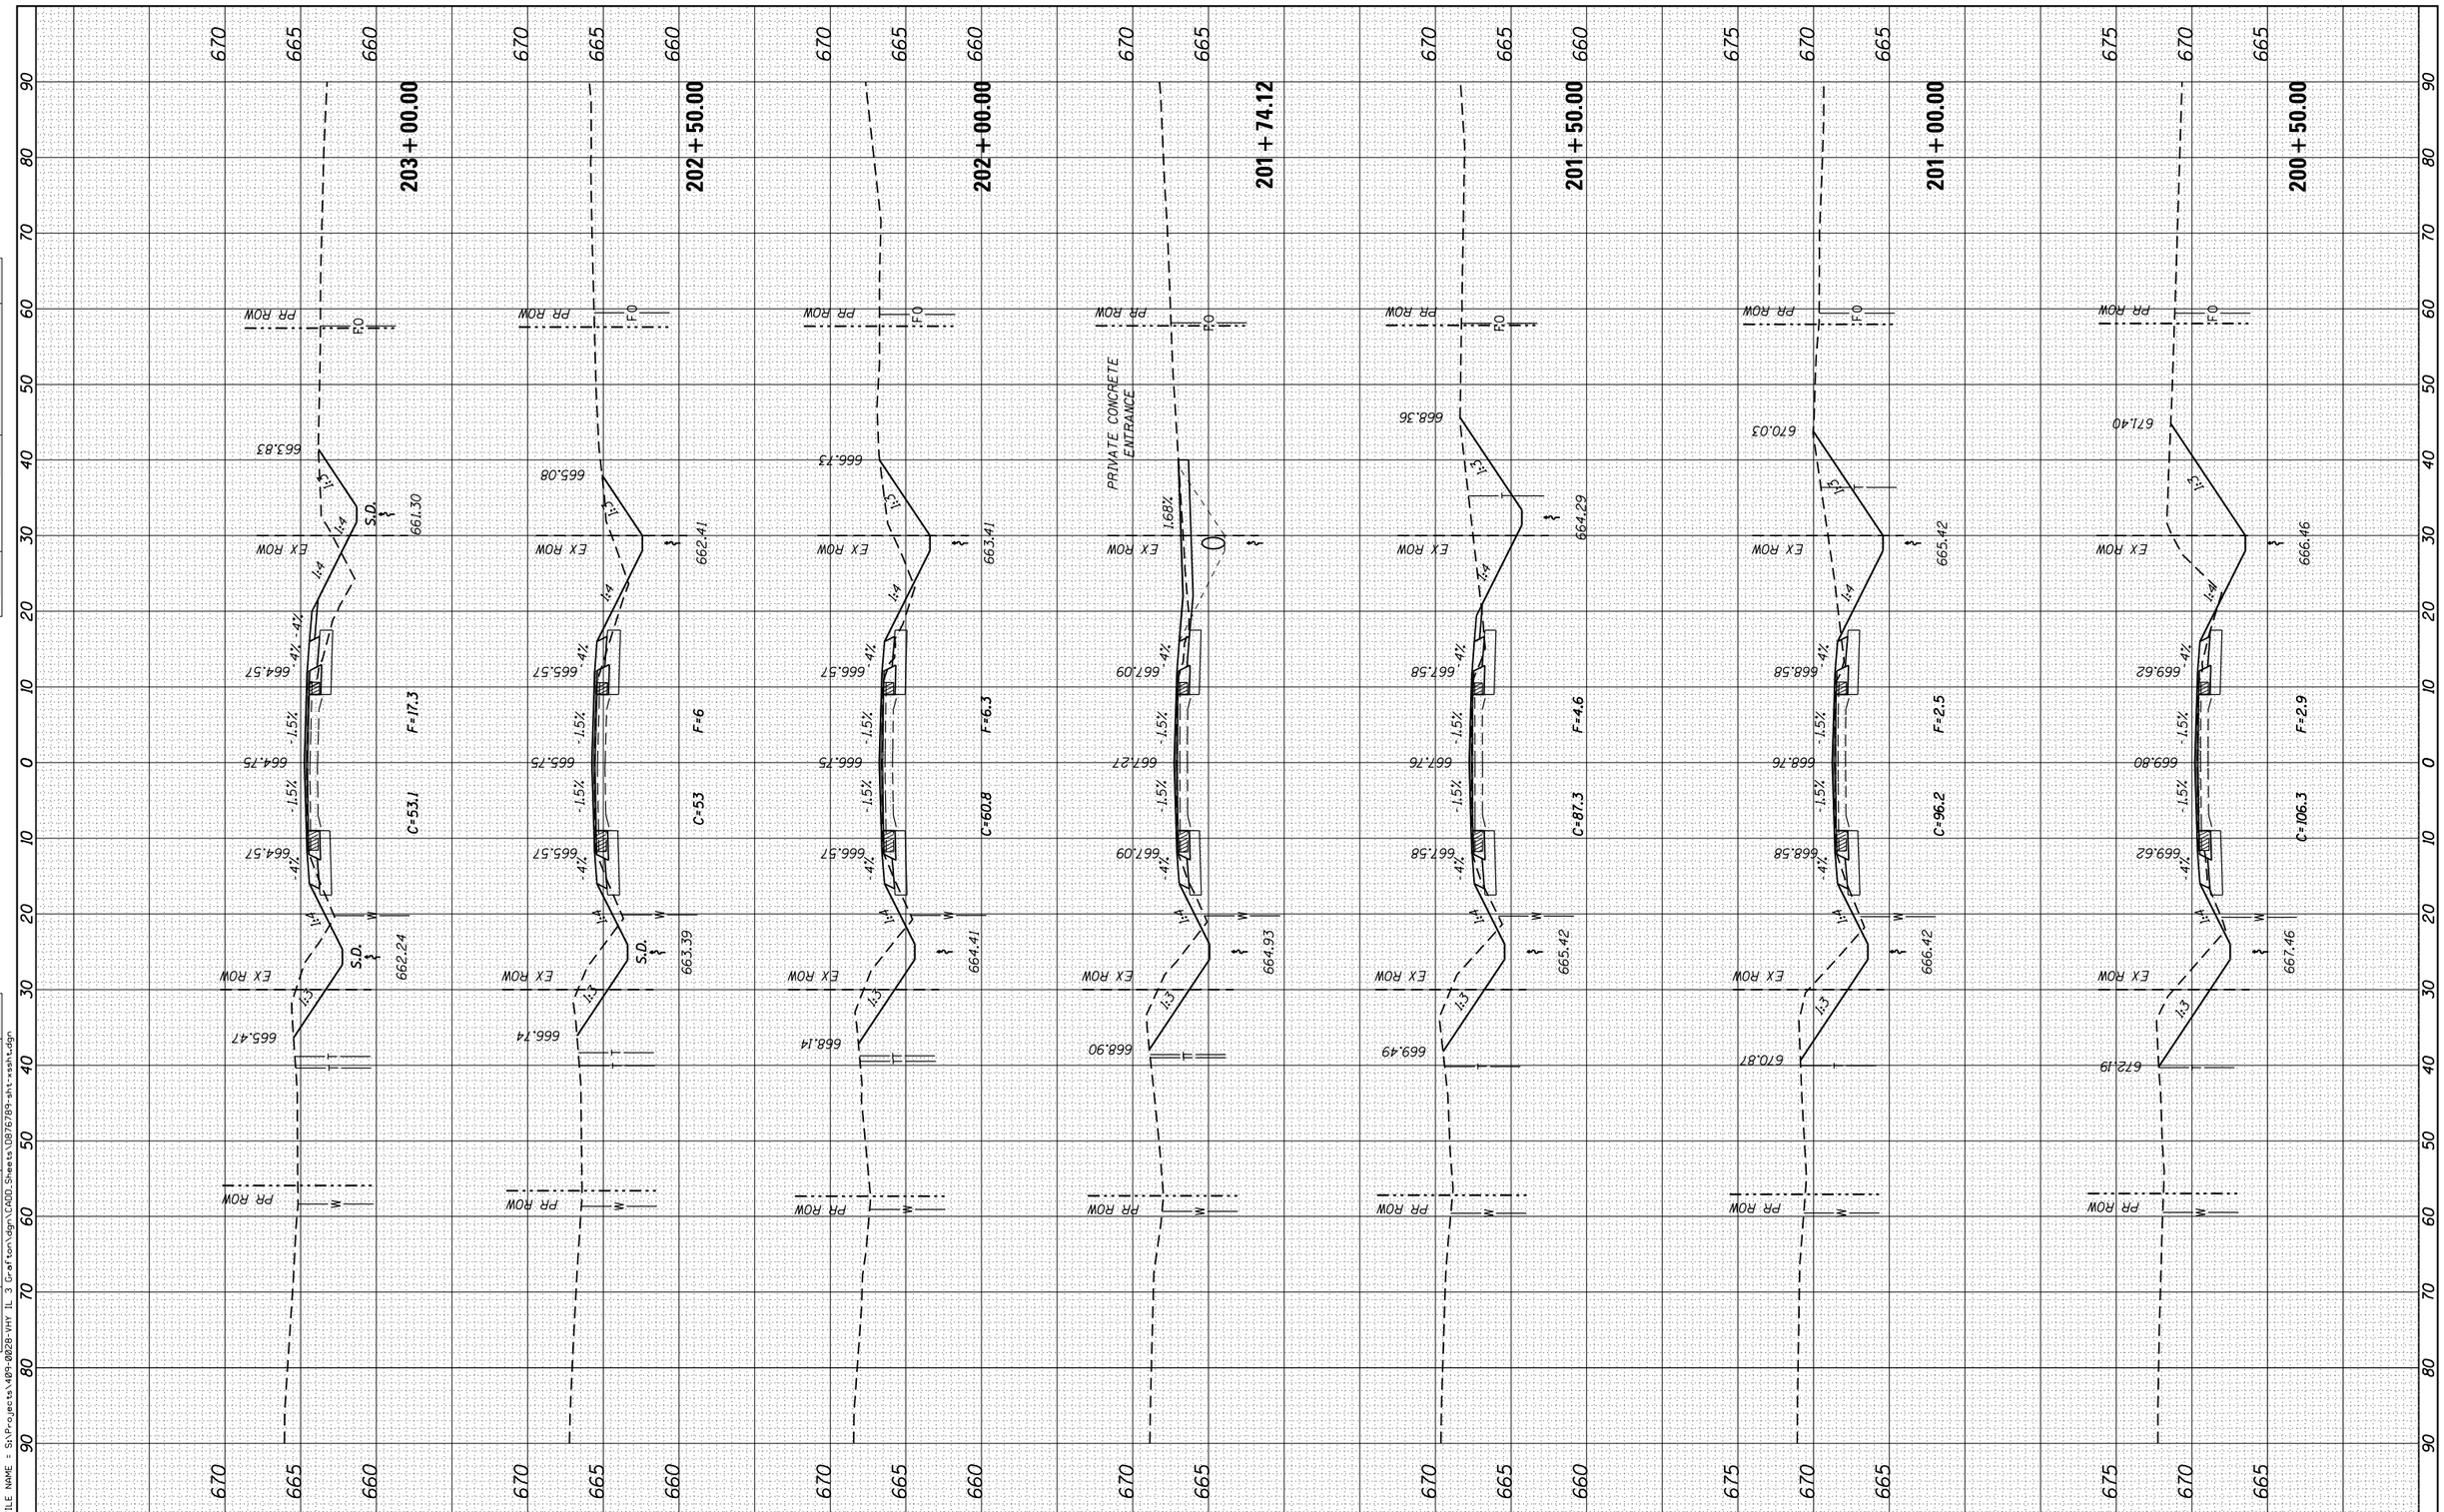

ORIGINAL SURVEY		BY	DATE
	SURVEYED		
	PLOTTED		
NOTE BOOK	TEMPLATE		
	AREAS		
NO.	AREAS CHECKED		

FINAL SURVEY		BY	DATE
	SURVEYED		
	PLOTTED		
NOTE BOOK	TEMPLATE		
	AREAS		
NO.	AREAS CHECKED		

FILE NAME = S:\Projects\409-0028-VHY IL 3 Grafton\Dgn\CADD_Sheets\D876789-sht-xssht.dgn

LOCHMUELLER GROUP
3928 SIA Bradley R. Smith Drive
Troy, IL 62294
PHONE: 618.667.1400

USER NAME = ljackson	DESIGNED - ACM	REVISED -
MODEL NAME = Default	DRAWN - EDW	REVISED -
PLOT SCALE = 20.0000 ' / in.	CHECKED - LWJ	REVISED -
PLOT DATE = 8/11/2014	DATE - 8-11-14	REVISED -

STATE OF ILLINOIS
DEPARTMENT OF TRANSPORTATION

CROSS SECTIONS
FAS ROUTE 752 (IL ROUTE 3)

SCALE: | SHEET 46 OF 138 SHEETS | STA. 200+50.00 TO STA. 203+00.00

F.A. RTE.	SECTION	COUNTY	TOTAL SHEETS	SHEET NO.
•	101 2RS-1	JERSEY	438	340
•	749/752	CONTRACT NO. 76789		
	ILLINOIS	FED. AID PROJECT		