ORIGINAL SURVEY		BY	DATE
NOTE BOOK	SURVEYED		
	PLOTTED		
	TEMPLATE		
	AREAS		
NO.	AREAS CHECKED		

FINAL SURVEY		BY	DATE
NOTE BOOK	SURVEYED		
	PLOTTED		
	TEMPLATE		
	AREAS		
NO.	AREAS CHECKED		

FILE NAME = S:\Projects\409-0028-VHY IL 3 Grafton\dgn\CADD_Sheets\D876789-sht-xssht.dgn

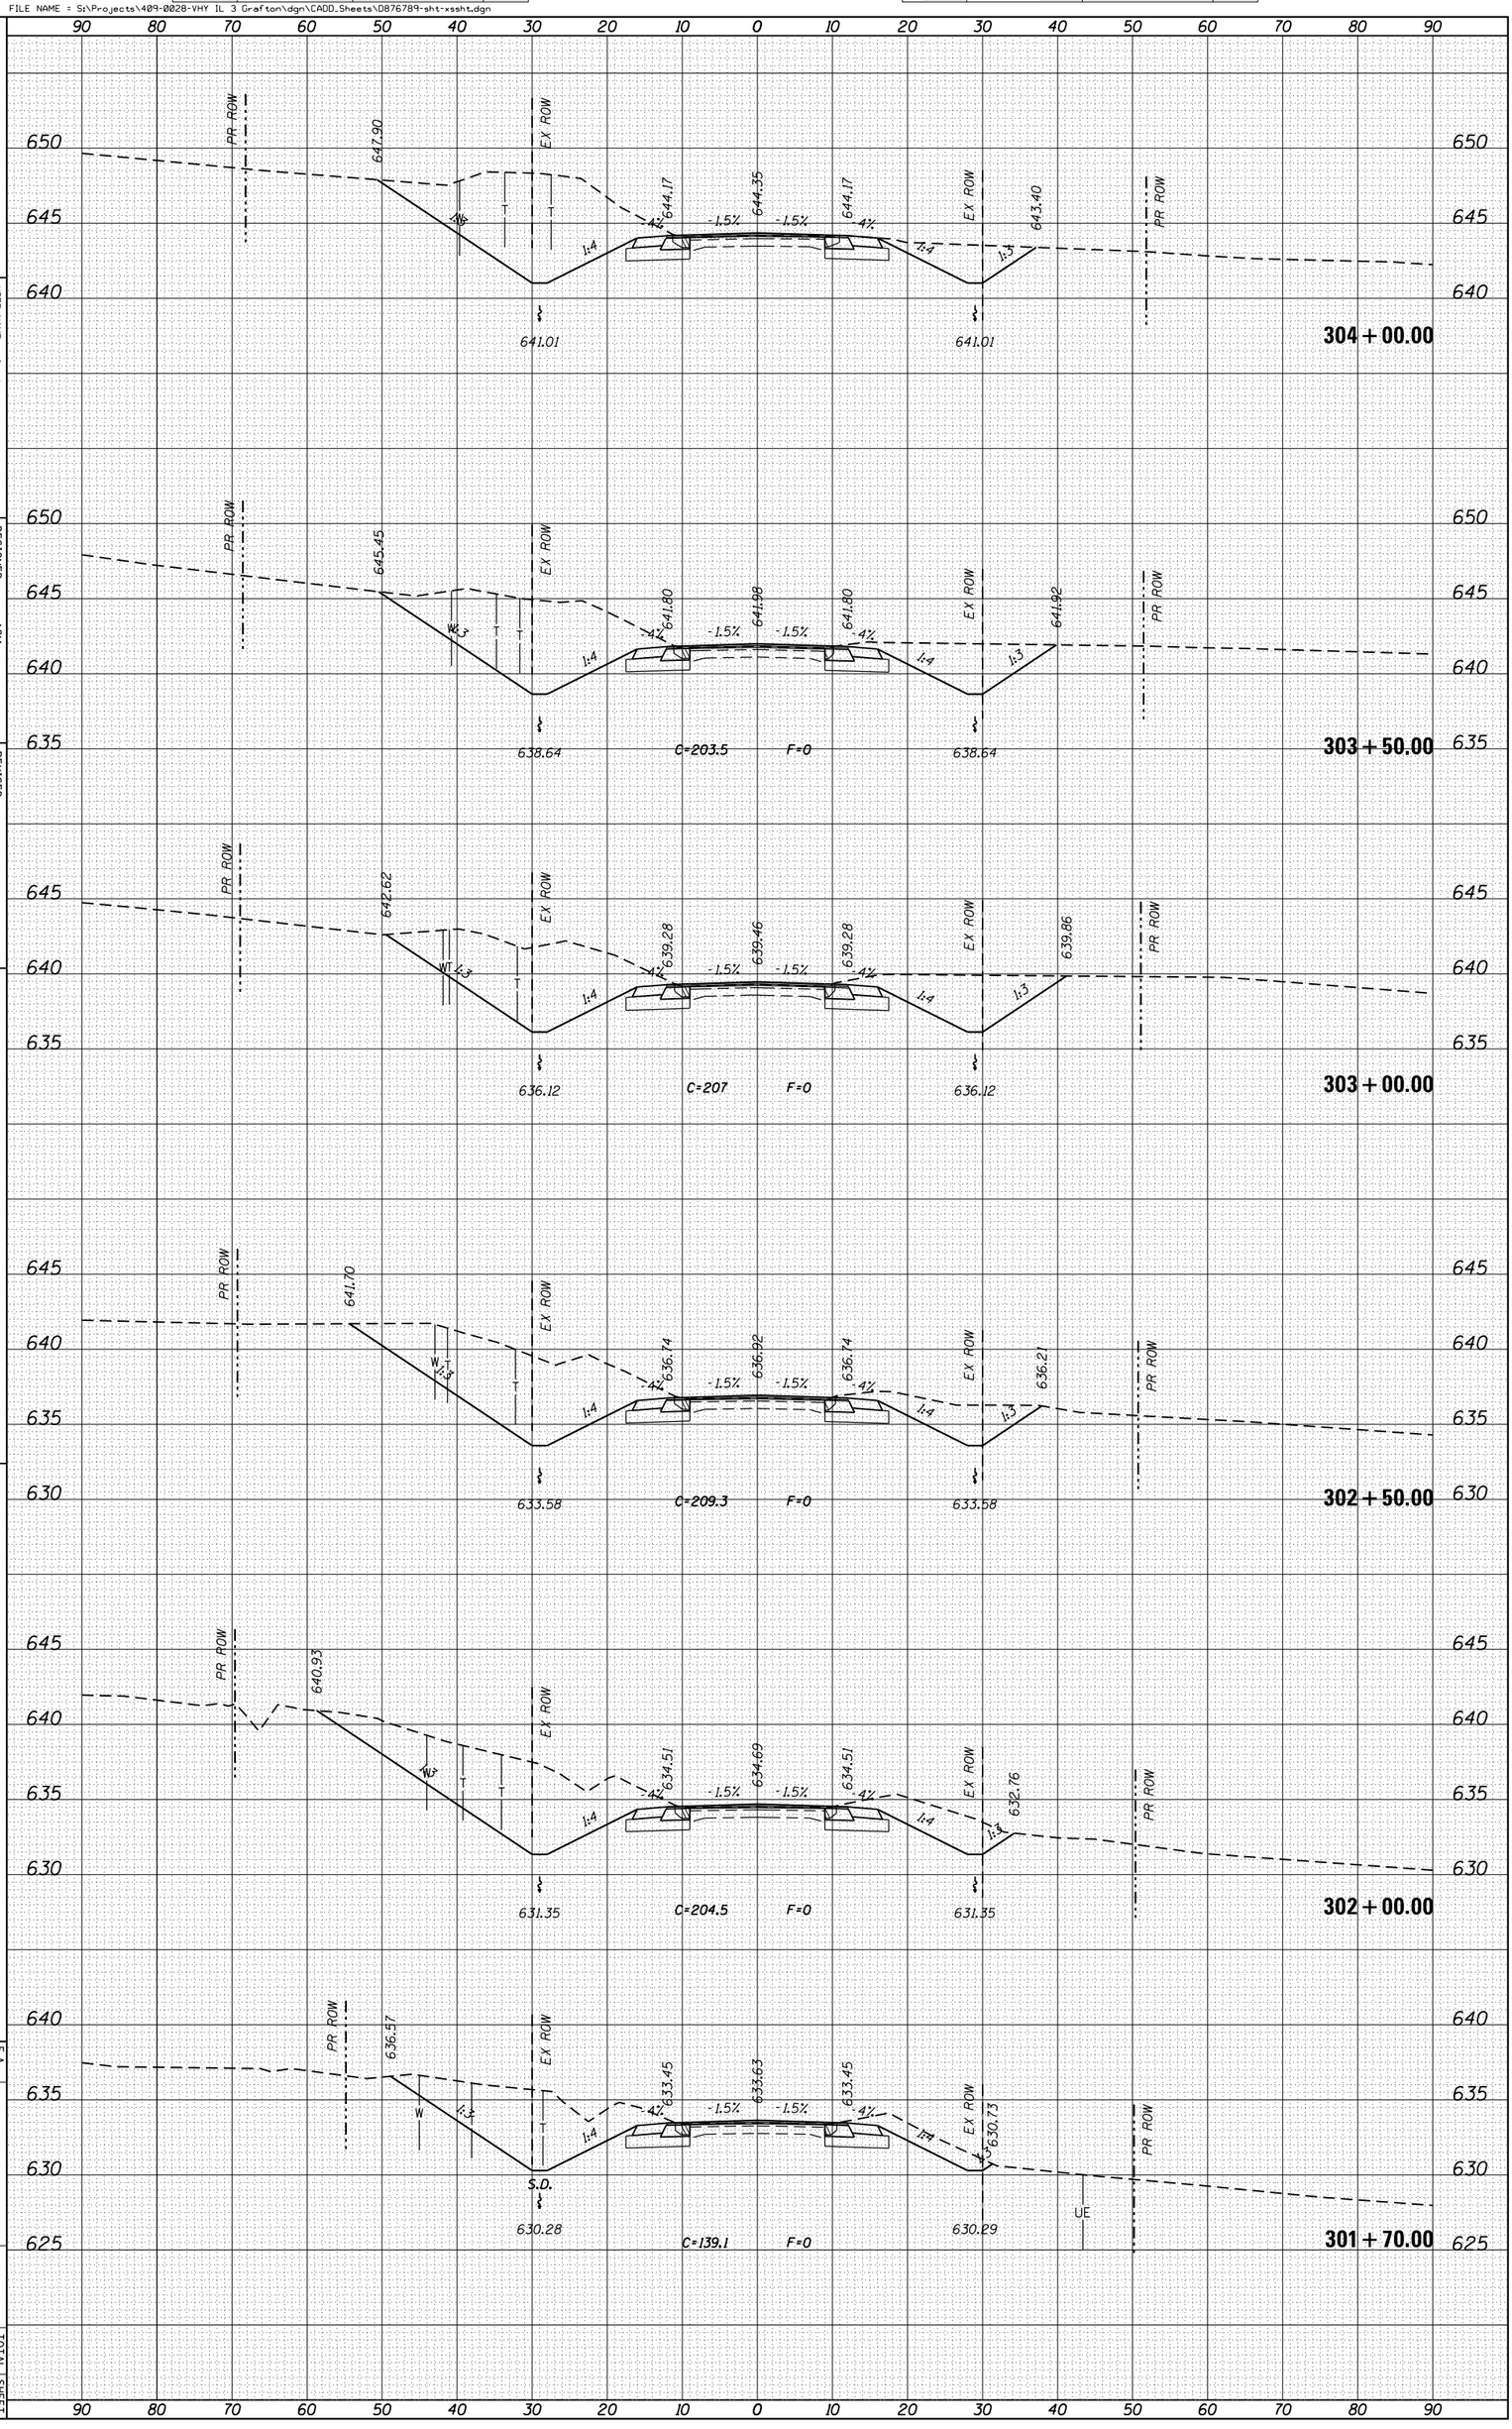

LOCHMUELLER GROUP
2305 SAN MARTIN AVE. SUITE 2
TWIN BLUFFS, IL 62204
PHONE: 618.667.3300

USER NAME = ljackson
MODEL NAME = Default
PLOT SCALE = 20.0000 ' / in.
PLOT DATE = 8/11/2014

DESIGNED - ACM
DRAWN - EDW
CHECKED - LWJ
DATE - 8-11-14

REVISED -
REVISED -
REVISED -
REVISED -

STATE OF ILLINOIS
DEPARTMENT OF TRANSPORTATION

CROSS SECTIONS
FAS ROUTE 752 (IL ROUTE 3)

SCALE:

SHEET 83 OF 138 SHEETS STA. 301+70.00 TO STA. 304+00.00

F.A. RTE.	SECTION	COUNTY	TOTAL SHEETS	SHEET NO.
• 749/752	101 2RS-1	JERSEY	438	377

ILLINOIS FED. AID PROJECT

CONTRACT NO. 76789