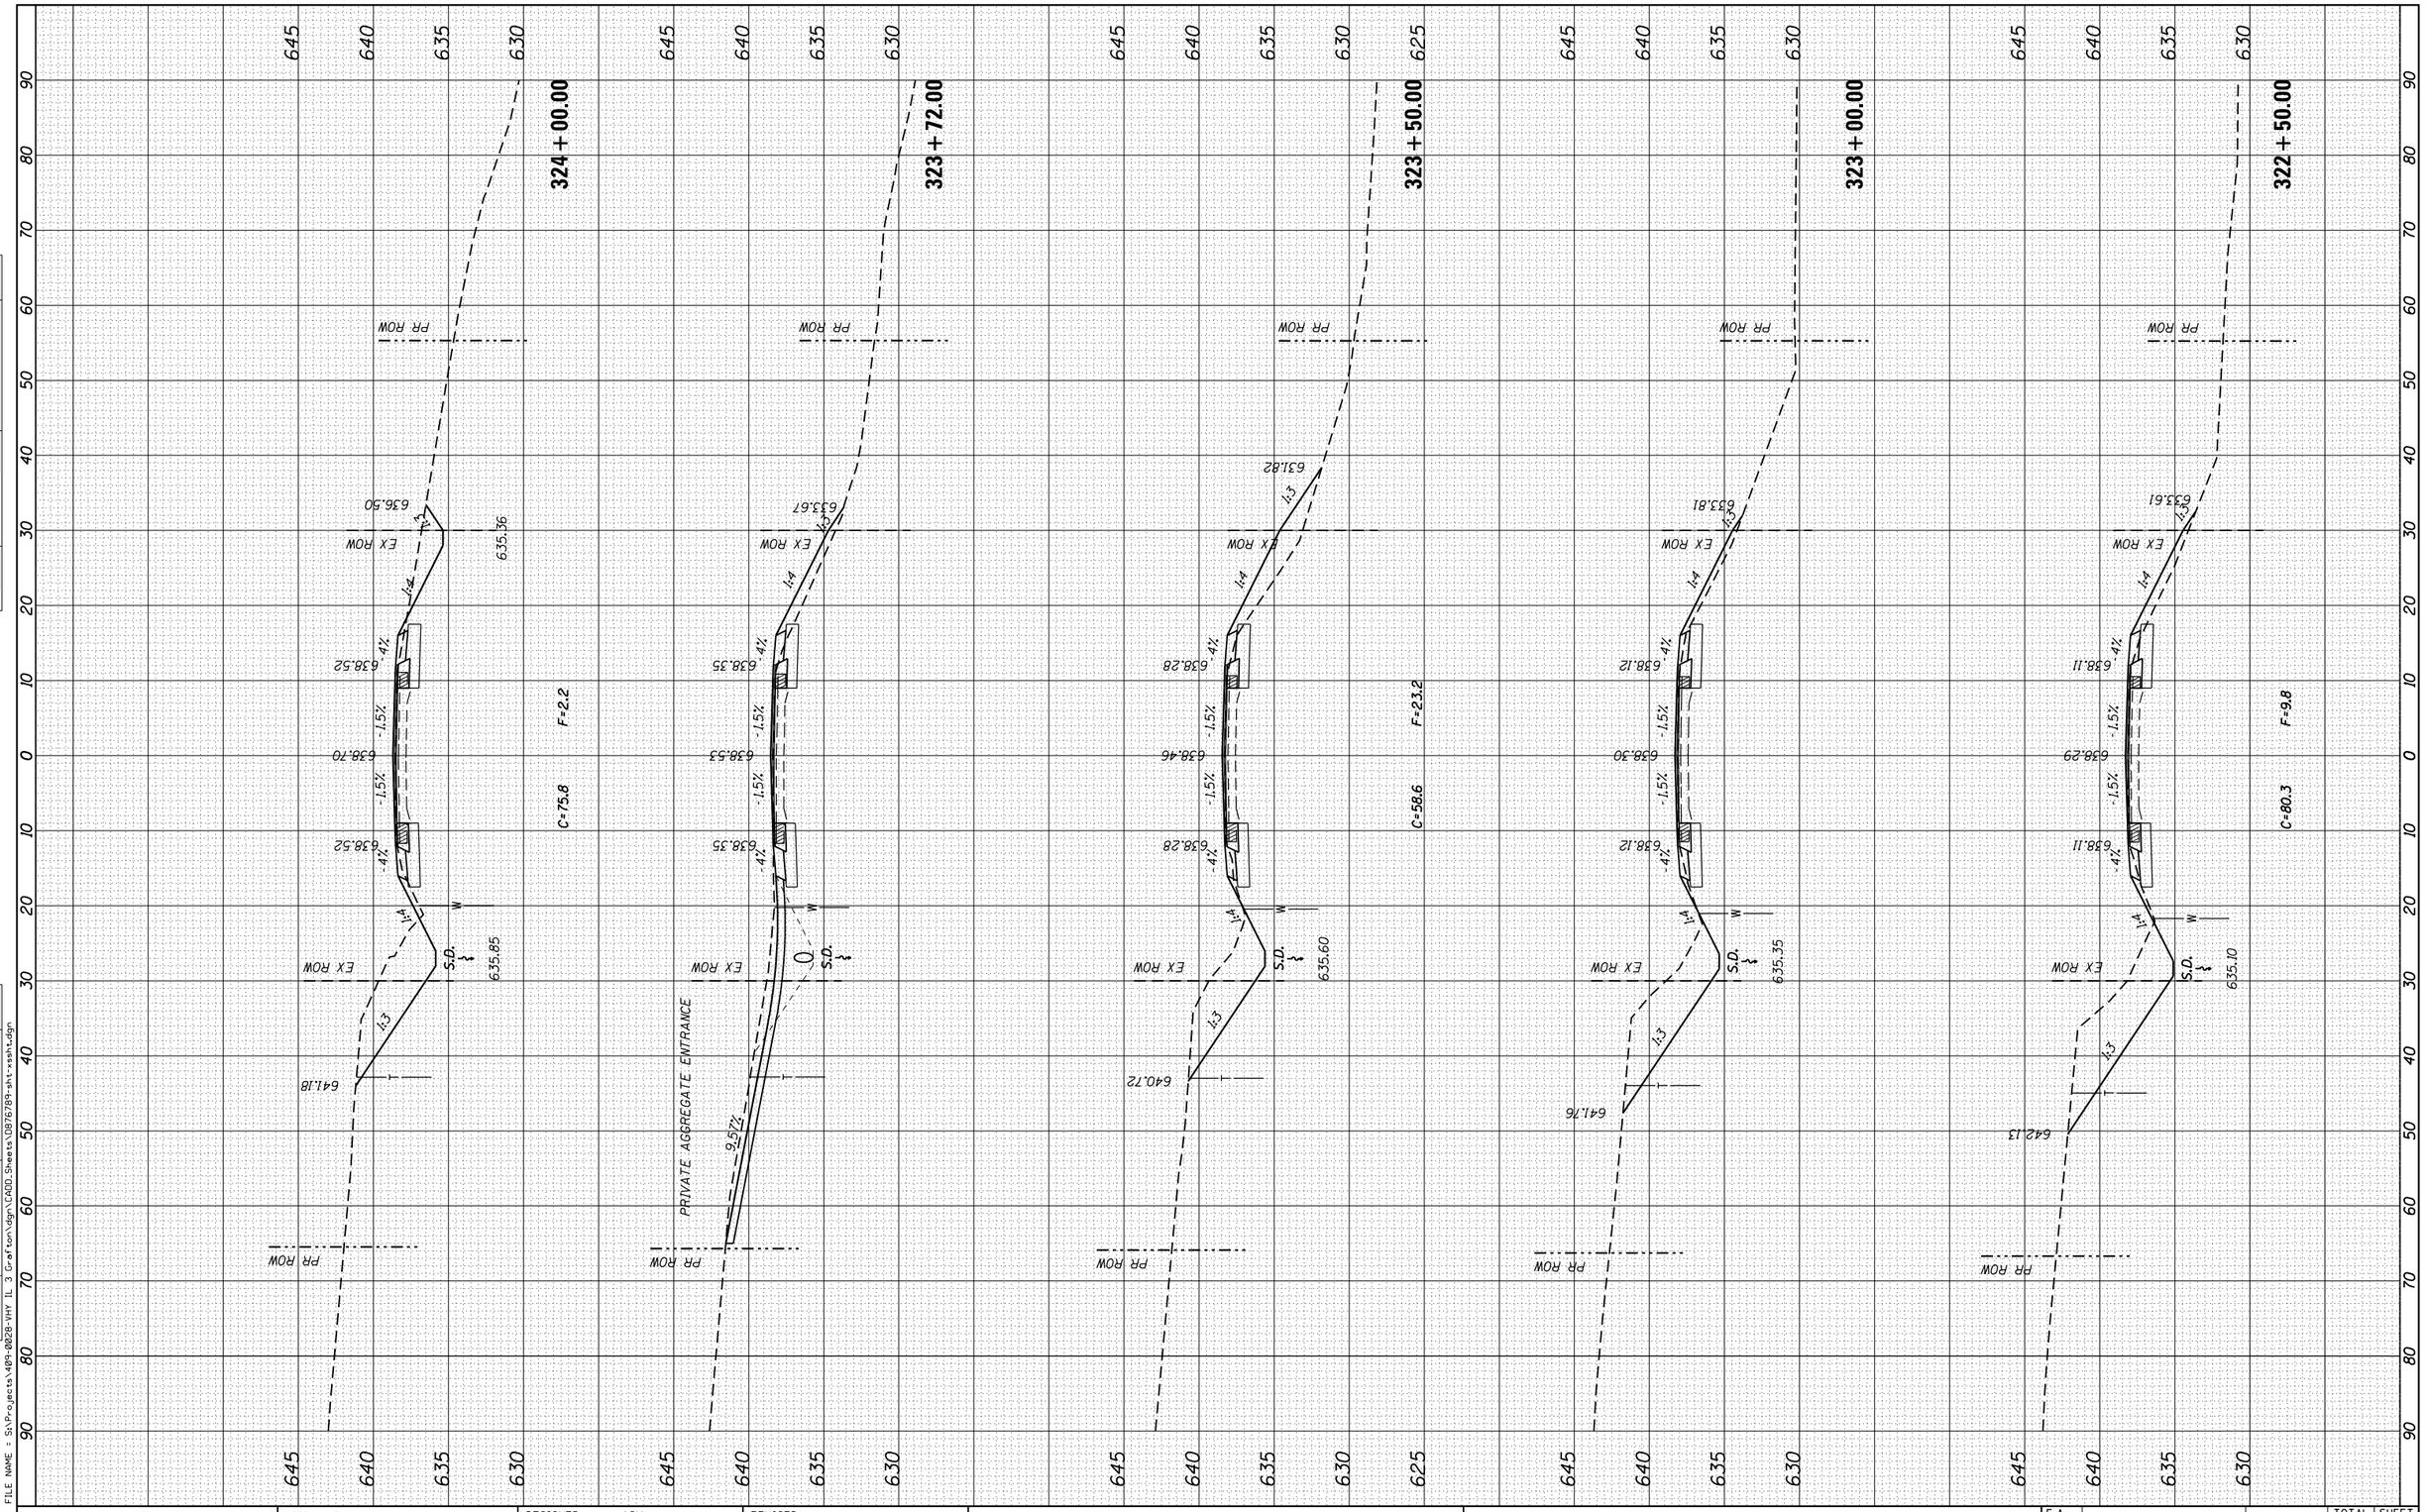

FILE NAME = S:\Projects\409-0028-VHY IL 3 Grafton\dgn\CADD_Sheets\D876789-sht-xsht.dgn

FINAL SURVEY		BY	DATE
NOTE BOOK	SURVEYED		
	PLOTTED		
	TEMPLATE		
	AREAS		
NO.	AREAS CHECKED		

ORIGINAL SURVEY		BY	DATE
NOTE BOOK	SURVEYED		
	PLOTTED		
	TEMPLATE		
	AREAS		
NO.	AREAS CHECKED		

LOCHMUELLER GROUP
3928 S\A Bradley R. Smith Drive
Troy, IL 62294
PHONE: 618.667.1400

USER NAME = Ljackson	DESIGNED - ACM	REVISED -
MODEL NAME = Default	DRAWN - EDW	REVISED -
PLOT SCALE = 20.0000 ' / in.	CHECKED - LWJ	REVISED -
PLOT DATE = 8/11/2014	DATE - 8-11-14	REVISED -

STATE OF ILLINOIS
DEPARTMENT OF TRANSPORTATION

CROSS SECTIONS
FAS ROUTE 752 (IL ROUTE 3)

SCALE: | SHEET 91 OF 138 SHEETS | STA. 322+50.00 TO STA. 324+00.00

F.A. RTE.	SECTION	COUNTY	TOTAL SHEETS	SHEET NO.
•	101 2RS-1	JERSEY	438	385
• 749/752		CONTRACT NO. 76789		
		ILLINOIS FED. AID PROJECT		