FINAL SURVEY		BY	DATE
NOTE BOOK	SURVEYED		
	PLOTTED		
	TEMPLATE		
	AREAS		
NO.	AREAS CHECKED		

ORIGINAL SURVEY		BY	DATE
NOTE BOOK	SURVEYED		
	PLOTTED		
	TEMPLATE		
	AREAS		
NO.	AREAS CHECKED		

FILE NAME = S:\Projects\40%-0028-VHY IL 3 Grafton\dgn\CADD_Sheets\D8767789-sht-xssht.dgn

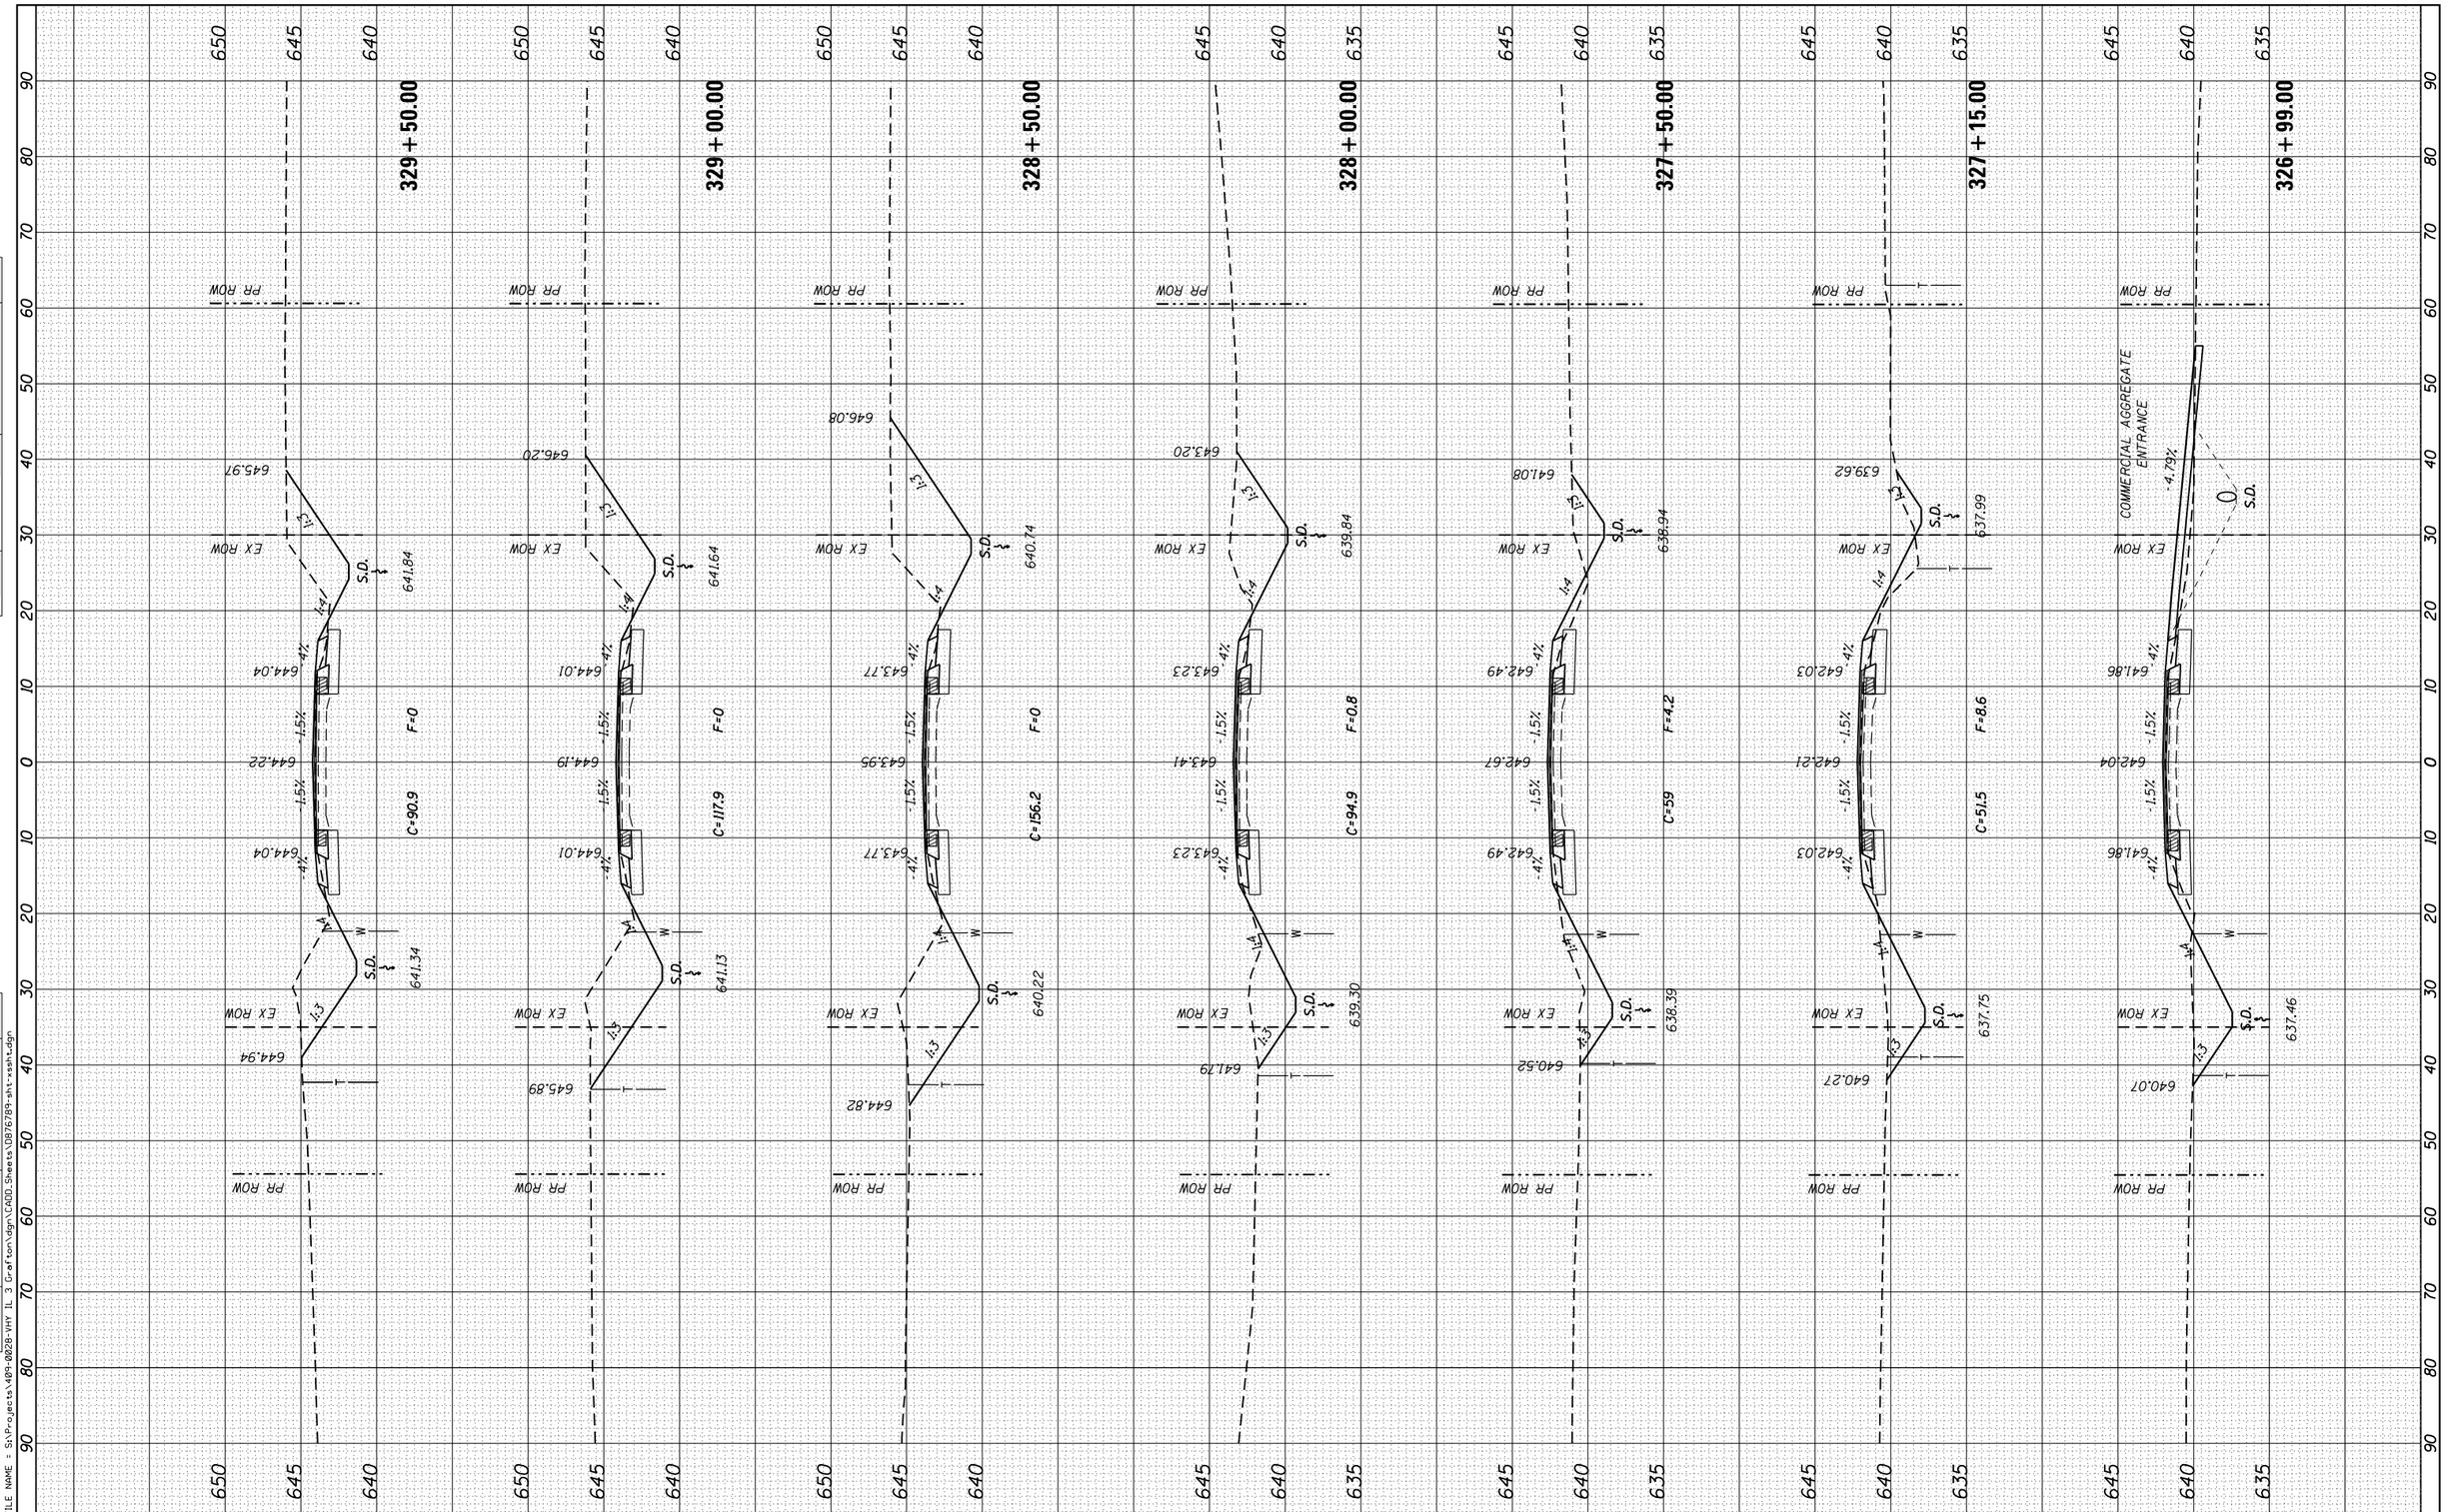

LOCHMUELLER GROUP 1928 S.R.A Bradley P. Smith Drive Troy, IL 62294 PHONE: 618.667.1400	USER NAME = ljackson	DESIGNED - ACM	REVISED -	STATE OF ILLINOIS DEPARTMENT OF TRANSPORTATION	CROSS SECTIONS FAS ROUTE 752 (IL ROUTE 3)
	MODEL NAME = Default	DRAWN - EDW	REVISED -		
	PLOT SCALE = 20.0000 ' / in.	CHECKED - LWJ	REVISED -		
	PLOT DATE = 8/11/2014	DATE - 8-11-14	REVISED -		SCALE: SHEET 93 OF 138 SHEETS STA. 326+99.00 TO STA. 329+50.00

F.A. RTE.	SECTION	COUNTY	TOTAL SHEETS	SHEET NO.
•	101 2RS-1	JERSEY	438	387
•	749/752	CONTRACT NO. 76789		
	ILLINOIS FED. AID PROJECT			