| FINAL SURVEY | | BY | DATE |
|---|---|---|---|
| NOTE BOOK | SURVEYED | | |
| NO. | PLOTTED | | |
| | TEMPLATE | | |
| | AREAS | | |
| | AREAS CHECKED | | |

| ORIGINAL SURVEY | | BY | DATE |
|---|---|---|---|
| NOTE BOOK | SURVEYED | | |
| NO. | PLOTTED | | |
| | TEMPLATE | | |
| | AREAS | | |
| | AREAS CHECKED | | |

FILE NAME = S:\Projects\409-0028-VHP IL 3 Grafton\dgn\CADD_Sheets\D876789-sht-xsht.dgn

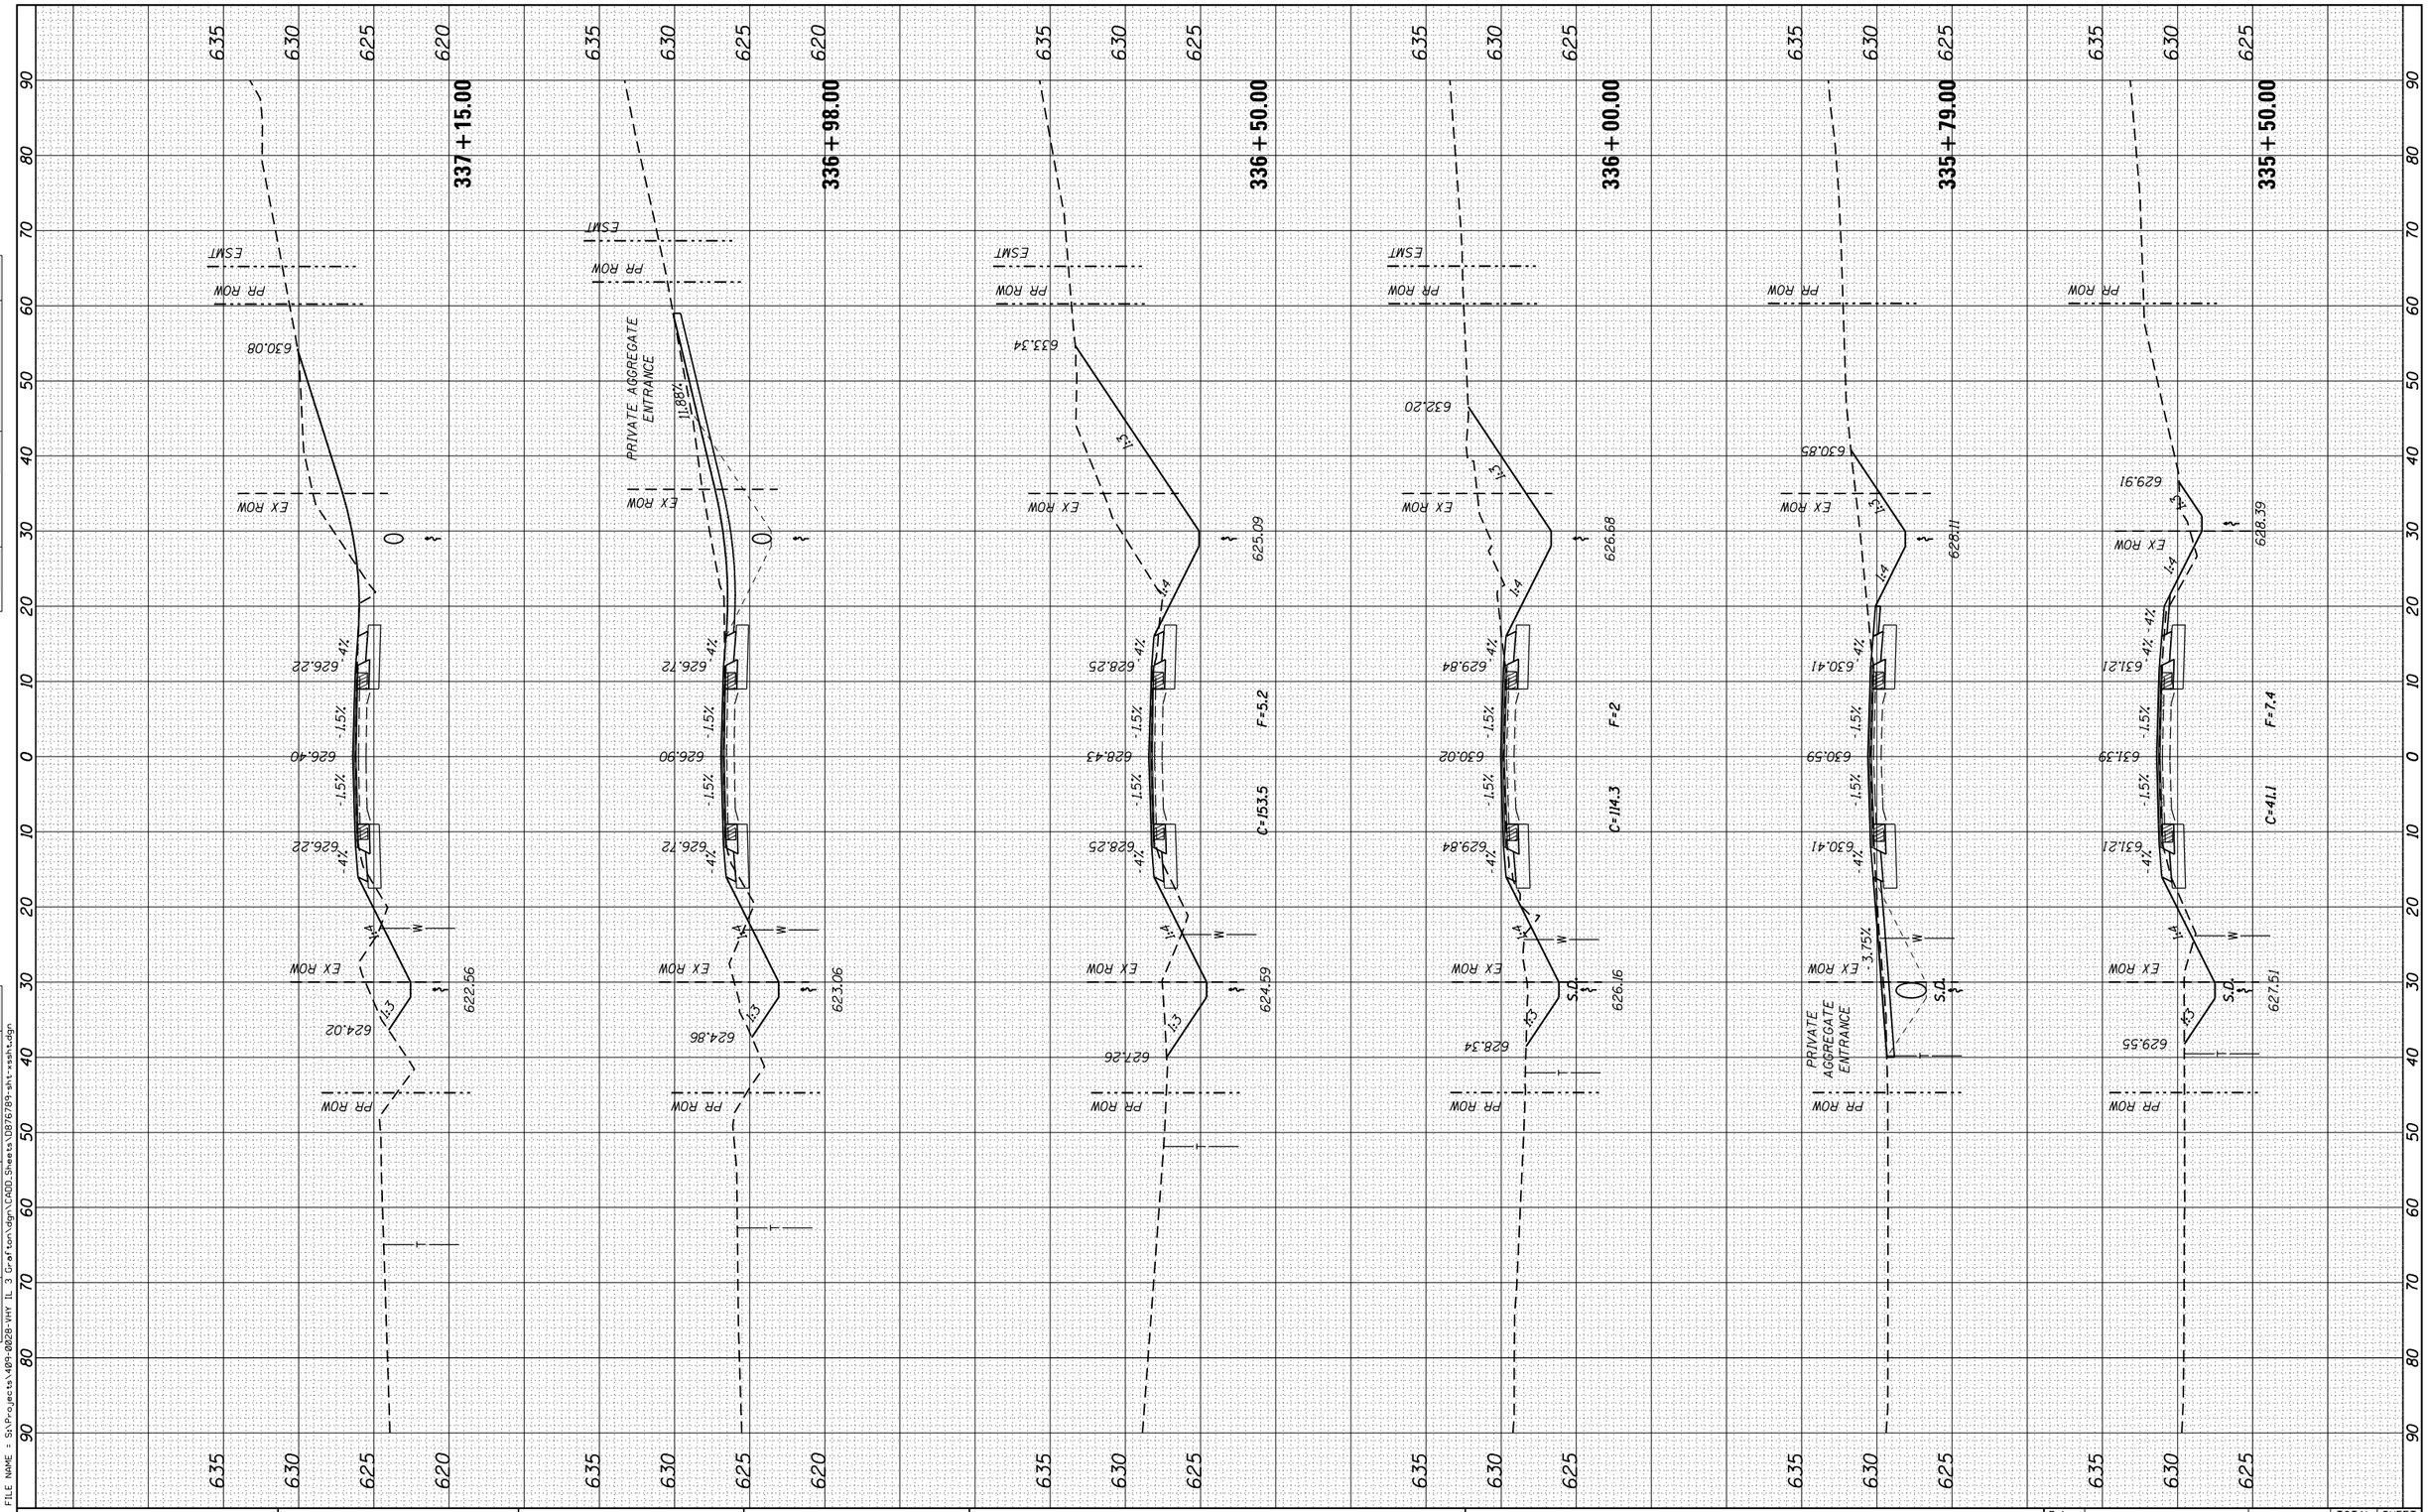


| | | | | | |
|---|---|---|---|---|---|
| USER NAME = ljackson | DESIGNED - ACM | REVISED - | STATE OF ILLINOIS DEPARTMENT OF TRANSPORTATION | CROSS SECTIONS FAS ROUTE 752 (IL ROUTE 3) | |
| MODEL NAME = Default | DRAWN - EDW | REVISED - | | | |
| PLOT SCALE = 20.0000 ' / in. | CHECKED - LWJ | REVISED - | | | |
| PLOT DATE = 8/11/2014 | DATE - 8-11-14 | REVISED - | | SCALE: | SHEET 96 OF 138 SHEETS STA. 335+50.00 TO STA. 337+15.00 |

| F.A. RTE. | SECTION | COUNTY | TOTAL SHEETS | SHEET NO. |
|---|---|---|---|---|
| • | 101 2RS-1 | JERSEY | 438 | 390 |
| • 749/752 | | CONTRACT NO. 76789 | | |
| | ILLINOIS FED. AID PROJECT | | | |

LOCHMUELLER GROUP
3928 S/A Bradley M. Smith Drive
Troy, IL 62294
PHONE: 618.667.1400