FINAL SURVEY	SURVEYED	BY	DATE
NOTE BOOK	PLOTTED		
NO.	TEMPLATE		
	AREAS		
	AREAS CHECKED		

ORIGINAL SURVEY	SURVEYED	BY	DATE
NOTE BOOK	PLOTTED		
NO.	TEMPLATE		
	AREAS		
	AREAS CHECKED		

FILE NAME = S:\Projects\409-0028-VHY IL 3 Grafton\dgn\CADD_Sheets\D0767789-sht-xssht.dgn

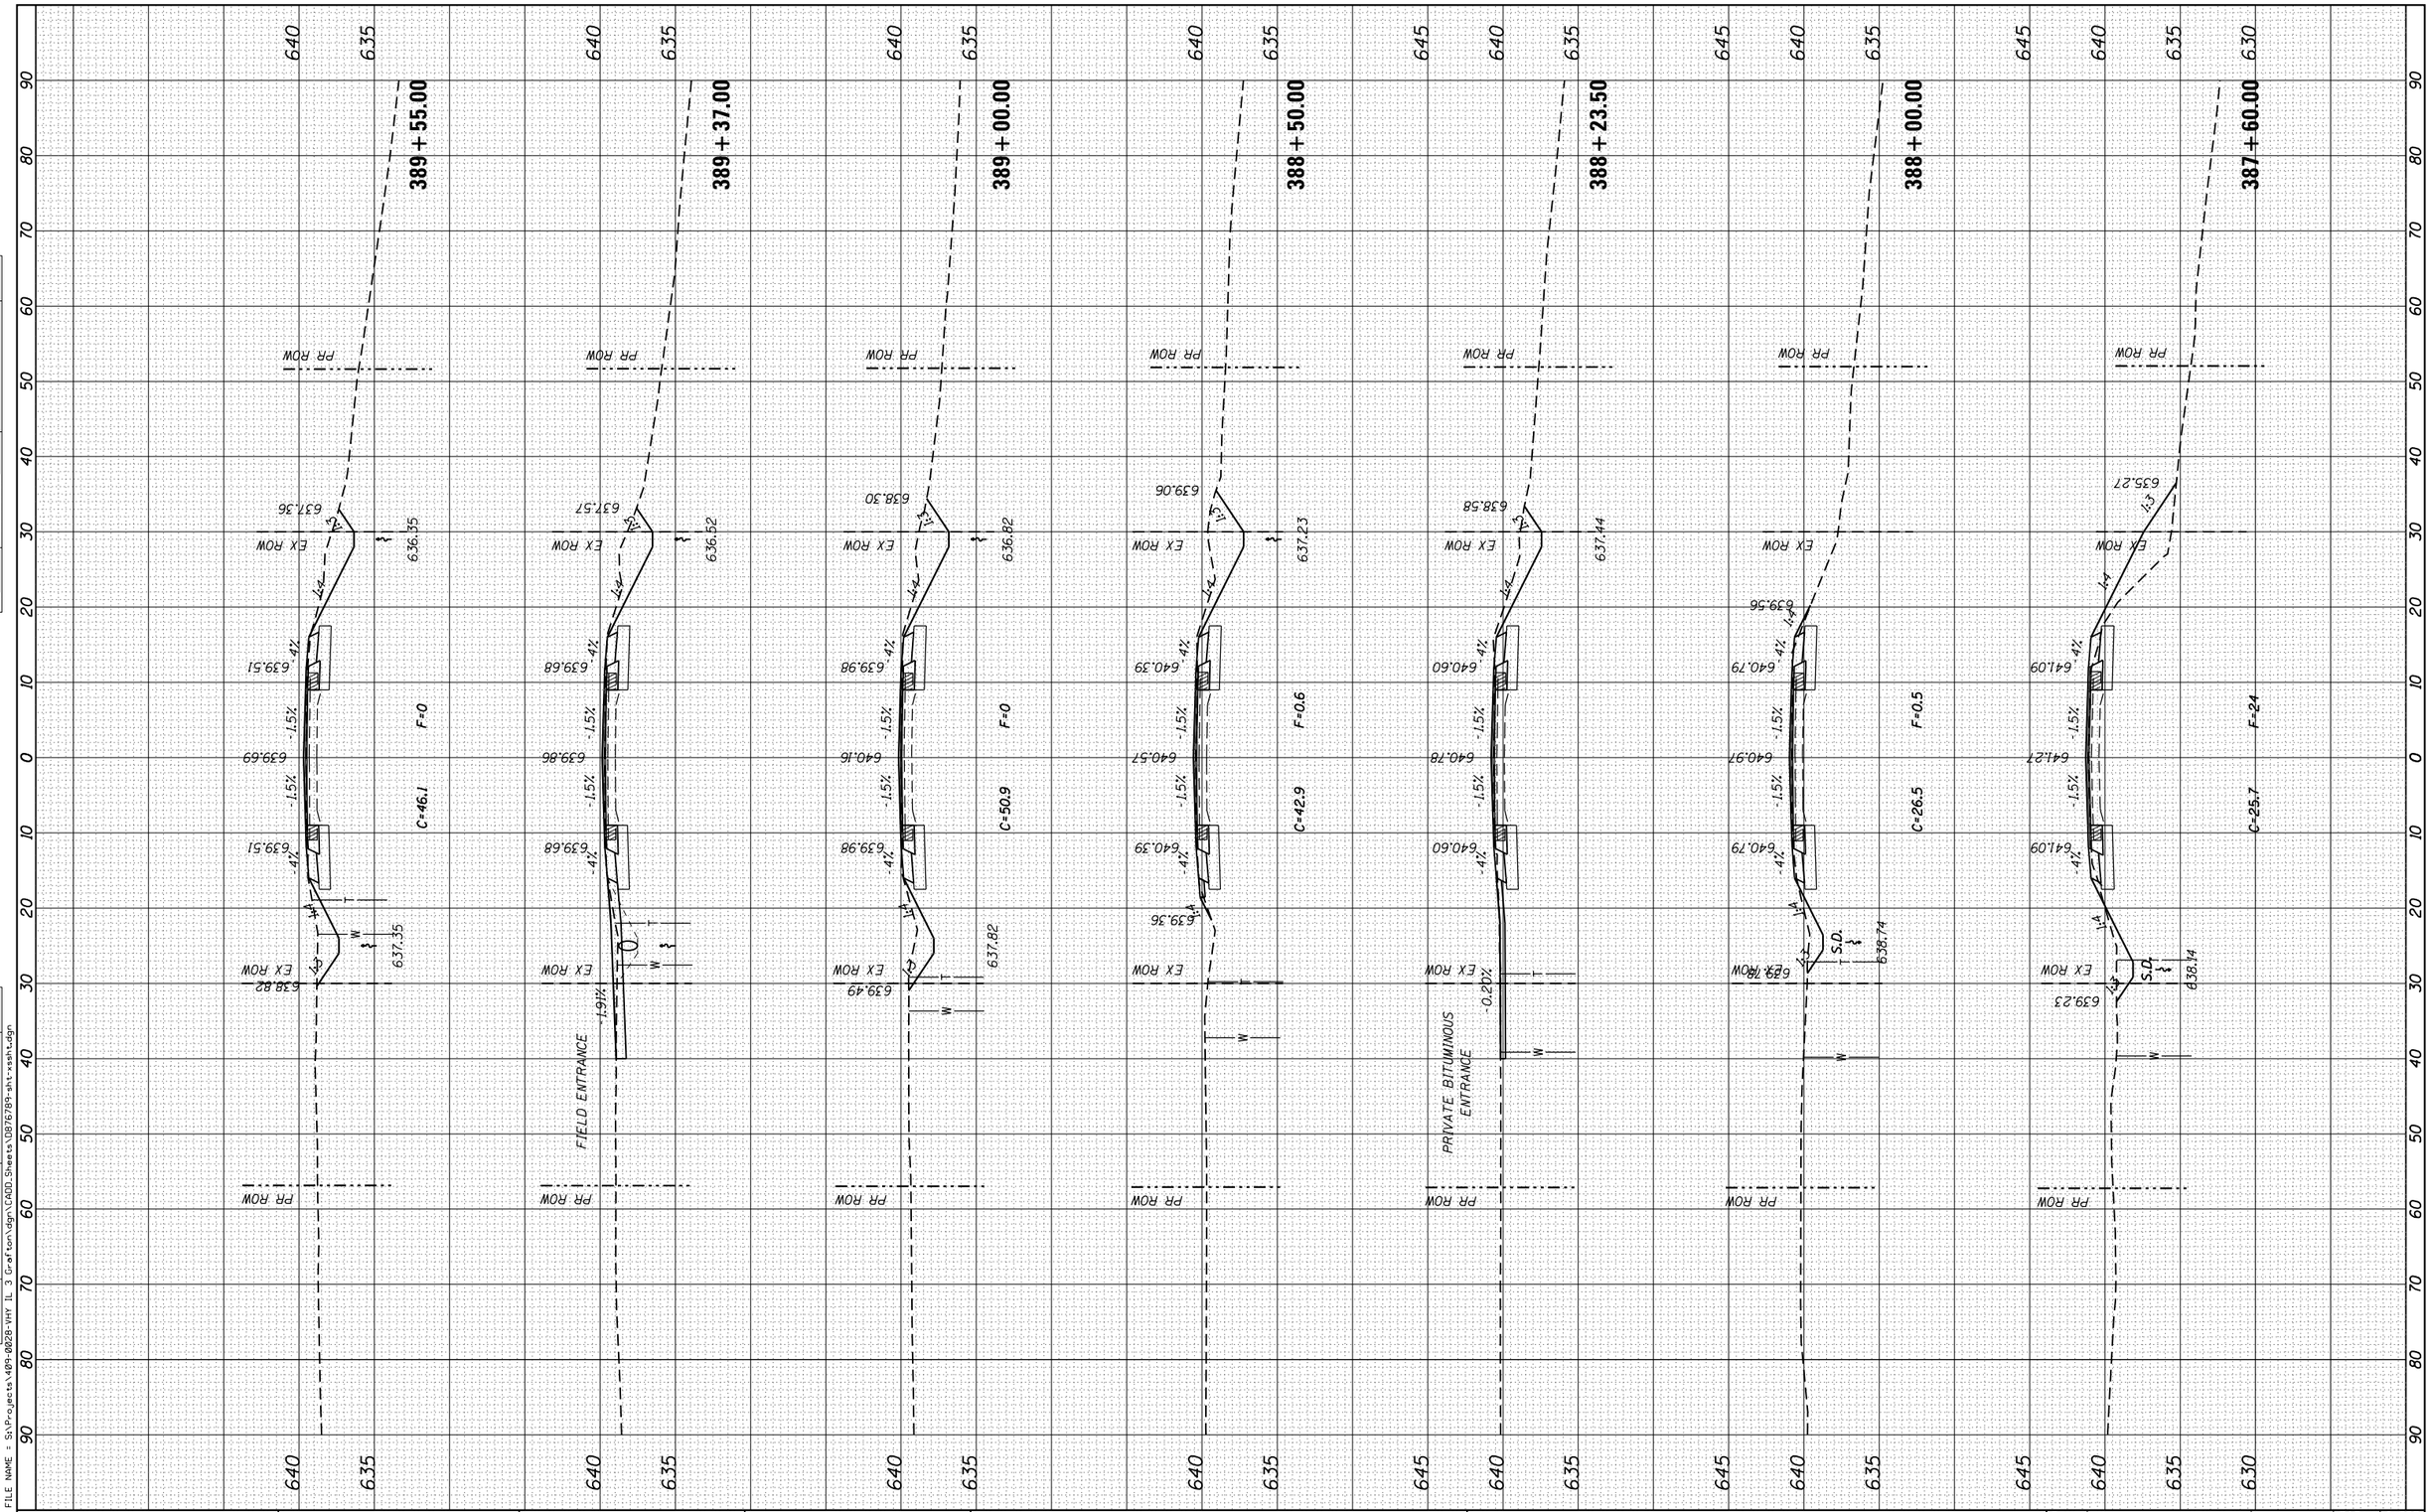

LOCHMUELLER GROUP 1928 S.R.A Bradley P. Smith Drive Troy, IL 62294 PHONE: 618.667.1400	USER NAME = ljackson	DESIGNED - ACM	REVISED -
	MODEL NAME = Default	DRAWN - EDW	REVISED -
	PLOT SCALE = 20.0000 ' / in.	CHECKED - LWJ	REVISED -
	PLOT DATE = 8/11/2014	DATE - 8-11-14	REVISED -

STATE OF ILLINOIS
DEPARTMENT OF TRANSPORTATION

CROSS SECTIONS
FAS ROUTE 752 (IL ROUTE 3)

SCALE: | SHEET 121 OF 138 SHEETS | STA. 387+60.00 | TO STA. 389+55.00

F.A. RTE.	SECTION	COUNTY	TOTAL SHEETS	SHEET NO.
•	101 2RS-1	JERSEY	438	415
•	749/752	CONTRACT NO. 76789		
	ILLINOIS	FED. AID PROJECT		