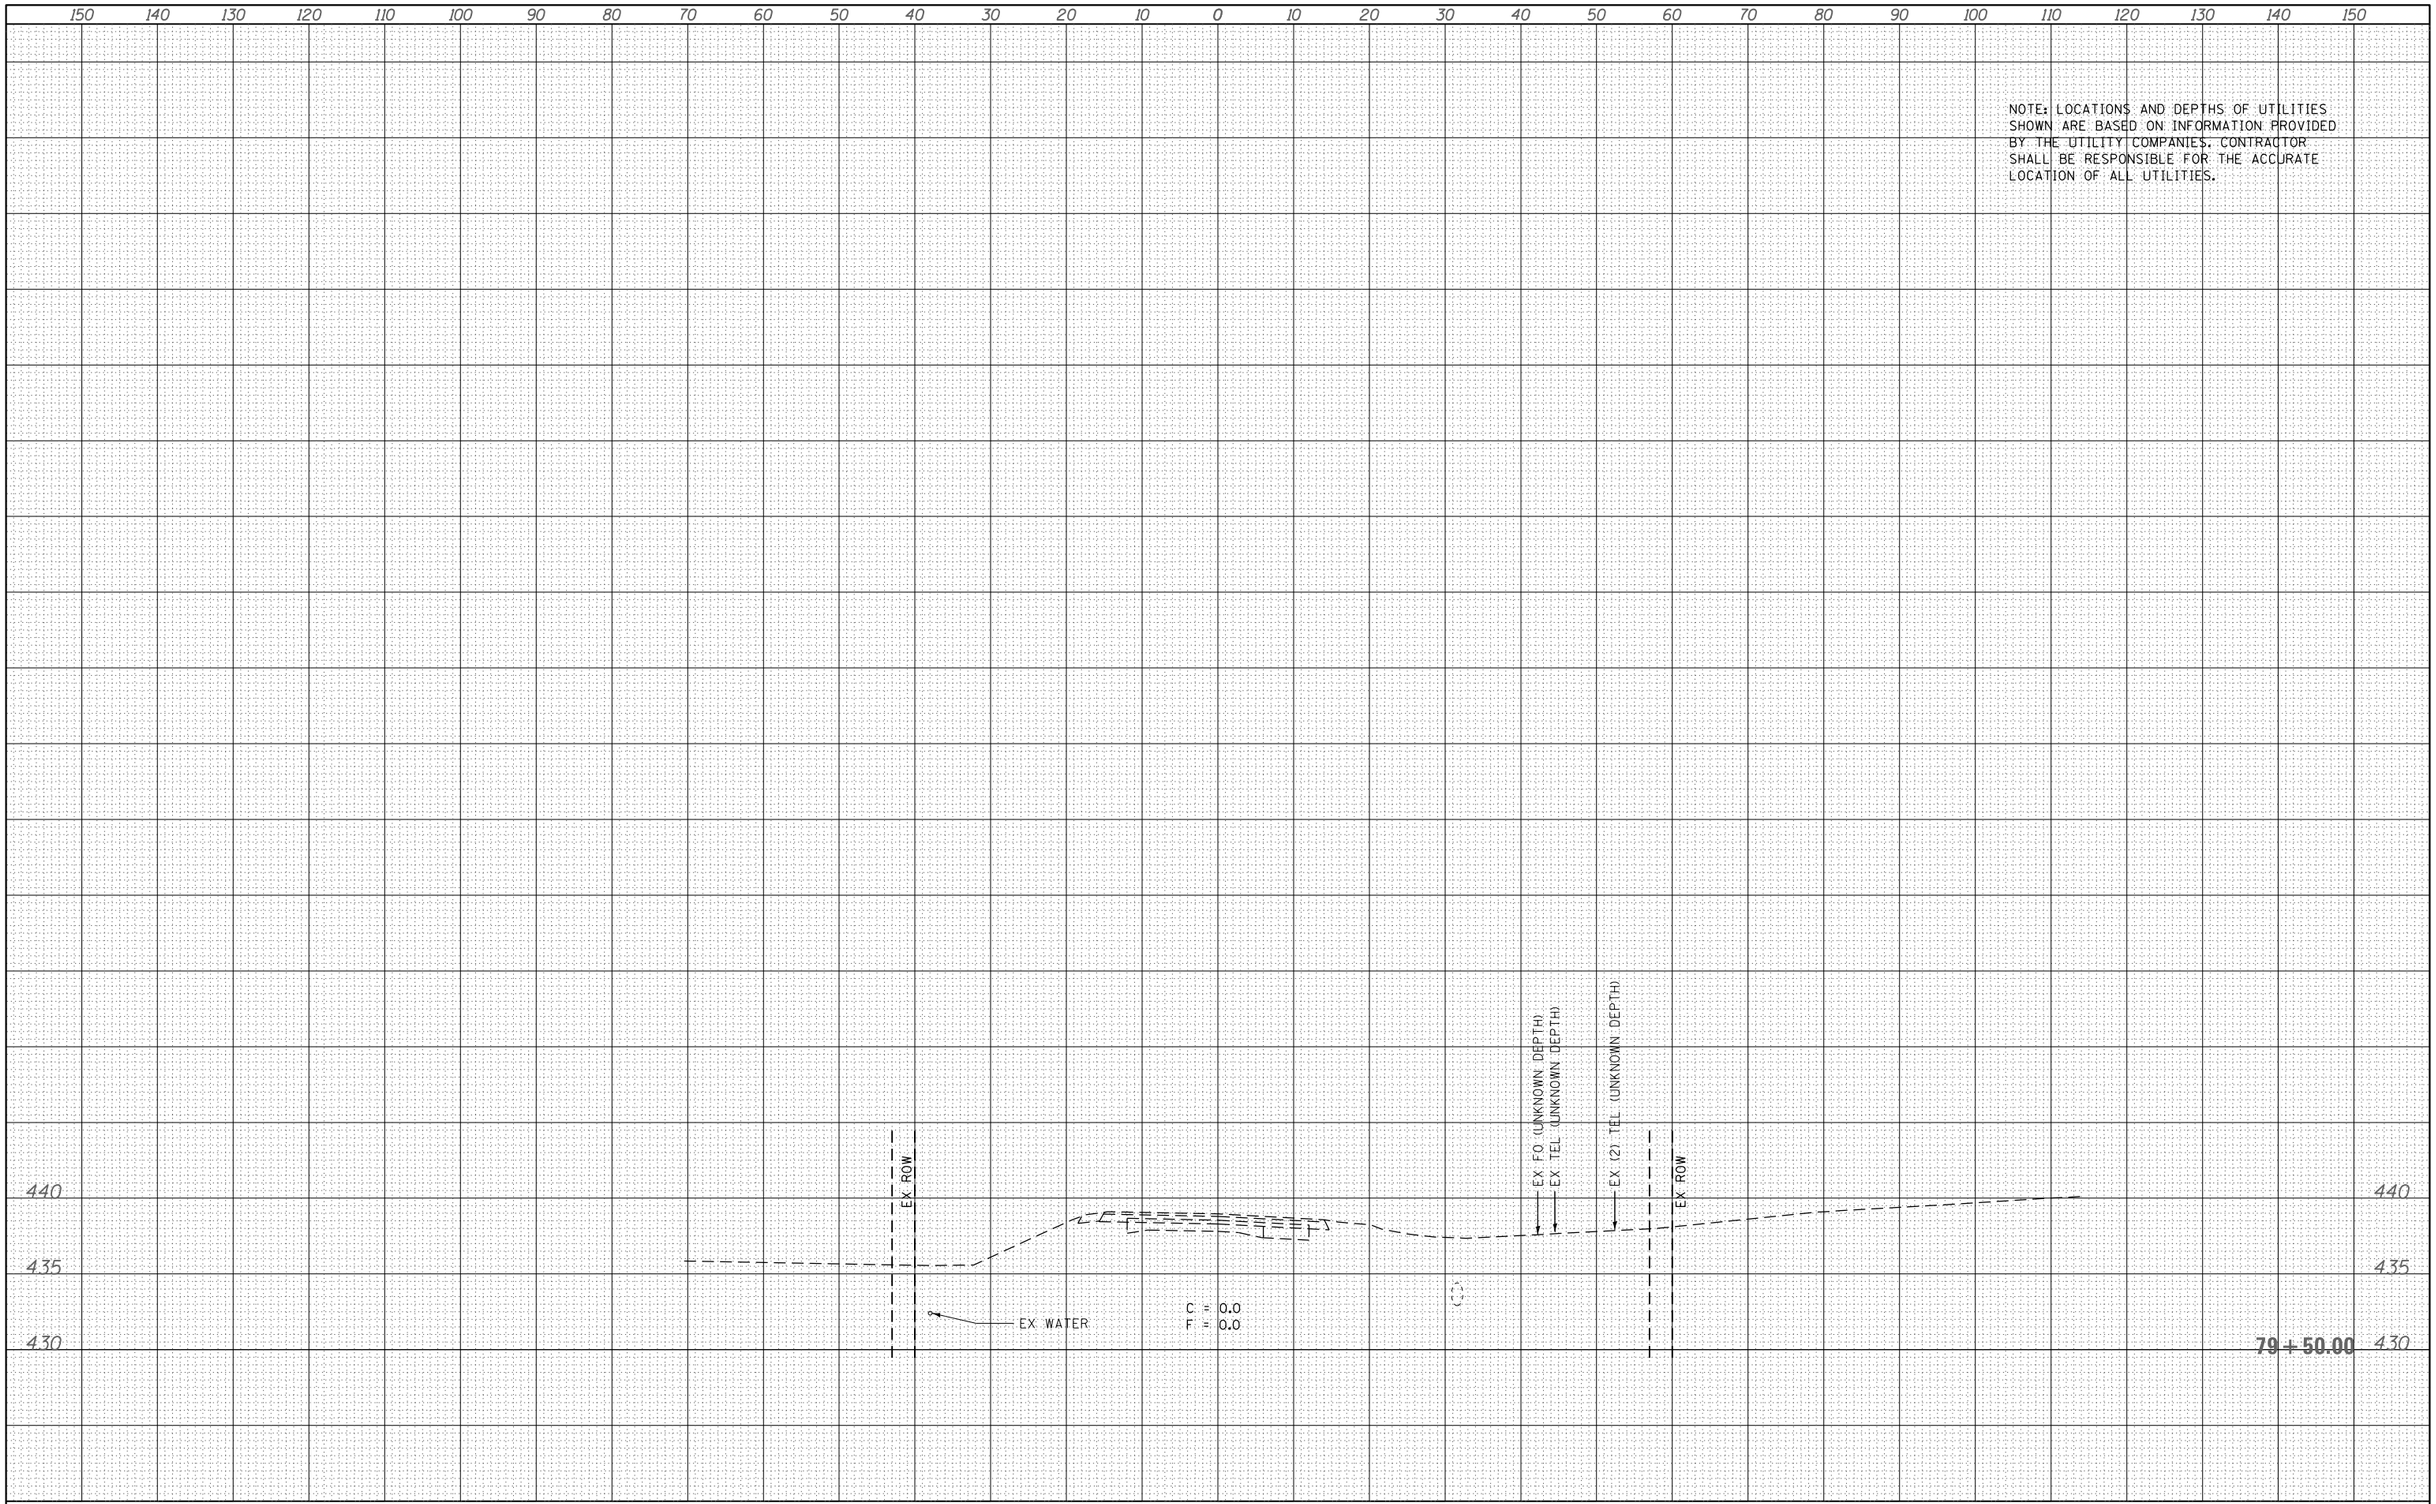

FINAL SURVEY		BY	DATE
NOTE BOOK	SURVEYED		
	PLOTTED		
	TEMPLATE		
	AREAS		
	AREAS CHECKED		
NO.			

ORIGINAL SURVEY		BY	DATE
NOTE BOOK	SURVEYED		
	PLOTTED		
	TEMPLATE		
	AREAS		
	AREAS CHECKED		
NO.			

FILE NAME = D978210-sht-xssht.dgn	USER NAME = twalker	DESIGNED - MCV	REVISED -
		DRAWN - CMM	REVISED -
	PLOT SCALE = 20.0000 ' / in.	CHECKED - MTM	REVISED -
$MODELNAME$	PLOT DATE = 5/29/2014	DATE - 4/25/2014	REVISED -

STATE OF ILLINOIS
DEPARTMENT OF TRANSPORTATION

ILLINOIS ROUTE 142 CROSS SECTIONS

SCALE: 10H : 5V | SHEET 5 OF 5 SHEETS | STA. 79+50.00 TO STA. 79+50.00

F.A.P RTE.	SECTION	COUNTY	TOTAL SHEETS	SHEET NO.
849	113B-1	JEFFERSON	36	36
		CONTRACT NO. 78210		
		ILLINOIS FED. AID PROJECT		