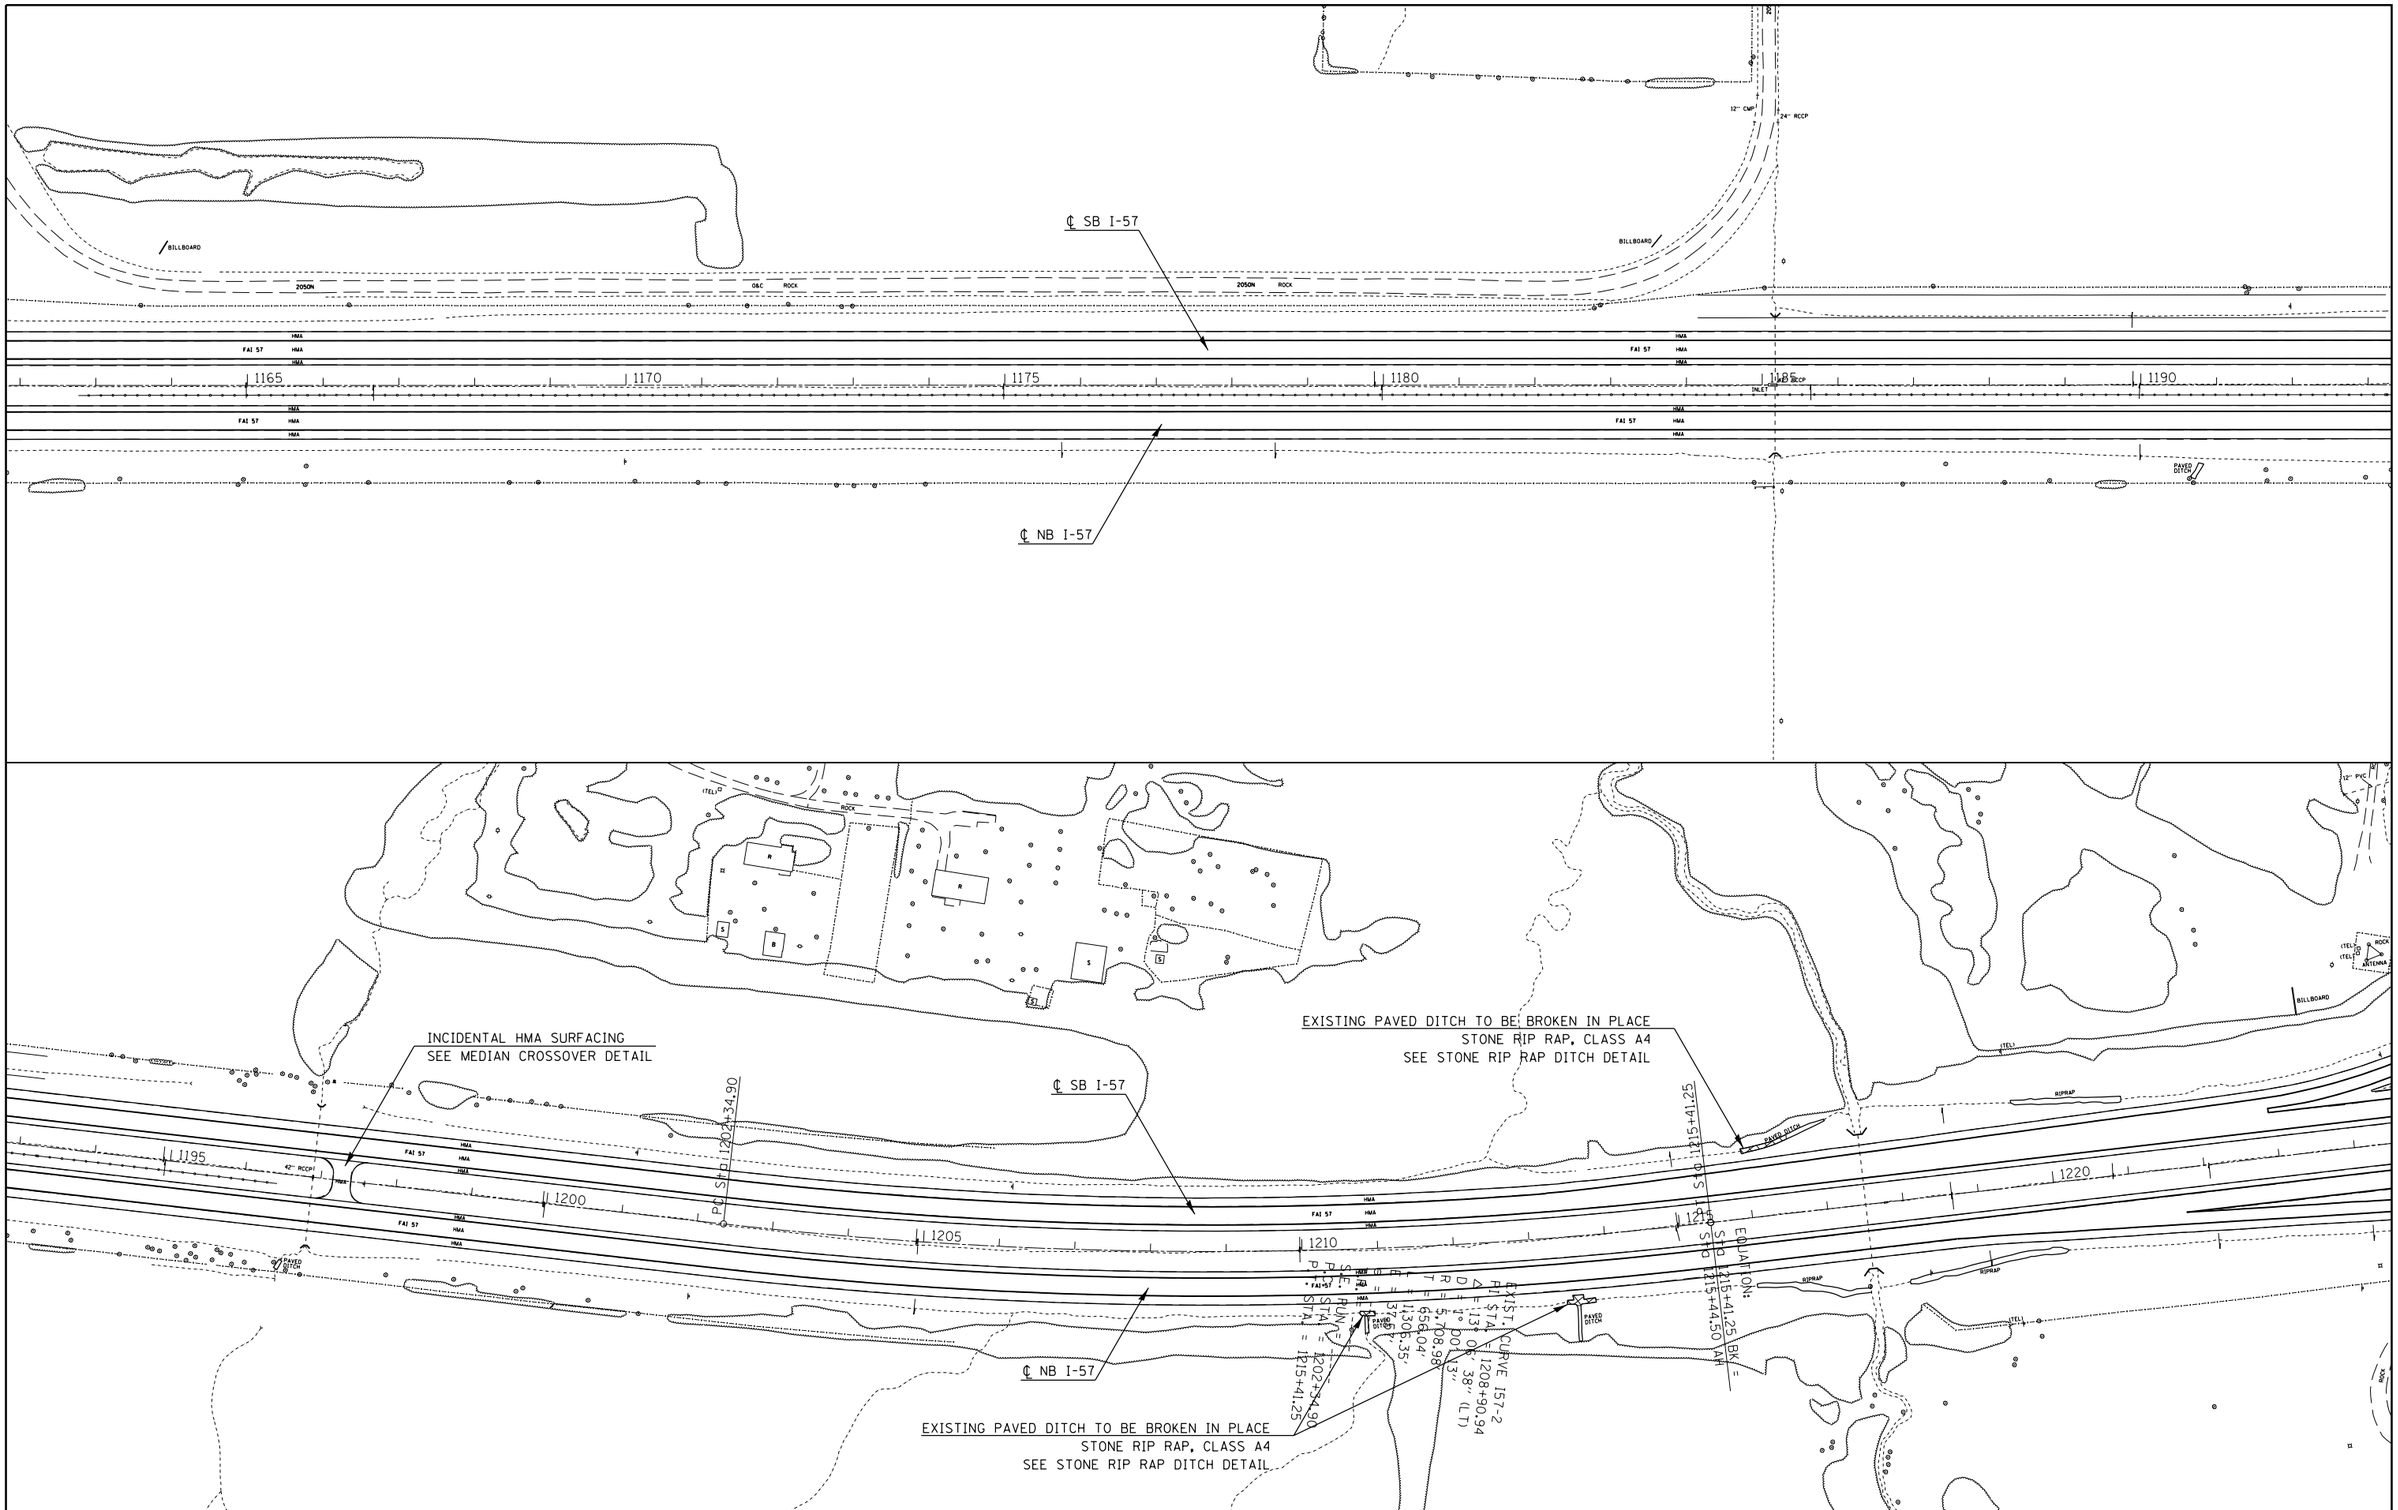

FILE NAME = c:\pw_work\pwidot\rollavr\d0401961\78437shtc-pln1.dgn	USER NAME = $USER$	DESIGNED -	REVISED -
	PLOT SCALE = 200.0000 ' / in.	DRAWN -	REVISED -
	PLOT DATE = 8/22/2014	CHECKED -	REVISED -
$MODELNAME$		DATE -	REVISED -

STATE OF ILLINOIS
DEPARTMENT OF TRANSPORTATION

PLAN I-57
STA 1162+00 TO STA 1224+00

SCALE: | SHEET OF SHEETS | STA. TO STA.

F.A.I. RTE.	SECTION	COUNTY	TOTAL SHEETS	SHEET NO.
I-57	(41-4,41-4-1)RS-2	JEFFERSON	26	18
		CONTRACT NO. 78437		
		ILLINOIS FED. AID PROJECT		