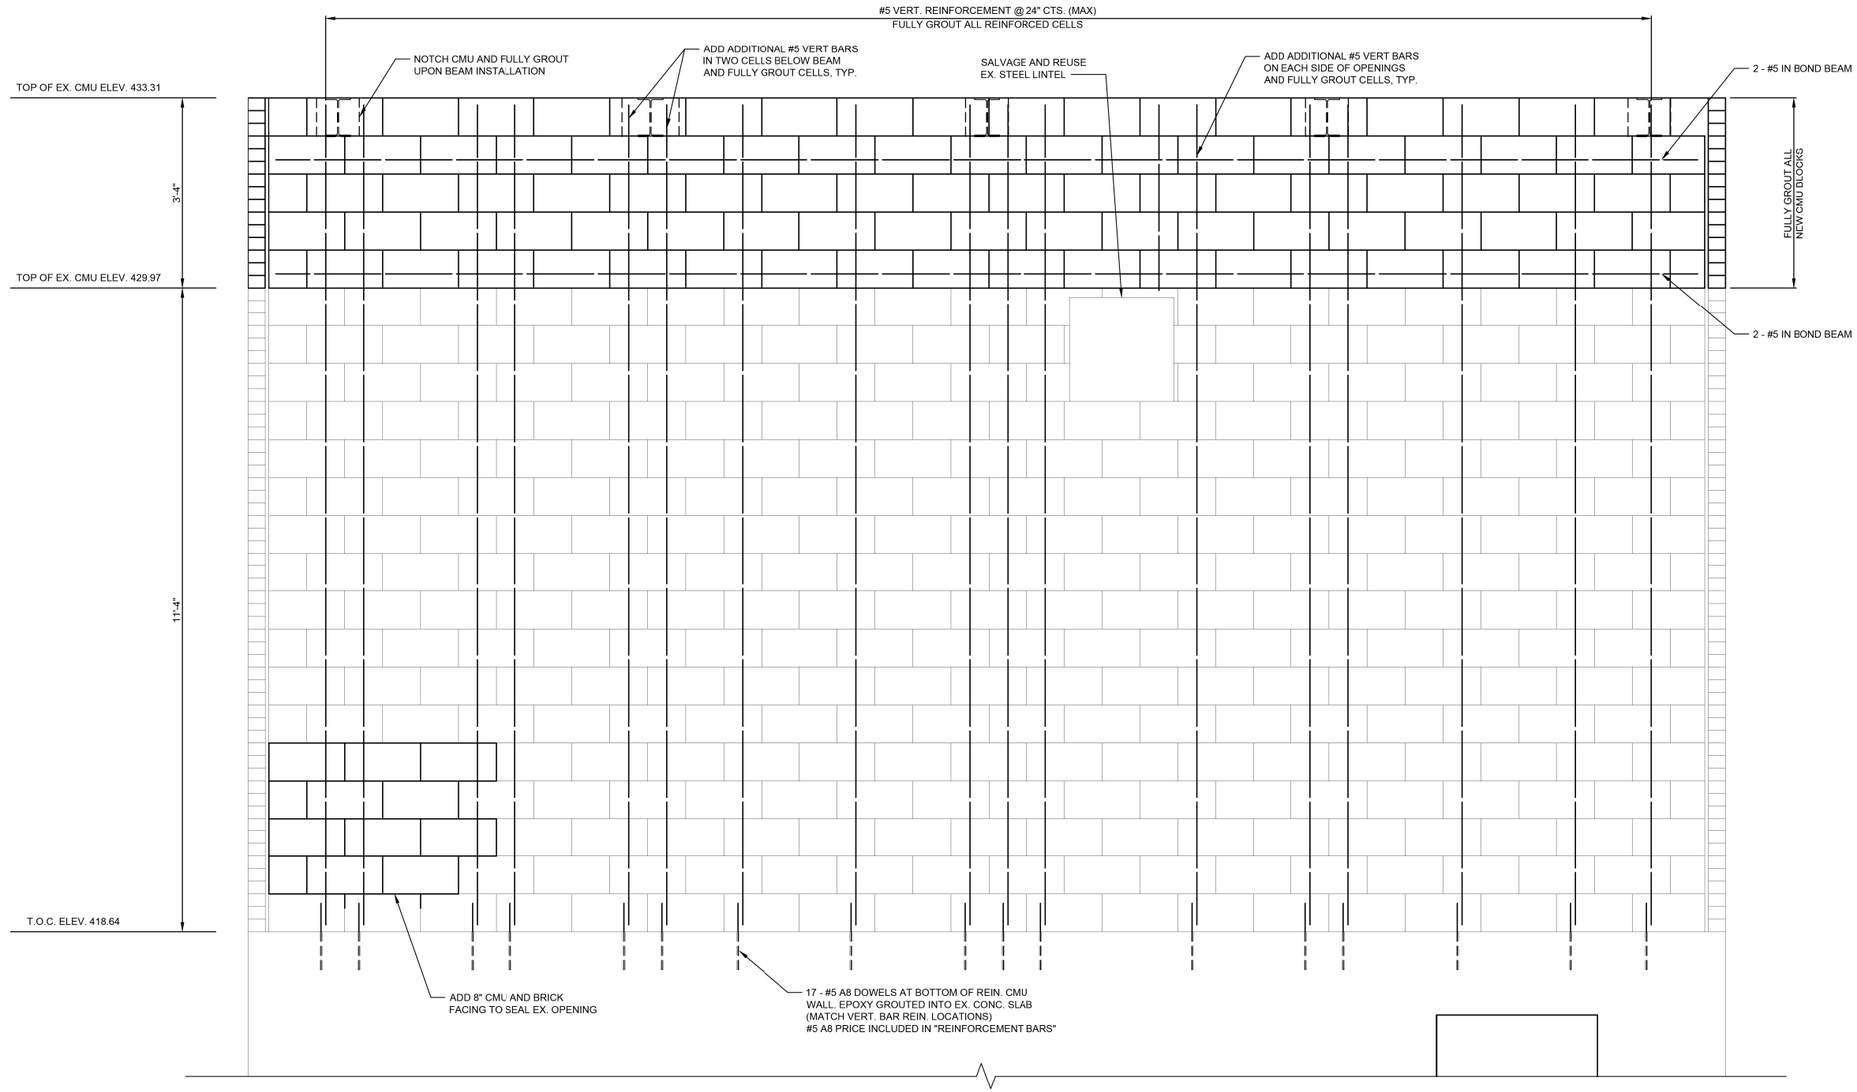

WEST CMU ELEVATION

SCALE: 3/4" = 1'-0"

*NOTE:

1) REBAR AND ANCHORS SHALL BE EPOXY GROUTED INTO EXISTING CONCRETE WITH HILTI HIT-HY 150MAX-SD, OR APPROVED EQUAL. *PRICE INCLUDED IN "CONCRETE STRUCTURES"

2) THE PRICE OF ALL MASONRY WORK (CMU, BRICK, REINFORCEMENT, ETC.) SHALL BE INCLUDED IN "PUMP STATION GENERAL WORK"

3) THE PRICE OF ALL HANDRAILS AND GRADES 36 AND 50 STRUCTURAL STEEL SHALL BE INCLUDED IN "PUMP STATION GENERAL WORK"

0 1' 2'
SCALE: 3/4" = 1'-0"

S804

FILE NAME = Q:\lfiles\110023\Work Order 3 MO Ave Ph2\CADD Sheets\D876G99-sht-KLA Str8.dgn

KLINGNER & ASSOCIATES, P.C.
Engineers • Architects • Surveyors

USER NAME = seb	DESIGNED - ADL	REVISED -	
	DRAWN - AMS	REVISED -	
PLOT SCALE = 40.0000 ' / in.	CHECKED -	REVISED -	
PLOT DATE = 8/23/2014	DATE -	REVISED -	

STATE OF ILLINOIS
DEPARTMENT OF TRANSPORTATION

EXISTING PUMP STATION BUILDING – ELEVATIONS
MISSOURI AVENUE DEEP WELL FACILITY

SCALE: AS NOTED | SHEET 4 OF 5 SHEETS | STA. TO STA.

F.A.I. RTE.	SECTION	COUNTY	TOTAL SHEETS	SHEET NO.
64	82-4T-1	ST. CLAIR	185	134
		CONTRACT NO. 76G99		
	ILLINOIS	FED. AID PROJECT		