THE STORMWATER PUMP STATION ELECTRICAL CLASSIFICATION IS CLASS 1, DIVISION 2, GROUP D. ALL EQUIPMENT INSTALLED AND INSTALLATION METHODS WITHIN OR ON THE STORMWATER PUMP STATION SHALL BE SUITABLE FOR THIS CLASSIFICATION.

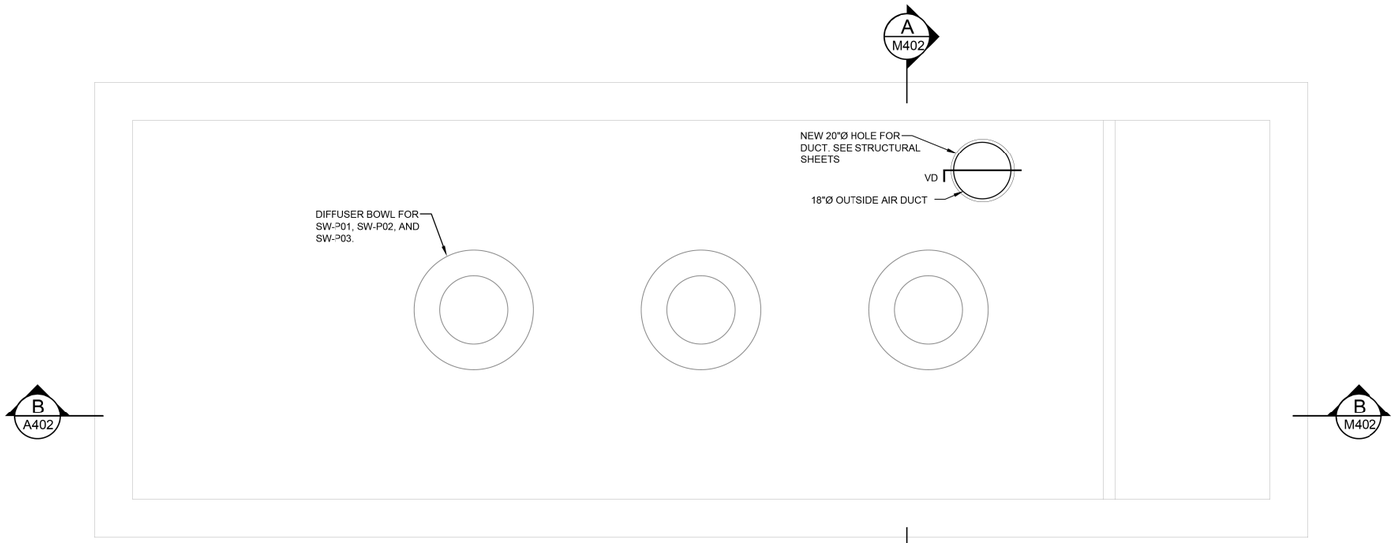

EXIST PUMP STA BLDG- MECHANICAL PLAN ELEV. 380.64

SCALE: 1/2" = 1'-0"

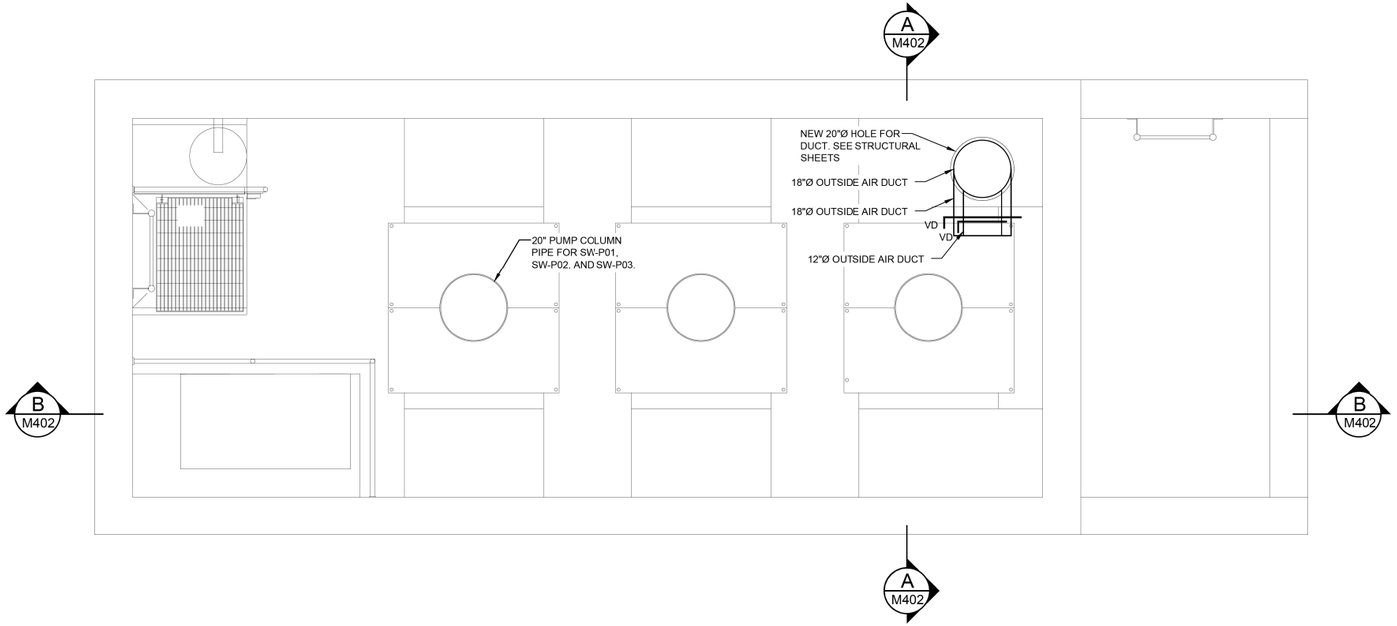

EXIST PUMP STA BLDG- MECHANICAL PLAN ELEV. 393.64

SCALE: 1/2" = 1'-0"

0 1' 2' 4'

SCALE: 1/2" = 1'-0"

FILE NAME = Q:\Files\110023\Work Order 3 MO Ave Ph2\CADD Sheets\D876G99-sht-KLA Mech4.dgn

M400

KLINGNER & ASSOCIATES, P.C. Engineers • Architects • Surveyors	USER NAME = seb	DESIGNED - JJN	REVISED -	STATE OF ILLINOIS DEPARTMENT OF TRANSPORTATION	EXISTING PUMP STATION BUILDING – MECHANICAL MISSOURI AVENUE DEEP WELL FACILITY	F.A.I. RTE.	SECTION	COUNTY	TOTAL SHEETS / SHEET NO.
		DRAWN - JJN	REVISED -			64	82-4T-1	ST. CLAIR	185 / 151
	PLOT SCALE = 40.0000 ' / in.	CHECKED -	REVISED -					CONTRACT NO. 76G99	
	PLOT DATE = 8/23/2014	DATE -	REVISED -		SCALE: AS NOTED / SHEET 1 OF 3 SHEETS / STA. TO STA.		ILLINOIS	FED. AID PROJECT	