
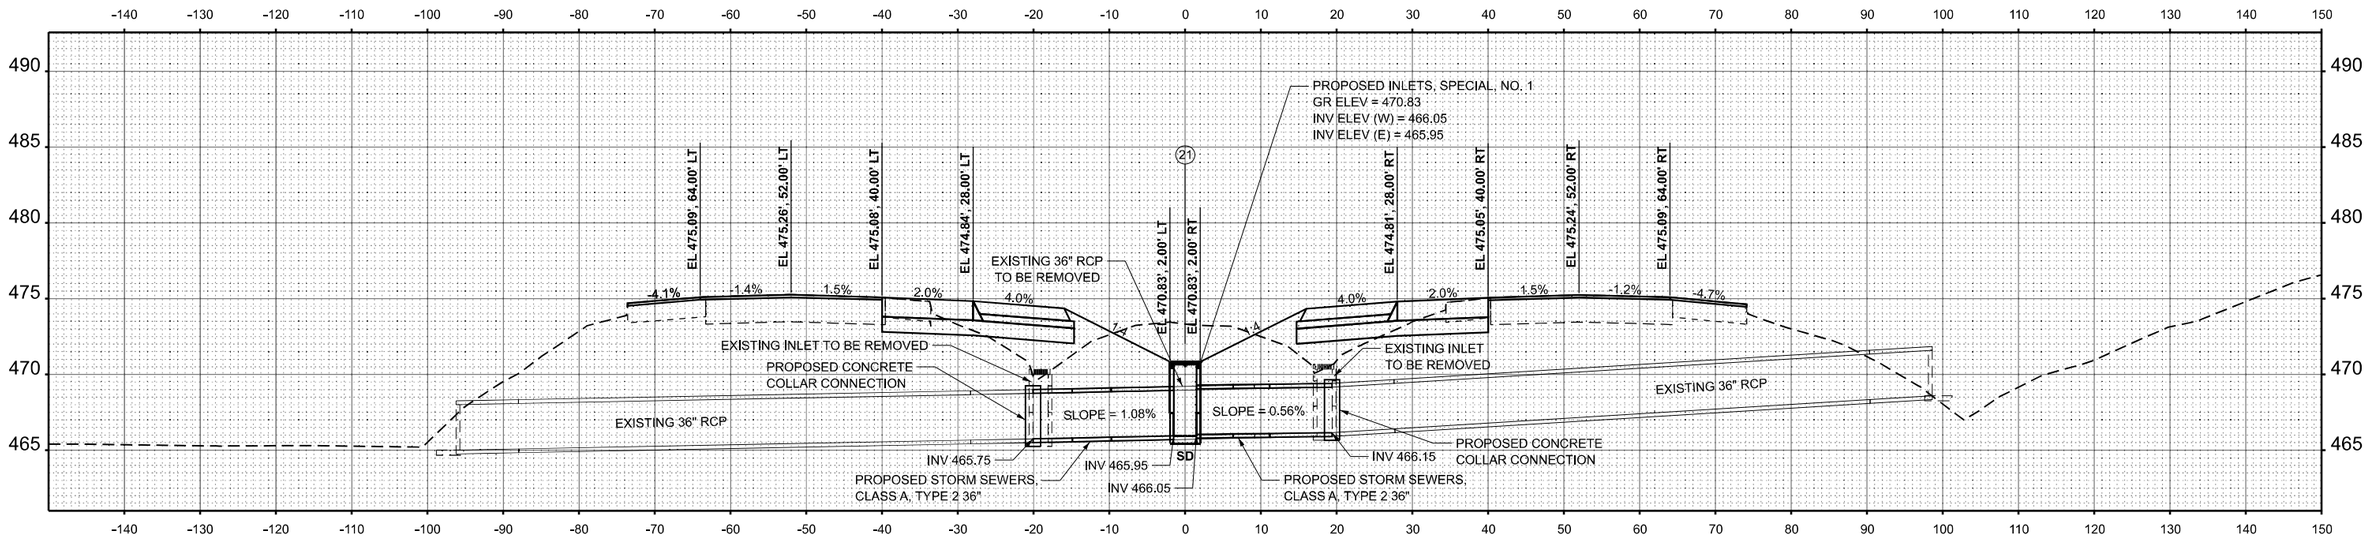


STA 147+44.13

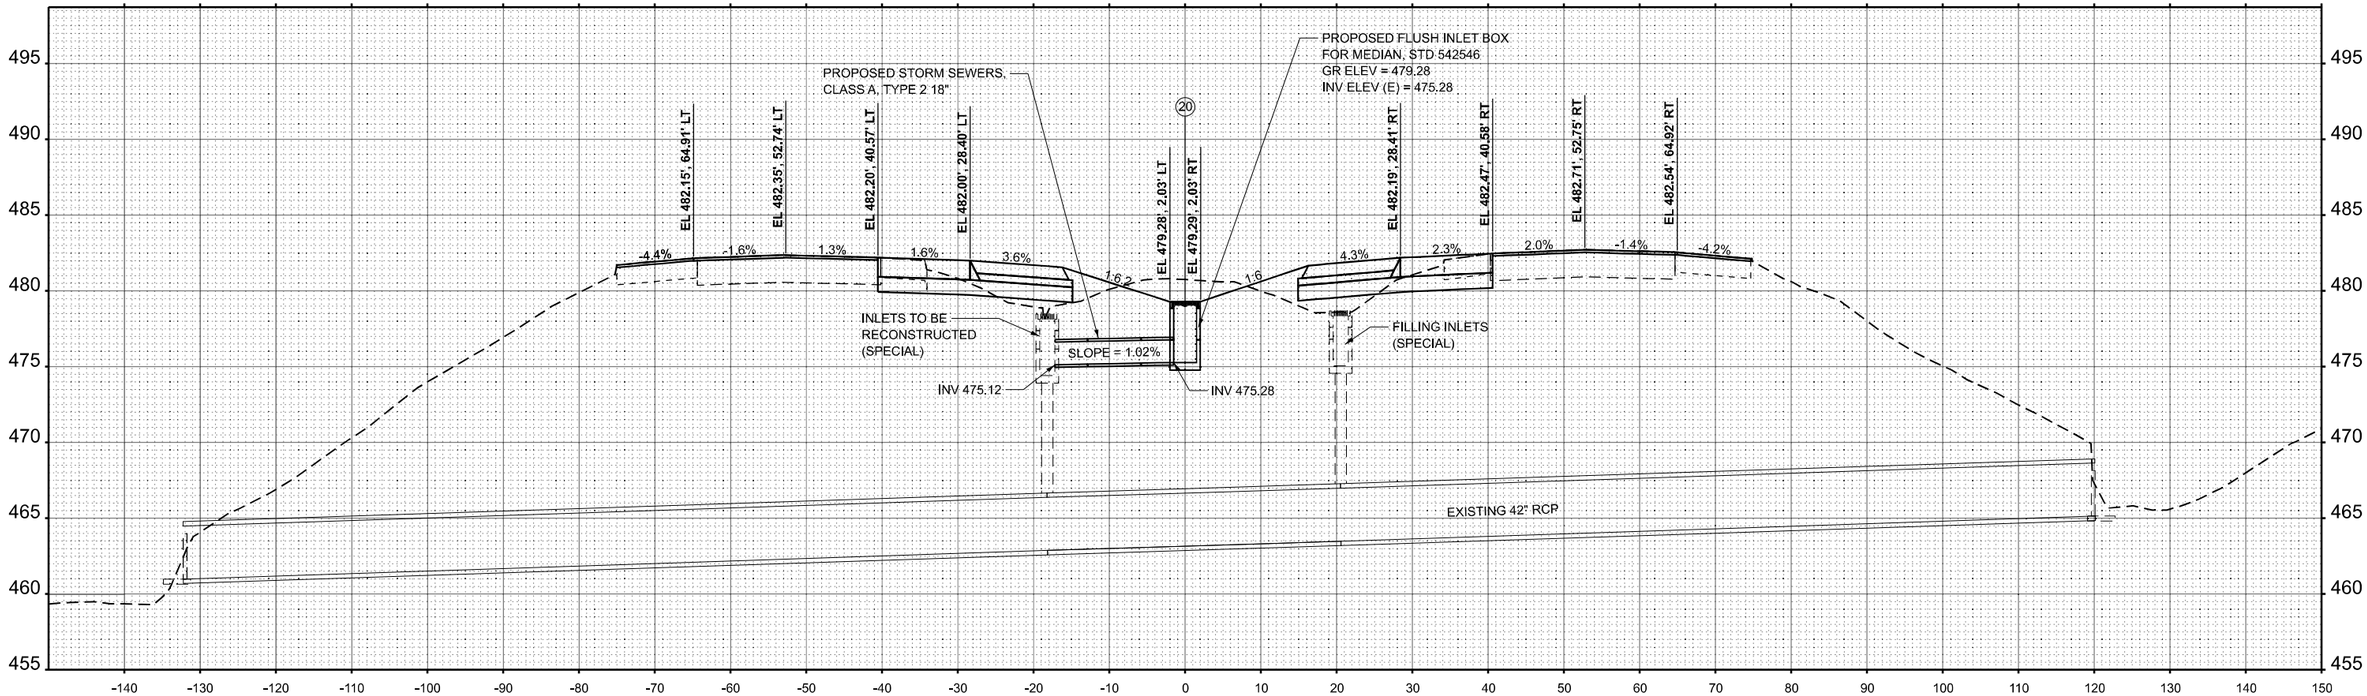

STA 139+74.12
SKEW 10°

USER NAME = marcus.mcconachie	DESIGNED -	REVISED -	**STATE OF ILLINOIS** **DEPARTMENT OF TRANSPORTATION**
	DRAWN -	REVISED -	
PLOT SCALE = $SCALE$	CHECKED -	REVISED -	
PLOT DATE = 8/29/2024	DATE -	REVISED -	

CULVERT PROFILES
INTERSTATE 57


SCALE: 1"=10' | SHEET 12 OF 41 SHEETS | STA. 139+74.12 R4 | TO STA. 147+44.13 R4

F.A.I. RTE.	SECTION	COUNTY	TOTAL SHEETS	SHEET NO.
57	(X1-8,X1-7-1,X1-7,X1-6-1)R-2	WILLIAMSON	614	301
		CONTRACT NO. 78798		
	ILLINOIS	FED. AID PROJECT		

ORIGINAL SURVEY | FINAL SURVEY
NOTE BOOK | NO.
SURVEYED | PLOTTED | TEMPLATE | AREAS | AREAS CHECKED
BY | DATE

MODEL: I57 XS DRAIN - 139+74.12 R4 [Sheet]
FILE NAME: c:\volkert_pw_workingdir\marcus.mcconachie\d0326115\D978798_sht_XSSht-I57-Drain.dgn

FINAL SURVEY		BY	DATE
	SURVEYED		
	PLOTTED		
NOTE BOOK	TEMPLATE		
	AREAS		
NO.	AREAS CHECKED		

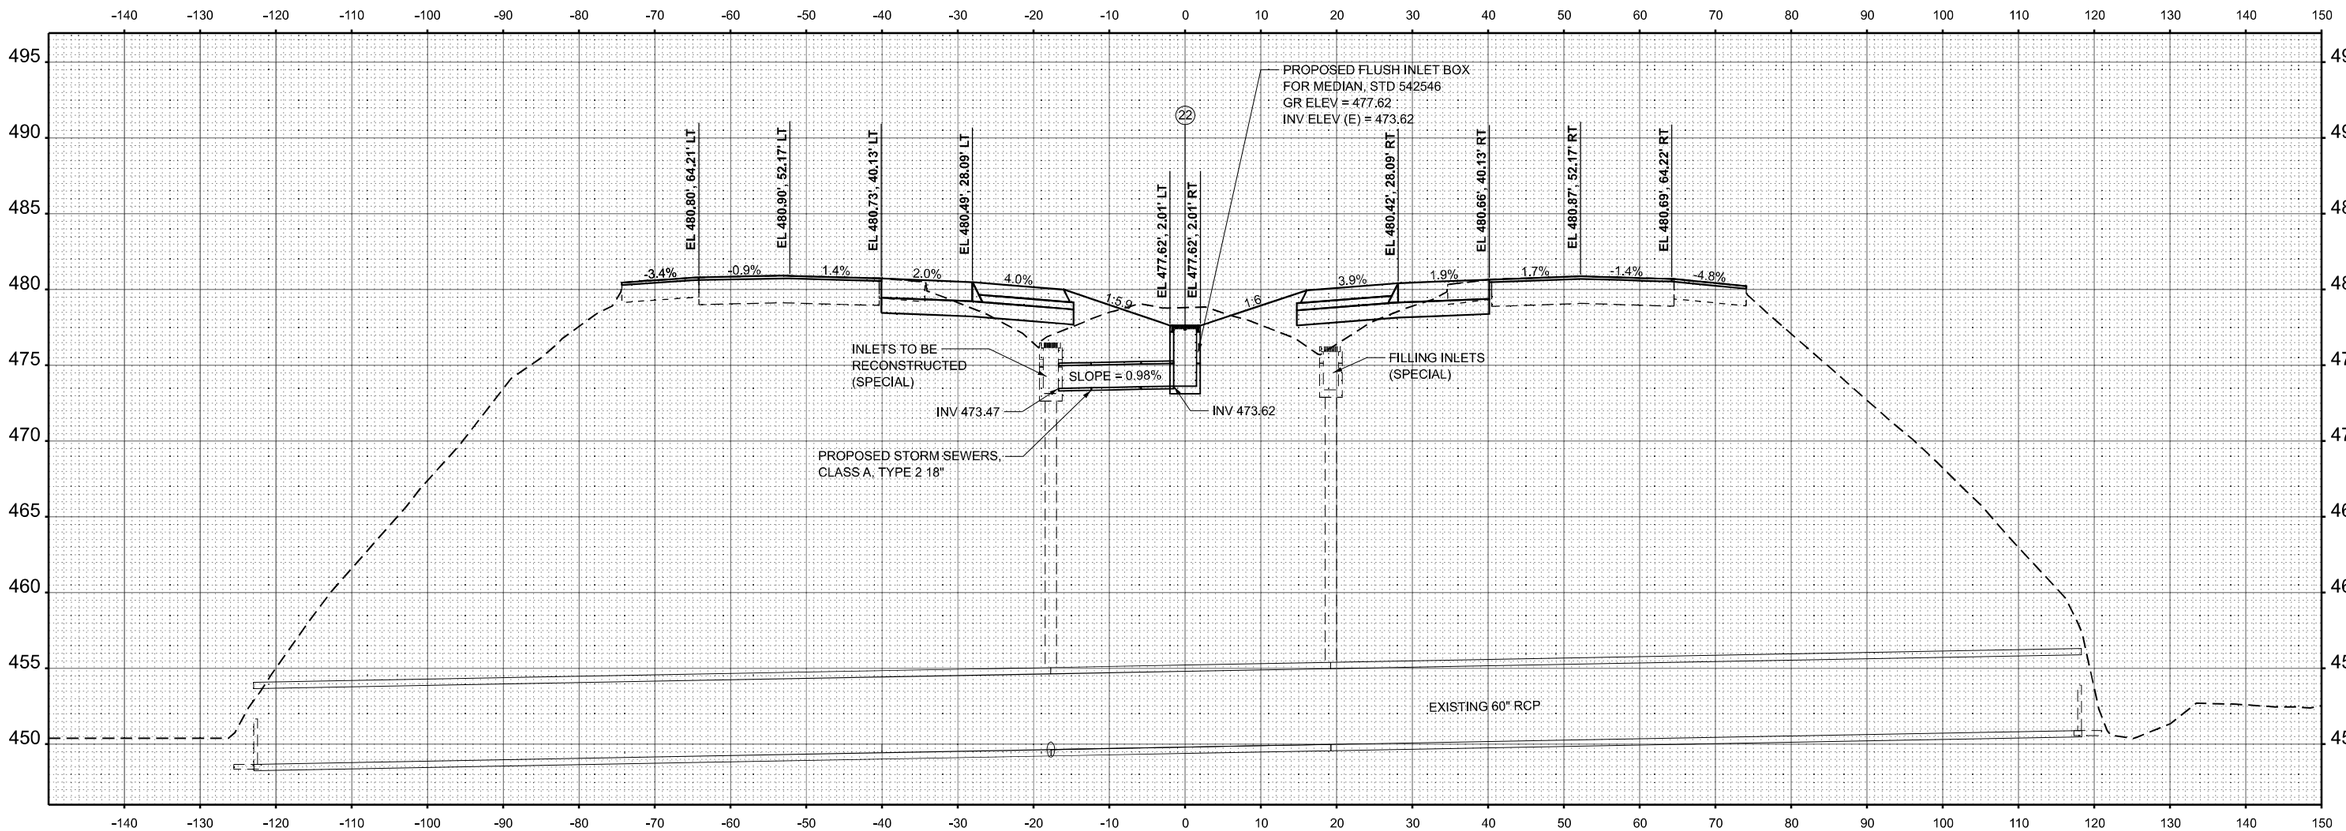

STA 158+86.73
SKEW 5°

ORIGINAL SURVEY		BY	DATE
	SURVEYED		
	PLOTTED		
NOTE BOOK	TEMPLATE		
	AREAS		
NO.	AREAS CHECKED		

MODEL: I57 XS DRAIN - 158+86.73 R4 [Sheet]
FILE NAME: c:\volkert_pw_workingdir\marcus.mcconachie\d03261151\D978798-sht-XSSht-I57-Drain.dgn

VOLKERT

USER NAME = marcus.mcconachie	DESIGNED -	REVISED -	
	DRAWN -	REVISED -	
PLOT SCALE = $SCALE$	CHECKED -	REVISED -	
PLOT DATE = 8/29/2024	DATE -	REVISED -	


STATE OF ILLINOIS
DEPARTMENT OF TRANSPORTATION

CULVERT PROFILES
INTERSTATE 57

SCALE: 1"=10' | SHEET 13 OF 41 SHEETS | STA. 158+86.73 R4 | TO STA. 158+86.73 R4

F.A.I. RTE.	SECTION	COUNTY	TOTAL SHEETS	SHEET NO.
57	(X1-8,X1-7-1,X1-7,X1-6-1)R-2	WILLIAMSON	614	302
		CONTRACT NO. 78798		
	ILLINOIS	FED. AID PROJECT		

FINAL SURVEY		BY	DATE
	SURVEYED		
	PLOTTED		
NOTE BOOK	TEMPLATE		
	AREAS		
NO.	AREAS CHECKED		

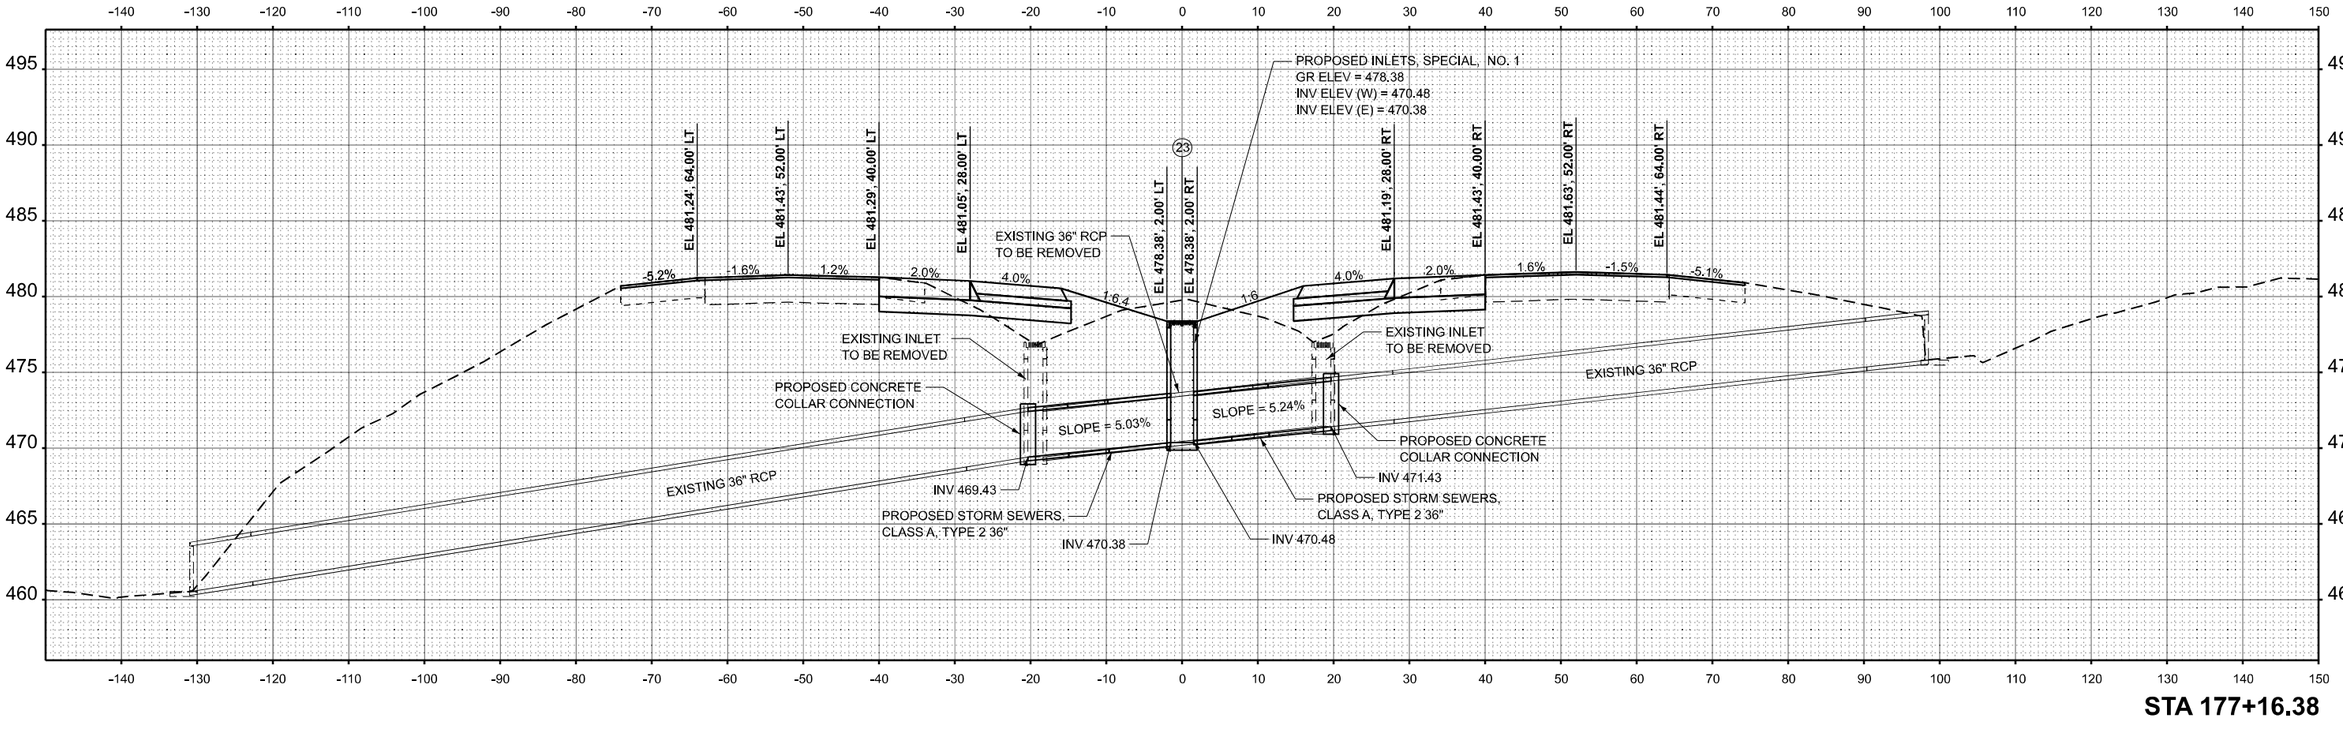

STA 177+16.38

ORIGINAL SURVEY		BY	DATE
	SURVEYED		
	PLOTTED		
NOTE BOOK	TEMPLATE		
	AREAS		
NO.	AREAS CHECKED		

MODEL: I57 XS DRAIN - 177+16.38 R5 [Sheet]
FILE NAME: c:\volkert_pw_workingdir\marcus.mcconachie\d0326115\D978798-sht-XSSht-I57-Drain.dgn

VOLKERT

USER NAME = marcus.mcconachie	DESIGNED -	REVISED -	
	DRAWN -	REVISED -	
PLOT SCALE = $SCALE$	CHECKED -	REVISED -	
PLOT DATE = 8/29/2024	DATE -	REVISED -	


STATE OF ILLINOIS
DEPARTMENT OF TRANSPORTATION

CULVERT PROFILES
INTERSTATE 57

SCALE: 1"=10' | SHEET 14 OF 41 SHEETS | STA. 177+16.38 R5 | TO STA. 177+16.38 R5

F.A.I. RTE.	SECTION	COUNTY	TOTAL SHEETS	SHEET NO.
57	(X1-8,X1-7-1,X1-7,X1-6-1)R-2	WILLIAMSON	614	303
		CONTRACT NO. 78798		
	ILLINOIS	FED. AID PROJECT		

FINAL SURVEY		BY	DATE
	SURVEYED		
	PLOTTED		
	TEMPLATE		
NOTE BOOK	AREAS		
NO.	AREAS CHECKED		

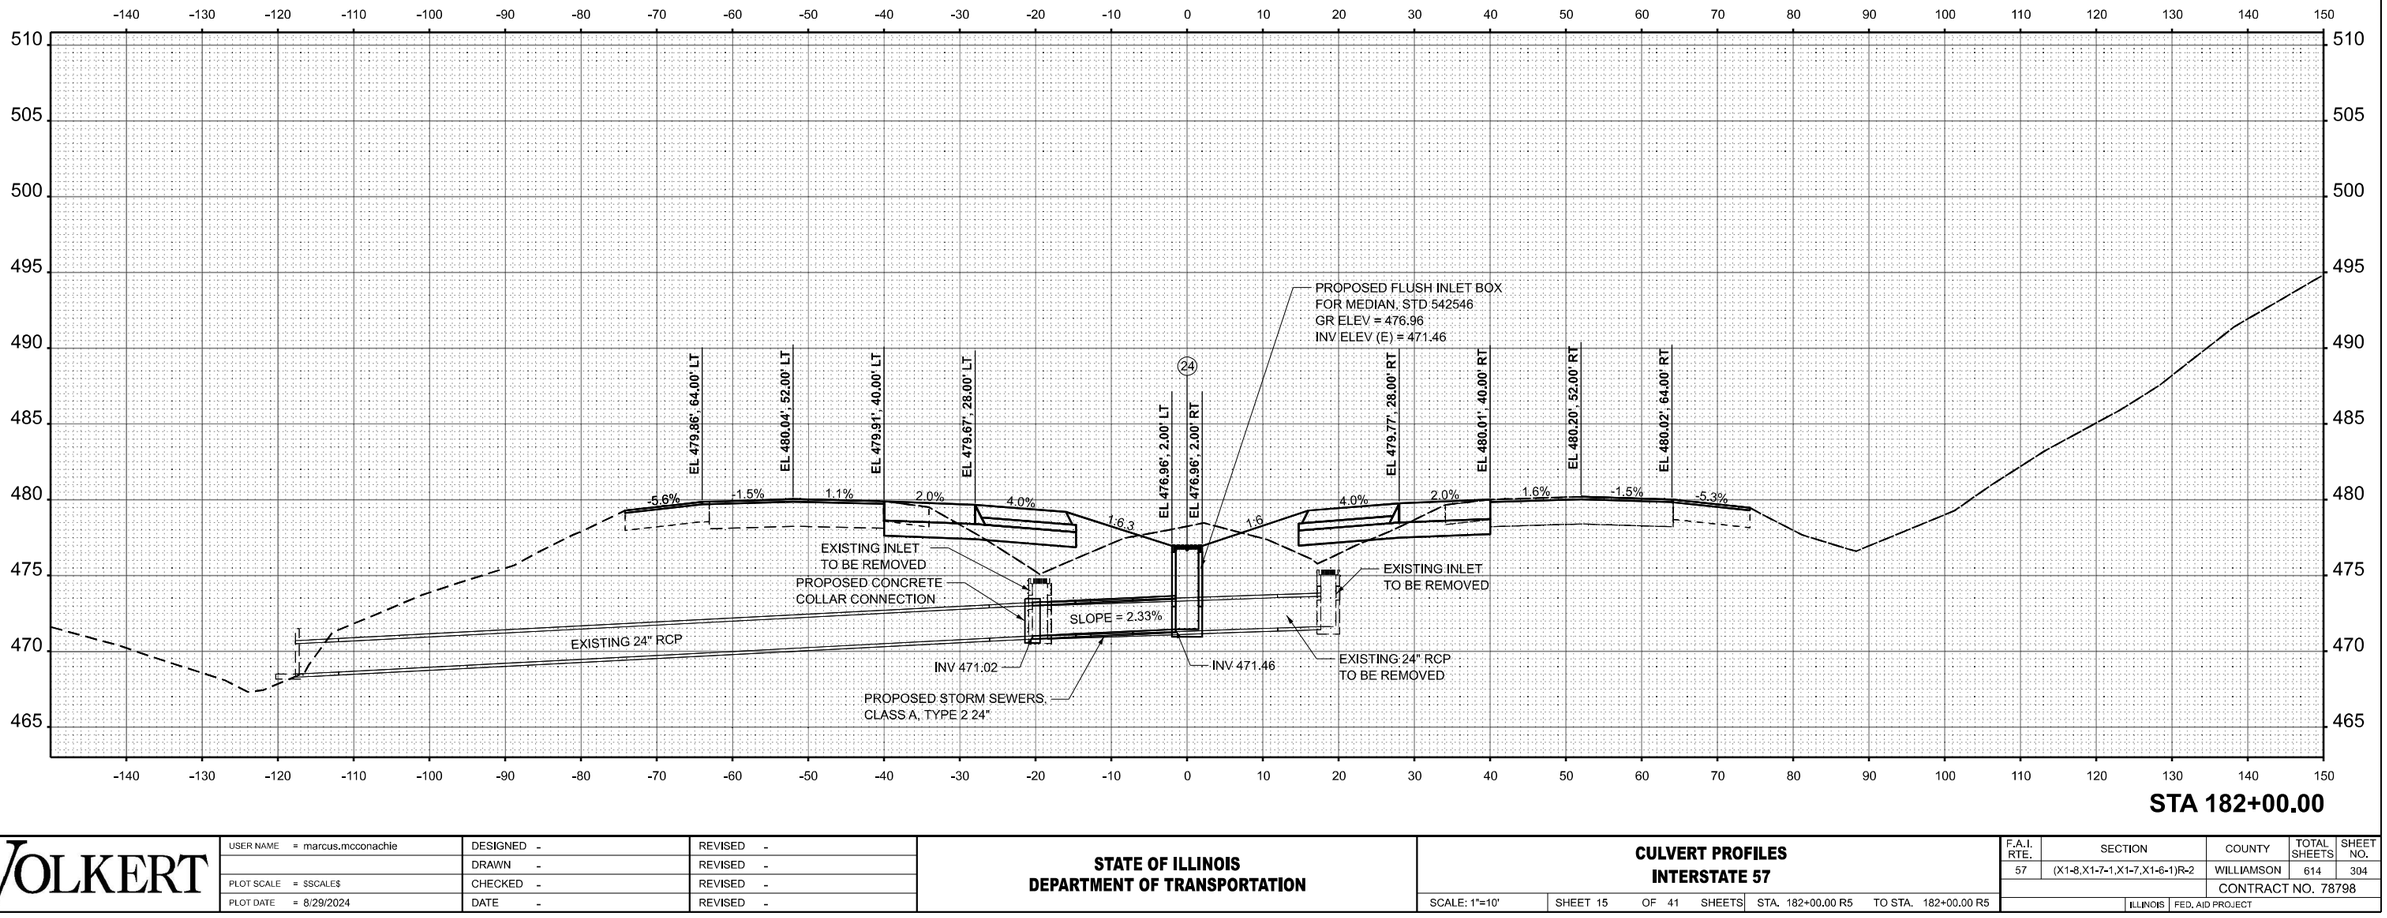

STA 182+00.00

FINAL SURVEY		BY	DATE
	SURVEYED		
	PLOTTED		
	TEMPLATE		
NOTE BOOK	AREAS		
NO.	AREAS CHECKED		

MODEL: I57 XS DRAIN - 182+00.00 R5 [Sheet]
FILE NAME: c:\volkert_pw_workingdir\marcus.mcconachie\d0326115\D9787798-ahl-XSSht-I57-Drain.dgn

VOLKERT

USER NAME = marcus.mcconachie	DESIGNED -	REVISED -	
	DRAWN -	REVISED -	
PLOT SCALE = $SCALE$	CHECKED -	REVISED -	
PLOT DATE = 8/29/2024	DATE -	REVISED -	


STATE OF ILLINOIS
DEPARTMENT OF TRANSPORTATION

CULVERT PROFILES
INTERSTATE 57

SCALE: 1"=10' | SHEET 15 OF 41 SHEETS | STA. 182+00.00 R5 | TO STA. 182+00.00 R5

F.A.I. RTE.	SECTION	COUNTY	TOTAL SHEETS	SHEET NO.
57	(X1-8,X1-7-1,X1-7,X1-6-1)R-2	WILLIAMSON	614	304
		CONTRACT NO. 78798		
	ILLINOIS	FED. AID PROJECT		

FINAL SURVEY		BY	DATE
	SURVEYED		
	PLOTTED		
NOTE BOOK	TEMPLATE		
	AREAS		
NO.	AREAS CHECKED		

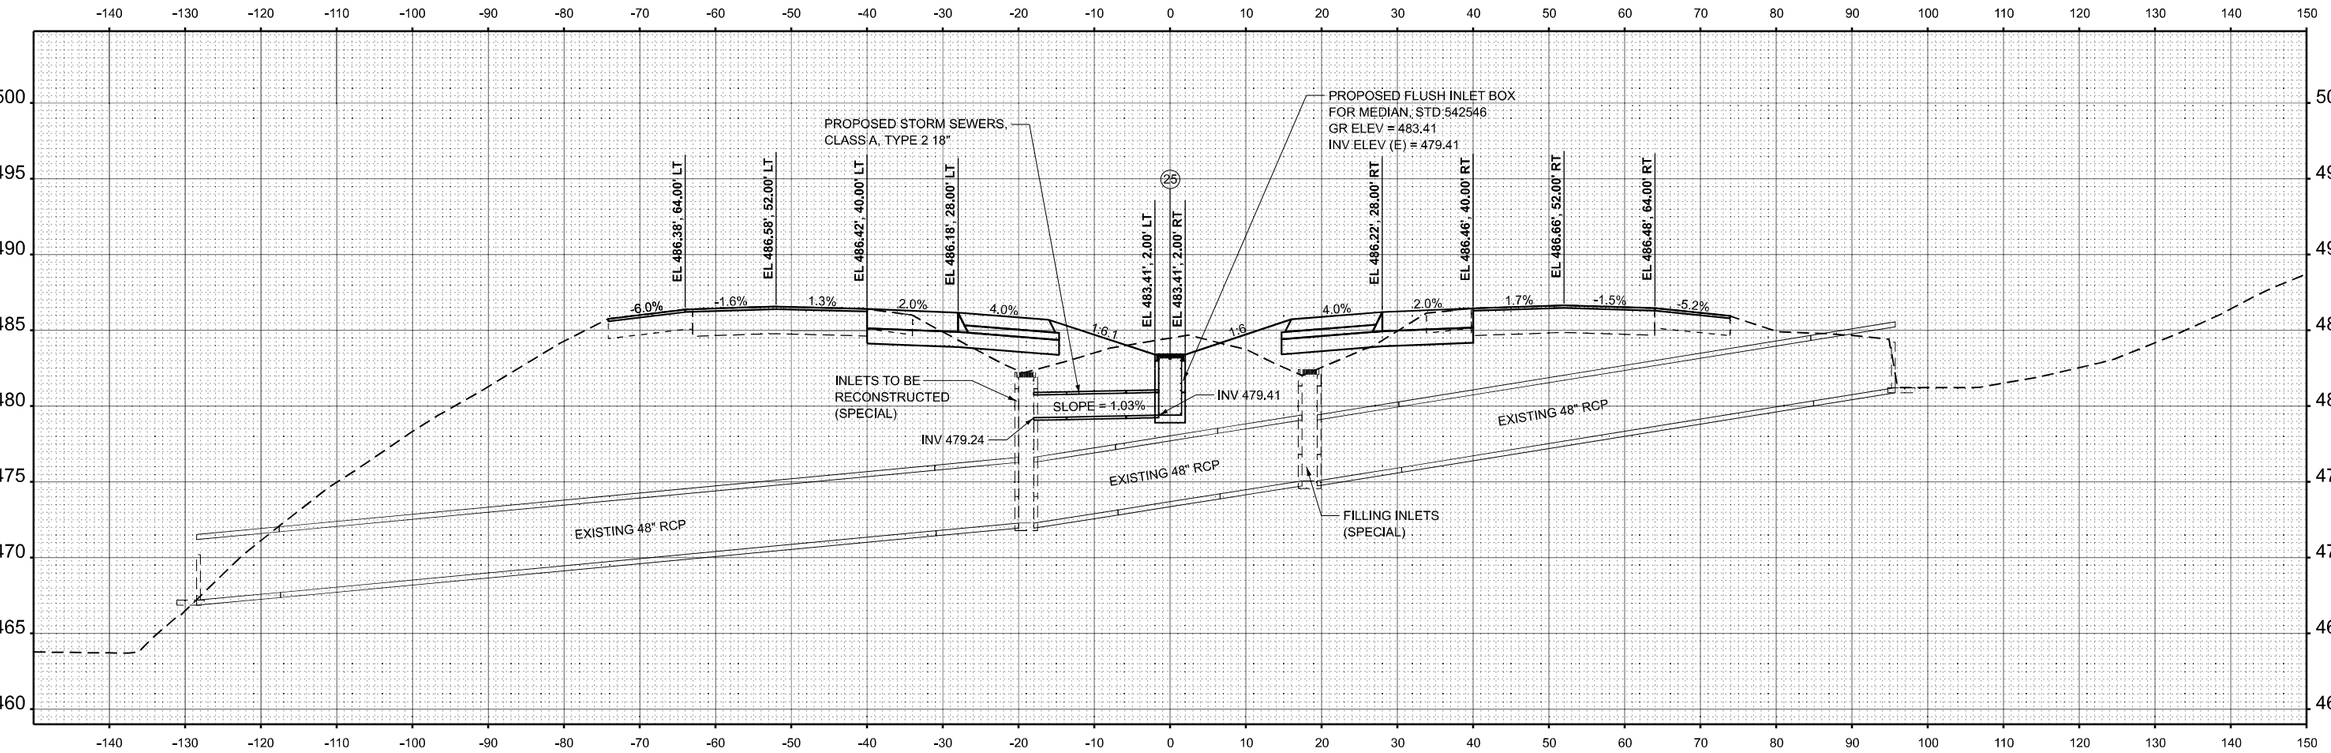

STA 186+49.46

ORIGINAL SURVEY		BY	DATE
	SURVEYED		
	PLOTTED		
NOTE BOOK	TEMPLATE		
	AREAS		
NO.	AREAS CHECKED		

MODEL: I57 XS DRAIN - 186+49.46 R5 [Sheet]
FILE NAME: c:\volkert_pw_workingdir\marcus.mcconachie\d0326115\D978798-sht-XSSht-I57-Drain.dgn

VOLKERT

USER NAME = marcus.mcconachie	DESIGNED -	REVISED -	
	DRAWN -	REVISED -	
PLOT SCALE = $SCALE$	CHECKED -	REVISED -	
PLOT DATE = 8/29/2024	DATE -	REVISED -	


STATE OF ILLINOIS
DEPARTMENT OF TRANSPORTATION

CULVERT PROFILES
INTERSTATE 57

SCALE: 1"=10' | SHEET 16 OF 41 SHEETS | STA. 186+49.46 R5 | TO STA. 186+49.46 R5

F.A.I. RTE.	SECTION	COUNTY	TOTAL SHEETS	SHEET NO.
57	(X1-8,X1-7-1,X1-7,X1-6-1)R-2	WILLIAMSON	614	305
		CONTRACT NO. 78798		
	ILLINOIS	FED. AID PROJECT		

FINAL SURVEY		BY	DATE
ORIGINAL SURVEY	SURVEYED		
	PLOTTED		
	TEMPLATE		
NOTE BOOK	HORIZ.		
NO.	AREAS CHECKED		

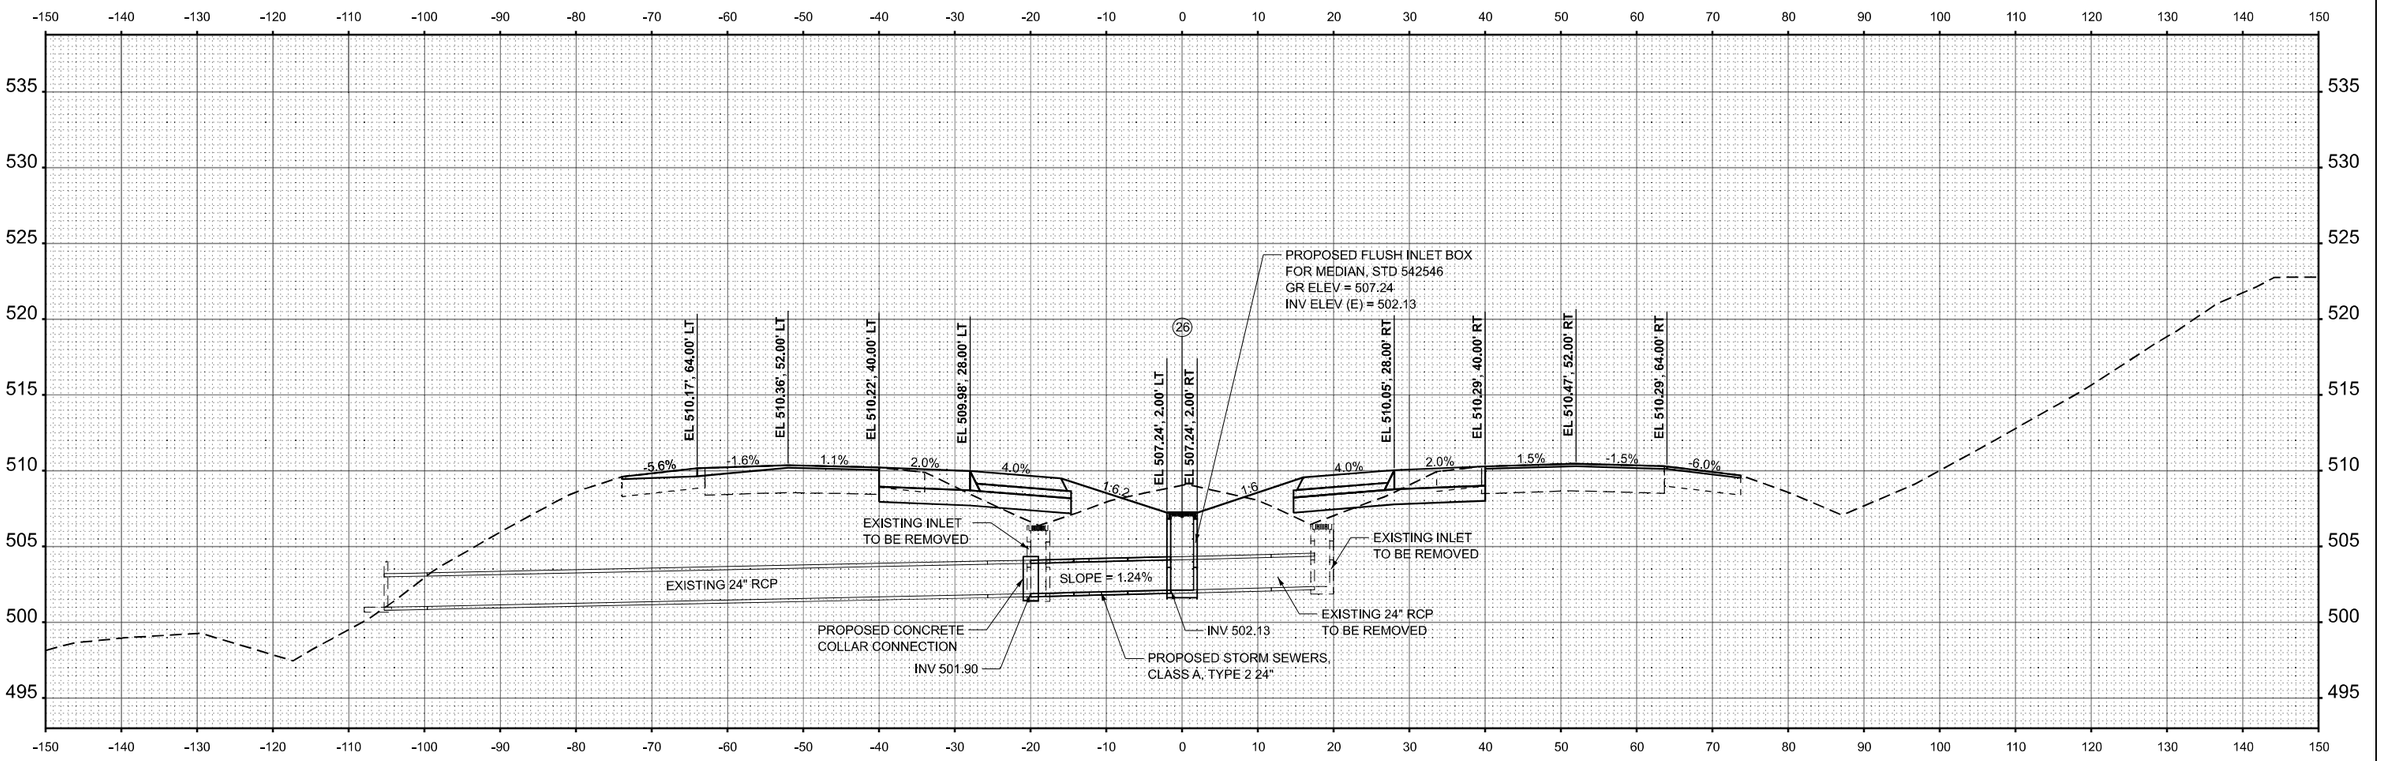

STA 197+53.51

MODEL: I57 XS DRAIN - 197+53.51 R5 [Sheet]
FILE NAME: c:\volkert_pw_workingdir\marcus.mcconachie\d0326115\D978798-sht-XSSht-I57-Drain.dgn

VOLKERT

USER NAME = marcus.mcconachie	DESIGNED -	REVISED -	
	DRAWN -	REVISED -	
PLOT SCALE = $SCALE$	CHECKED -	REVISED -	
PLOT DATE = 8/29/2024	DATE -	REVISED -	


STATE OF ILLINOIS
DEPARTMENT OF TRANSPORTATION

CULVERT PROFILES
INTERSTATE 57

SCALE: 1"=10' | SHEET 17 OF 41 SHEETS | STA. 197+53.51 R5 | TO STA. 197+53.51 R5

F.A.I. RTE.	SECTION	COUNTY	TOTAL SHEETS	SHEET NO.
57	(X1-8,X1-7-1,X1-7,X1-6-1)R-2	WILLIAMSON	614	306
		CONTRACT NO. 78798		
	ILLINOIS	FED. AID PROJECT		

FINAL SURVEY		BY	DATE
NOTE BOOK	SURVEYED		
NO.	PLOTTED		
	TEMPLATE		
	AREAS		
	AREAS CHECKED		

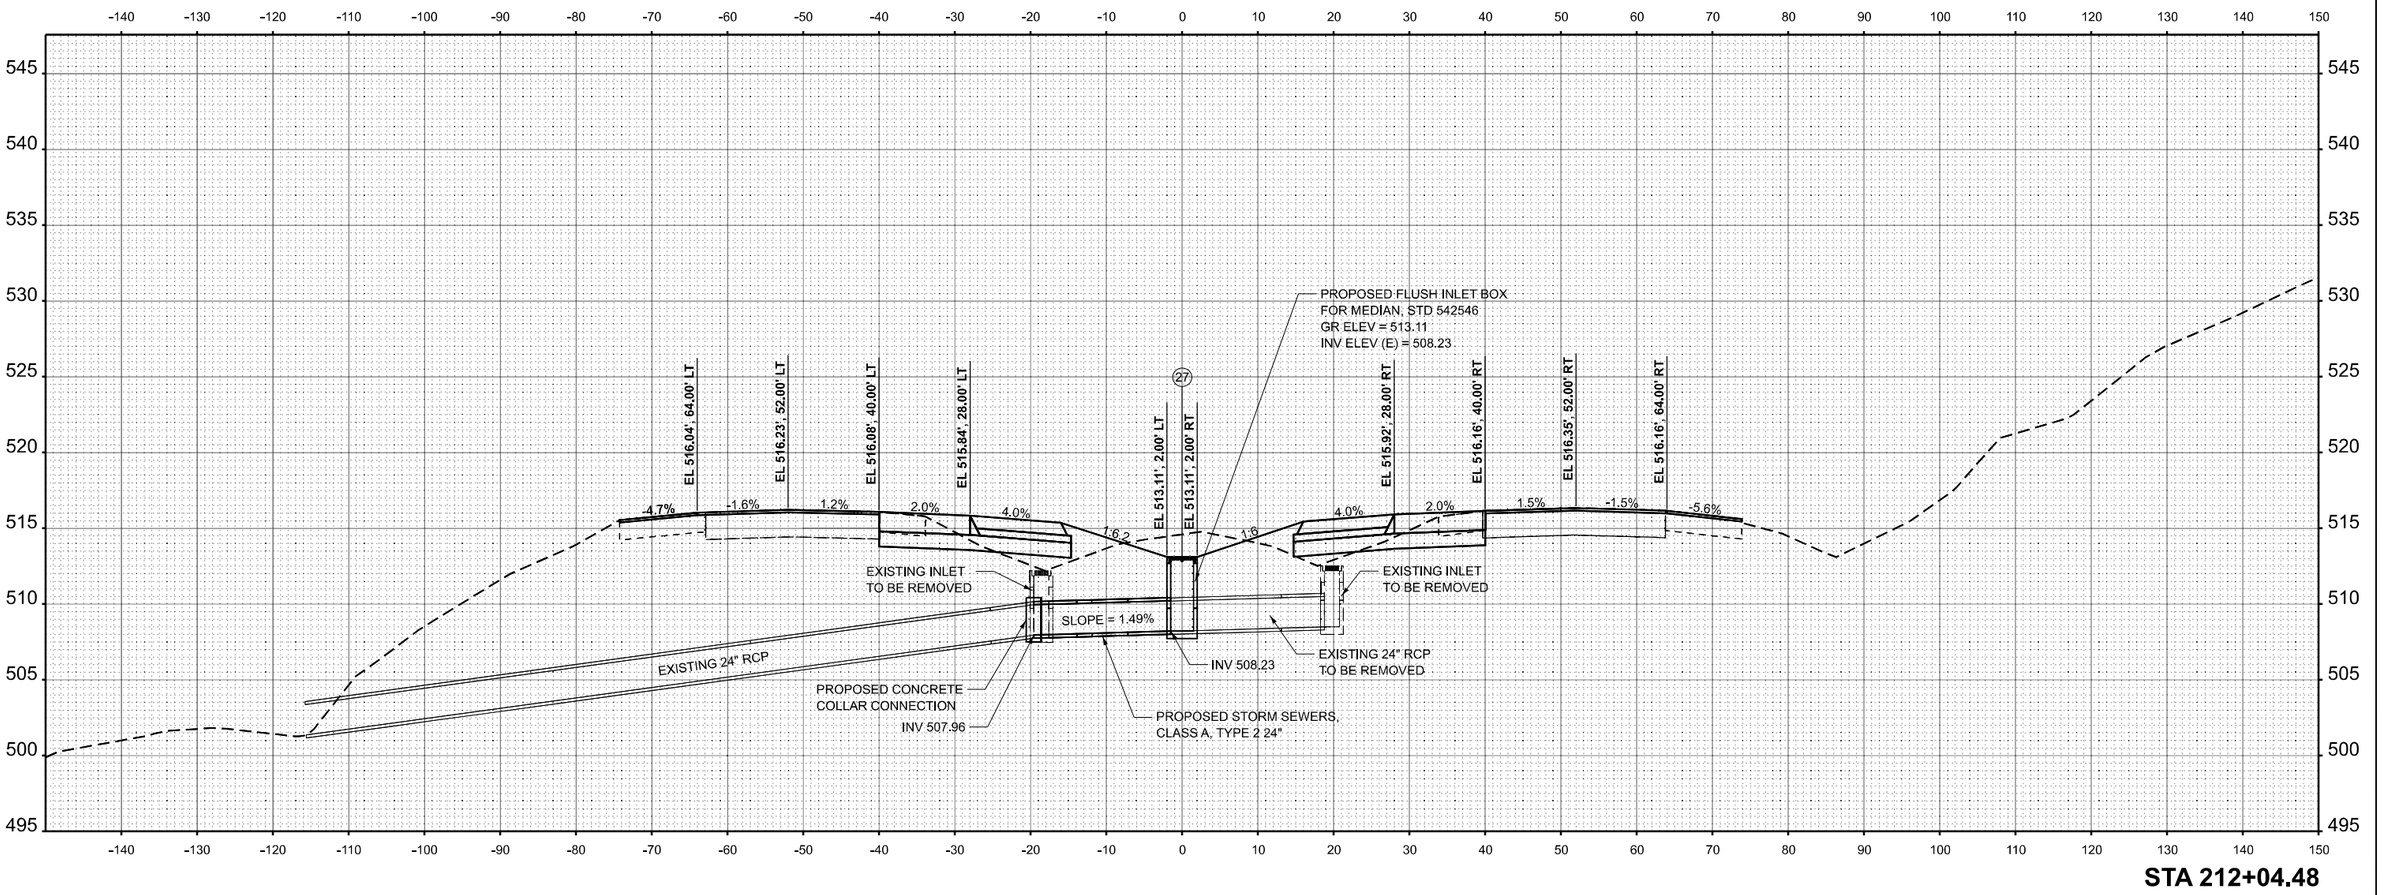

STA 212+04.48

ORIGINAL SURVEY		BY	DATE
NOTE BOOK	SURVEYED		
NO.	PLOTTED		
	TEMPLATE		
	AREAS		
	AREAS CHECKED		

MODEL: I57 XS DRAIN - 212+04.48 R5 [Sheet]
FILE NAME: c:\volkert_pw_workingdir\marcus.mcconachie\d0326115\D978798-sht-XSSht-I57-Drain.dgn

VOLKERT

USER NAME = marcus.mcconachie	DESIGNED -	REVISED -	
	DRAWN -	REVISED -	
PLOT SCALE = $SCALE$	CHECKED -	REVISED -	
PLOT DATE = 8/30/2024	DATE -	REVISED -	


STATE OF ILLINOIS
DEPARTMENT OF TRANSPORTATION

CULVERT PROFILES
INTERSTATE 57

SCALE: 1"=10' | SHEET 18 OF 41 SHEETS | STA. 212+04.48 R5 TO STA. 212+04.48 R5

F.A.I. RTE.	SECTION	COUNTY	TOTAL SHEETS	SHEET NO.
57	(X1-8,X1-7-1,X1-7,X1-6-1)R-2	WILLIAMSON	614	307
		CONTRACT NO. 78798		
	ILLINOIS	FED. AID PROJECT		

FINAL SURVEY		BY	DATE
	SURVEYED		
	PLOTTED		
NOTE BOOK	TEMPLATE		
	AREAS		
NO.	AREAS CHECKED		

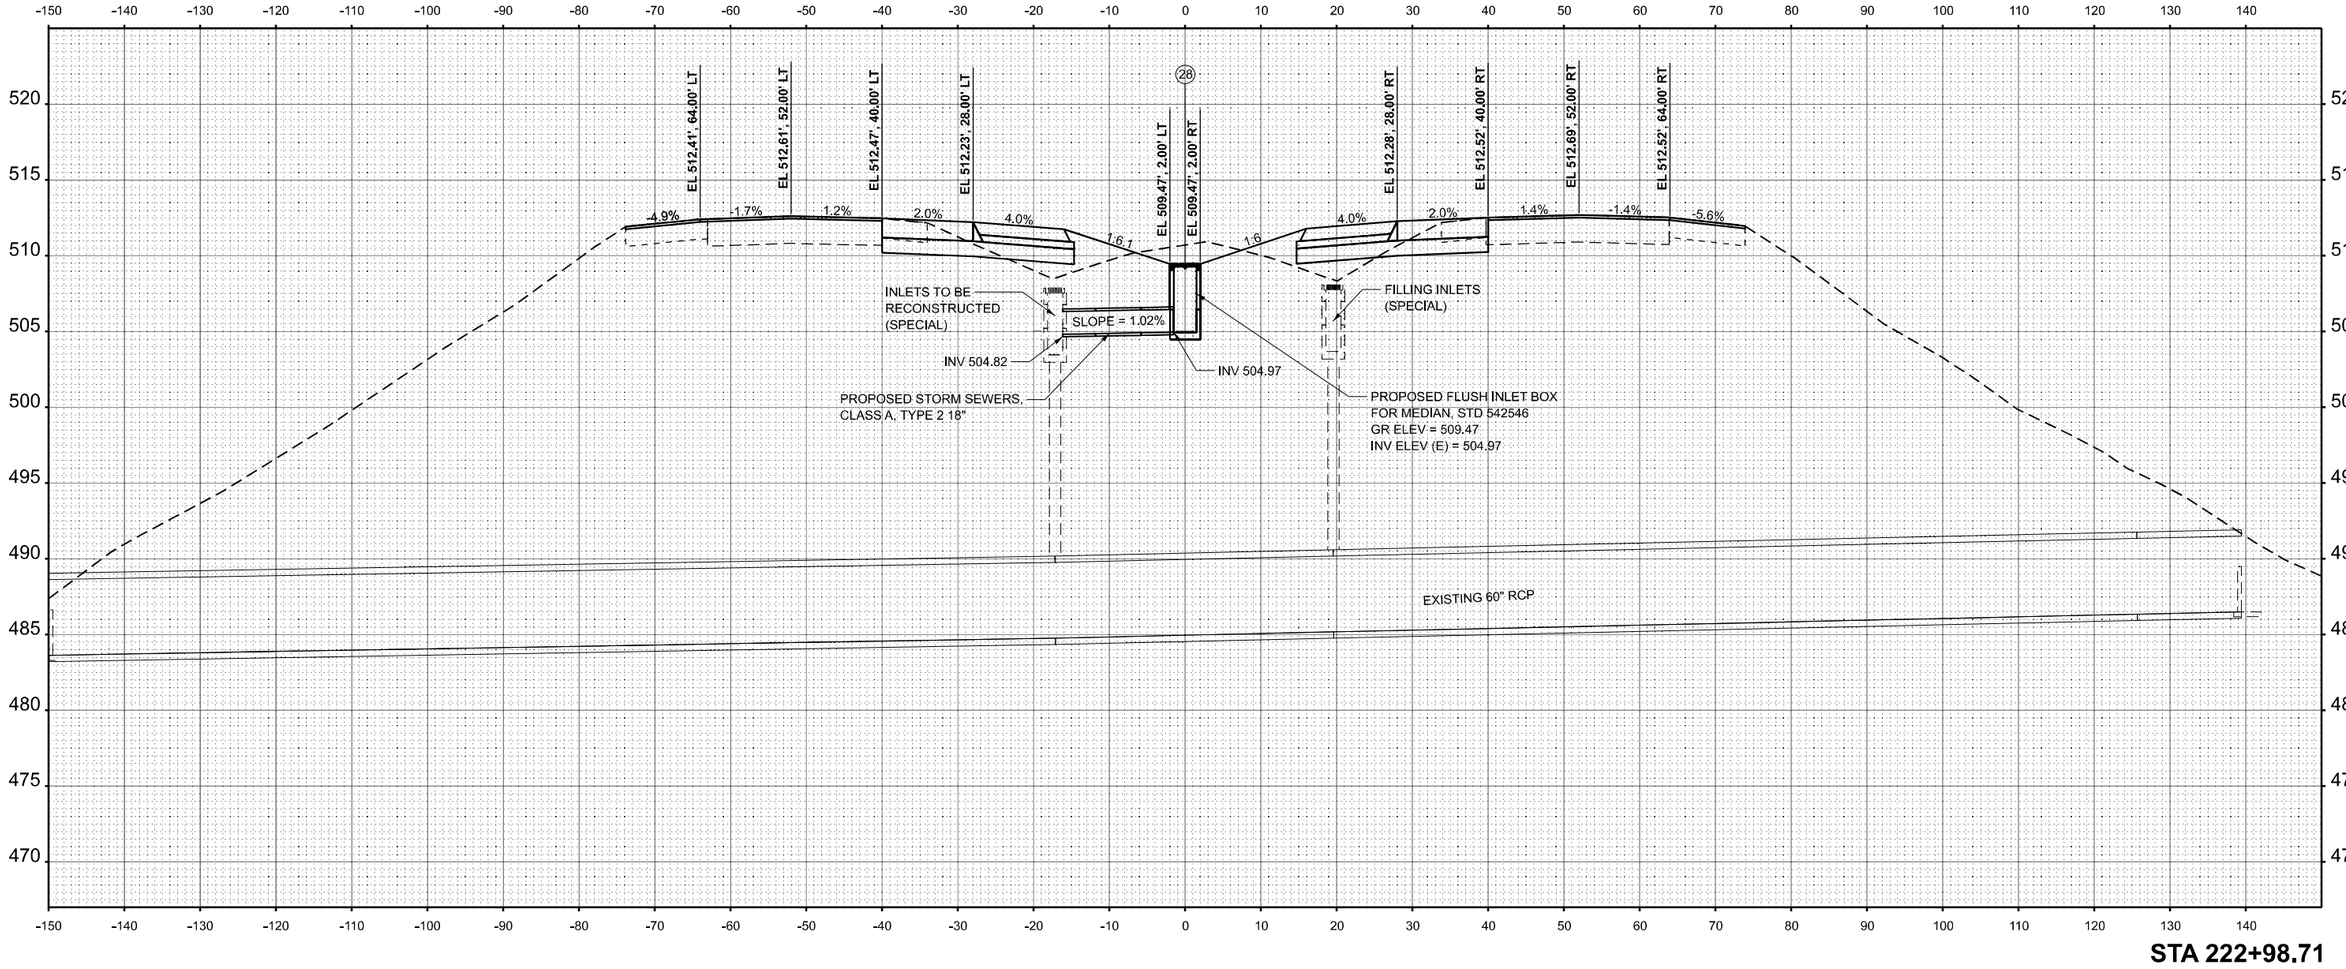

STA 222+98.71

ORIGINAL SURVEY		BY	DATE
	SURVEYED		
	PLOTTED		
NOTE BOOK	TEMPLATE		
	AREAS		
NO.	AREAS CHECKED		

MODEL: I57 XS DRAIN - 222+98.71 R7 [Sheet]
FILE NAME: c:\volkert_pw_workingdir\marcus.mcconachie\d03261115\D978798-sht-XSSht-I57-Drain.dgn

VOLKERT


USER NAME = marcus.mcconachie	DESIGNED -	REVISED -	
	DRAWN -	REVISED -	
PLOT SCALE = $SCALE$	CHECKED -	REVISED -	
PLOT DATE = 8/29/2024	DATE -	REVISED -	

STATE OF ILLINOIS
DEPARTMENT OF TRANSPORTATION

CULVERT PROFILES
INTERSTATE 57

SCALE: 1"=10' | SHEET 19 OF 41 SHEETS | STA. 222+98.71 R7 | TO STA. 222+98.71 R7

F.A.I. RTE.	SECTION	COUNTY	TOTAL SHEETS	SHEET NO.
57	(X1-8,X1-7-1,X1-7,X1-6-1)R-2	WILLIAMSON	614	308
		CONTRACT NO. 78798		
	ILLINOIS FED. AID PROJECT			

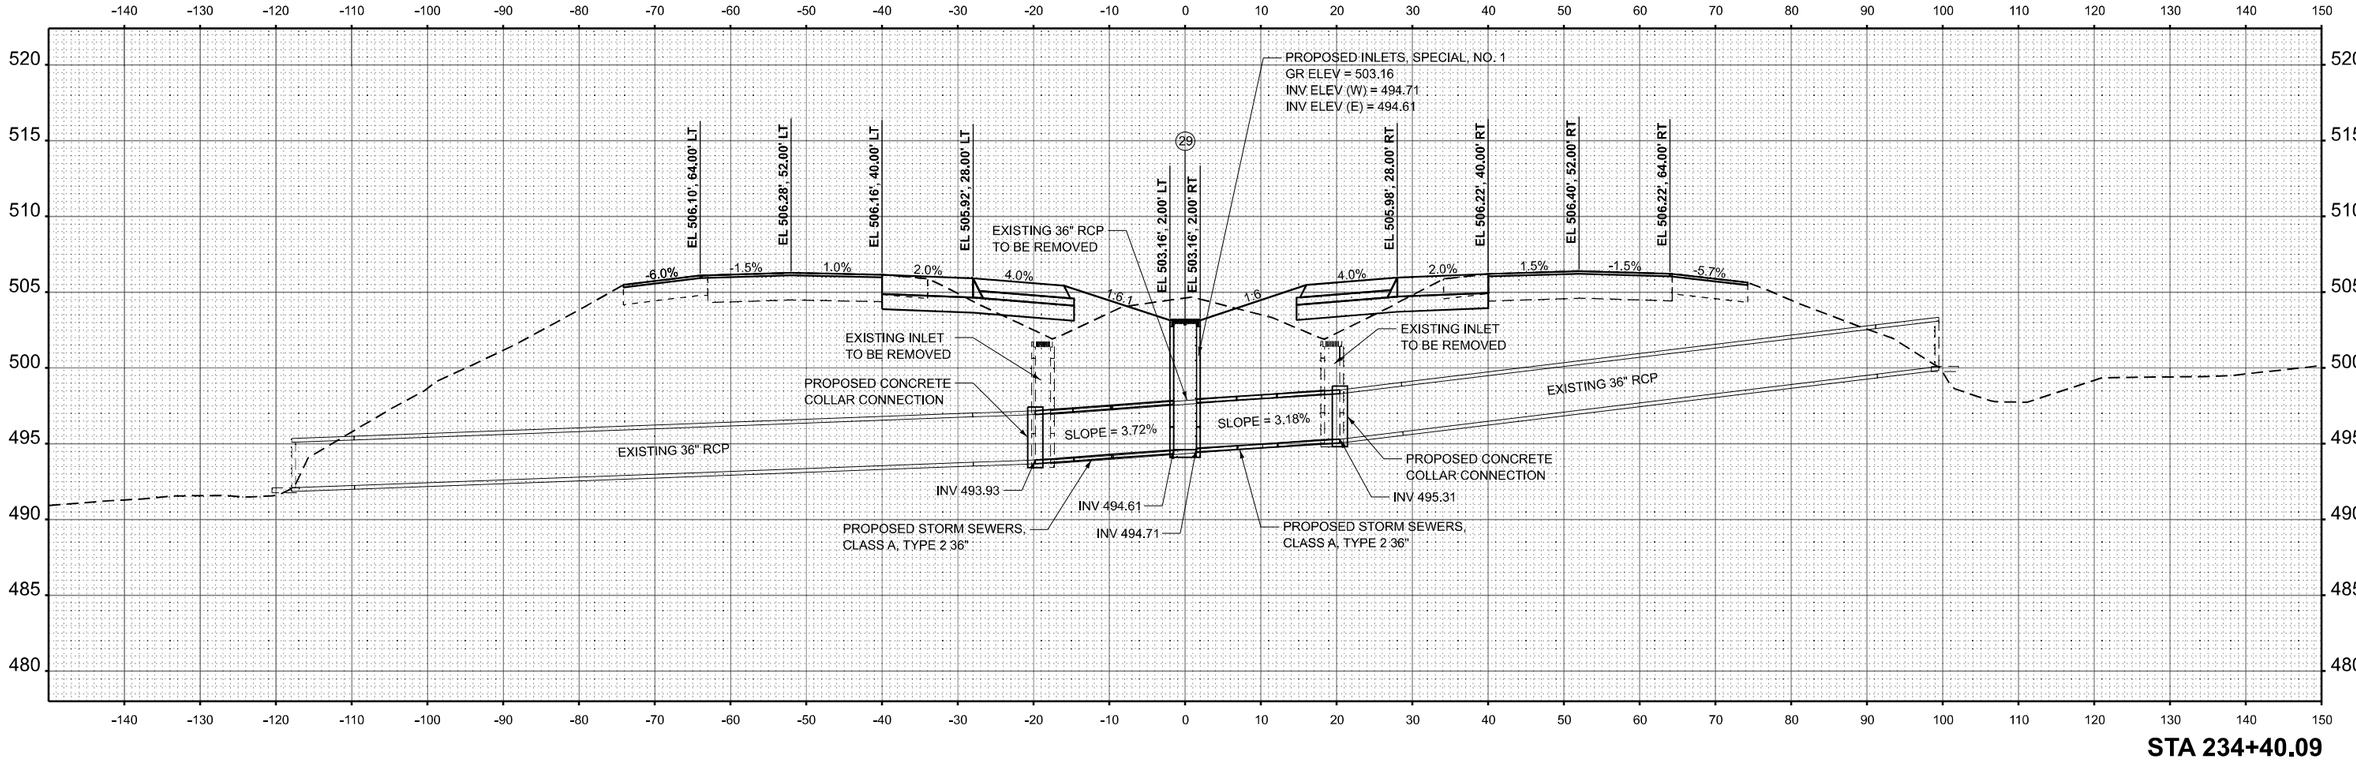

STA 234+40.09

FINAL SURVEY
NOTE BOOK
NO.
SURVEYED
PLOTTED
TEMPLATE
AREAS
AREAS CHECKED
BY
DATE

ORIGINAL SURVEY
NOTE BOOK
NO.
SURVEYED
PLOTTED
TEMPLATE
AREAS
AREAS CHECKED
BY
DATE

MODEL: I57 XS DRAIN - 234+40.09 R7 [Sheet]
FILE NAME: c:\volkert_pw_workingdir\marcus.mcconachie\d0326115\D978798-ahl-XSShtI-57-Drain.dgn

VOLKERT

USER NAME = marcus.mcconachie	DESIGNED -	REVISED -
	DRAWN -	REVISED -
PLOT SCALE = $SCALE$	CHECKED -	REVISED -
PLOT DATE = 8/29/2024	DATE -	REVISED -


STATE OF ILLINOIS
DEPARTMENT OF TRANSPORTATION

CULVERT PROFILES
INTERSTATE 57

SCALE: 1"=10' | SHEET 20 OF 41 SHEETS | STA. 234+40.09 R7 | TO STA. 234+40.09 R7

F.A.I. RTE.	SECTION	COUNTY	TOTAL SHEETS	SHEET NO.
57	(X1-8,X1-7-1,X1-7,X1-6-1)R-2	WILLIAMSON	614	309
		CONTRACT NO. 78798		
	ILLINOIS	FED. AID PROJECT		

FINAL SURVEY		BY	DATE
	SURVEYED		
	PLOTTED		
NOTE BOOK	TEMPLATE		
	AREAS		
NO.	AREAS CHECKED		

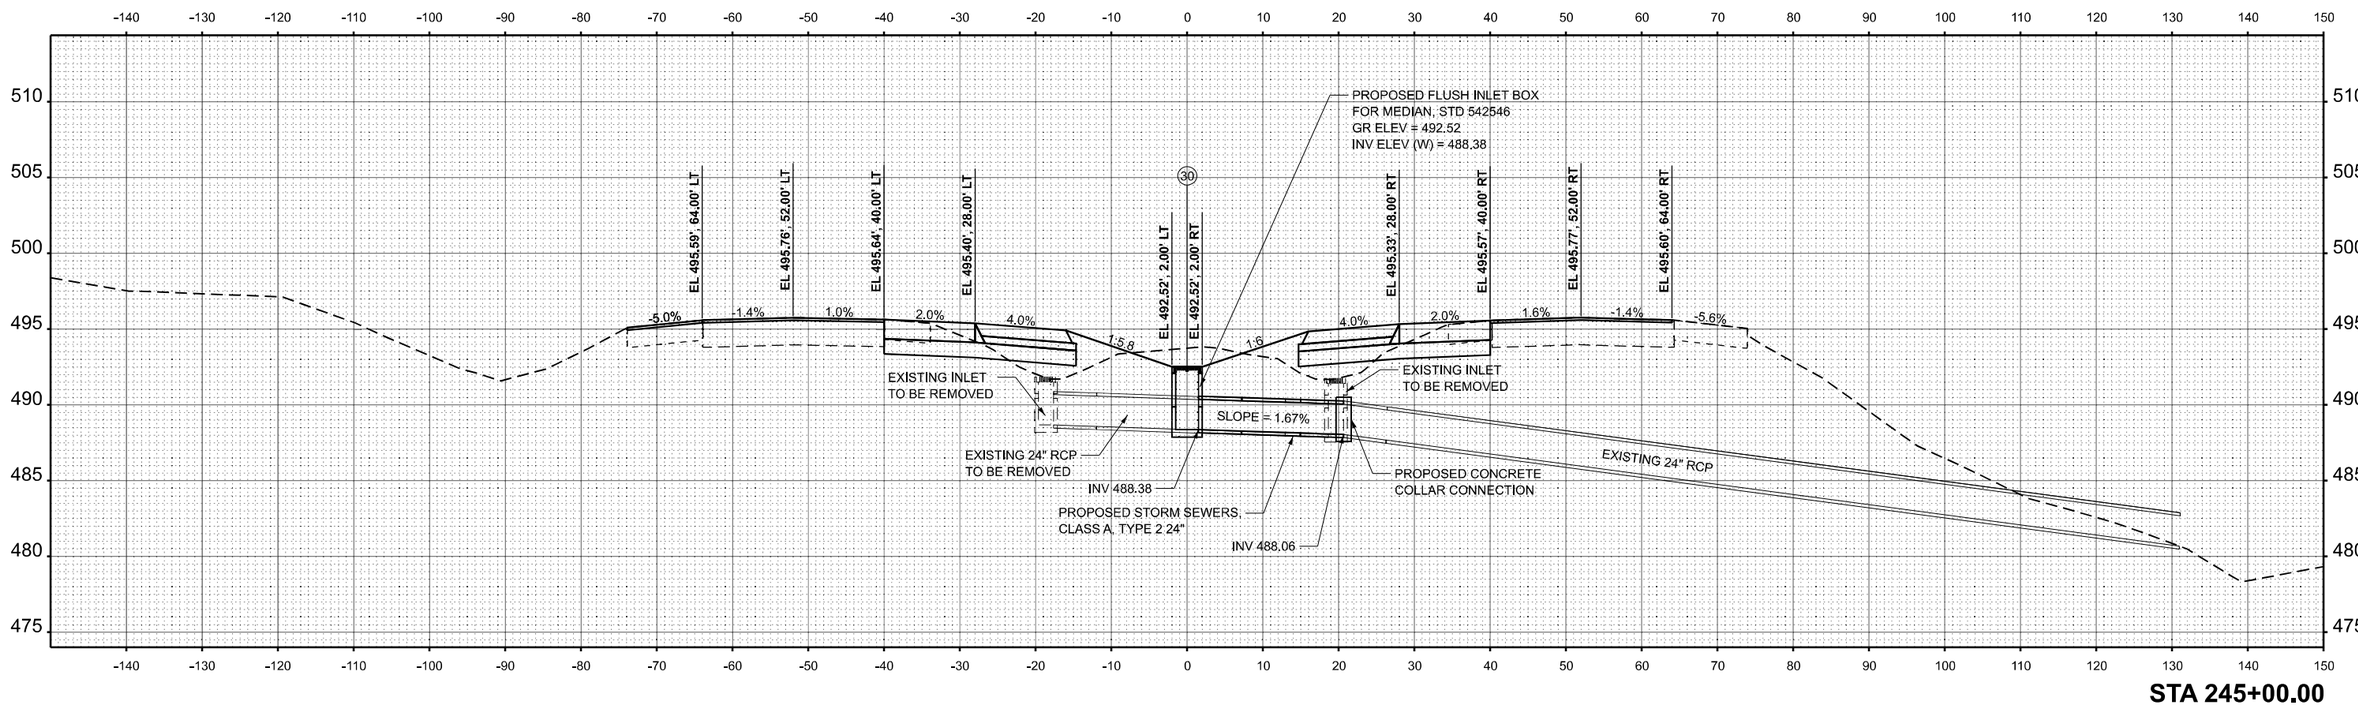

STA 245+00.00

ORIGINAL SURVEY		BY	DATE
	SURVEYED		
	PLOTTED		
NOTE BOOK	TEMPLATE		
	AREAS		
NO.	AREAS CHECKED		

MODEL: I57 XS DRAIN - 245+00.00 R7 [Sheet]
FILE NAME: c:\volkert_pw_workingdir\marcus.mcconachie\d0326115\D9787984-sht-XSSht-I57-Drain.dgn

VOLKERT

USER NAME = marcus.mcconachie	DESIGNED -	REVISED -	
	DRAWN -	REVISED -	
PLOT SCALE = $SCALE$	CHECKED -	REVISED -	
PLOT DATE = 8/30/2024	DATE -	REVISED -	


STATE OF ILLINOIS
DEPARTMENT OF TRANSPORTATION

CULVERT PROFILES
INTERSTATE 57

SCALE: 1"=10' | SHEET 21 OF 41 SHEETS | STA. 245+00.00 R7 | TO STA. 245+00.00 R7

F.A.I. RTE.	SECTION	COUNTY	TOTAL SHEETS	SHEET NO.
57	(X1-8,X1-7-1,X1-7,X1-6-1)R-2	WILLIAMSON	614	310
		CONTRACT NO. 78798		
		ILLINOIS	FED. AID PROJECT	

FINAL SURVEY		BY	DATE
	SURVEYED		
	PLOTTED		
NOTE BOOK	TEMPLATE		
	AREAS		
NO.	AREAS CHECKED		

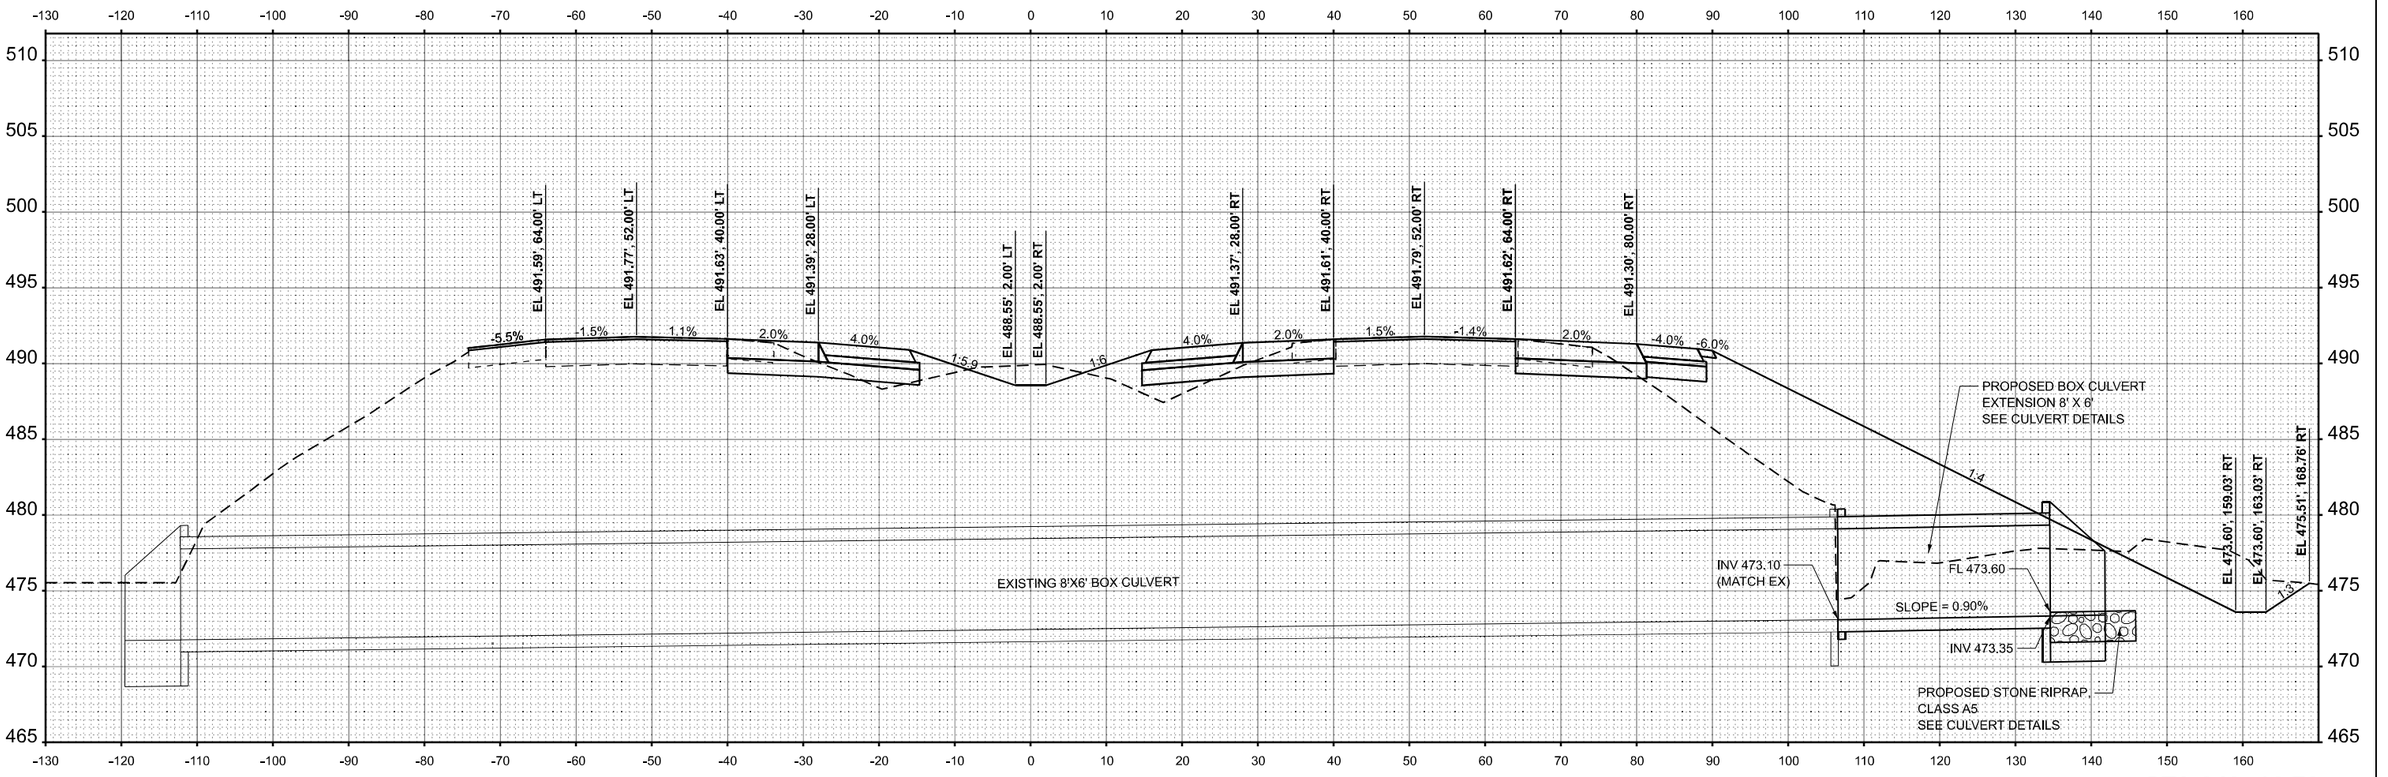

STA 249+16.70

USER NAME = marcus.mcconachie	DESIGNED -	REVISED -	
	DRAWN -	REVISED -	
PLOT SCALE = $SCALE$	CHECKED -	REVISED -	
PLOT DATE = 8/29/2024	DATE -	REVISED -	

STATE OF ILLINOIS
DEPARTMENT OF TRANSPORTATION

CULVERT PROFILE
INTERSTATE 57


SCALE: 1"=10' | SHEET 22 OF 41 SHEETS | STA. 249+16.70 R7 | TO STA. 249+16.70 R7

F.A.I. RTE.	SECTION	COUNTY	TOTAL SHEETS	SHEET NO.
57	(X1-8,X1-7-1,X1-7,X1-6-1)R-2	WILLIAMSON	614	311
		CONTRACT NO. 78798		
	ILLINOIS	FED. AID PROJECT		

MODEL: I57 XS DRAIN - 249+16.70 R7-1 [Sheet]
FILE NAME: c:\volkert_pw_workingdir\marcus.mcconachie\d0326115\D978798-sht-XSSht-I57-Drain.dgn

ORIGINAL SURVEY		BY	DATE
	SURVEYED		
	PLOTTED		
NOTE BOOK	TEMPLATE		
	AREAS		
NO.	AREAS CHECKED		

FINAL SURVEY		BY	DATE
NO'TE BOOK	SURVEYED		
NO.	PLOTTED		
	TEMPLATE		
	AREAS		
	AREAS CHECKED		

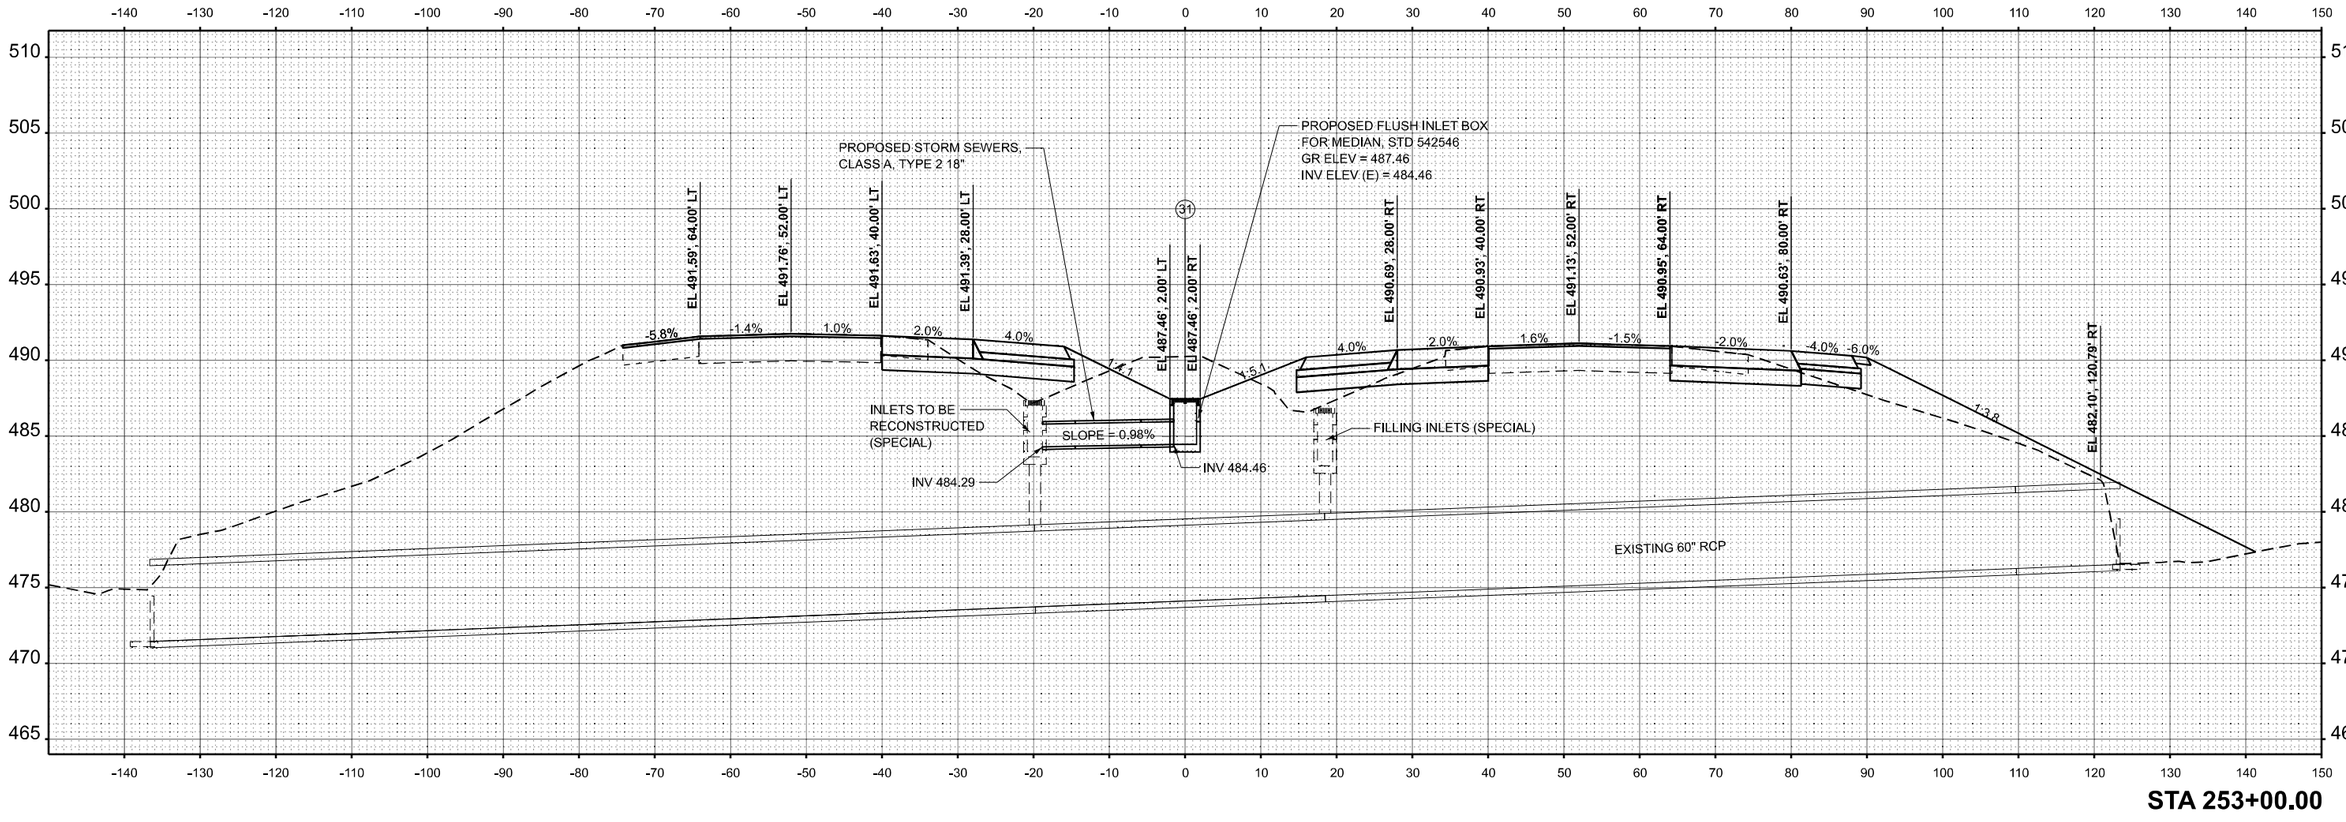

ORIGINAL SURVEY		BY	DATE
NOTE BOOK	SURVEYED		
NO.	PLOTTED		
	TEMPLATE		
	AREAS		
	AREAS CHECKED		

MODEL: I57 XS DRAIN - 253+00.00 R7 [Sheet]
FILE NAME: c:\volkert_pw_workingdir\marcus.mcconachie\d03261115\D978798-sht-XSSht-I57-Drain.dgn

VOLKERT


USER NAME = marcus.mcconachie	DESIGNED -	REVISED -	
	DRAWN -	REVISED -	
PLOT SCALE = $SCALE$	CHECKED -	REVISED -	
PLOT DATE = 8/30/2024	DATE -	REVISED -	

STATE OF ILLINOIS
DEPARTMENT OF TRANSPORTATION


CULVERT PROFILES
INTERSTATE 57

SCALE: 1"=10' | SHEET 23 OF 41 SHEETS | STA. 253+00.00 R7 | TO STA. 253+00.00 R7

F.A.I. RTE.	SECTION	COUNTY	TOTAL SHEETS	SHEET NO.
57	(X1-8,X1-7-1,X1-7,X1-6-1)R-2	WILLIAMSON	614	312
		CONTRACT NO. 78798		
	ILLINOIS	FED. AID PROJECT		

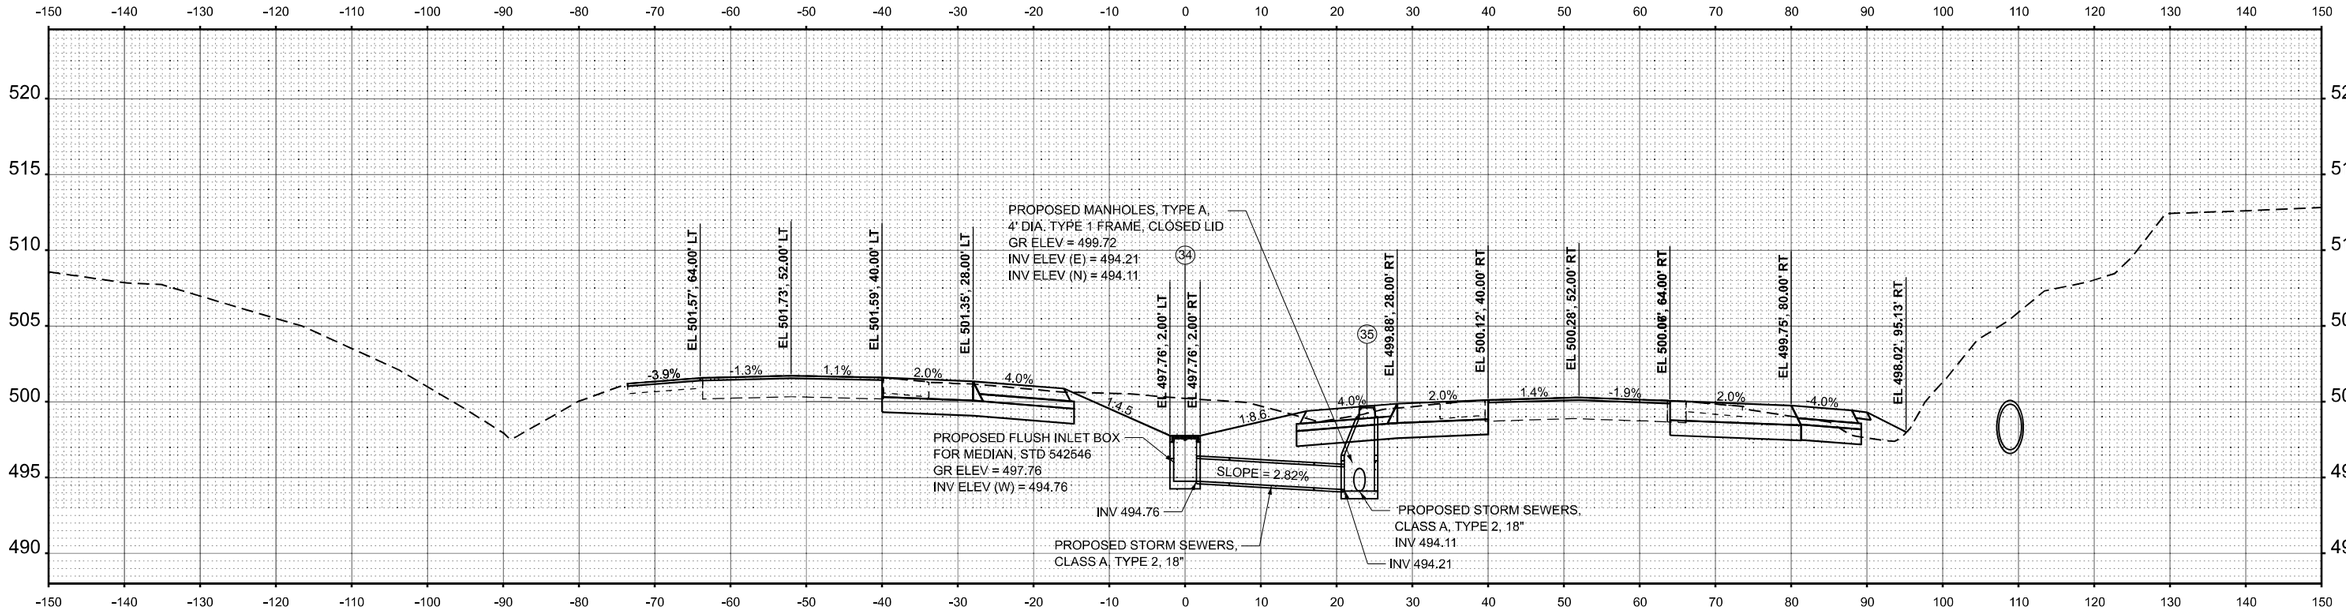

STA 263+50.00

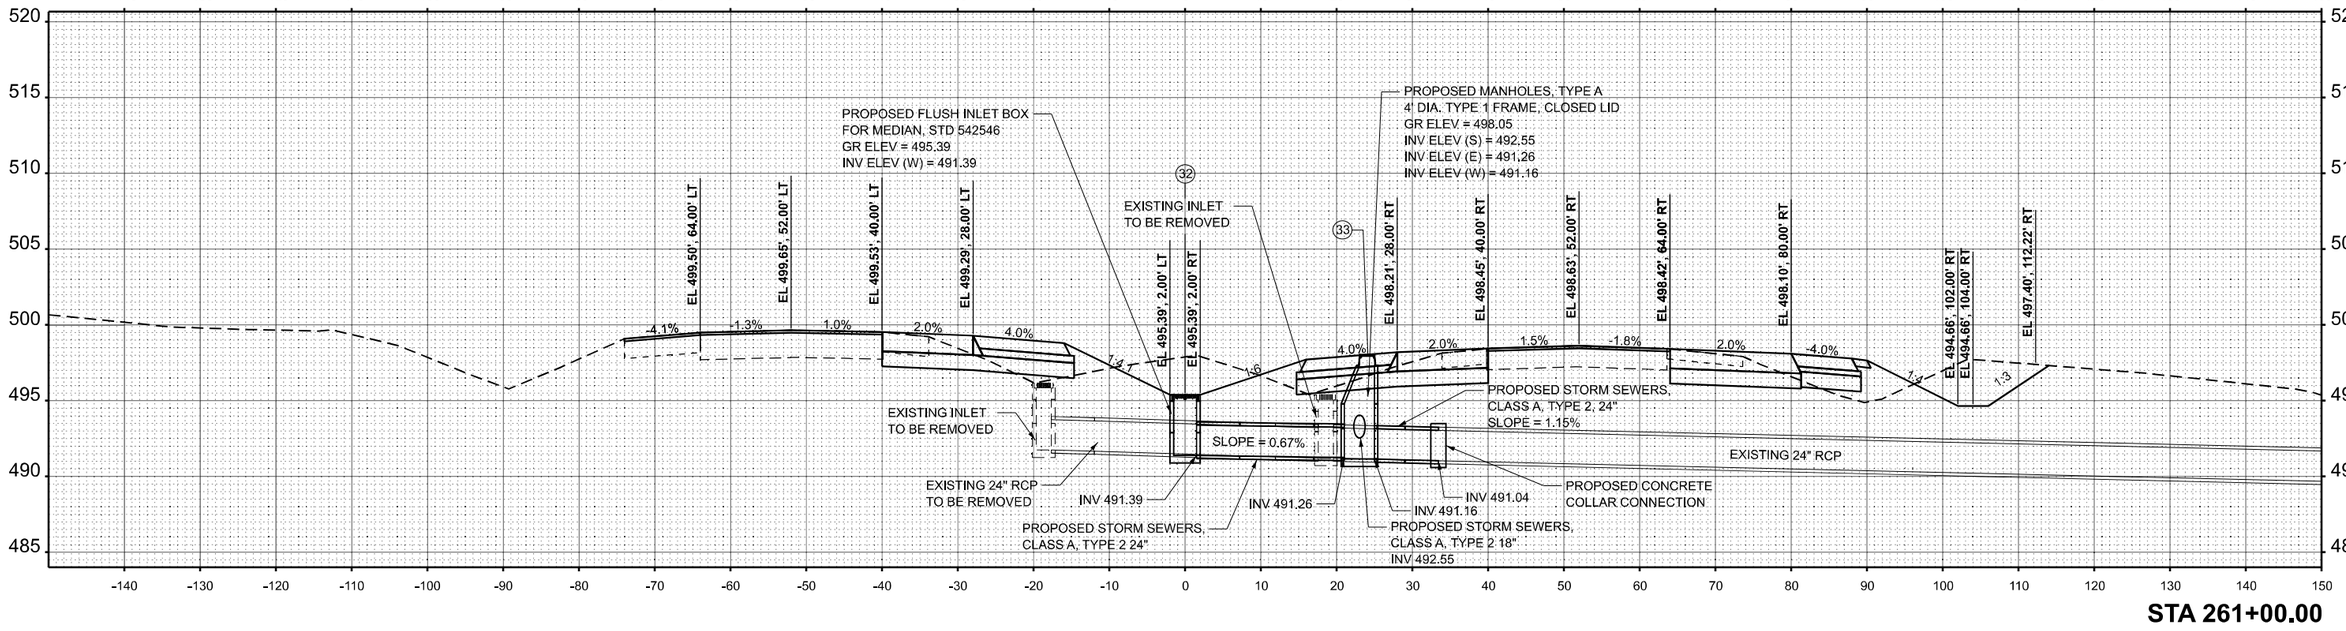

STA 261+00.00

FINAL SURVEY — NOTE BOOK — NO. — SURVEYED — PLOTTED — TEMPLATE — AREAS — AREAS CHECKED — BY — DATE

ORIGINAL SURVEY — NOTE BOOK — NO. — SURVEYED — PLOTTED — TEMPLATE — AREAS — AREAS CHECKED — BY — DATE

MODEL: I57 XS DRAIN - 261+00.00 R7 [Sheet]
FILE NAME: c:\volkert_pw_workingdir\marcus.mcconachie\d03261151\D978798-sht-XSSht-I57-Drain.dgn

VOLKERT


USER NAME = marcus.mcconachie	DESIGNED -	REVISED -
	DRAWN -	REVISED -
PLOT SCALE = $SCALE$	CHECKED -	REVISED -
PLOT DATE = 8/30/2024	DATE -	REVISED -

STATE OF ILLINOIS
DEPARTMENT OF TRANSPORTATION


CULVERT PROFILES
INTERSTATE 57

SCALE: 1"=10' | SHEET 24 OF 41 SHEETS | STA. 261+00.00 R7 | TO STA. 263+50.00 R7

F.A.I. RTE.	SECTION	COUNTY	TOTAL SHEETS	SHEET NO.
57	(X1-8,X1-7-1,X1-7,X1-6-1)R-2	WILLIAMSON	614	313
		CONTRACT NO. 78798		
	ILLINOIS	FED. AID PROJECT		

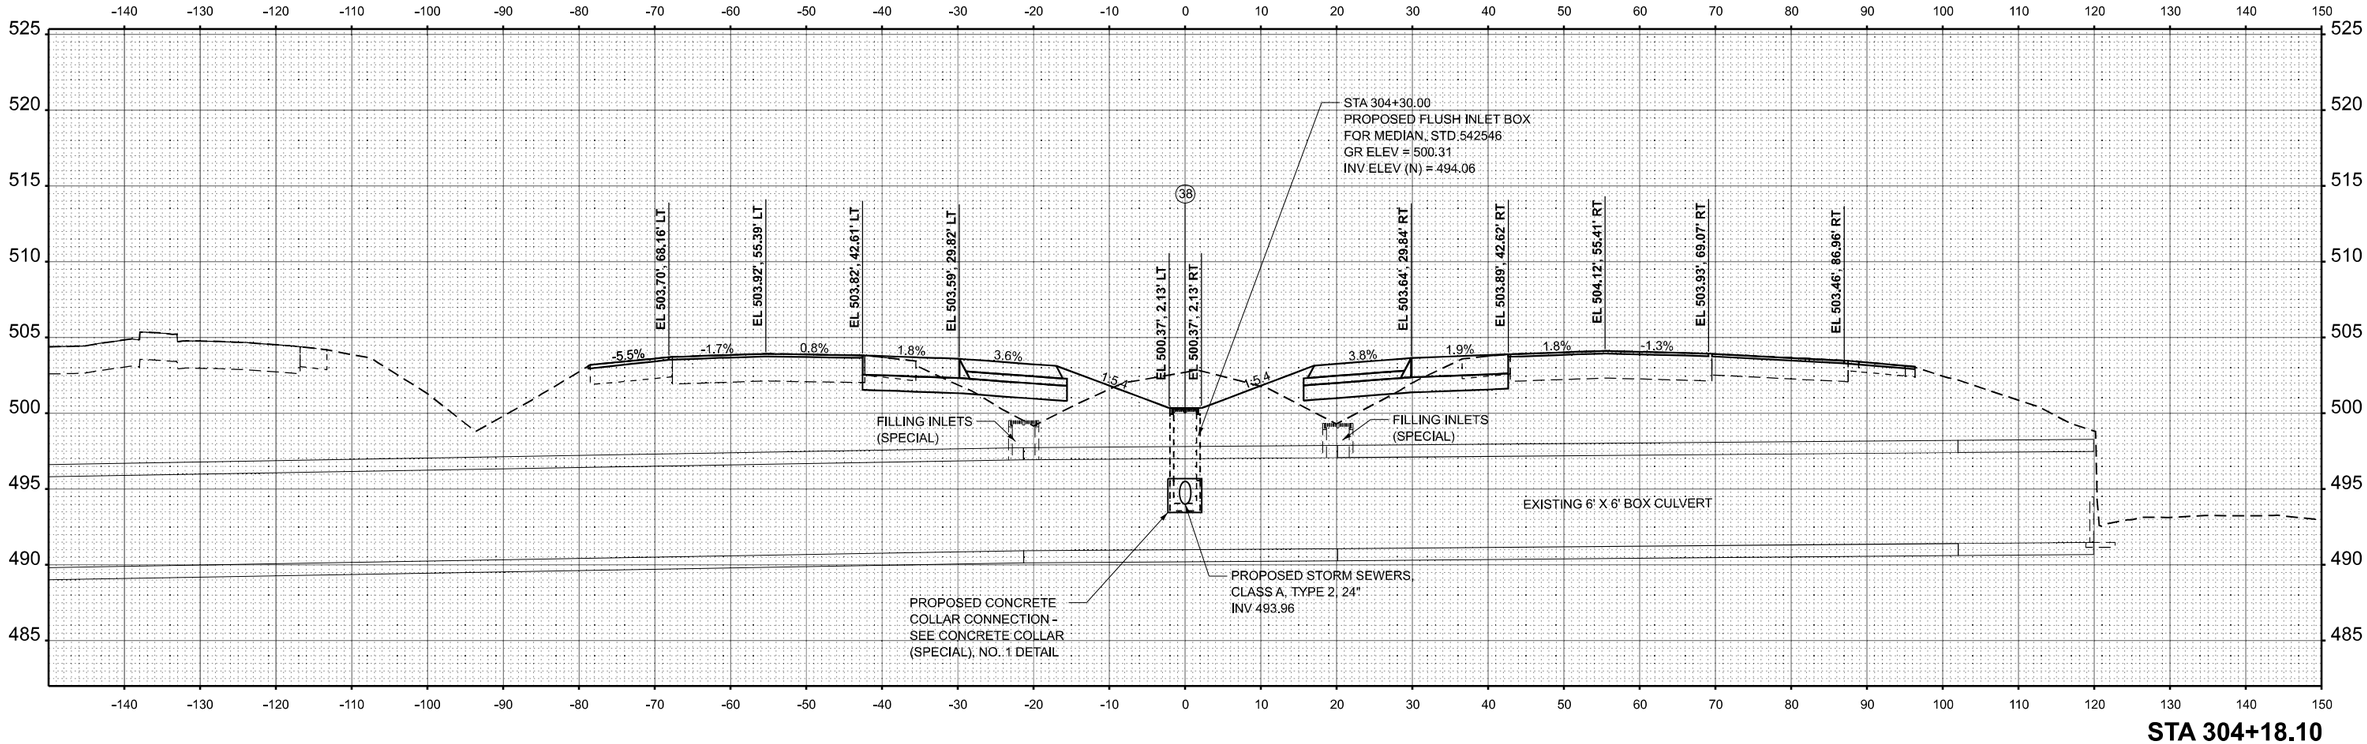

STA 304+18.10
SKEW 20°

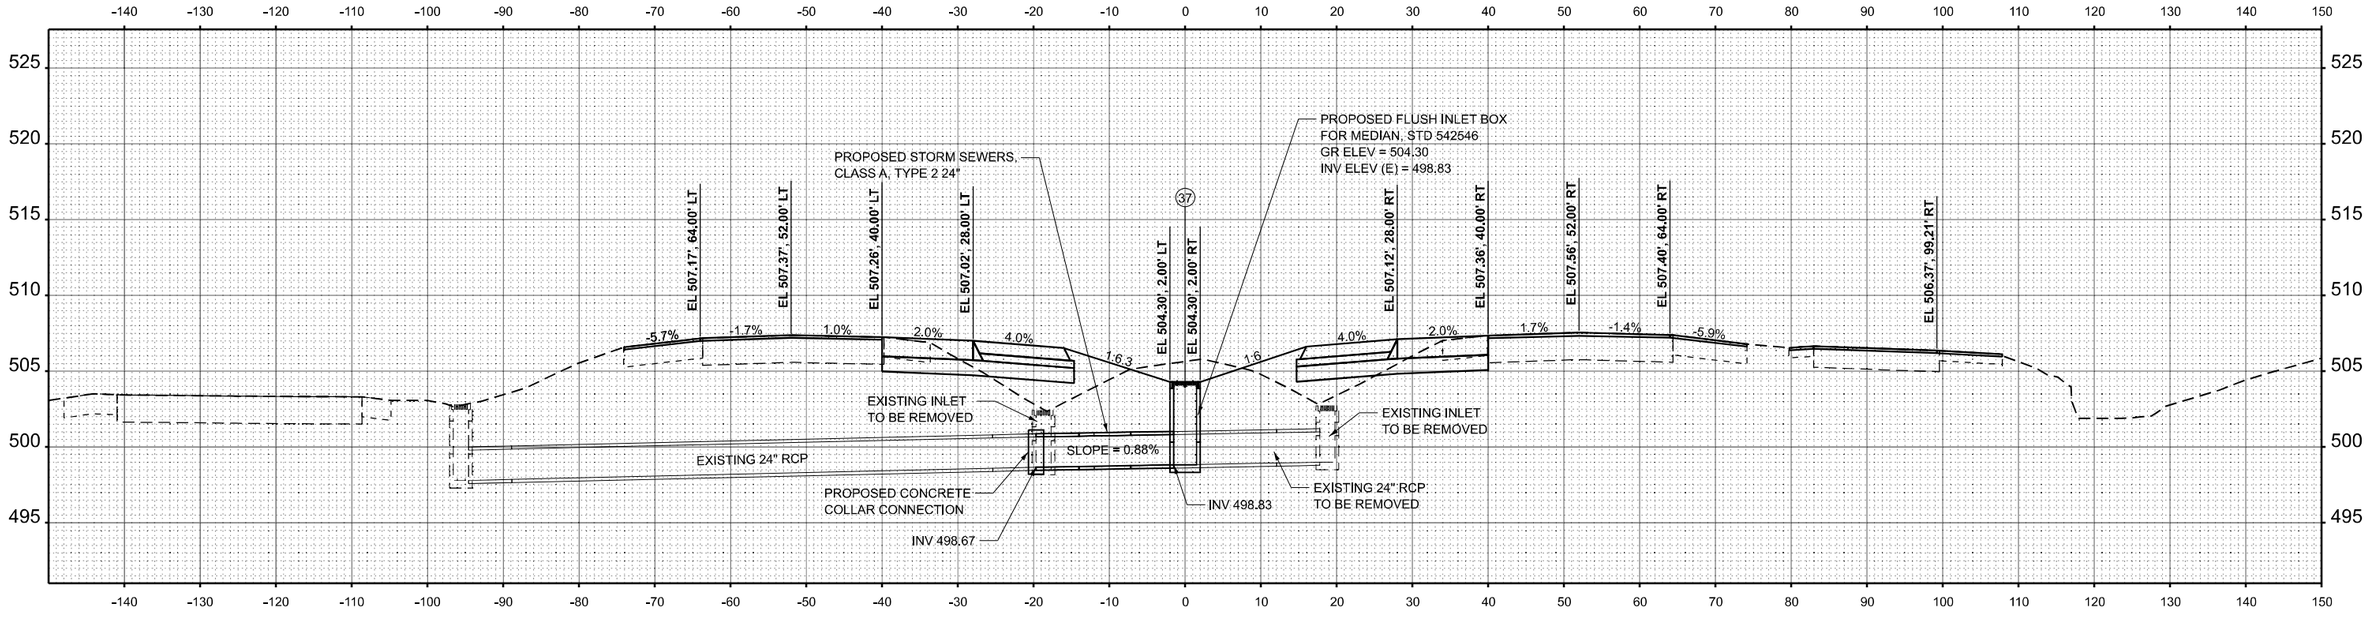

STA 296+00.00

FINAL SURVEY	NOTE BOOK	NO.
SURVEYED		
PLOTTED		
TEMPLATE		
AREAS		
AREAS CHECKED		

BY	DATE

ORIGINAL SURVEY	NOTE BOOK	NO.
SURVEYED		
PLOTTED		
TEMPLATE		
AREAS		
AREAS CHECKED		

BY	DATE

MODEL: I57 XS DRAIN - 296+00.00 R7 [Sheet]
FILE NAME: c:\volkert_pw_workingdir\marcus.mcconachie\d0326115\D978798-ah-XSShI-I57-Drain.dgn

VOLKERT


USER NAME = marcus.mcconachie	DESIGNED -	REVISED -	
	DRAWN -	REVISED -	
PLOT SCALE = $SCALE$	CHECKED -	REVISED -	
PLOT DATE = 8/29/2024	DATE -	REVISED -	

STATE OF ILLINOIS
DEPARTMENT OF TRANSPORTATION


CULVERT PROFILES
INSTERSTATE 57

SCALE: 1"=10' | SHEET 25 OF 41 SHEETS | STA. 296+00.00 R7 | TO STA. 304+18.10 R7

F.A.I. RTE.	SECTION	COUNTY	TOTAL SHEETS	SHEET NO.
57	(X1-8,X1-7-1,X1-7,X1-6-1)R-2	WILLIAMSON	614	314
		CONTRACT NO. 78798		
	ILLINOIS	FED. AID PROJECT		

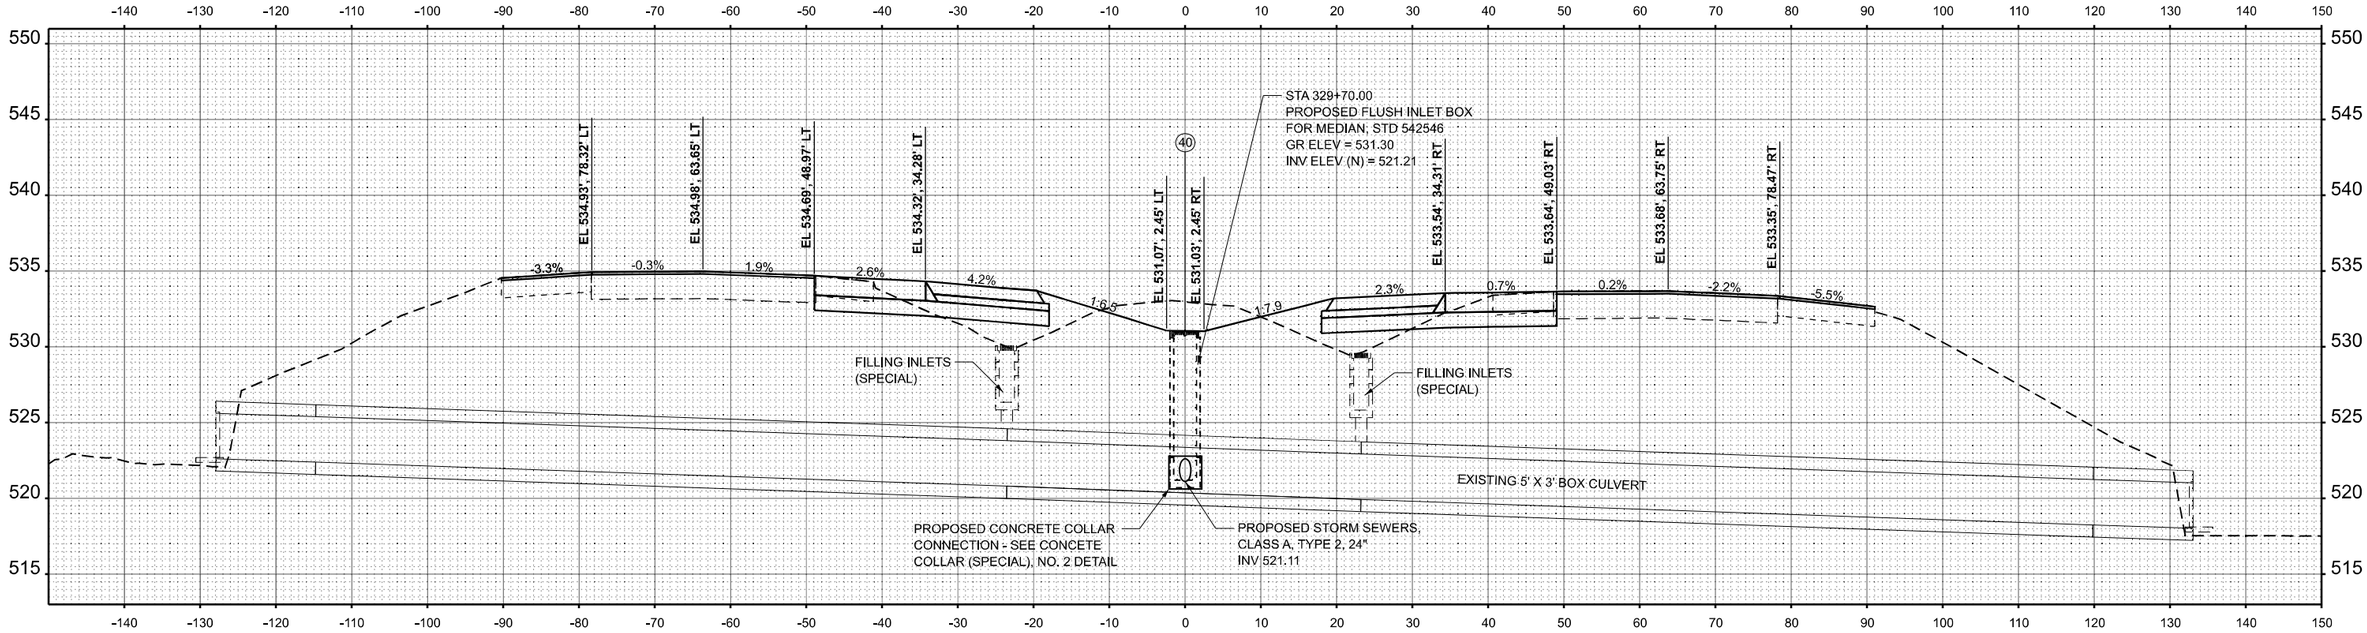

STA 329+55.65
SKEW 35°

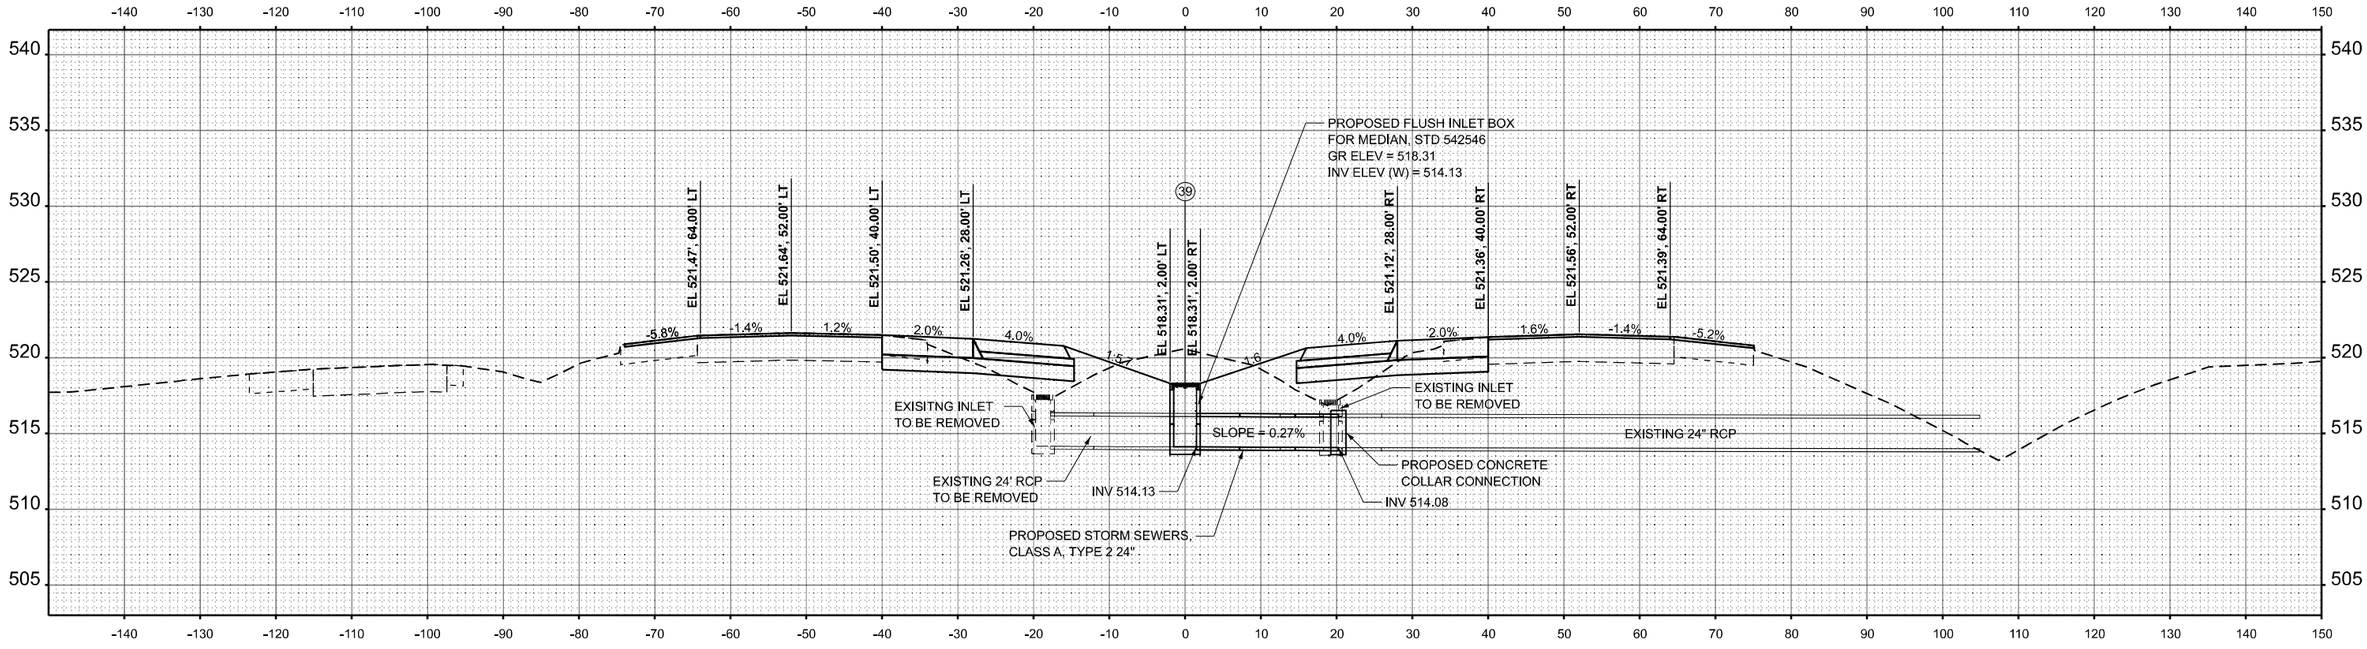

STA 321+94.24

USER NAME = marcus.mcconachie	DESIGNED -	REVISED -	
	DRAWN -	REVISED -	
PLOT SCALE = $SCALE$	CHECKED -	REVISED -	
PLOT DATE = 8/29/2024	DATE -	REVISED -	

STATE OF ILLINOIS
DEPARTMENT OF TRANSPORTATION

CULVERT PROFILES
INTERSTATE 57


SCALE: 1"=10' | SHEET 26 OF 41 SHEETS | STA. 321+94.24 R7 | TO STA. 329+55.65 R7

F.A.I. RTE.	SECTION	COUNTY	TOTAL SHEETS	SHEET NO.
57	(X1-8,X1-7-1,X1-7,X1-6-1)R-2	WILLIAMSON	614	315
		CONTRACT NO. 78798		
	ILLINOIS	FED. AID PROJECT		

FINAL SURVEY / ORIGINAL SURVEY
SURVEYED
PLOTTED
TEMPLATE
AREAS
AREAS CHECKED
NOTE BOOK
NO.
BY
DATE

MODEL: I57 XS DRAIN - 321+94.24 R7 [Sheet]
FILE NAME: c:\volkert_pw_workingdir\marcus.mcconachie\d0326115\D978798-sht-xSShtI-57-Drain.dgn

FINAL SURVEY		BY	DATE
NOTE BOOK	SURVEYED		
NO.	PLOTTED		
	TEMPLATE		
	AREAS		
	AREAS CHECKED		

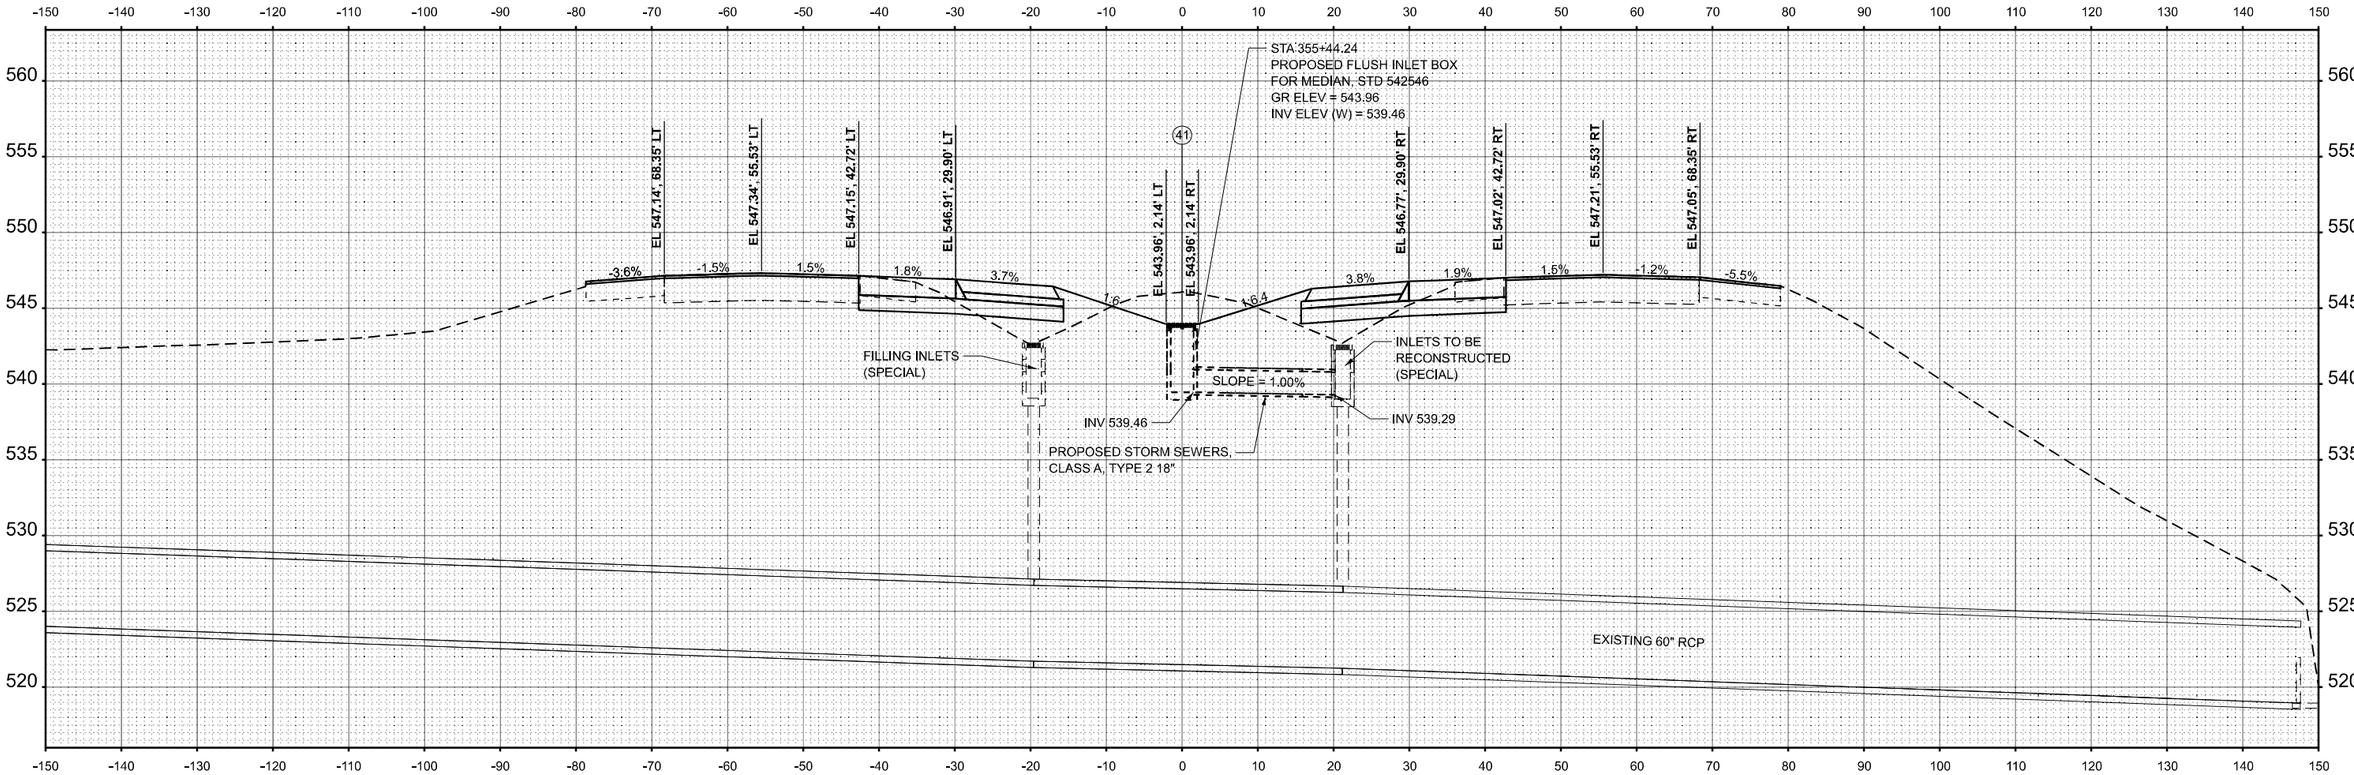

STA 355+51.66
SKEW 21°

ORIGINAL SURVEY		BY	DATE
NOTE BOOK	SURVEYED		
NO.	PLOTTED		
	TEMPLATE		
	AREAS		
	AREAS CHECKED		

MODEL: I57 XS DRAIN - 355+51.66 R7 [Sheet]
FILE NAME: c:\volkert_pw_working\dir\marcus.mcconachie\d0326115\D978798-sht-XSSht-I57-Drain.dgn

VOLKERT


USER NAME = marcus.mcconachie	DESIGNED -	REVISED -
	DRAWN -	REVISED -
PLOT SCALE = $SCALE$	CHECKED -	REVISED -
PLOT DATE = 8/29/2024	DATE -	REVISED -

STATE OF ILLINOIS
DEPARTMENT OF TRANSPORTATION


CULVERT PROFILES
INSTERSTATE 57

SCALE: 1"=10' | SHEET 27 OF 41 SHEETS | STA. 355+51.66 R7 | TO STA. 355+51.66 R7

F.A.I. RTE.	SECTION	COUNTY	TOTAL SHEETS	SHEET NO.
57	(X1-8,X1-7-1,X1-7,X1-6-1)R-2	WILLIAMSON	614	316
		CONTRACT NO. 78798		
	ILLINOIS	FED. AID PROJECT		

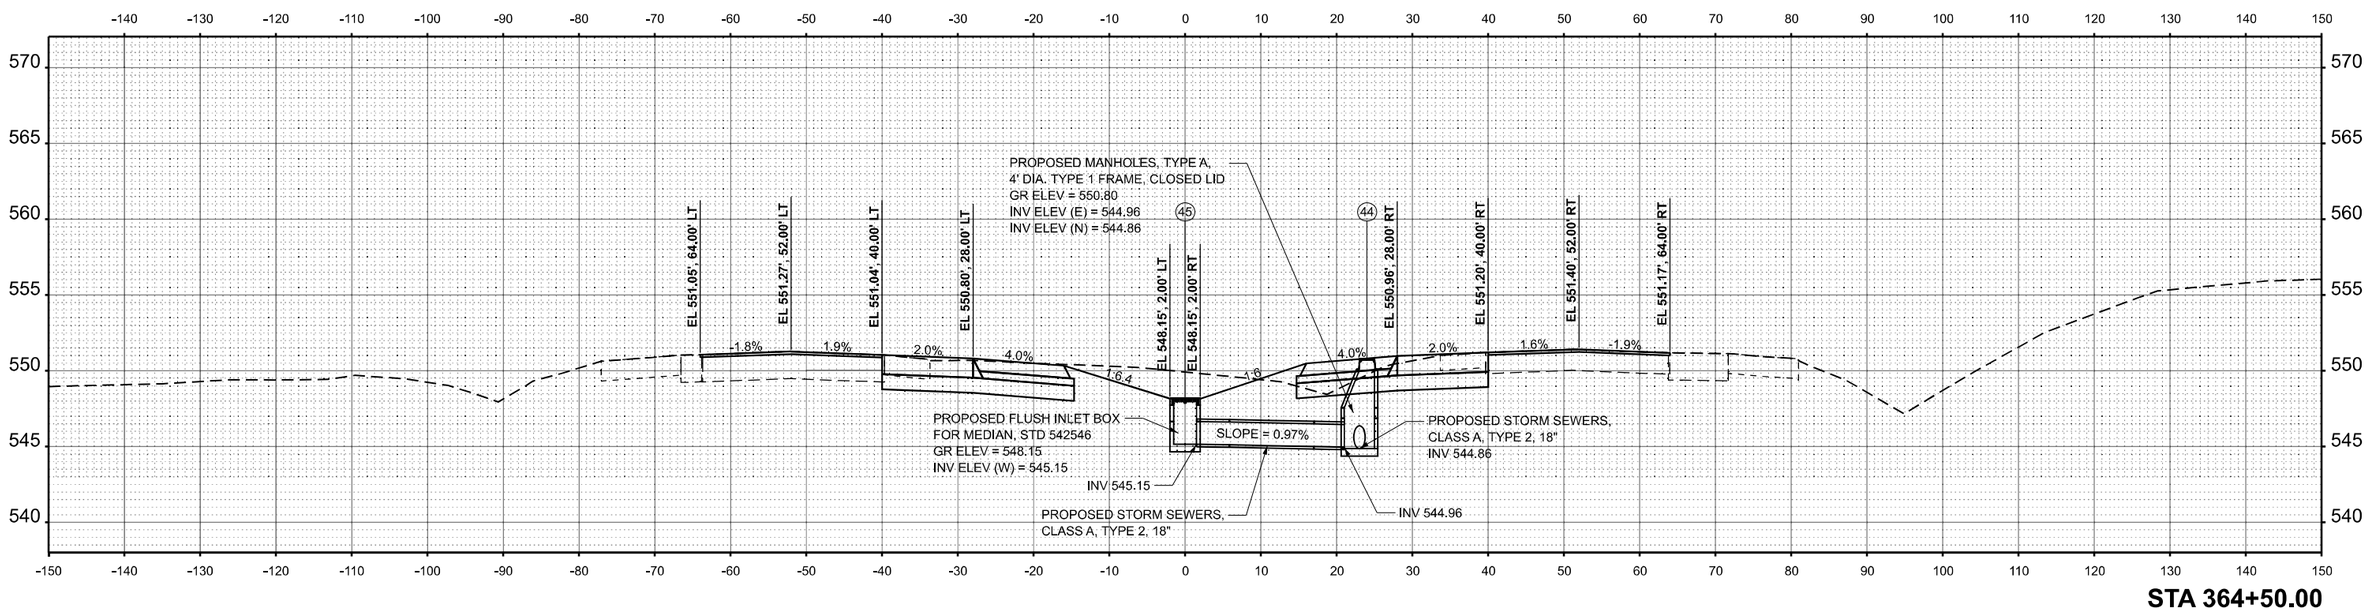

STA 364+50.00

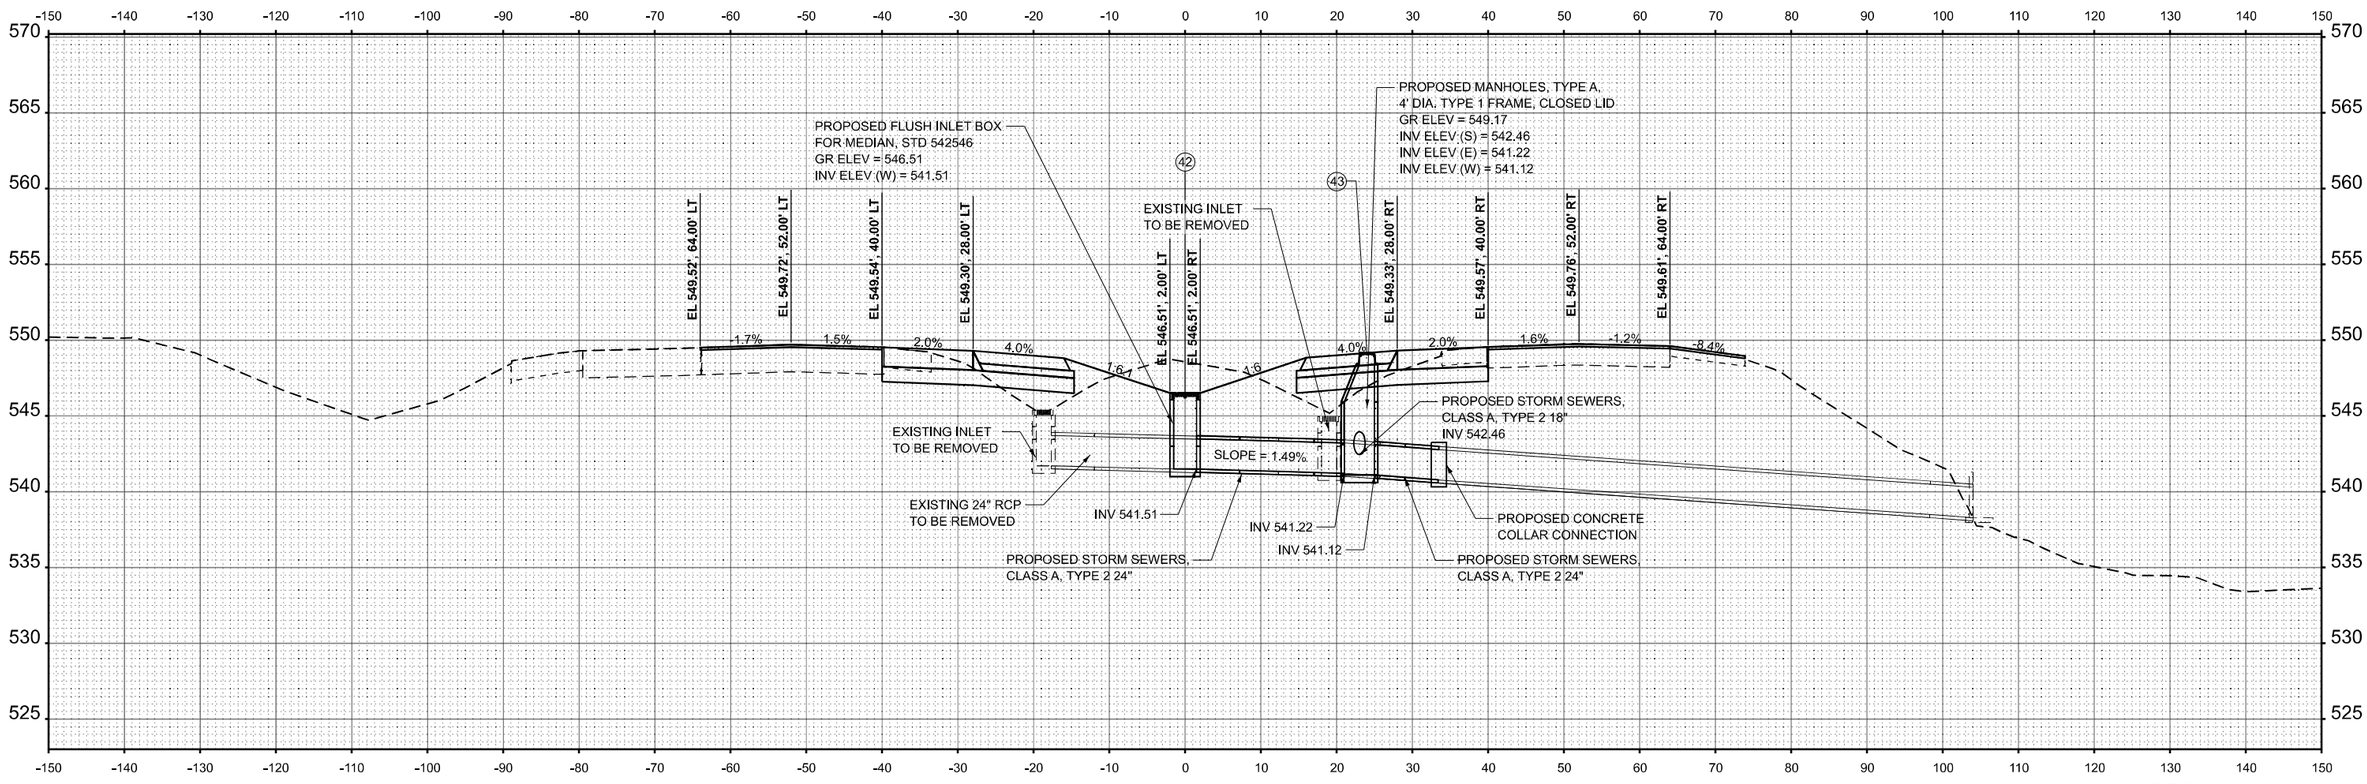

STA 362+00.00

FINAL SURVEY — NOTE BOOK — NO. — SURVEYED — PLOTTED — TEMPLATE — AREAS — AREAS CHECKED — BY — DATE

ORIGINAL SURVEY — NOTE BOOK — NO. — SURVEYED — PLOTTED — TEMPLATE — AREAS — AREAS CHECKED — BY — DATE

MODEL: I57 XS DRAIN - 362+00.00 R7 [Sheet]
FILE NAME: c:\volkert_pw_workingdir\marcus.mcconachie\d0326115\D978798-sht-XSSht-I57-Drain.dgn

VOLKERT


USER NAME = marcus.mcconachie	DESIGNED -	REVISED -
	DRAWN -	REVISED -
PLOT SCALE = $SCALE$	CHECKED -	REVISED -
PLOT DATE = 8/29/2024	DATE -	REVISED -

STATE OF ILLINOIS
DEPARTMENT OF TRANSPORTATION


CULVERT PROFILES
INTERSTATE 57

SCALE: 1"=10' | SHEET 28 OF 41 SHEETS | STA. 362+00.00 R7 | TO STA. 364+50.00 R7

F.A.I. RTE.	SECTION	COUNTY	TOTAL SHEETS	SHEET NO.
57	(X1-8,X1-7-1,X1-7,X1-6-1)R-2	WILLIAMSON	614	317
		CONTRACT NO. 78798		
	ILLINOIS	FED. AID PROJECT		

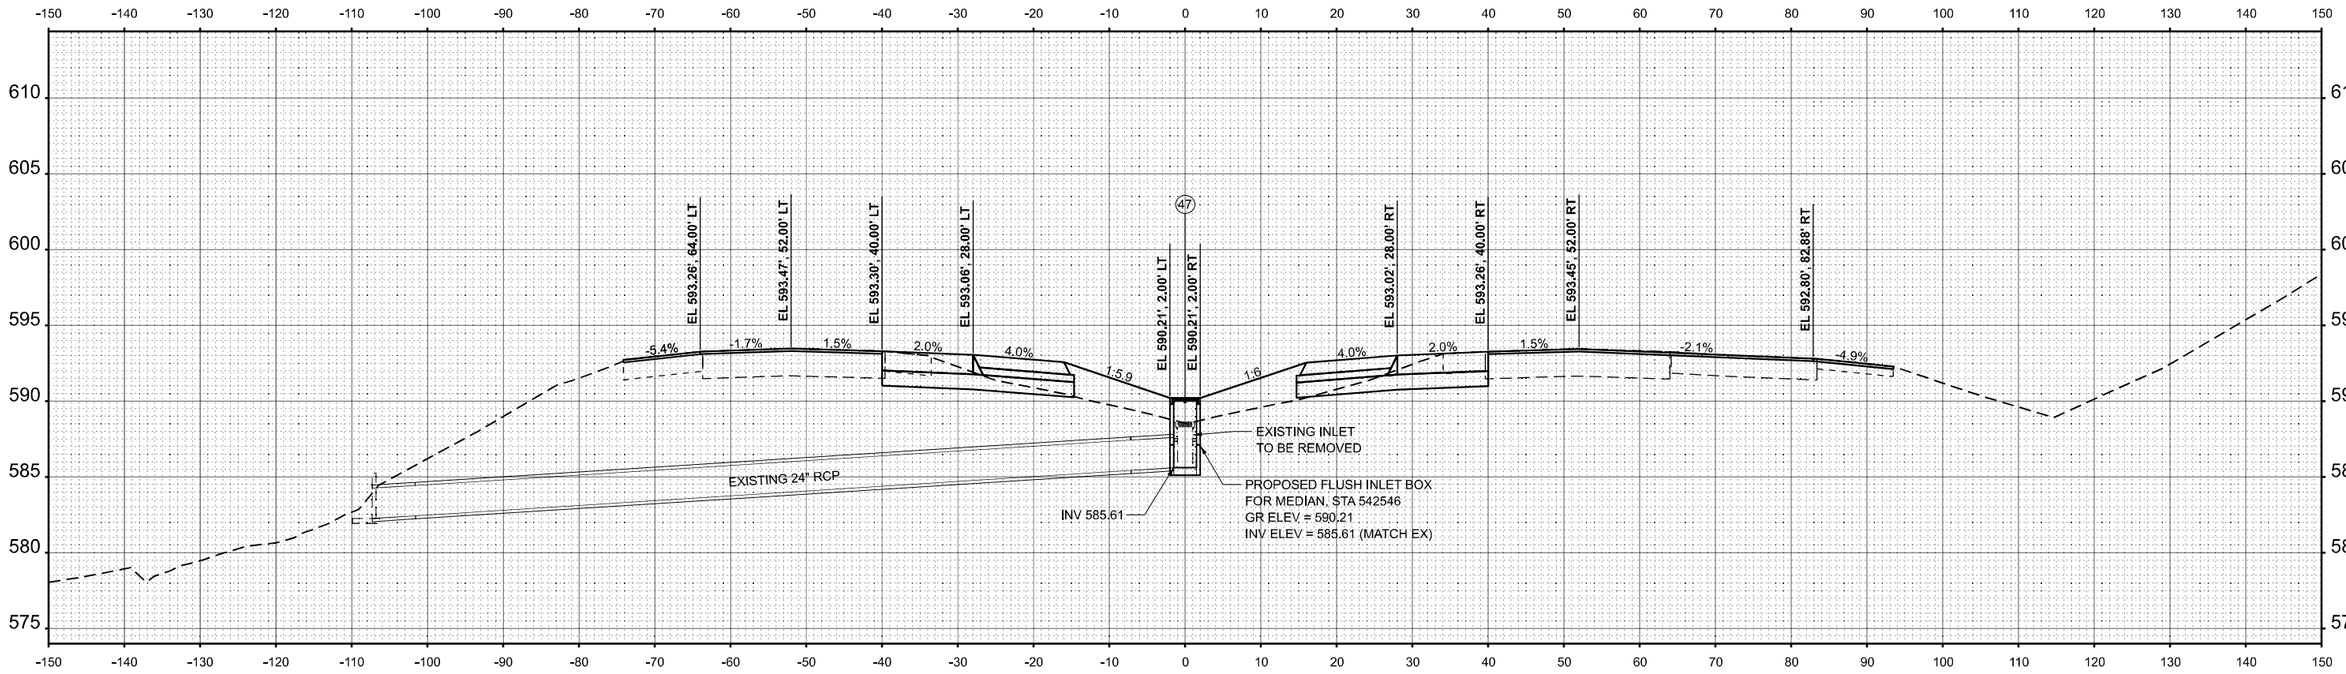

STA 386+00.00

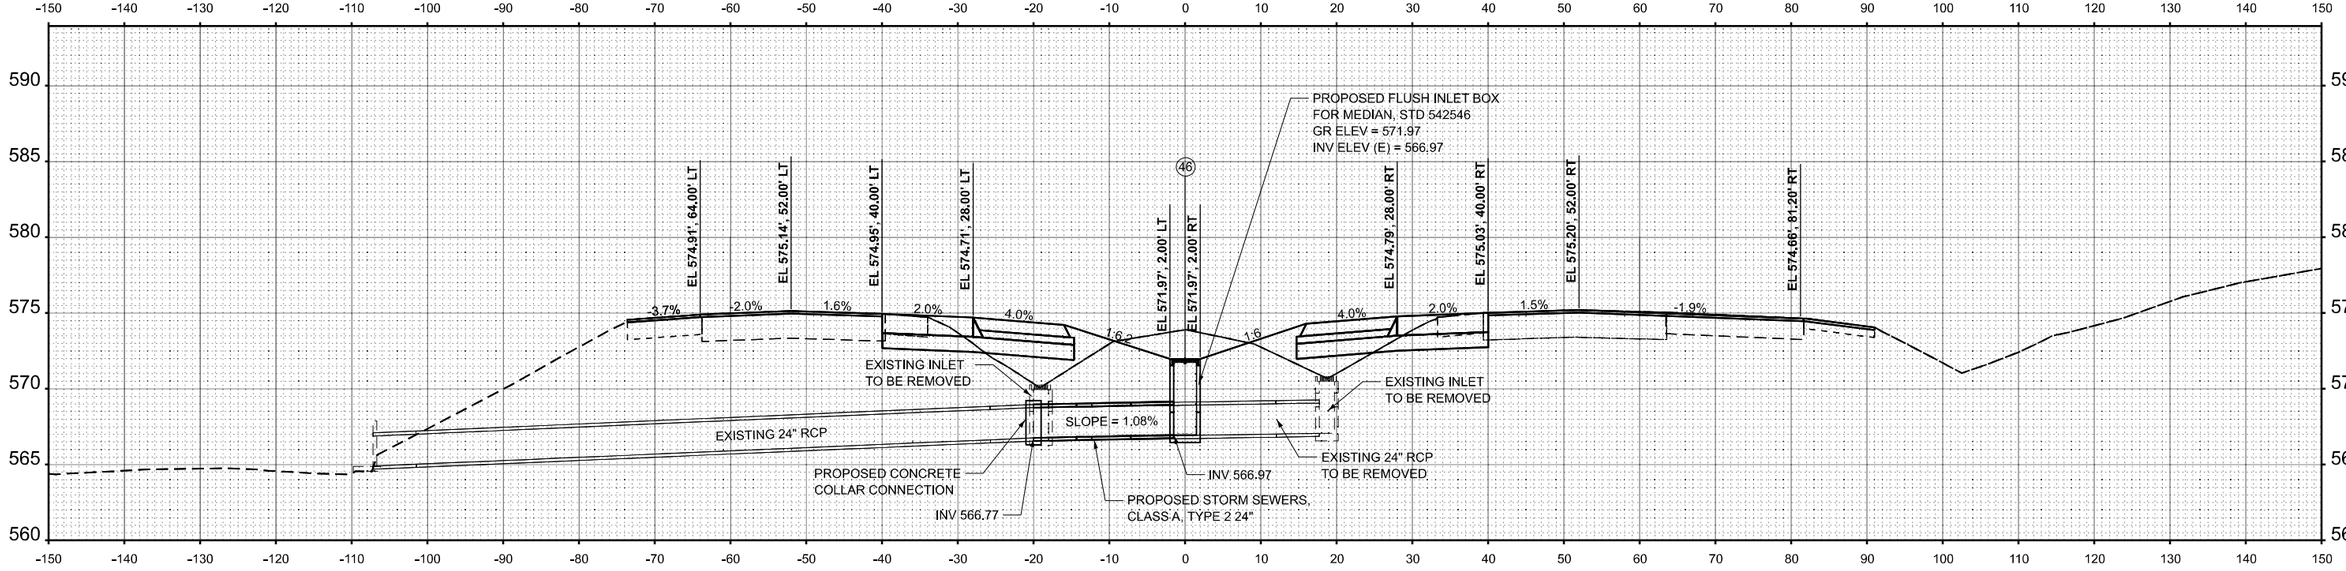

STA 376+39.53

FINAL SURVEY — NOTE BOOK — NO. — SURVEYED — PLOTTED — TEMPLATE — AREAS — AREAS CHECKED — BY — DATE

ORIGINAL SURVEY — NOTE BOOK — NO. — SURVEYED — PLOTTED — TEMPLATE — AREAS — AREAS CHECKED — BY — DATE

MODEL: I57 XS DRAIN - 376+39.53 R7 [Sheet]
FILE NAME: c:\volkert_pw_workingdir\marcus.mcconachie\d0326115\D9787984-sht-XSSht-I57-Drain.dgn

VOLKERT


USER NAME = marcus.mcconachie	DESIGNED -	REVISED -	
	DRAWN -	REVISED -	
PLOT SCALE = $SCALE$	CHECKED -	REVISED -	
PLOT DATE = 8/29/2024	DATE -	REVISED -	

STATE OF ILLINOIS
DEPARTMENT OF TRANSPORTATION

CULVERT PROFILES
INTERSTATE 57

SCALE: 1"=10' | SHEET 29 OF 41 SHEETS | STA. 376+39.53 R7 | TO STA. 386+00.00 R7

F.A.I. RTE.	SECTION	COUNTY	TOTAL SHEETS	SHEET NO.
57	(X1-8,X1-7-1,X1-7,X1-6-1)R-2	WILLIAMSON	614	318
		CONTRACT NO. 78798		
	ILLINOIS	FED. AID PROJECT		

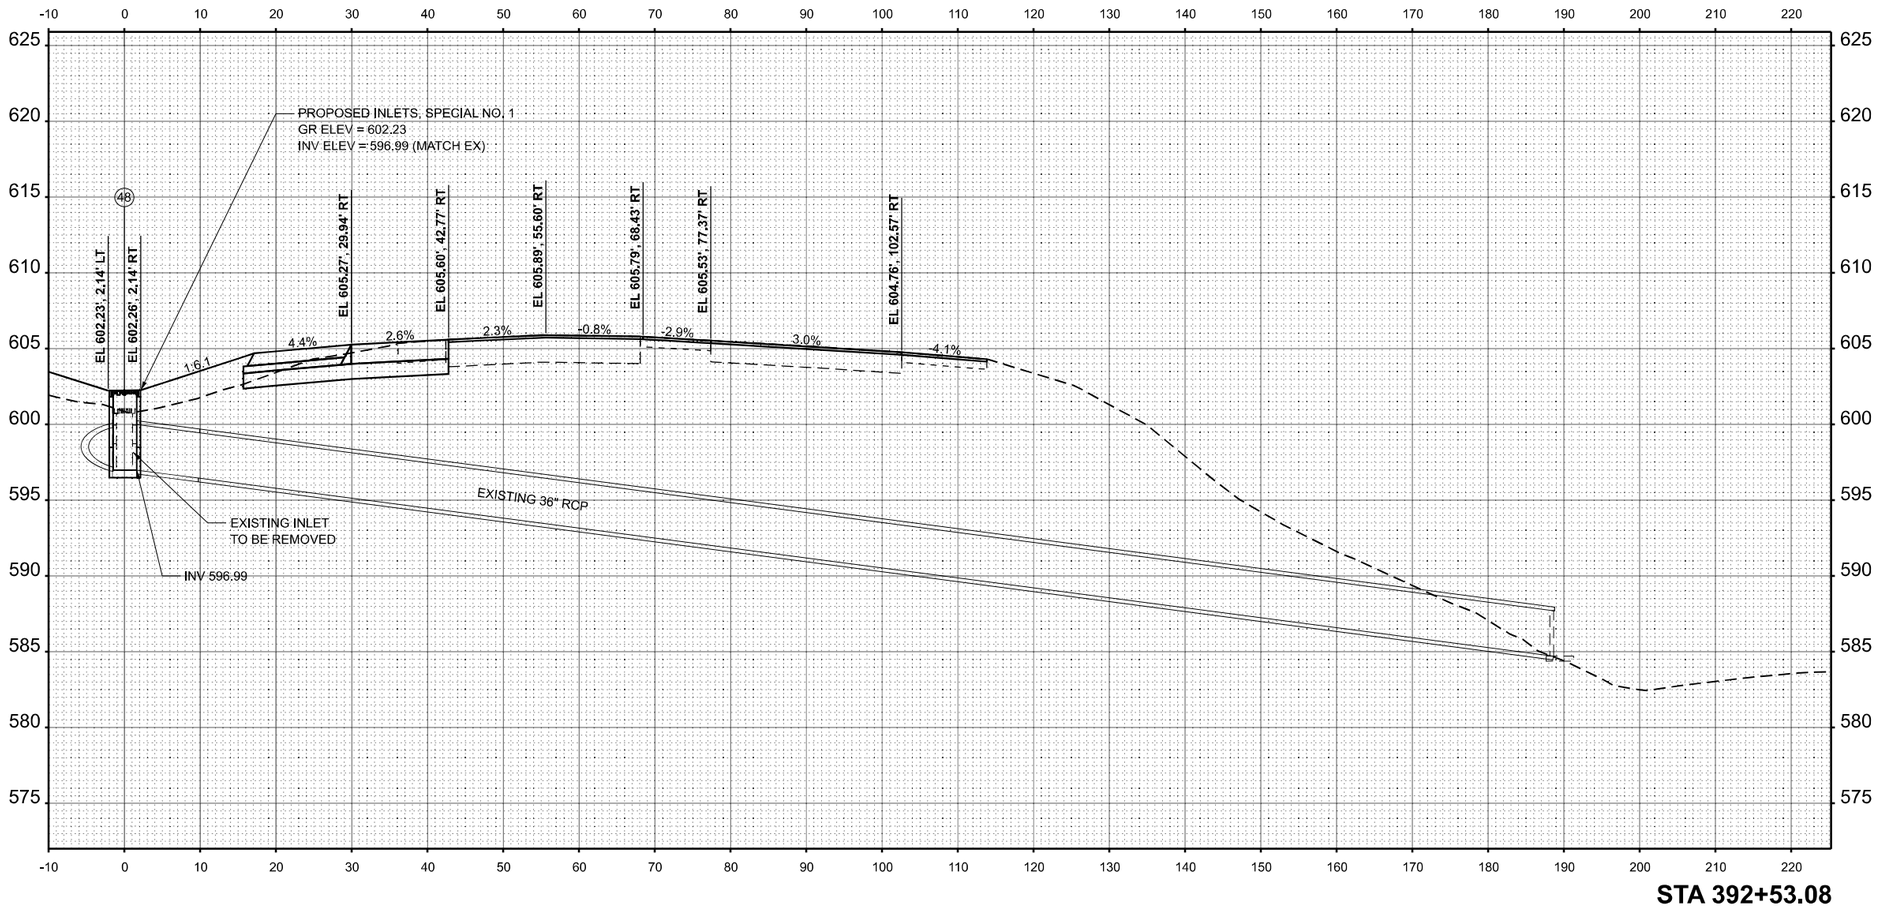

STA 392+53.08

FINAL SURVEY		BY	DATE
	SURVEYED		
	PLOTTED		
	TEMPLATE		
NOTE BOOK	AREAS		
NO.	AREAS CHECKED		

ORIGINAL SURVEY		BY	DATE
	SURVEYED		
	PLOTTED		
	TEMPLATE		
NOTE BOOK	AREAS		
NO.	AREAS CHECKED		

MODEL: I57 XS DRAIN - 392+53.08 R7 [Sheet]
FILE NAME: c:\volkert_pw_workingdir\marcus.mcconachie\d0326115\D978798-sht-XSSht-I57-Drain.dgn

VOLKERT

USER NAME = marcus.mcconachie	DESIGNED -	REVISED -	
	DRAWN -	REVISED -	
PLOT SCALE = $SCALE$	CHECKED -	REVISED -	
PLOT DATE = 8/29/2024	DATE -	REVISED -	


STATE OF ILLINOIS
DEPARTMENT OF TRANSPORTATION

CULVERT PROFILES
INTERSTATE 57

SCALE: 1"=10' | SHEET 30 OF 41 SHEETS | STA. 392+53.08 R7 | TO STA. 392+53.08 R7

F.A.I. RTE.	SECTION	COUNTY	TOTAL SHEETS	SHEET NO.
57	(X1-8,X1-7-1,X1-7,X1-6-1)R-2	WILLIAMSON	614	319
		CONTRACT NO. 78798		
	ILLINOIS FED. AID PROJECT			

FINAL SURVEY		BY	DATE
	SURVEYED		
	PLOTTED		
NOTE BOOK	TEMPLATE		
	AREAS		
NO.	AREAS CHECKED		

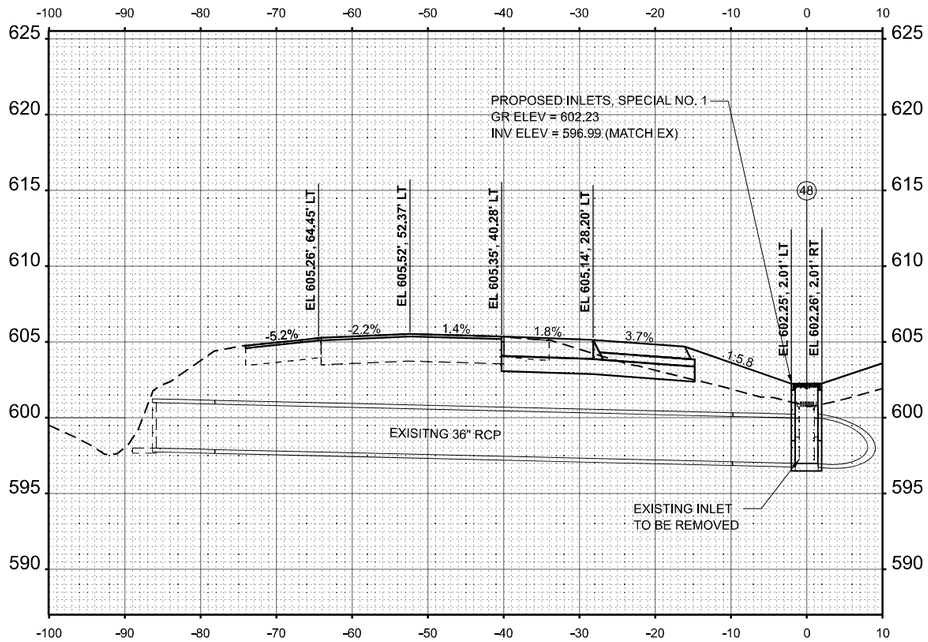

STA 392+53.44
SKEW 7°

ORIGINAL SURVEY		BY	DATE
	SURVEYED		
	PLOTTED		
NOTE BOOK	TEMPLATE		
	AREAS		
NO.	AREAS CHECKED		

MODEL: I57 XS DRAIN - 392+53.58 R7 [Sheet]
FILE NAME: c:\volkert_pw_workingdir\marcus.mcconachie\d0326115\D978798-sht-XSSht-I57-Drain.dgn

VOLKERT

USER NAME = marcus.mcconachie	DESIGNED -	REVISED -	
	DRAWN -	REVISED -	
PLOT SCALE = $SCALE$	CHECKED -	REVISED -	
PLOT DATE = 8/29/2024	DATE -	REVISED -	


STATE OF ILLINOIS
DEPARTMENT OF TRANSPORTATION

CULVERT PROFILES
INTERSTATE 57

SCALE: 1"=10' | SHEET 31 OF 41 SHEETS | STA. 392+53.58 R7 | TO STA. 392+53.58 R7

F.A.I. RTE.	SECTION	COUNTY	TOTAL SHEETS	SHEET NO.
57	(X1-8,X1-7-1,X1-7,X1-6-1)R-2	WILLIAMSON	614	320
		CONTRACT NO. 78798		
	ILLINOIS	FED. AID PROJECT		

FINAL SURVEY		BY	DATE
NOTE BOOK	SURVEYED		
NO.	PLOTTED		
	TEMPLATE		
	ANGLES		
	AREAS CHECKED		

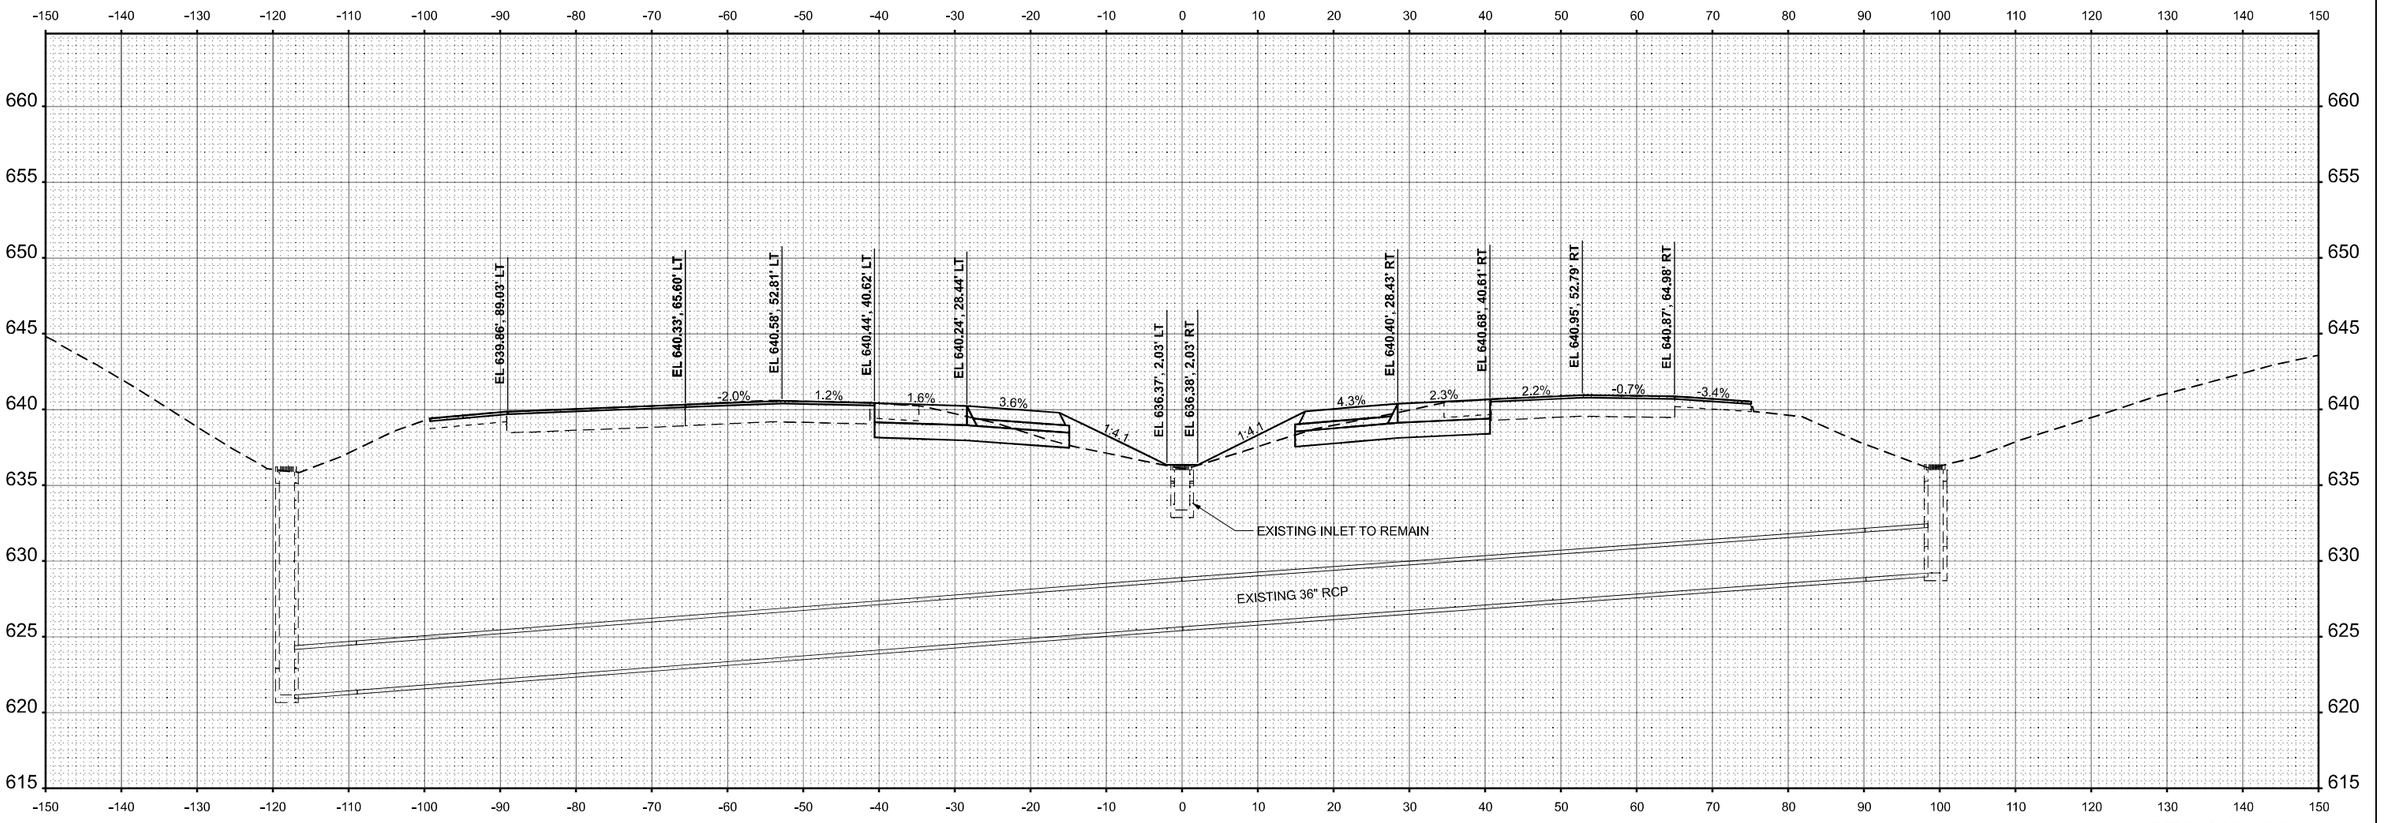

STA 412+01.41

ORIGINAL SURVEY		BY	DATE
NOTE BOOK	SURVEYED		
NO.	PLOTTED		
	TEMPLATE		
	ANGLES		
	AREAS CHECKED		

MODEL: I57 XS DRAIN - 412+01.41 R7 [Sheet]
FILE NAME: c:\volkert_pw_workingdir\marcus.mcconachie\d0326115\D978798-sht-XSSht-I57-Drain.dgn

VOLKERT

USER NAME = marcus.mcconachie	DESIGNED -	REVISED -	
	DRAWN -	REVISED -	
PLOT SCALE = $SCALE$	CHECKED -	REVISED -	
PLOT DATE = 8/29/2024	DATE -	REVISED -	


STATE OF ILLINOIS
DEPARTMENT OF TRANSPORTATION

CULVERT PROFILES
INTERSTATE 57

SCALE: 1"=10' | SHEET 32 OF 41 SHEETS | STA. 412+01.41 R7 | TO STA. 412+01.41 R7

F.A.I. RTE.	SECTION	COUNTY	TOTAL SHEETS	SHEET NO.
57	(X1-8,X1-7-1,X1-7,X1-6-1)R-2	WILLIAMSON	614	321
		CONTRACT NO. 78798		
	ILLINOIS	FED. AID PROJECT		

FINAL SURVEY		BY	DATE
	SURVEYED		
	PLOTTED		
NOTE BOOK	TEMPLATE		
	ANGLES		
NO.	AREAS CHECKED		

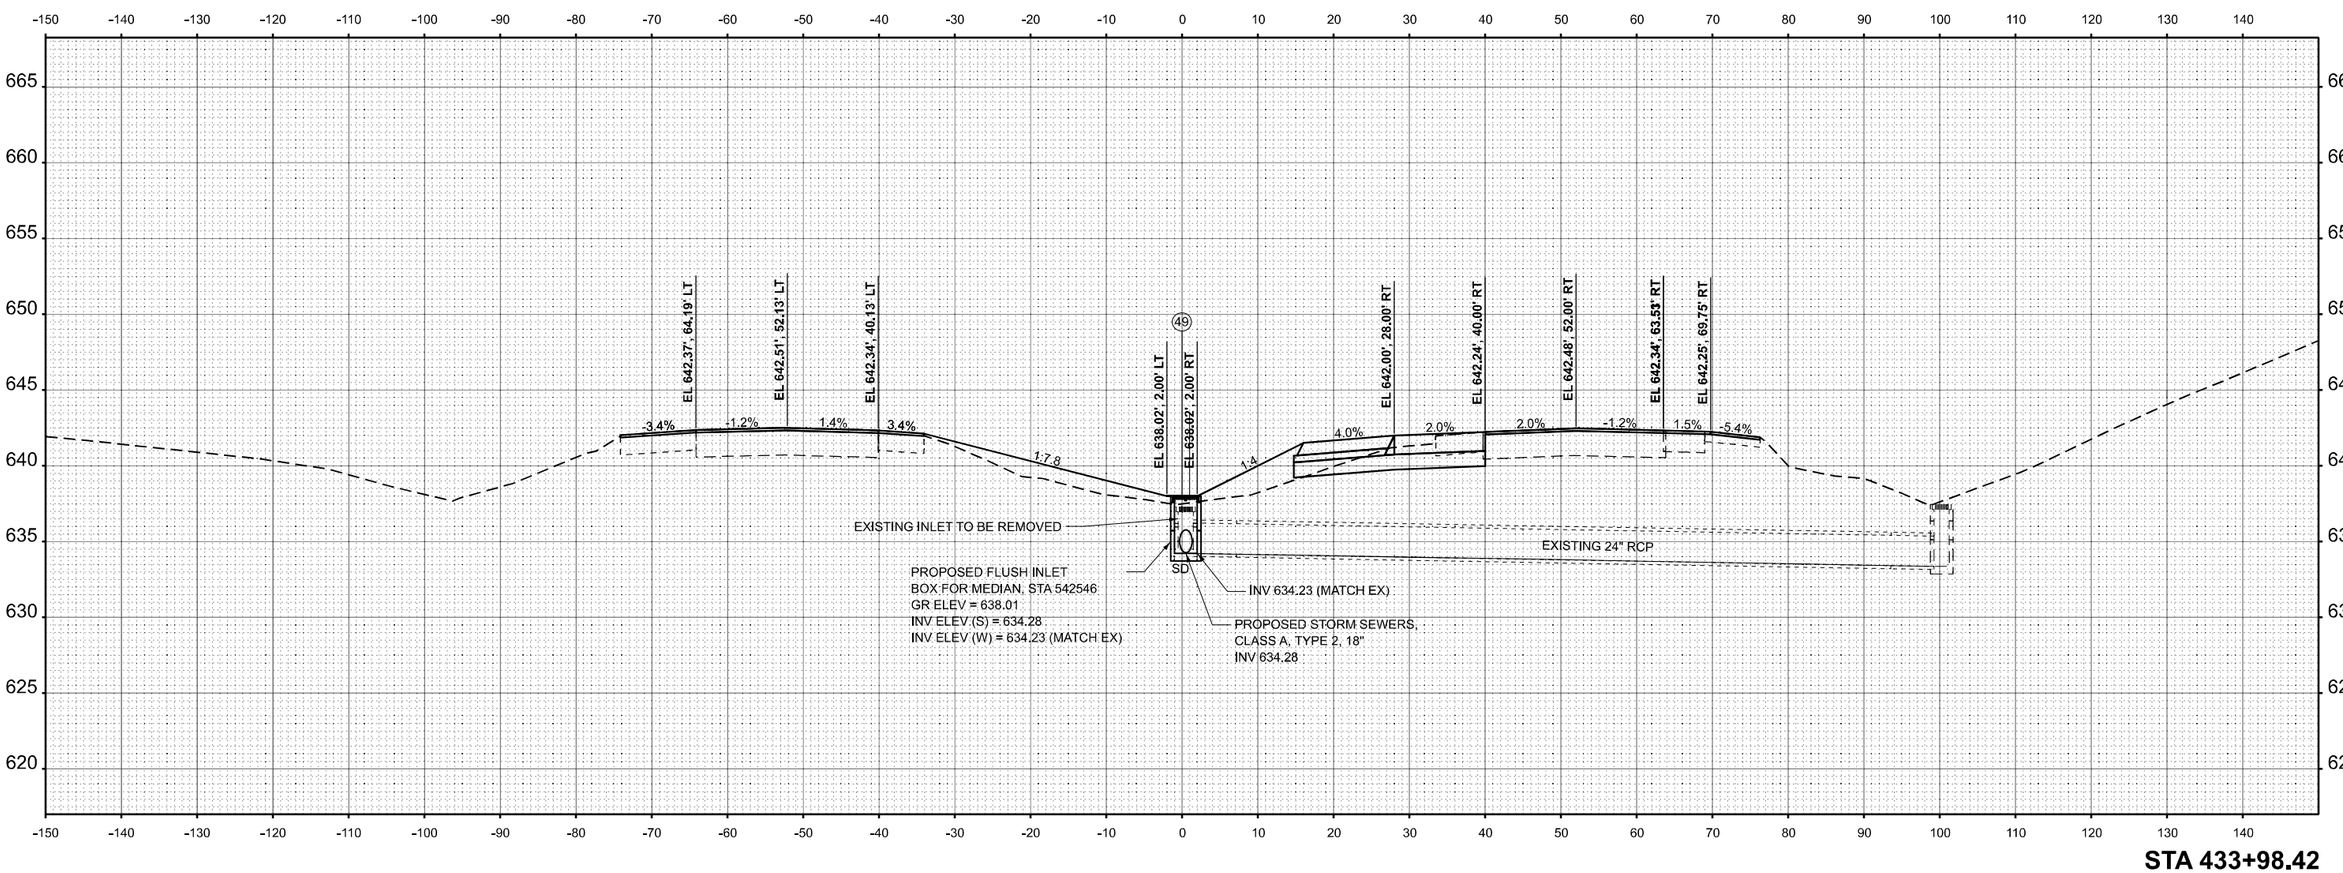

STA 433+98.42

ORIGINAL SURVEY		BY	DATE
	SURVEYED		
	PLOTTED		
NOTE BOOK	TEMPLATE		
	ANGLES		
NO.	AREAS CHECKED		

MODEL: I57 XS DRAIN - 433+98.42 R7 [Sheet]
FILE NAME: c:\volkert_pw_workingdir\marcus.mcconachie\d0326115\D978798-sht-XSSht-I57-Drain.dgn

VOLKERT

USER NAME = marcus.mcconachie	DESIGNED -	REVISED -	
	DRAWN -	REVISED -	
PLOT SCALE = $SCALE$	CHECKED -	REVISED -	
PLOT DATE = 8/29/2024	DATE -	REVISED -	


STATE OF ILLINOIS
DEPARTMENT OF TRANSPORTATION

CULVERT PROFILES
INTERSTATE 57

SCALE: 1"=10' | SHEET 33 OF 41 SHEETS | STA. 433+98.42 R7 | TO STA. 433+98.42 R7

F.A.I. RTE.	SECTION	COUNTY	TOTAL SHEETS	SHEET NO.
57	(X1-8,X1-7-1,X1-7,X1-6-1)R-2	WILLIAMSON	614	322
		CONTRACT NO. 78798		
	ILLINOIS FED. AID PROJECT			

FINAL SURVEY		BY	DATE
	SURVEYED		
	PLOTTED		
NOTE BOOK	TEMPLATE		
	AREAS		
NO.	AREAS CHECKED		

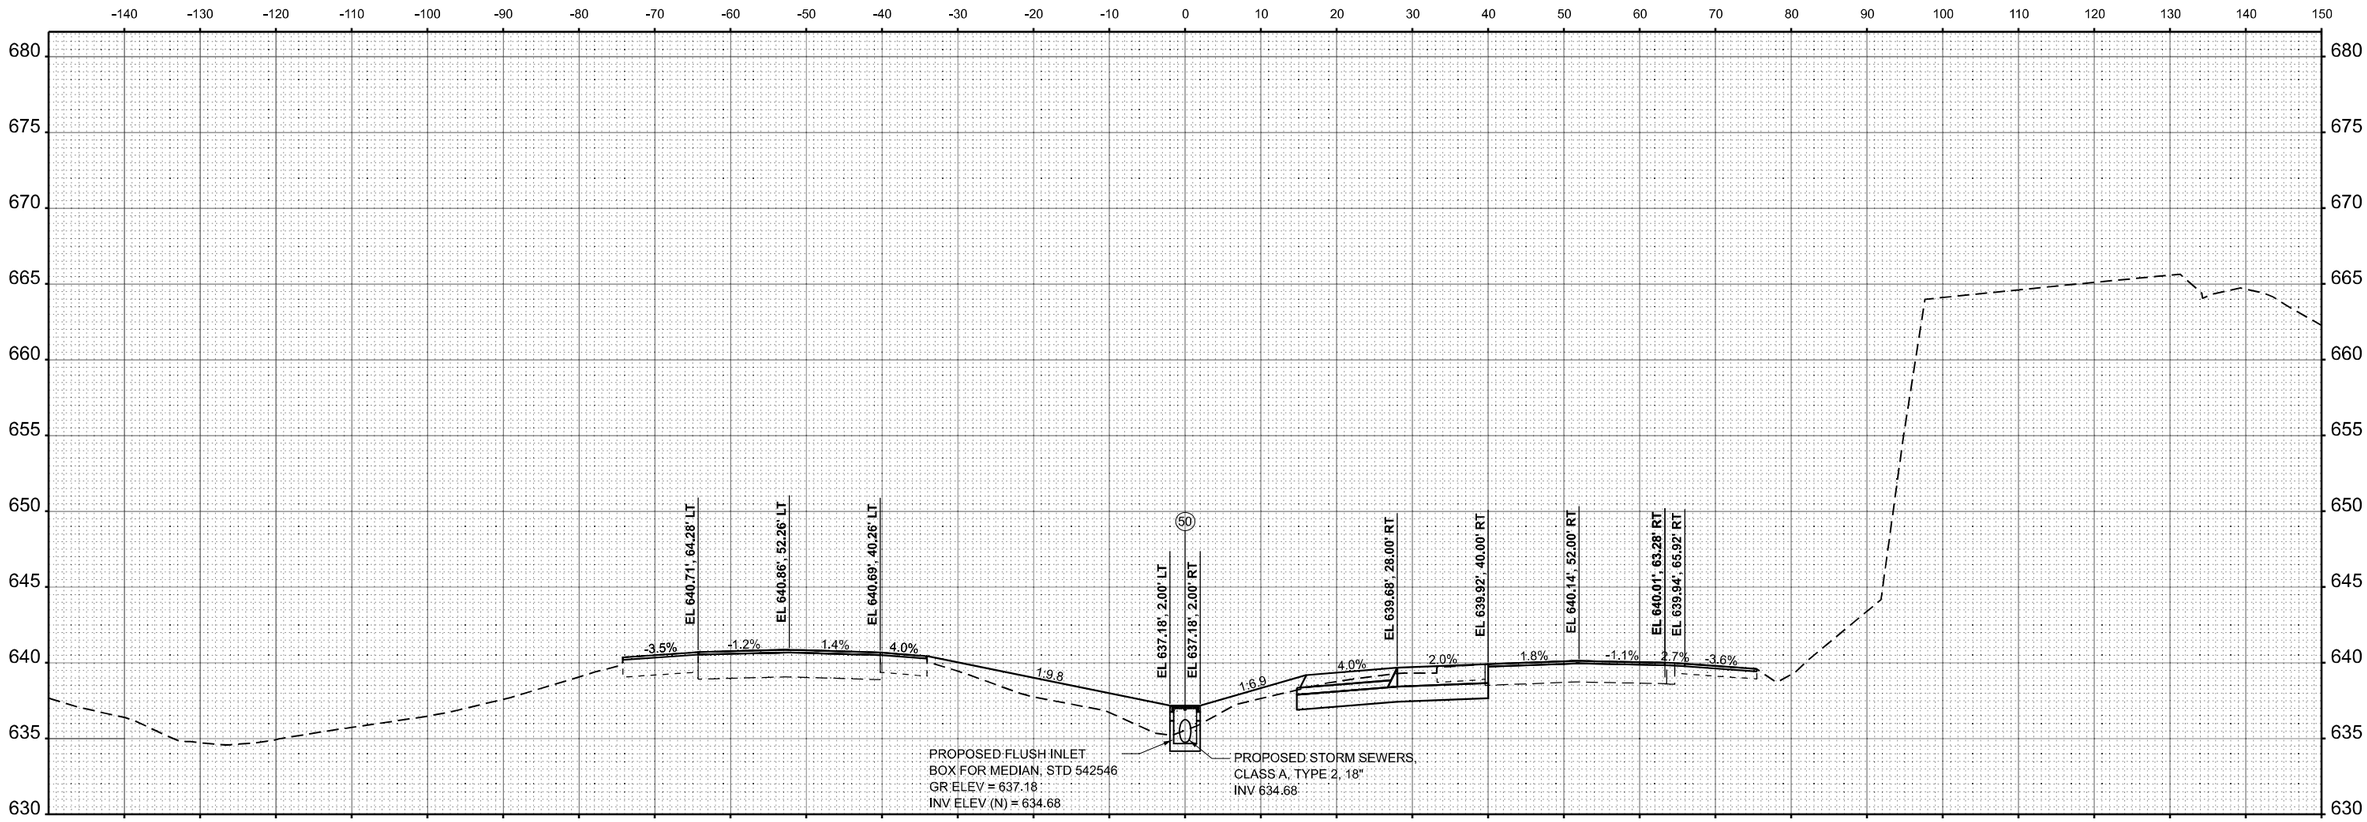

ORIGINAL SURVEY		BY	DATE
	SURVEYED		
	PLOTTED		
NOTE BOOK	TEMPLATE		
	AREAS		
NO.	AREAS CHECKED		

MODEL: I57 XS DRAIN - 436+00.00 R7 [Sheet]
FILE NAME: c:\volkert_pw_workingdir\marcus.mcconachie\d0326115\D978798-sht-XSSht-I57-Drain.dgn

VOLKERT

USER NAME = marcus.mcconachie	DESIGNED -	REVISED -	
	DRAWN -	REVISED -	
PLOT SCALE = $SCALE$	CHECKED -	REVISED -	
PLOT DATE = 8/29/2024	DATE -	REVISED -	


STATE OF ILLINOIS
DEPARTMENT OF TRANSPORTATION

CULVERT PROFILES
INTERSTATE 57

SCALE: 1"=10' | SHEET 34 OF 41 SHEETS | STA. 436+00.00 R7 | TO STA. 436+00.00 R7

F.A.I. RTE.	SECTION	COUNTY	TOTAL SHEETS	SHEET NO.
57	(X1-8,X1-7-1,X1-7,X1-6-1)R-2	WILLIAMSON	614	323
		CONTRACT NO. 78798		
	ILLINOIS	FED. AID PROJECT		

FINAL SURVEY		BY	DATE
	SURVEYED		
	PLOTTED		
NOTE BOOK	TEMPLATE		
	AREAS		
NO.	AREAS CHECKED		

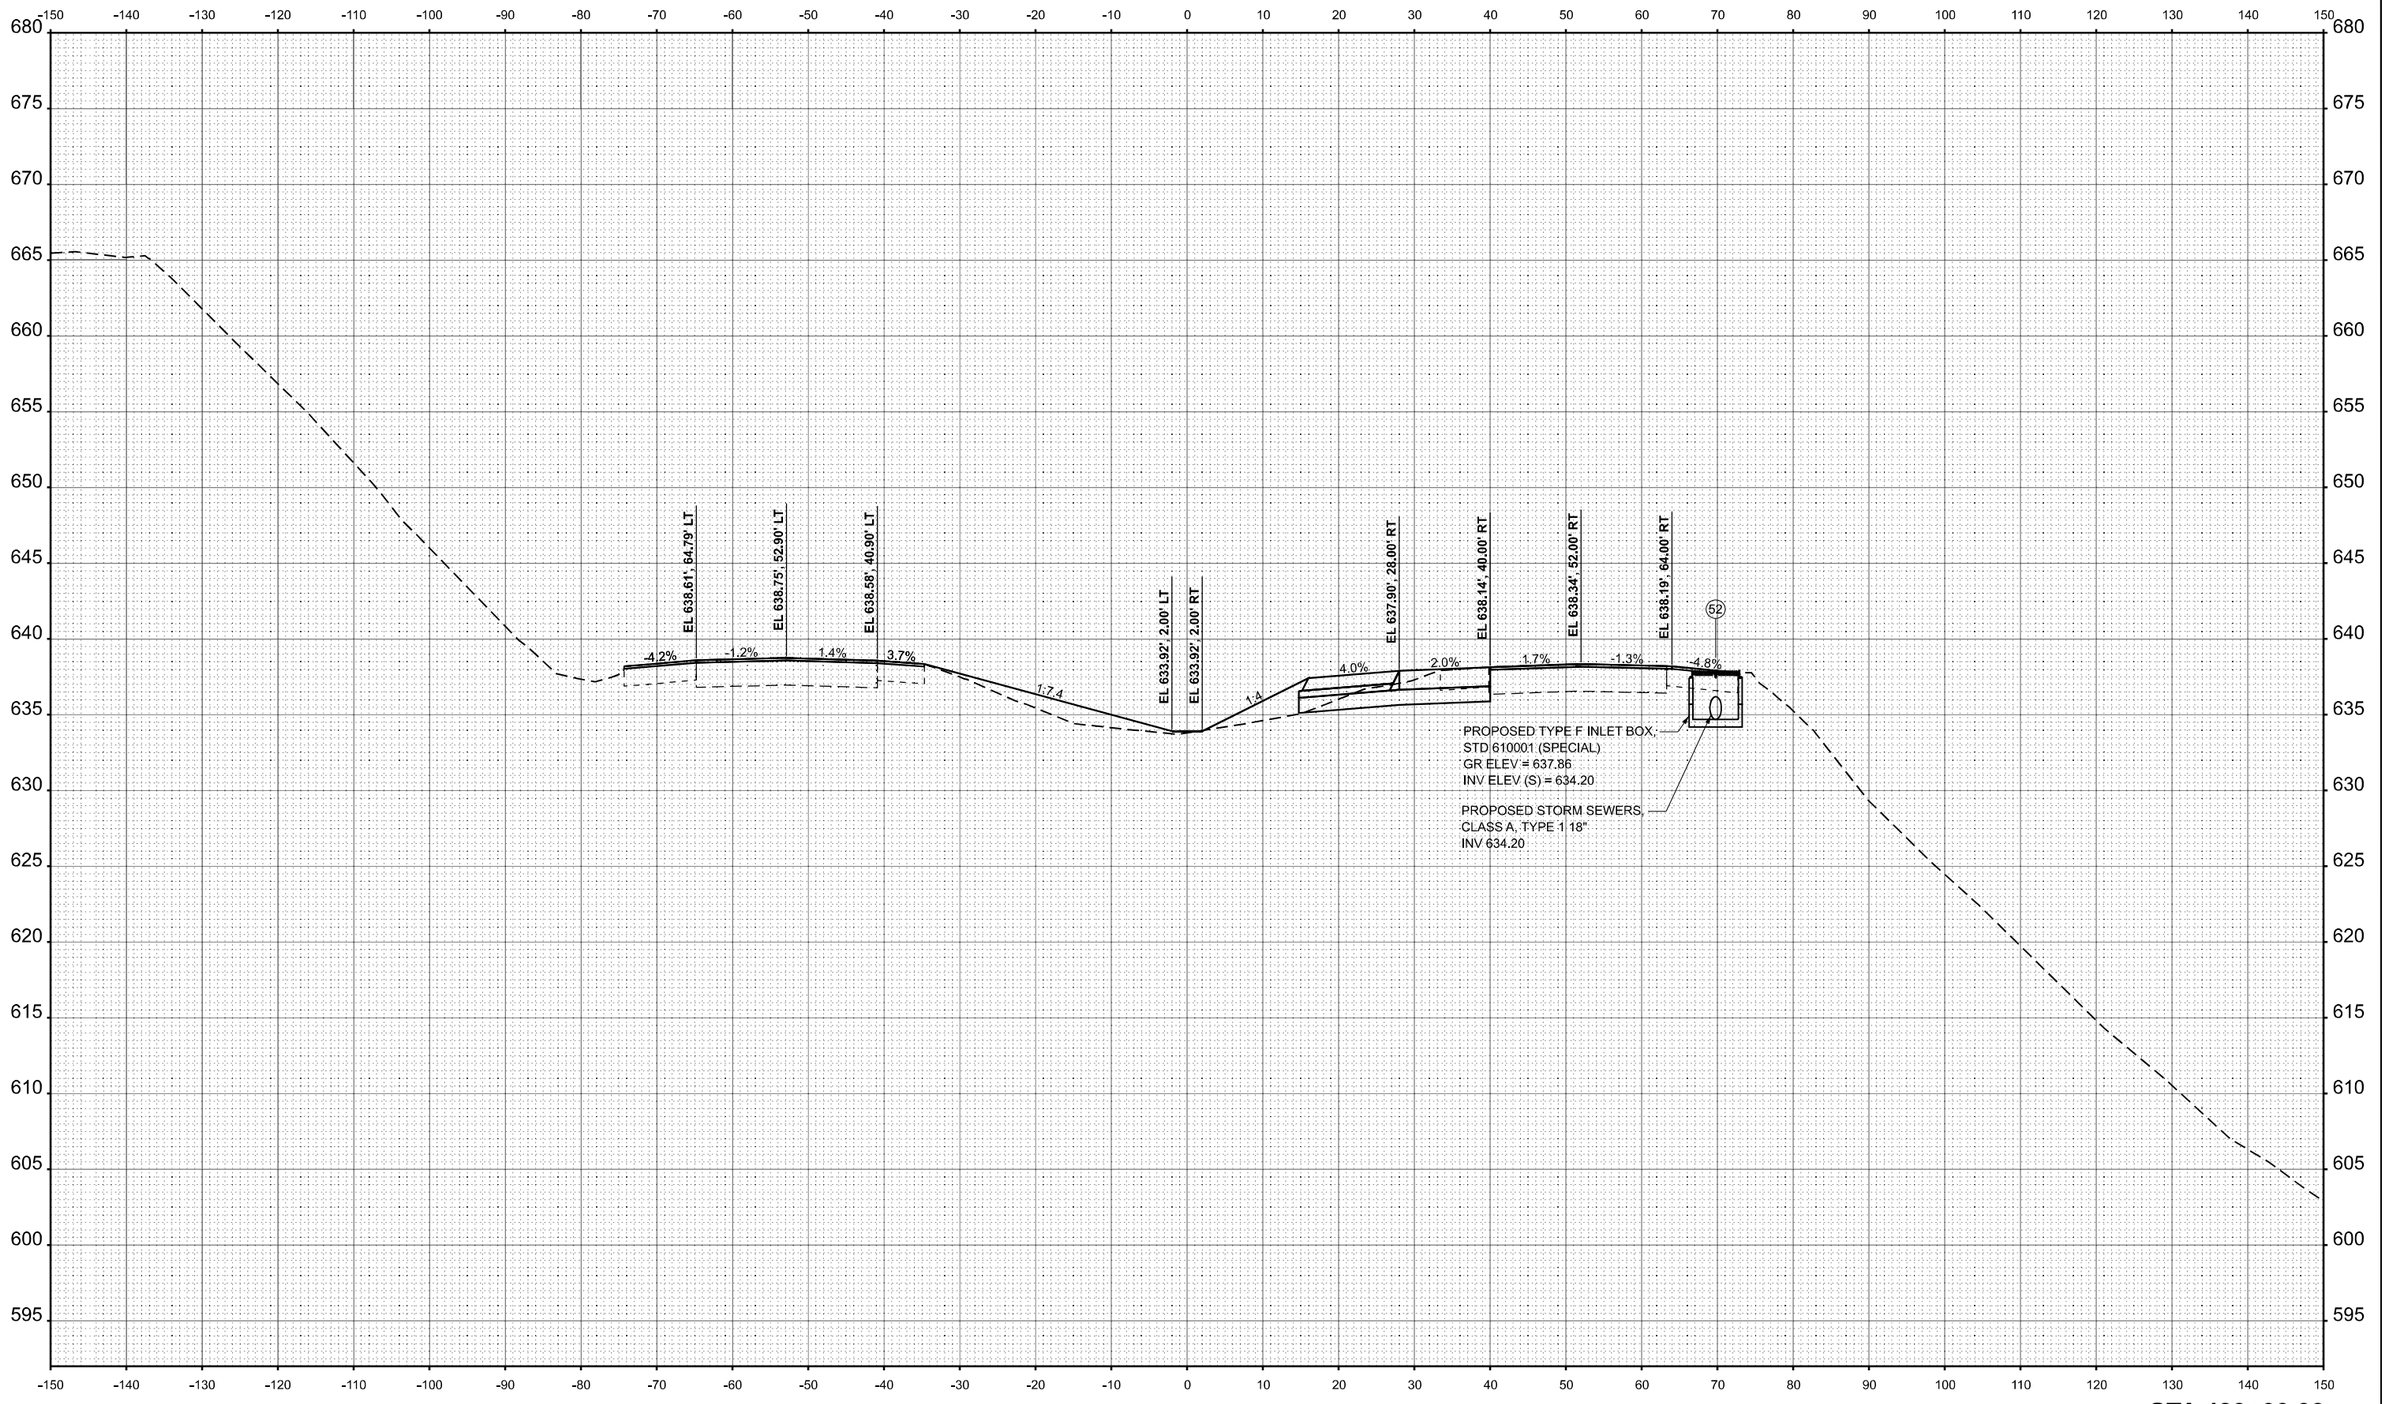

STA 439+00.00

ORIGINAL SURVEY		BY	DATE
	SURVEYED		
	PLOTTED		
NOTE BOOK	TEMPLATE		
	AREAS		
NO.	AREAS CHECKED		

MODEL: I57 XS DRAIN - 439+00.00 R7 [Sheet]
FILE NAME: c:\volkert_pw_workingdir\karen.lawrence\d0326115\D978798-sht-XSSht-I57-Drain.dgn

VOLKERT

USER NAME = karen.lawrence	DESIGNED -	REVISED -	
	DRAWN -	REVISED -	
PLOT SCALE = $SCALE$	CHECKED -	REVISED -	
PLOT DATE = 8/28/2024	DATE -	REVISED -	

STATE OF ILLINOIS
DEPARTMENT OF TRANSPORTATION

CULVERT PROFILES
INTERSTATE 57

SCALE: 1"=10' | SHEET 35 OF 41 SHEETS | STA. 439+00.00 R7 | TO STA. 439+00.00 R7


F.A.I. RTE.	SECTION	COUNTY	TOTAL SHEETS	SHEET NO.
57	(X1-8,X1-7-1,X1-7,X1-6-1)R-2	WILLIAMSON	614	324
		CONTRACT NO. 78798		
	ILLINOIS	FED. AID PROJECT		

FINAL SURVEY	NOTE BOOK	NO.
SURVEYED		
PLOTTED		
TEMPLATE		
AREAS		
AREAS CHECKED		

BY	DATE

ORIGINAL SURVEY	NOTE BOOK	NO.
SURVEYED		
PLOTTED		
TEMPLATE		
AREAS		
AREAS CHECKED		

BY	DATE

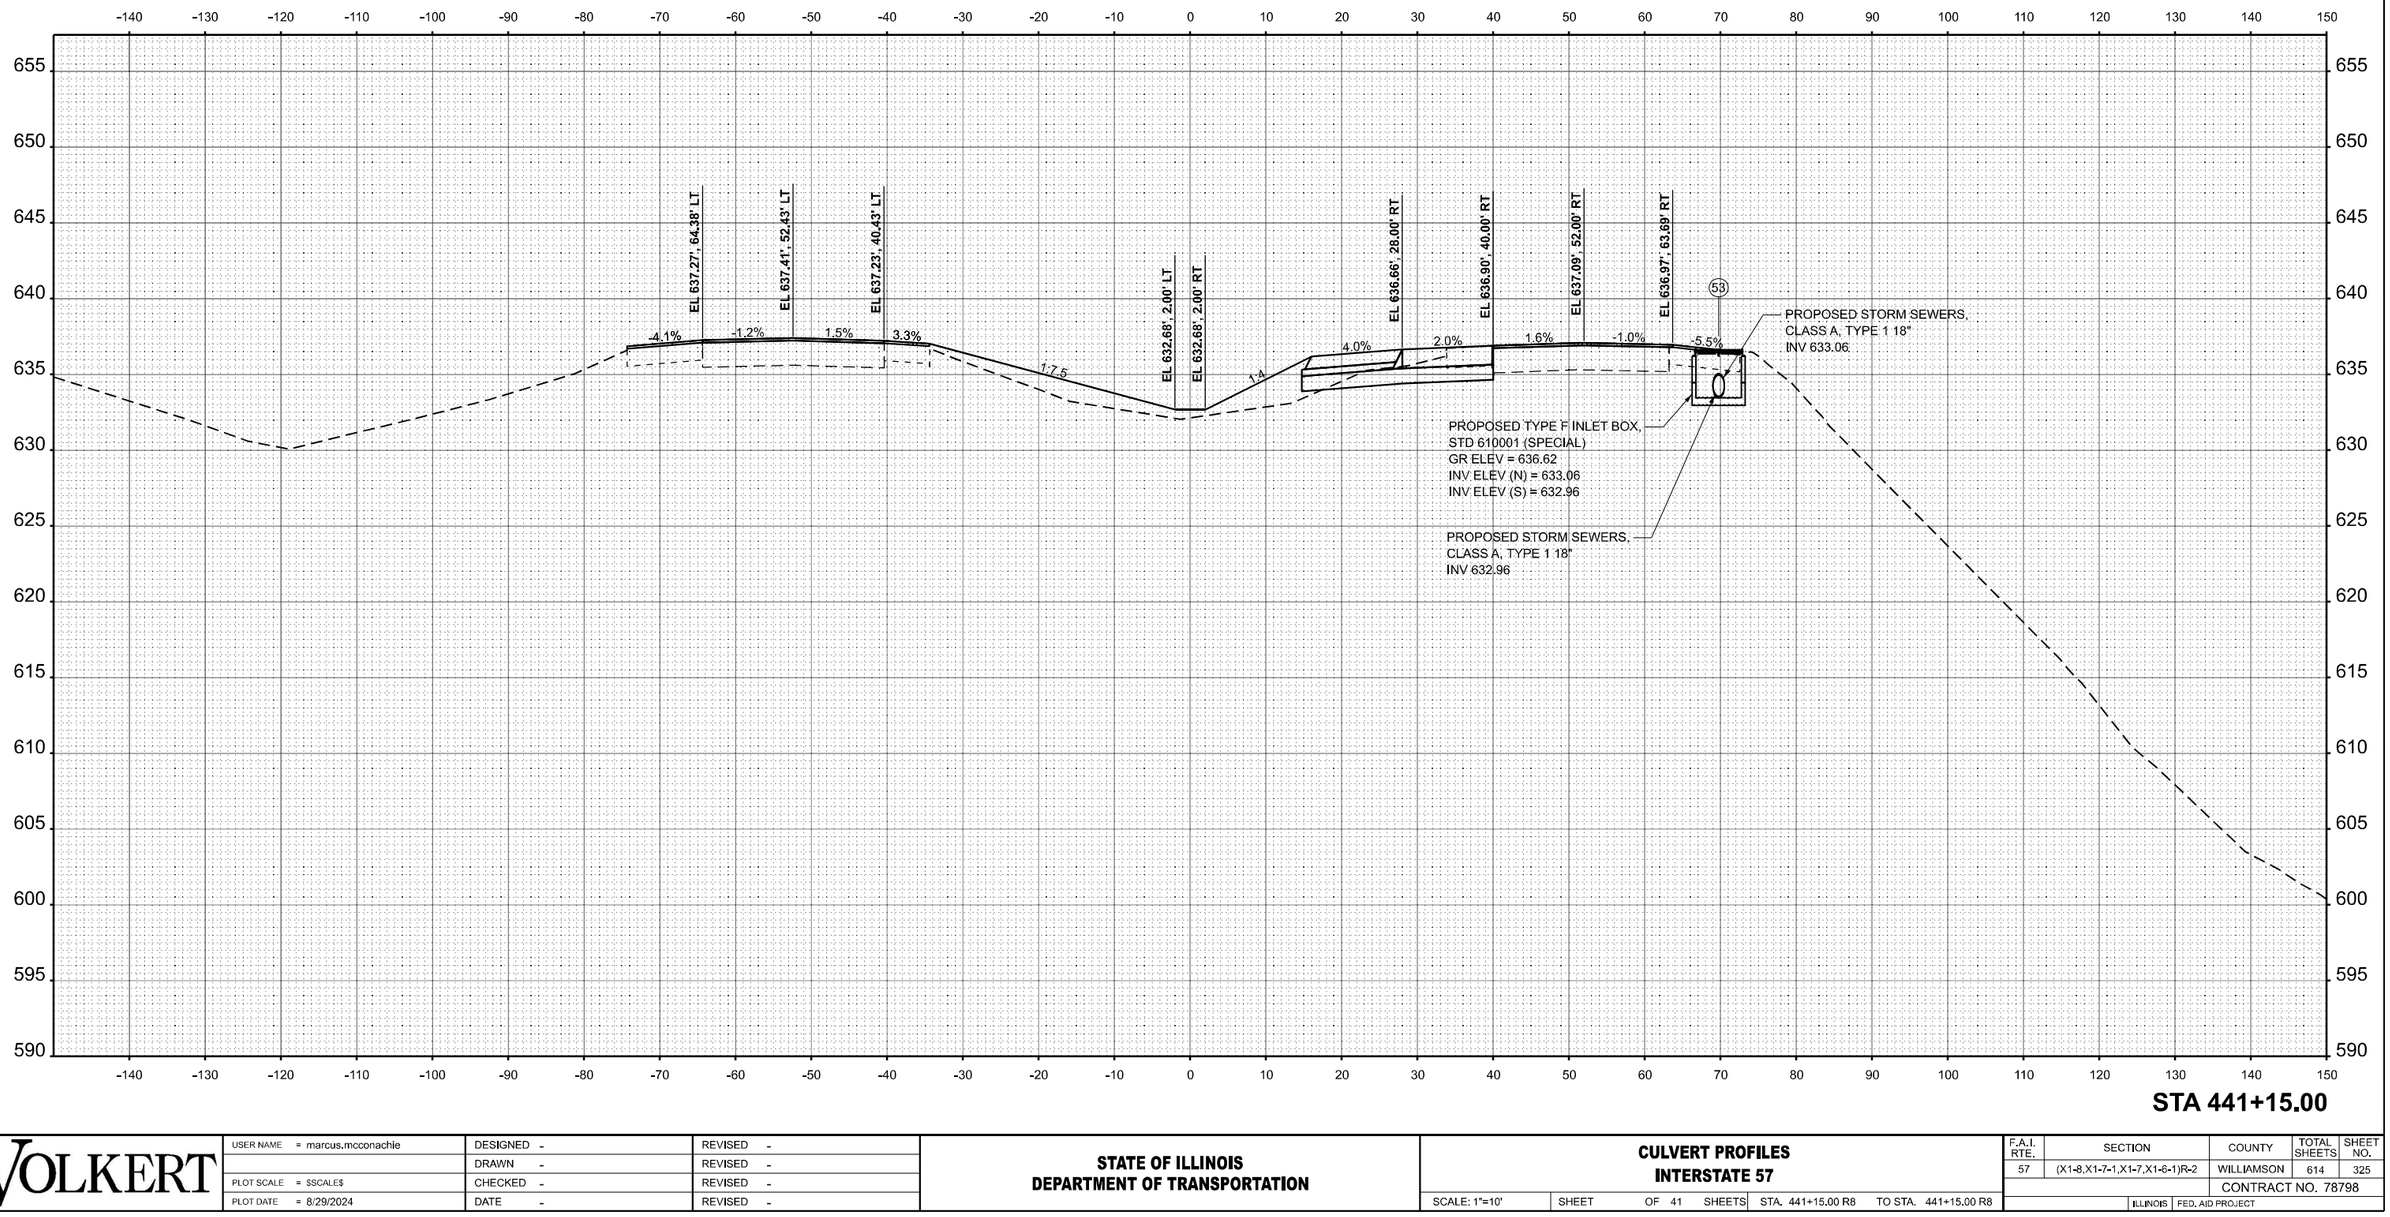

MODEL: I57 XS DRAIN - 441+15.00 R8 [Sheet]
FILE NAME: c:\volkert_pw_workingdir\marcus.mcconachie\d0326115\D978798-sht-XSSht-I57-Drain.dgn

VOLKERT

USER NAME = marcus.mcconachie	DESIGNED -	REVISED -	
	DRAWN -	REVISED -	
PLOT SCALE = $SCALE$	CHECKED -	REVISED -	
PLOT DATE = 8/29/2024	DATE -	REVISED -	


STATE OF ILLINOIS
DEPARTMENT OF TRANSPORTATION

CULVERT PROFILES
INTERSTATE 57

SCALE: 1"=10' | SHEET OF 41 SHEETS | STA. 441+15.00 R8 | TO STA. 441+15.00 R8

F.A.I. RTE.	SECTION	COUNTY	TOTAL SHEETS	SHEET NO.
57	(X1-8,X1-7-1,X1-7,X1-6-1)R-2	WILLIAMSON	614	325
		CONTRACT NO. 78798		
	ILLINOIS	FED. AID PROJECT		

FINAL SURVEY		BY	DATE
NOTE BOOK	SURVEYED		
NO.	PLOTTED		
	TEMPLATE		
	AREAS		
	AREAS CHECKED		

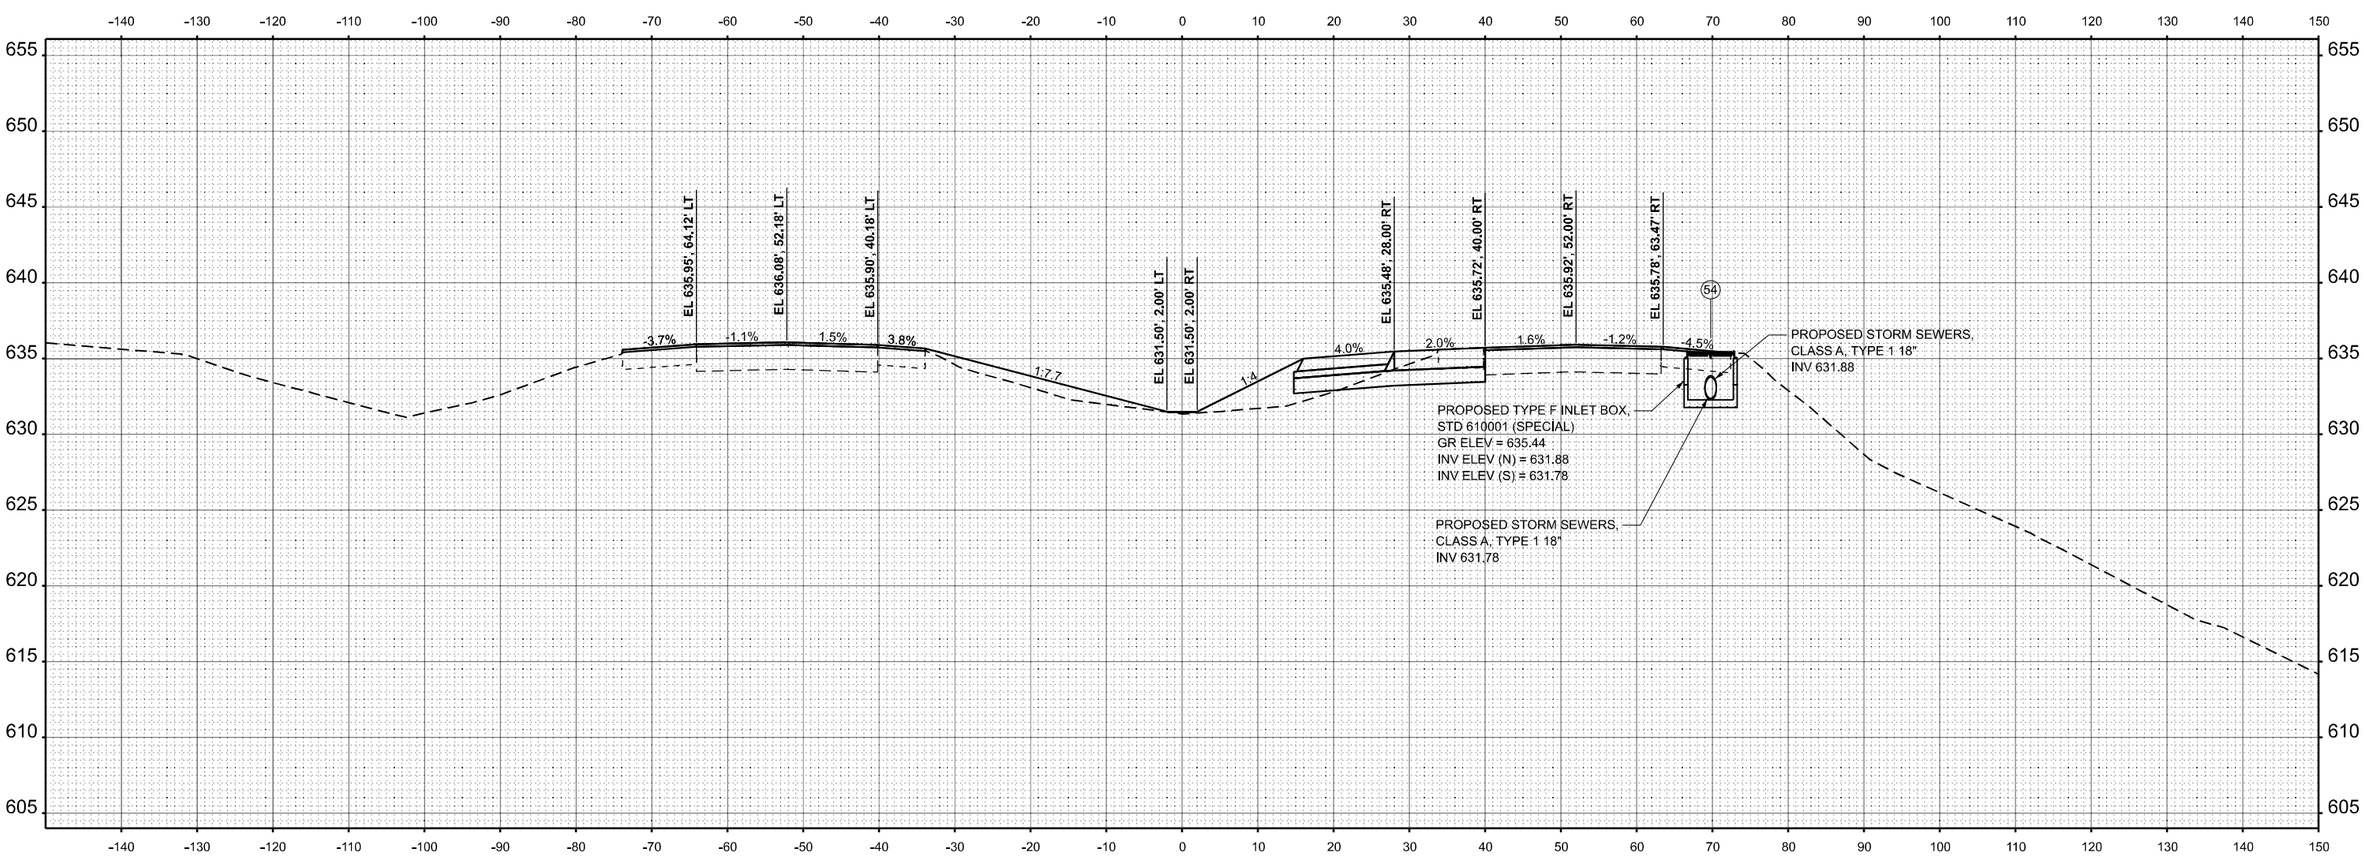

STA 443+25.00

ORIGINAL SURVEY		BY	DATE
NOTE BOOK	SURVEYED		
NO.	PLOTTED		
	TEMPLATE		
	AREAS		
	AREAS CHECKED		

MODEL: I57 XS DRAIN - 443+25.00 R8 |Sheet|
FILE NAME: c:\volkert_pw_workingdir\karen.lawrence\d0326115\D978798~shi~XSShi-I57-Drain.dgn

VOLKERT

USER NAME = karen.lawrence	DESIGNED -	REVISED -	
	DRAWN -	REVISED -	
PLOT SCALE = $SCALE$	CHECKED -	REVISED -	
PLOT DATE = 8/28/2024	DATE -	REVISED -	


STATE OF ILLINOIS
DEPARTMENT OF TRANSPORTATION

CULVERT PROFILES
INTERSTATE 57

SCALE: 1"=10' | SHEET 37 OF 41 SHEETS | STA. 443+25.00 R8 | TO STA. 443+25.00 R8

F.A.I. RTE.	SECTION	COUNTY	TOTAL SHEETS	SHEET NO.
57	(X1-8,X1-7-1,X1-7,X1-6-1)R-2	WILLIAMSON	614	326
		CONTRACT NO. 78798		
	ILLINOIS FED. AID PROJECT			

FINAL SURVEY		BY	DATE
NO'TE BOOK	SURVEYED		
NO.	PLOTTED		
	TEMPLATE		
	ANGLES		
	AREAS CHECKED		

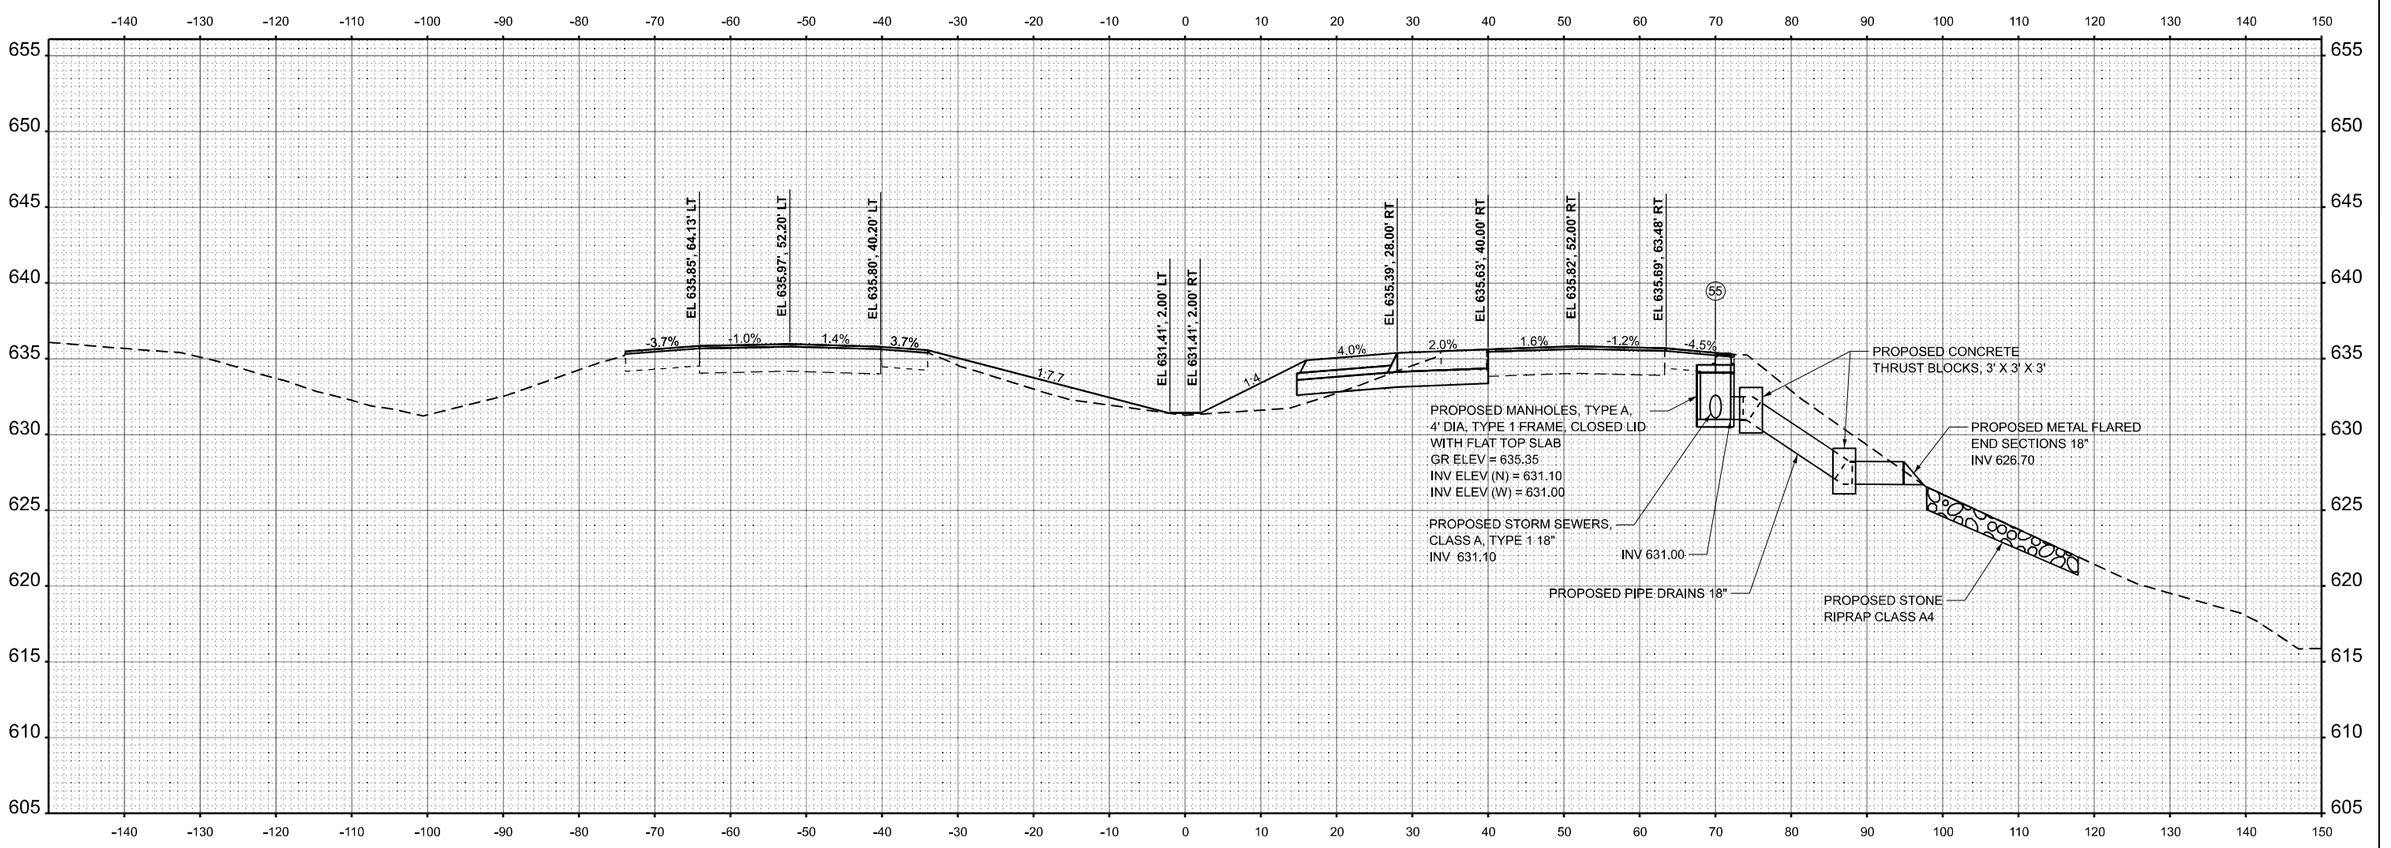

STA 443+40.00

ORIGINAL SURVEY		BY	DATE
NOTE BOOK	SURVEYED		
NO.	PLOTTED		
	TEMPLATE		
	ANGLES		
	AREAS CHECKED		

MODEL: I57 XS DRAIN - 443+40.00 R8 |Sheet|
FILE NAME: c:\volkert_pw_workingdir\marcus.mcconachie\d0326115\D978798-sht-XSSht-I57-Drain.dgn

VOLKERT

USER NAME = marcus.mcconachie	DESIGNED -	REVISED -	
	DRAWN -	REVISED -	
PLOT SCALE = $SCALE$	CHECKED -	REVISED -	
PLOT DATE = 8/29/2024	DATE -	REVISED -	


STATE OF ILLINOIS
DEPARTMENT OF TRANSPORTATION

CULVERT PROFILES
INTERSTATE 57

SCALE: 1"=10' | SHEET 38 OF 41 SHEETS | STA. 443+40.00 R8 | TO STA. 443+40.00 R8

F.A.I. RTE.	SECTION	COUNTY	TOTAL SHEETS	SHEET NO.
57	(X1-8,X1-7-1,X1-7,X1-6-1)R-2	WILLIAMSON	614	327
		CONTRACT NO. 78798		
		ILLINOIS	FED. AID PROJECT	

FINAL SURVEY		BY	DATE
NOTE BOOK	SURVEYED		
NO.	PLOTTED		
	TEMPLATE		
	AREAS		
	AREAS CHECKED		

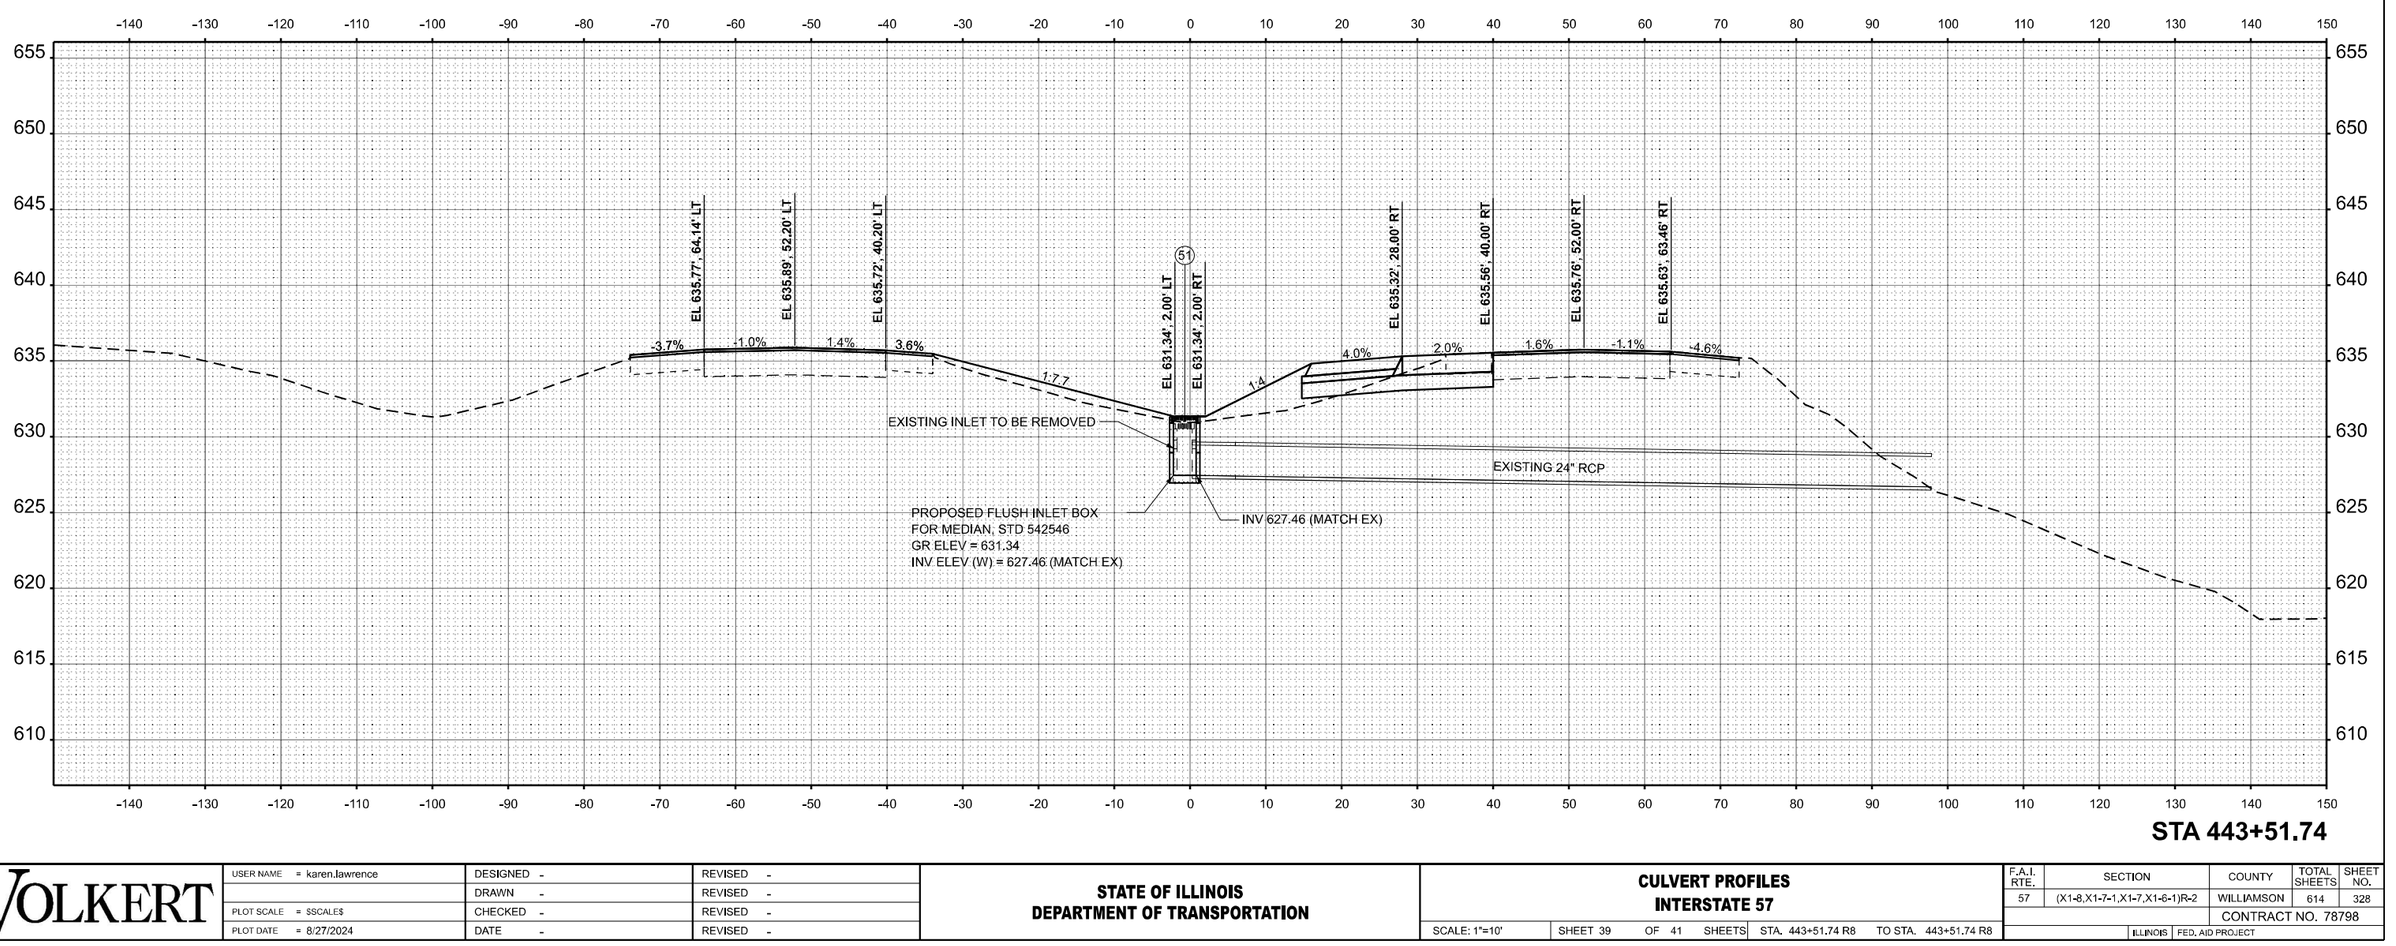

STA 443+51.74

ORIGINAL SURVEY		BY	DATE
NOTE BOOK	SURVEYED		
NO.	PLOTTED		
	TEMPLATE		
	AREAS		
	AREAS CHECKED		

MODEL: I57 XS DRAIN - 443+51.74 R8 |Sheet|
FILE NAME: c:\volkert_pw_workingdir\karen.lawrence\d0326115\D978798-sht-xSSht-I57-Drain.dgn

VOLKERT

USER NAME = karen.lawrence	DESIGNED -	REVISED -	
	DRAWN -	REVISED -	
PLOT SCALE = $SCALE$	CHECKED -	REVISED -	
PLOT DATE = 8/27/2024	DATE -	REVISED -	

STATE OF ILLINOIS
DEPARTMENT OF TRANSPORTATION

CULVERT PROFILES
INTERSTATE 57

SCALE: 1"=10' | SHEET 39 OF 41 SHEETS | STA. 443+51.74 R8 | TO STA. 443+51.74 R8


F.A.I. RTE.	SECTION	COUNTY	TOTAL SHEETS	SHEET NO.
57	(X1-8,X1-7-1,X1-7,X1-6-1)R-2	WILLIAMSON	614	328
		CONTRACT NO. 78798		
	ILLINOIS	FED. AID PROJECT		

FINAL SURVEY

	BY	DATE
SURVEYED		
PLOTTED		
TEMPLATE		
AREAS		
AREAS CHECKED		

NOTE BOOK

NO.

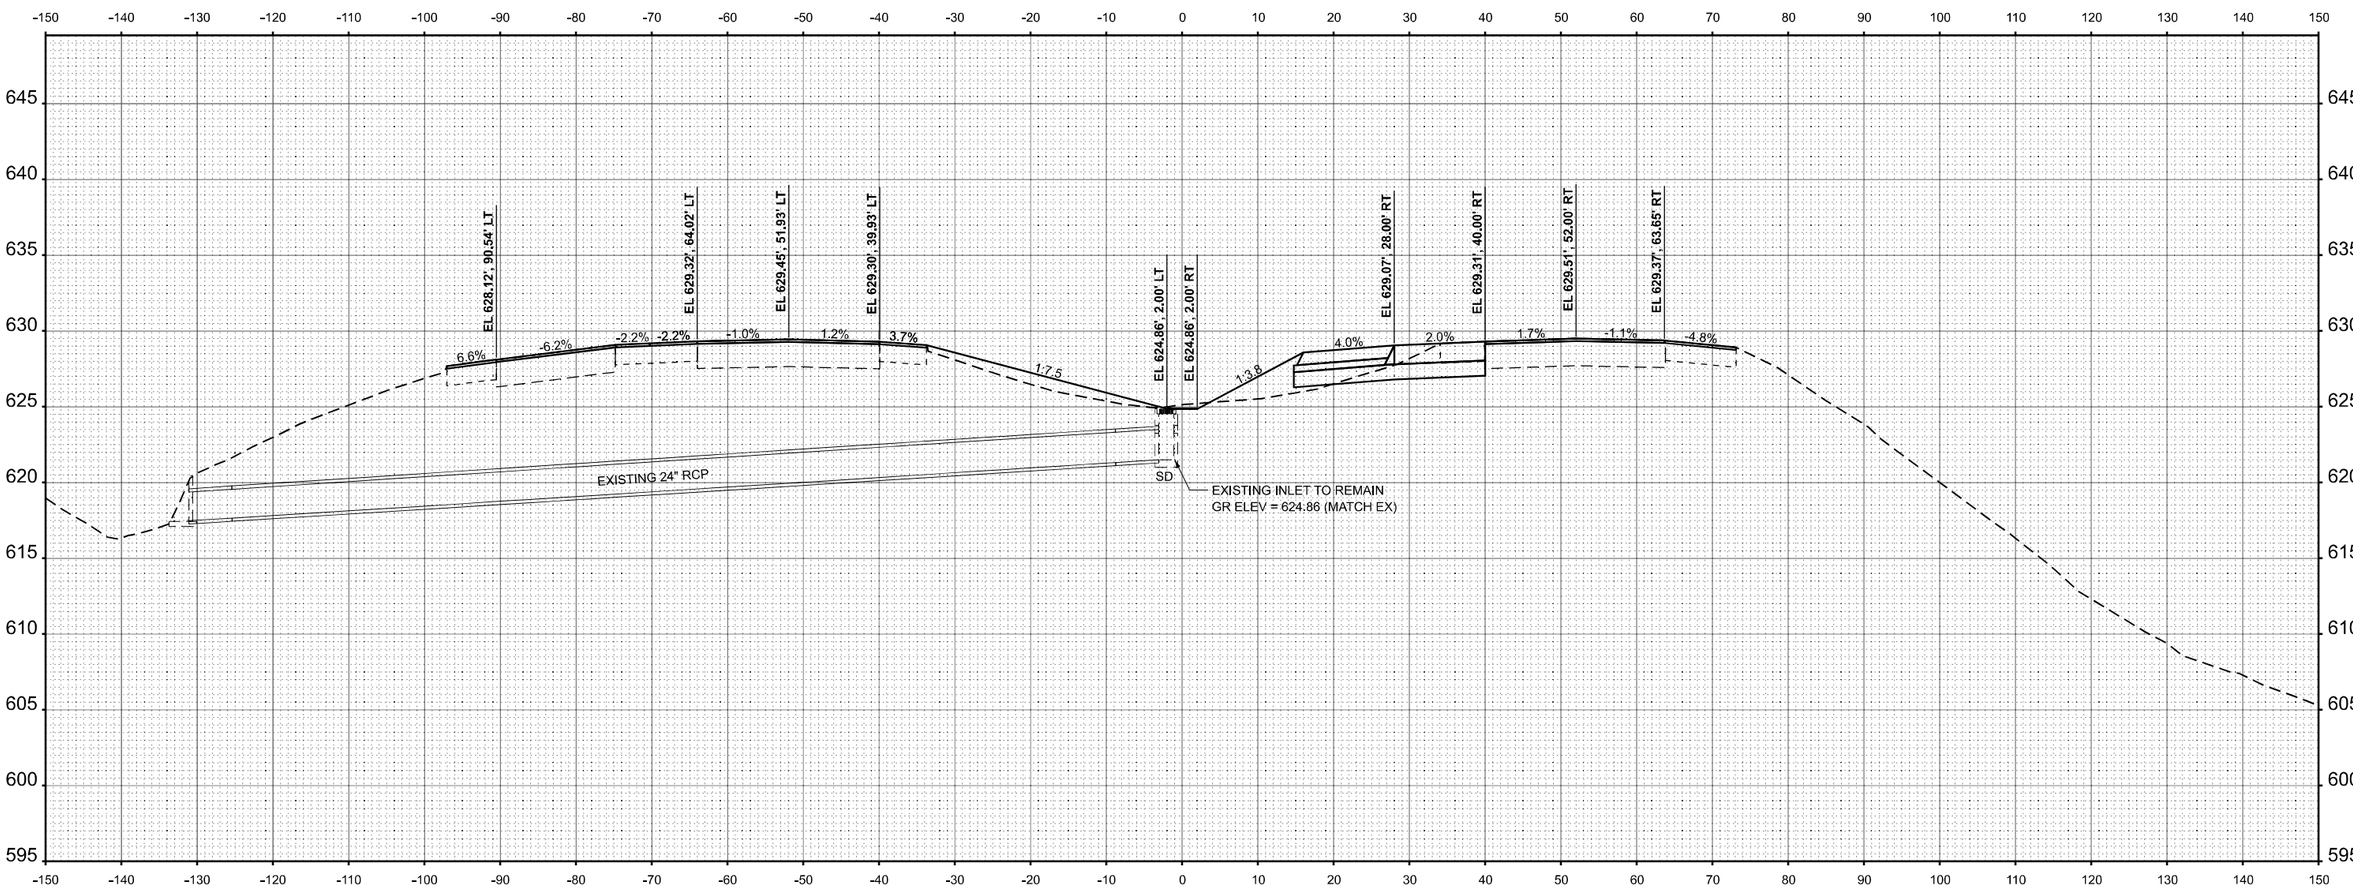

STA 455+09.80

FINAL SURVEY

	BY	DATE
SURVEYED		
PLOTTED		
TEMPLATE		
AREAS		
AREAS CHECKED		

NOTE BOOK

NO.

ORIGINAL SURVEY

MODEL: I57 XS DRAIN - 455+09.80 R8 [Sheet]
FILE NAME: c:\volkert_pw_workingdir\karen.lawrence\d0326115\D978798-sht-XSSht-I57-Drain.dgn

VOLKERT

USER NAME = karen.lawrence	DESIGNED -	REVISED -	
	DRAWN -	REVISED -	
PLOT SCALE = $SCALE$	CHECKED -	REVISED -	
PLOT DATE = 8/27/2024	DATE -	REVISED -	


STATE OF ILLINOIS
DEPARTMENT OF TRANSPORTATION

CULVERT PROFILES
INTERSTATE 57

SCALE: 1"=10' | SHEET 40 OF 41 SHEETS | STA. 455+09.80 R8 | TO STA. 455+09.80 R8

F.A.I. RTE.	SECTION	COUNTY	TOTAL SHEETS	SHEET NO.
57	(X1-8,X1-7-1,X1-7,X1-6-1)R-2	WILLIAMSON	614	329
		CONTRACT NO. 78798		
	ILLINOIS	FED. AID PROJECT		

FINAL SURVEY		BY	DATE
NOTE BOOK	SURVEYED		
NO.	PLOTTED		
	TEMPLATE		
	ANGLES		
	AREAS CHECKED		

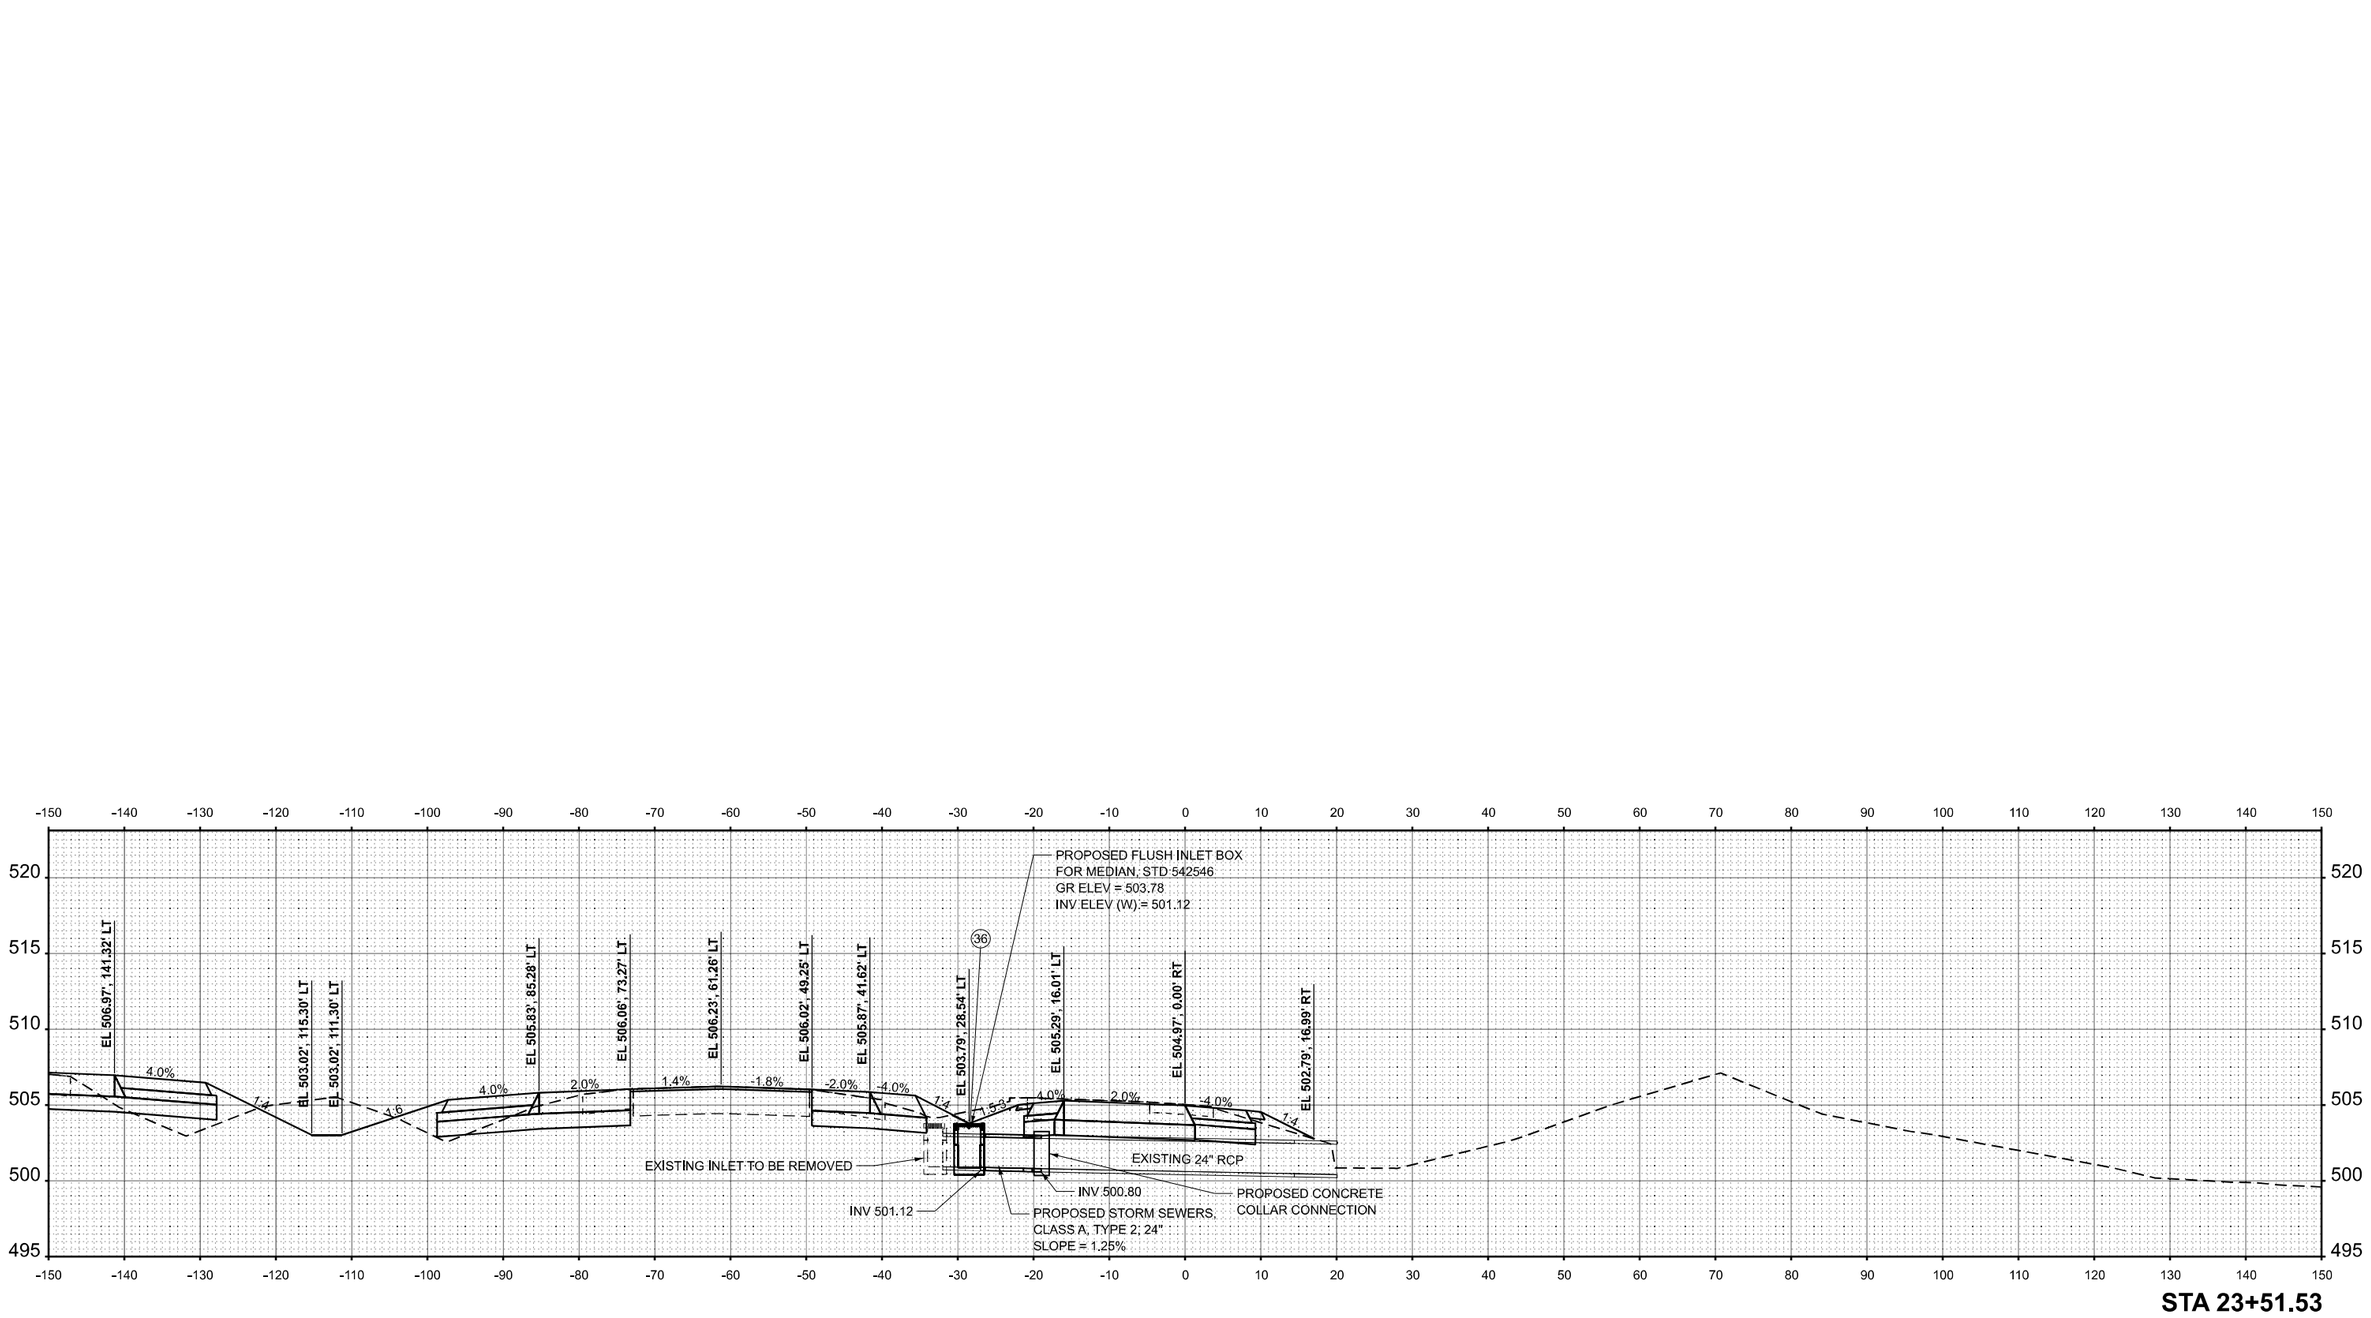

STA 23+51.53

ORIGINAL SURVEY		BY	DATE
NOTE BOOK	SURVEYED		
NO.	PLOTTED		
	TEMPLATE		
	ANGLES		
	AREAS CHECKED		

MODEL: I57 XS DRAIN - 23+51.53 SBWS [Sheet]
FILE NAME: c:\volkert_pw_workingdir\marcus.mcconachie\d0326115\D9787984-sht-XSSht-I57-Drain.dgn

VOLKERT


USER NAME = marcus.mcconachie	DESIGNED -	REVISED -	
	DRAWN -	REVISED -	
PLOT SCALE = $SCALE$	CHECKED -	REVISED -	
PLOT DATE = 8/30/2024	DATE -	REVISED -	

STATE OF ILLINOIS
DEPARTMENT OF TRANSPORTATION


CULVERT PROFILE - SB WEIGH STATION
INTERSTATE 57

SCALE: 1"=10' | SHEET 41 OF 41 SHEETS | STA. 23+51.53 | TO STA. 23+51.53

F.A.I. RTE.	SECTION	COUNTY	TOTAL SHEETS	SHEET NO.
57	(X1-8,X1-7-1,X1-7,X1-6-1)R-2	WILLIAMSON	614	330
		CONTRACT NO. 78798		
	ILLINOIS	FED. AID PROJECT		

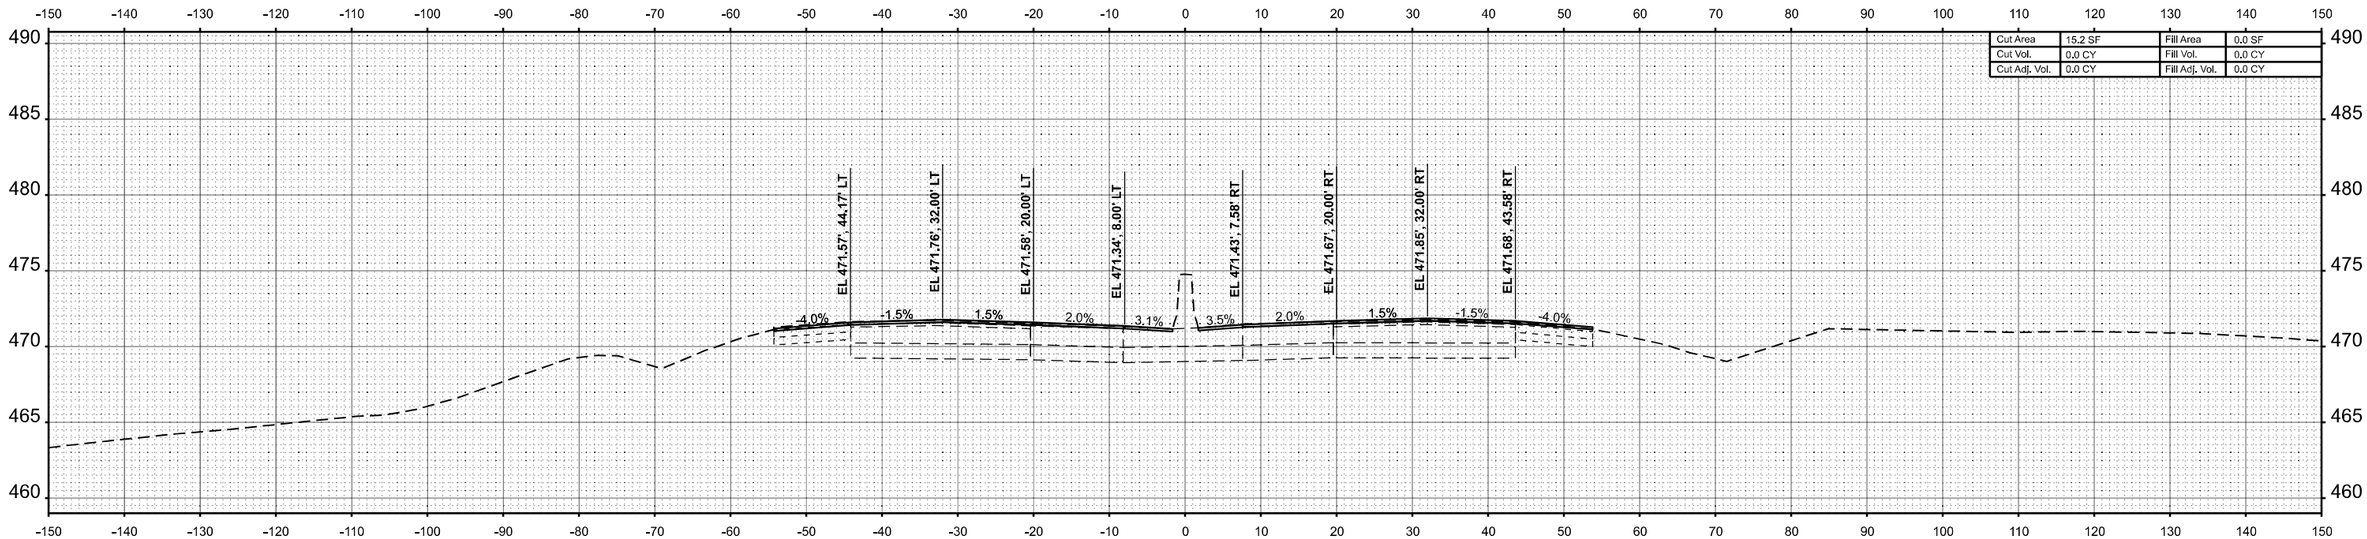

STA 1572+00.00

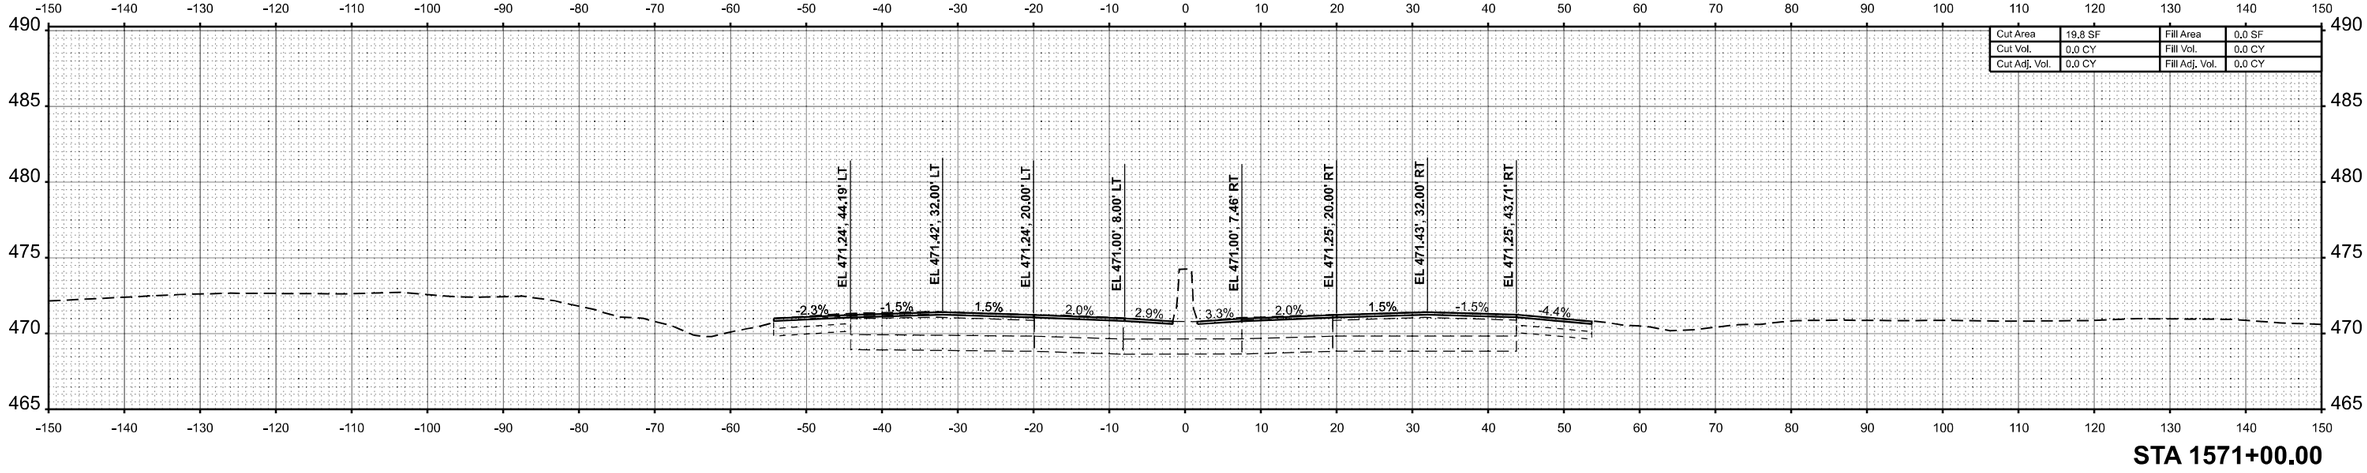

STA 1571+00.00

FINAL SURVEY — SURVEYED — PLOTTED — TEMPLATE — AREAS — AREAS CHECKED — NOTE BOOK — NO. — BY — DATE

ORIGINAL SURVEY — SURVEYED — PLOTTED — TEMPLATE — AREAS — AREAS CHECKED — NOTE BOOK — NO. — BY — DATE

MODEL: I57 XS R1_2 - 157+00.00 [Sheet]
FILE NAME: c:\volkert_pw_workingdir\betsy.witt\d0326115\D978798-sht-XSSht-I57-R1_2.dgn

VOLKERT


USER NAME = betsy.witt	DESIGNED -	REVISED -	
	DRAWN -	REVISED -	
PLOT SCALE = $SCALE$	CHECKED -	REVISED -	
PLOT DATE = 8/27/2024	DATE -	REVISED -	

STATE OF ILLINOIS
DEPARTMENT OF TRANSPORTATION


CROSS SECTIONS
INTERSTATE 57

SCALE: 1"=10' | SHEET 1 OF 274 SHEETS | STA. 1571+00.00 | TO STA. 1572+00.00

F.A.I. RTE.	SECTION	COUNTY	TOTAL SHEETS	SHEET NO.
57	(X1-8,X1-7-1,X1-7,X1-6-1)R-2	WILLIAMSON	614	331
		CONTRACT NO. 78798		
	ILLINOIS FED. AID PROJECT			

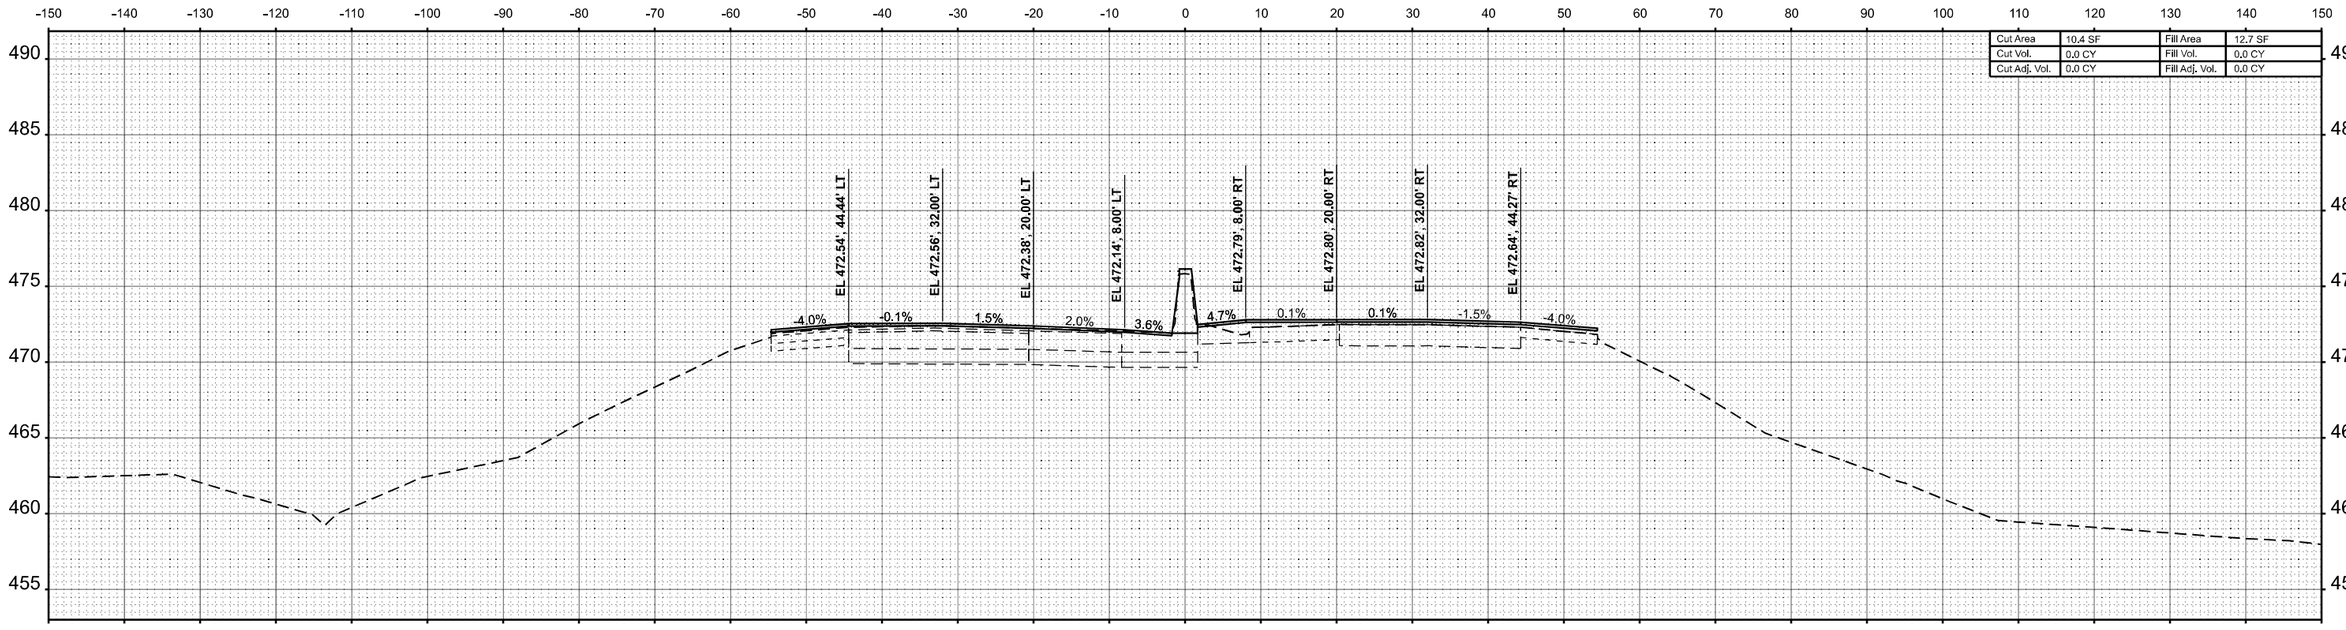

STA 1+00.00

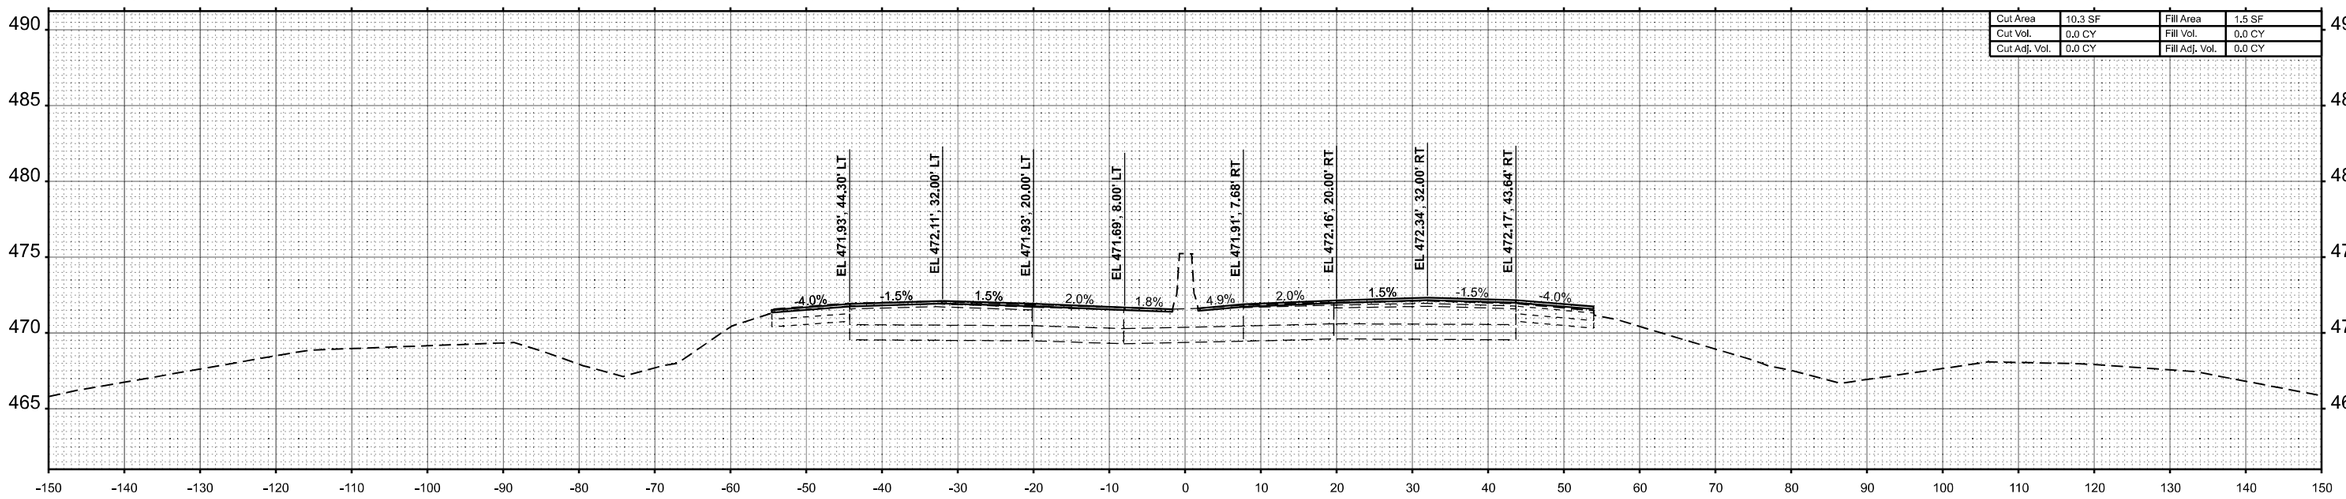

STA 0+00.00

FINAL SURVEY — NOTE BOOK — NO. — SURVEYED — PLOTTED — TEMPLATE — AREAS — AREAS CHECKED — BY — DATE

ORIGINAL SURVEY — NOTE BOOK — NO. — SURVEYED — PLOTTED — TEMPLATE — AREAS — AREAS CHECKED — BY — DATE

MODEL: I57 XS R1_2 - 0+00.00 R2 [Sheet]
FILE NAME: c:\volkert_pw_workingdir\betsy.witt\d0326115\D9787\98-sht-XSSht-I57-R1_2.dgn

VOLKERT

USER NAME = betsy.witt	DESIGNED -	REVISED -
	DRAWN -	REVISED -
PLOT SCALE = $SCALE$	CHECKED -	REVISED -
PLOT DATE = 8/27/2024	DATE -	REVISED -


STATE OF ILLINOIS
DEPARTMENT OF TRANSPORTATION

CROSS SECTIONS
INTERSTATE 57

SCALE: 1"=10' | SHEET 2 OF 274 SHEETS | STA. 0+00.00 R2 | TO STA. 1+00.00 R2

F.A.I. RTE.	SECTION	COUNTY	TOTAL SHEETS	SHEET NO.
57	(X1-8,X1-7-1,X1-7,X1-6-1)R-2	WILLIAMSON	614	332
		CONTRACT NO. 78798		
	ILLINOIS FED. AID PROJECT			

FINAL SURVEY		BY	DATE
	SURVEYED		
	PLOTTED		
NOTE BOOK	TEMPLATE		
	AREAS		
NO.	AREAS CHECKED		

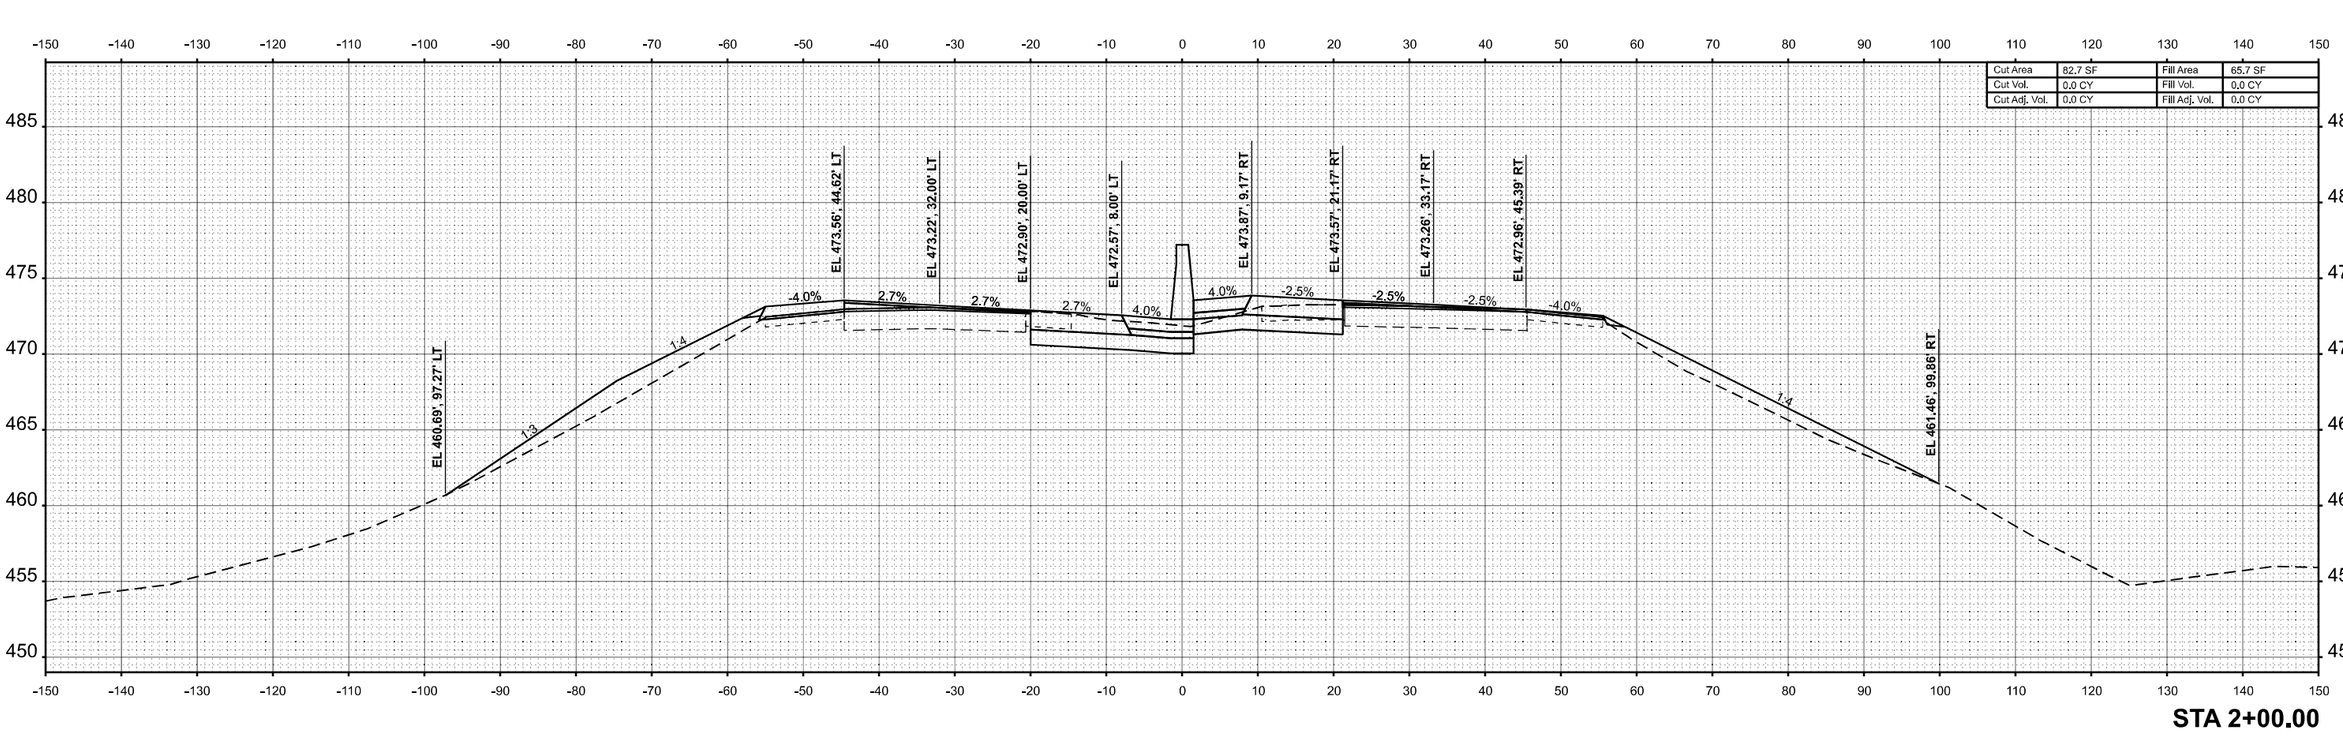

STA 2+00.00

ORIGINAL SURVEY		BY	DATE
	SURVEYED		
	PLOTTED		
NOTE BOOK	TEMPLATE		
	AREAS		
NO.	AREAS CHECKED		

MODEL: I57 XS R1_2 - 2+00.00 R2 [Sheet]
FILE NAME: c:\volkert_pw_workingdir\betsy.witt\d03261151\D978798-sht-XSSht-I57-R1_2.dgn

VOLKERT


USER NAME = betsy.witt	DESIGNED -	REVISED -
	DRAWN -	REVISED -
PLOT SCALE = $SCALE$	CHECKED -	REVISED -
PLOT DATE = 8/27/2024	DATE -	REVISED -

STATE OF ILLINOIS
DEPARTMENT OF TRANSPORTATION


CROSS SECTIONS
INTERSTATE 57

SCALE: 1"=10' | SHEET 3 OF 274 SHEETS | STA. 2+00.00 R2 | TO STA. 2+00.00 R2

F.A.I. RTE.	SECTION	COUNTY	TOTAL SHEETS	SHEET NO.
57	(X1-8,X1-7-1,X1-7,X1-6-1)R-2	WILLIAMSON	614	333
		CONTRACT NO. 78798		
	ILLINOIS	FED. AID PROJECT		

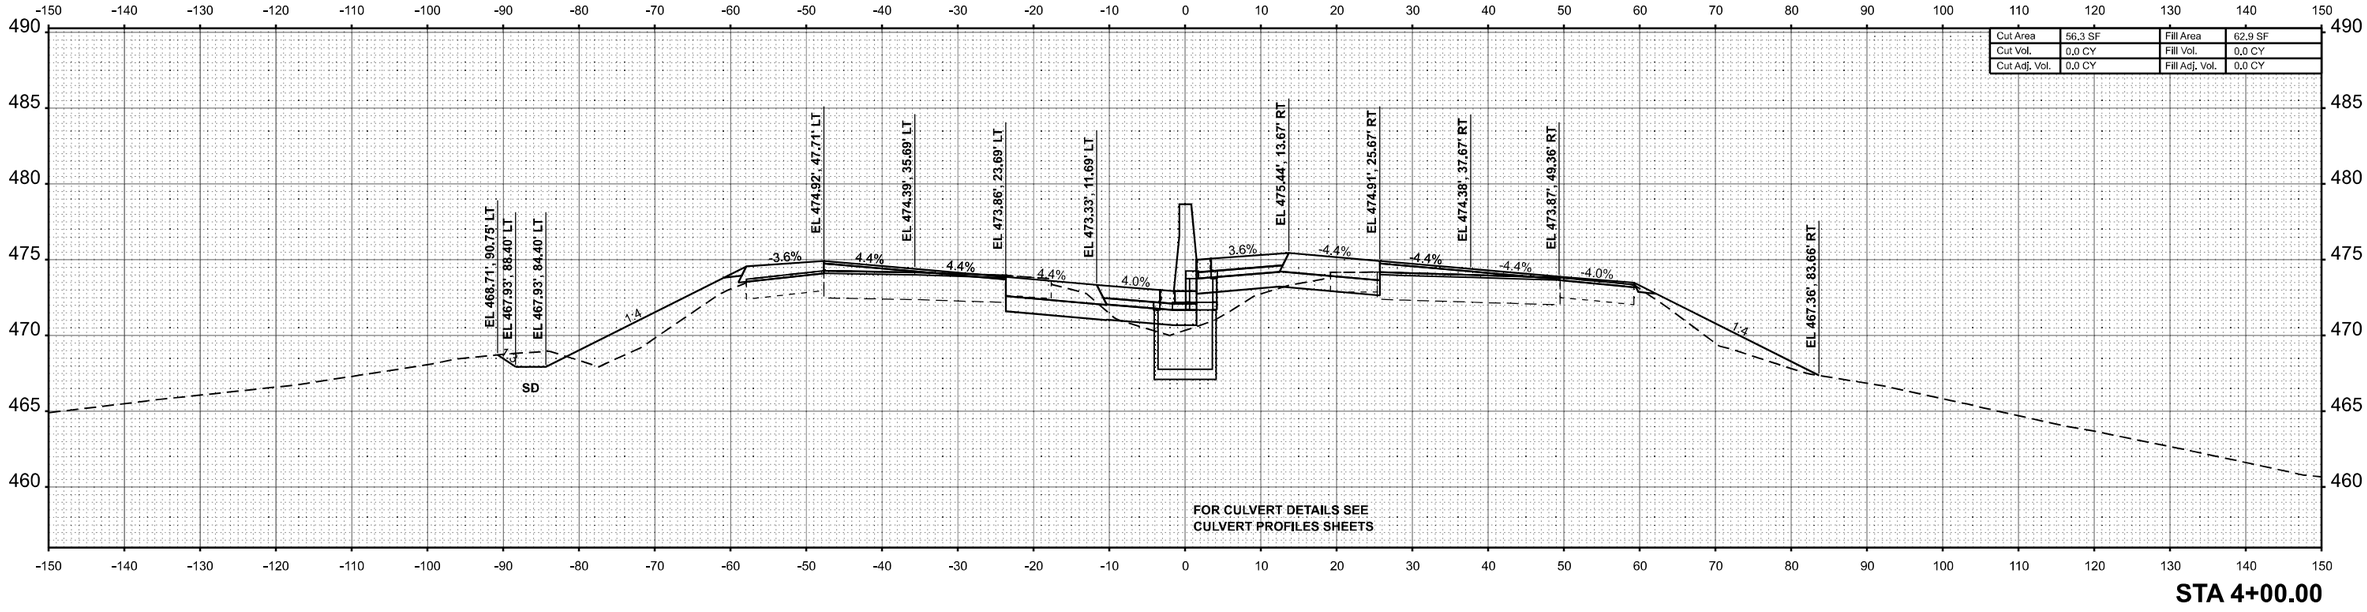

STA 4+00.00

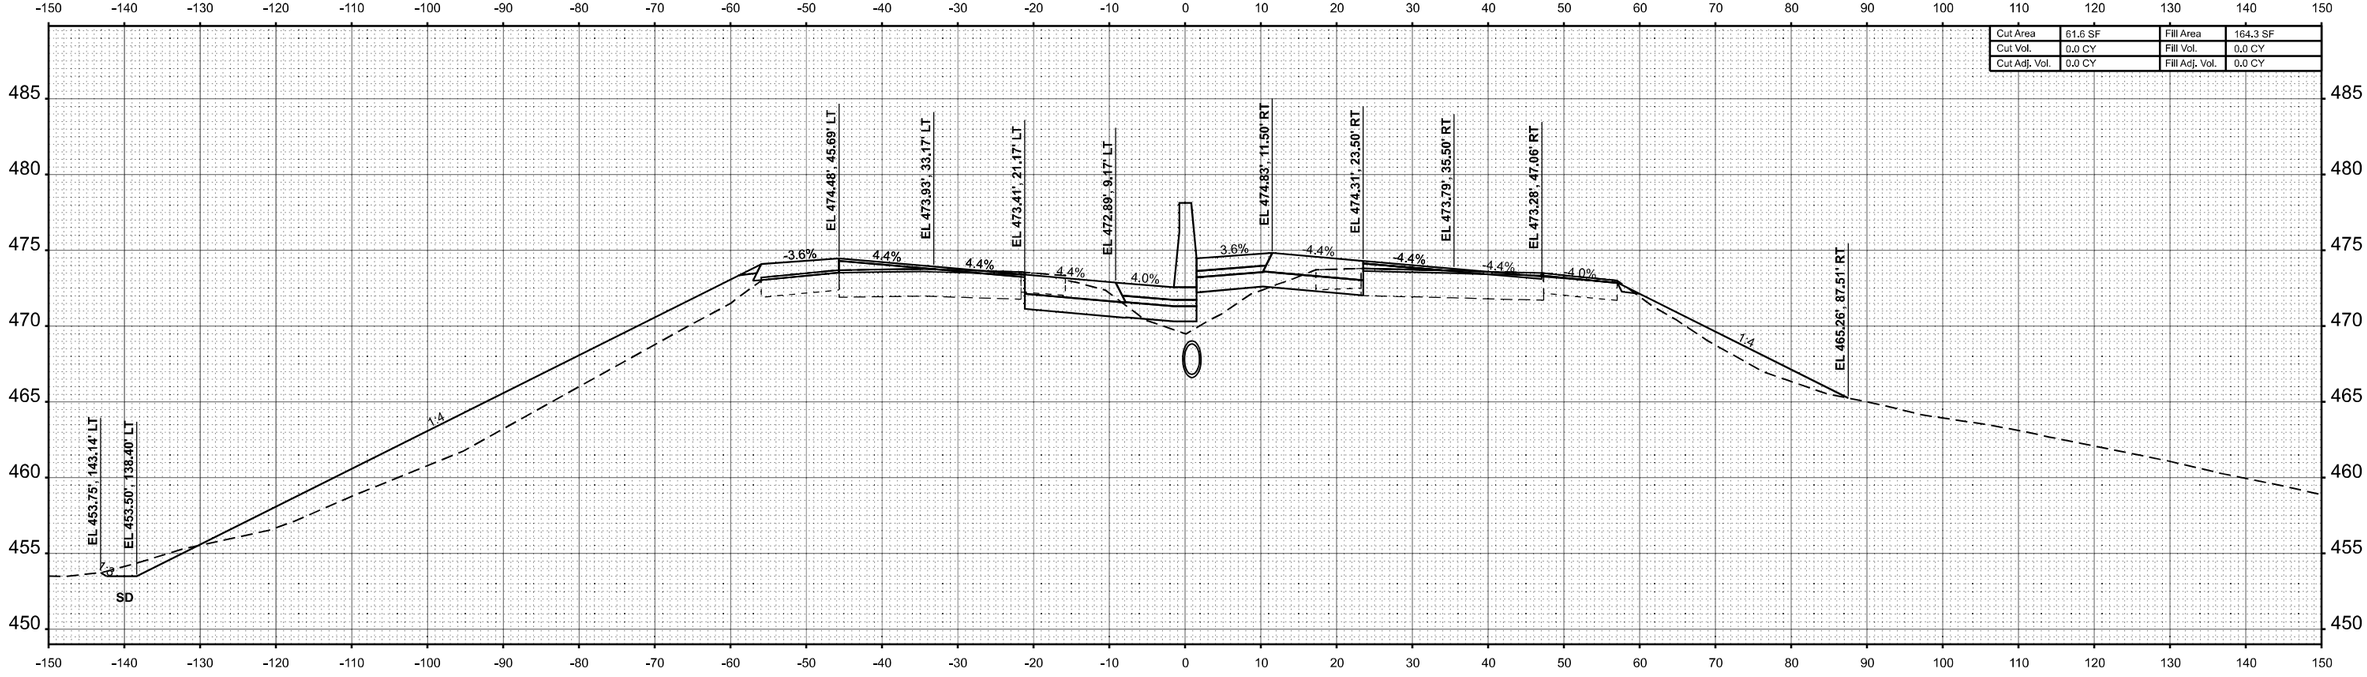

STA 3+00.00

USER NAME = betsy.witt	DESIGNED -	REVISED -	
	DRAWN -	REVISED -	
PLOT SCALE = $SCALE$	CHECKED -	REVISED -	
PLOT DATE = 8/27/2024	DATE -	REVISED -	

STATE OF ILLINOIS
DEPARTMENT OF TRANSPORTATION

CROSS SECTIONS
INTERSTATE 57


SCALE: 1"=10' | SHEET 4 OF 274 SHEETS | STA. 3+00.00 R2 | TO STA. 4+00.00 R2

F.A.I. RTE.	SECTION	COUNTY	TOTAL SHEETS	SHEET NO.
57	(X1-8,X1-7-1,X1-7,X1-6-1)R-2	WILLIAMSON	614	334
		CONTRACT NO. 78798		
	ILLINOIS	FED. AID PROJECT		

FINAL SURVEY — NOTE BOOK — NO. — SURVEYED — PLOTTED — TEMPLATE — AREAS — AREAS CHECKED — BY — DATE

ORIGINAL SURVEY — NOTE BOOK — NO. — SURVEYED — PLOTTED — TEMPLATE — AREAS — AREAS CHECKED — BY — DATE

MODEL: I57 XS R1_2 - 3+00.00 R2 [Sheet]
FILE NAME: c:\volkert_pw_workingdir\betsy.witt\d0326115\D978798-sht-XSSht-I57-R1_2.dgn

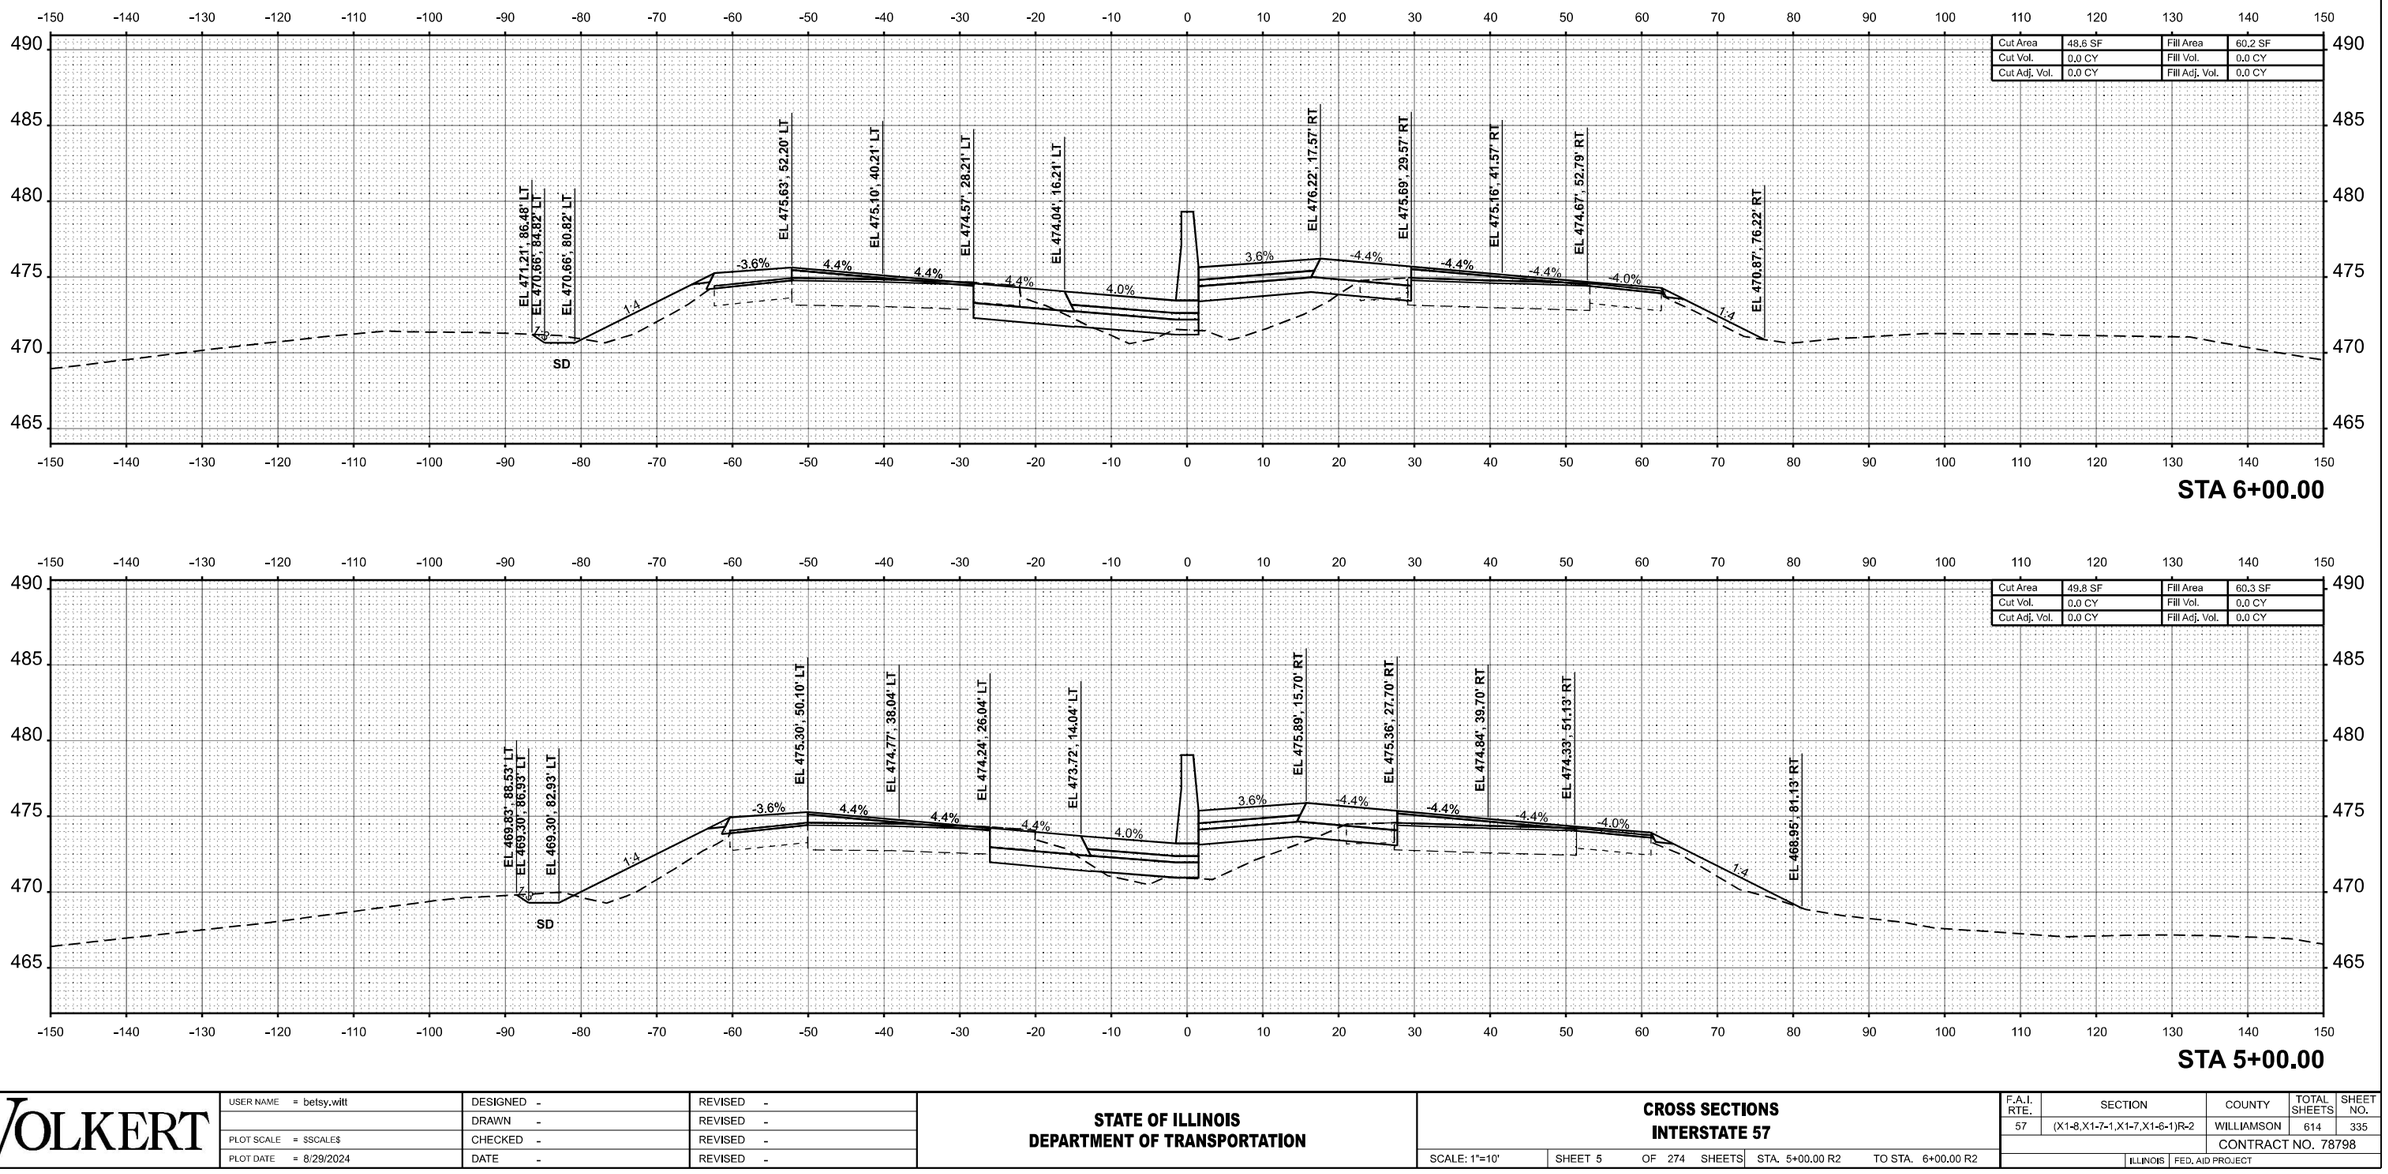

FINAL SURVEY

	BY	DATE
SURVEYED		
PLOTTED		
TEMPLATE		
AREAS		
AREAS CHECKED		

NOTE BOOK
NO.

ORIGINAL SURVEY

	BY	DATE
SURVEYED		
PLOTTED		
TEMPLATE		
AREAS		
AREAS CHECKED		

NOTE BOOK
NO.

MODEL: I57 XS R1_2 - 5+00.00 R2 [Sheet]
FILE NAME: c:\volkert_pw_workingdir\claire.hoffmann@volkert.com\d0326115\D978798-slht-XSSht-I57-R1_2.dgn

VOLKERT

USER NAME = betsy.witt	DESIGNED -	REVISED -
	DRAWN -	REVISED -
PLOT SCALE = $SCALE$	CHECKED -	REVISED -
PLOT DATE = 8/29/2024	DATE -	REVISED -


STATE OF ILLINOIS
DEPARTMENT OF TRANSPORTATION

CROSS SECTIONS
INTERSTATE 57

SCALE: 1"=10' | SHEET 5 OF 274 SHEETS | STA. 5+00.00 R2 | TO STA. 6+00.00 R2


F.A.I. RTE.	SECTION	COUNTY	TOTAL SHEETS	SHEET NO.
57	(X1-8,X1-7-1,X1-7,X1-6-1)R-2	WILLIAMSON	614	335
		CONTRACT NO. 78798		
	ILLINOIS	FED. AID PROJECT		

Cut Area	51.5 SF	Fill Area	56.8 SF
Cut Vol.	0.0 CY	Fill Vol.	0.0 CY
Cut Adj. Vol.	0.0 CY	Fill Adj. Vol.	0.0 CY

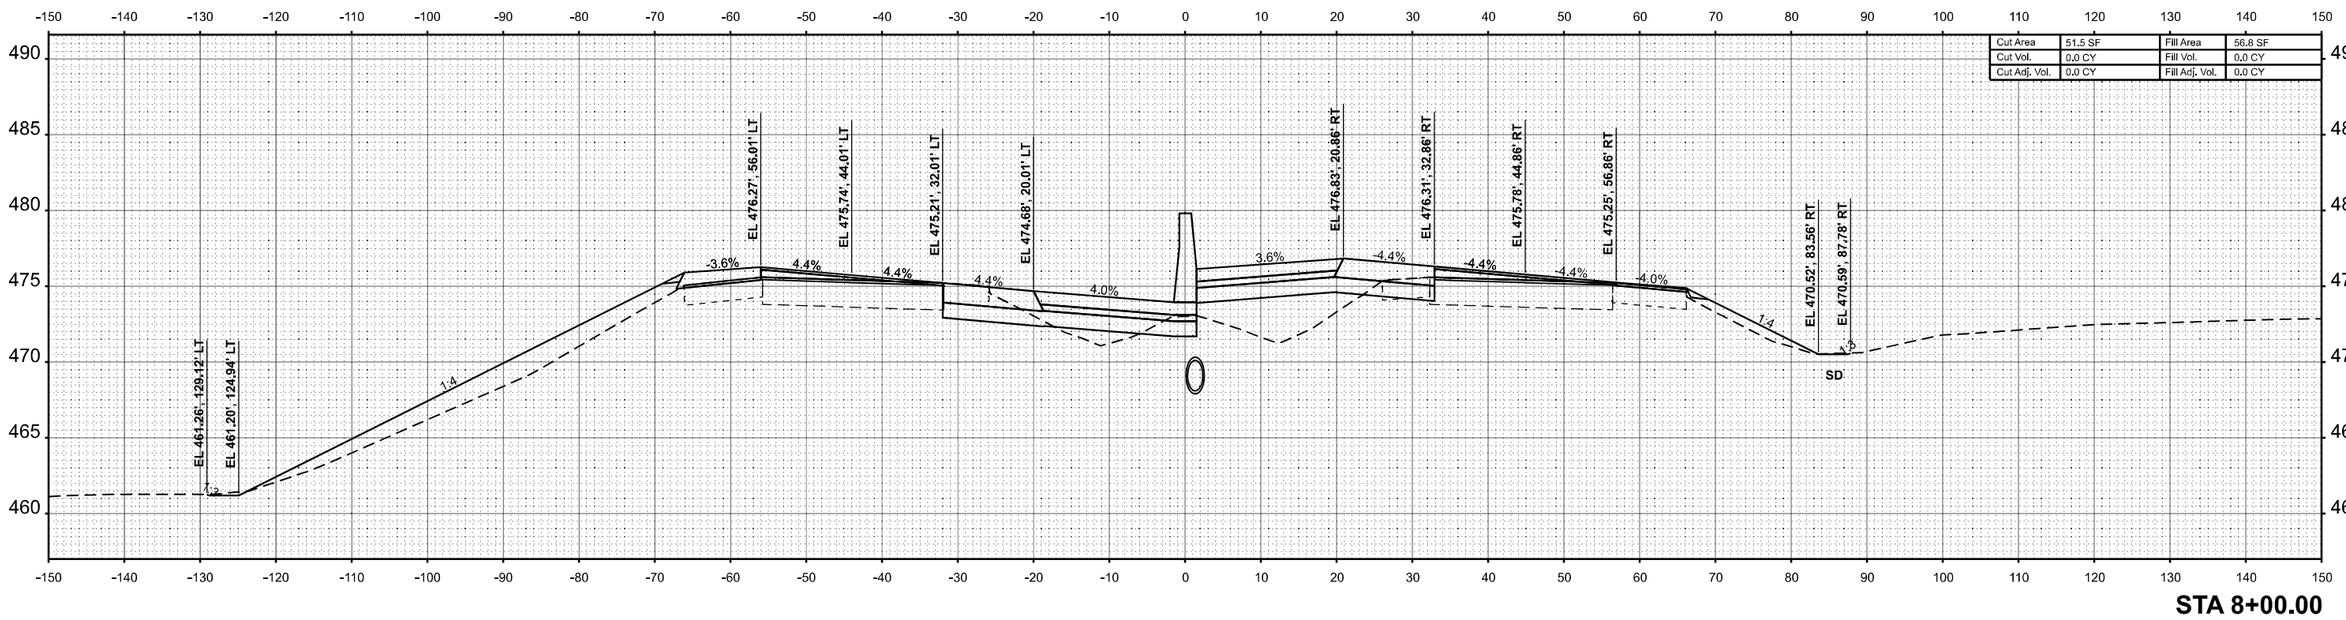

STA 8+00.00

Cut Area	115.4 SF	Fill Area	73.4 SF
Cut Vol.	0.0 CY	Fill Vol.	0.0 CY
Cut Adj. Vol.	0.0 CY	Fill Adj. Vol.	0.0 CY

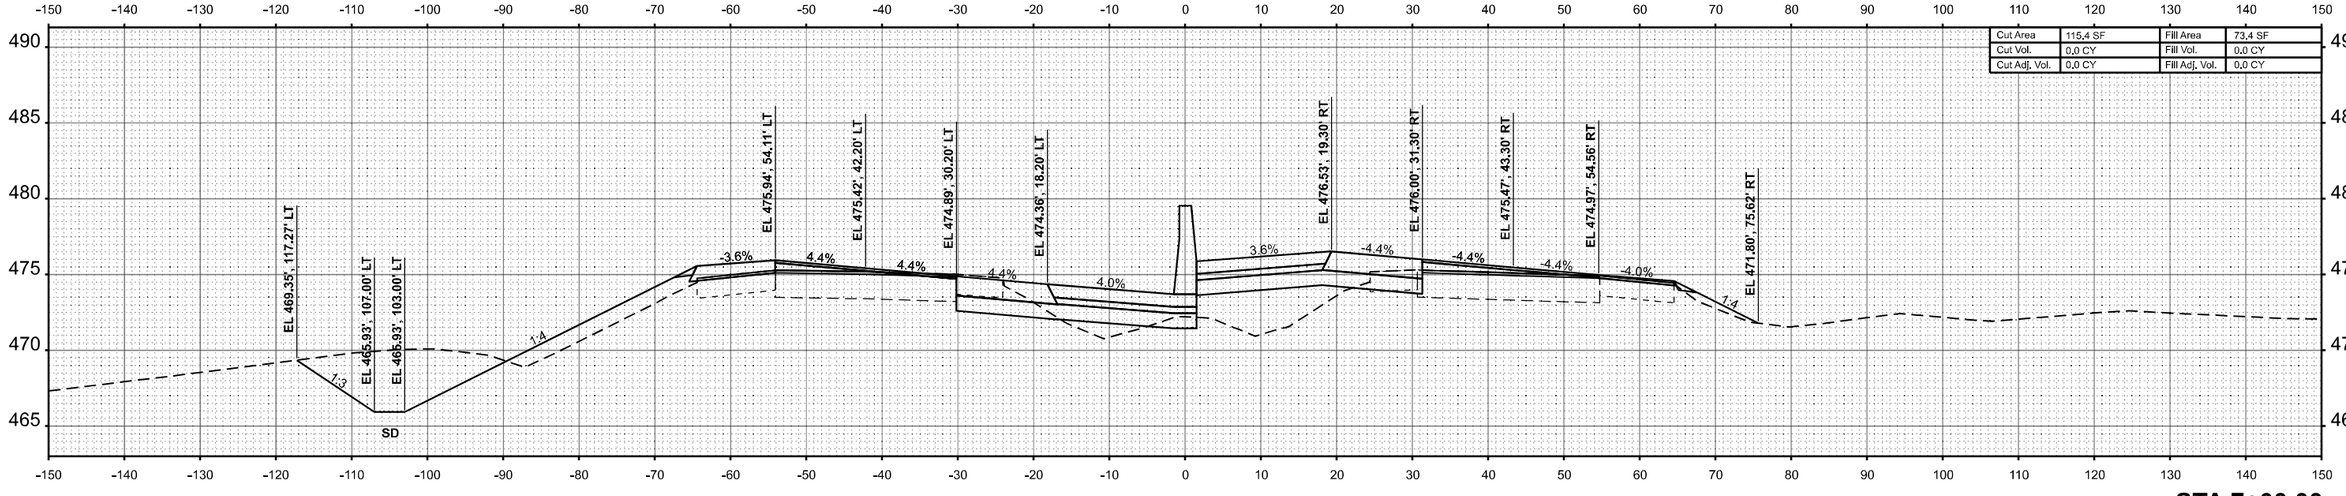

STA 7+00.00

VOLKERT

USER NAME = betsy.witt	DESIGNED -	REVISED -	
	DRAWN -	REVISED -	
PLOT SCALE = $SCALE$	CHECKED -	REVISED -	
PLOT DATE = 8/27/2024	DATE -	REVISED -	

STATE OF ILLINOIS
DEPARTMENT OF TRANSPORTATION

CROSS SECTIONS
INTERSTATE 57


SCALE: 1"=10' | SHEET 6 OF 274 SHEETS | STA. 7+00.00 R2 | TO STA. 8+00.00 R2

F.A.I. RTE.	SECTION	COUNTY	TOTAL SHEETS	SHEET NO.
57	(X1-8,X1-7-1,X1-7,X1-6-1)R-2	WILLIAMSON	614	336
		CONTRACT NO. 78798		
	ILLINOIS FED. AID PROJECT			


FINAL SURVEY — NOTE BOOK — NO. — BY — DATE
SURVEYED — PLOTTED — TEMPLATE — AREAS — AREAS CHECKED

ORIGINAL SURVEY — NOTE BOOK — NO. — BY — DATE
SURVEYED — PLOTTED — TEMPLATE — AREAS — AREAS CHECKED

MODEL: I57 XS R1_2 - 7+00.00 R2 [Sheet]
FILE NAME: c:\volkert_pw_workingdir\betsy.witt\d0326115\D978798-sht-XSSht-I57-R1_2.dgn

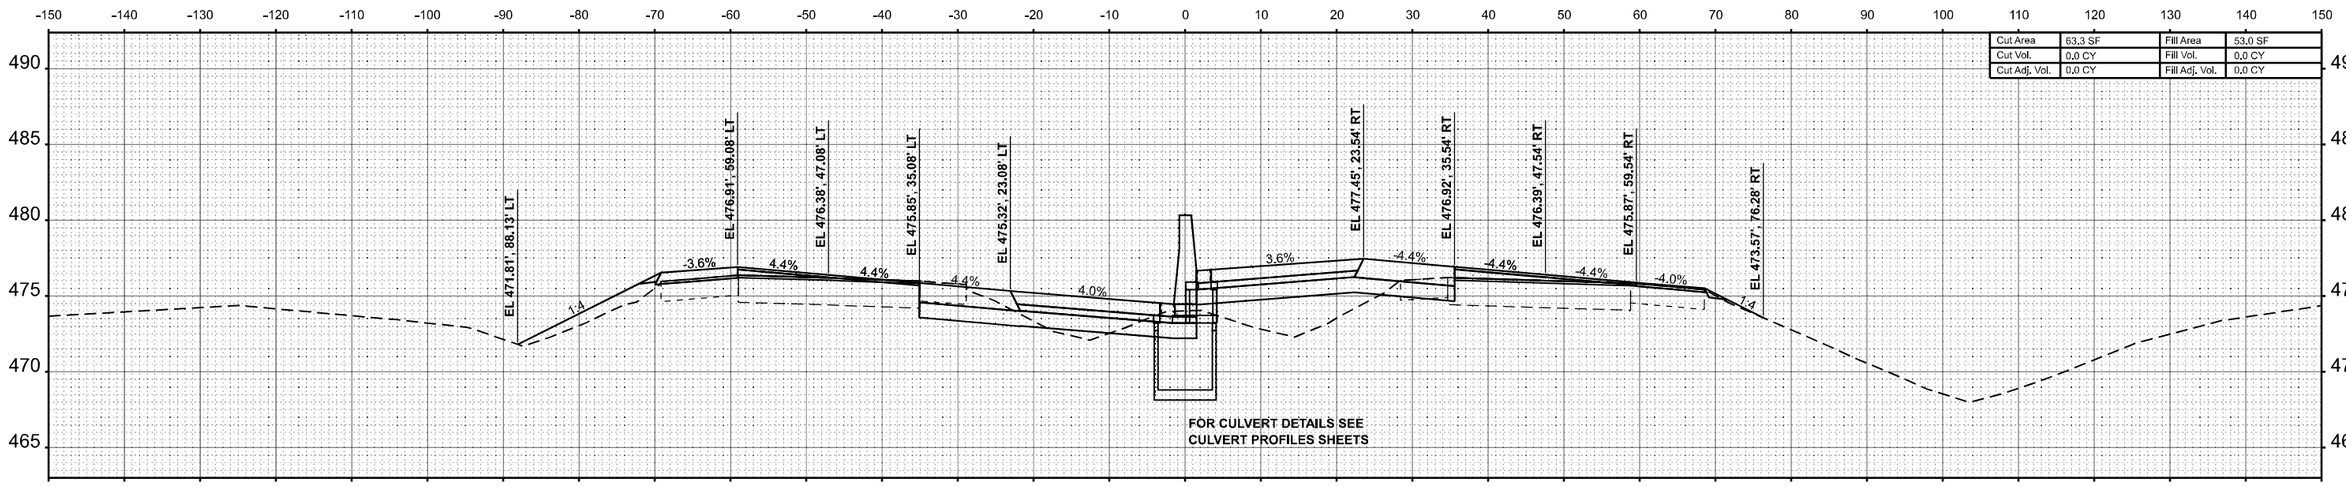

STA 10+00.00

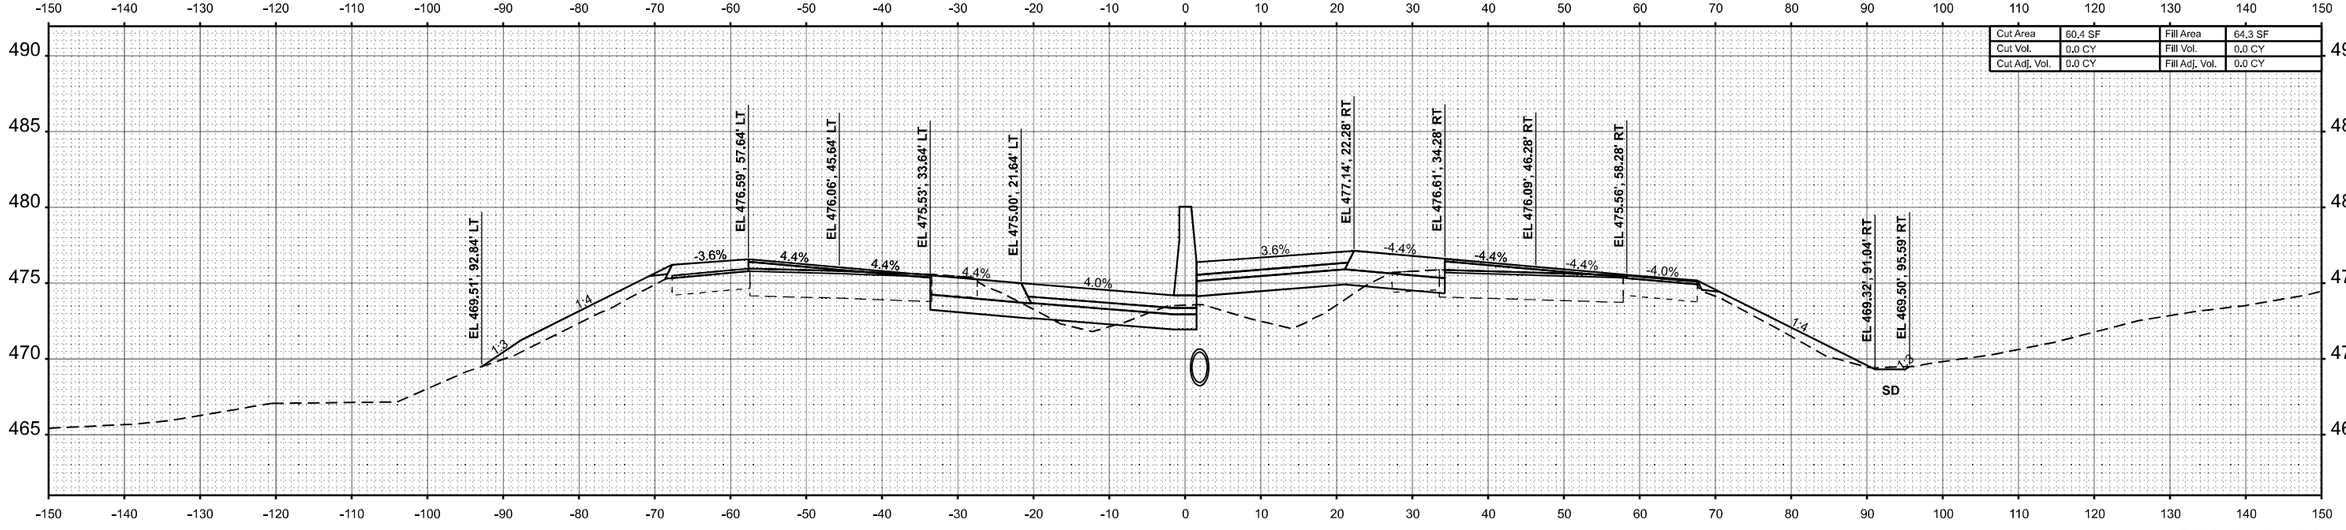

STA 9+00.00

FINAL SURVEY | NO. | NOTE BOOK | SURVEYED | PLOTTED | TEMPLATE | AREAS | AREAS CHECKED | BY | DATE

ORIGINAL SURVEY | NO. | NOTE BOOK | SURVEYED | PLOTTED | TEMPLATE | AREAS | AREAS CHECKED | BY | DATE

MODEL: I57 XS R1_2 - 9+00.00 R2 [Sheet]
FILE NAME: c:\volkert_pw_workingdir\claire.hoffmann@volkert.com\d03261115\D978798-sht-XSSht-I57-R1_2.dgn

VOLKERT

USER NAME = claire.hoffmann	DESIGNED -	REVISED -
	DRAWN -	REVISED -
PLOT SCALE = $SCALE$	CHECKED -	REVISED -
PLOT DATE = 8/30/2024	DATE -	REVISED -

STATE OF ILLINOIS
DEPARTMENT OF TRANSPORTATION


CROSS SECTIONS
INTERSTATE 57

SCALE: 1"=10' | SHEET 7 OF 274 SHEETS | STA. 9+00.00 R2 | TO STA. 10+00.00 R2


F.A.I. RTE.	SECTION	COUNTY	TOTAL SHEETS	SHEET NO.
57	(X1-8,X1-7-1,X1-7,X1-6-1)R-2	WILLIAMSON	614	337
		CONTRACT NO. 78798		
	ILLINOIS	FED. AID PROJECT		

FINAL SURVEY	NOTE BOOK	NO.
	SURVEYED	
	PLOTTED	
	TEMPLATE	
	AREAS	
	AREAS CHECKED	

DATE	BY

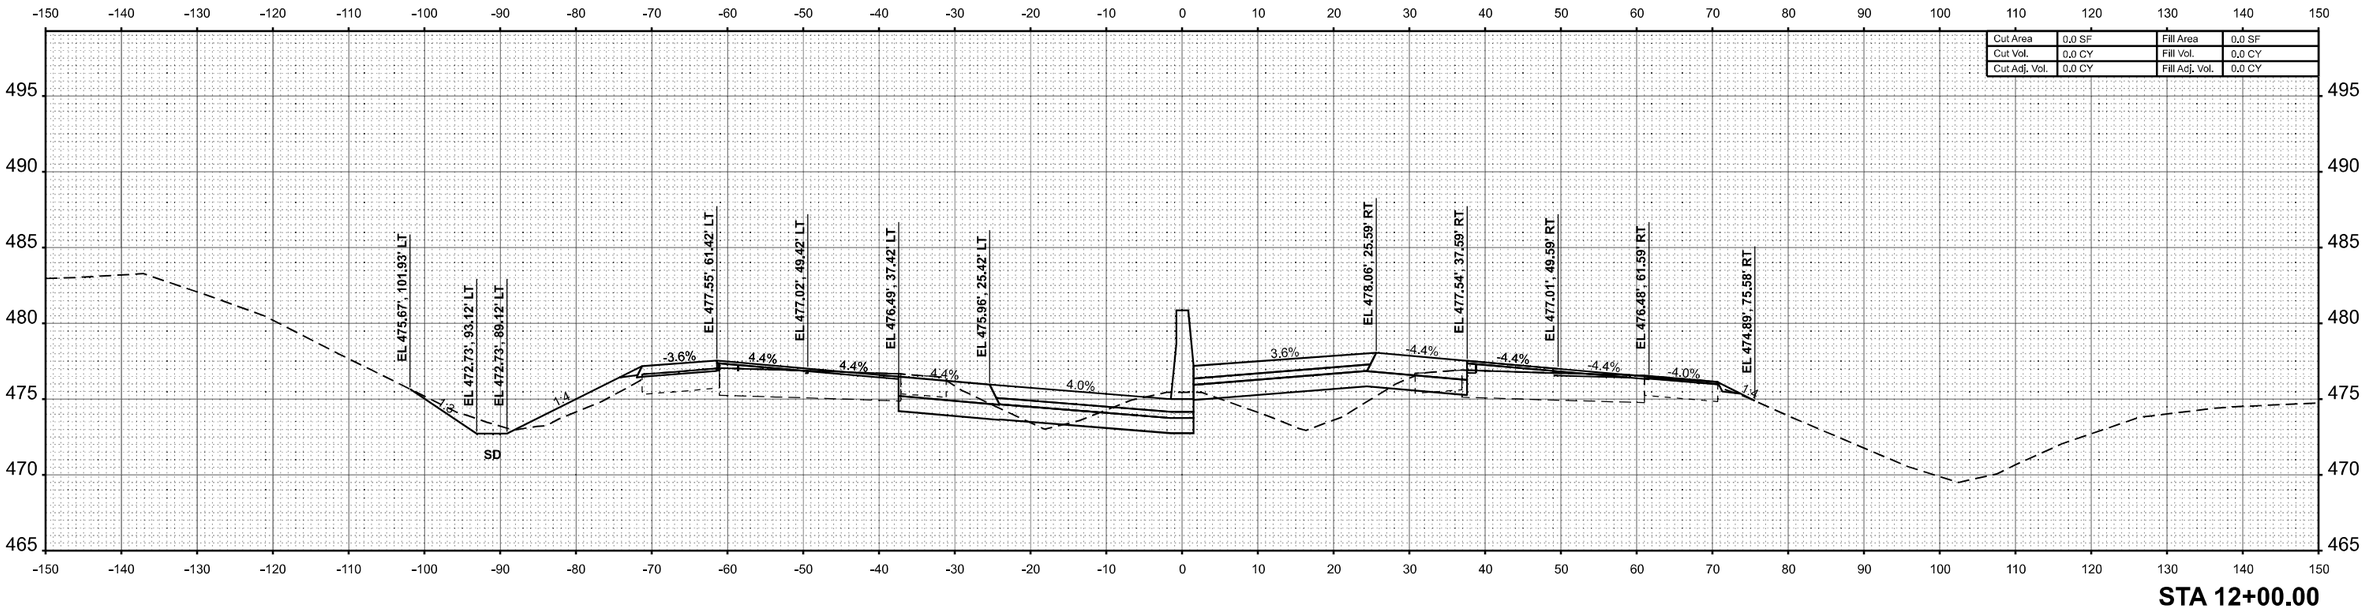

STA 12+00.00

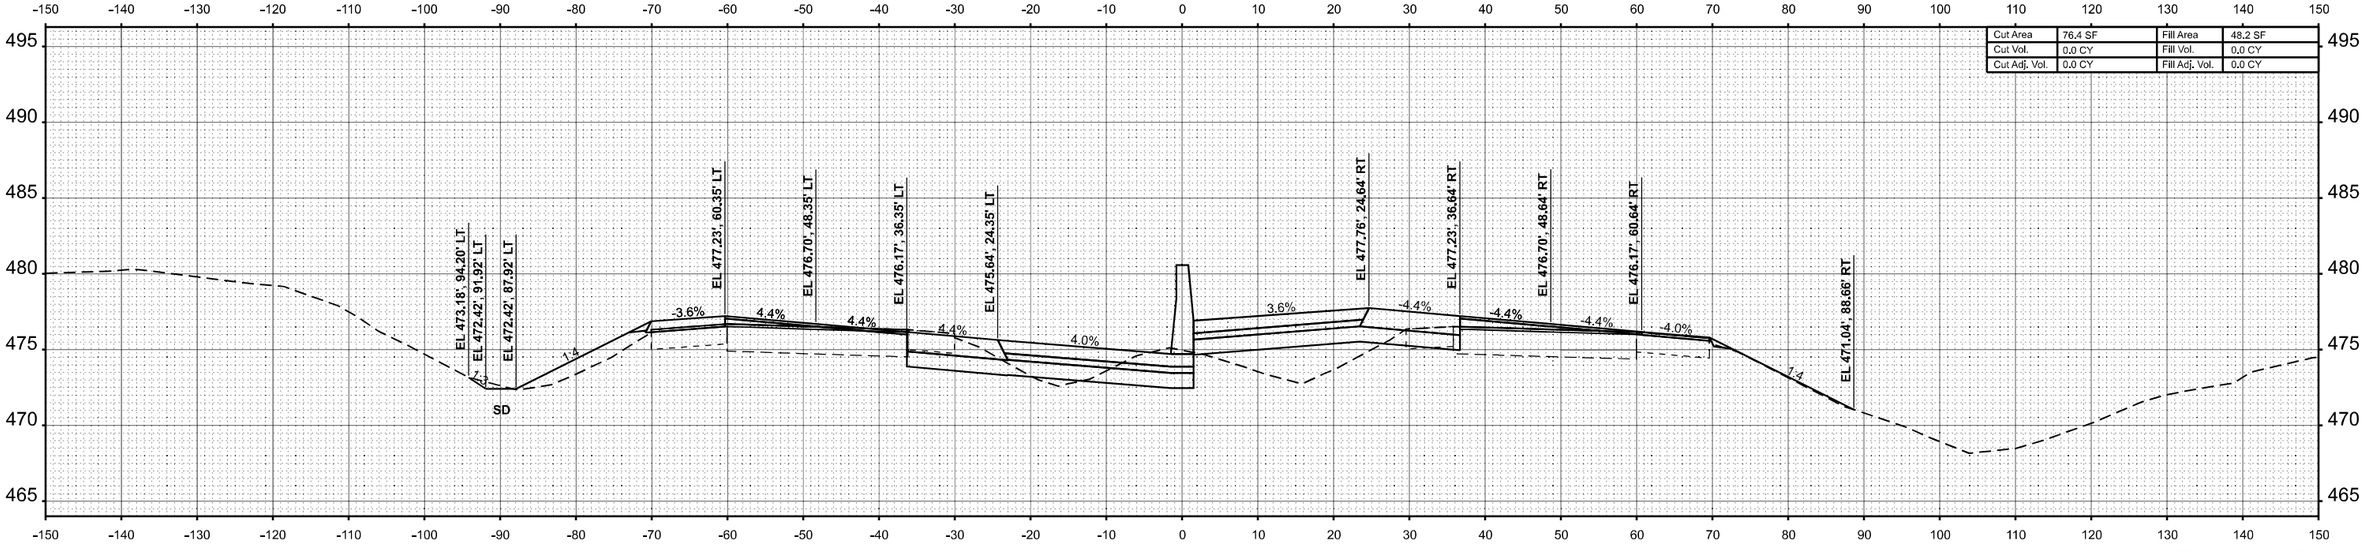

STA 11+00.00

FINAL SURVEY	NOTE BOOK	NO.
ORIGINAL SURVEY	SURVEYED	
	PLOTTED	
	TEMPLATE	
	AREAS	
	AREAS CHECKED	

DATE	BY

MODEL: I57 XS R1_2 - 11+00.00 R2 [Sheet]
FILE NAME: c:\volkert_pw_workingdir\betsy.witt\d0326115\D978798-sht-XSSht-I57-R1_2.dgn

VOLKERT


USER NAME = betsy.witt	DESIGNED -	REVISED -
	DRAWN -	REVISED -
PLOT SCALE = $SCALE$	CHECKED -	REVISED -
PLOT DATE = 8/27/2024	DATE -	REVISED -


STATE OF ILLINOIS
DEPARTMENT OF TRANSPORTATION

CROSS SECTIONS
INTERSTATE 57

SCALE: 1"=10' | SHEET 8 OF 274 SHEETS | STA. 11+00.00 R2 | TO STA. 12+00.00 R2

F.A.I. RTE.	SECTION	COUNTY	TOTAL SHEETS	SHEET NO.
57	(X1-8,X1-7-1,X1-7,X1-6-1)R-2	WILLIAMSON	614	338
		CONTRACT NO. 78798		
	ILLINOIS	FED. AID PROJECT		

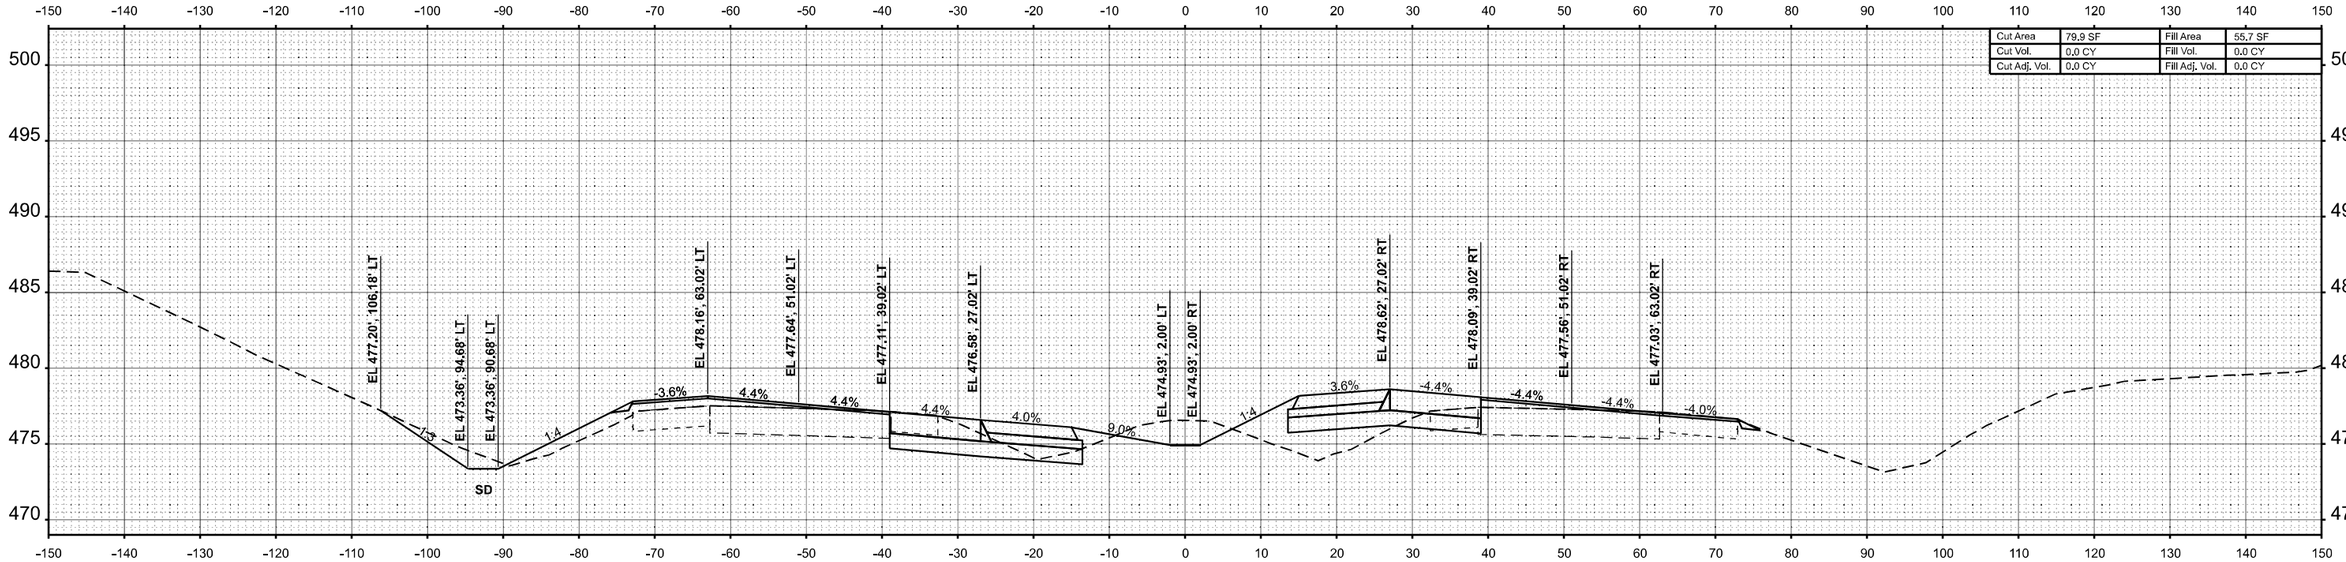

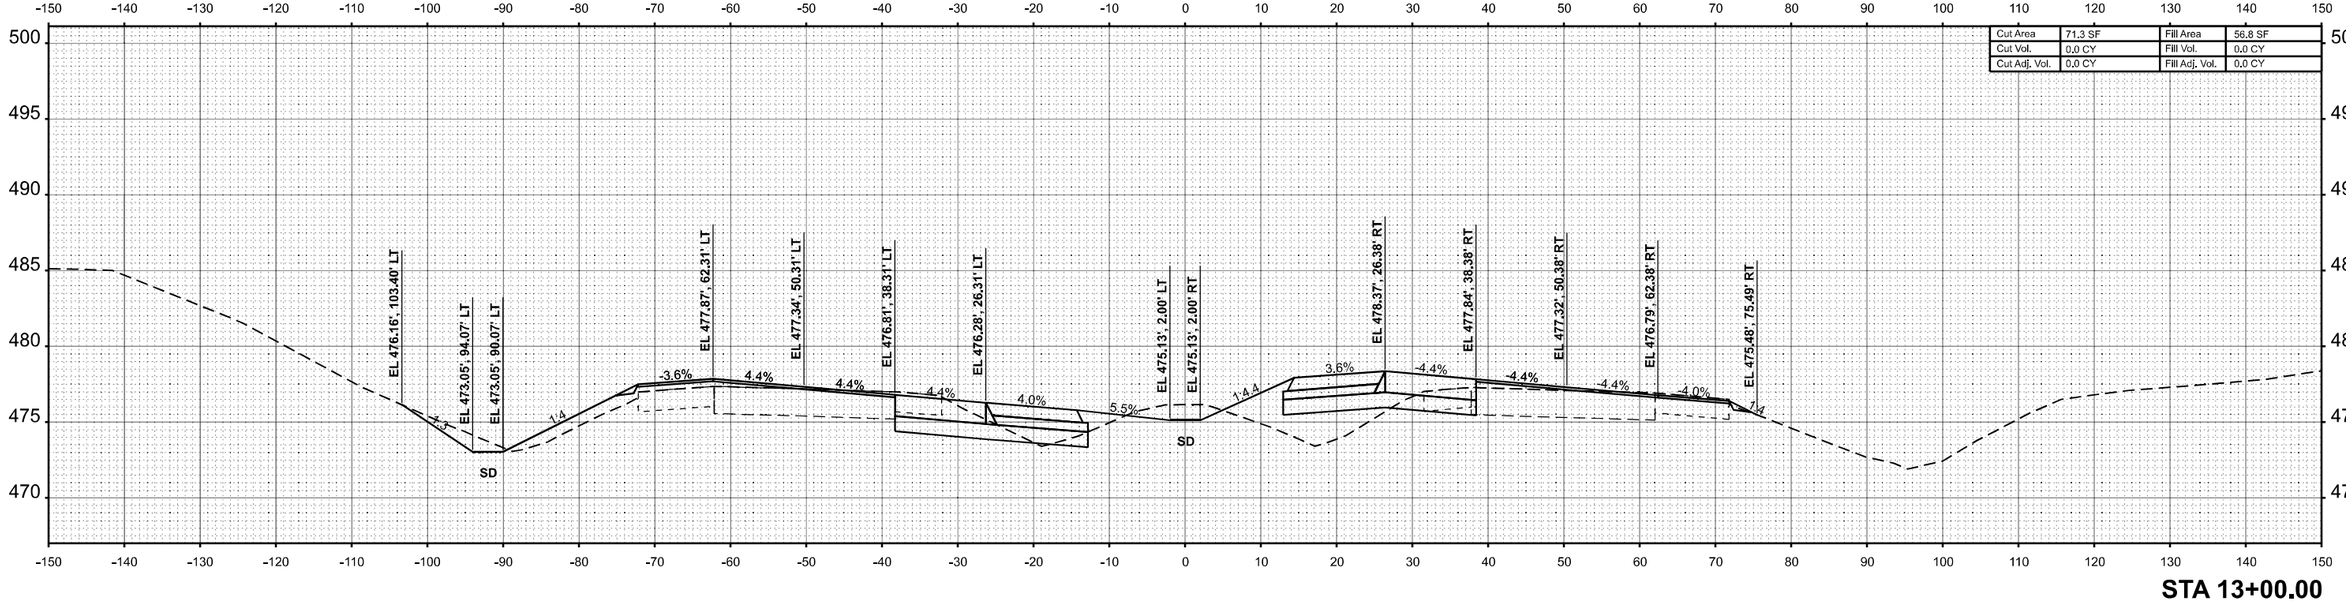

USER NAME = betsy.witt	DESIGNED -	REVISED -	
	DRAWN -	REVISED -	
PLOT SCALE = $SCALE$	CHECKED -	REVISED -	
PLOT DATE = 8/27/2024	DATE -	REVISED -	

VOLKERT

STATE OF ILLINOIS
DEPARTMENT OF TRANSPORTATION

CROSS SECTIONS
INTERSTATE 57

SCALE: 1"=10' | SHEET 9 OF 274 SHEETS | STA. 13+00.00 R2 | TO STA. 14+00.00 R2


F.A.I. RTE.	SECTION	COUNTY	TOTAL SHEETS	SHEET NO.
57	(X1-8,X1-7-1,X1-7,X1-6-1)R-2	WILLIAMSON	614	339
		CONTRACT NO. 78798		
		ILLINOIS	FED. AID PROJECT	

FINAL SURVEY — NOTE BOOK — NO. — SURVEYED — PLOTTED — TEMPLATE — AREAS — AREAS CHECKED — BY — DATE

ORIGINAL SURVEY — NOTE BOOK — NO. — SURVEYED — PLOTTED — TEMPLATE — AREAS — AREAS CHECKED — BY — DATE


MODEL: I57 XS R1_2 - 13+00.00 R2 [Sheet]
FILE NAME: c:\volkert_pw_workingdir\betsy.witt\d0326115\D978798-ahl-XSShI-I57-R1_2.dgn

Cut Area	61.2 SF	Fill Area	69.4 SF
Cut Vol.	0.0 CY	Fill Vol.	0.0 CY
Cut Adj. Vol.	0.0 CY	Fill Adj. Vol.	0.0 CY

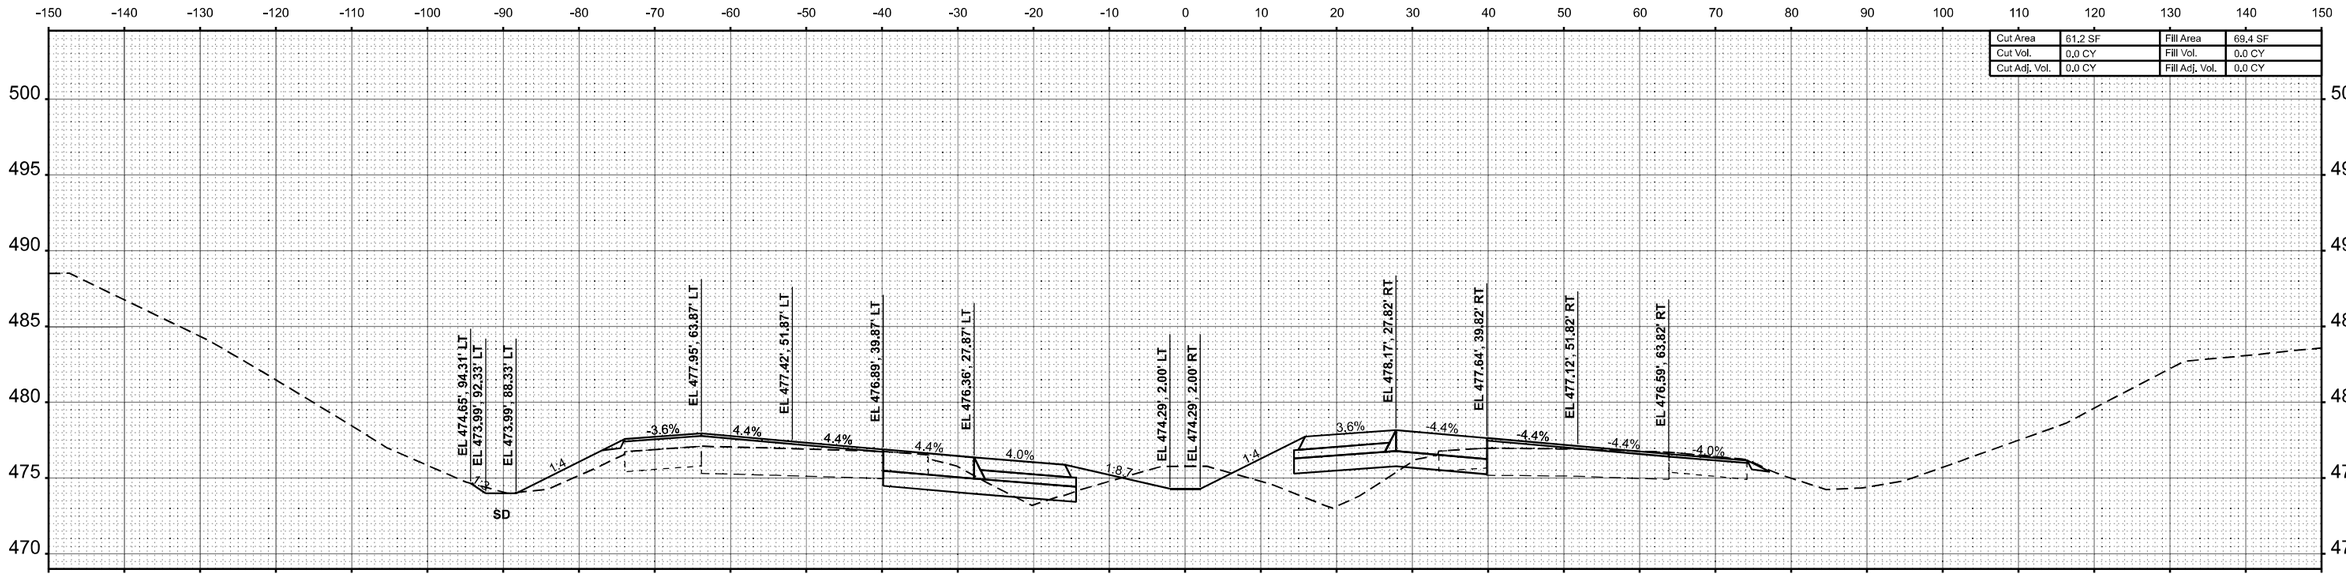

STA 16+00.00

Cut Area	69.5 SF	Fill Area	63.6 SF
Cut Vol.	0.0 CY	Fill Vol.	0.0 CY
Cut Adj. Vol.	0.0 CY	Fill Adj. Vol.	0.0 CY

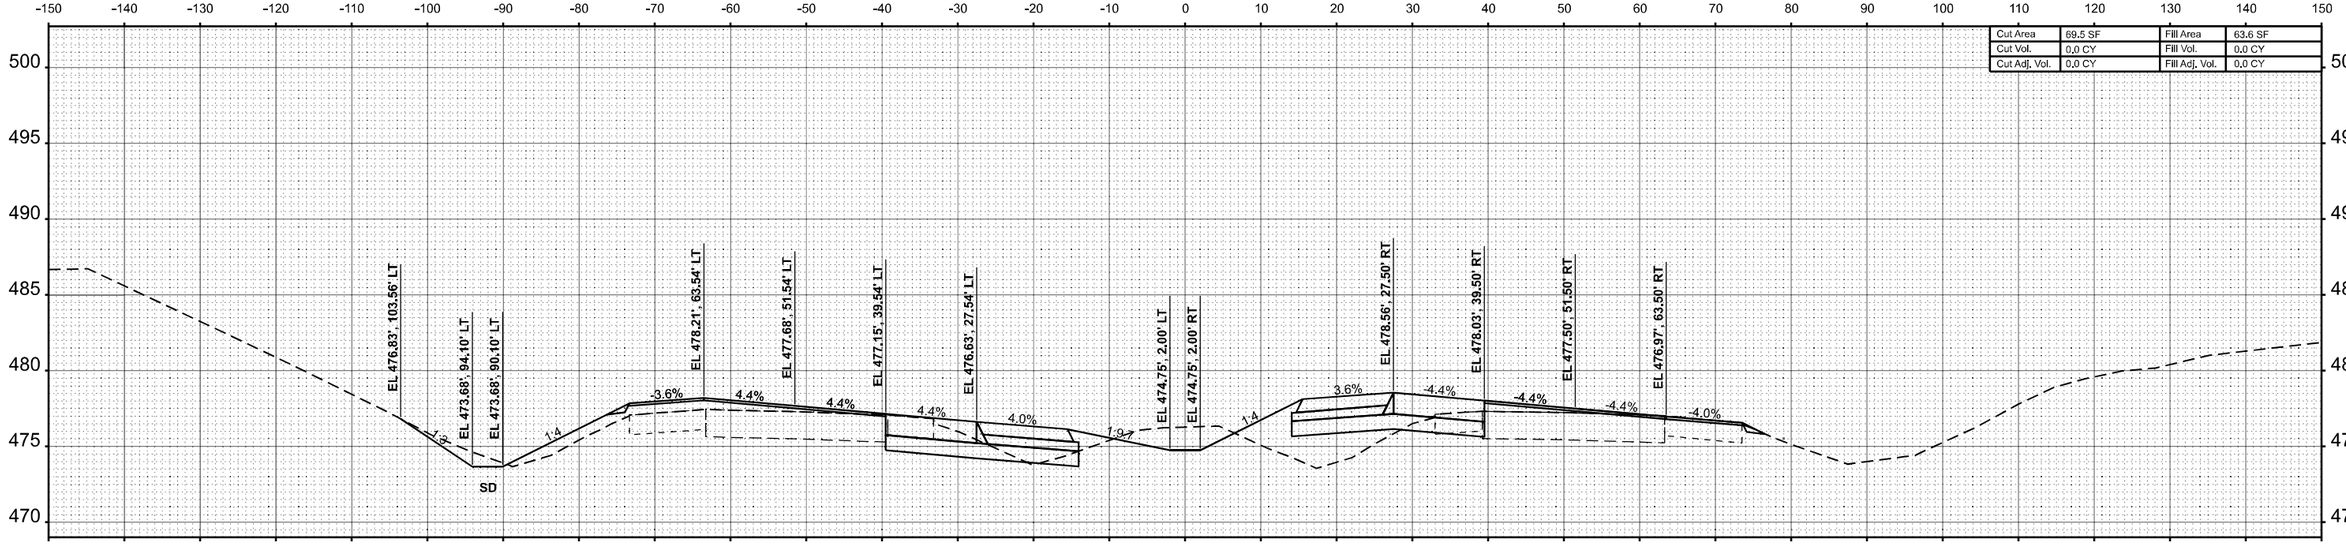

STA 15+00.00

ORIGINAL SURVEY	NOTE BOOK	NO.
SURVEYED		
PLOTTED		
TEMPLATE		
AREAS		
AREAS CHECKED		

FINAL SURVEY	NOTE BOOK	NO.
SURVEYED		
PLOTTED		
TEMPLATE		
AREAS		
AREAS CHECKED		

BY	DATE

MODEL: I57 XS R1_2 - 15+00.00 R2 [Sheet]
FILE NAME: c:\volkert_pw_workingdir\betsy.witt\d0326115\D978798-sht-XSSht-I57-R1_2.dgn

VOLKERT

USER NAME = betsy.witt	DESIGNED -	REVISED -
	DRAWN -	REVISED -
PLOT SCALE = $SCALE$	CHECKED -	REVISED -
PLOT DATE = 8/27/2024	DATE -	REVISED -

STATE OF ILLINOIS
DEPARTMENT OF TRANSPORTATION


CROSS SECTIONS
INTERSTATE 57

SCALE: 1"=10' | SHEET 10 OF 274 SHEETS | STA. 15+00.00 R2 | TO STA. 16+00.00 R2

F.A.I. RTE.	SECTION	COUNTY	TOTAL SHEETS	SHEET NO.
57	(X1-8,X1-7-1,X1-7,X1-6-1)R-2	WILLIAMSON	614	340
		CONTRACT NO. 78798		
	ILLINOIS	FED. AID PROJECT		

FINAL SURVEY		BY	DATE
	SURVEYED		
	PLOTTED		
NOTE BOOK	TEMPLATE		
	AREAS		
NO.	AREAS CHECKED		

ORIGINAL SURVEY		BY	DATE
	SURVEYED		
	PLOTTED		
NOTE BOOK	TEMPLATE		
	AREAS		
NO.	AREAS CHECKED		

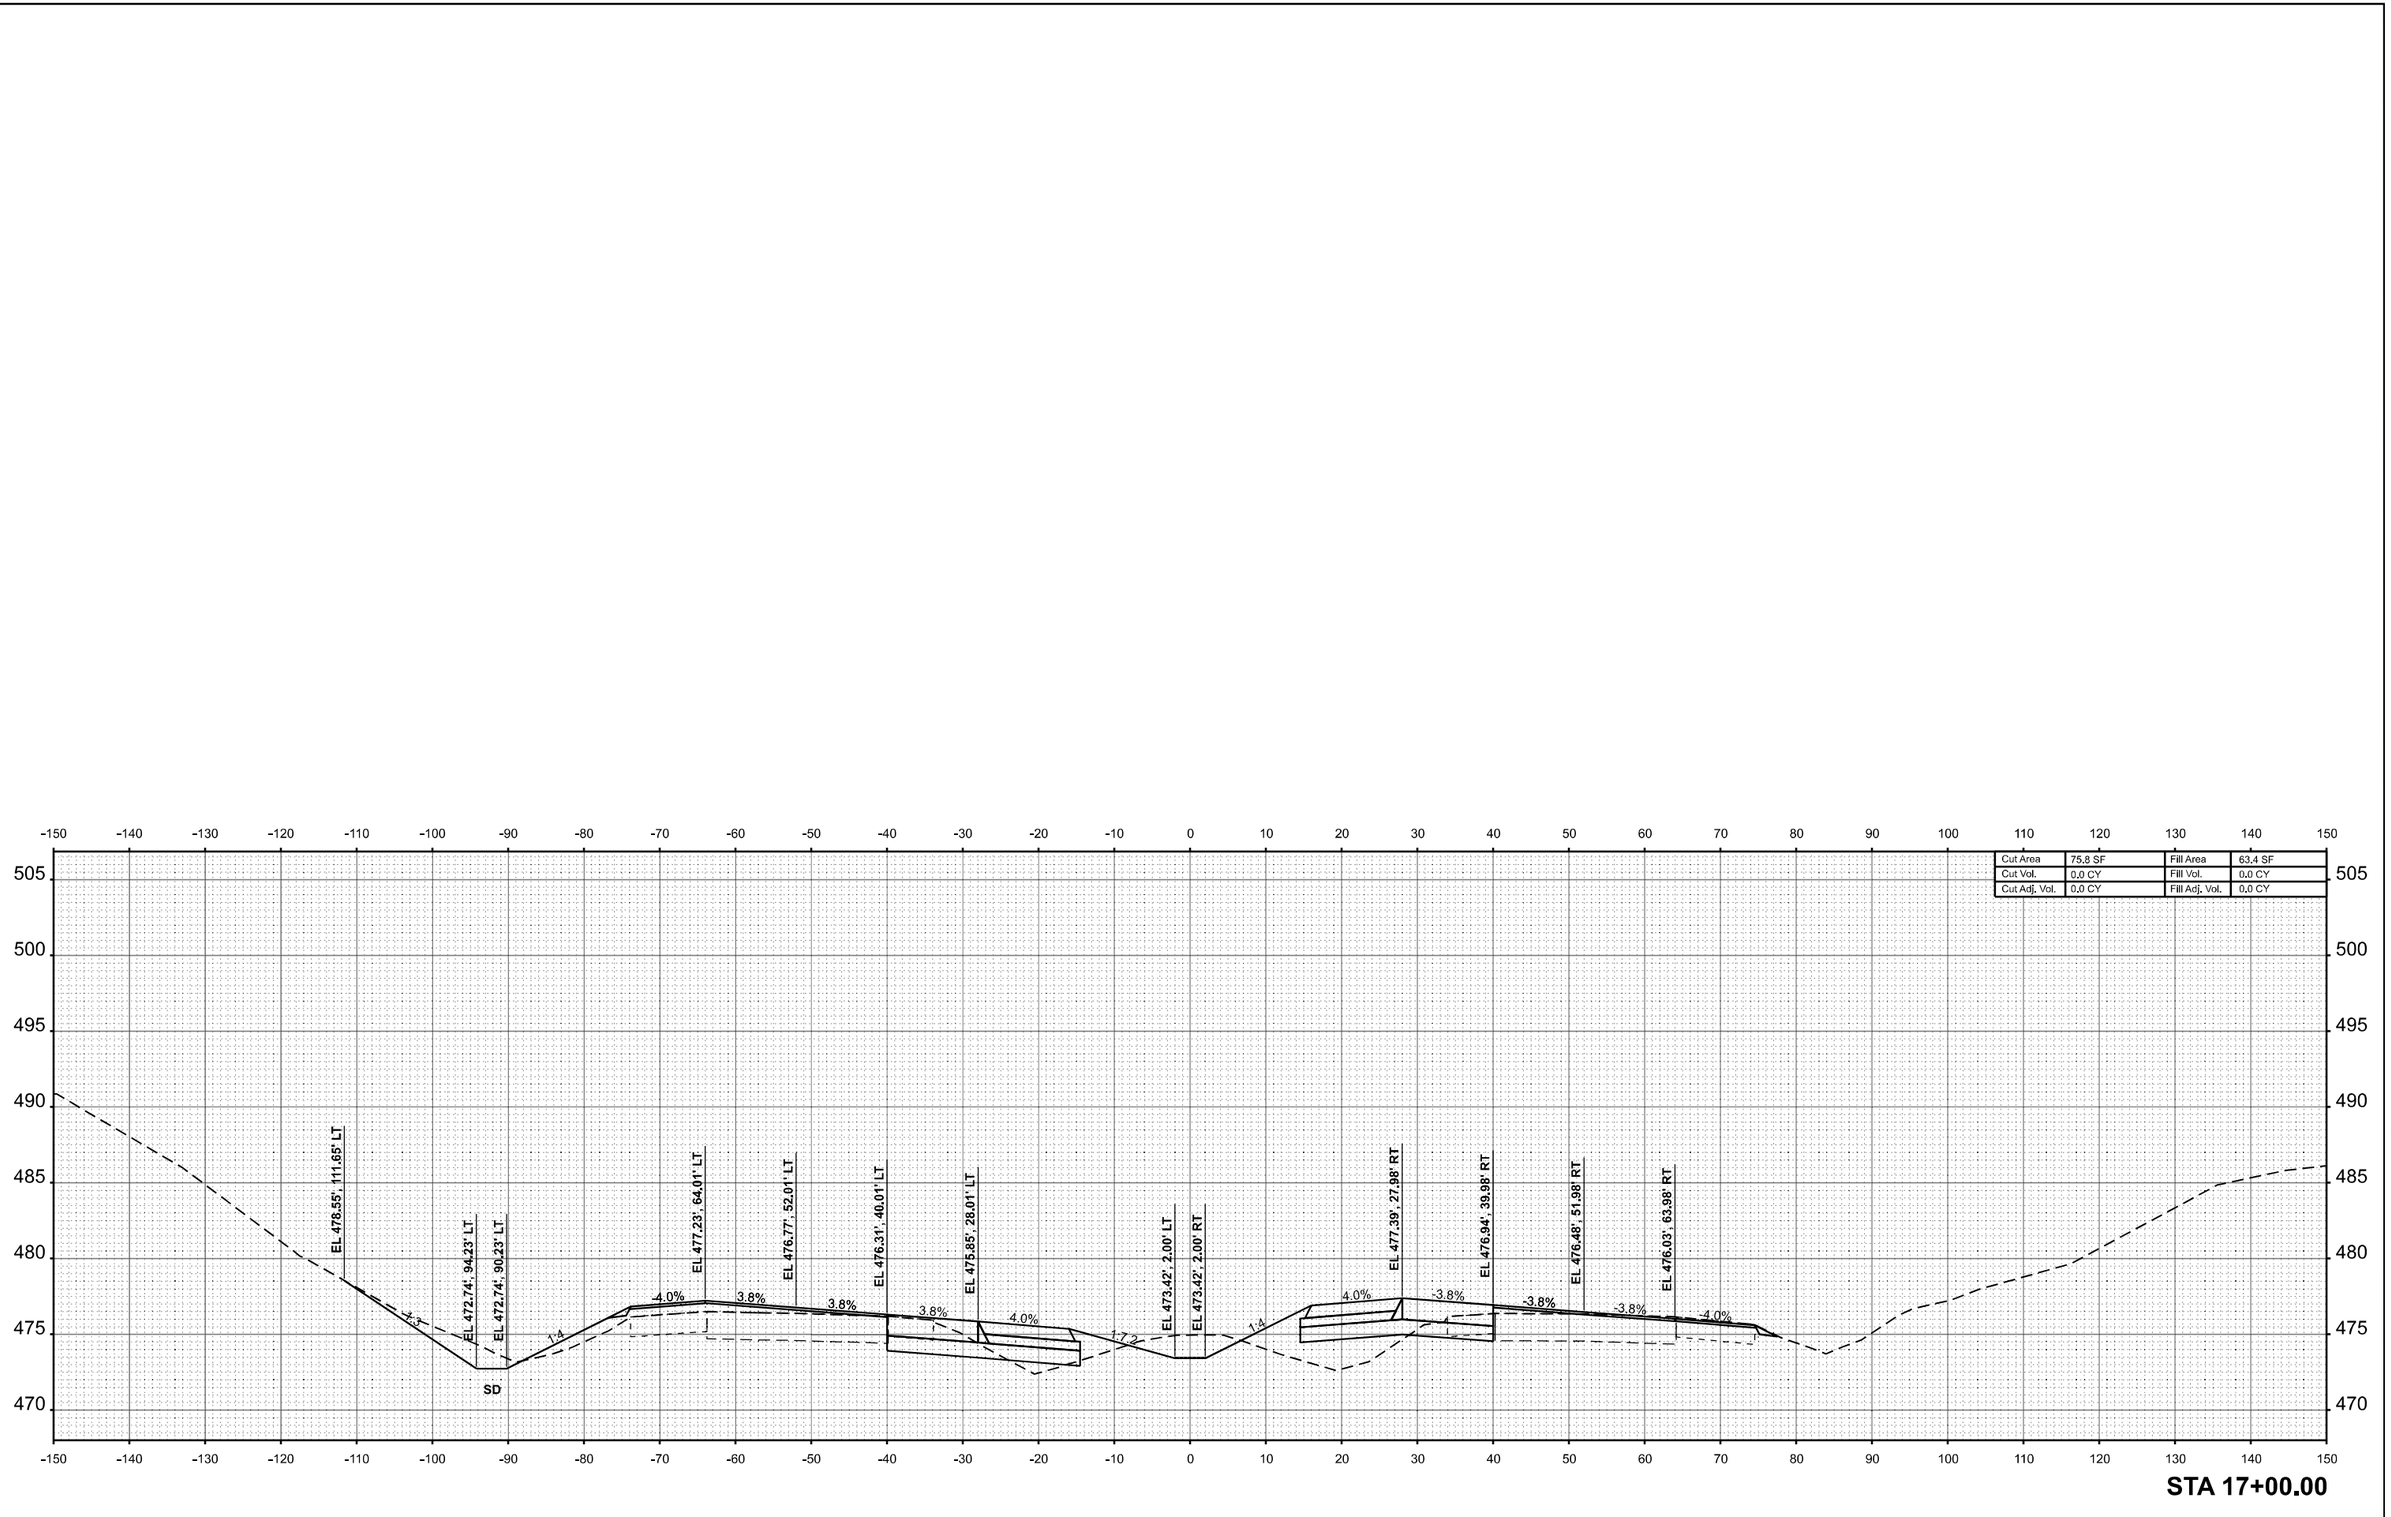

MODEL: I57 XS R1_2 - 17+00.00 R2 [Sheet]
FILE NAME: c:\volkert_pw_workingdir\betsy.witt\d0326115\D978798-sht-xSSht-I57-R1_2.dgn

VOLKERT


USER NAME = betsy.witt	DESIGNED -	REVISED -
	DRAWN -	REVISED -
PLOT SCALE = $SCALE$	CHECKED -	REVISED -
PLOT DATE = 8/27/2024	DATE -	REVISED -


STATE OF ILLINOIS
DEPARTMENT OF TRANSPORTATION

CROSS SECTIONS
INTERSTATE 57

SCALE: 1"=10' | SHEET 11 OF 274 SHEETS | STA. 17+00.00 R2 | TO STA. 17+00.00 R2

F.A.I. RTE.	SECTION	COUNTY	TOTAL SHEETS	SHEET NO.
57	(X1-8,X1-7-1,X1-7,X1-6-1)R-2	WILLIAMSON	614	341
		CONTRACT NO. 78798		
	ILLINOIS	FED. AID PROJECT		

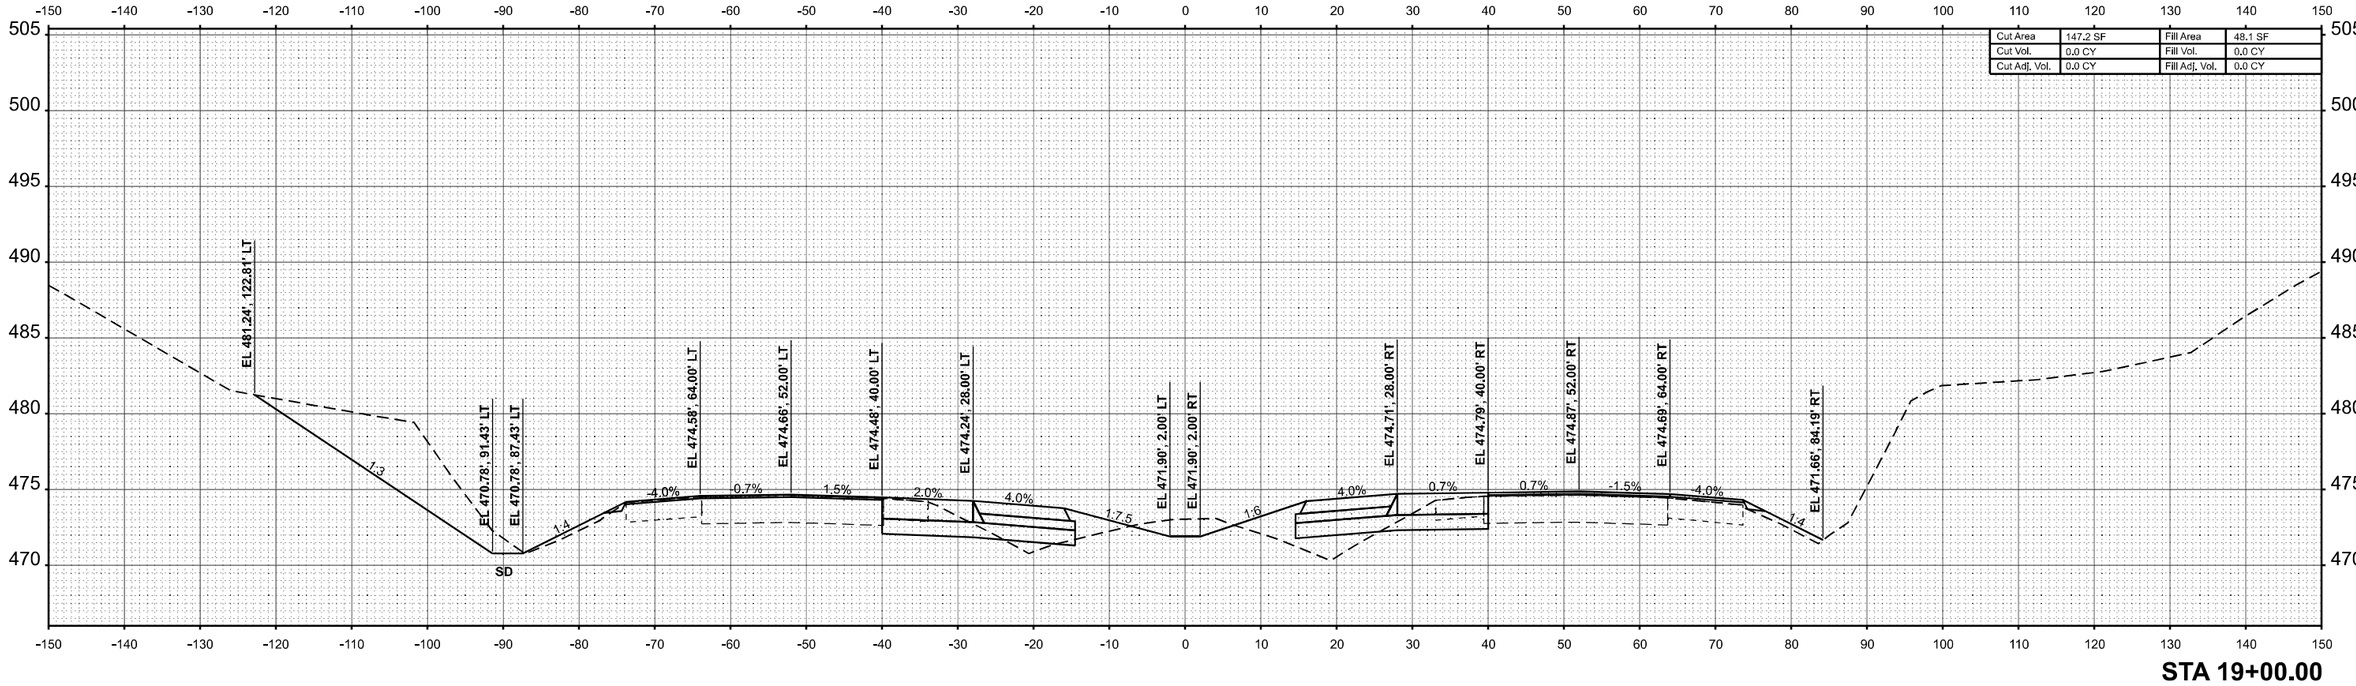

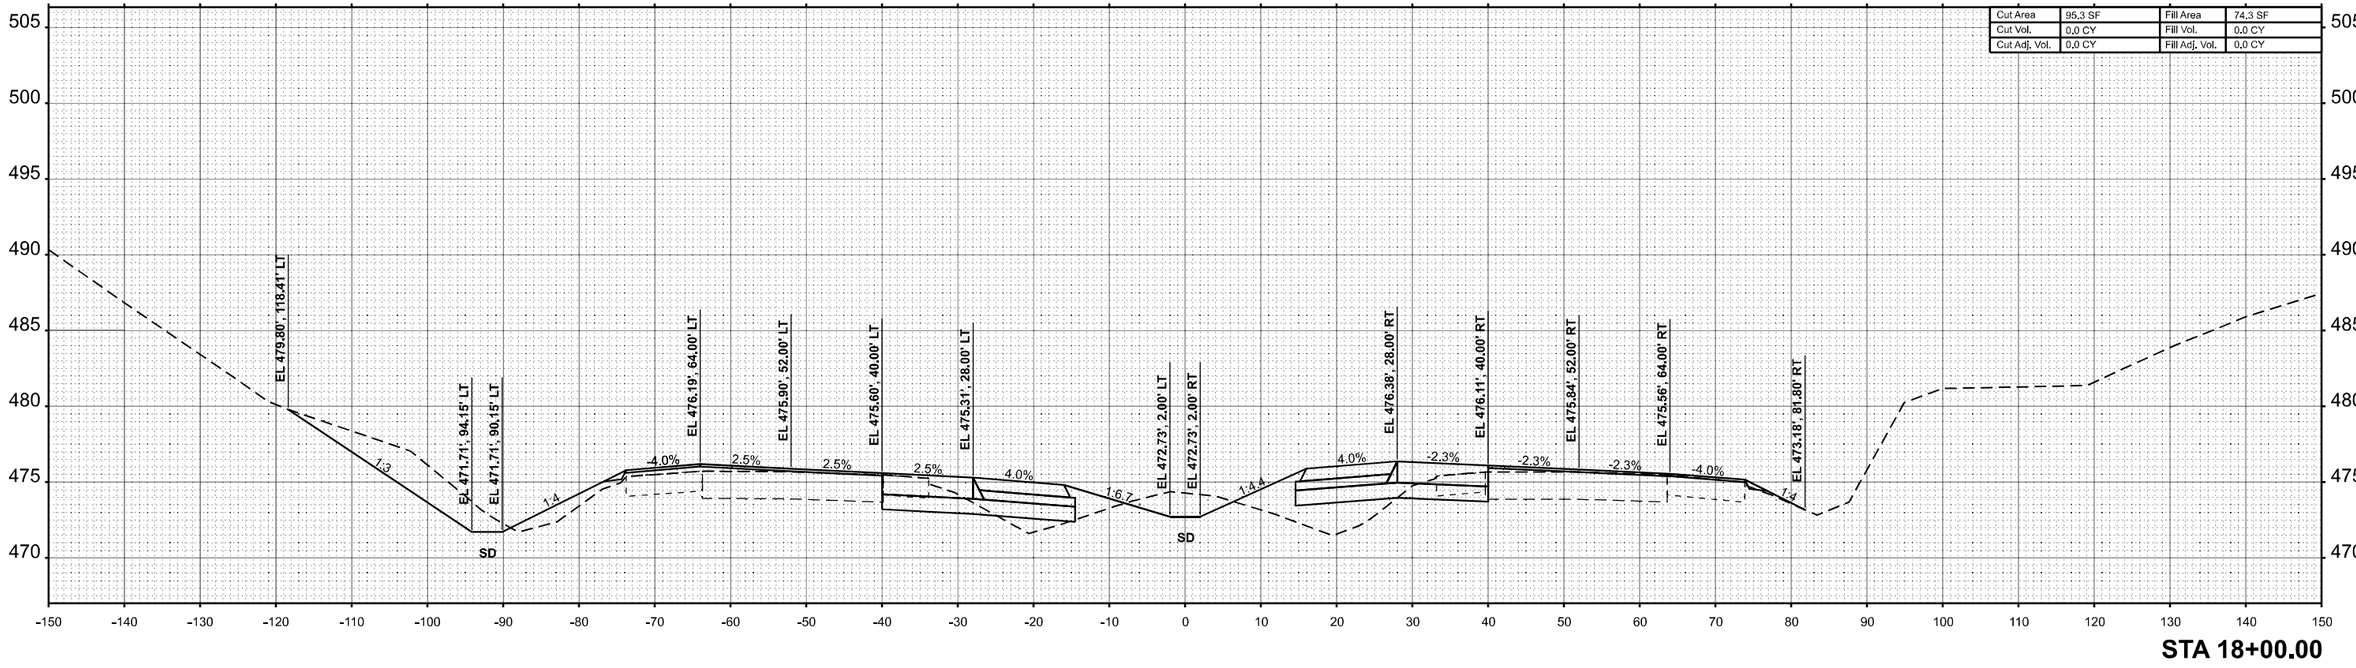

USER NAME = marcus.mcconachie	DESIGNED -	REVISED -	
	DRAWN -	REVISED -	
PLOT SCALE = $SCALE$	CHECKED -	REVISED -	
PLOT DATE = 8/29/2024	DATE -	REVISED -	

STATE OF ILLINOIS
DEPARTMENT OF TRANSPORTATION

CROSS SECTIONS
INTERSTATE 57


SCALE: 1"=10' | SHEET 12 OF 274 SHEETS | STA. 18+00.00 R3 | TO STA. 19+00.00 R3

F.A.I. RTE.	SECTION	COUNTY	TOTAL SHEETS	SHEET NO.
57	(X1-8,X1-7-1,X1-7,X1-6-1)R-2	WILLIAMSON	614	342
		CONTRACT NO. 78798		
	ILLINOIS FED. AID PROJECT			


FINAL SURVEY | NOTE BOOK | NO. | SURVEYED | PLOTTED | TEMPLATE | AREAS | AREAS CHECKED | BY | DATE

ORIGINAL SURVEY | NOTE BOOK | NO. | SURVEYED | PLOTTED | TEMPLATE | AREAS | AREAS CHECKED | BY | DATE

MODEL: I57 XS R3 - 18+00.00 R3 [Sheet]
FILE NAME: c:\volkert_pw_workingdir\marcus.mcconachie\d0326115\D978798-sht-XSSht-I57-R3.dgn

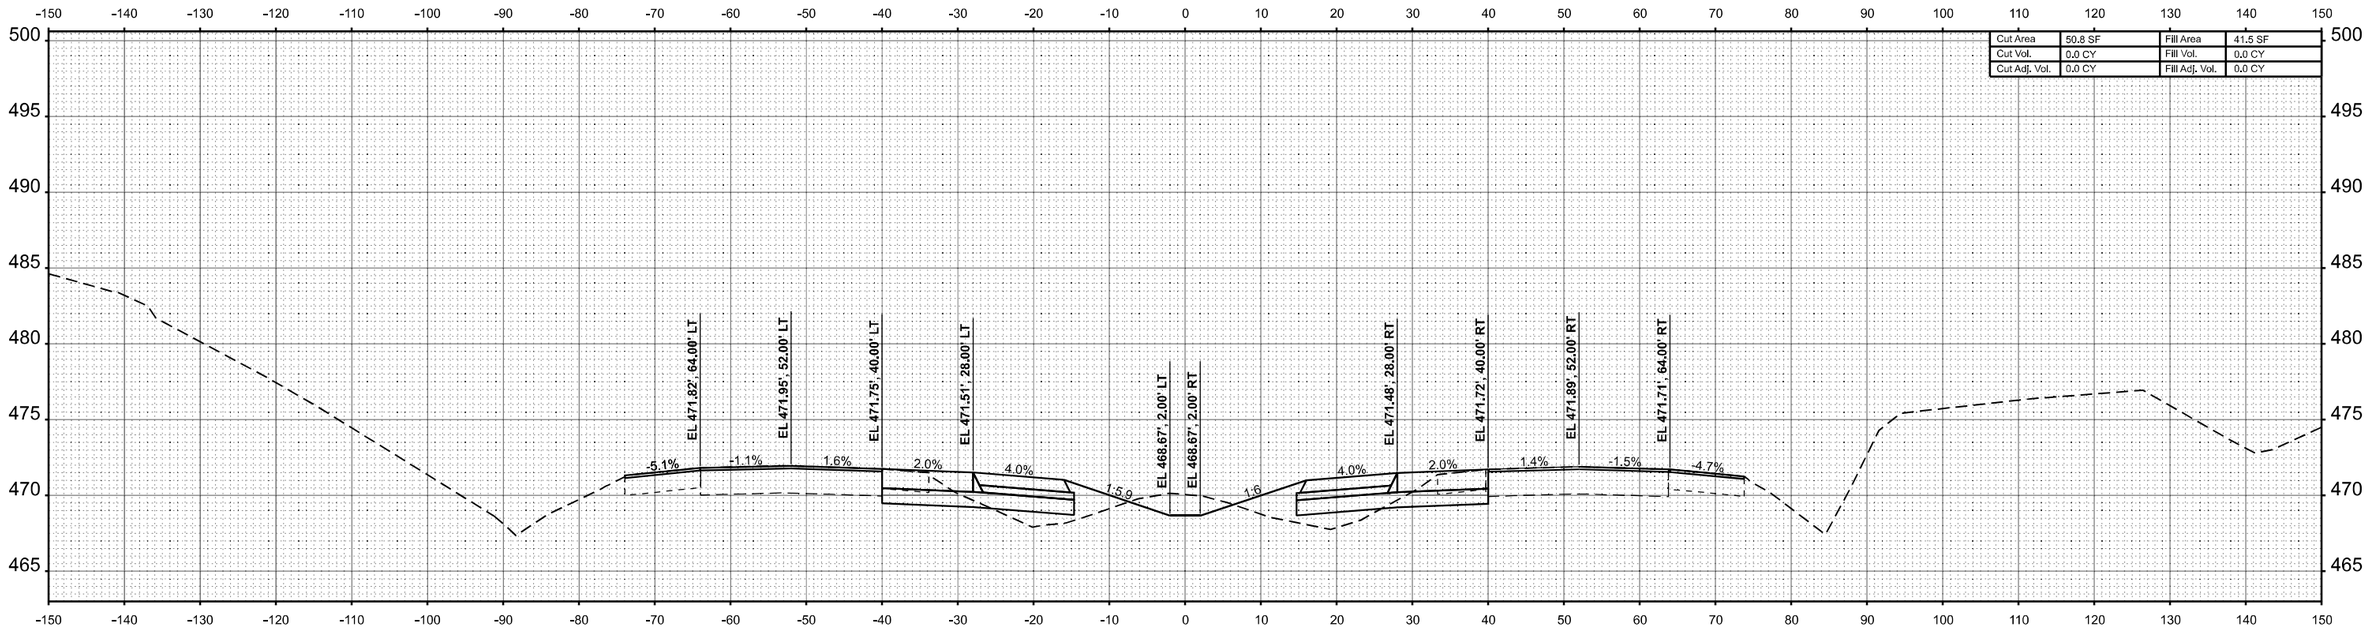

STA 21+00.00

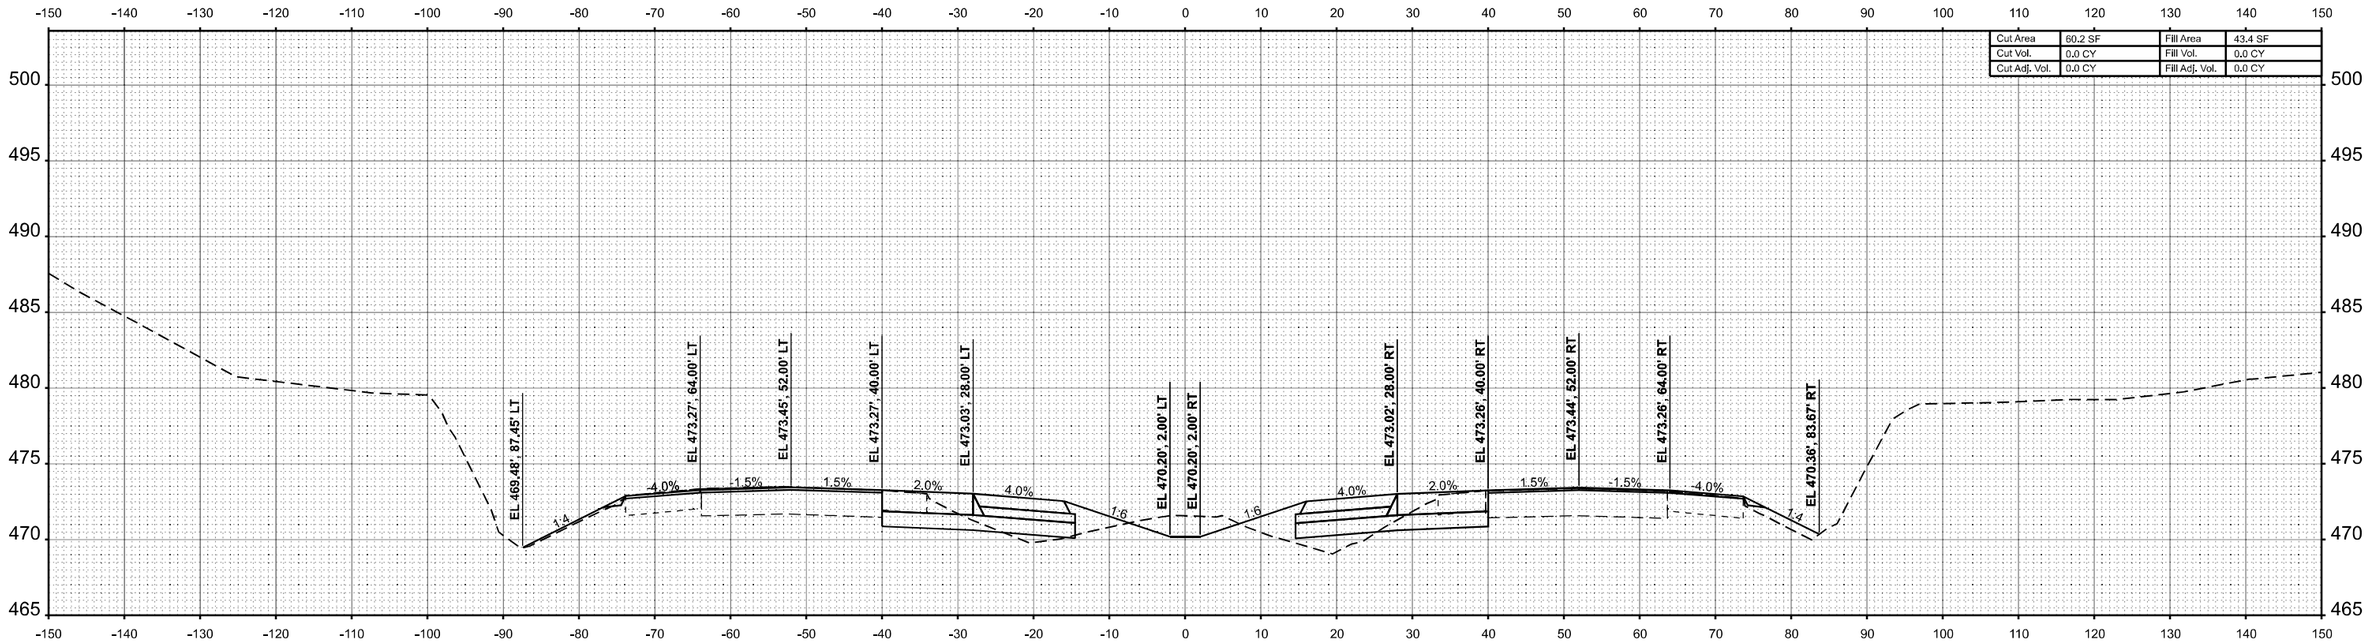

STA 20+00.00

FINAL SURVEY | NOTE BOOK | NO.
SURVEYED | PLOTTED | TEMPLATE | AREAS | AREAS CHECKED | BY | DATE

ORIGINAL SURVEY | NOTE BOOK | NO.
SURVEYED | PLOTTED | TEMPLATE | AREAS | AREAS CHECKED | BY | DATE

MODEL: I57 XS R3 - 20+00.00 R3 [Sheet]
FILE NAME: c:\volkert_pw_workingdir\marcus.mcconachie\d0326115\D978798-sht-XSSht-I57-R3.dgn

VOLKERT


USER NAME = marcus.mcconachie	DESIGNED -	REVISED -
	DRAWN -	REVISED -
PLOT SCALE = $SCALE$	CHECKED -	REVISED -
PLOT DATE = 8/29/2024	DATE -	REVISED -

STATE OF ILLINOIS
DEPARTMENT OF TRANSPORTATION


CROSS SECTIONS
INTERSTATE 57

SCALE: 1"=10' | SHEET 13 OF 274 SHEETS | STA. 20+00.00 R3 | TO STA. 21+00.00 R3

F.A.I. RTE.	SECTION	COUNTY	TOTAL SHEETS	SHEET NO.
57	(X1-8,X1-7-1,X1-7,X1-6-1)R-2	WILLIAMSON	614	343
		CONTRACT NO. 78798		
	ILLINOIS	FED. AID PROJECT		

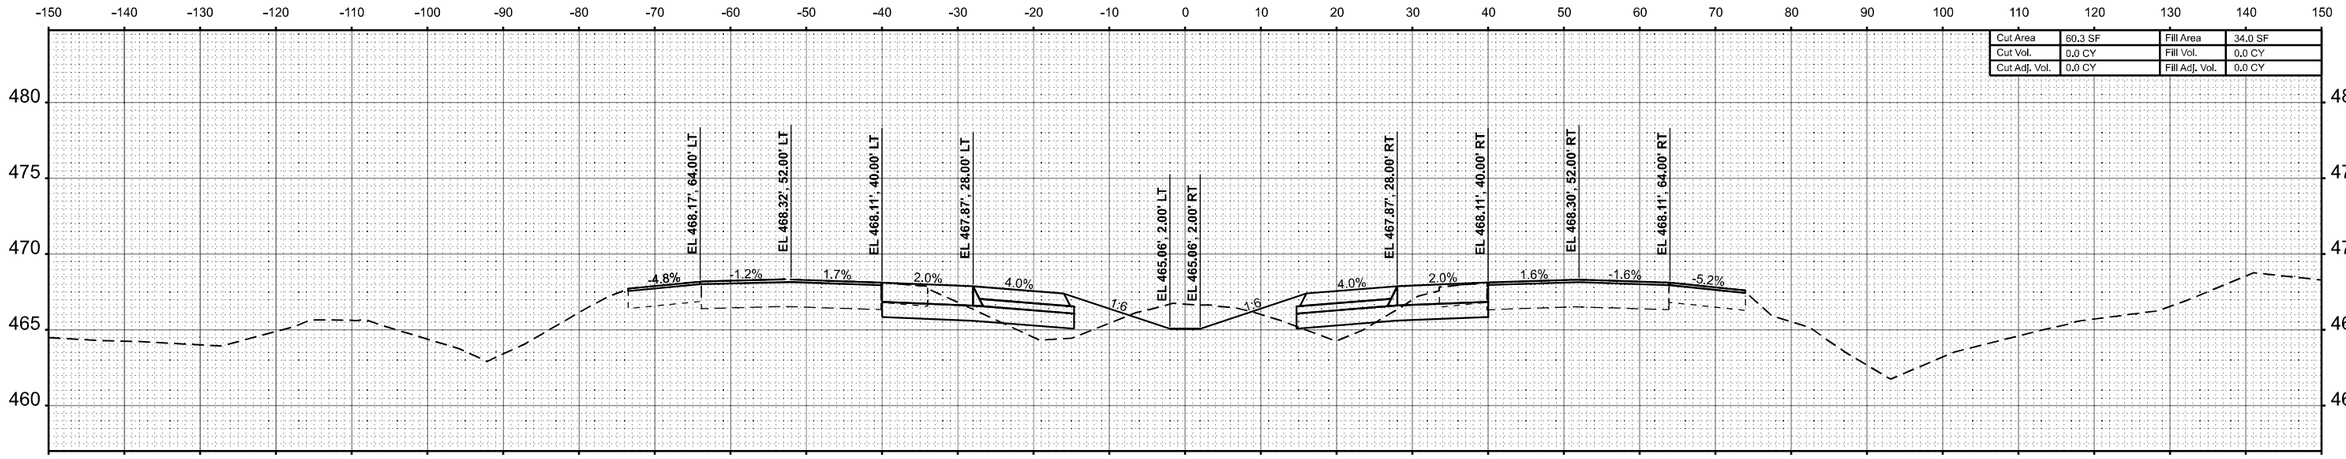

STA 23+00.00

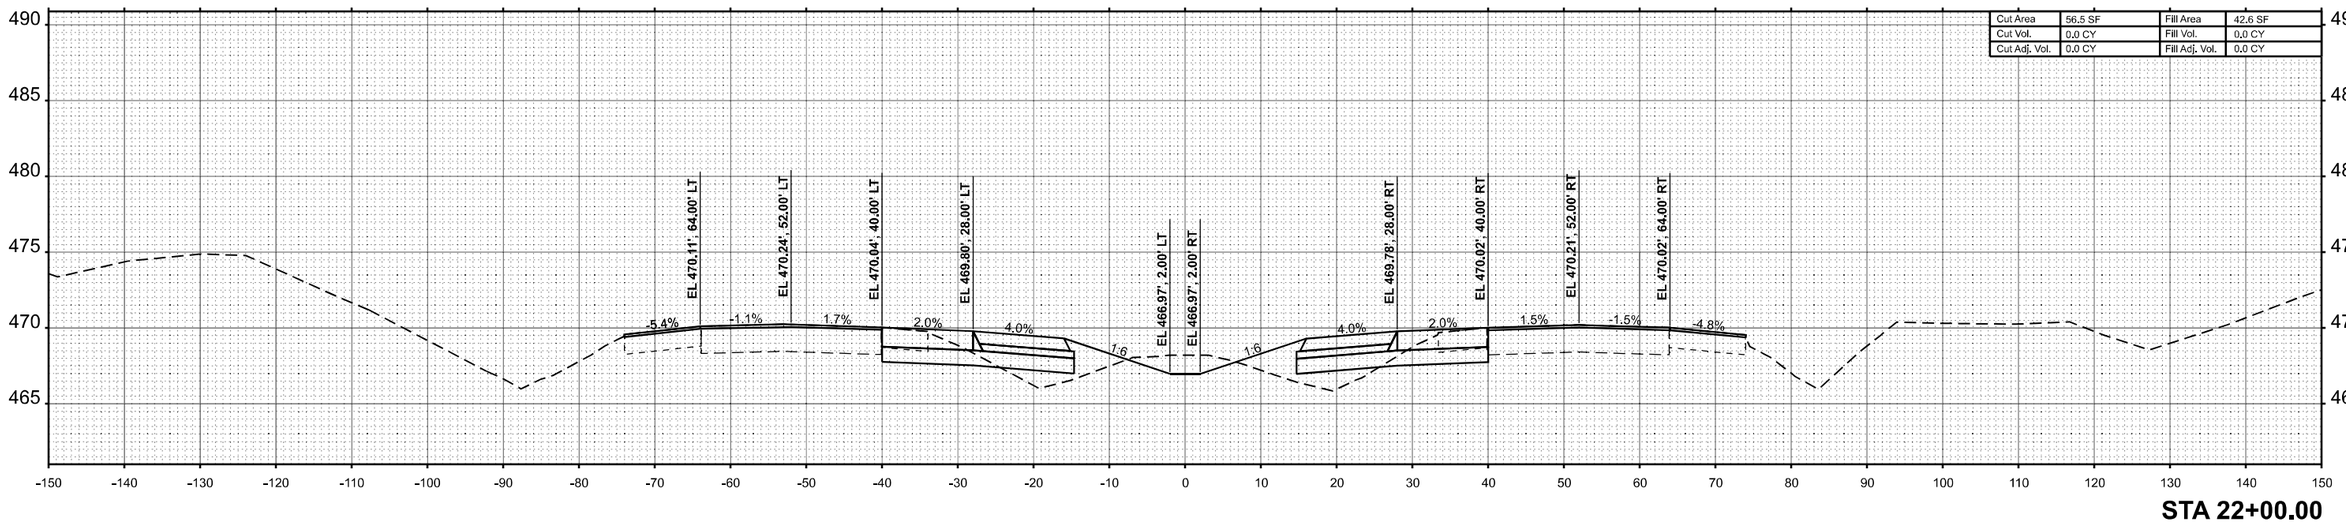

STA 22+00.00

FINAL SURVEY
NOTE BOOK
NO.
SURVEYED
PLOTTED
TEMPLATE
AREAS
AREAS CHECKED
BY
DATE

ORIGINAL SURVEY
NOTE BOOK
NO.
SURVEYED
PLOTTED
TEMPLATE
AREAS
AREAS CHECKED
BY
DATE

MODEL: I57 XS R3 - 22+00.00 R3 [Sheet]
FILE NAME: c:\volkert_pw_workingdir\betsy.witt\d0326115\D978798-ahl-XSShI-I57-R3.dgn

VOLKERT


USER NAME = betsy.witt	DESIGNED -	REVISED -	
	DRAWN -	REVISED -	
PLOT SCALE = $SCALE$	CHECKED -	REVISED -	
PLOT DATE = 8/27/2024	DATE -	REVISED -	

STATE OF ILLINOIS
DEPARTMENT OF TRANSPORTATION

CROSS SECTIONS
INTERSTATE 57

SCALE: 1"=10' | SHEET 14 OF 274 SHEETS | STA. 22+00.00 R3 | TO STA. 23+00.00 R3

F.A.I. RTE.	SECTION	COUNTY	TOTAL SHEETS	SHEET NO.
57	(X1-8,X1-7-1,X1-7,X1-6-1)R-2	WILLIAMSON	614	344
		CONTRACT NO. 78798		
		ILLINOIS	FED. AID PROJECT	

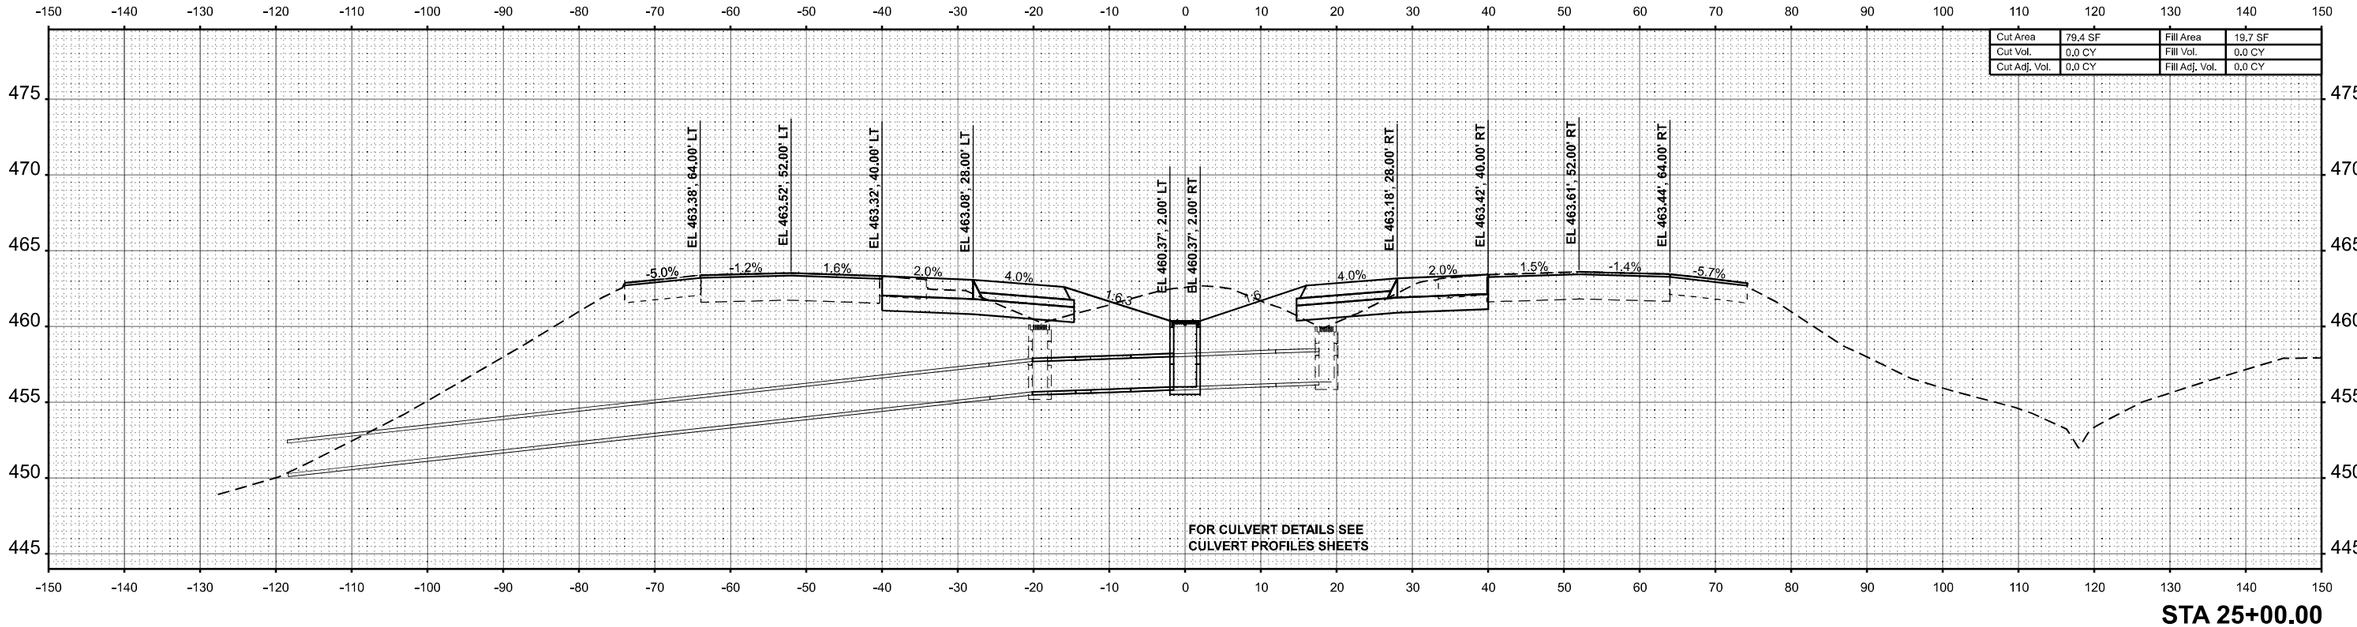

FINAL SURVEY	BY	DATE
SURVEYED		
PLOTTED		
TEMPLATE		
AREAS		
AREAS CHECKED		
NOTE BOOK		
NO.		

ORIGINAL SURVEY	BY	DATE
SURVEYED		
PLOTTED		
TEMPLATE		
AREAS		
AREAS CHECKED		
NOTE BOOK		
NO.		

MODEL: I57 XS R3 - 24+00.00 R3 [Sheet]
FILE NAME: c:\volkert_pw_workingdir\claire.hoffmann@volkert.com\d10326115\D978798-sht-XSSht-I57-R3.dgn

VOLKERT


USER NAME = claire.hoffmann	DESIGNED -	REVISED -	
	DRAWN -	REVISED -	
PLOT SCALE = $SCALE$	CHECKED -	REVISED -	
PLOT DATE = 8/30/2024	DATE -	REVISED -	

STATE OF ILLINOIS
DEPARTMENT OF TRANSPORTATION


CROSS SECTIONS
INTERSTATE 57

SCALE: 1"=10' | SHEET 15 OF 274 SHEETS | STA. 24+00.00 R3 | TO STA. 25+00.00 R3

F.A.I. RTE.	SECTION	COUNTY	TOTAL SHEETS	SHEET NO.
57	(X1-8,X1-7-1,X1-7,X1-6-1)R-2	WILLIAMSON	614	345
		CONTRACT NO. 78798		
	ILLINOIS FED. AID PROJECT			

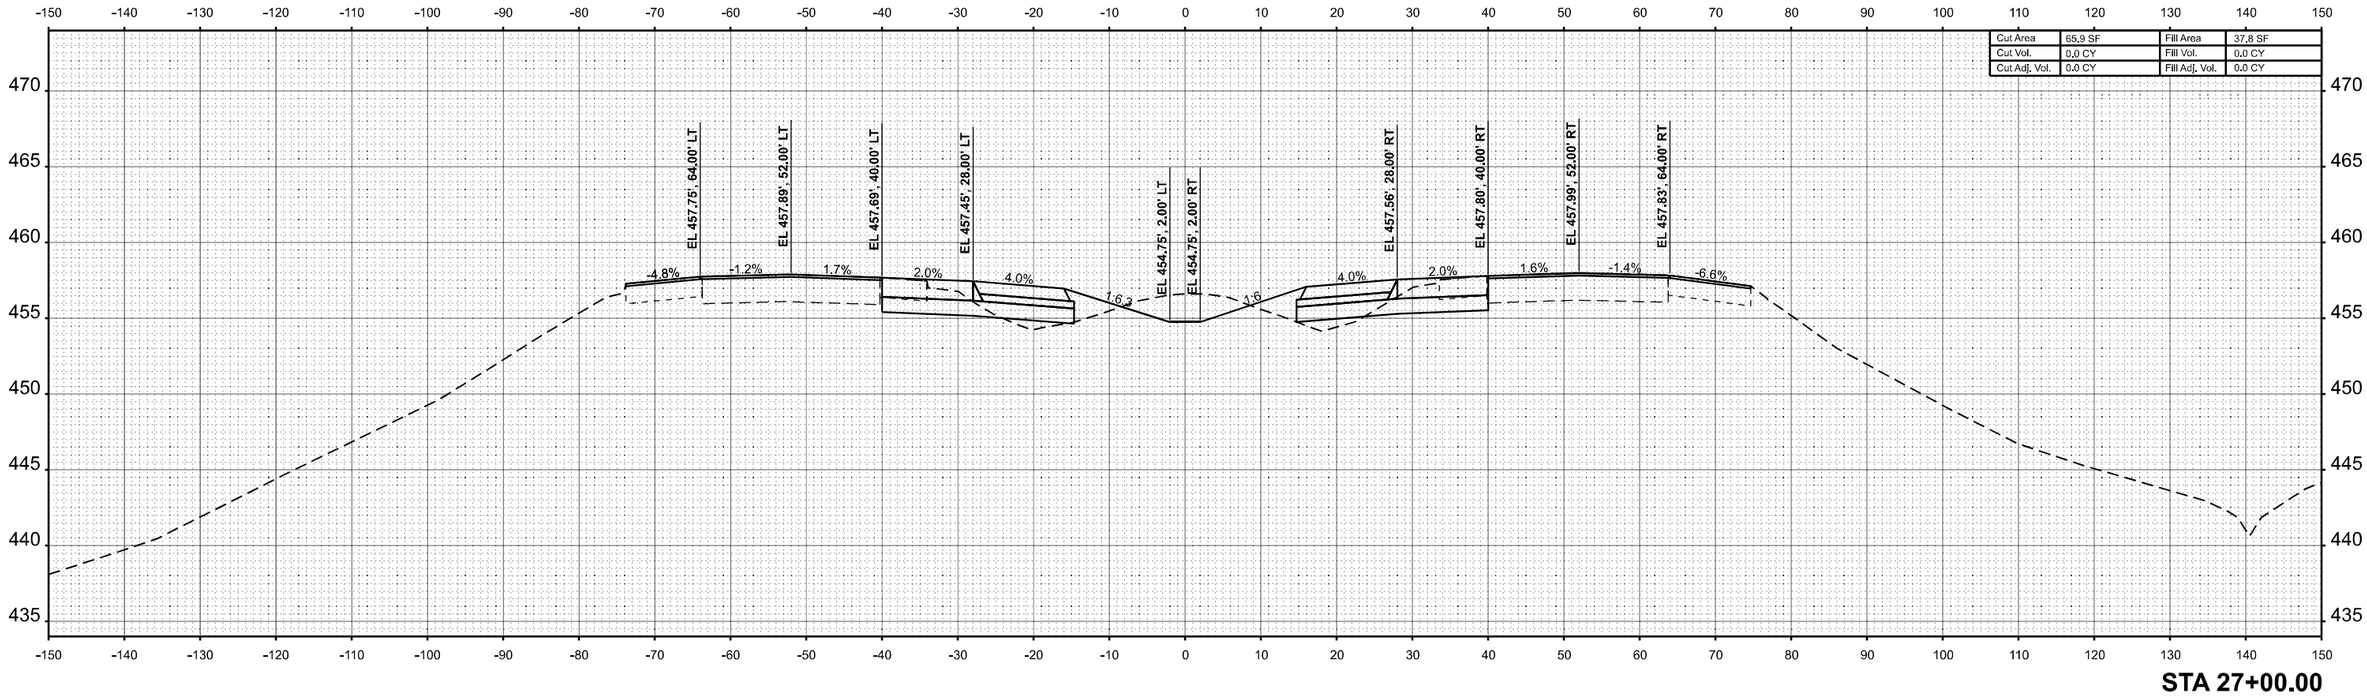

STA 27+00.00

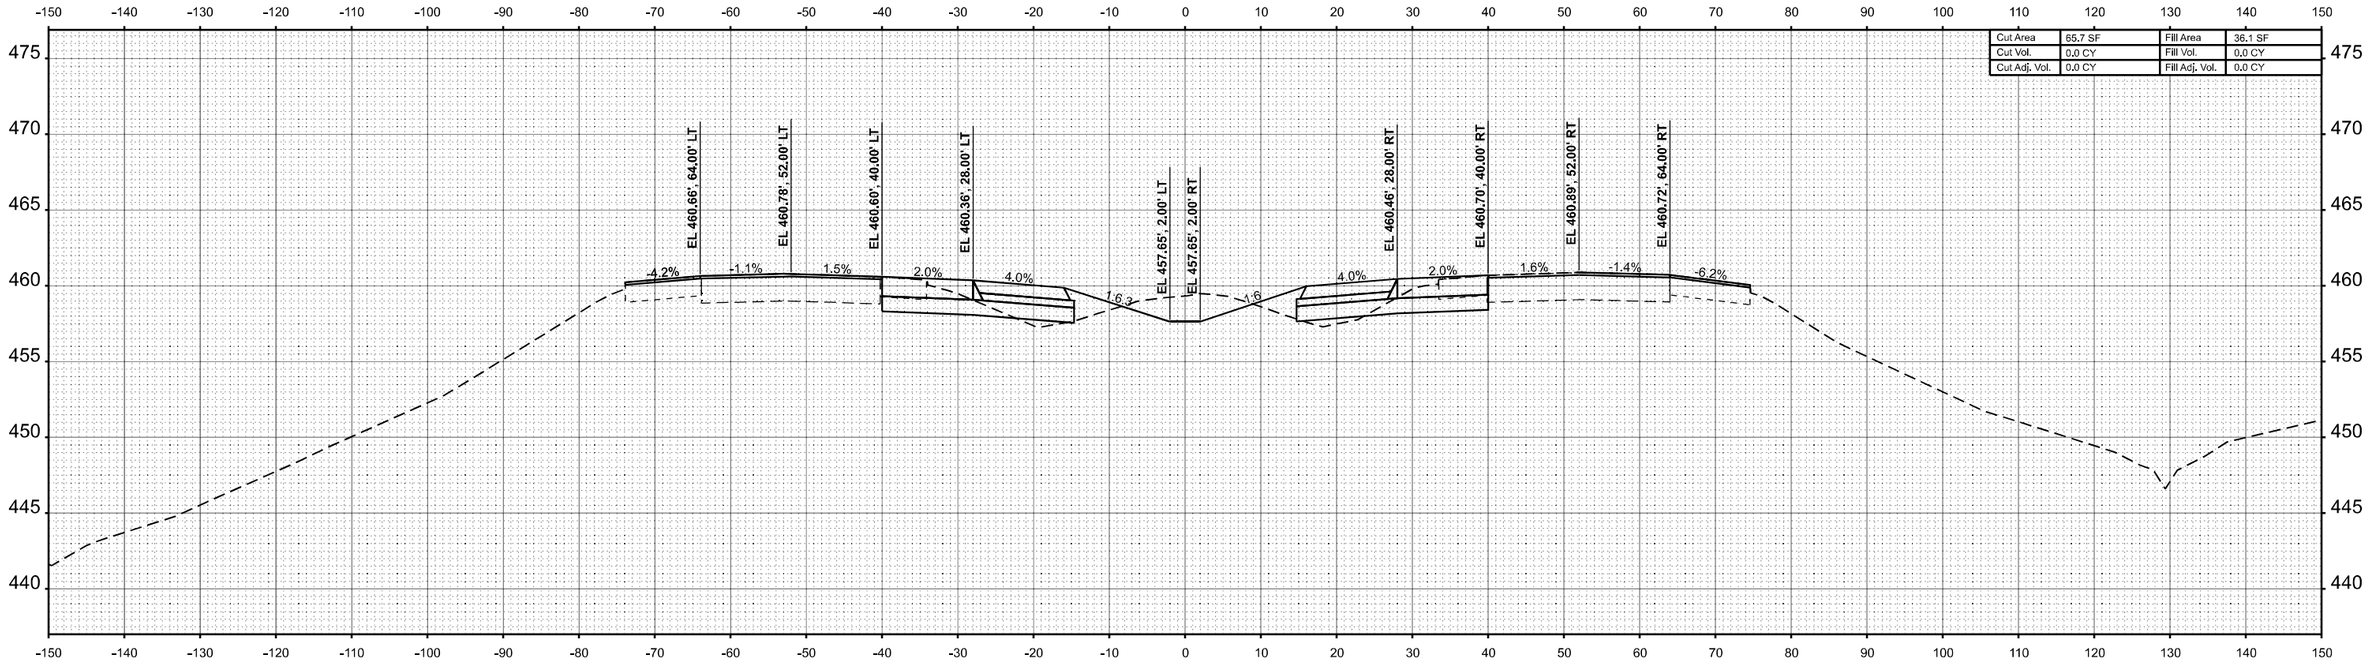

STA 26+00.00

FINAL SURVEY	BY	DATE
SURVEYED		
PLOTTED		
TEMPLATE		
AREAS		
AREAS CHECKED		
NOTE BOOK		
NO.		

ORIGINAL SURVEY	BY	DATE
SURVEYED		
PLOTTED		
TEMPLATE		
AREAS		
AREAS CHECKED		
NOTE BOOK		
NO.		

MODEL: I57 XS R3 - 26+00.00 R3 [Sheet]
FILE NAME: c:\volkert_pw_workingdir\betsy.witt\d03261151\D978798-alh-XSSht-I57-R3.dgn

VOLKERT

USER NAME = betsy.witt	DESIGNED -	REVISED -
	DRAWN -	REVISED -
PLOT SCALE = $SCALE$	CHECKED -	REVISED -
PLOT DATE = 8/27/2024	DATE -	REVISED -


STATE OF ILLINOIS
DEPARTMENT OF TRANSPORTATION

CROSS SECTIONS
INTERSTATE 57

SCALE: 1"=10' | SHEET 16 OF 274 SHEETS | STA. 26+00.00 R3 | TO STA. 27+00.00 R3

F.A.I. RTE.	SECTION	COUNTY	TOTAL SHEETS	SHEET NO.
57	(X1-8,X1-7-1,X1-7,X1-6-1)R-2	WILLIAMSON	614	346
		CONTRACT NO. 78798		
	ILLINOIS	FED. AID PROJECT		

FINAL SURVEY		BY	DATE
	SURVEYED		
	PLOTTED		
NOTE BOOK	TEMPLATE		
	AREAS		
NO.	AREAS CHECKED		

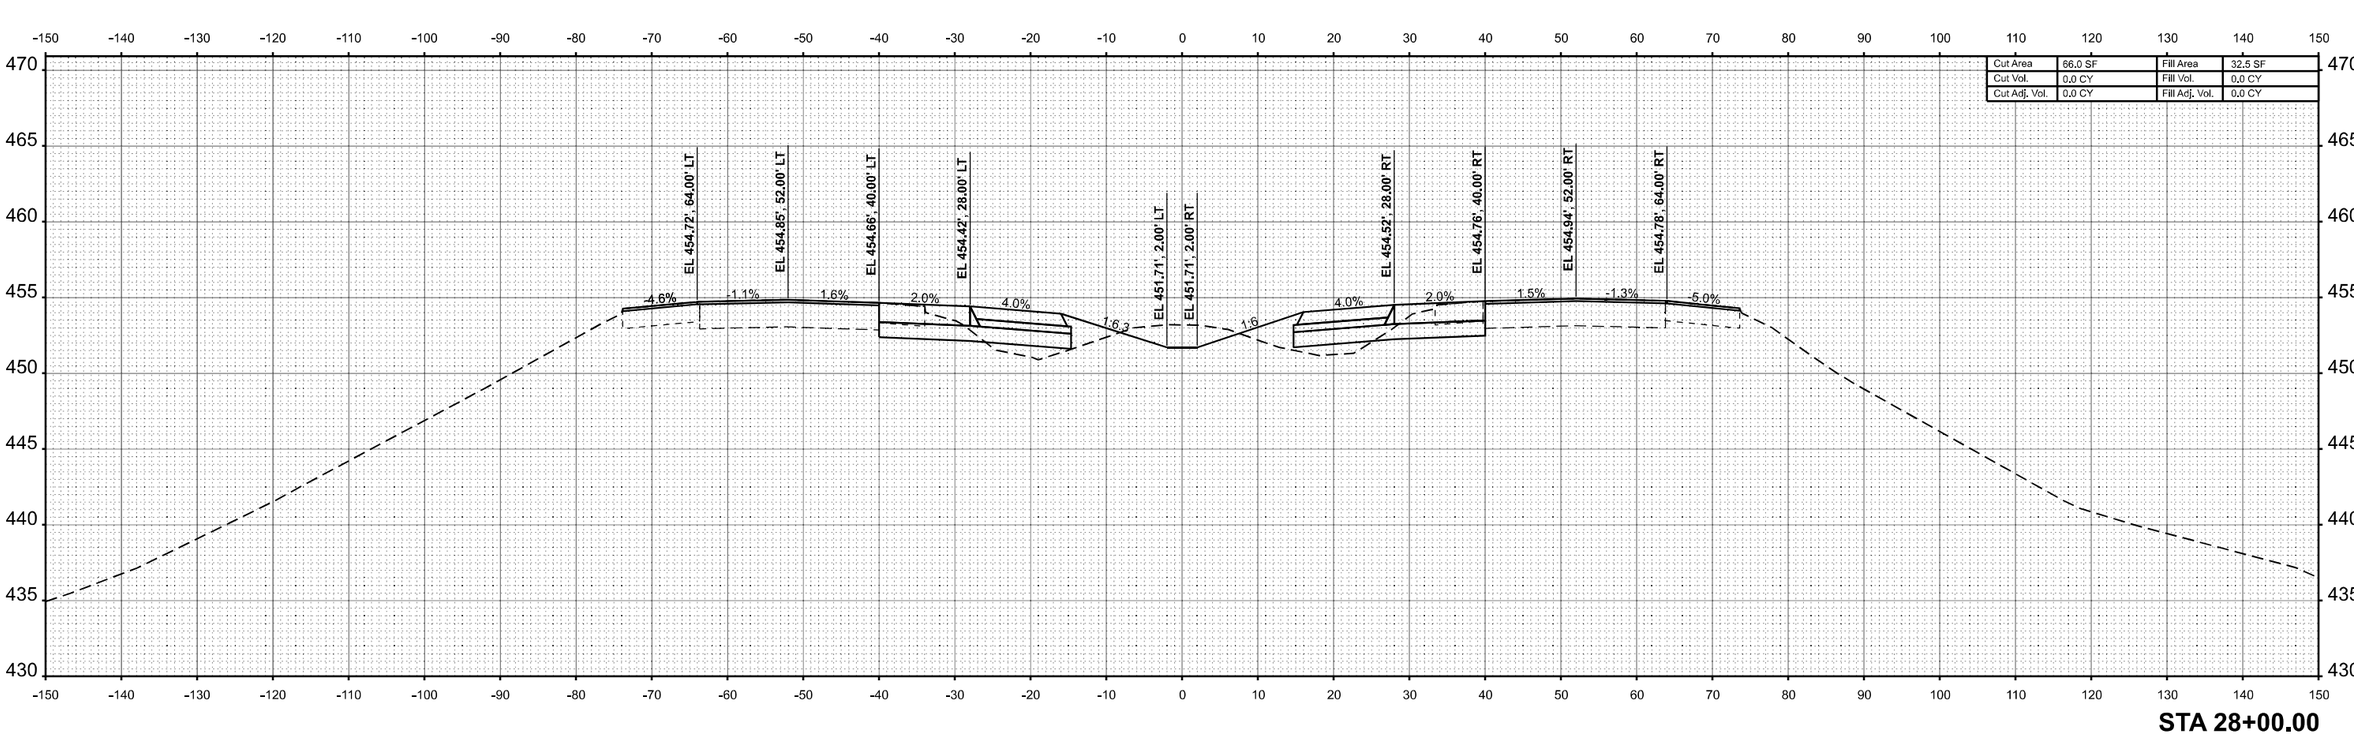

STA 28+00.00

ORIGINAL SURVEY		BY	DATE
	SURVEYED		
	PLOTTED		
NOTE BOOK	TEMPLATE		
	AREAS		
NO.	AREAS CHECKED		

MODEL: I57 XS R3 - 28+00.00 R3 [Sheet]
FILE NAME: c:\volkert_pw_workingdir\betsy.witt\d0326115\D978798-sht-XSSht-I57-R3.dgn

VOLKERT


USER NAME = betsy.witt	DESIGNED -	REVISED -	
	DRAWN -	REVISED -	
PLOT SCALE = $SCALE$	CHECKED -	REVISED -	
PLOT DATE = 8/27/2024	DATE -	REVISED -	

STATE OF ILLINOIS
DEPARTMENT OF TRANSPORTATION


CROSS SECTIONS
INTERSTATE 57

SCALE: 1"=10' | SHEET 17 OF 274 SHEETS | STA. 28+00.00 R3 | TO STA. 28+00.00 R3

F.A.I. RTE.	SECTION	COUNTY	TOTAL SHEETS	SHEET NO.
57	(X1-8,X1-7-1,X1-7,X1-6-1)R-2	WILLIAMSON	614	347
		CONTRACT NO. 78798		
	ILLINOIS FED. AID PROJECT			

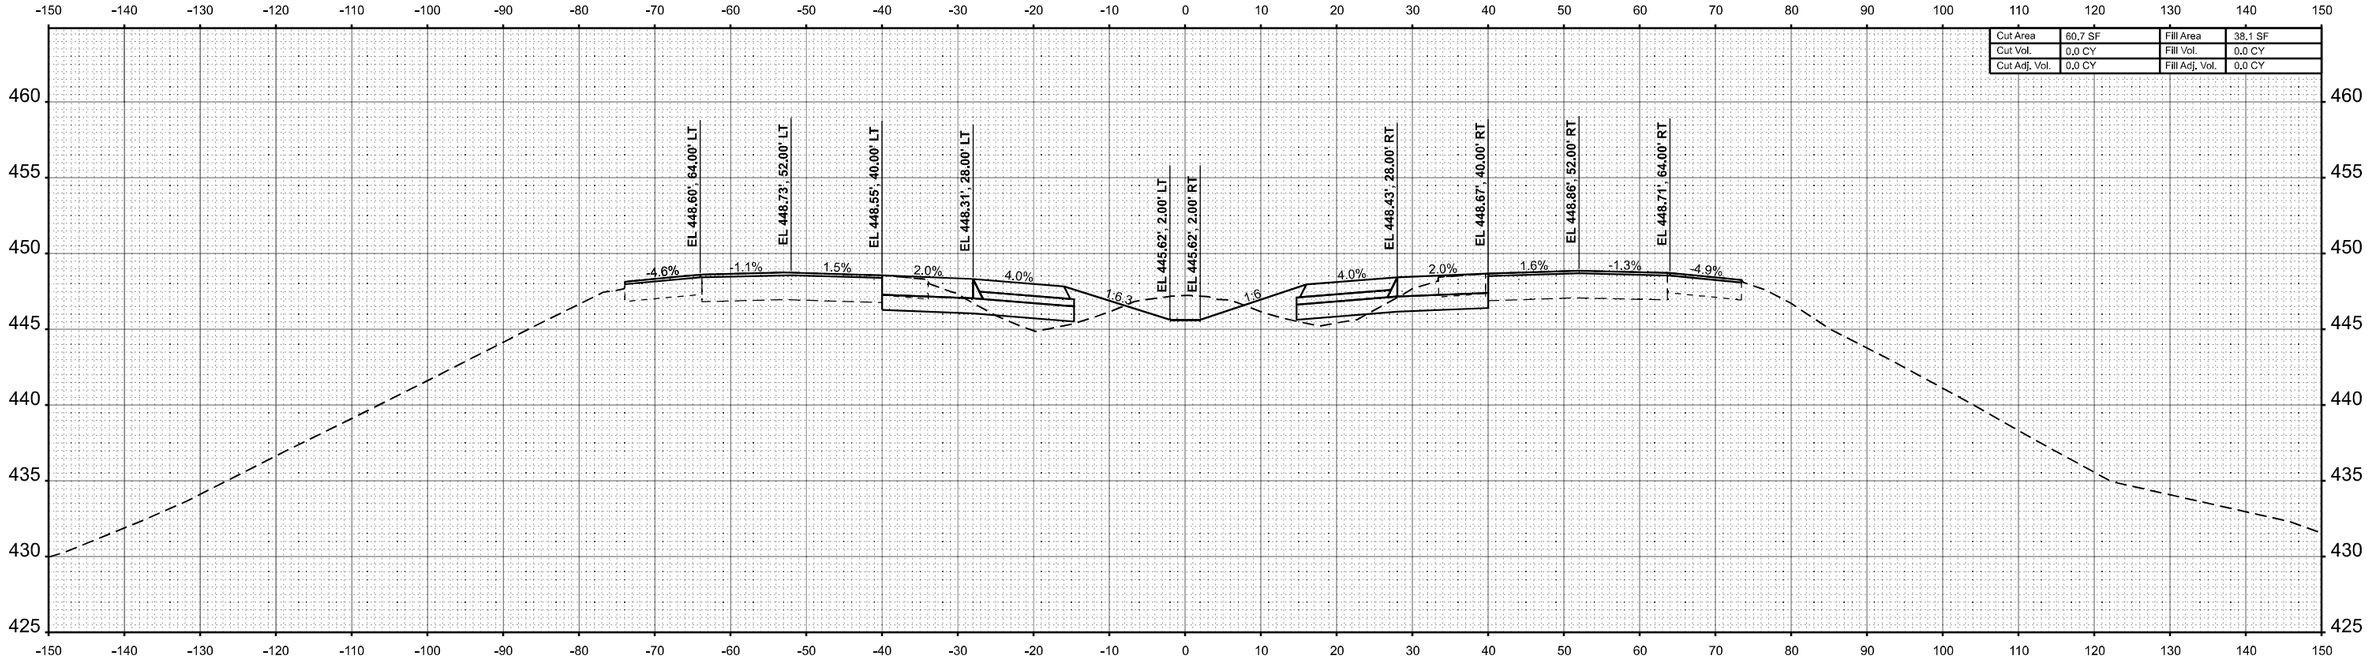

STA 30+00.00

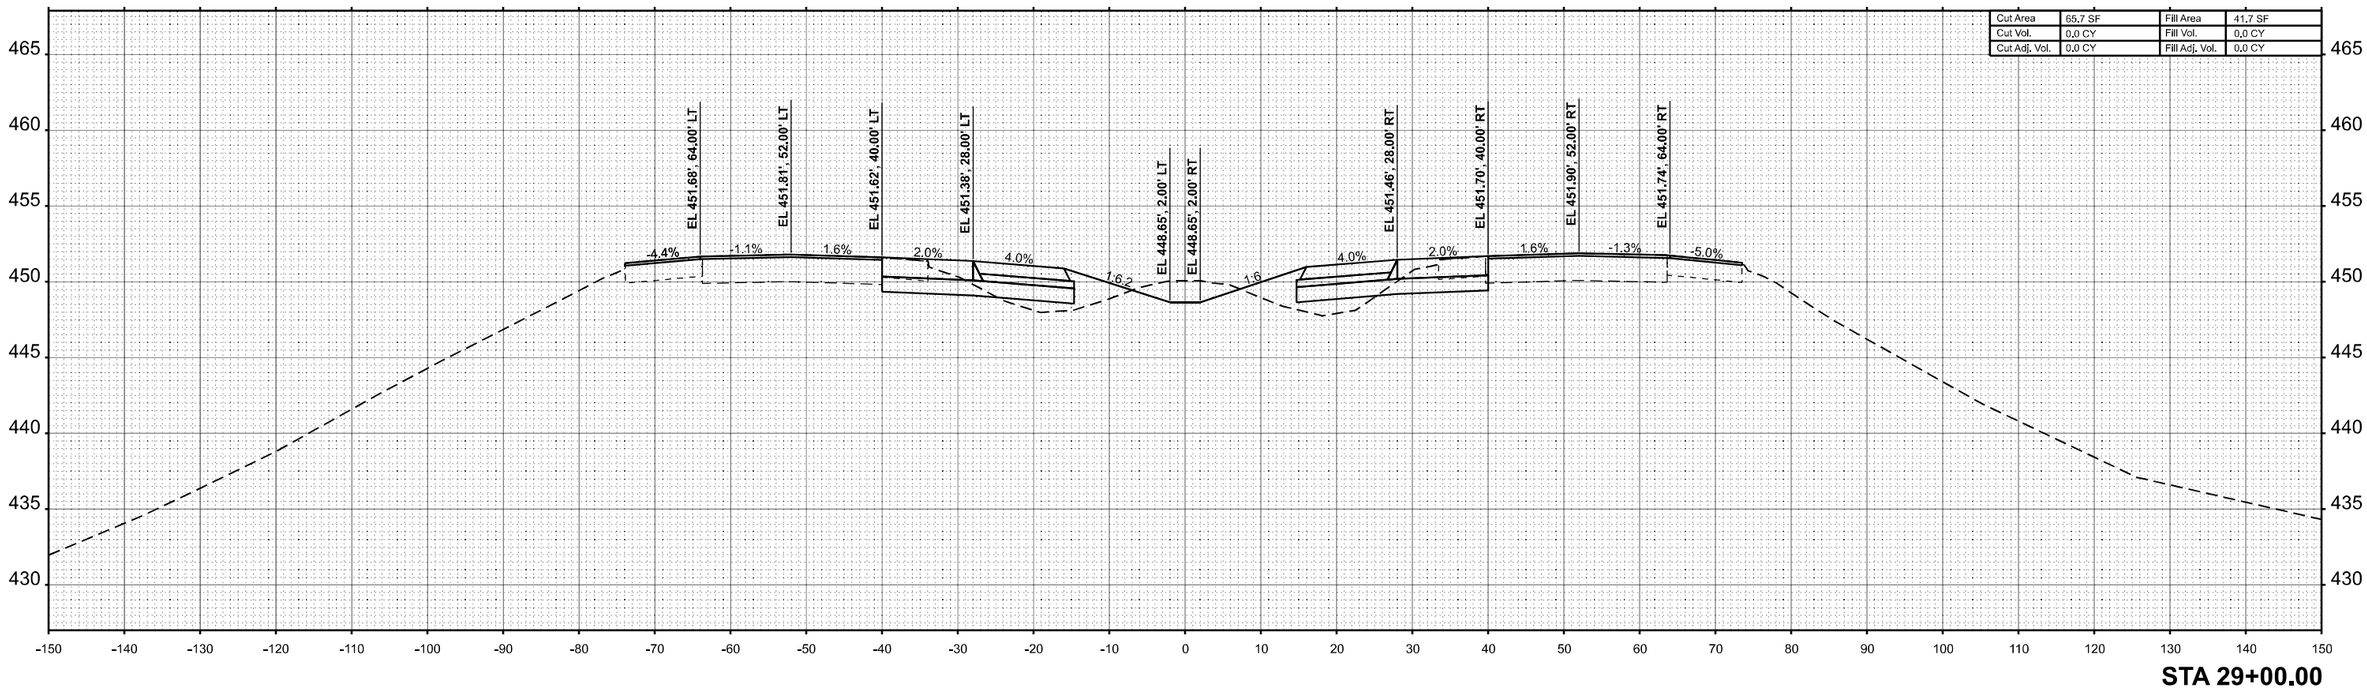

STA 29+00.00

FINAL SURVEY	
NOTE BOOK	
NO.	

	DATE
SURVEYED	
PLOTTED	
TEMPLATE	
AREAS	
AREAS CHECKED	

ORIGINAL SURVEY	
NOTE BOOK	
NO.	

	DATE
SURVEYED	
PLOTTED	
TEMPLATE	
AREAS	
AREAS CHECKED	

MODEL: I57 XS R3 - 29+00.00 R3 [Sheet]
FILE NAME: c:\volkert_pw_workingdir\betsy.witt\d0326115\D978798-sIh-XSSht-I57-R3.dgn

VOLKERT


USER NAME = betsy.witt	DESIGNED -	REVISED -	
	DRAWN -	REVISED -	
PLOT SCALE = $SCALE$	CHECKED -	REVISED -	
PLOT DATE = 8/27/2024	DATE -	REVISED -	

STATE OF ILLINOIS
DEPARTMENT OF TRANSPORTATION


CROSS SECTIONS
INTERSTATE 57

SCALE: 1"=10' | SHEET 18 OF 274 SHEETS | STA. 29+00.00 R3 | TO STA. 30+00.00 R3

F.A.I. RTE.	SECTION	COUNTY	TOTAL SHEETS	SHEET NO.
57	(X1-8,X1-7-1,X1-7,X1-6-1)R-2	WILLIAMSON	614	348
		CONTRACT NO. 78798		
	ILLINOIS FED. AID PROJECT			

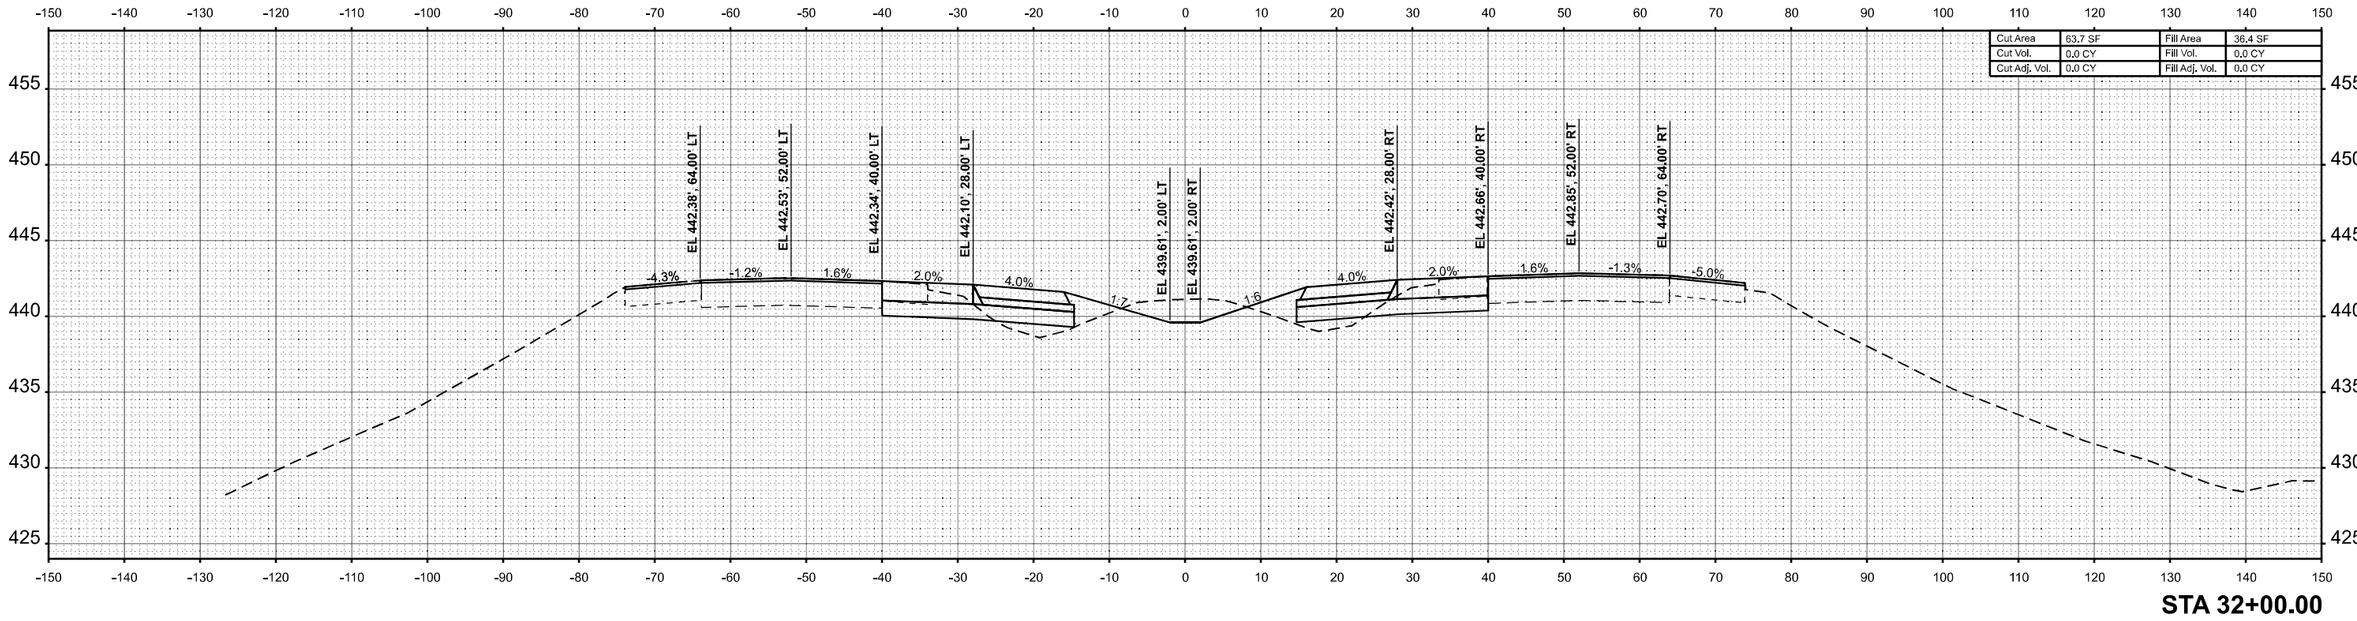

STA 32+00.00

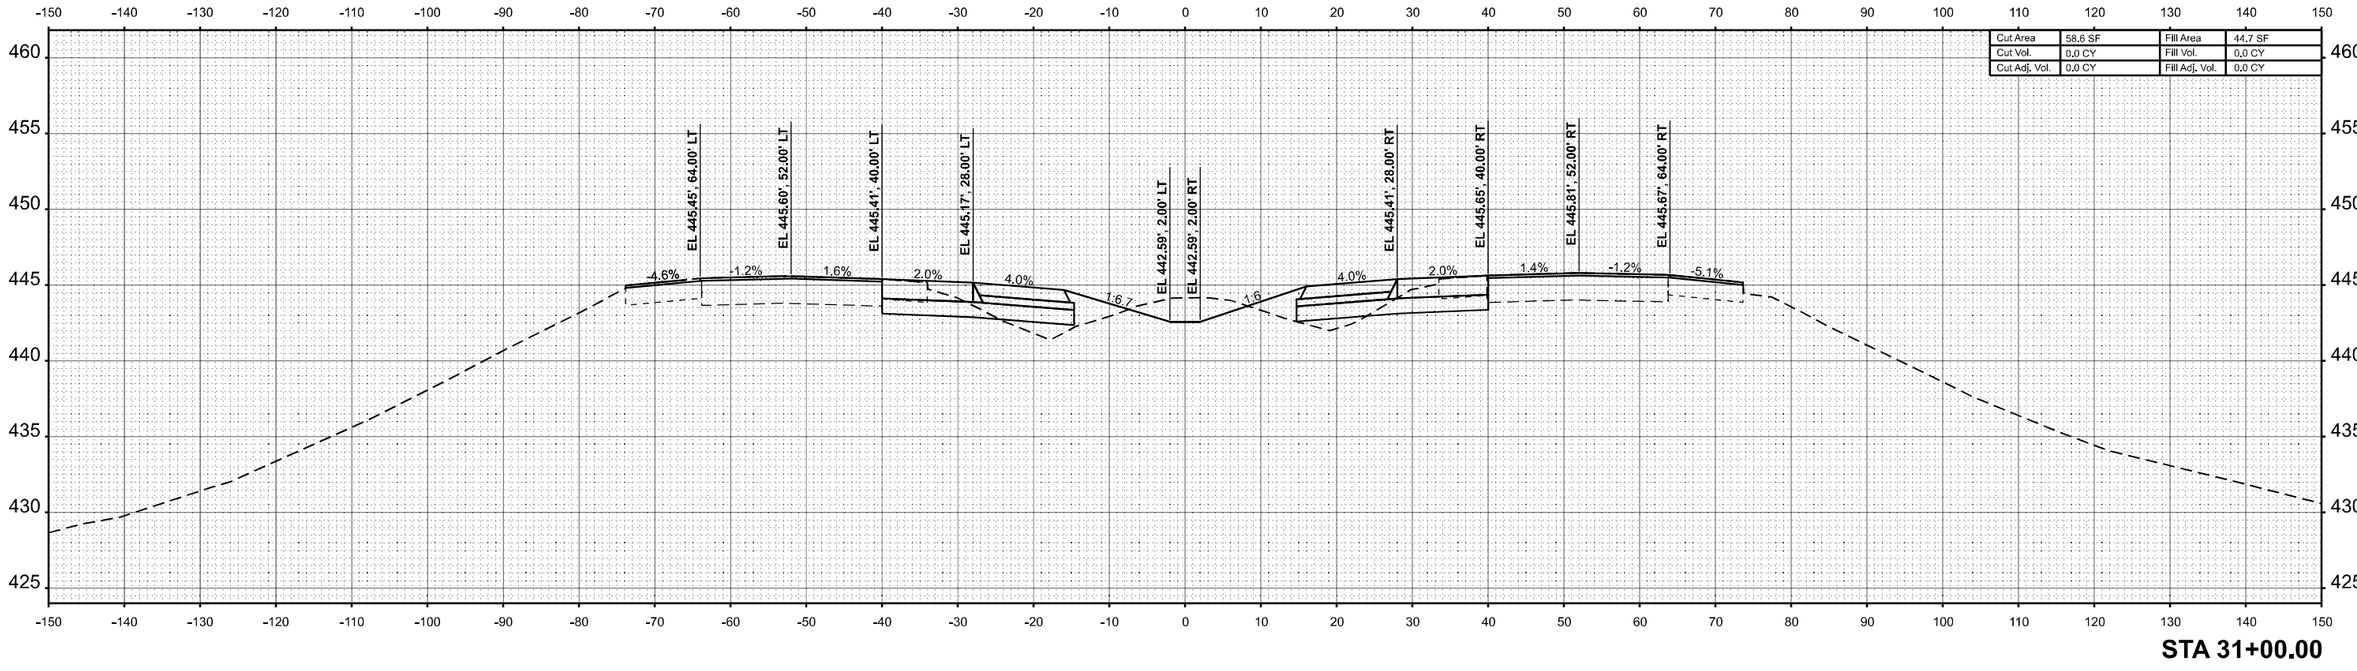

STA 31+00.00

FINAL SURVEY	BY	DATE
SURVEYED		
PLOTTED		
TEMPLATE		
AREAS		
AREAS CHECKED		
NOTE BOOK		
NO.		

ORIGINAL SURVEY	BY	DATE
SURVEYED		
PLOTTED		
TEMPLATE		
AREAS		
AREAS CHECKED		
NOTE BOOK		
NO.		

MODEL: I57 XS R3 - 31+00.00 R3 [Sheet]
FILE NAME: c:\volkert_pw_workingdir\betsy.witt\d03261151\D978798-sht-XSSht457-R3.dgn

VOLKERT


USER NAME = betsy.witt	DESIGNED -	REVISED -
	DRAWN -	REVISED -
PLOT SCALE = $SCALE$	CHECKED -	REVISED -
PLOT DATE = 8/27/2024	DATE -	REVISED -

STATE OF ILLINOIS
DEPARTMENT OF TRANSPORTATION


CROSS SECTIONS
INTERSTATE 57

SCALE: 1"=10' | SHEET 19 OF 274 SHEETS | STA. 31+00.00 R3 | TO STA. 32+00.00 R3

F.A.I. RTE.	SECTION	COUNTY	TOTAL SHEETS	SHEET NO.
57	(X1-8,X1-7-1,X1-7,X1-6-1)R-2	WILLIAMSON	614	349
		CONTRACT NO. 78798		
		ILLINOIS	FED. AID PROJECT	

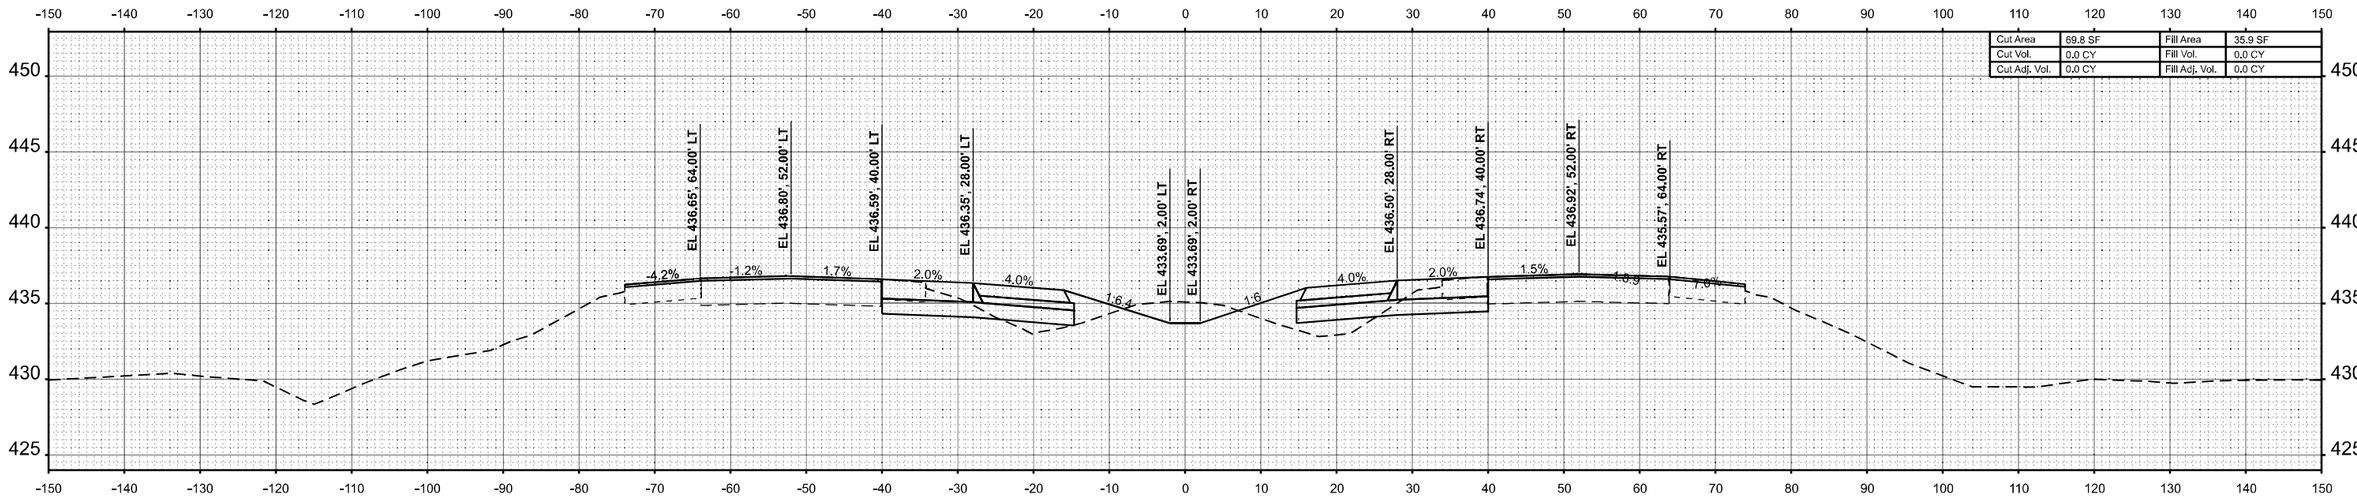

STA 34+00.00

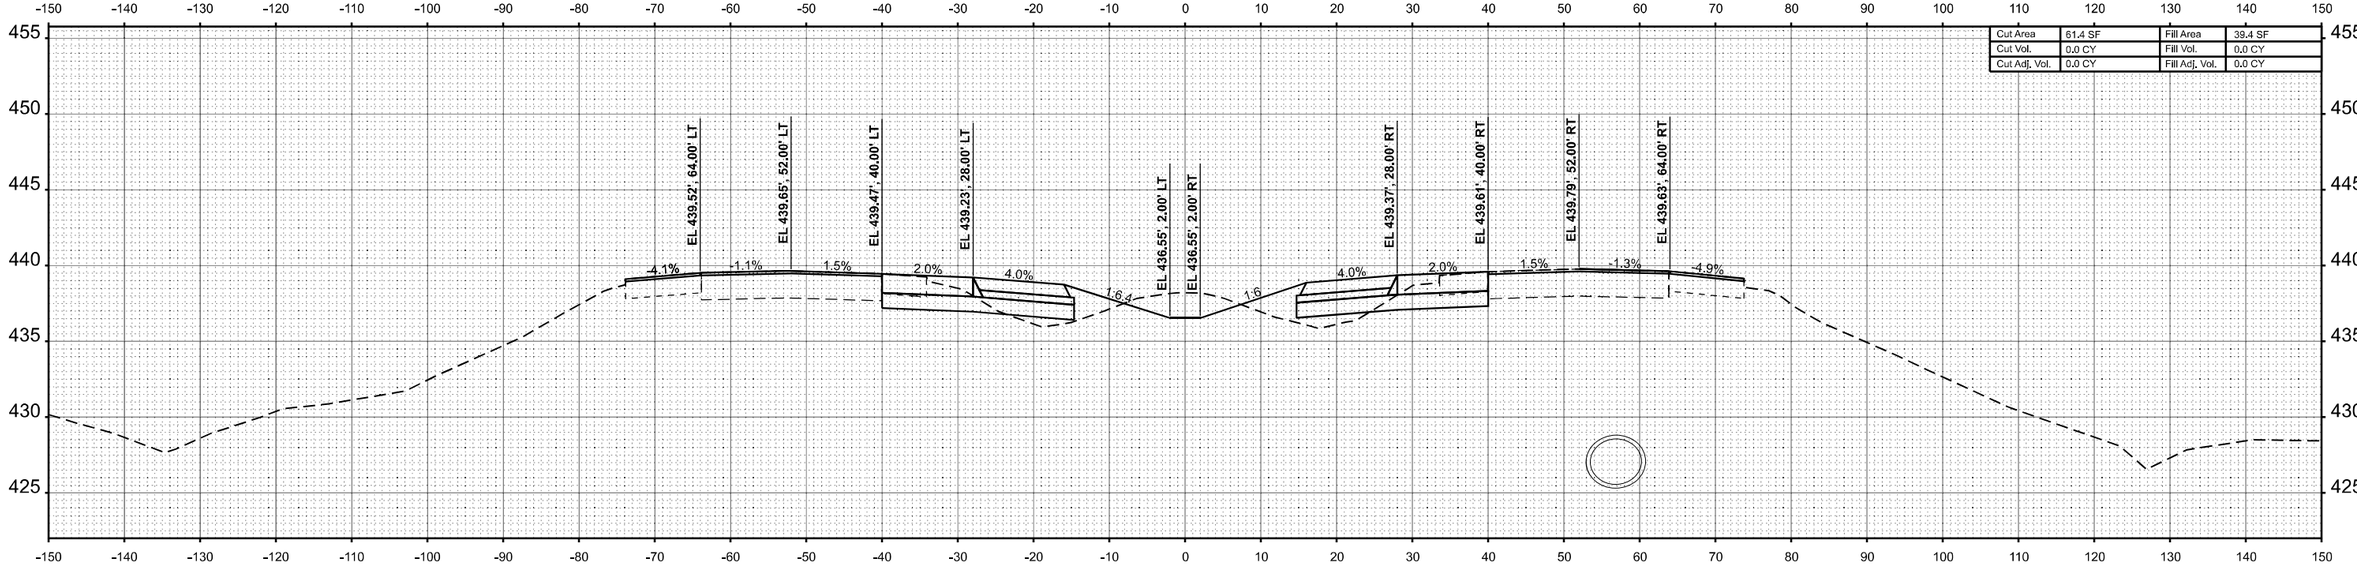

STA 33+00.00

FINAL SURVEY	BY	DATE
SURVEYED		
PLOTTED		
TEMPLATE		
AREAS		
AREAS CHECKED		
NOTE BOOK		
NO.		

ORIGINAL SURVEY	BY	DATE
SURVEYED		
PLOTTED		
TEMPLATE		
AREAS		
AREAS CHECKED		
NOTE BOOK		
NO.		

MODEL: I57 XS R3 - 33+00.00 R3 [Sheet]
FILE NAME: c:\volkert_pw_workingdir\betsy.witt\d0326115\D978798-alh-XSSht457-R3.dgn

VOLKERT

USER NAME = betsy.witt	DESIGNED -	REVISED -
	DRAWN -	REVISED -
PLOT SCALE = $SCALE$	CHECKED -	REVISED -
PLOT DATE = 8/27/2024	DATE -	REVISED -


STATE OF ILLINOIS
DEPARTMENT OF TRANSPORTATION

CROSS SECTIONS
INTERSTATE 57


SCALE: 1"=10' | SHEET 20 OF 274 SHEETS | STA. 33+00.00 R3 | TO STA. 34+00.00 R3

F.A.I. RTE.	SECTION	COUNTY	TOTAL SHEETS	SHEET NO.
57	(X1-8,X1-7-1,X1-7,X1-6-1)R-2	WILLIAMSON	614	350
		CONTRACT NO. 78798		
	ILLINOIS	FED. AID PROJECT		

FINAL SURVEY	BY	DATE
SURVEYED		
PLOTTED		
TEMPLATE		
AREAS		
AREAS CHECKED		
NOTE BOOK		
NO.		

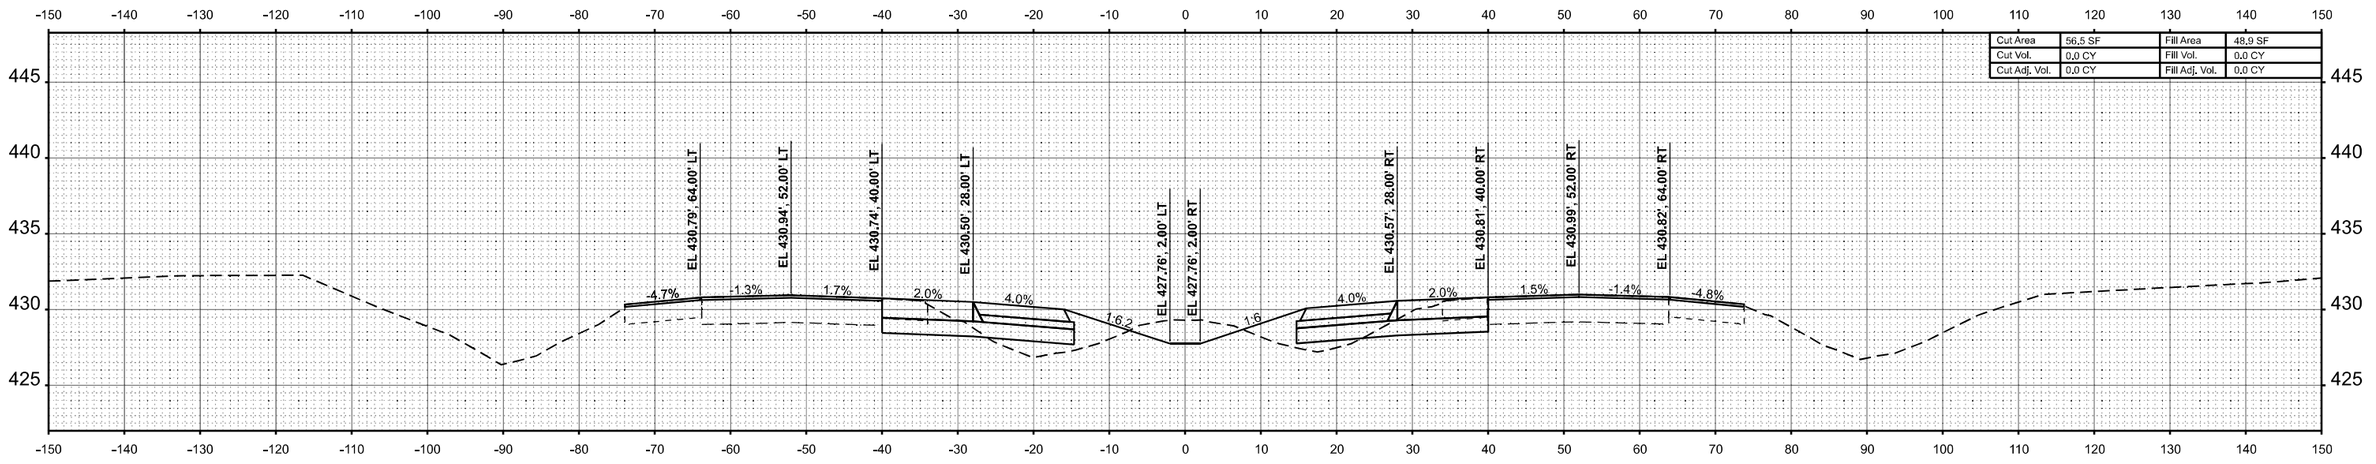

STA 36+00.00

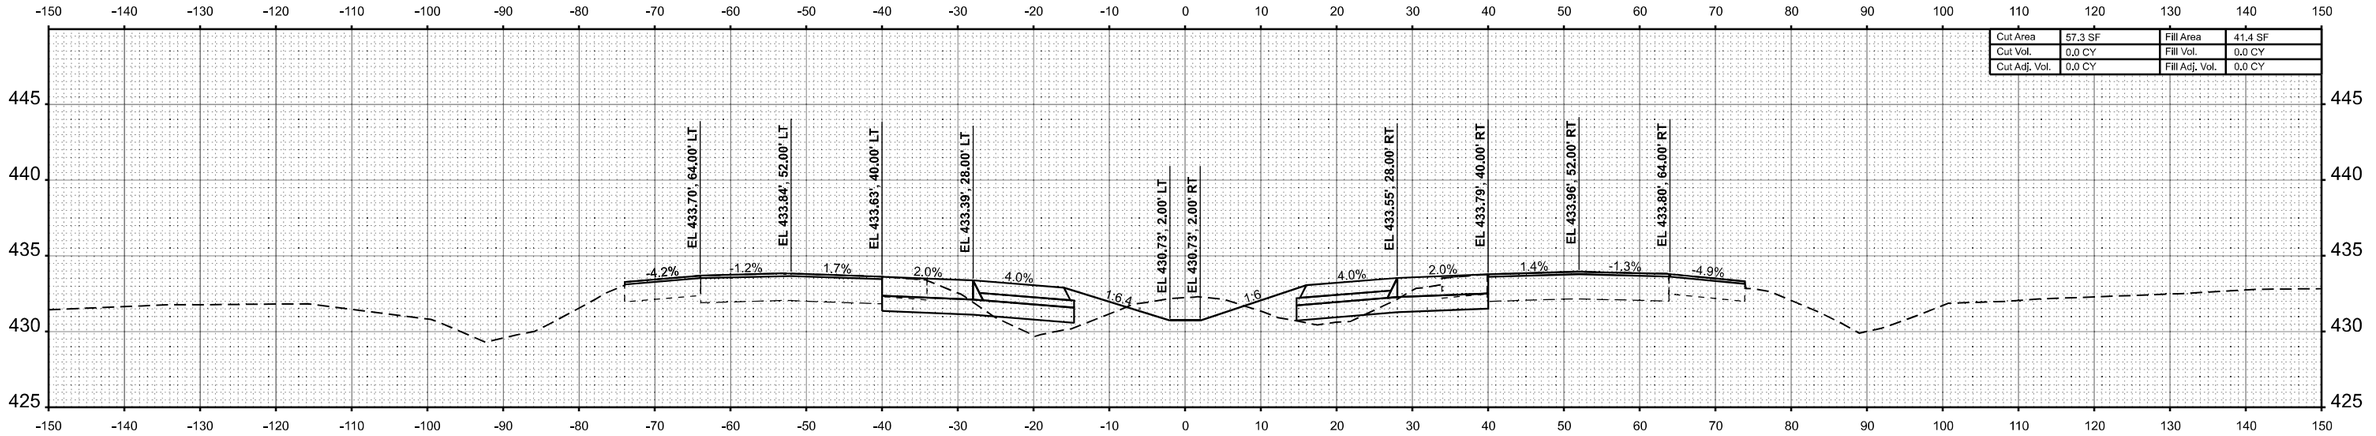

STA 35+00.00

ORIGINAL SURVEY	BY	DATE
SURVEYED		
PLOTTED		
TEMPLATE		
AREAS		
AREAS CHECKED		
NOTE BOOK		
NO.		

MODEL: I57 XS R3 - 35+00.00 R3 [Sheet]
FILE NAME: c:\volkert_pw_workingdir\betsy.witt\d03261151\D7878798-sht-XSSht-I57-R3.dgn

VOLKERT

USER NAME = betsy.witt	DESIGNED -	REVISED -
	DRAWN -	REVISED -
PLOT SCALE = $SCALE$	CHECKED -	REVISED -
PLOT DATE = 8/27/2024	DATE -	REVISED -


STATE OF ILLINOIS
DEPARTMENT OF TRANSPORTATION

CROSS SECTIONS
INTERSTATE 57


SCALE: 1"=10' | SHEET 21 OF 274 SHEETS | STA. 35+00.00 R3 | TO STA. 36+00.00 R3

F.A.I. RTE.	SECTION	COUNTY	TOTAL SHEETS	SHEET NO.
57	(X1-8,X1-7-1,X1-7,X1-6-1)R-2	WILLIAMSON	614	351
		CONTRACT NO. 78798		
	ILLINOIS	FED. AID PROJECT		

FINAL SURVEY		BY	DATE
	SURVEYED		
	PLOTTED		
	TEMPLATE		
NOTE BOOK	AREAS		
NO.	AREAS CHECKED		

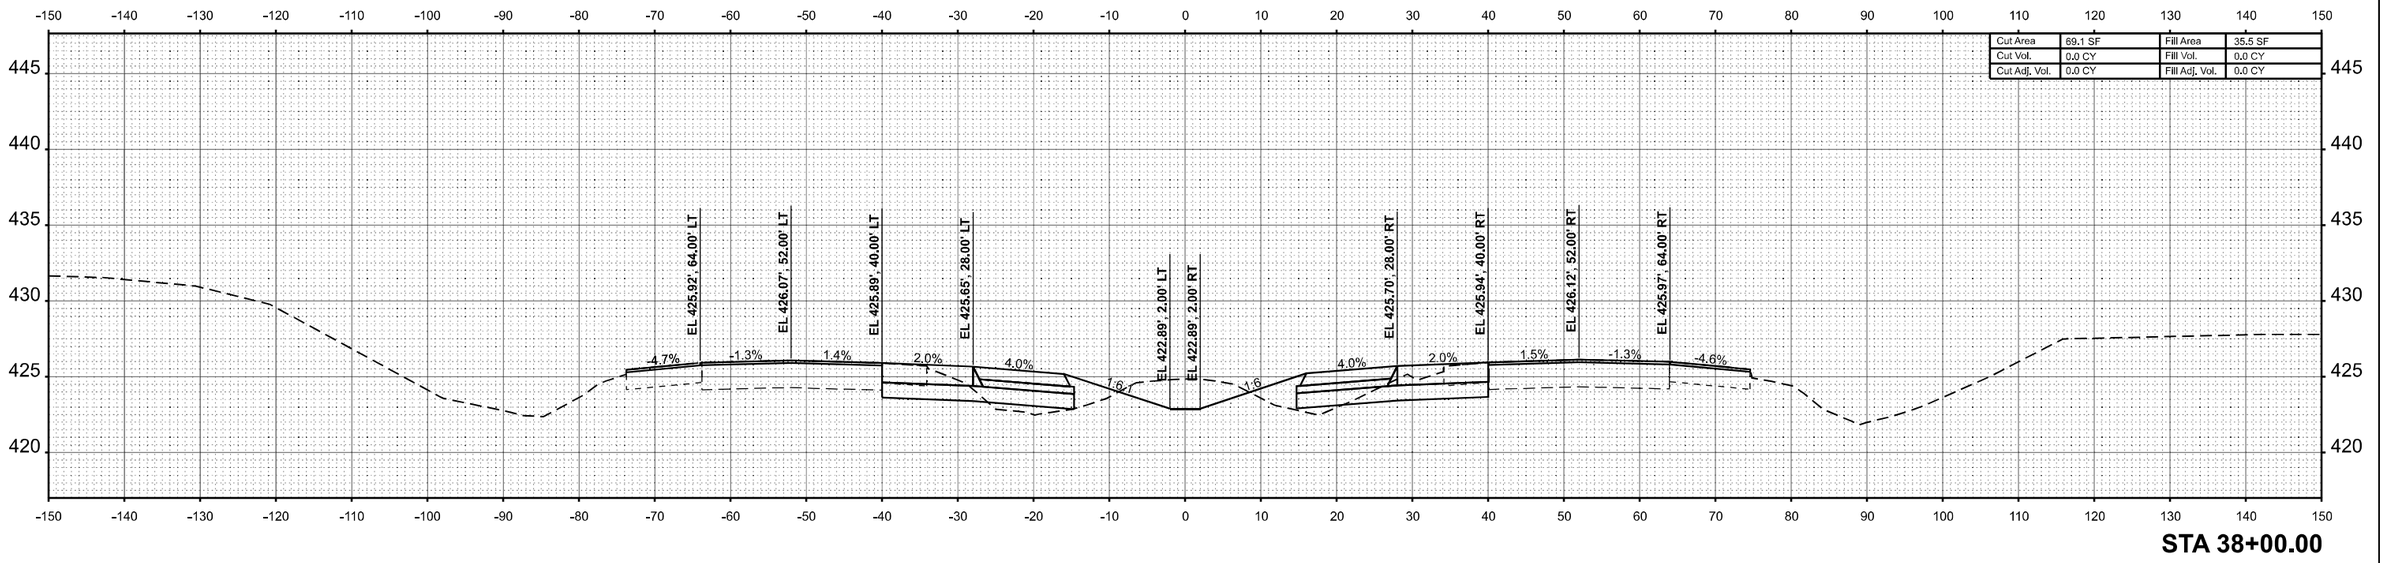

STA 38+00.00

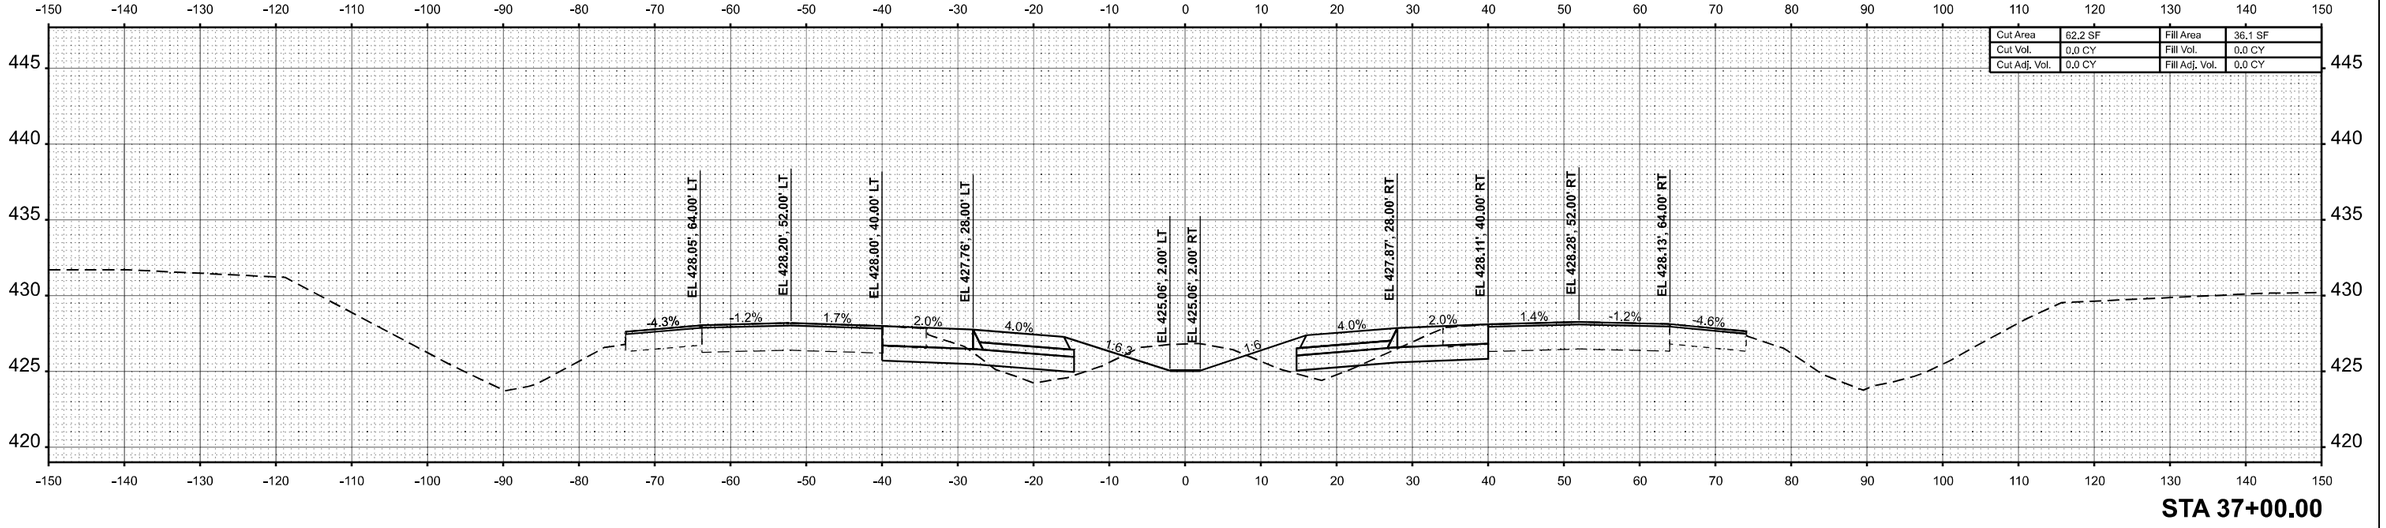

STA 37+00.00

ORIGINAL SURVEY		BY	DATE
	SURVEYED		
	PLOTTED		
	TEMPLATE		
NOTE BOOK	AREAS		
NO.	AREAS CHECKED		

MODEL: I57 XS R3 - 37+00.00 R3 [Sheet]
FILE NAME: c:\volkert_pw_workingdir\betsy.witt\d0326115\D978798-sht-XSSht-I57-R3.dgn

VOLKERT


USER NAME = betsy.witt	DESIGNED -	REVISED -
	DRAWN -	REVISED -
PLOT SCALE = $SCALE$	CHECKED -	REVISED -
PLOT DATE = 8/27/2024	DATE -	REVISED -

STATE OF ILLINOIS
DEPARTMENT OF TRANSPORTATION


CROSS SECTIONS
INTERSTATE 57

SCALE: 1"=10' | SHEET 22 OF 274 SHEETS | STA. 37+00.00 R3 | TO STA. 38+00.00 R3

F.A.I. RTE.	SECTION	COUNTY	TOTAL SHEETS	SHEET NO.
57	(X1-8,X1-7-1,X1-7,X1-6-1)R-2	WILLIAMSON	614	352
		CONTRACT NO. 78798		
	ILLINOIS	FED. AID PROJECT		

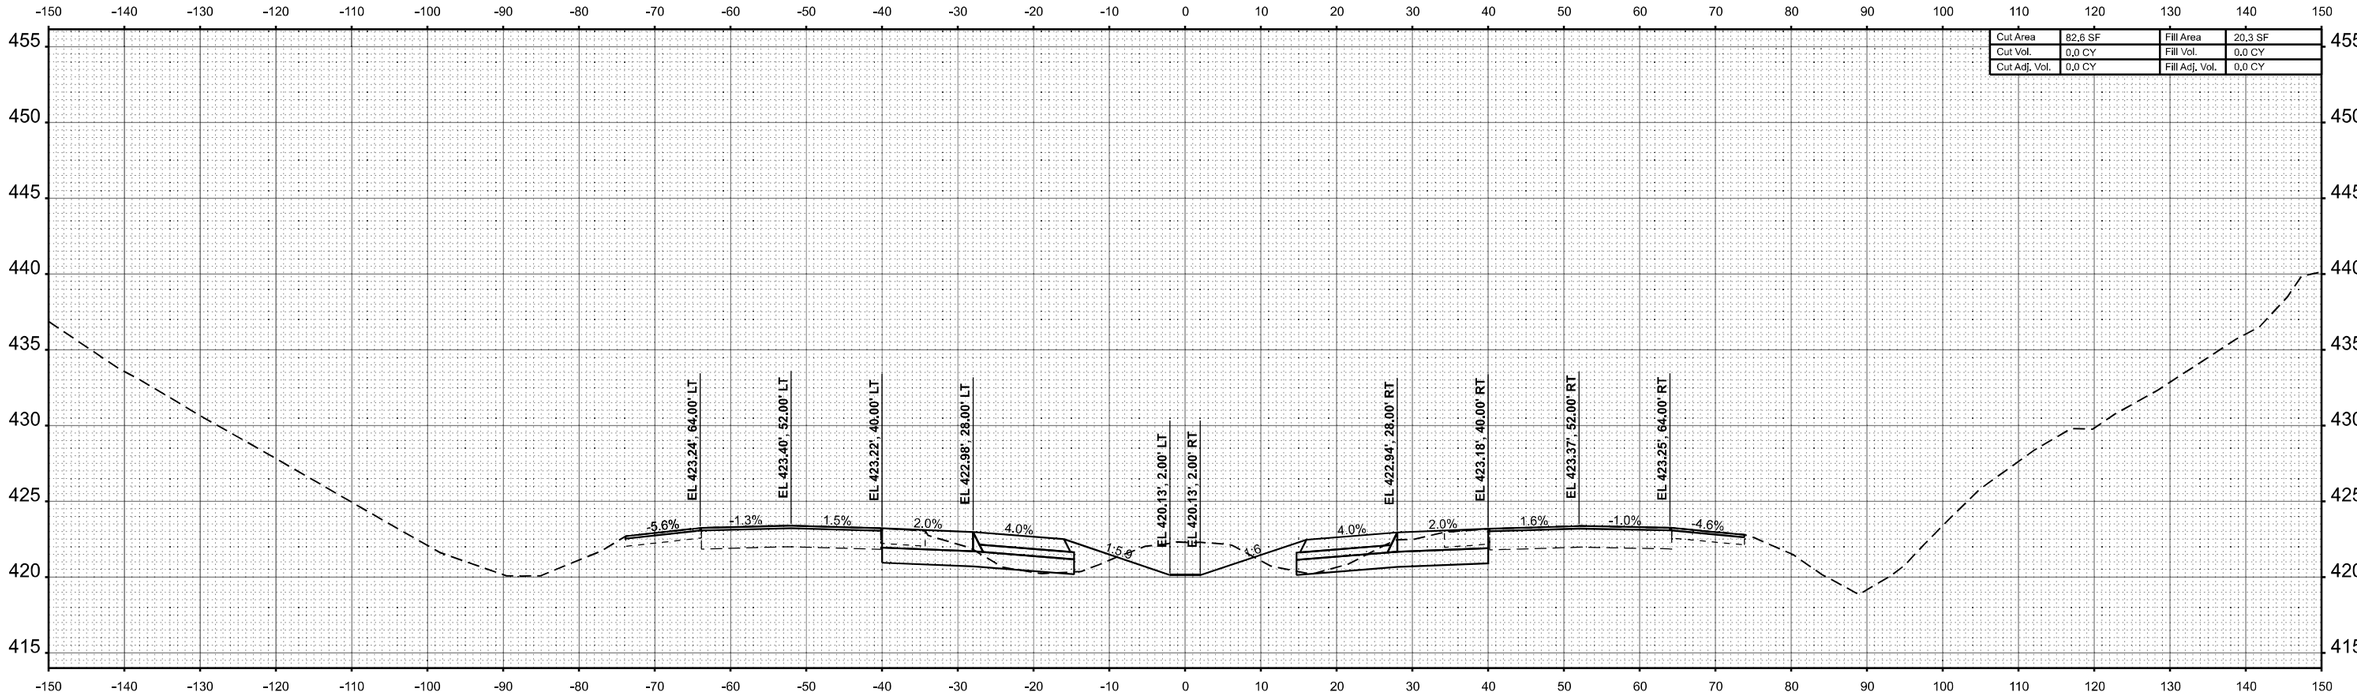

STA 40+00.00

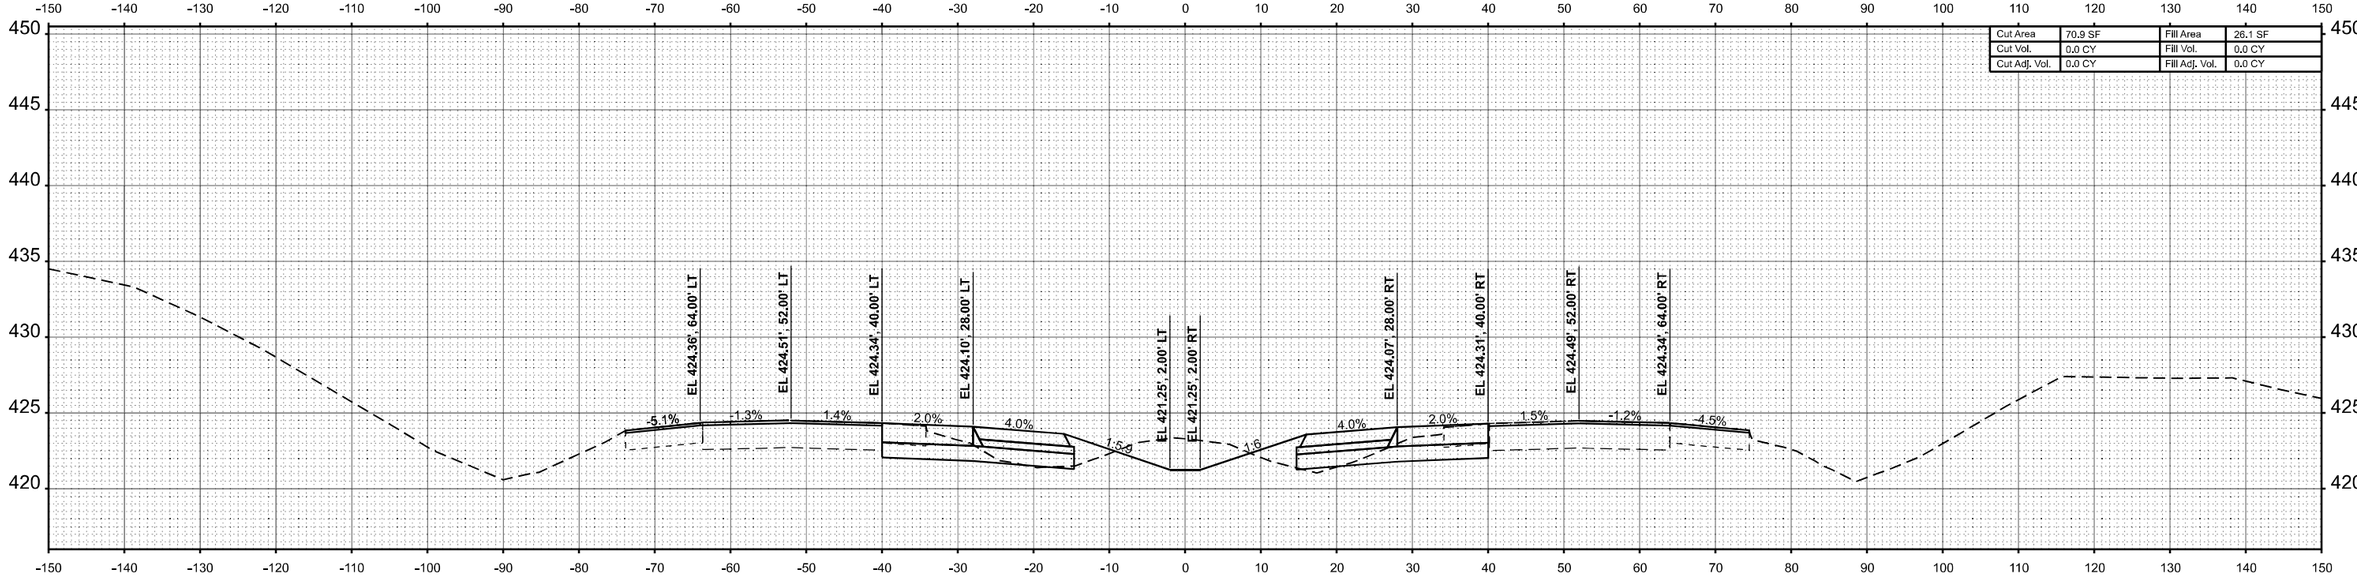

STA 39+00.00

FINAL SURVEY

NO.	NOTE BOOK	PAGE NO.	SURVEYED	PLOTTED	TEMPLATE	AREAS	AREAS CHECKED	BY	DATE

ORIGINAL SURVEY

NO.	NOTE BOOK	PAGE NO.	SURVEYED	PLOTTED	TEMPLATE	AREAS	AREAS CHECKED	BY	DATE

MODEL: I57 XS R3 - 39+00.00 R3 [Sheet]
FILE NAME: c:\volkert_pw_workingdir\betsy.witt\d0326115\D978798-sht-XSSht-I57-R3.dgn

VOLKERT


USER NAME = betsy.witt	DESIGNED -	REVISED -
	DRAWN -	REVISED -
PLOT SCALE = $SCALE$	CHECKED -	REVISED -
PLOT DATE = 8/27/2024	DATE -	REVISED -

STATE OF ILLINOIS
DEPARTMENT OF TRANSPORTATION


CROSS SECTIONS
INTERSTATE 57

SCALE: 1"=10' | SHEET 23 OF 274 SHEETS | STA. 39+00.00 R3 | TO STA. 40+00.00 R3

F.A.I. RTE.	SECTION	COUNTY	TOTAL SHEETS	SHEET NO.
57	(X1-8,X1-7-1,X1-7,X1-6-1)R-2	WILLIAMSON	614	353
		CONTRACT NO. 78798		
	ILLINOIS	FED. AID PROJECT		

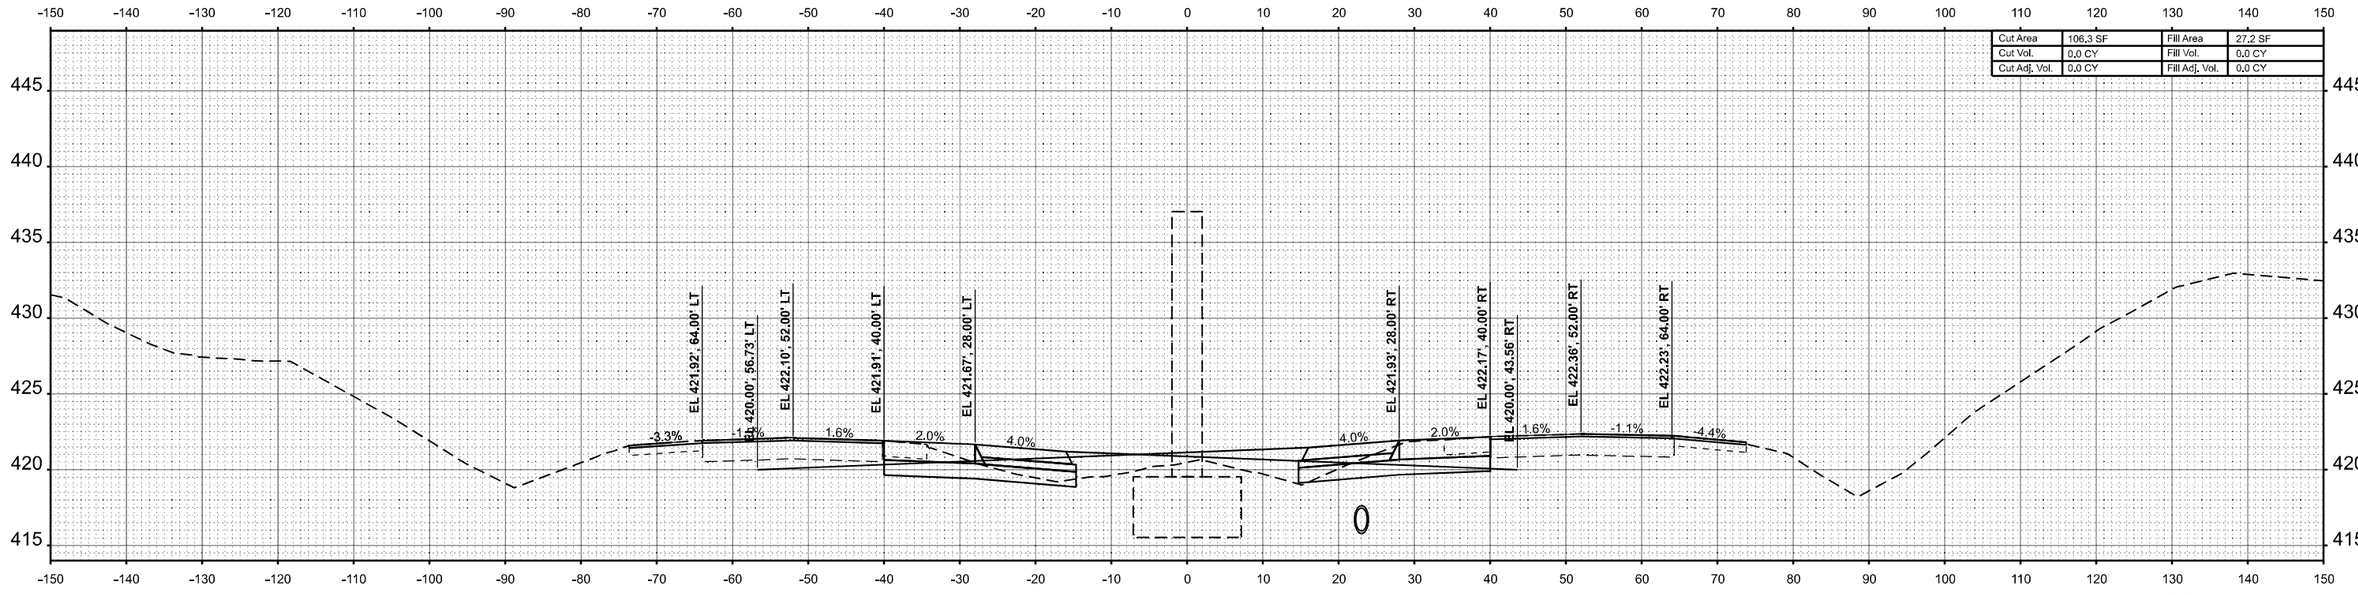

STA 41+65.00

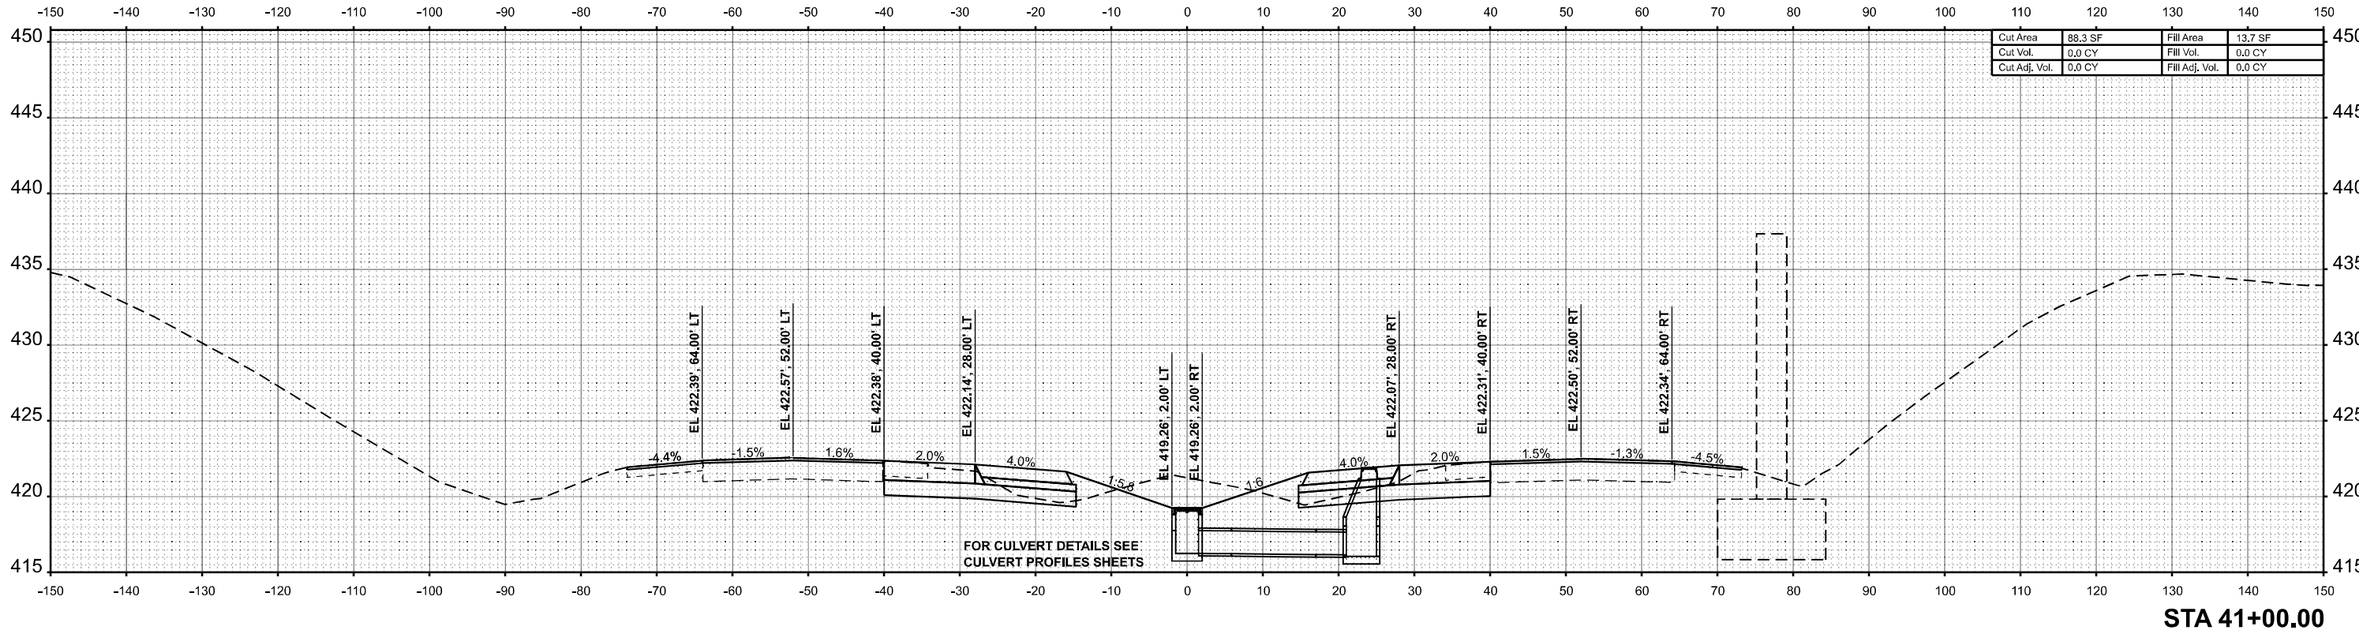

STA 41+00.00

FINAL SURVEY		BY	DATE
NOTE BOOK	SURVEYED		
NO.	PLOTTED		
	TEMPLATE		
	AREAS		
	AREAS CHECKED		

ORIGINAL SURVEY		BY	DATE
NOTE BOOK	SURVEYED		
NO.	PLOTTED		
	TEMPLATE		
	AREAS		
	AREAS CHECKED		

MODEL: I57 XS R3 - 41+00.00 R3 [Sheet]
FILE NAME: c:\volkert_pw_workingdir\betsy.witt\d03261151\D978798-sht-XSSht-I57-R3.dgn

VOLKERT


USER NAME = betsy.witt	DESIGNED -	REVISED -	
	DRAWN -	REVISED -	
PLOT SCALE = $SCALE$	CHECKED -	REVISED -	
PLOT DATE = 8/27/2024	DATE -	REVISED -	


STATE OF ILLINOIS
DEPARTMENT OF TRANSPORTATION

CROSS SECTIONS
INTERSTATE 57

SCALE: 1"=10' | SHEET 24 OF 274 SHEETS | STA. 41+00.00 R3 | TO STA. 41+65.00 R3

F.A.I. RTE.	SECTION	COUNTY	TOTAL SHEETS	SHEET NO.
57	(X1-8,X1-7-1,X1-7,X1-6-1)R-2	WILLIAMSON	614	354
		CONTRACT NO. 78798		
	ILLINOIS	FED. AID PROJECT		

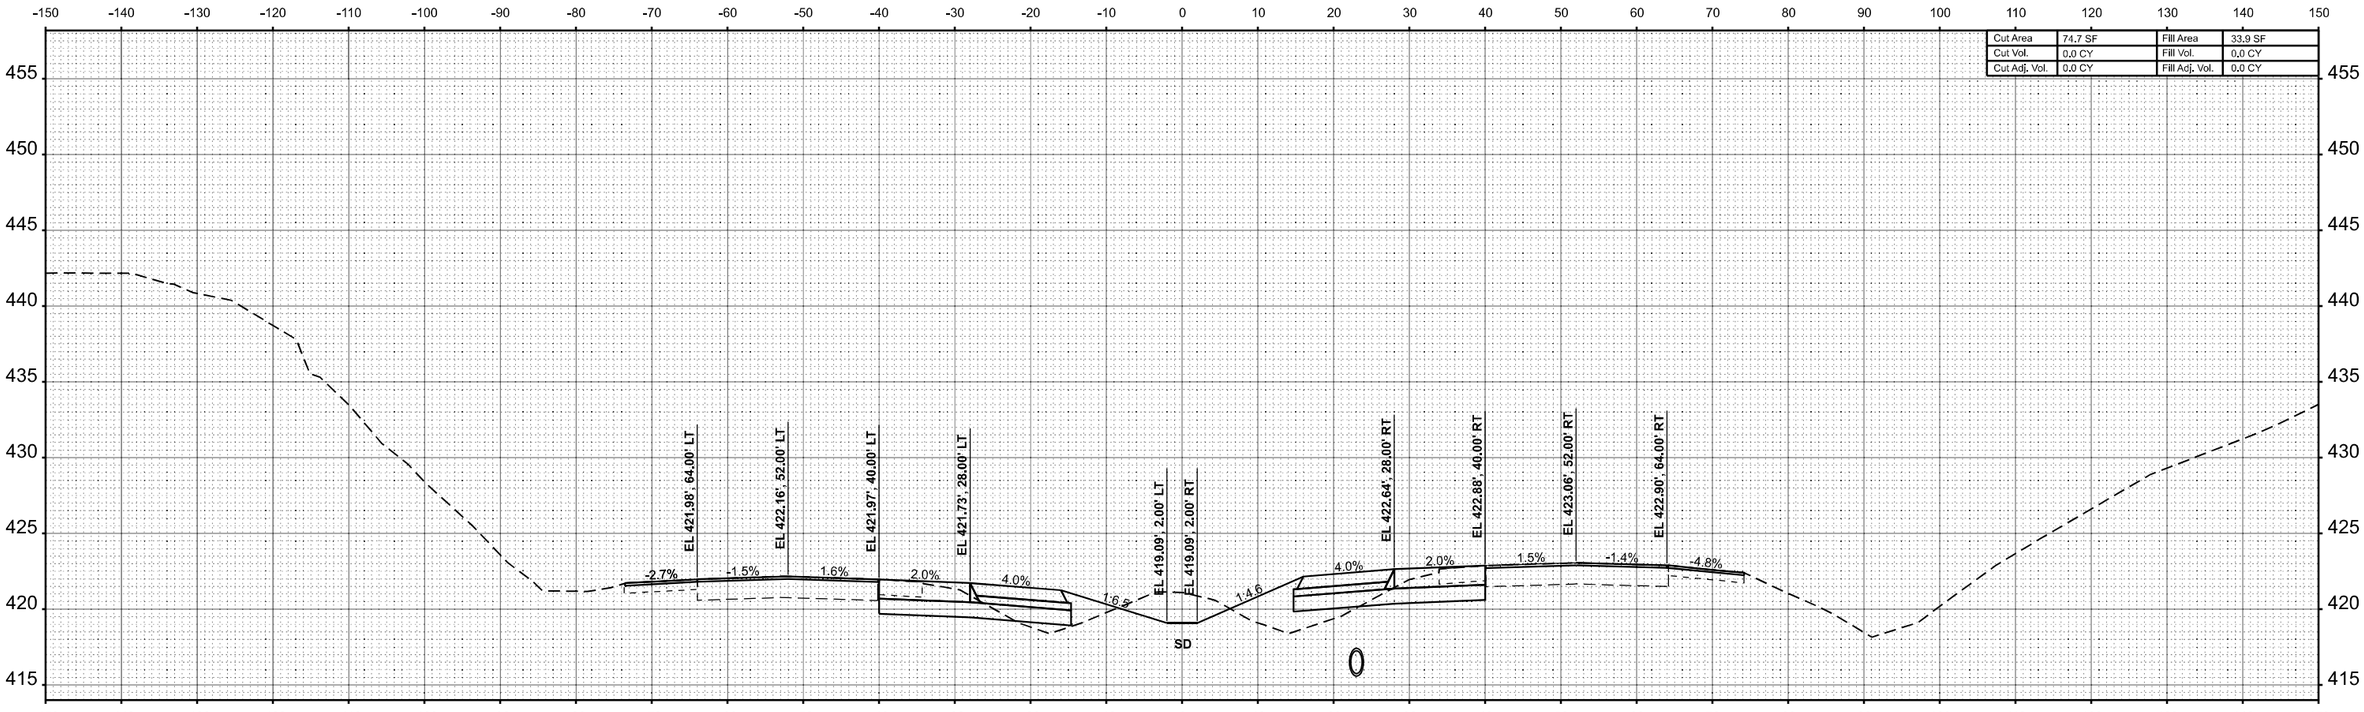

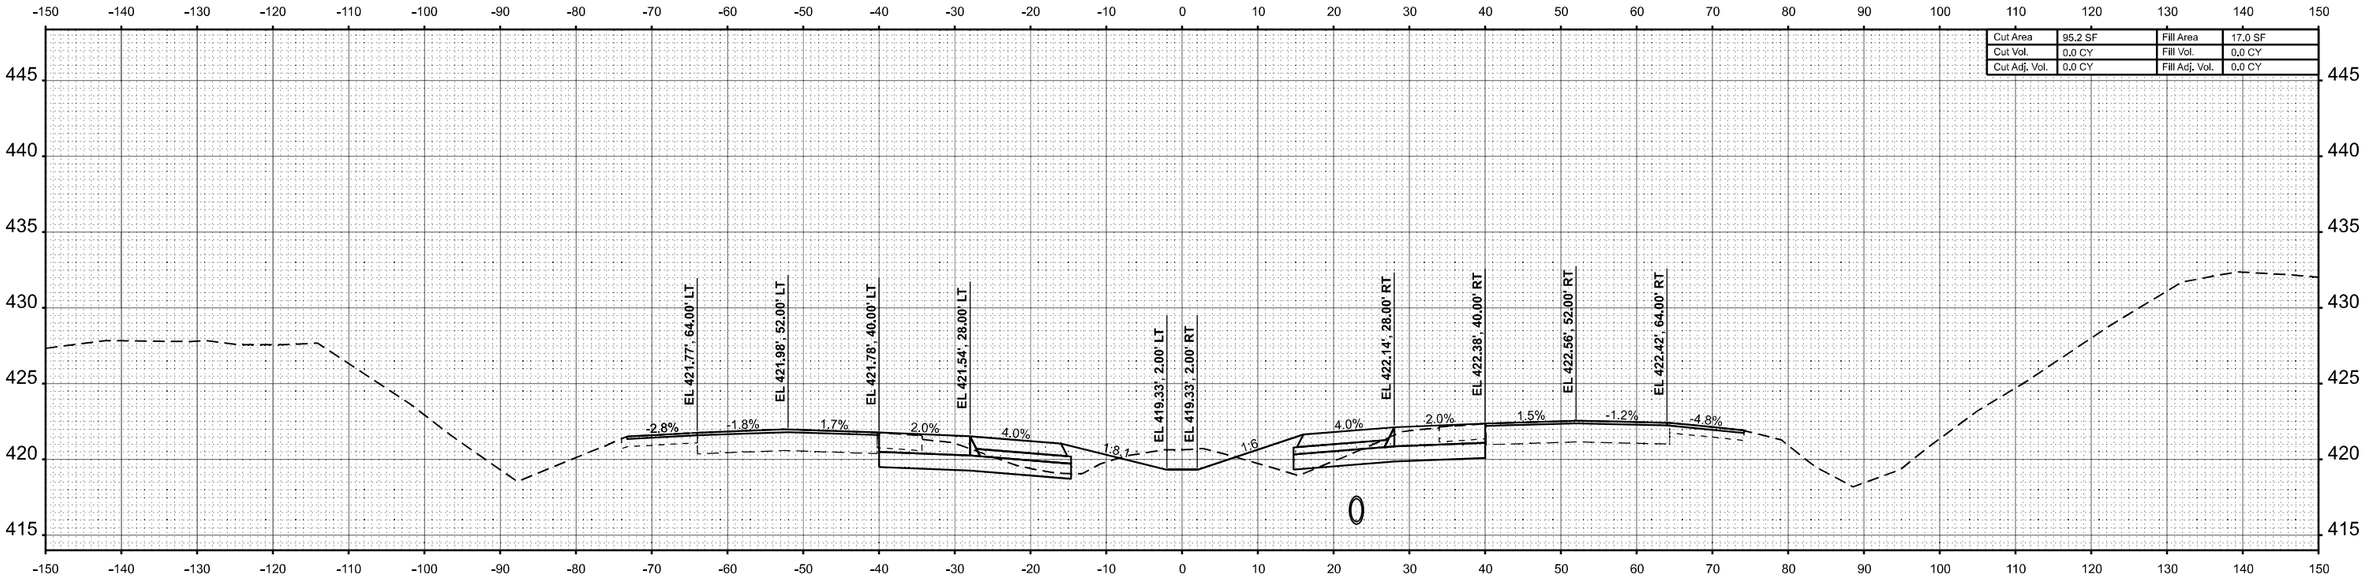

FINAL SURVEY	NOTE BOOK	NO.
SURVEYED		
PLOTTED		
TEMPLATE		
AREAS		
AREAS CHECKED		

BY	DATE

ORIGINAL SURVEY	NOTE BOOK	NO.
SURVEYED		
PLOTTED		
TEMPLATE		
AREAS		
AREAS CHECKED		

BY	DATE

MODEL: I57 XS R3 - 42+00.00 R3 [Sheet]
FILE NAME: c:\volkert_pw_workingdir\betsy.witt\d0326115\D978798-sht-XSSht-I57-R3.dgn

VOLKERT


USER NAME = betsy.witt	DESIGNED -	REVISED -
	DRAWN -	REVISED -
PLOT SCALE = $SCALE$	CHECKED -	REVISED -
PLOT DATE = 8/27/2024	DATE -	REVISED -

STATE OF ILLINOIS
DEPARTMENT OF TRANSPORTATION


CROSS SECTIONS
INTERSTATE 57

SCALE: 1"=10' | SHEET 25 OF 274 SHEETS | STA. 42+00.00 R3 | TO STA. 43+00.00 R3

F.A.I. RTE.	SECTION	COUNTY	TOTAL SHEETS	SHEET NO.
57	(X1-8,X1-7-1,X1-7,X1-6-1)R-2	WILLIAMSON	614	355
		CONTRACT NO. 78798		
	ILLINOIS FED. AID PROJECT			

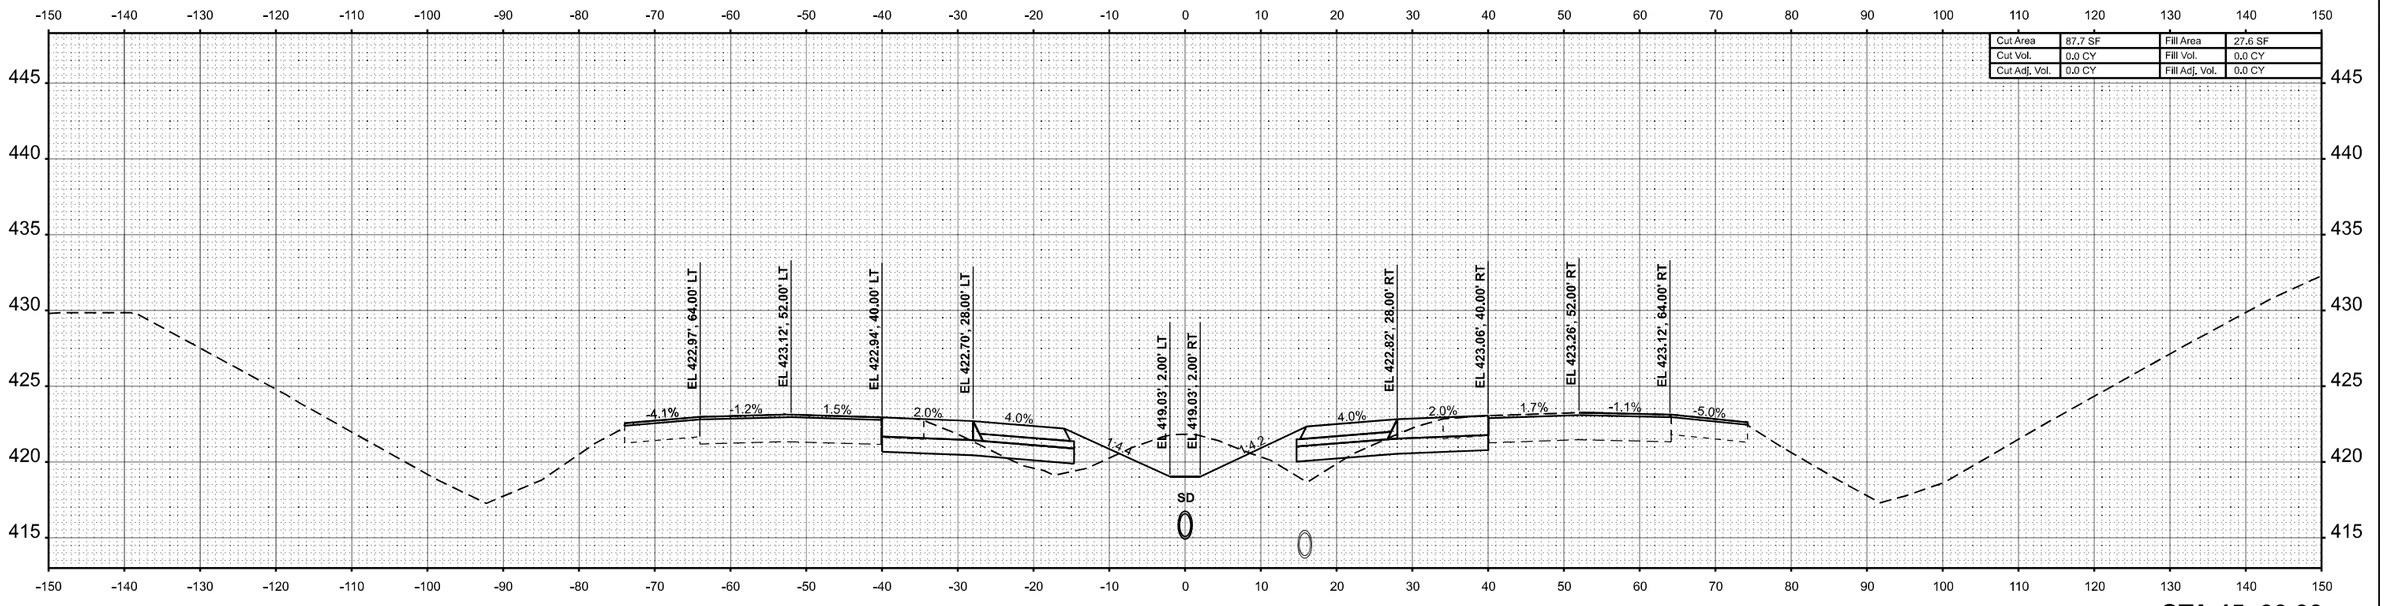

STA 45+00.00

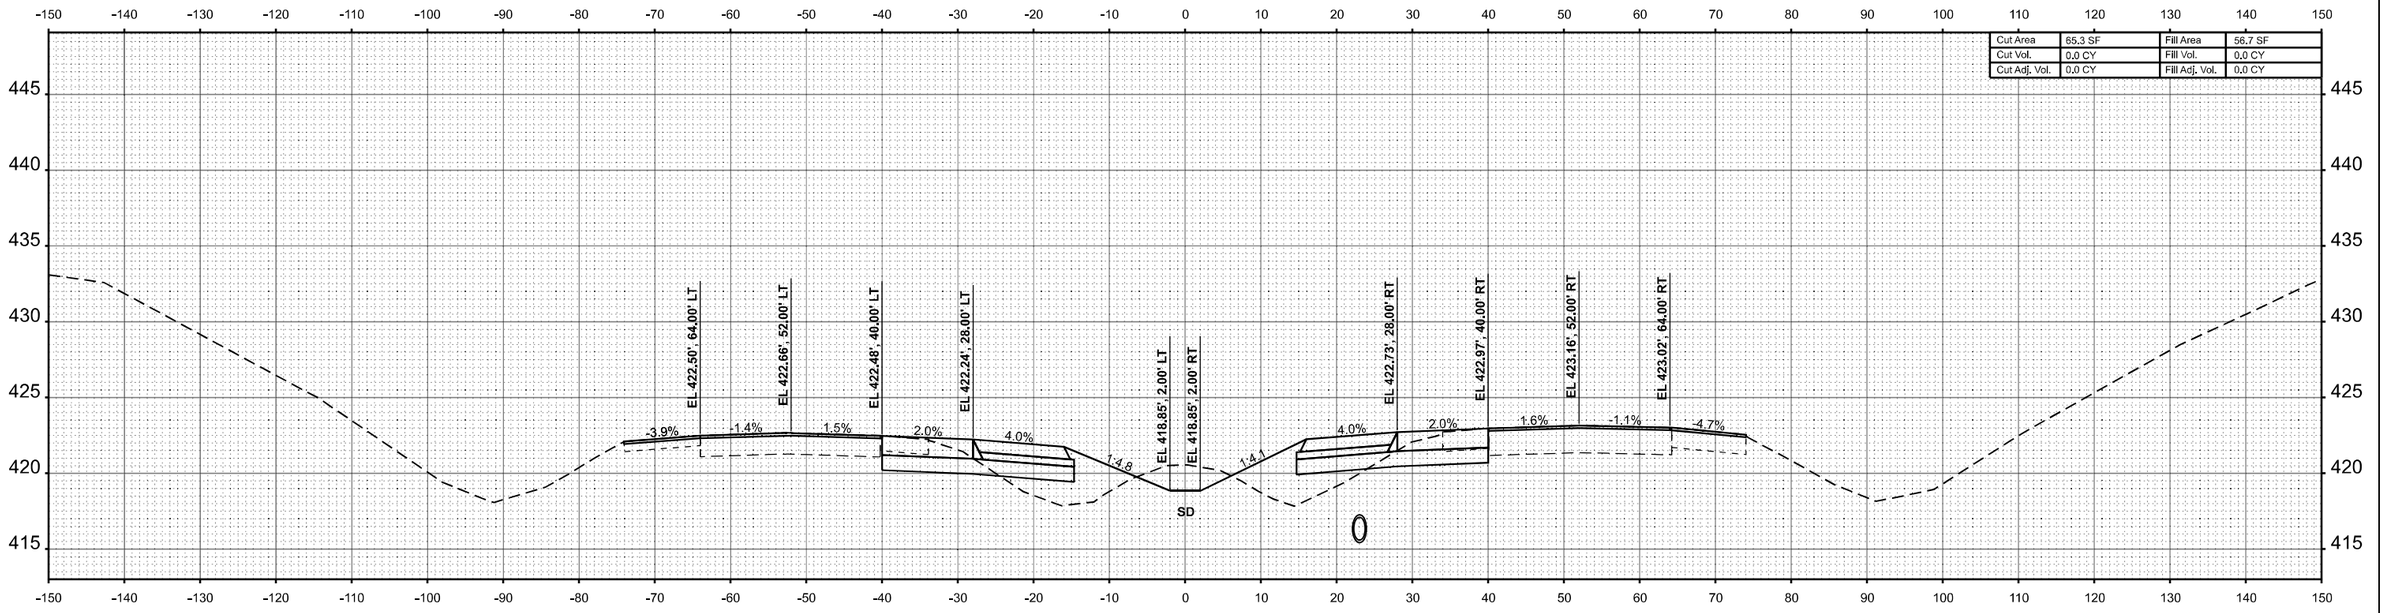

STA 44+00.00

USER NAME = betsy.witt	DESIGNED -	REVISED -	
	DRAWN -	REVISED -	
PLOT SCALE = $SCALE$	CHECKED -	REVISED -	
PLOT DATE = 8/27/2024	DATE -	REVISED -	

STATE OF ILLINOIS
DEPARTMENT OF TRANSPORTATION

CROSS SECTIONS
INTERSTATE 57


SCALE: 1"=10' | SHEET 26 OF 274 SHEETS | STA. 44+00.00 R3 | TO STA. 45+00.00 R3


F.A.I. RTE.	SECTION	COUNTY	TOTAL SHEETS	SHEET NO.
57	(X1-8,X1-7-1,X1-7,X1-6-1)R-2	WILLIAMSON	614	356
		CONTRACT NO. 78798		
	ILLINOIS	FED. AID PROJECT		

FINAL SURVEY | NOTE BOOK | NO. | SURVEYED | PLOTTED | TEMPLATE | AREAS | AREAS CHECKED | BY | DATE

ORIGINAL SURVEY | NOTE BOOK | NO. | SURVEYED | PLOTTED | TEMPLATE | AREAS | AREAS CHECKED | BY | DATE

MODEL: I57 XS R3 - 44+00.00 R3 [Sheet]
FILE NAME: c:\volkert_pw_workingdir\betsy.witt\d03261151D978798-sht-XSSht-I57-R3.dgn

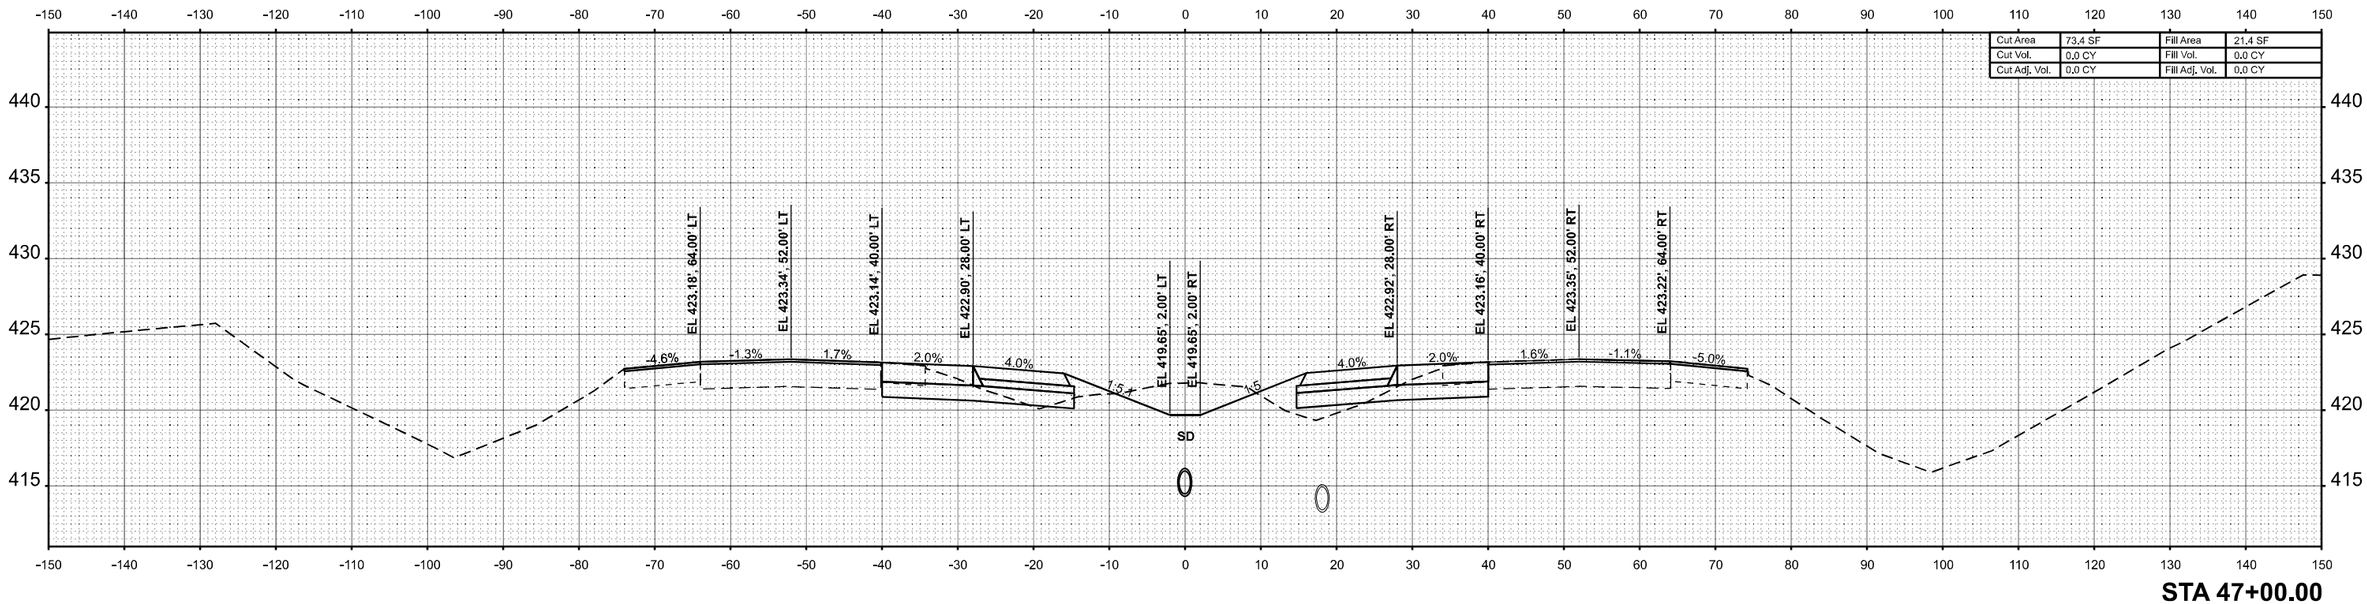

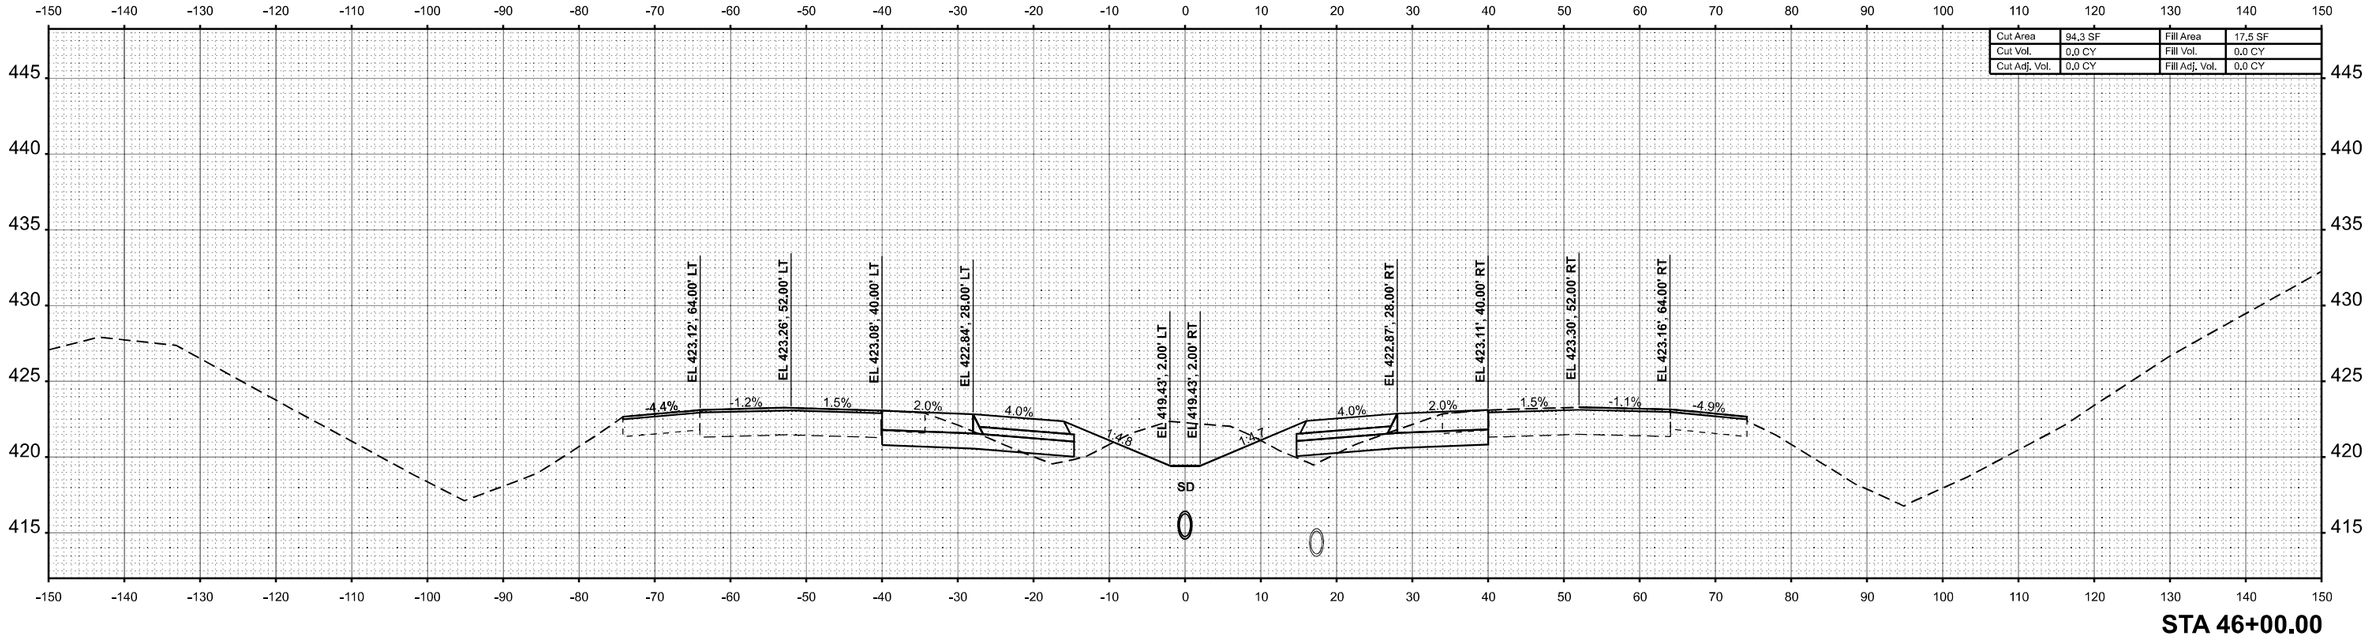

USER NAME = betsy.witt	DESIGNED -	REVISED -	
	DRAWN -	REVISED -	
PLOT SCALE = $SCALE$	CHECKED -	REVISED -	
PLOT DATE = 8/27/2024	DATE -	REVISED -	

STATE OF ILLINOIS
DEPARTMENT OF TRANSPORTATION


CROSS SECTIONS
INTERSTATE 57

SCALE: 1"=10' | SHEET 27 OF 274 SHEETS | STA. 46+00.00 R3 | TO STA. 47+00.00 R3


F.A.I. RTE.	SECTION	COUNTY	TOTAL SHEETS	SHEET NO.
57	(X1-8,X1-7-1,X1-7,X1-6-1)R-2	WILLIAMSON	614	357
		CONTRACT NO. 78798		
	ILLINOIS FED. AID PROJECT			

MODEL: I57 XS R3 - 46+00.00 R3 [Sheet]
FILE NAME: c:\volkert_pw_workingdir\betsy.witt\d0326115\D978798-sht-XSSht-I57-R3.dgn

FINAL SURVEY	BY	DATE
SURVEYED		
PLOTTED		
TEMPLATE		
AREAS		
NOTE BOOK		
NO.	AREAS CHECKED	

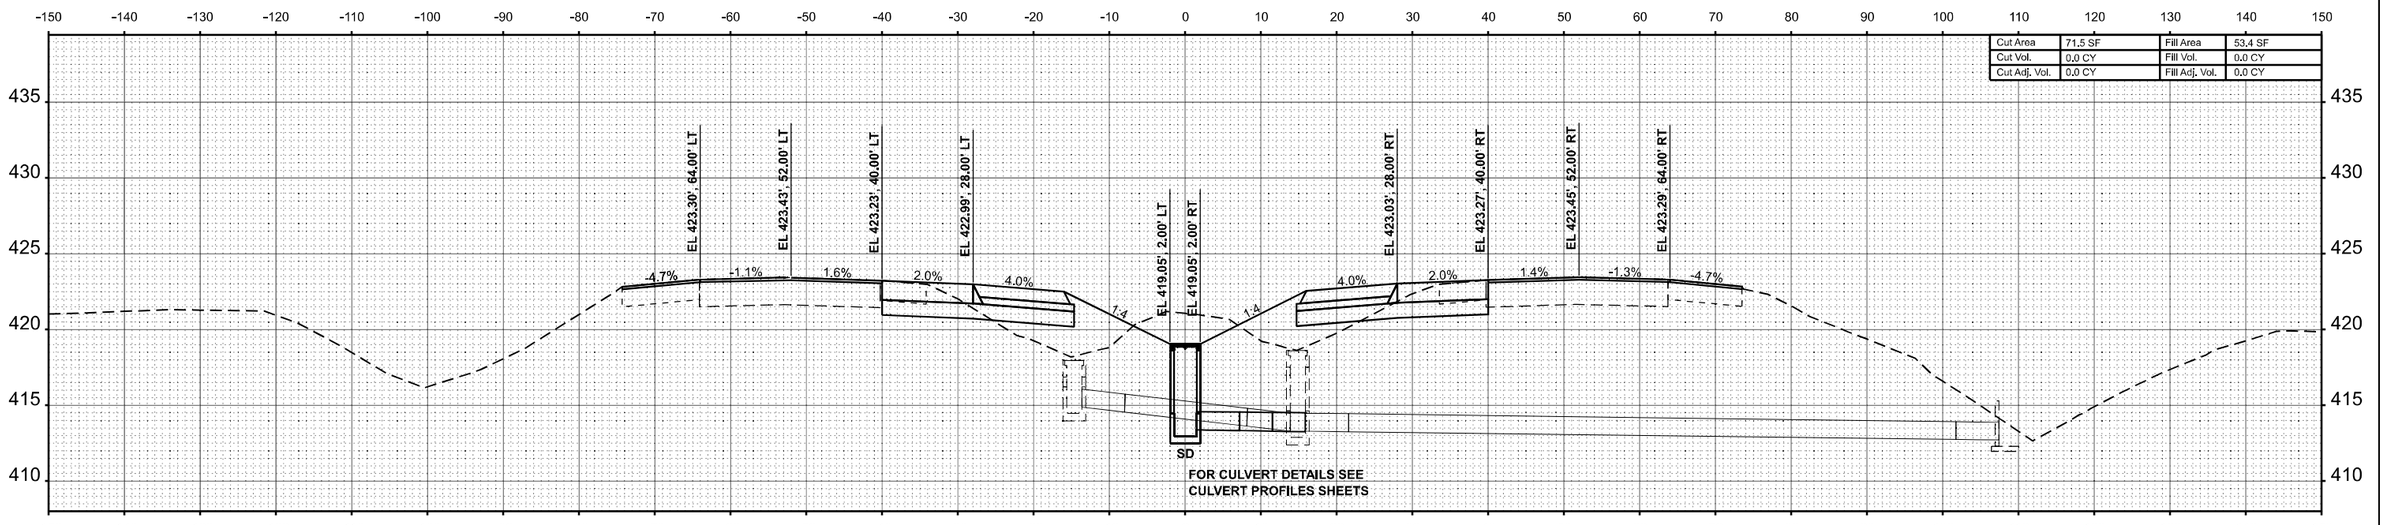

STA 49+00.00

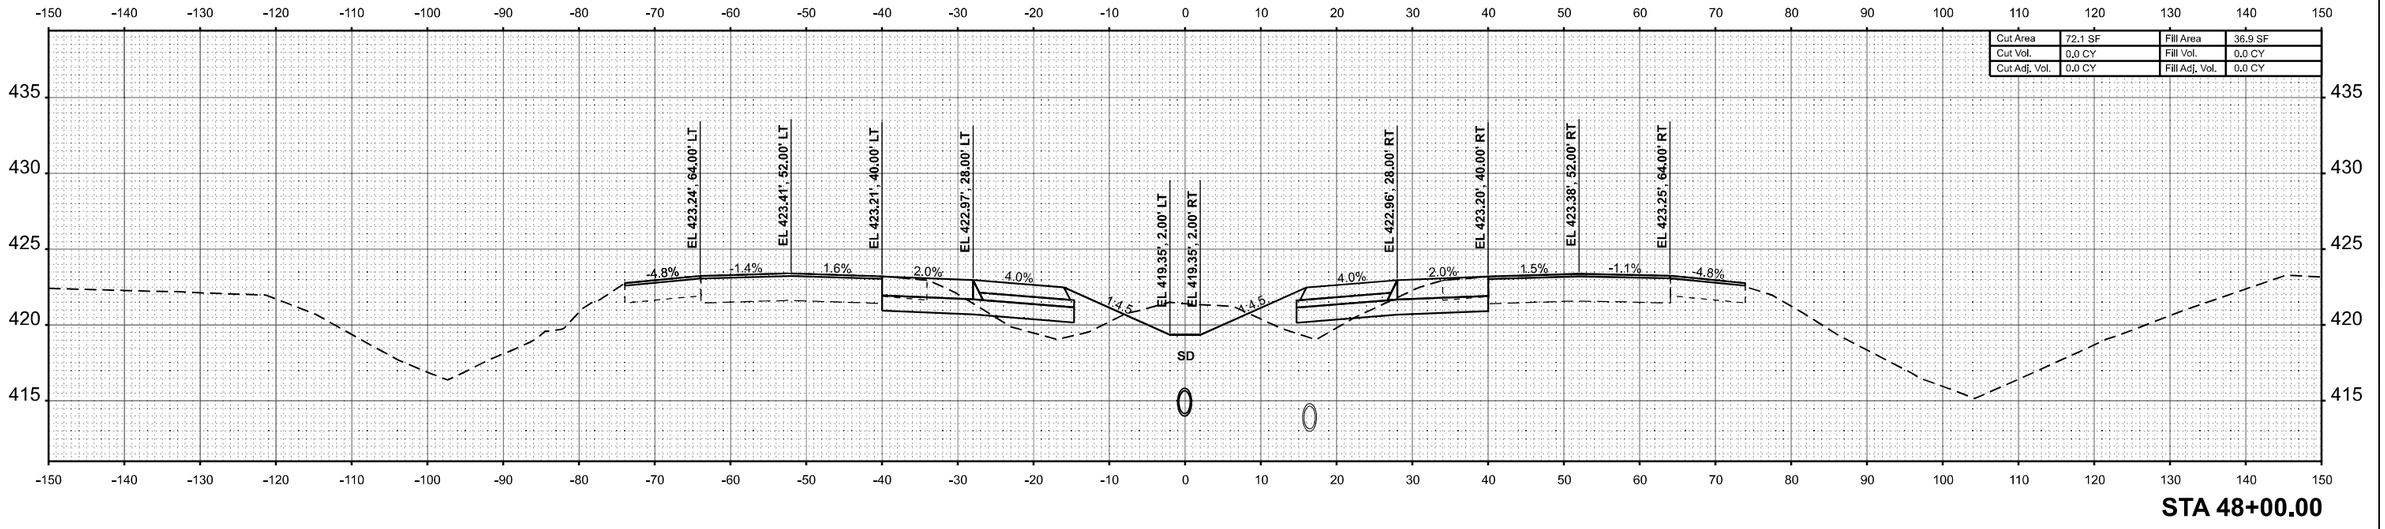

STA 48+00.00

ORIGINAL SURVEY	BY	DATE
SURVEYED		
PLOTTED		
TEMPLATE		
AREAS		
NOTE BOOK		
NO.	AREAS CHECKED	

MODEL: I57 XS R3 - 48+00.00 R3 [Sheet]
FILE NAME: c:\volkert_pw_workingdir\betsy.witt\d0326115\D978798-sht-XSSht-I57-R3.dgn

VOLKERT


USER NAME = betsy.witt	DESIGNED -	REVISED -
	DRAWN -	REVISED -
PLOT SCALE = $SCALE$	CHECKED -	REVISED -
PLOT DATE = 8/27/2024	DATE -	REVISED -


STATE OF ILLINOIS
DEPARTMENT OF TRANSPORTATION

CROSS SECTIONS
INTERSTATE 57

SCALE: 1"=10' | SHEET 28 OF 274 SHEETS | STA. 48+00.00 R3 | TO STA. 49+00.00 R3

F.A.I. RTE.	SECTION	COUNTY	TOTAL SHEETS	SHEET NO.
57	(X1-8,X1-7-1,X1-7,X1-6-1)R-2	WILLIAMSON	614	358
		CONTRACT NO. 78798		
	ILLINOIS	FED. AID PROJECT		

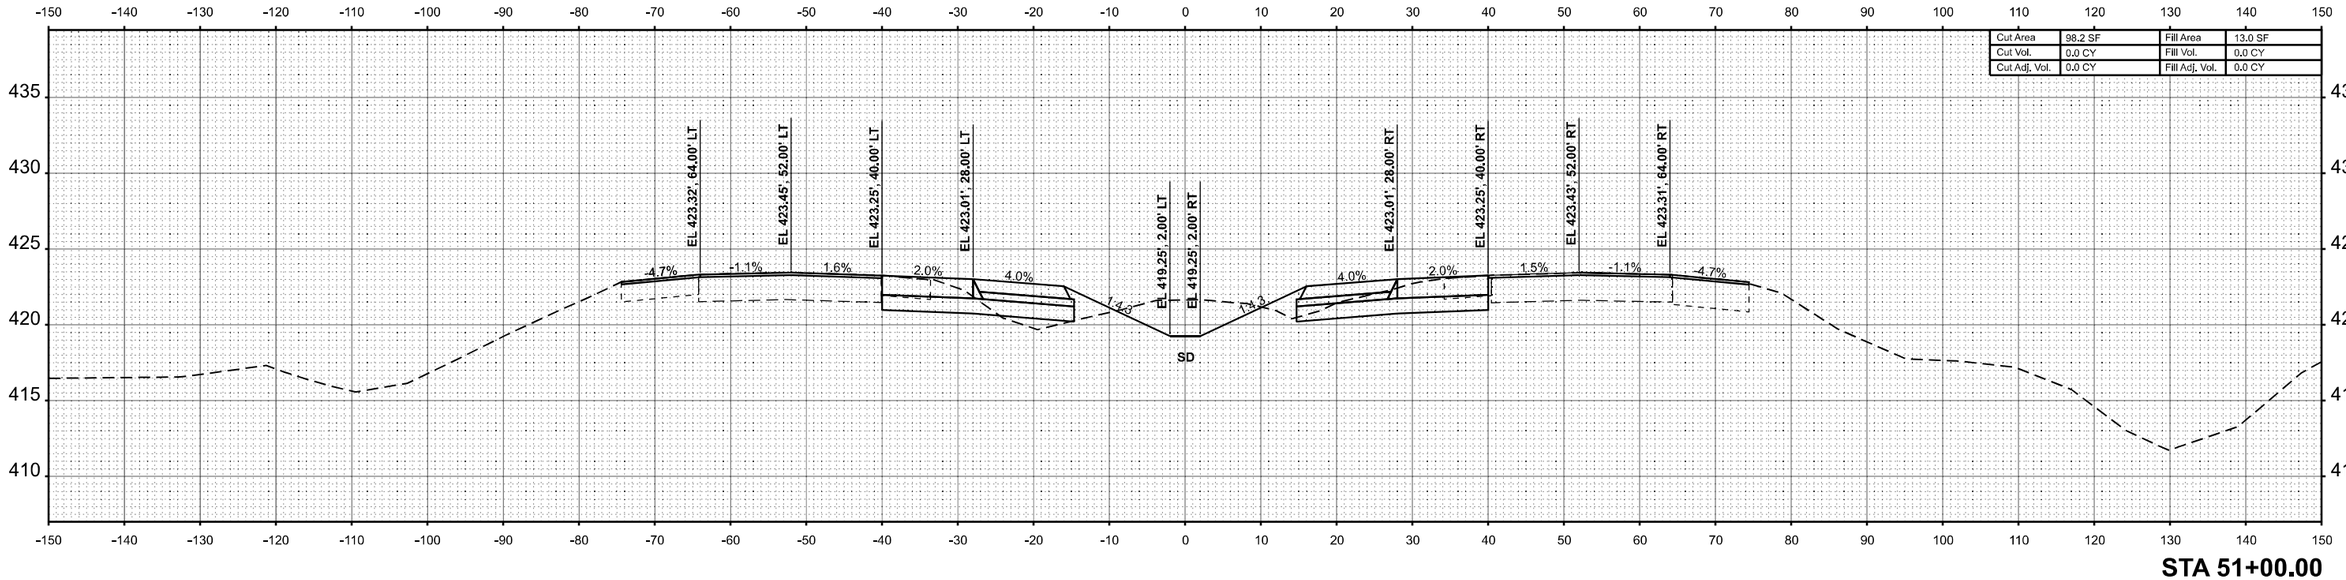

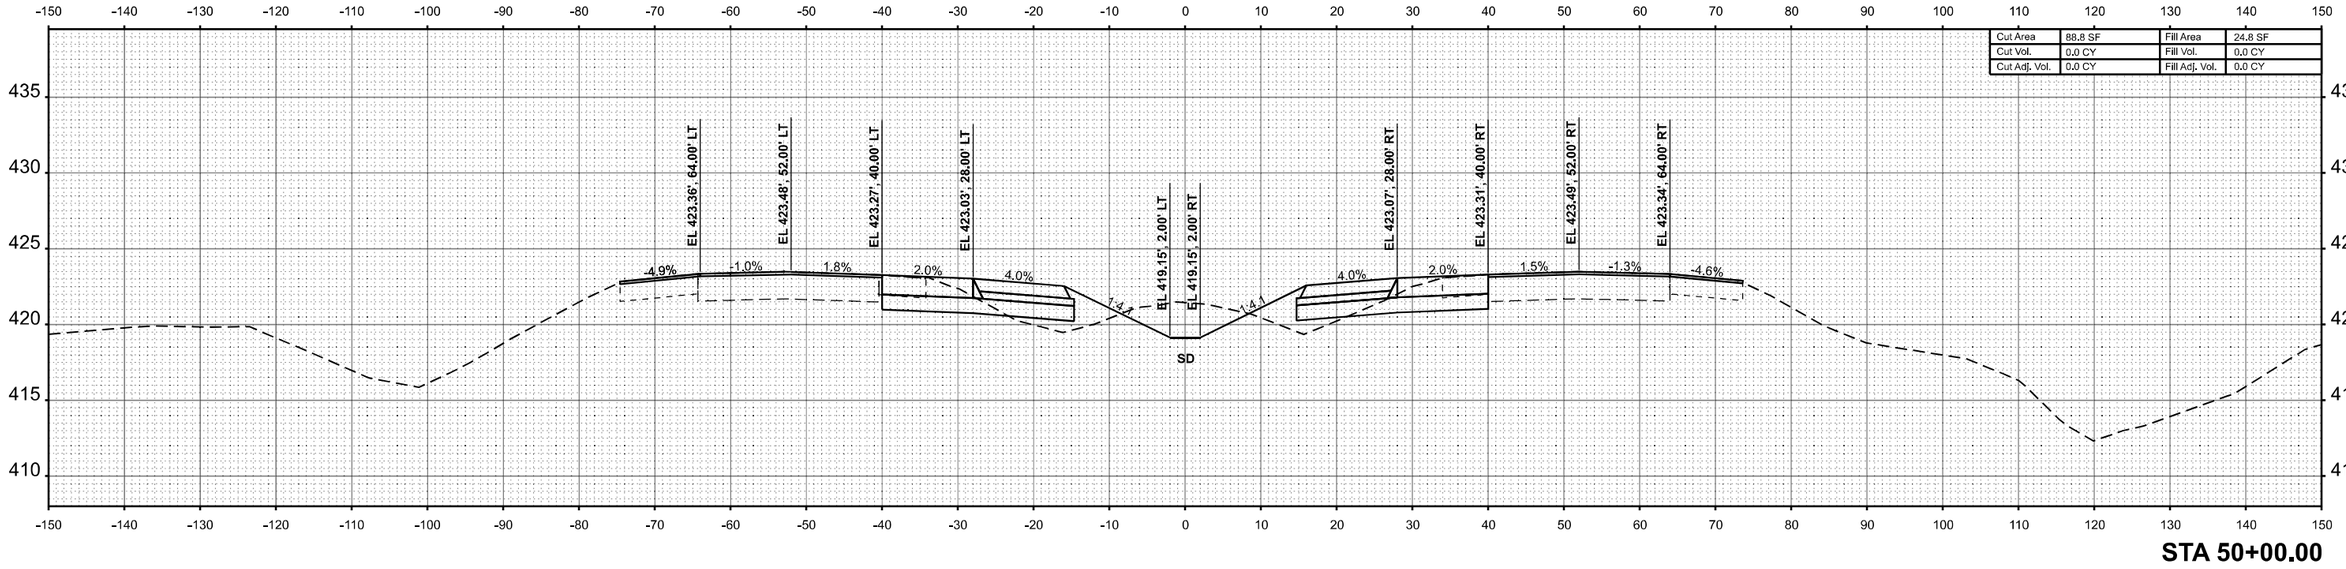

FINAL SURVEY | NOTE BOOK | NO. | BY | DATE
SURVEYED
PLOTTED
TEMPLATE
AREAS
AREAS CHECKED

ORIGINAL SURVEY | NOTE BOOK | NO. | BY | DATE
SURVEYED
PLOTTED
TEMPLATE
AREAS
AREAS CHECKED

MODEL: I57 XS R3 - 50+00.00 R3 [Sheet]
FILE NAME: c:\volkert_pw_workingdir\betsy.witt\d0326115\D978798-sht-XSSht-I57-R3.dgn

VOLKERT


USER NAME = betsy.witt	DESIGNED -	REVISED -
	DRAWN -	REVISED -
PLOT SCALE = $SCALE$	CHECKED -	REVISED -
PLOT DATE = 8/27/2024	DATE -	REVISED -

STATE OF ILLINOIS
DEPARTMENT OF TRANSPORTATION


CROSS SECTIONS
INTERSTATE 57

SCALE: 1"=10' | SHEET 29 OF 274 SHEETS | STA. 50+00.00 R3 | TO STA. 51+00.00 R3

F.A.I. RTE.	SECTION	COUNTY	TOTAL SHEETS	SHEET NO.
57	(X1-8,X1-7-1,X1-7,X1-6-1)R-2	WILLIAMSON	614	359
		CONTRACT NO. 78798		
	ILLINOIS	FED. AID PROJECT		

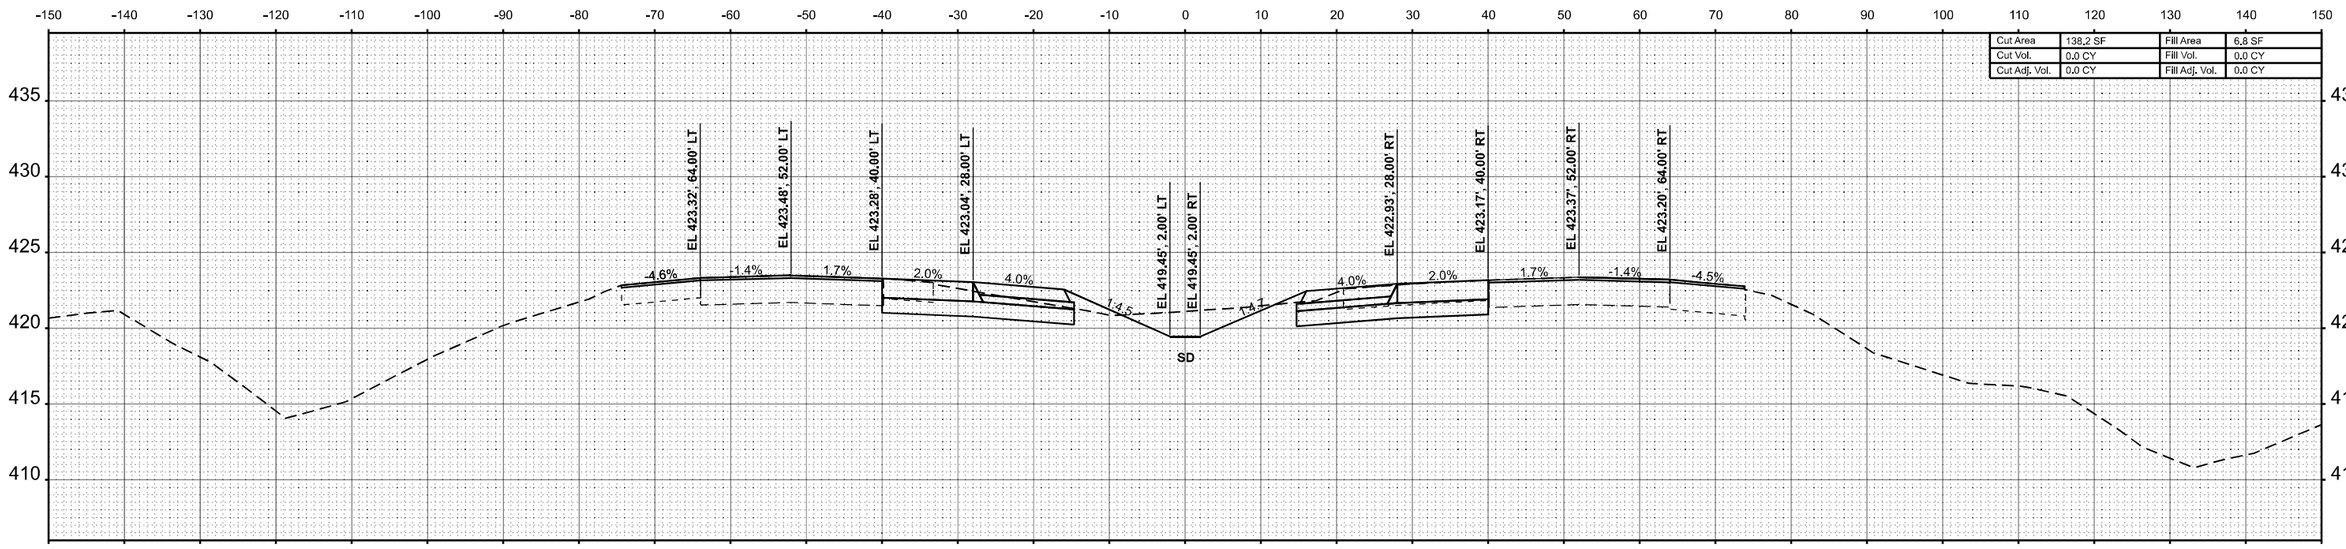

STA 53+00.00

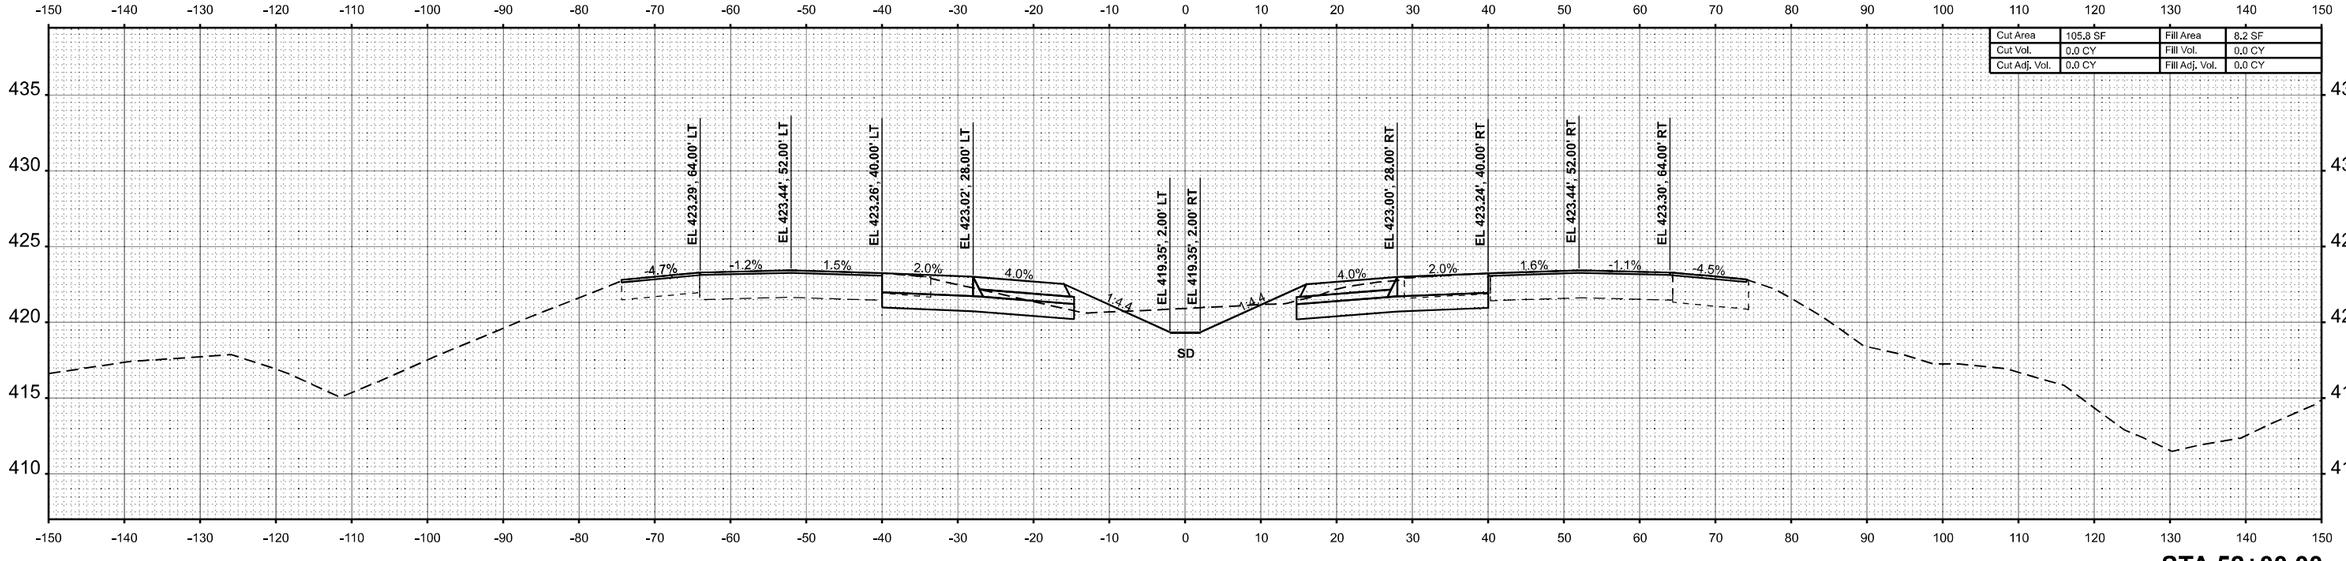

STA 52+00.00

FINAL SURVEY	BY	DATE
SURVEYED		
PLOTTED		
TEMPLATE		
AREAS		
NOTE BOOK	AREAS CHECKED	
NO.		

ORIGINAL SURVEY	BY	DATE
SURVEYED		
PLOTTED		
TEMPLATE		
AREAS		
NOTE BOOK	AREAS CHECKED	
NO.		

MODEL: I57 XS R3 - 52+00.00 R3 [Sheet]
FILE NAME: c:\volkert_pw_workingdir\betsy.witt\d0326115\D978798-sht-XSSht-I57-R3.dgn

VOLKERT


USER NAME = betsy.witt	DESIGNED -	REVISED -
	DRAWN -	REVISED -
PLOT SCALE = $SCALE$	CHECKED -	REVISED -
PLOT DATE = 8/27/2024	DATE -	REVISED -

STATE OF ILLINOIS
DEPARTMENT OF TRANSPORTATION

CROSS SECTIONS
INTERSTATE 57

SCALE: 1"=10' | SHEET 30 OF 274 SHEETS | STA. 52+00.00 R3 | TO STA. 53+00.00 R3

F.A.I. RTE.	SECTION	COUNTY	TOTAL SHEETS	SHEET NO.
57	(X1-8,X1-7-1,X1-7,X1-6-1)R-2	WILLIAMSON	614	360
		CONTRACT NO. 78798		
	ILLINOIS	FED. AID PROJECT		

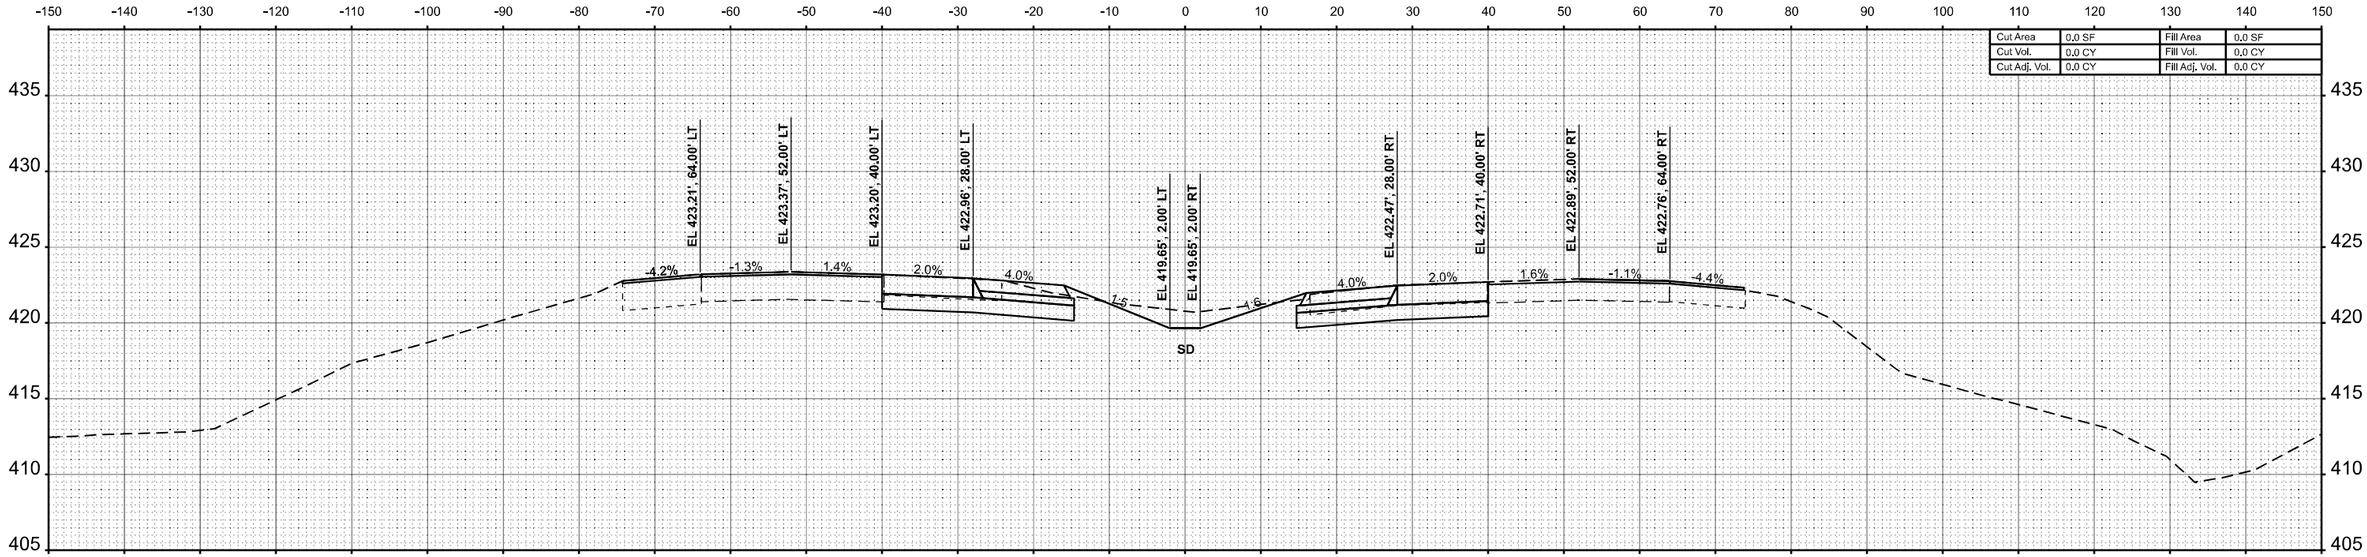

FINAL SURVEY | NOTE BOOK | NO. | SURVEYED | PLOTTED | TEMPLATE | AREAS | AREAS CHECKED | BY | DATE

ORIGINAL SURVEY | NOTE BOOK | NO. | SURVEYED | PLOTTED | TEMPLATE | AREAS | AREAS CHECKED | BY | DATE

MODEL: I57 XS R3 - 54+00.00 R3 [Sheet]
FILE NAME: c:\volkert_pw_workingdir\betsy.witt\d03261191D978798-ah-XSSht-I57-R3.dgn

VOLKERT


USER NAME = betsy.witt	DESIGNED -	REVISED -
	DRAWN -	REVISED -
PLOT SCALE = $SCALE$	CHECKED -	REVISED -
PLOT DATE = 8/27/2024	DATE -	REVISED -

STATE OF ILLINOIS
DEPARTMENT OF TRANSPORTATION


CROSS SECTIONS
INTERSTATE 57

SCALE: 1"=10' | SHEET 31 OF 274 SHEETS | STA. 54+00.00 R3 | TO STA. 55+00.00 R3

F.A.I. RTE.	SECTION	COUNTY	TOTAL SHEETS	SHEET NO.
57	(X1-8,X1-7-1,X1-7,X1-6-1)R-2	WILLIAMSON	614	361
		CONTRACT NO. 78798		
	ILLINOIS	FED. AID PROJECT		

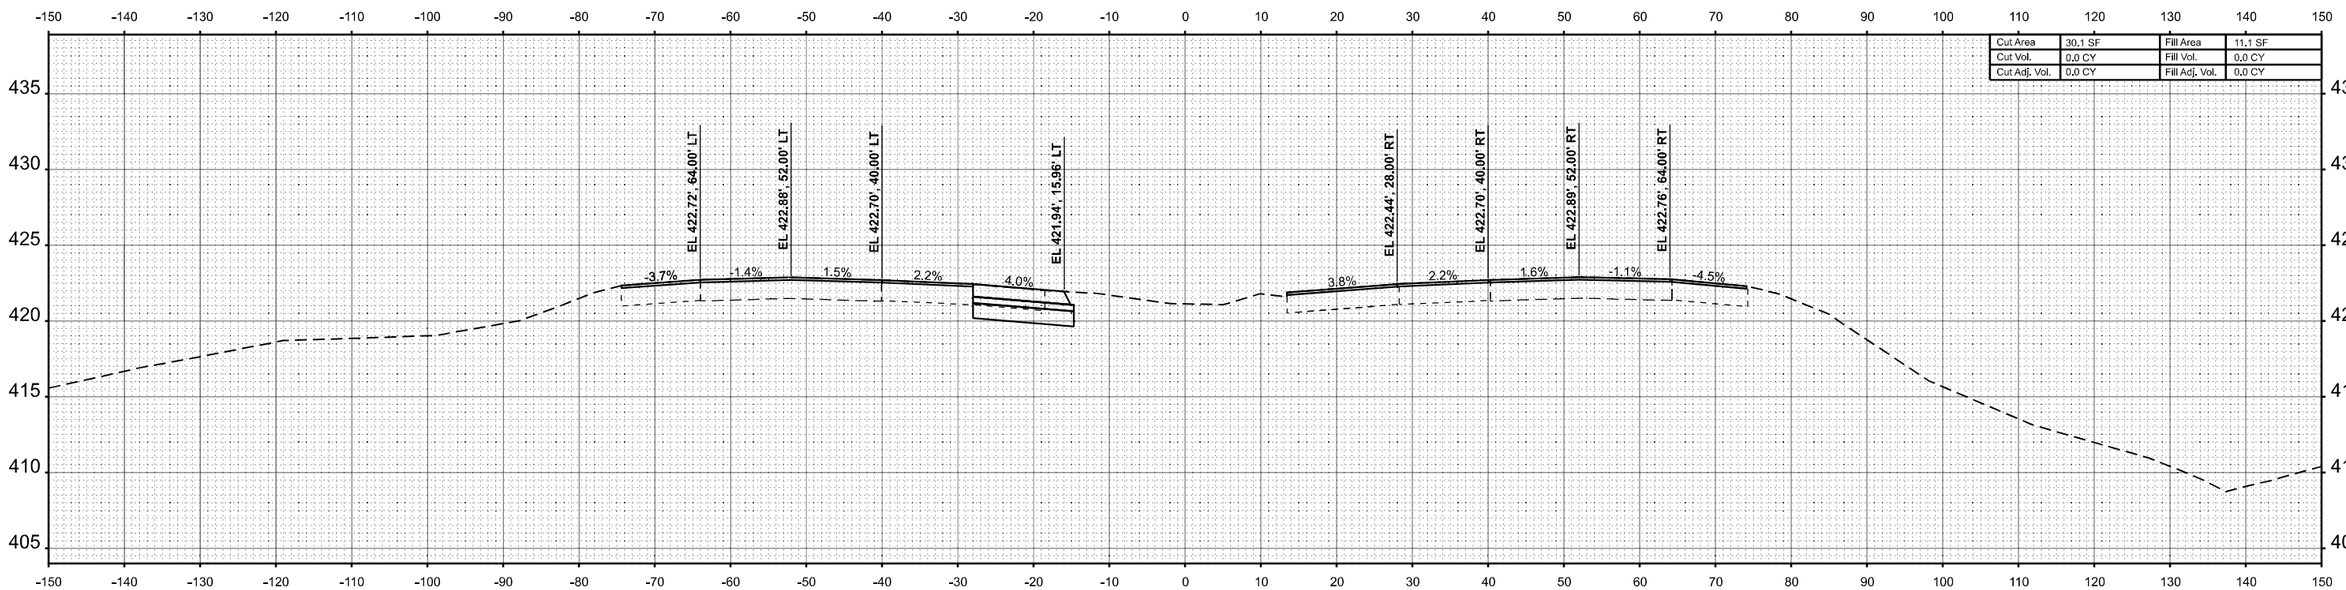

STA 57+00.00

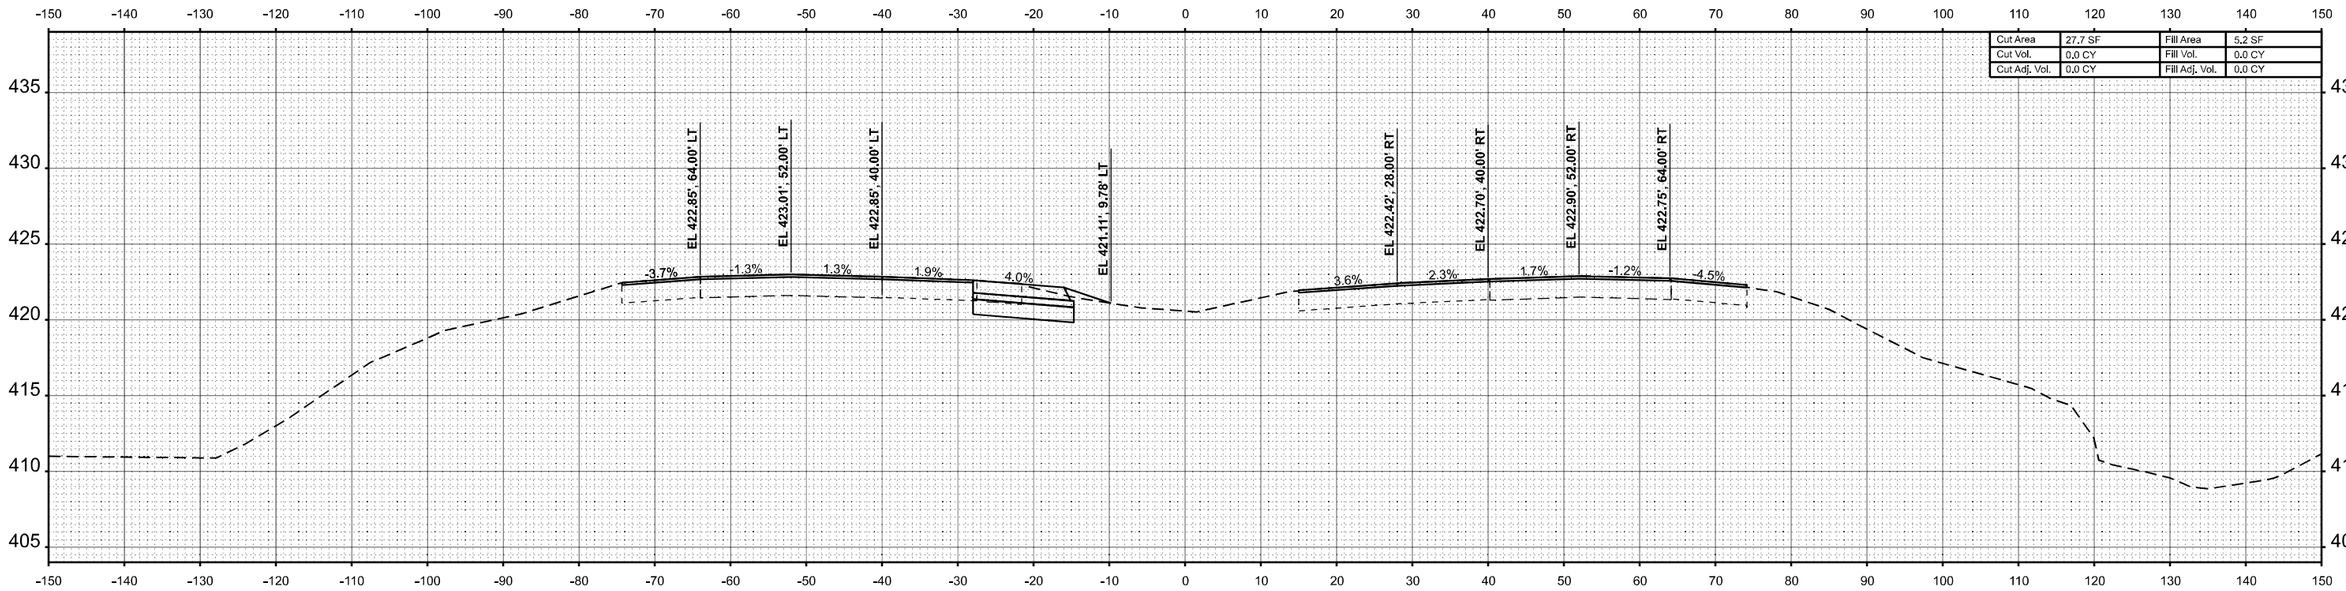

STA 56+00.00

FINAL SURVEY | NOTE BOOK | NO. | SURVEYED | PLOTTED | TEMPLATE | AREAS | AREAS CHECKED | BY | DATE

ORIGINAL SURVEY | NOTE BOOK | NO. | SURVEYED | PLOTTED | TEMPLATE | AREAS | AREAS CHECKED | BY | DATE

MODEL: I57 XS R3 - 56+00.00 R3 [Sheet]
FILE NAME: c:\volkert_pw_workingdir\betsy.witt\d0326115\D978798-sht-XSSht-I57-R3.dgn

VOLKERT


USER NAME = betsy.witt	DESIGNED -	REVISED -
	DRAWN -	REVISED -
PLOT SCALE = $SCALE$	CHECKED -	REVISED -
PLOT DATE = 8/27/2024	DATE -	REVISED -

STATE OF ILLINOIS
DEPARTMENT OF TRANSPORTATION


CROSS SECTIONS
INTERSTATE 57

SCALE: 1"=10' | SHEET 32 OF 274 SHEETS | STA. 56+00.00 R3 | TO STA. 57+00.00 R3

F.A.I. RTE.	SECTION	COUNTY	TOTAL SHEETS	SHEET NO.
57	(X1-8,X1-7-1,X1-7,X1-6-1)R-2	WILLIAMSON	614	362
		CONTRACT NO. 78798		
	ILLINOIS	FED. AID PROJECT		

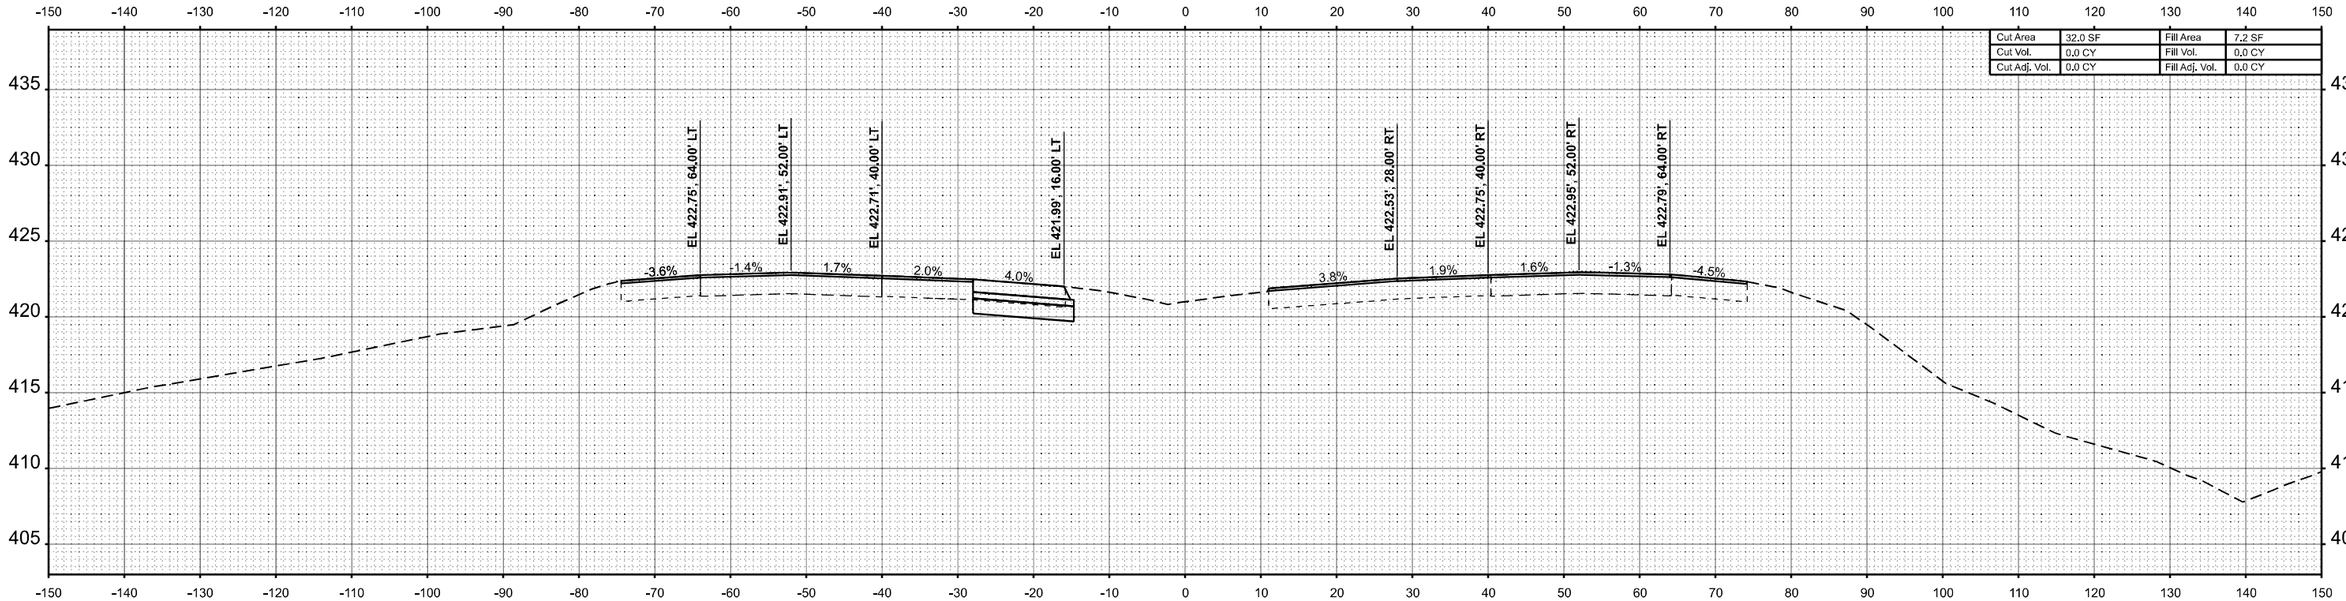

STA 59+00.00

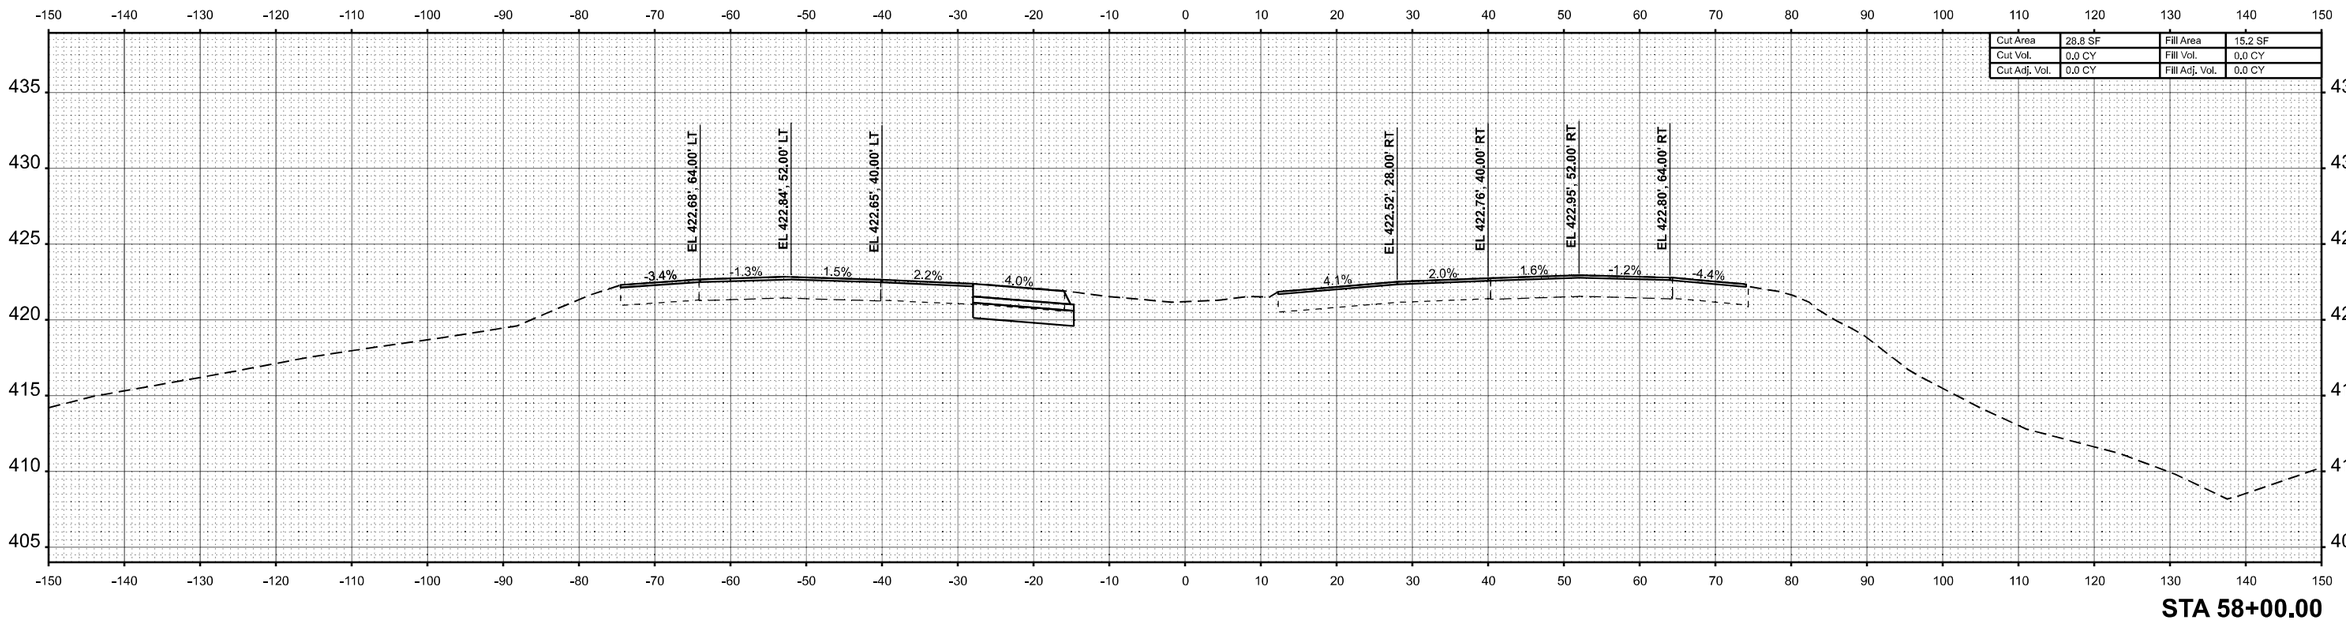

STA 58+00.00

FINAL SURVEY | NOTE BOOK | NO. | SURVEYED | PLOTTED | TEMPLATE | AREAS | AREAS CHECKED | BY | DATE

ORIGINAL SURVEY | NOTE BOOK | NO. | SURVEYED | PLOTTED | TEMPLATE | AREAS | AREAS CHECKED | BY | DATE

MODEL: I57 XS R3 - 58+00.00 R3 [Sheet]
FILE NAME: c:\volkert_pw_workingdir\betsy.witt\d0326115\D978798-sht-XSSht-I57-R3.dgn

VOLKERT


USER NAME = betsy.witt	DESIGNED -	REVISED -
	DRAWN -	REVISED -
PLOT SCALE = $SCALE$	CHECKED -	REVISED -
PLOT DATE = 8/27/2024	DATE -	REVISED -

STATE OF ILLINOIS
DEPARTMENT OF TRANSPORTATION


CROSS SECTIONS
INTERSTATE 57

SCALE: 1"=10' | SHEET 33 OF 274 SHEETS | STA. 58+00.00 R3 | TO STA. 59+00.00 R3

F.A.I. RTE.	SECTION	COUNTY	TOTAL SHEETS	SHEET NO.
57	(X1-8,X1-7-1,X1-7,X1-6-1)R-2	WILLIAMSON	614	363
		CONTRACT NO. 78798		
	ILLINOIS	FED. AID PROJECT		

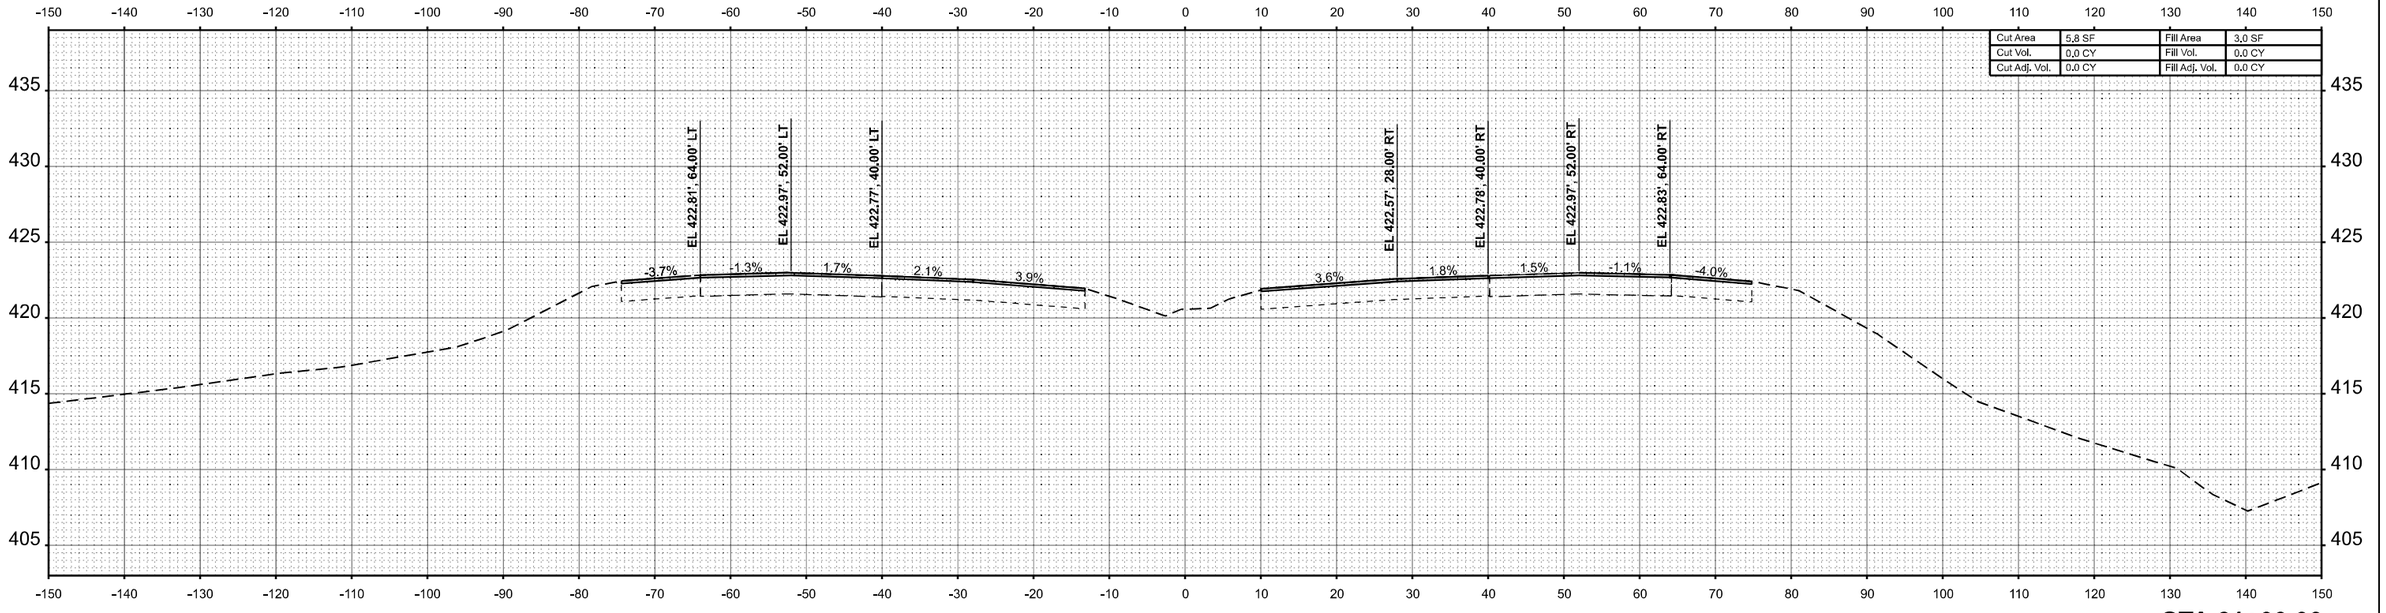

STA 61+00.00

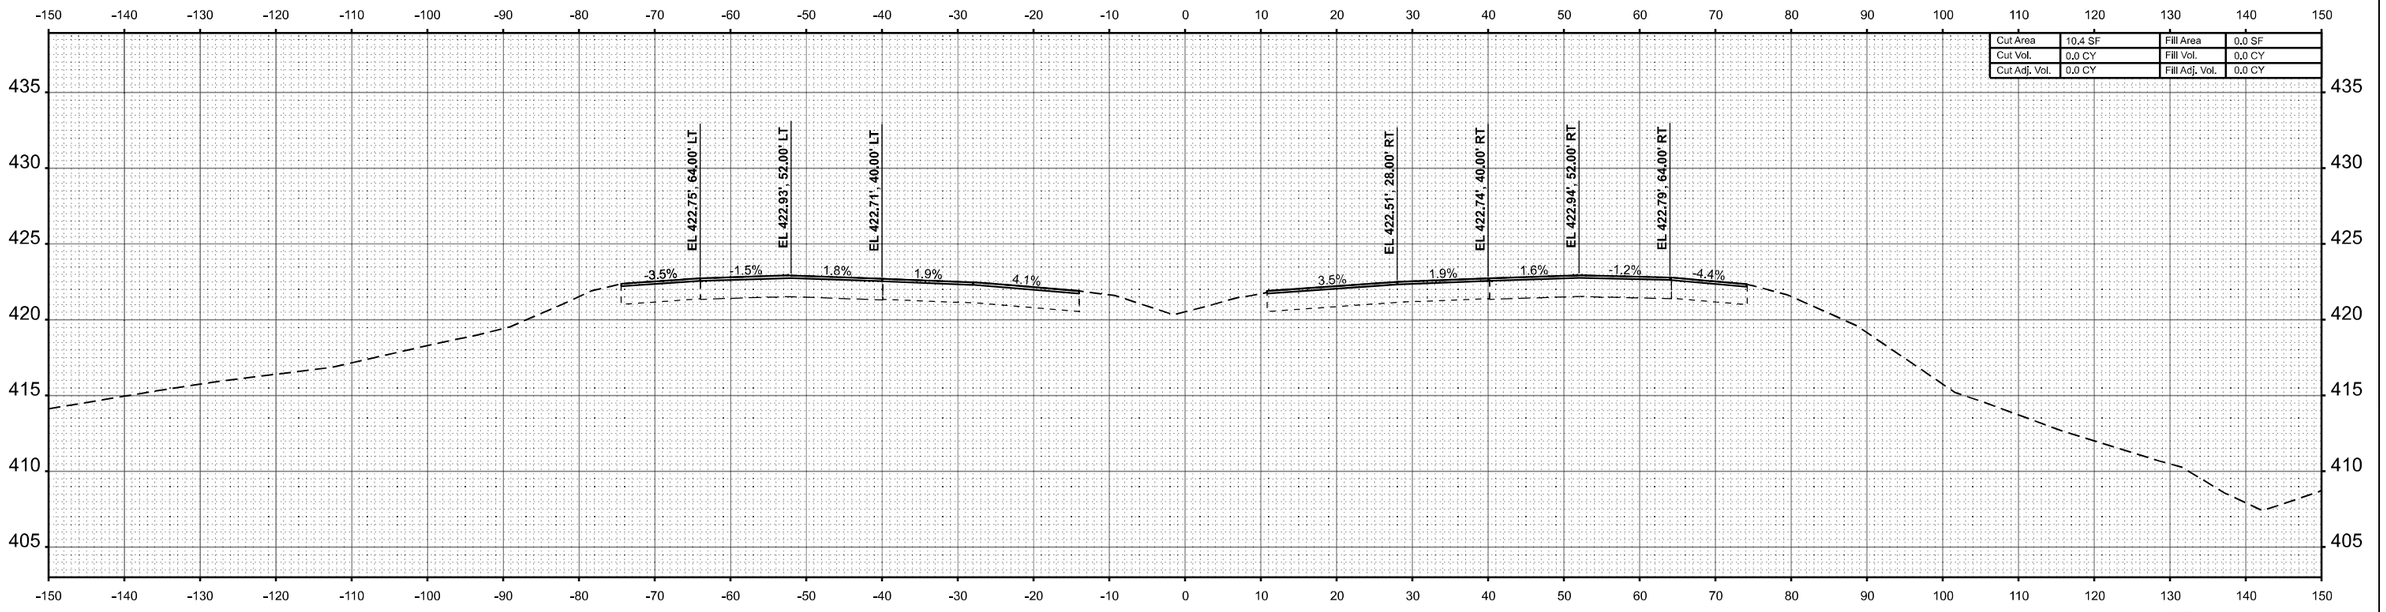

STA 60+00.00

FINAL SURVEY | NOTE BOOK | NO. | SURVEYED | PLOTTED | TEMPLATE | AREAS | AREAS CHECKED | BY | DATE

ORIGINAL SURVEY | NOTE BOOK | NO. | SURVEYED | PLOTTED | TEMPLATE | AREAS | AREAS CHECKED | BY | DATE

MODEL: I57 XS R3 - 60+00.00 R3 [Sheet]
FILE NAME: c:\volkert_pw_workingdir\betsy.witt\d0326115\D9787984-sht-XSSht-I57-R3.dgn

VOLKERT

USER NAME = betsy.witt	DESIGNED -	REVISED -
	DRAWN -	REVISED -
PLOT SCALE = $SCALE$	CHECKED -	REVISED -
PLOT DATE = 8/27/2024	DATE -	REVISED -


STATE OF ILLINOIS
DEPARTMENT OF TRANSPORTATION

CROSS SECTIONS
INTERSTATE 57


SCALE: 1"=10' | SHEET 34 OF 274 SHEETS | STA. 60+00.00 R3 | TO STA. 61+00.00 R3

F.A.I. RTE.	SECTION	COUNTY	TOTAL SHEETS	SHEET NO.
57	(X1-8,X1-7-1,X1-7,X1-6-1)R-2	WILLIAMSON	614	364
		CONTRACT NO. 78798		
	ILLINOIS FED. AID PROJECT			

BRIDGE OMISSION STA. 63+00.01 TO STA. 65+99.99

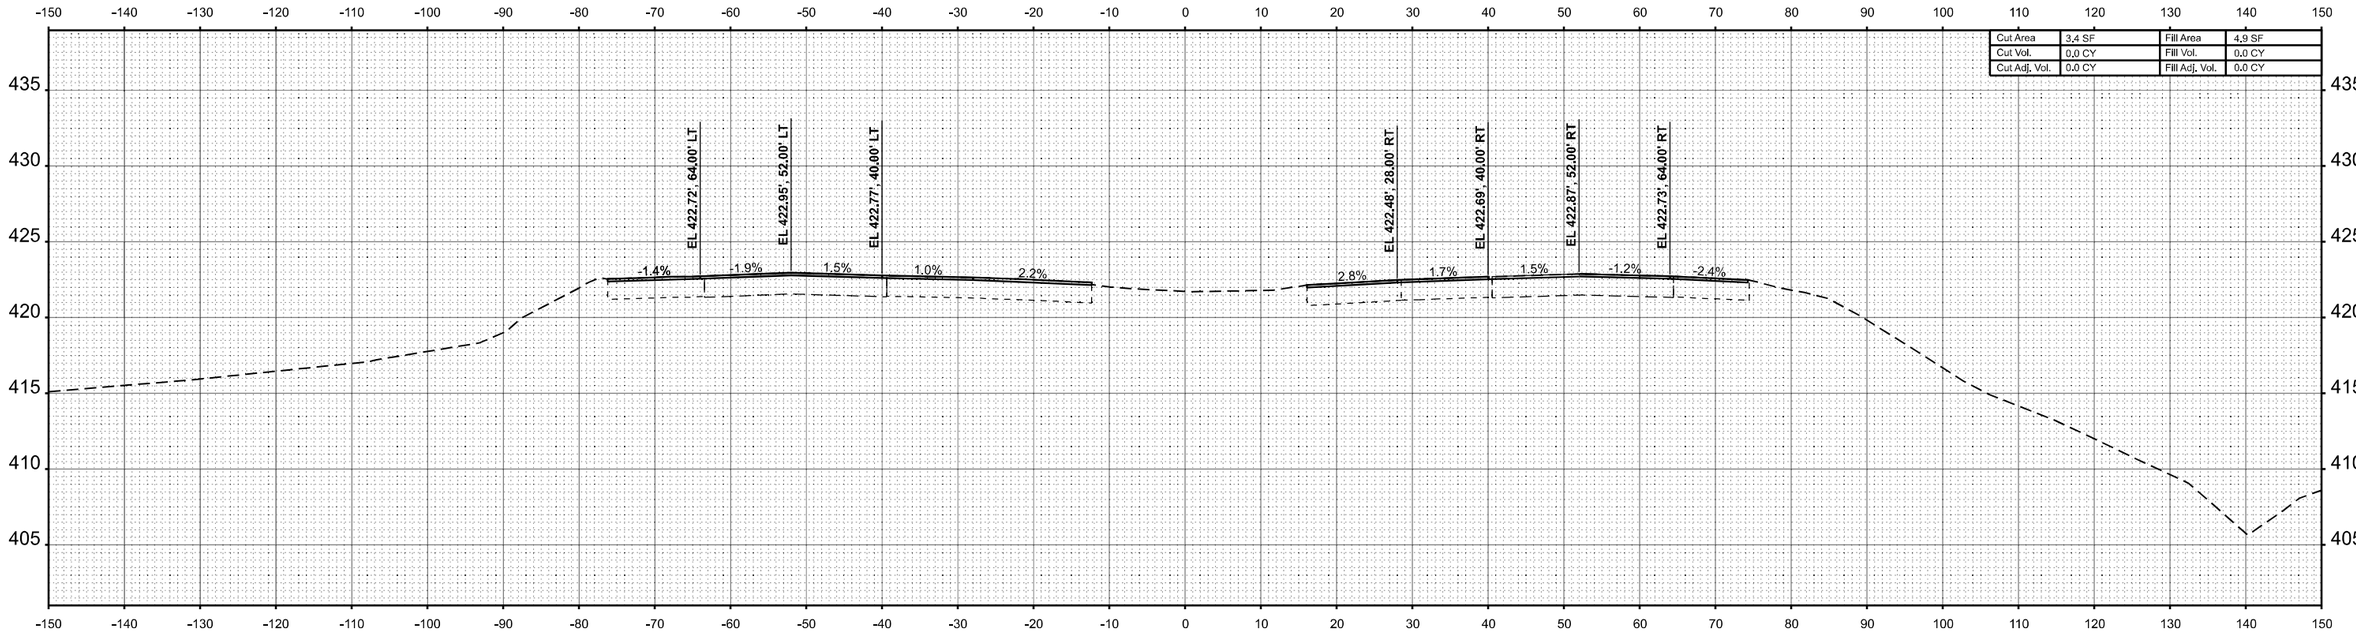

STA 63+00.00

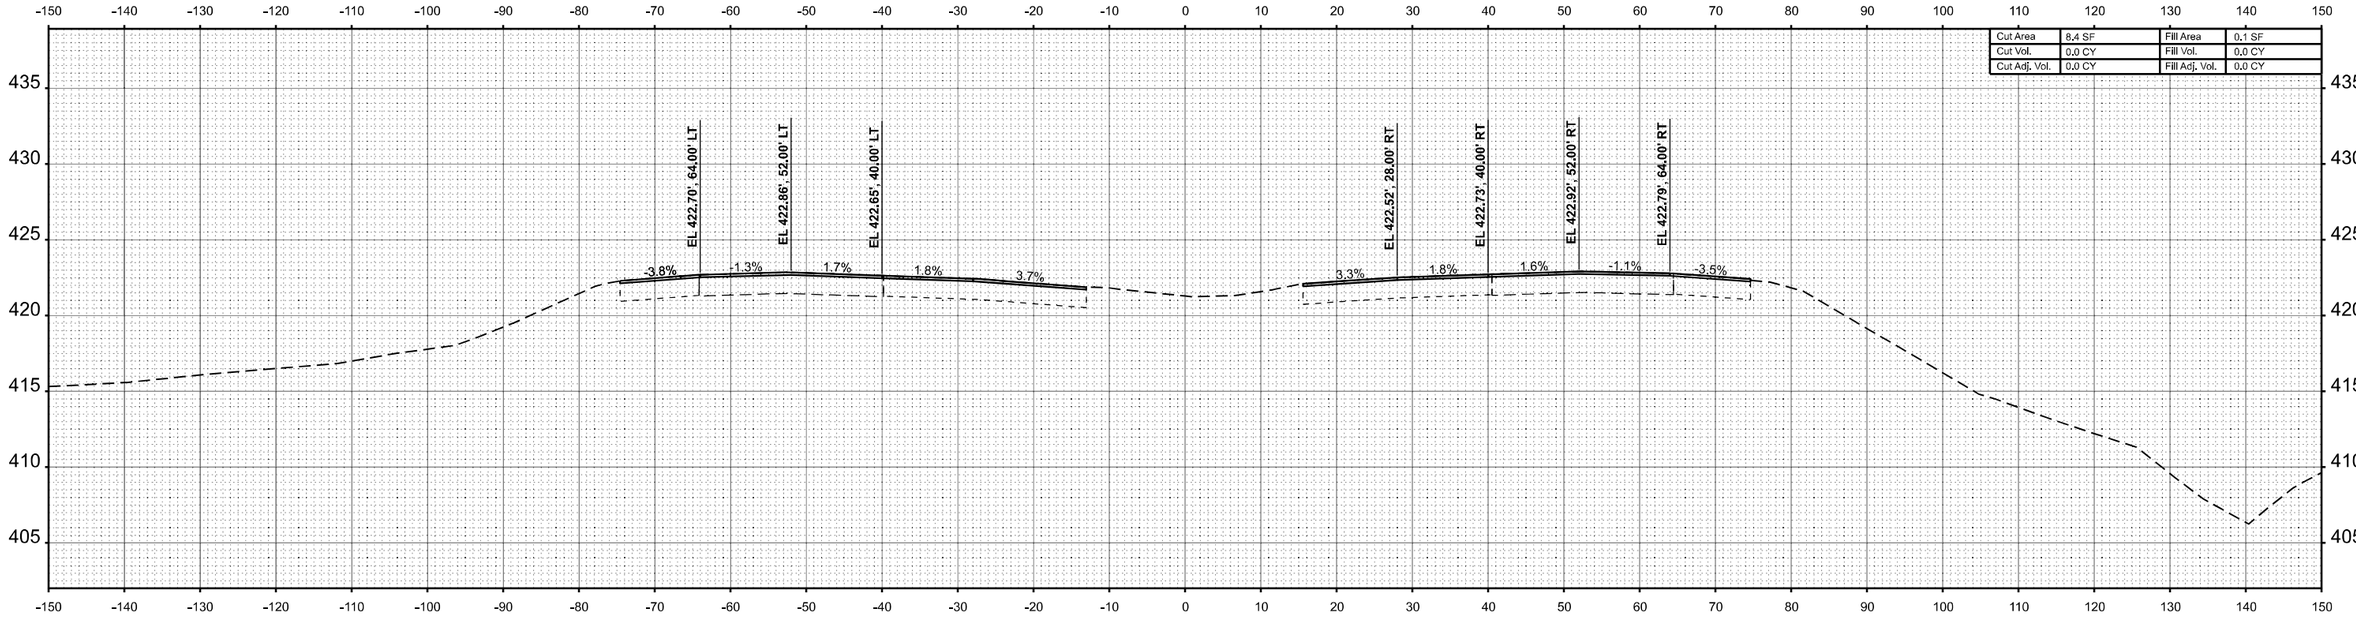

STA 62+00.00

FINAL SURVEY	BY	DATE
SURVEYED		
PLOTTED		
TEMPLATE		
NOTE BOOK		
AREAS		
NO.	AREAS CHECKED	

ORIGINAL SURVEY	BY	DATE
SURVEYED		
PLOTTED		
TEMPLATE		
NOTE BOOK		
AREAS		
NO.	AREAS CHECKED	

MODEL: I57 XS R3 - 62+00.00 R3 [Sheet]
FILE NAME: c:\volkert_pw_workingdir\betsy.witt\d03261151\D978798-alh-XSIh157-R3.dgn

VOLKERT


USER NAME = betsy.witt	DESIGNED -	REVISED -
	DRAWN -	REVISED -
PLOT SCALE = $SCALE$	CHECKED -	REVISED -
PLOT DATE = 8/27/2024	DATE -	REVISED -

STATE OF ILLINOIS
DEPARTMENT OF TRANSPORTATION


CROSS SECTIONS
INTERSTATE 57

SCALE: 1"=10' | SHEET 35 OF 274 SHEETS | STA. 62+00.00 R3 | TO STA. 63+00.00 R3

F.A.I. RTE.	SECTION	COUNTY	TOTAL SHEETS	SHEET NO.
57	(X1-8,X1-7-1,X1-7,X1-6-1)R-2	WILLIAMSON	614	365
		CONTRACT NO. 78798		
	ILLINOIS	FED. AID PROJECT		

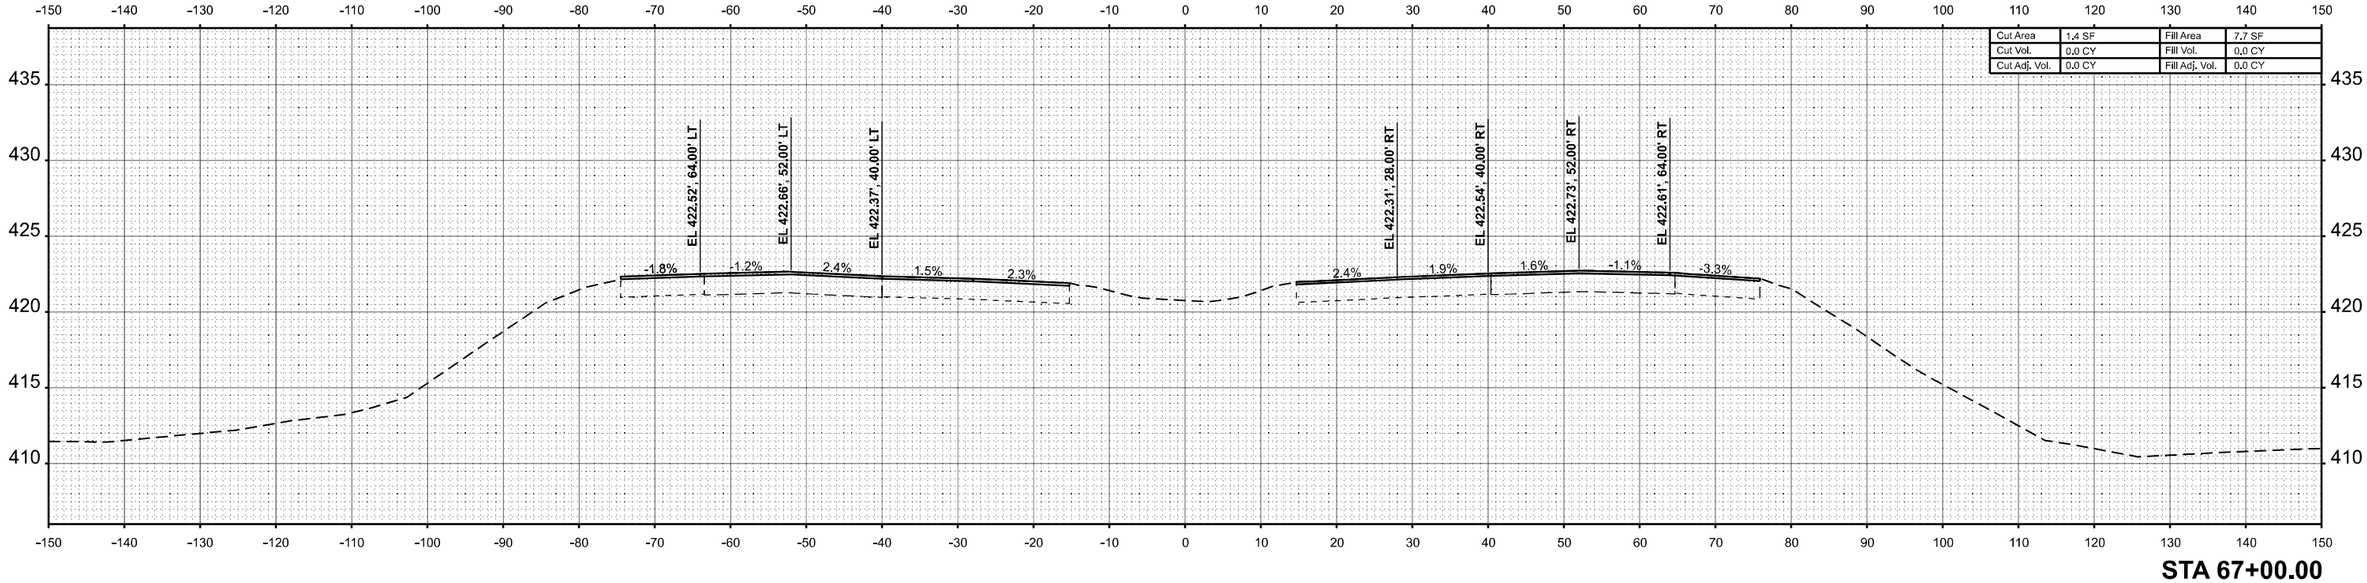

STA 67+00.00

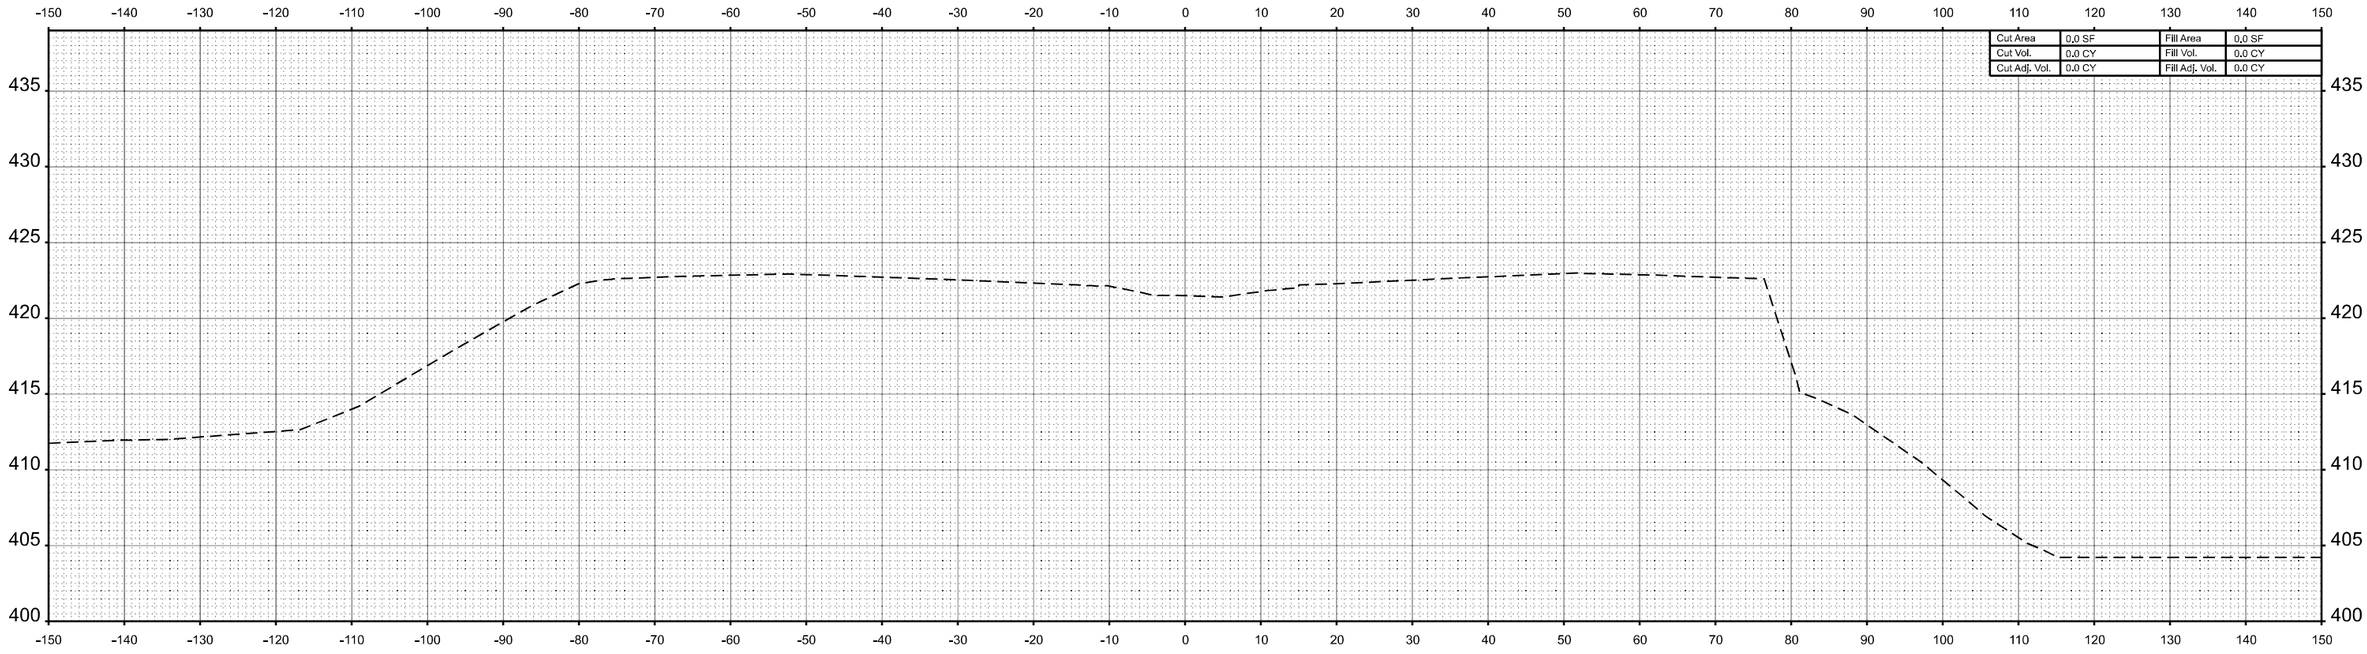

STA 66+00.00

USER NAME = betsy.witt	DESIGNED -	REVISED -	
	DRAWN -	REVISED -	
PLOT SCALE = $SCALE$	CHECKED -	REVISED -	
PLOT DATE = 8/27/2024	DATE -	REVISED -	

STATE OF ILLINOIS
DEPARTMENT OF TRANSPORTATION

CROSS SECTIONS
INTERSTATE 57


SCALE: 1"=10' | SHEET 36 OF 274 SHEETS | STA. 66+00.00 R3 | TO STA. 67+00.00 R3

F.A.I. RTE.	SECTION	COUNTY	TOTAL SHEETS	SHEET NO.
57	(X1-8,X1-7-1,X1-7,X1-6-1)R-2	WILLIAMSON	614	366
		CONTRACT NO. 78798		
	ILLINOIS	FED. AID PROJECT		


FINAL SURVEY | NOTE BOOK | NO. | SURVEYED | PLOTTED | TEMPLATE | AREAS | AREAS CHECKED | BY | DATE

ORIGINAL SURVEY | NOTE BOOK | NO. | SURVEYED | PLOTTED | TEMPLATE | AREAS | AREAS CHECKED | BY | DATE

MODEL: I57 XS R3 - 66+00.00 R3 [Sheet]
FILE NAME: c:\volkert_pw_workingdir\betsy.witt\d0326115\D978798-sht-XSSht-I57-R3.dgn

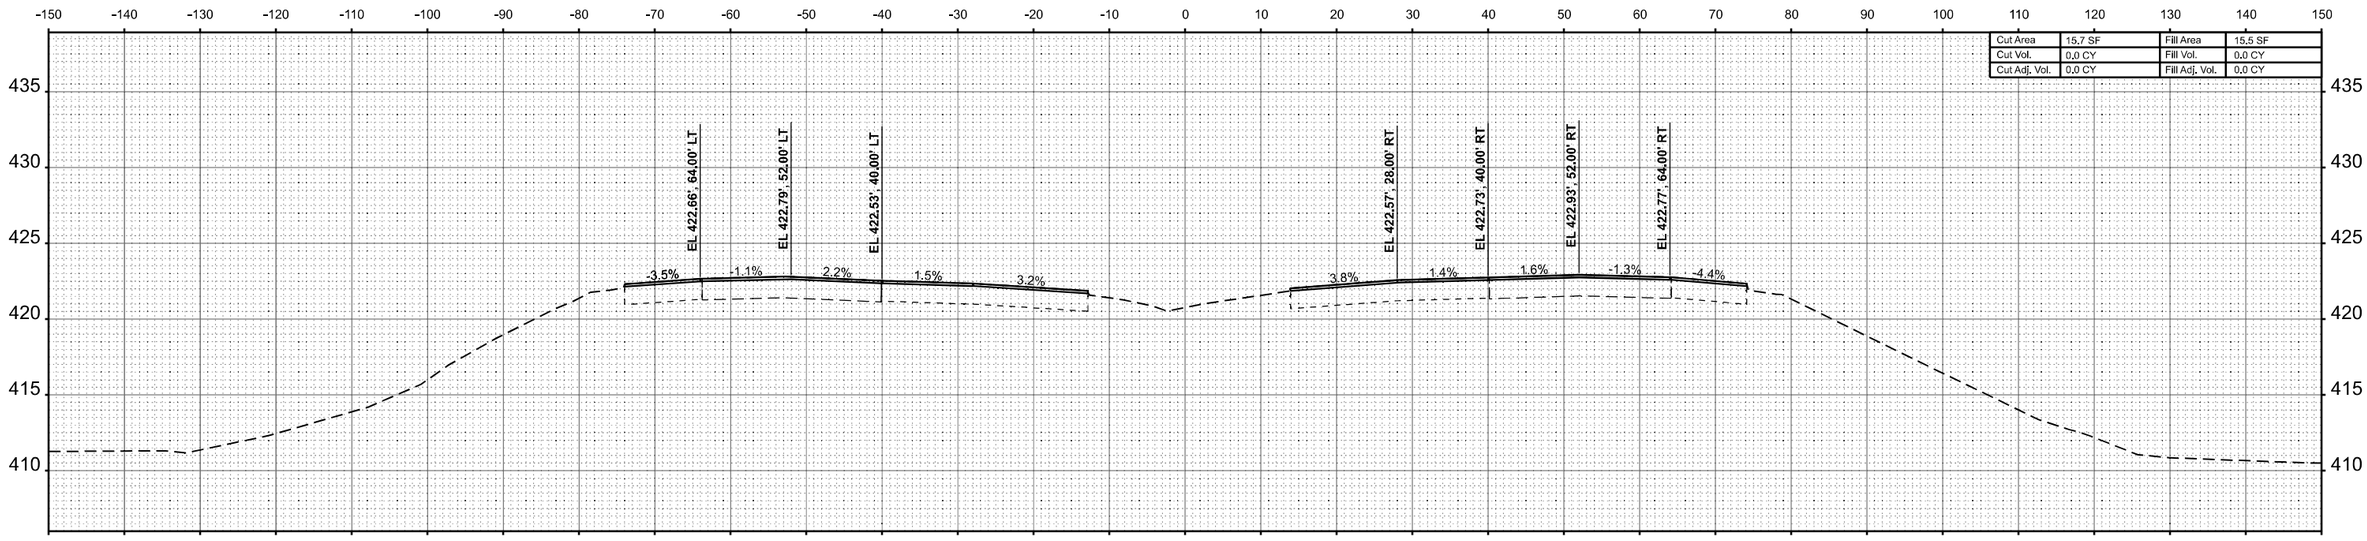

STA 69+00.00

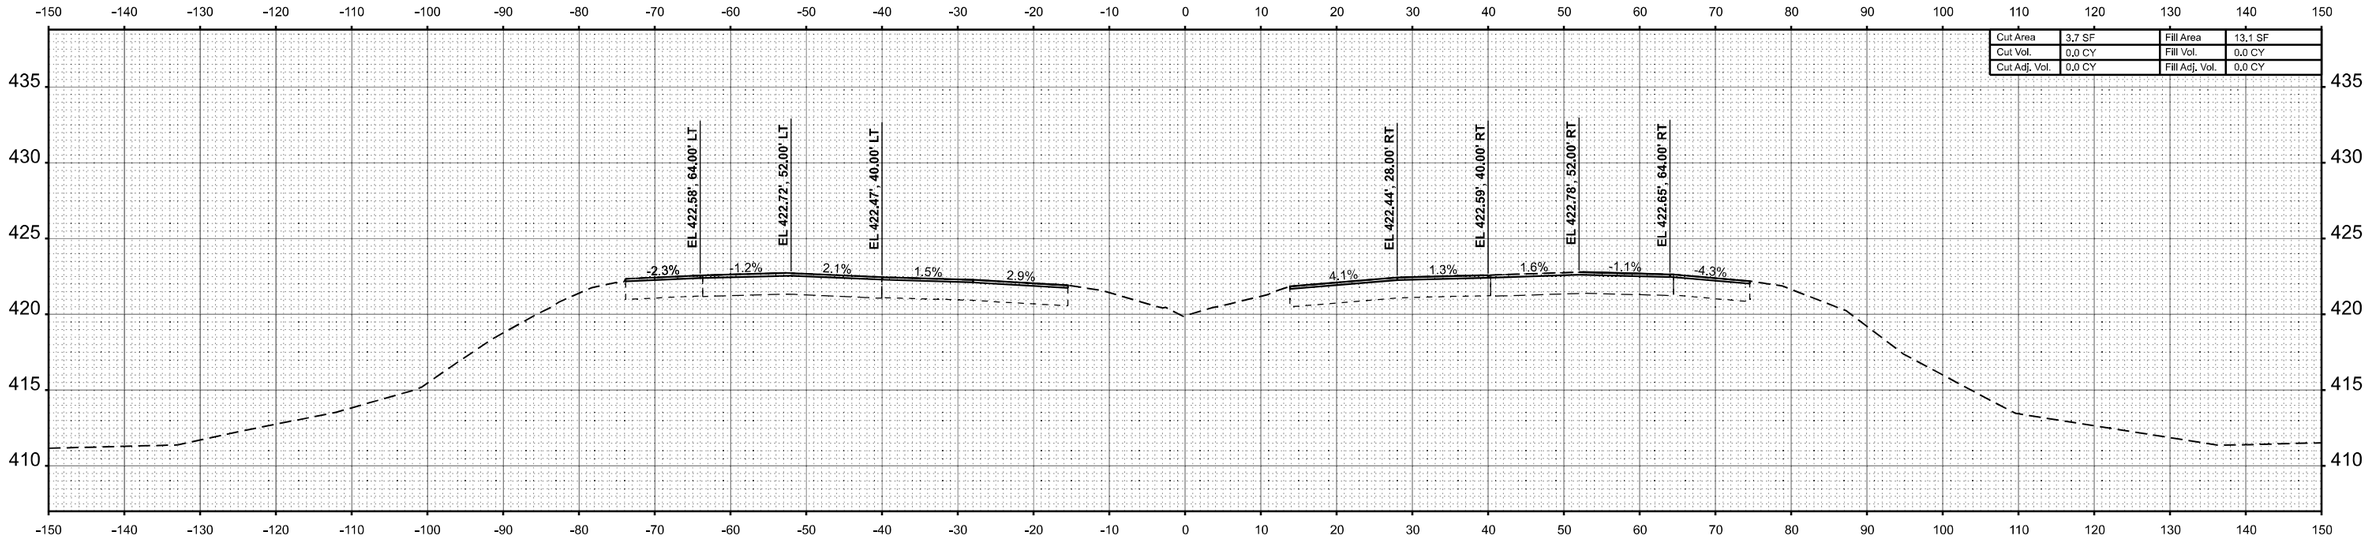

STA 68+00.00

FINAL SURVEY	BY	DATE
SURVEYED		
PLOTTED		
TEMPLATE		
AREAS		
NOTE BOOK		
NO.	AREAS CHECKED	

ORIGINAL SURVEY	BY	DATE
SURVEYED		
PLOTTED		
TEMPLATE		
AREAS		
NOTE BOOK		
NO.	AREAS CHECKED	

MODEL: I57 XS R3 - 68+00.00 R3 [Sheet]
FILE NAME: c:\volkert_pw_workingdir\betsy.witt\d0326115\D978798-sht-XSSht-I57-R3.dgn

VOLKERT


USER NAME = betsy.witt	DESIGNED -	REVISED -
	DRAWN -	REVISED -
PLOT SCALE = $SCALE$	CHECKED -	REVISED -
PLOT DATE = 8/27/2024	DATE -	REVISED -

STATE OF ILLINOIS
DEPARTMENT OF TRANSPORTATION


CROSS SECTIONS
INTERSTATE 57

SCALE: 1"=10' | SHEET 37 OF 274 SHEETS | STA. 68+00.00 R3 | TO STA. 69+00.00 R3

F.A.I. RTE.	SECTION	COUNTY	TOTAL SHEETS	SHEET NO.
57	(X1-8,X1-7-1,X1-7,X1-6-1)R-2	WILLIAMSON	614	367
		CONTRACT NO. 78798		
	ILLINOIS	FED. AID PROJECT		

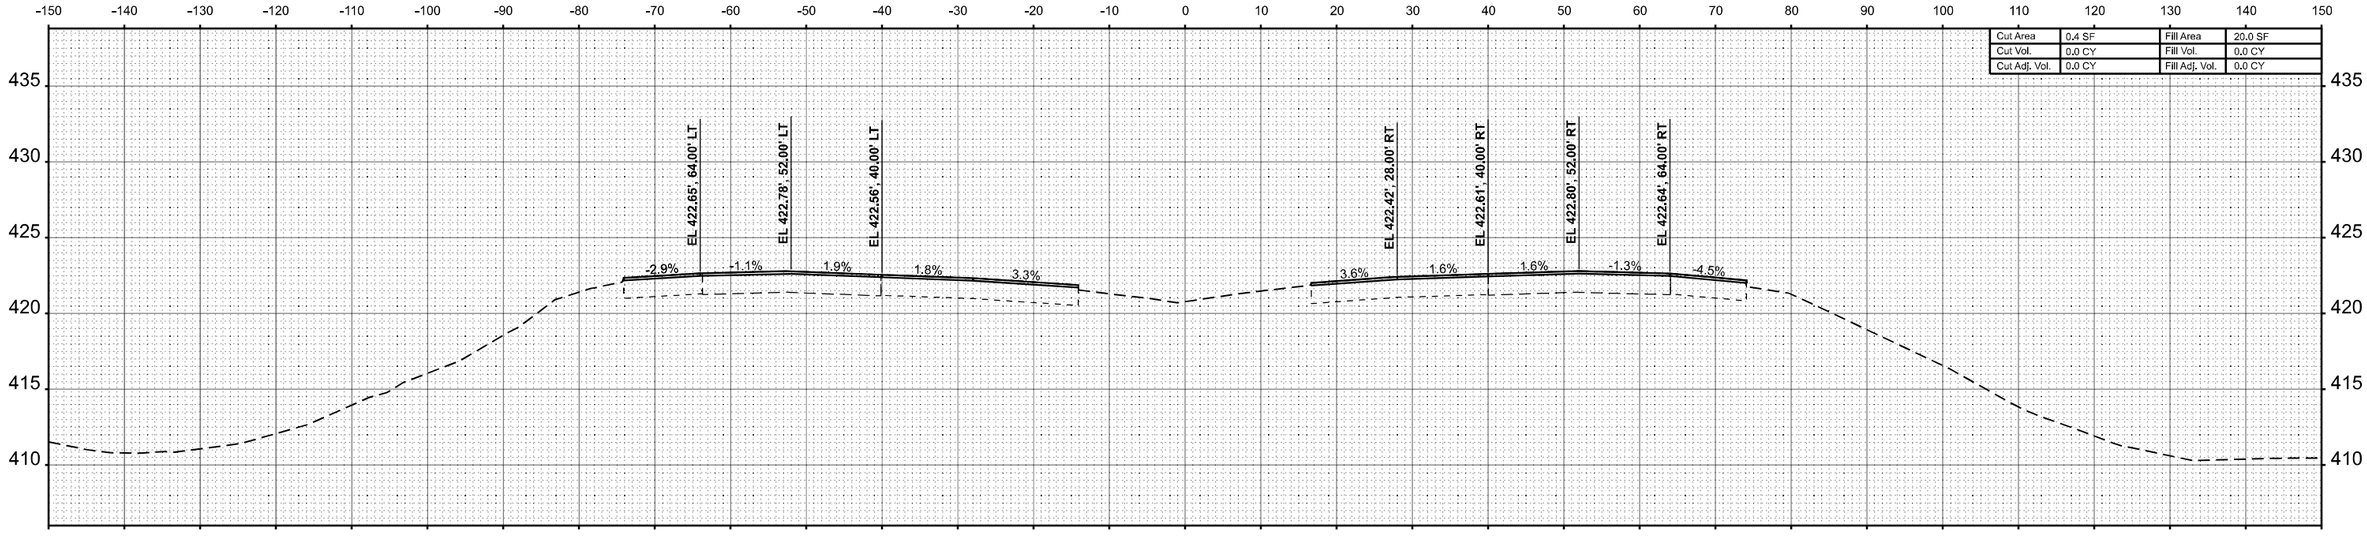

STA 71+00.00

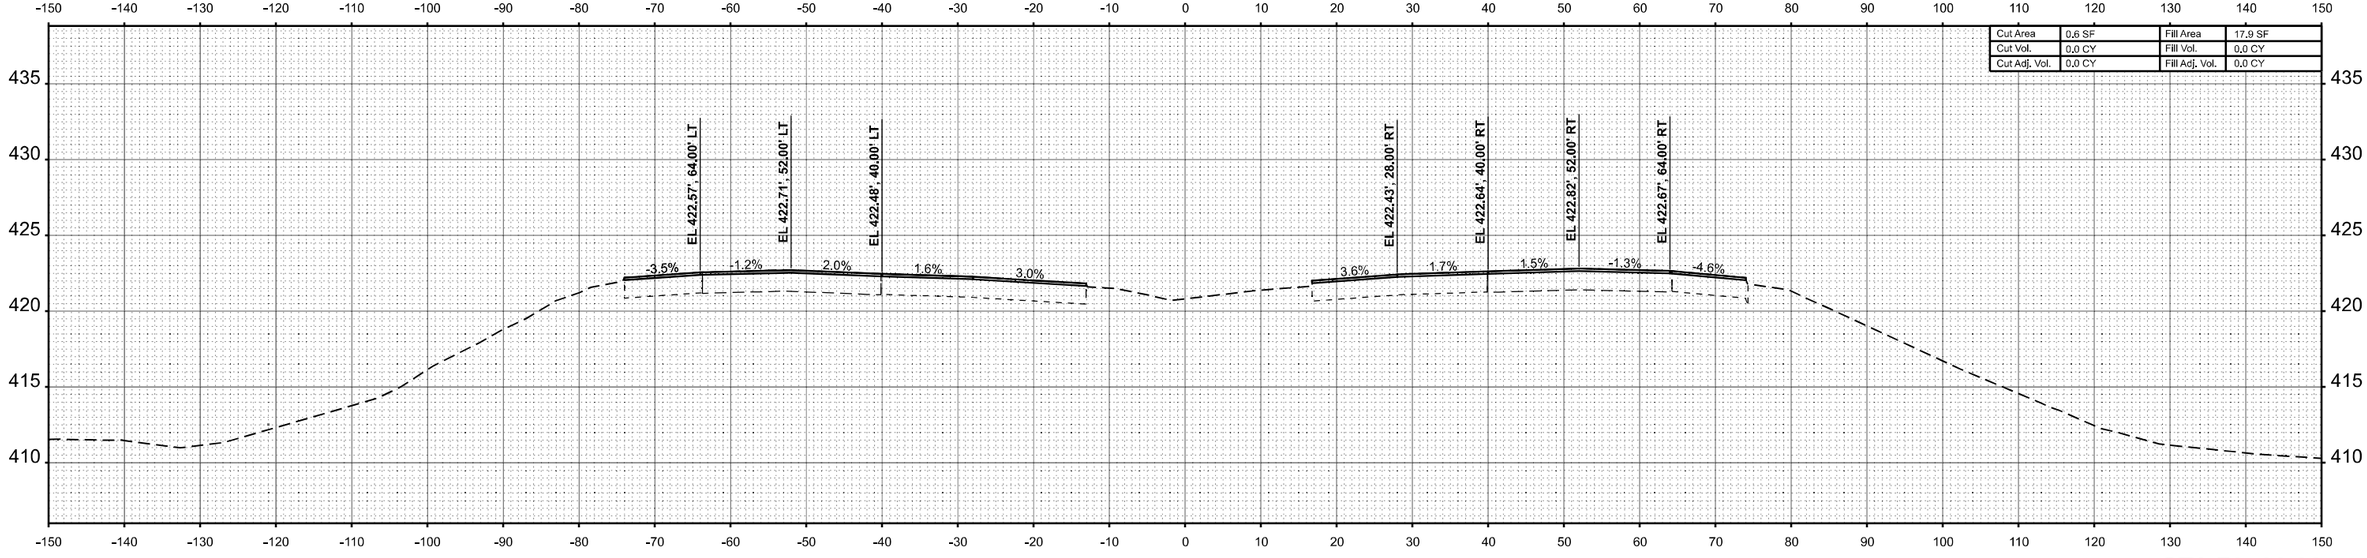

STA 70+00.00

FINAL SURVEY	BY	DATE
SURVEYED		
PLOTTED		
TEMPLATE		
AREAS		
AREAS CHECKED		
NOTE BOOK		
NO.		

ORIGINAL SURVEY	BY	DATE
SURVEYED		
PLOTTED		
TEMPLATE		
AREAS		
AREAS CHECKED		
NOTE BOOK		
NO.		

MODEL: I57 XS R3 - 70+00.00 R3 [Sheet]
FILE NAME: c:\volkert_pw_workingdir\betsy.witt\d0326115\D978798-sht-XSSht-I57-R3.dgn

VOLKERT


USER NAME = betsy.witt	DESIGNED -	REVISED -
	DRAWN -	REVISED -
PLOT SCALE = $SCALE$	CHECKED -	REVISED -
PLOT DATE = 8/27/2024	DATE -	REVISED -

STATE OF ILLINOIS
DEPARTMENT OF TRANSPORTATION


CROSS SECTIONS
INTERSTATE 57

SCALE: 1"=10' | SHEET 38 OF 274 SHEETS | STA. 70+00.00 R3 | TO STA. 71+00.00 R3

F.A.I. RTE.	SECTION	COUNTY	TOTAL SHEETS	SHEET NO.
57	(X1-8,X1-7-1,X1-7,X1-6-1)R-2	WILLIAMSON	614	368
		CONTRACT NO. 78798		
	ILLINOIS	FED. AID PROJECT		

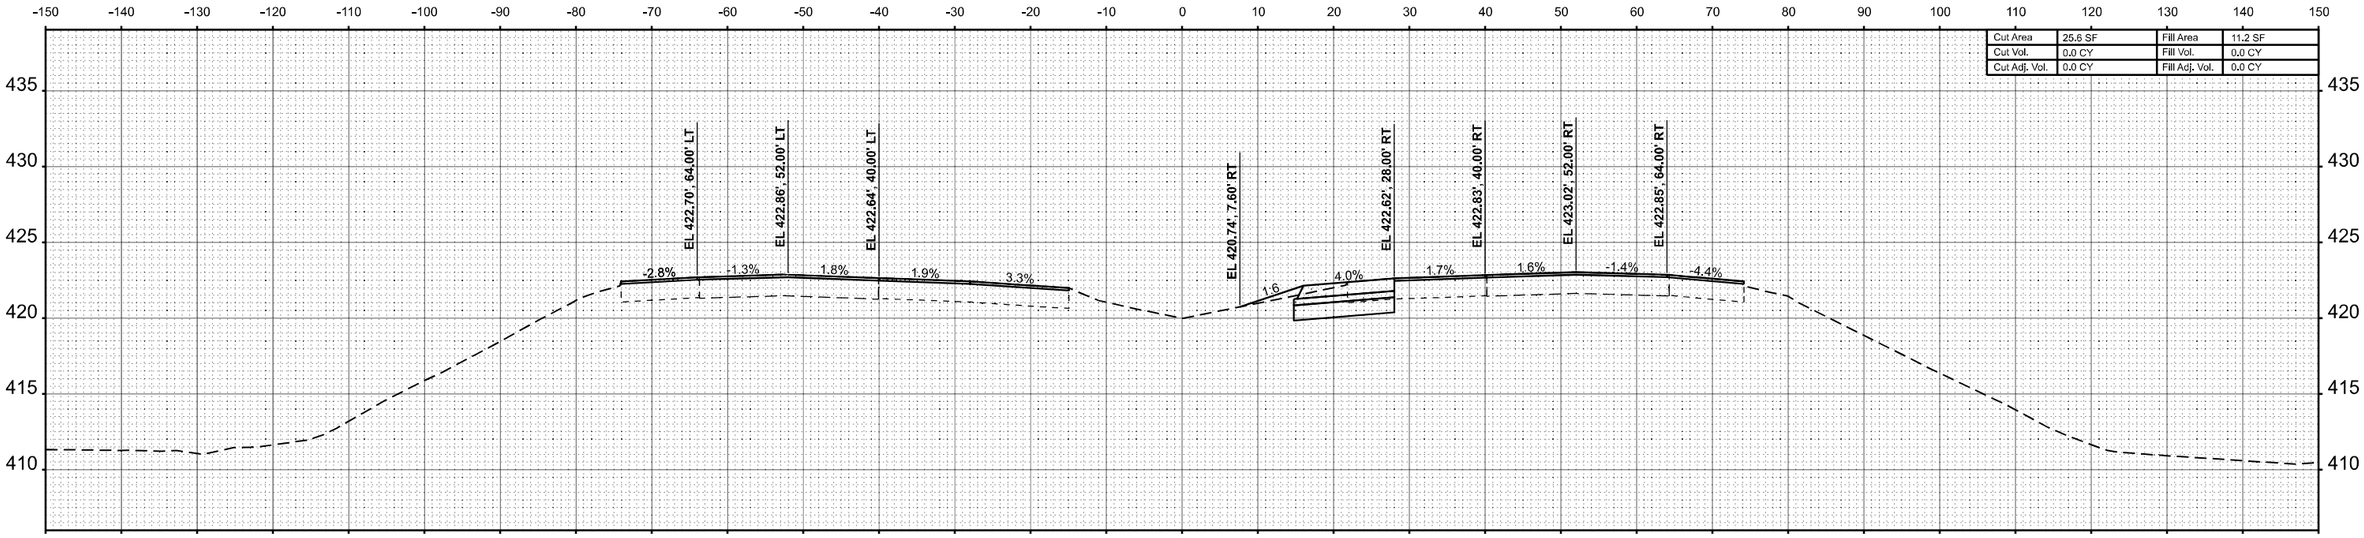

STA 73+00.00

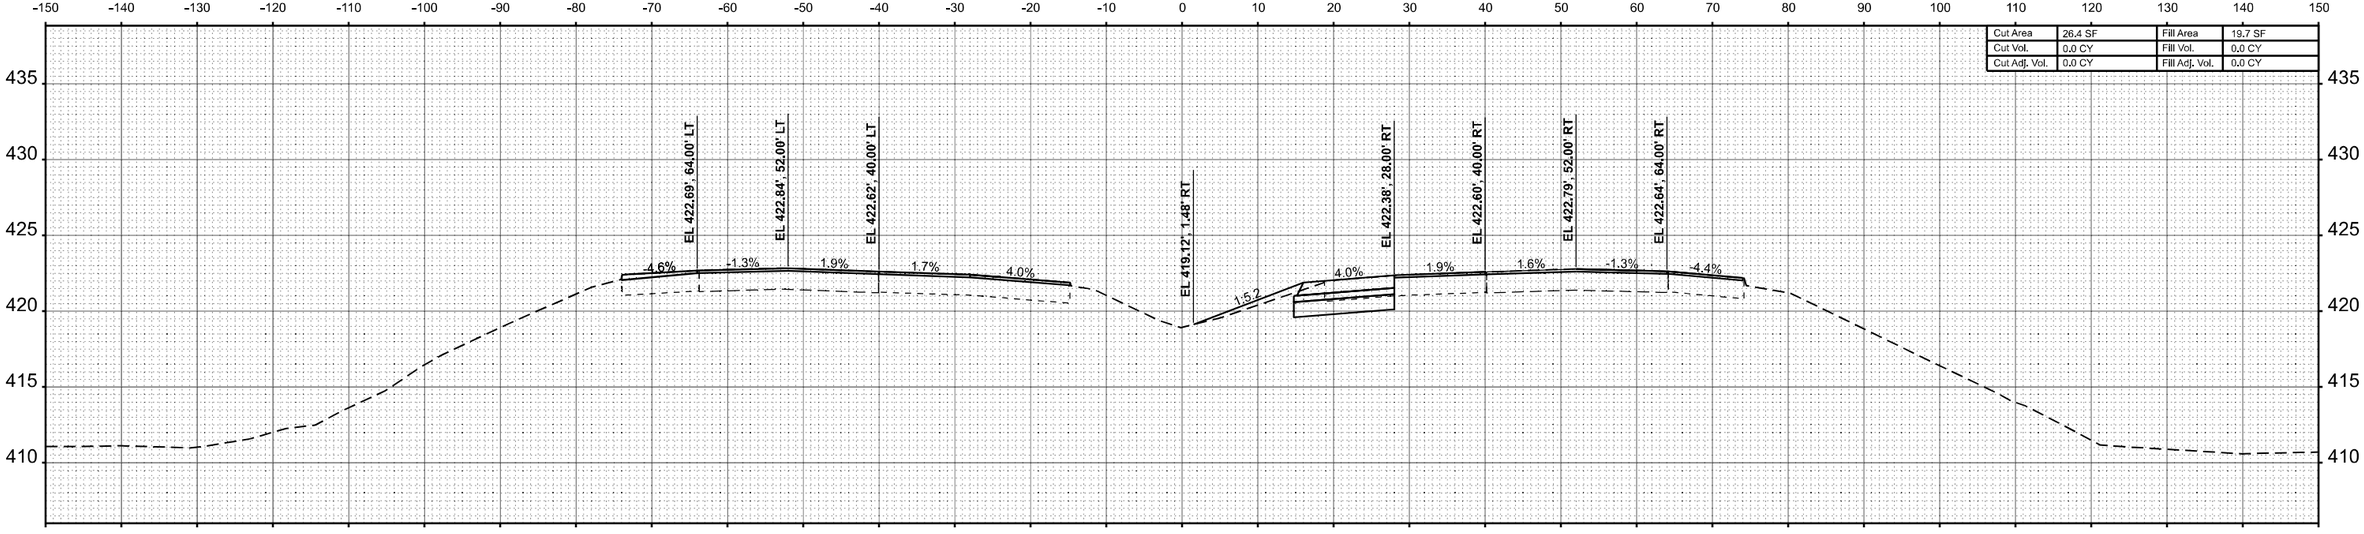

STA 72+00.00

FINAL SURVEY	NOTE BOOK	NO.	DATE
	SURVEYED		BY
	PLOTTED		
	TEMPLATE		
	AREAS		
	AREAS CHECKED		

ORIGINAL SURVEY	NOTE BOOK	NO.	DATE
	SURVEYED		BY
	PLOTTED		
	TEMPLATE		
	AREAS		
	AREAS CHECKED		

MODEL: I57 XS R3 - 72+00.00 R3 [Sheet]
FILE NAME: c:\volkert_pw_workingdir\betsy.witt\d03261151\D978798-sht-XSSht-I57-R3.dgn

VOLKERT


USER NAME = betsy.witt	DESIGNED -	REVISED -	
	DRAWN -	REVISED -	
PLOT SCALE = $SCALE$	CHECKED -	REVISED -	
PLOT DATE = 8/27/2024	DATE -	REVISED -	

STATE OF ILLINOIS
DEPARTMENT OF TRANSPORTATION


CROSS SECTIONS
INTERSTATE 57

SCALE: 1"=10' | SHEET 39 OF 274 SHEETS | STA. 72+00.00 R3 | TO STA. 73+00.00 R3

F.A.I. RTE.	SECTION	COUNTY	TOTAL SHEETS	SHEET NO.
57	(X1-8,X1-7-1,X1-7,X1-6-1)R-2	WILLIAMSON	614	369
		CONTRACT NO. 78798		
	ILLINOIS FED. AID PROJECT			

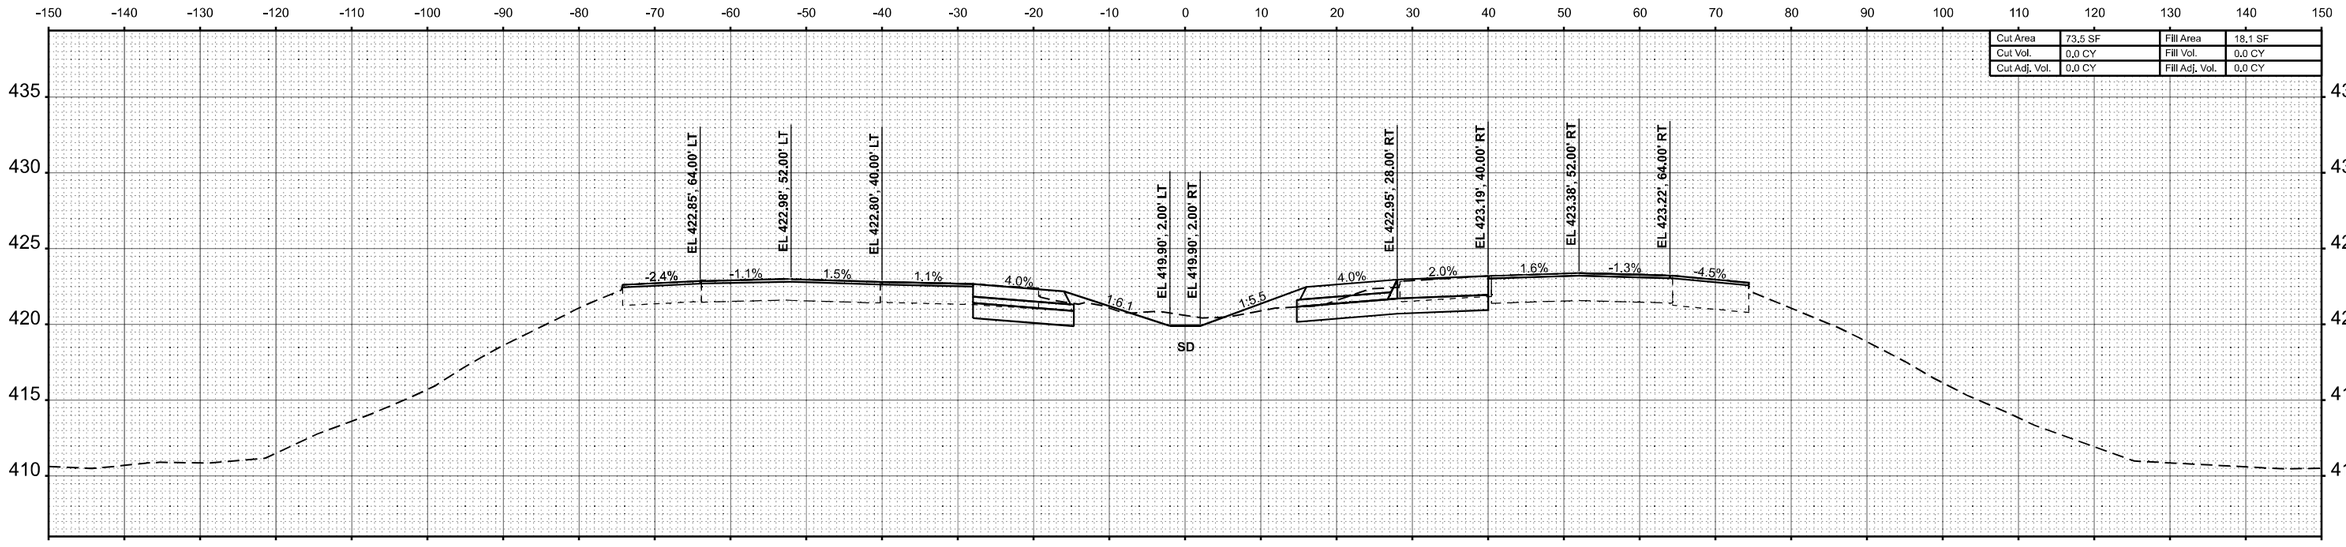

STA 75+00.00

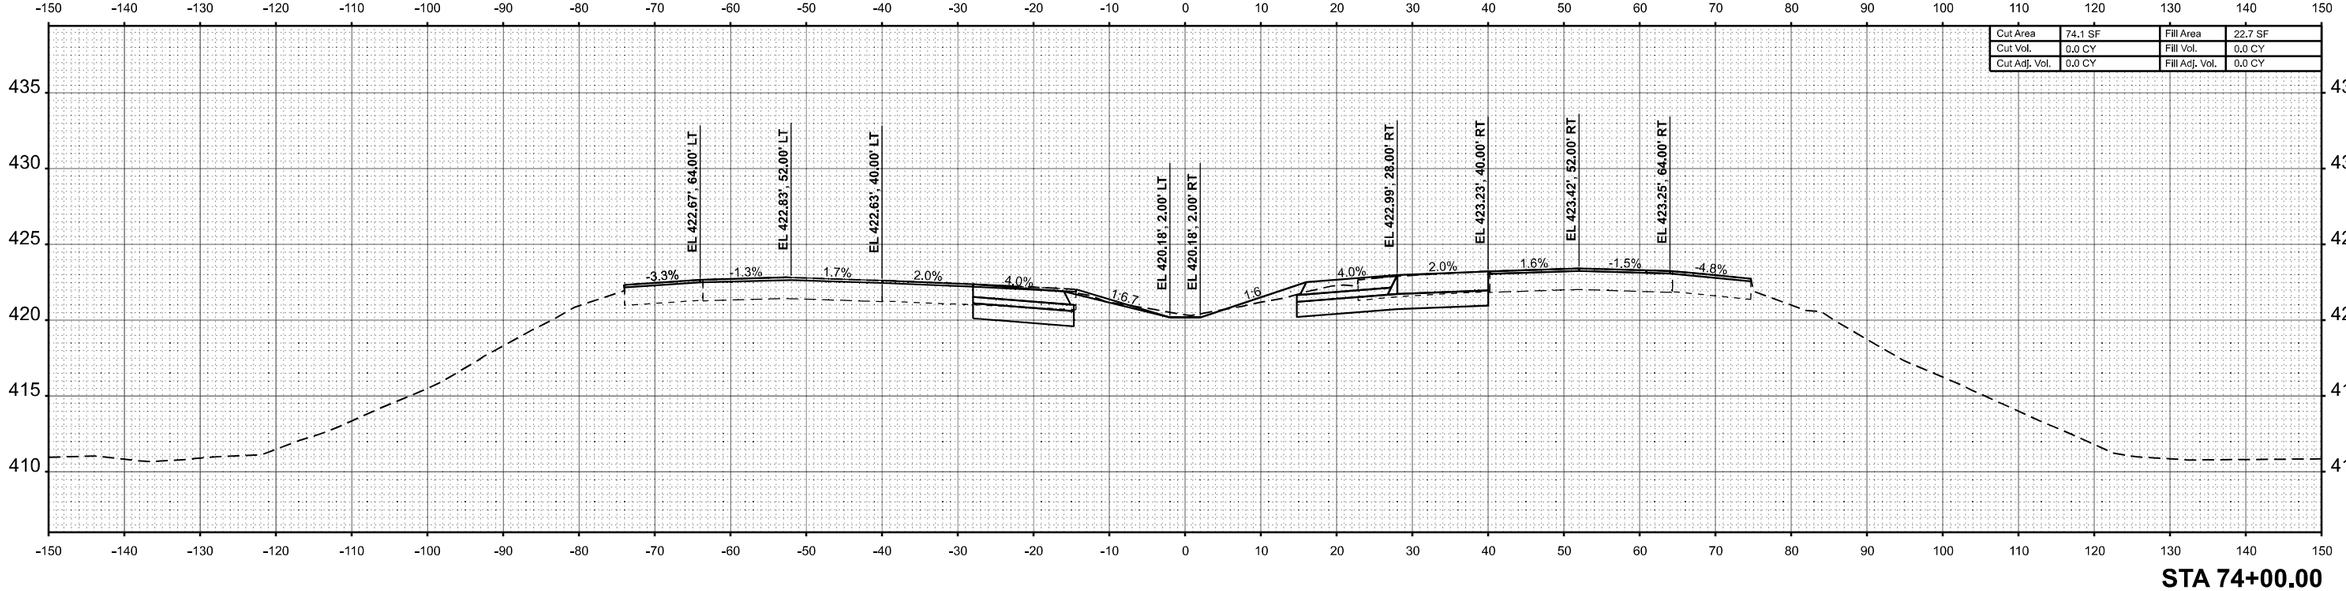

STA 74+00.00

FINAL SURVEY | NOTE BOOK | NO. | SURVEYED | PLOTTED | TEMPLATE | AREAS | AREAS CHECKED | BY | DATE

ORIGINAL SURVEY | NOTE BOOK | NO. | SURVEYED | PLOTTED | TEMPLATE | AREAS | AREAS CHECKED | BY | DATE

MODEL: I57 XS R3 - 74+00.00 R3 [Sheet]
FILE NAME: c:\volkert_pw_workingdir\betsy.witt\d0326115\D978798-sht-XSSht-I57-R3.dgn

VOLKERT


USER NAME = betsy.witt	DESIGNED -	REVISED -
	DRAWN -	REVISED -
PLOT SCALE = $SCALE$	CHECKED -	REVISED -
PLOT DATE = 8/27/2024	DATE -	REVISED -

STATE OF ILLINOIS
DEPARTMENT OF TRANSPORTATION

CROSS SECTIONS
INTERSTATE 57

SCALE: 1"=10' | SHEET 40 OF 274 SHEETS | STA. 74+00.00 R3 | TO STA. 75+00.00 R3

F.A.I. RTE.	SECTION	COUNTY	TOTAL SHEETS	SHEET NO.
57	(X1-8,X1-7-1,X1-7,X1-6-1)R-2	WILLIAMSON	614	370
		CONTRACT NO. 78798		
	ILLINOIS	FED. AID PROJECT		

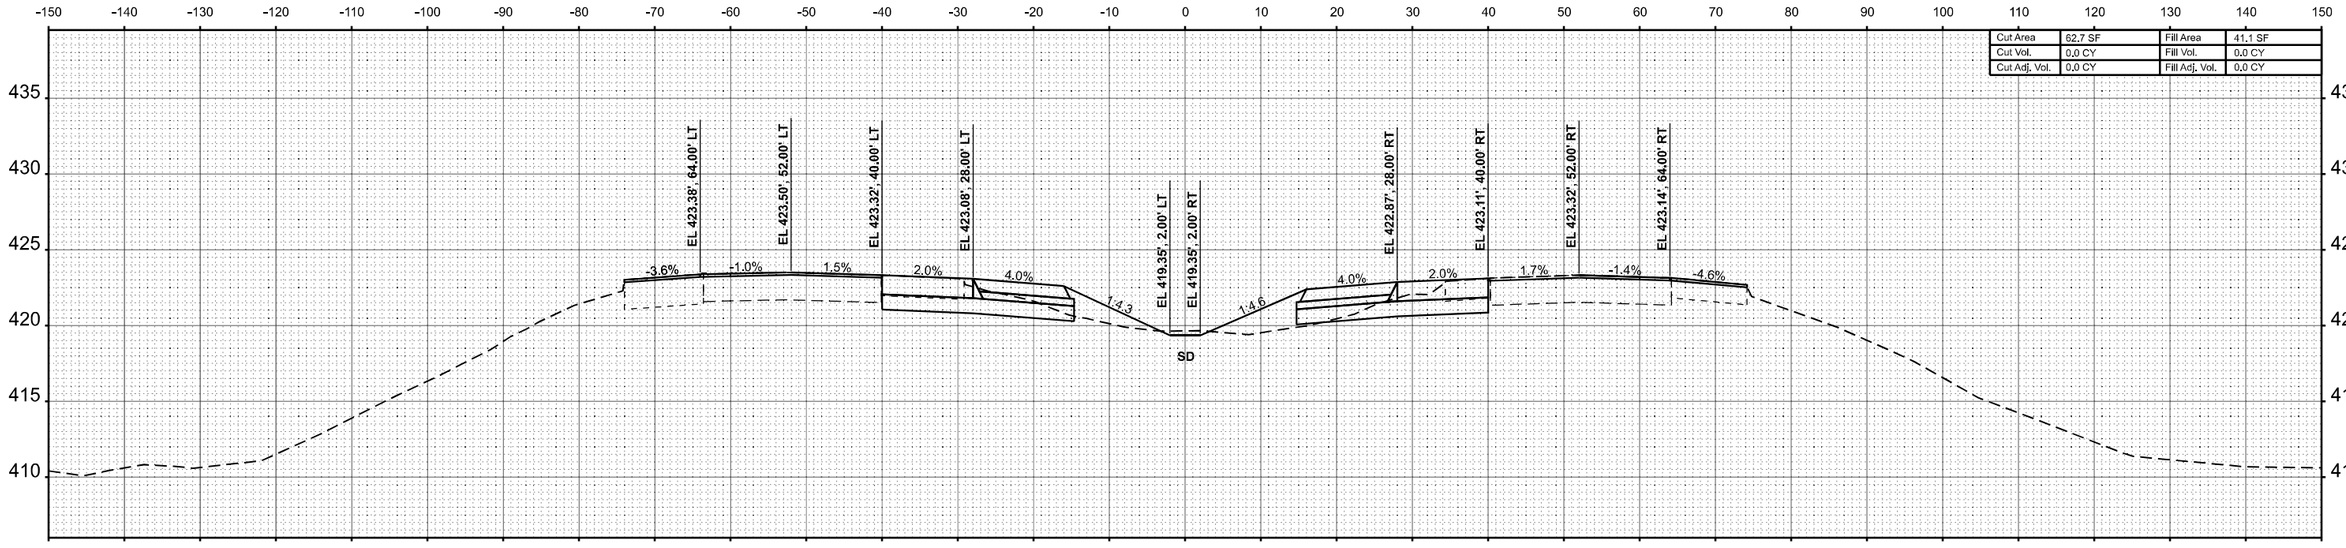

FINAL SURVEY | NOTE BOOK | NO. | SURVEYED | PLOTTED | TEMPLATE | AREAS | AREAS CHECKED | BY | DATE

ORIGINAL SURVEY | NOTE BOOK | NO. | SURVEYED | PLOTTED | TEMPLATE | AREAS | AREAS CHECKED | BY | DATE

MODEL: I57 XS R3 - 76+00.00 R3 [Sheet]
FILE NAME: c:\volkert_pw_workingdir\betsy.witt\d0326115\D978798~sht~XSSht-I57-R3.dgn

VOLKERT


USER NAME = betsy.witt	DESIGNED -	REVISED -
	DRAWN -	REVISED -
PLOT SCALE = $SCALE$	CHECKED -	REVISED -
PLOT DATE = 8/27/2024	DATE -	REVISED -

STATE OF ILLINOIS
DEPARTMENT OF TRANSPORTATION


CROSS SECTIONS
INTERSTATE 57

SCALE: 1"=10' | SHEET 41 OF 274 SHEETS | STA. 76+00.00 R3 | TO STA. 77+00.00 R3

F.A.I. RTE.	SECTION	COUNTY	TOTAL SHEETS	SHEET NO.
57	(X1-8,X1-7-1,X1-7,X1-6-1)R-2	WILLIAMSON	614	371
		CONTRACT NO. 78798		
	ILLINOIS	FED. AID PROJECT		

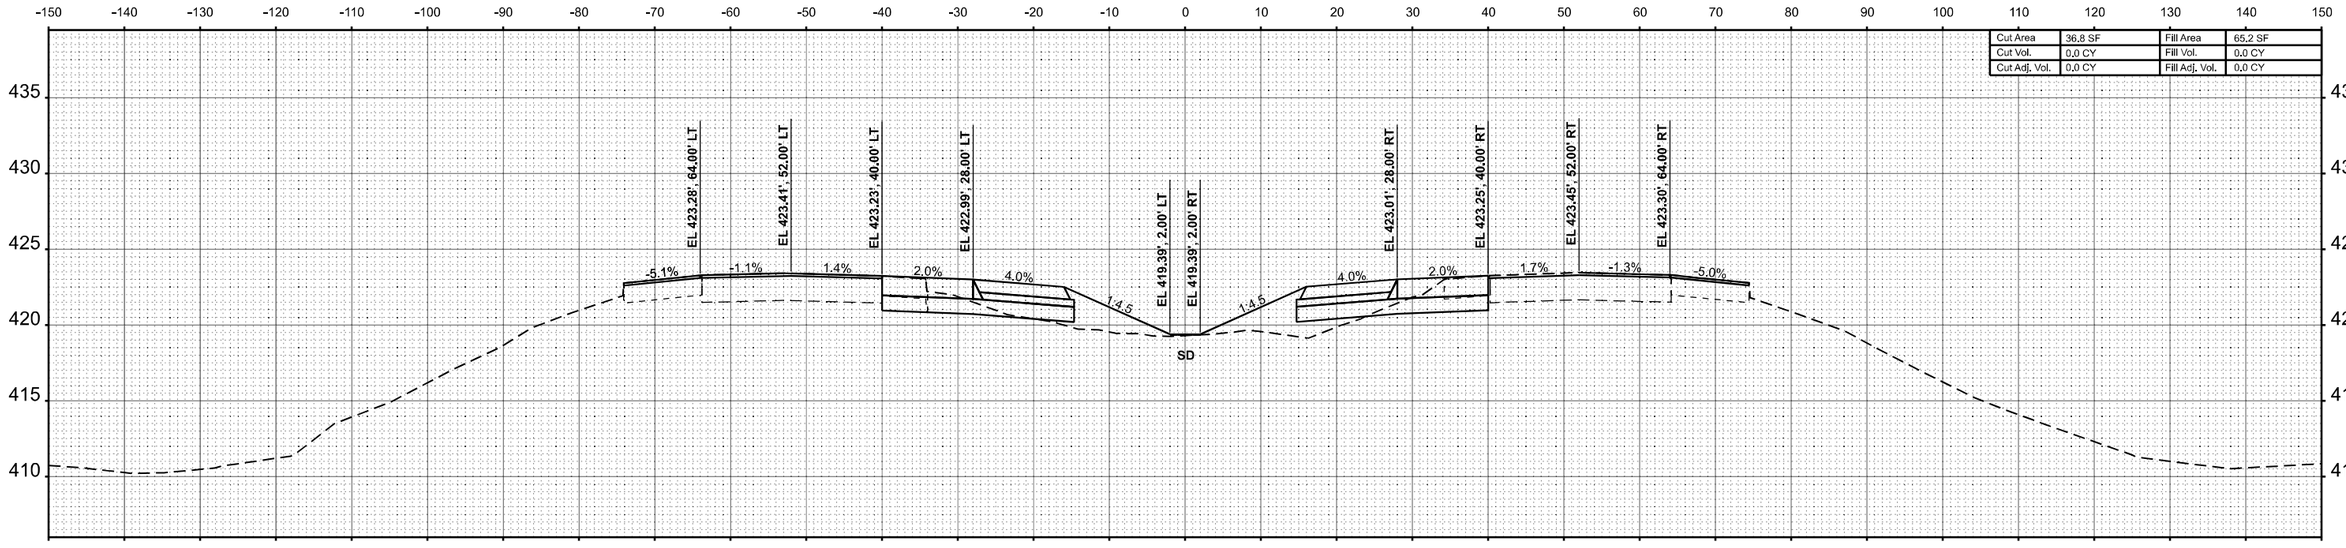

STA 79+00.00

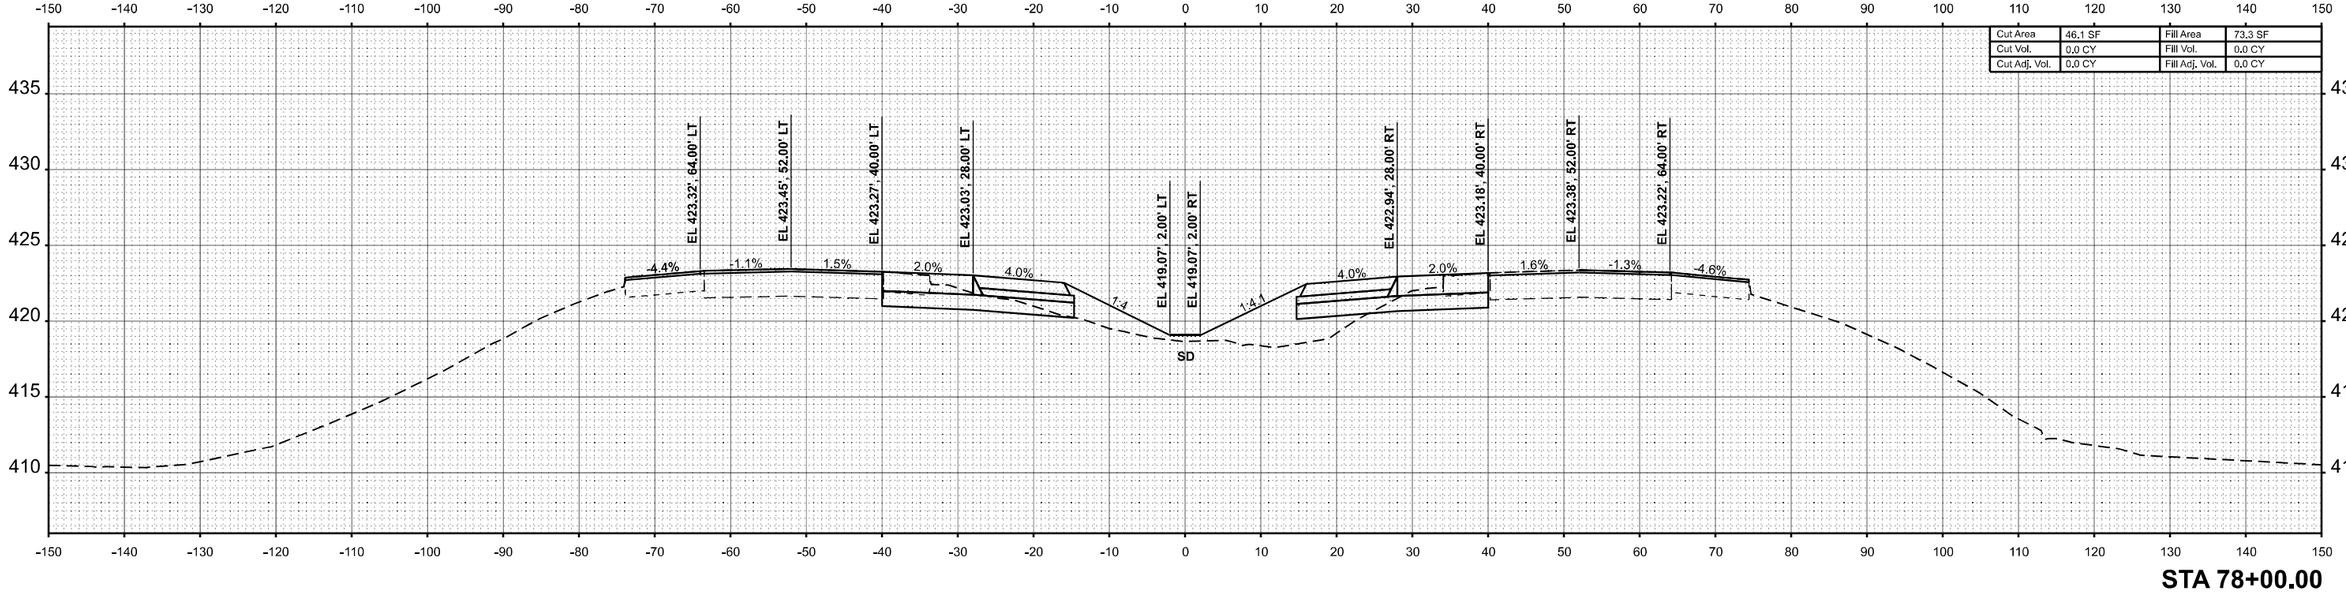

STA 78+00.00

FINAL SURVEY / ORIGINAL SURVEY

NO.	BY	DATE

SURVEYED
PLOTTED
TEMPLATE
AREAS
AREAS CHECKED
NOTE BOOK

MODEL: I57 XS R3 - 78+00.00 R3 [Sheet]
FILE NAME: c:\volkert_pw_workingdir\betsy.witt\d0326115\D978798-sht-XSSht-I57-R3.dgn

VOLKERT


USER NAME = betsy.witt	DESIGNED -	REVISED -
	DRAWN -	REVISED -
PLOT SCALE = $SCALE$	CHECKED -	REVISED -
PLOT DATE = 8/27/2024	DATE -	REVISED -

STATE OF ILLINOIS
DEPARTMENT OF TRANSPORTATION


CROSS SECTIONS
INTERSTATE 57

SCALE: 1"=10' | SHEET 42 OF 274 SHEETS | STA. 78+00.00 R3 | TO STA. 79+00.00 R3

F.A.I. RTE.	SECTION	COUNTY	TOTAL SHEETS	SHEET NO.
57	(X1-8,X1-7-1,X1-7,X1-6-1)R-2	WILLIAMSON	614	372
		CONTRACT NO. 78798		
		ILLINOIS	FED. AID PROJECT	

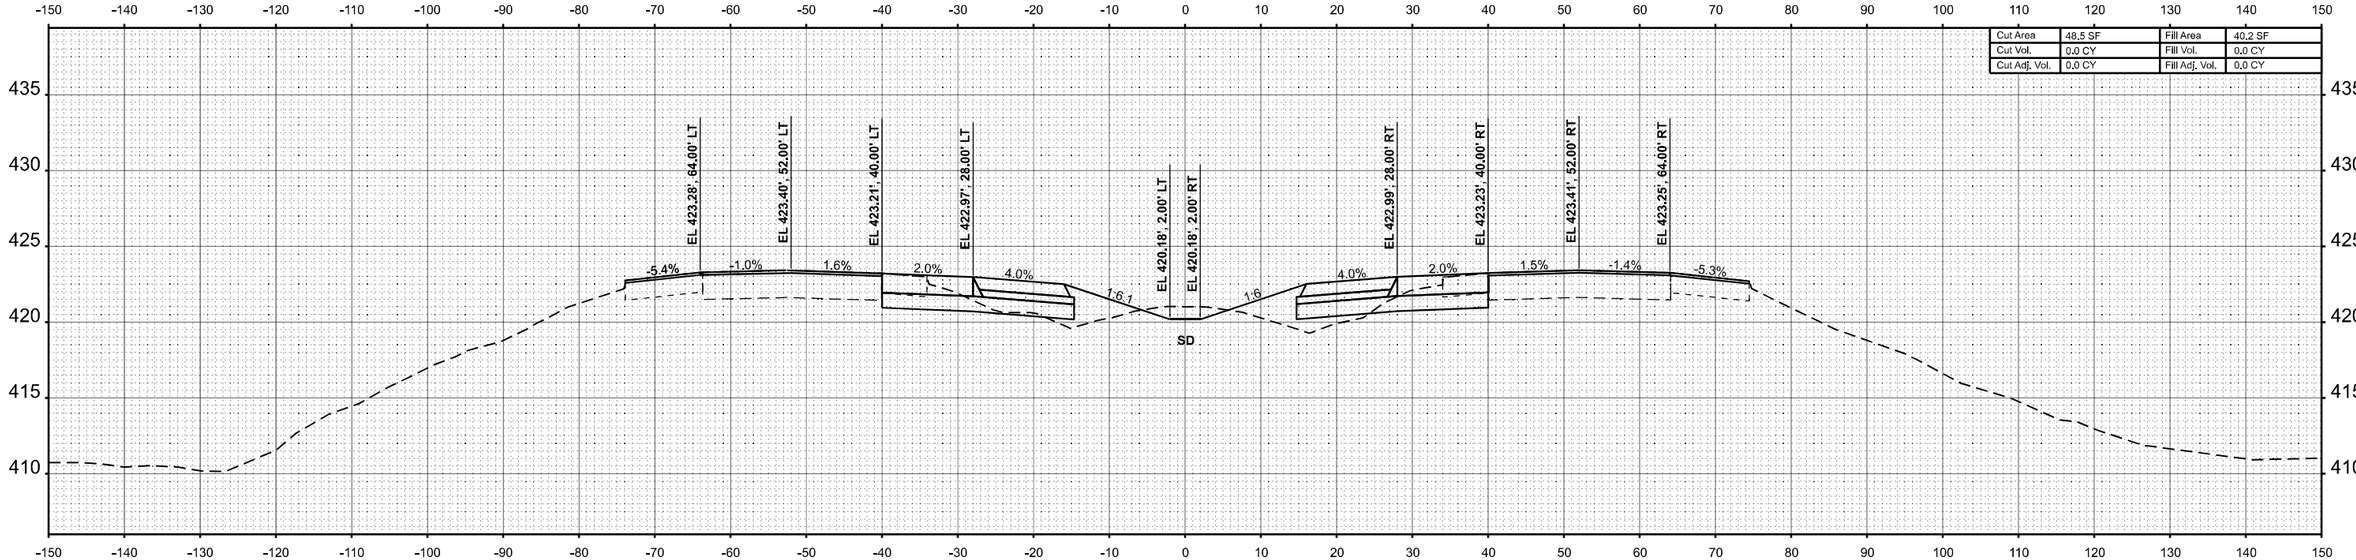

STA 81+00.00

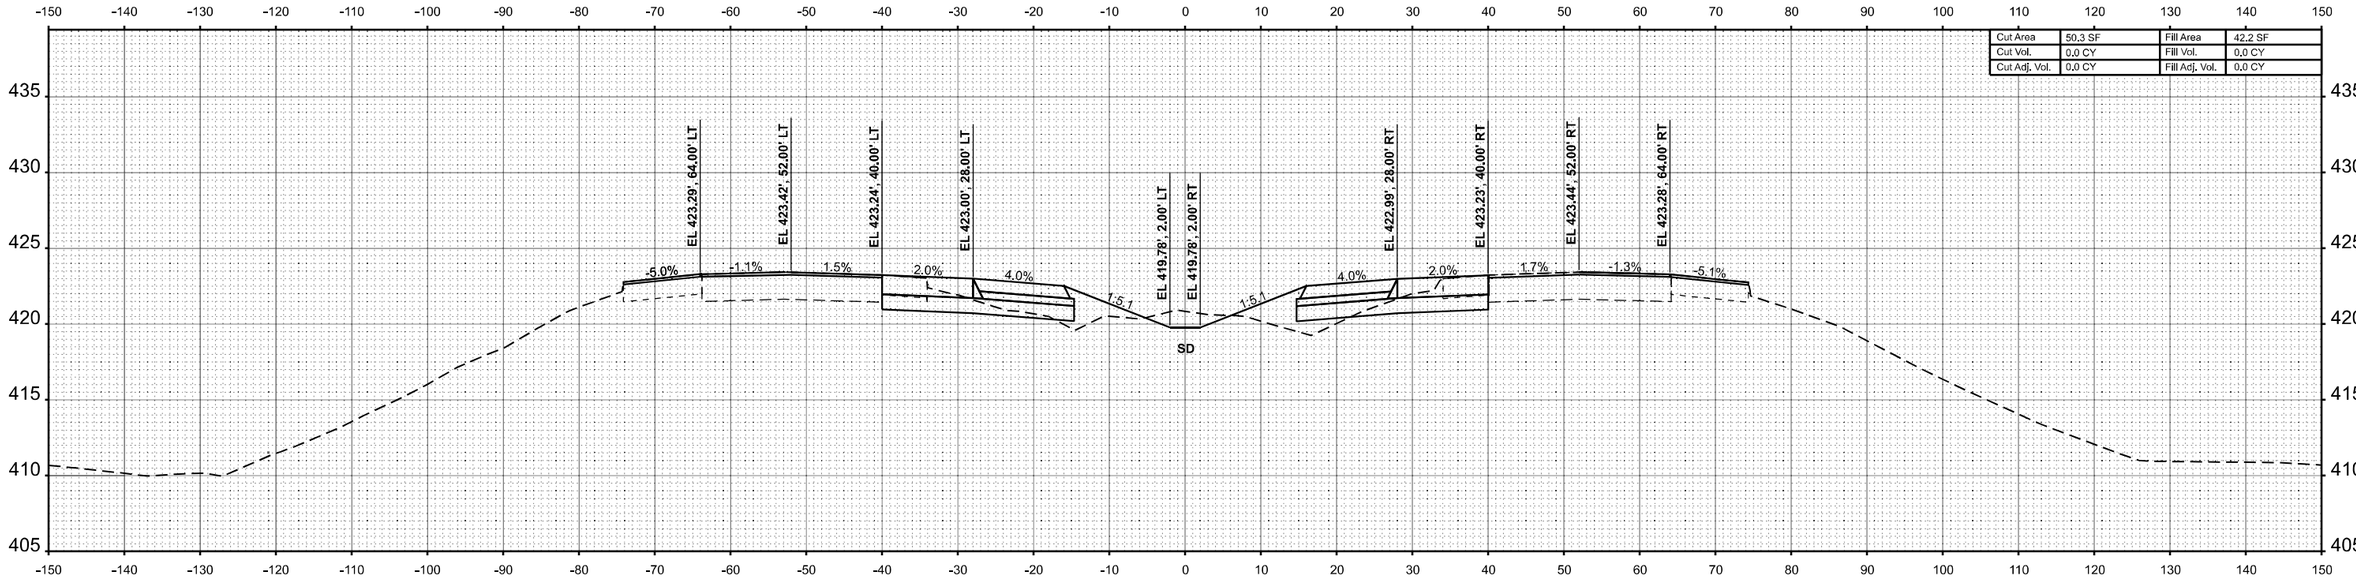

STA 80+00.00

FINAL SURVEY | NOTE BOOK | NO. | SURVEYED | PLOTTED | TEMPLATE | AREAS | AREAS CHECKED | BY | DATE

ORIGINAL SURVEY | NOTE BOOK | NO. | SURVEYED | PLOTTED | TEMPLATE | AREAS | AREAS CHECKED | BY | DATE

MODEL: I57 XS R3 - 80+00.00 R3 [Sheet]
FILE NAME: c:\volkert_pw_workingdir\betsy.witt\d0326115\D978798-shi-XSShi-I57-R3.dgn

VOLKERT


USER NAME = betsy.witt	DESIGNED -	REVISED -
	DRAWN -	REVISED -
PLOT SCALE = $SCALE$	CHECKED -	REVISED -
PLOT DATE = 8/27/2024	DATE -	REVISED -

STATE OF ILLINOIS
DEPARTMENT OF TRANSPORTATION


CROSS SECTIONS
INTERSTATE 57

SCALE: 1"=10' | SHEET 43 OF 274 SHEETS | STA. 80+00.00 R3 | TO STA. 81+00.00 R3

F.A.I. RTE.	SECTION	COUNTY	TOTAL SHEETS	SHEET NO.
57	(X1-8,X1-7-1,X1-7,X1-6-1)R-2	WILLIAMSON	614	373
		CONTRACT NO. 78798		
	ILLINOIS	FED. AID PROJECT		

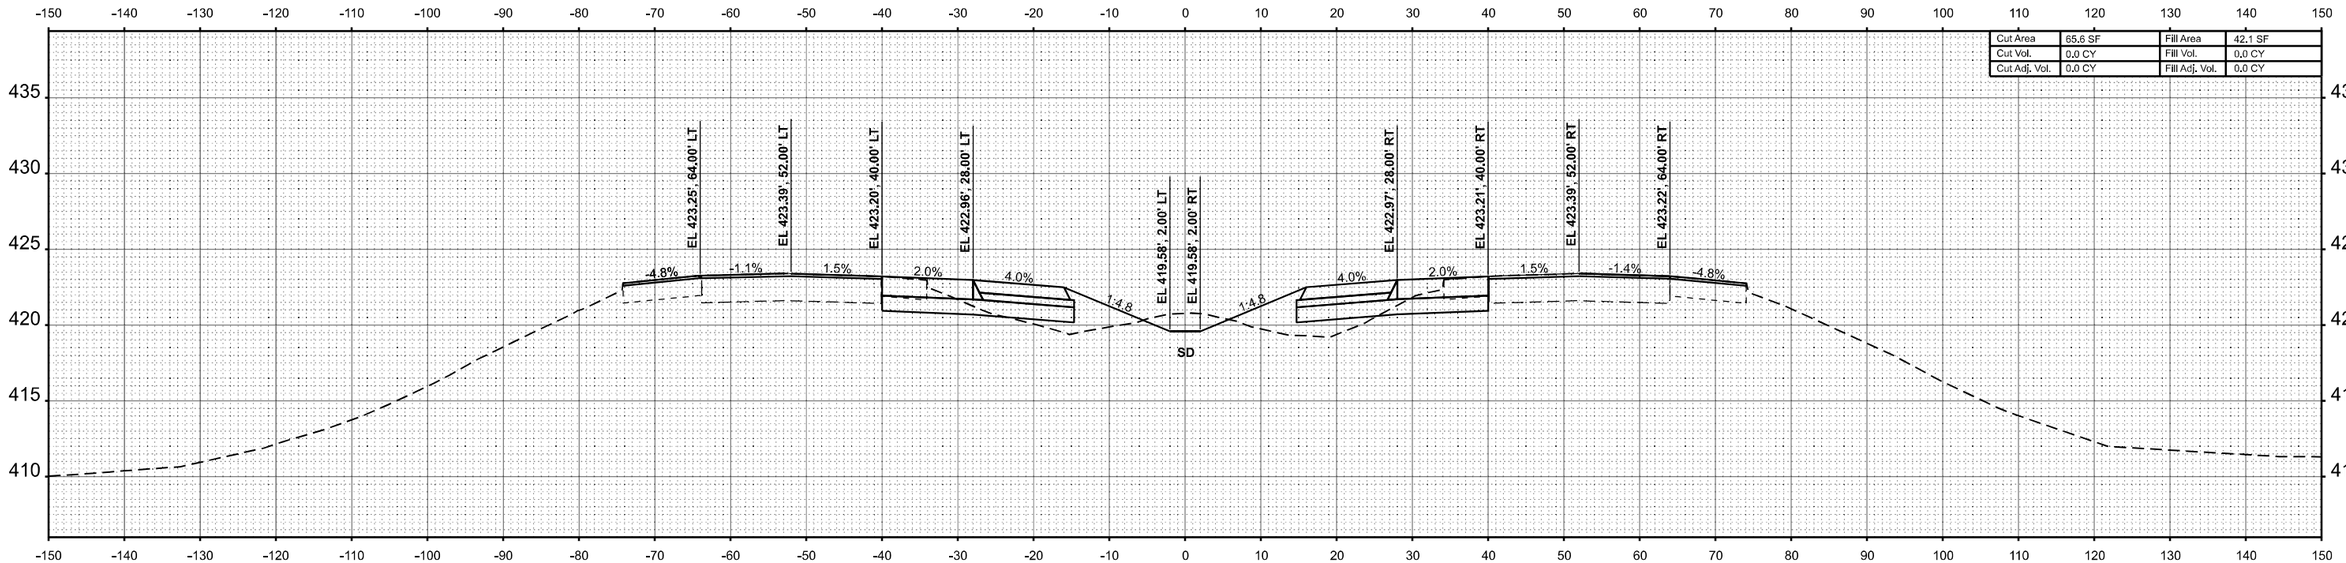

STA 83+00.00

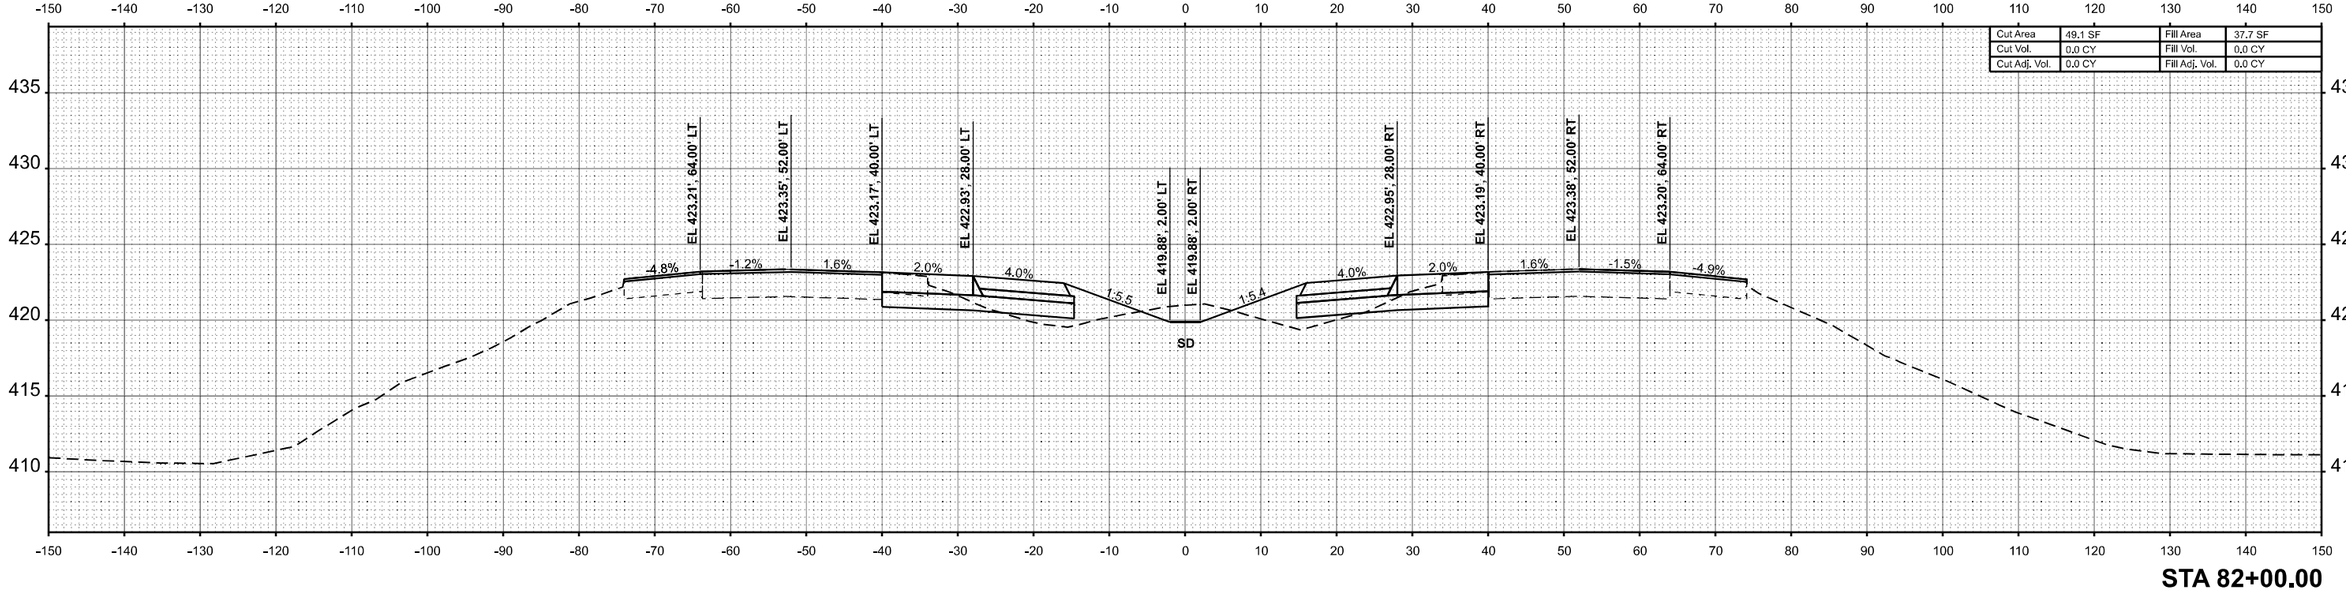

STA 82+00.00

DATE	BY	
		SURVEYED
		PLOTTED
		TEMPLATE
		AREAS
		AREAS CHECKED

FINAL SURVEY
NOTE BOOK
NO.

ORIGINAL SURVEY
NOTE BOOK
NO.

MODEL: I57 XS R3 - 82+00.00 R3 [Sheet]
FILE NAME: c:\volkert_pw_workingdir\betsy.witt\d0326115\D978798-sht-XSSht-I57-R3.dgn

VOLKERT

USER NAME = betsy.witt	DESIGNED -	REVISED -
	DRAWN -	REVISED -
PLOT SCALE = $SCALE$	CHECKED -	REVISED -
PLOT DATE = 8/27/2024	DATE -	REVISED -


STATE OF ILLINOIS
DEPARTMENT OF TRANSPORTATION

CROSS SECTIONS
INTERSTATE 57


SCALE: 1"=10' | SHEET 44 OF 274 SHEETS | STA. 82+00.00 R3 | TO STA. 83+00.00 R3

F.A.I. RTE.	SECTION	COUNTY	TOTAL SHEETS	SHEET NO.
57	(X1-8,X1-7-1,X1-7,X1-6-1)R-2	WILLIAMSON	614	374
		CONTRACT NO. 78798		
	ILLINOIS	FED. AID PROJECT		

FINAL SURVEY		BY	DATE
	SURVEYED		
	PLOTTED		
	TEMPLATE		
NOTE BOOK	AREAS		
NO.	AREAS CHECKED		

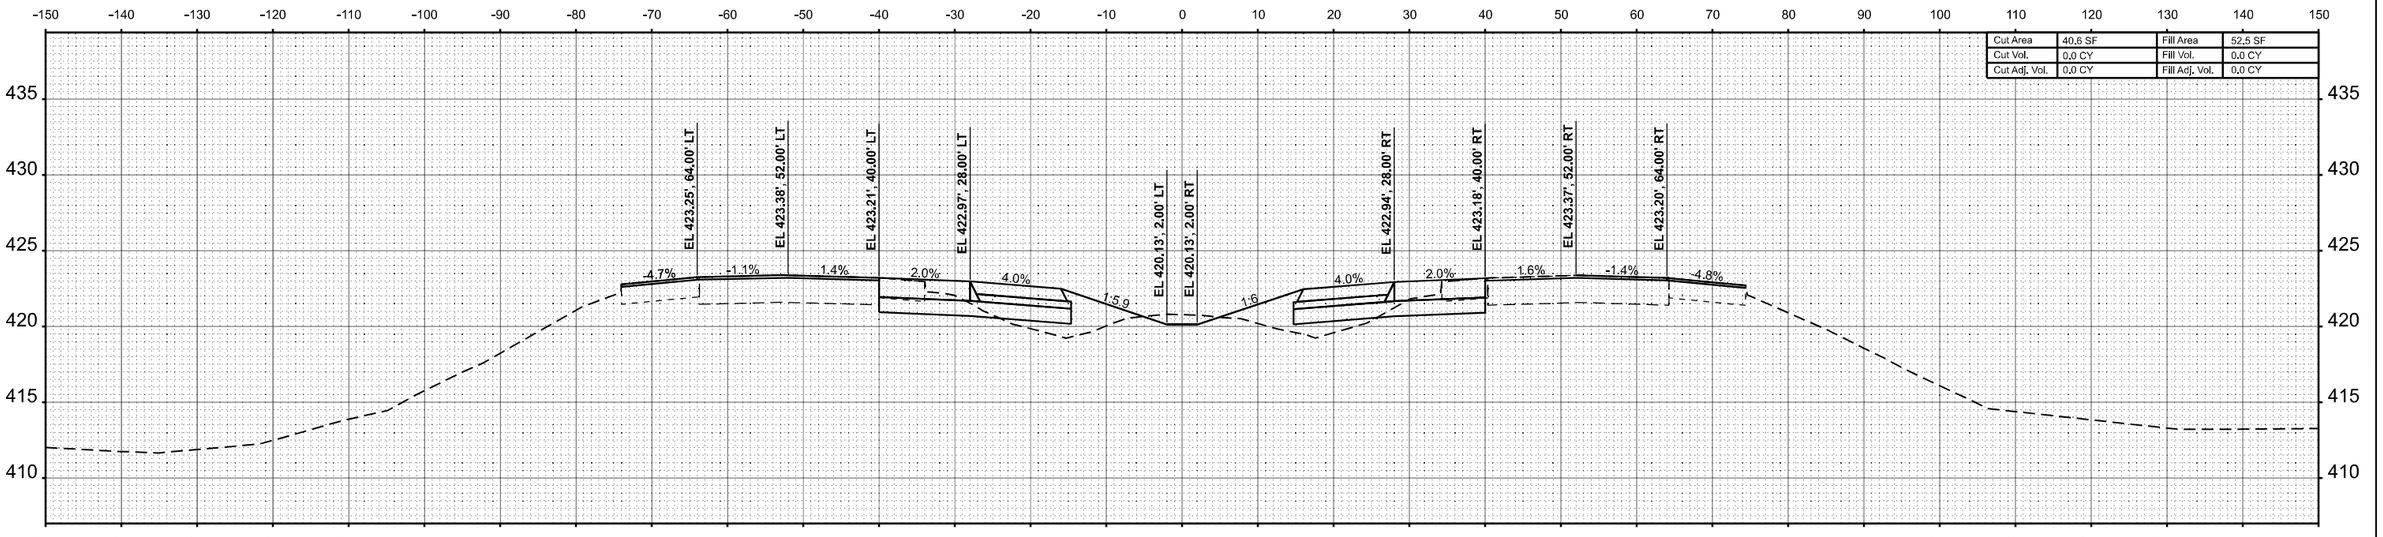

STA 85+00.00

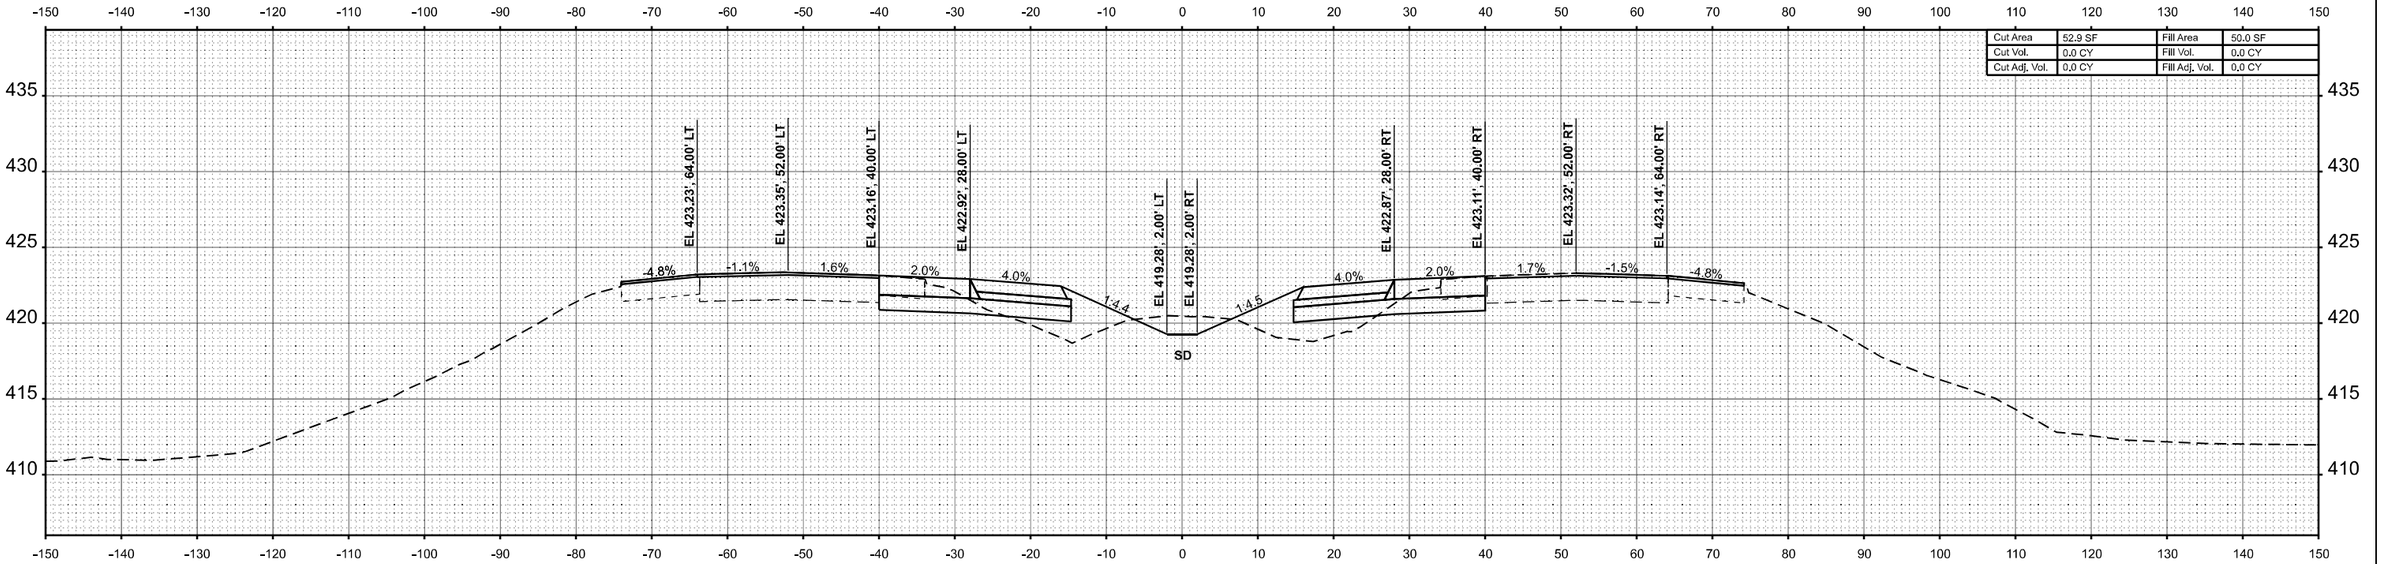

STA 84+00.00

ORIGINAL SURVEY		BY	DATE
	SURVEYED		
	PLOTTED		
	TEMPLATE		
NOTE BOOK	AREAS		
NO.	AREAS CHECKED		

MODEL: I57 XS R3 - 84+00.00 R3 [Sheet]
FILE NAME: c:\volkert_pw_workingdir\betsy.witt\d03261115\D978798-sht-XSSht-I57-R3.dgn

VOLKERT

USER NAME = betsy.witt	DESIGNED -	REVISED -
	DRAWN -	REVISED -
PLOT SCALE = $SCALE$	CHECKED -	REVISED -
PLOT DATE = 8/27/2024	DATE -	REVISED -

STATE OF ILLINOIS
DEPARTMENT OF TRANSPORTATION


CROSS SECTIONS
INTERSTATE 57

SCALE: 1"=10' | SHEET 45 OF 274 SHEETS | STA. 84+00.00 R3 | TO STA. 85+00.00 R3


F.A.I. RTE.	SECTION	COUNTY	TOTAL SHEETS	SHEET NO.
57	(X1-8,X1-7-1,X1-7,X1-6-1)R-2	WILLIAMSON	614	375
		CONTRACT NO. 78798		
	ILLINOIS	FED. AID PROJECT		

FINAL SURVEY	NOTE BOOK	NO.

	BY	DATE
SURVEYED		
PLOTTED		
TEMPLATE		
AREAS		
AREAS CHECKED		

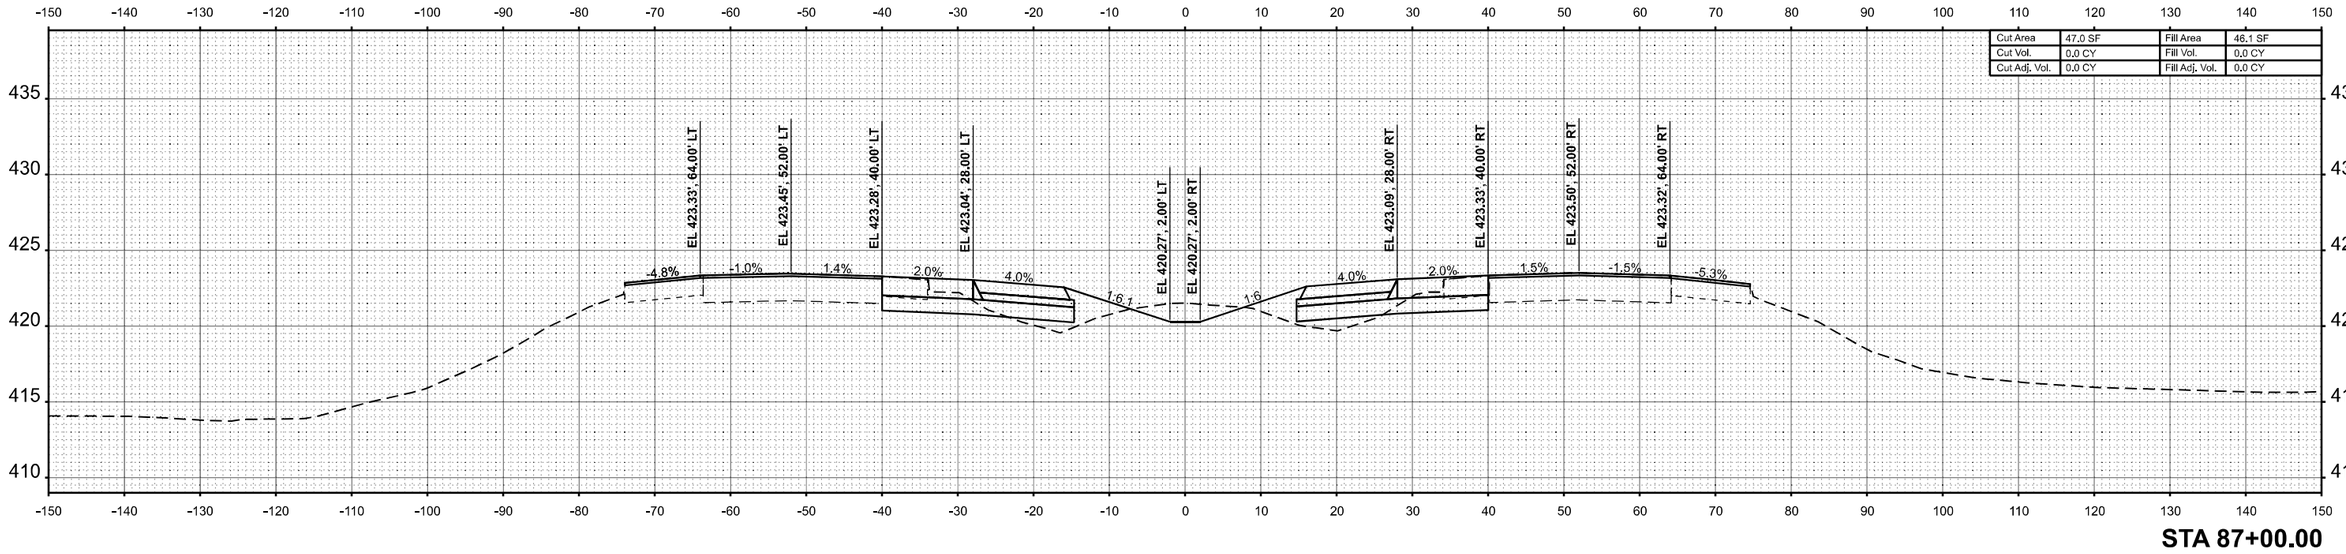

STA 87+00.00

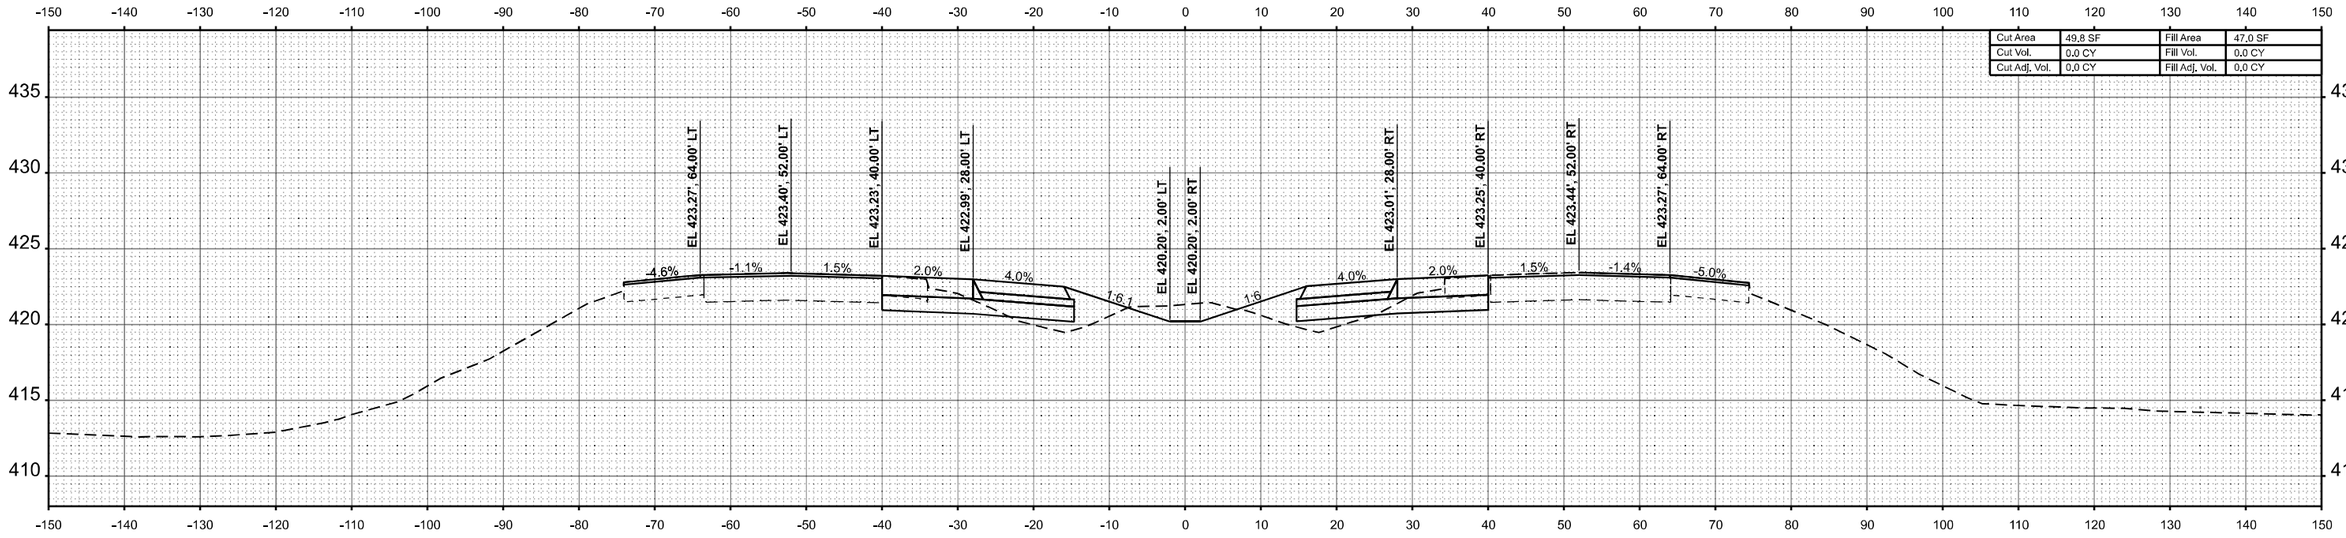

STA 86+00.00

ORIGINAL SURVEY	NOTE BOOK	NO.

	BY	DATE
SURVEYED		
PLOTTED		
TEMPLATE		
AREAS		
AREAS CHECKED		

MODEL: I57 XS R3 - 86+00.00 R3 [Sheet]
FILE NAME: c:\volkert_pw_workingdir\betsy.witt\d0326115\D978798-sht-XSSht-I57-R3.dgn

VOLKERT


USER NAME = betsy.witt	DESIGNED -	REVISED -
	DRAWN -	REVISED -
PLOT SCALE = $SCALE$	CHECKED -	REVISED -
PLOT DATE = 8/27/2024	DATE -	REVISED -

STATE OF ILLINOIS
DEPARTMENT OF TRANSPORTATION


CROSS SECTIONS
INTERSTATE 57

SCALE: 1"=10' | SHEET 46 OF 274 SHEETS | STA. 86+00.00 R3 | TO STA. 87+00.00 R3

F.A.I. RTE.	SECTION	COUNTY	TOTAL SHEETS	SHEET NO.
57	(X1-8,X1-7-1,X1-7,X1-6-1)R-2	WILLIAMSON	614	376
		CONTRACT NO. 78798		
	ILLINOIS	FED. AID PROJECT		

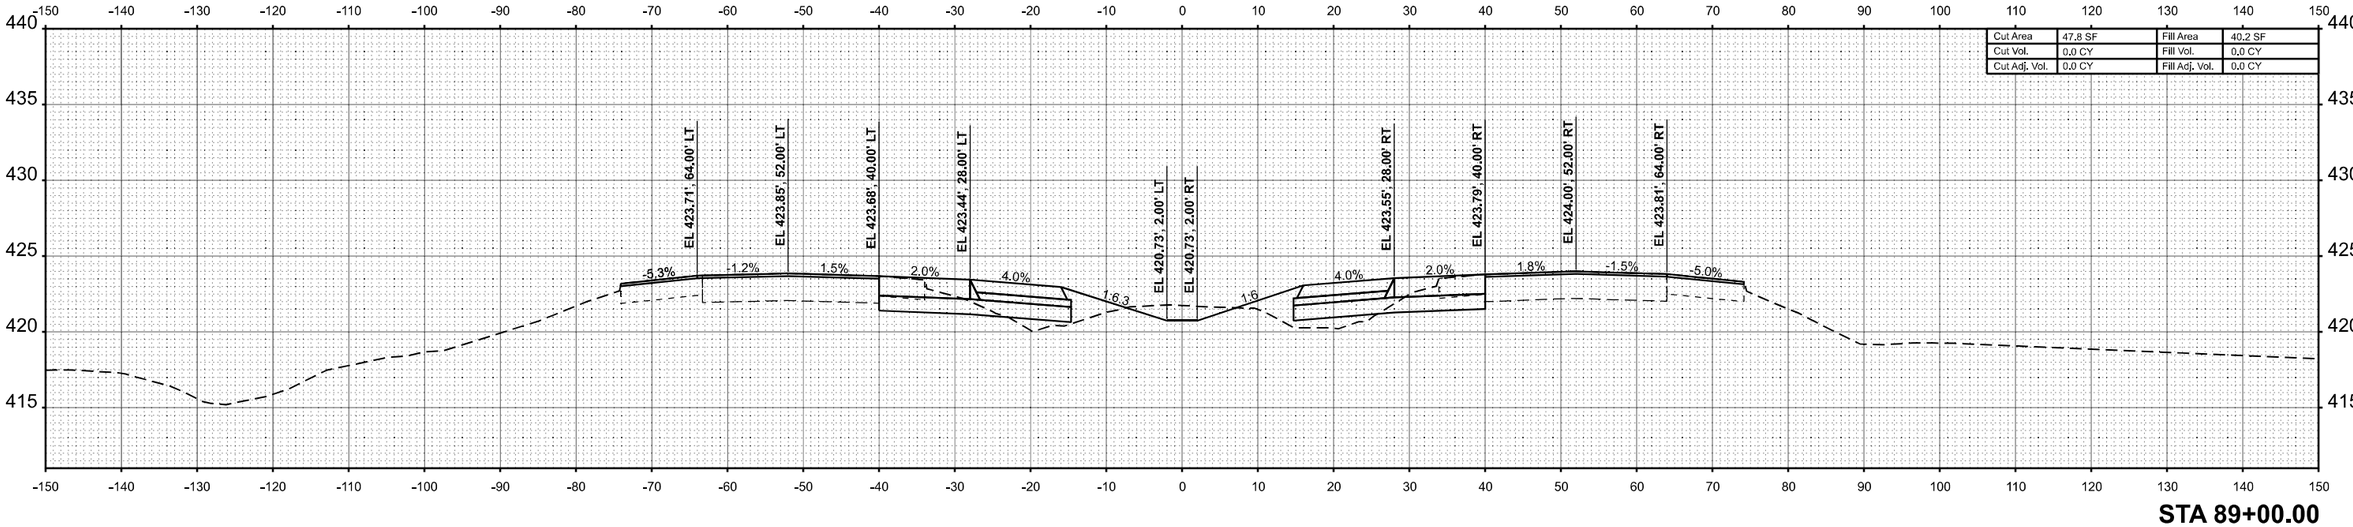

STA 89+00.00

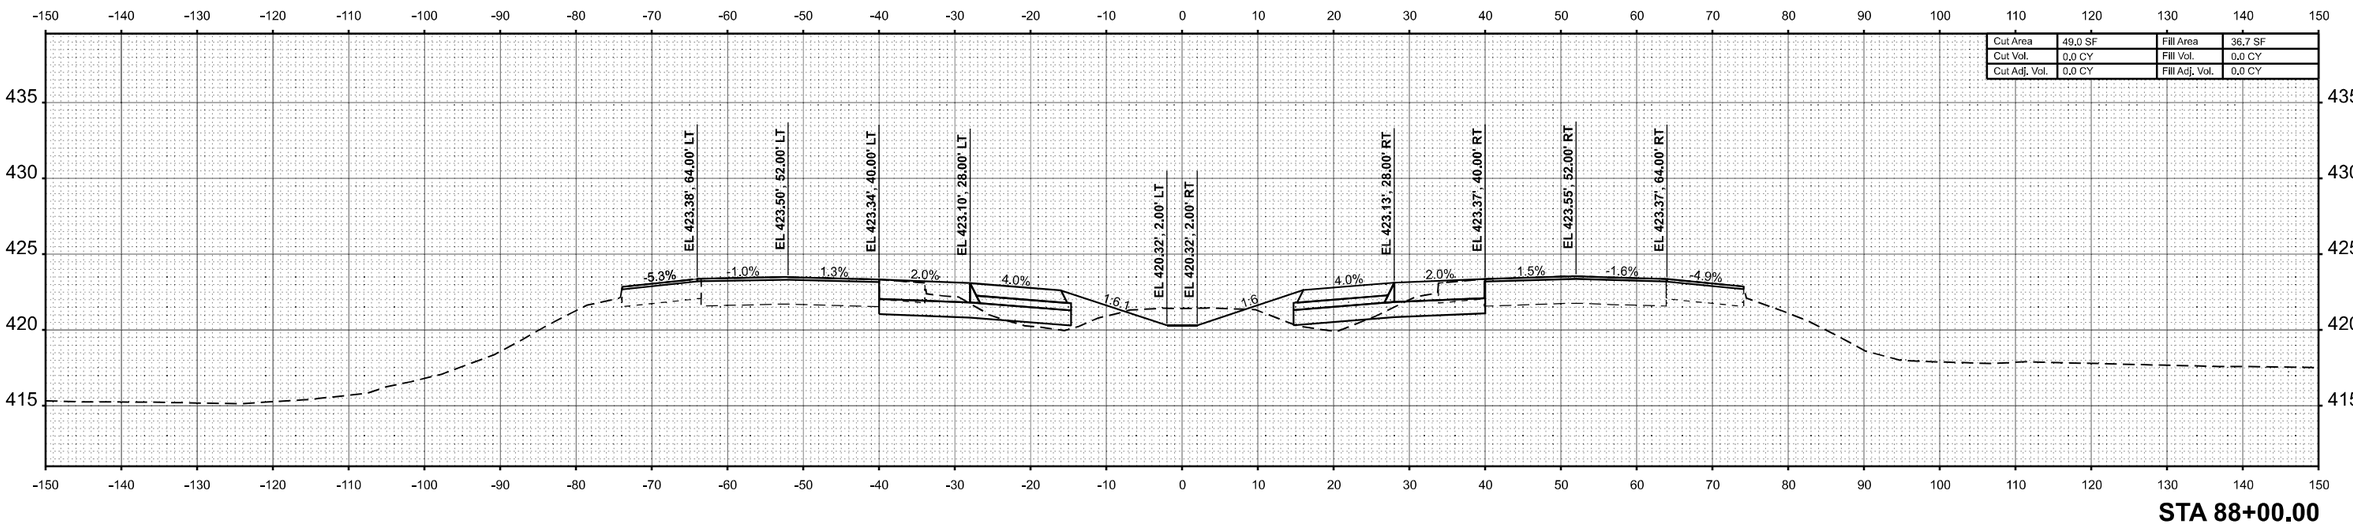

STA 88+00.00

FINAL SURVEY

NO.	BY	DATE
SURVEYED		
PLOTTED		
TEMPLATE		
AREAS		
AREAS CHECKED		

ORIGINAL SURVEY

NO.	BY	DATE
SURVEYED		
PLOTTED		
TEMPLATE		
AREAS		
AREAS CHECKED		

MODEL: I57 XS R3 - 88+00.00 R3 [Sheet]
FILE NAME: c:\volkert_pw_workingdir\betsy.witt\d0326115\D978798-sht-XSSht-I57-R3.dgn

VOLKERT

USER NAME = betsy.witt	DESIGNED -	REVISED -	
	DRAWN -	REVISED -	
PLOT SCALE = $SCALE$	CHECKED -	REVISED -	
PLOT DATE = 8/27/2024	DATE -	REVISED -	

STATE OF ILLINOIS
DEPARTMENT OF TRANSPORTATION


CROSS SECTIONS
INTERSTATE 57

SCALE: 1"=10' | SHEET 47 OF 274 SHEETS | STA. 88+00.00 R3 | TO STA. 89+00.00 R3


F.A.I. RTE.	SECTION	COUNTY	TOTAL SHEETS	SHEET NO.
57	(X1-8,X1-7-1,X1-7,X1-6-1)R-2	WILLIAMSON	614	377
		CONTRACT NO. 78798		
	ILLINOIS	FED. AID PROJECT		

FINAL SURVEY	NO'TE BOOK	NO.
	SURVEYED	
	PLOTTED	
	TEMPLATE	
	AREAS	
	AREAS CHECKED	

BY	DATE

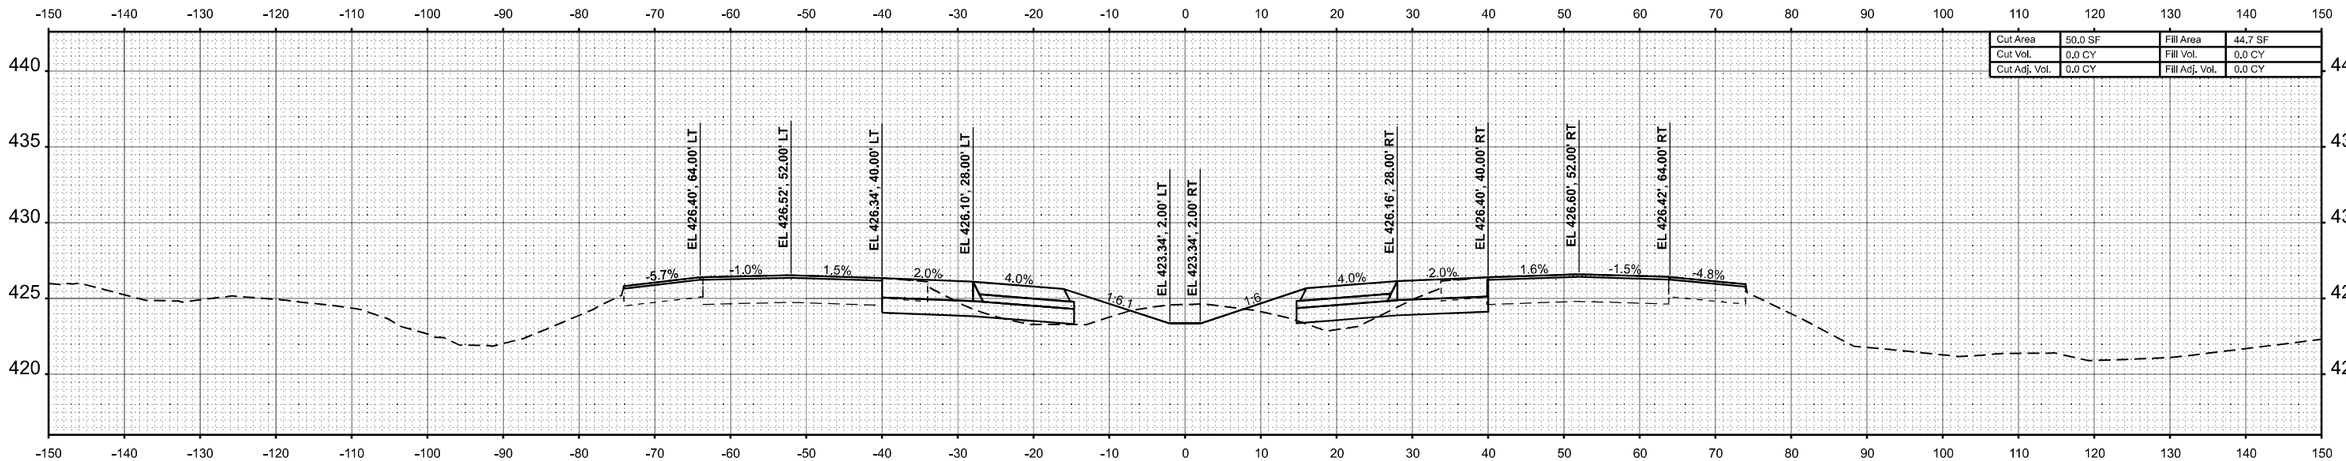

STA 91+00.00

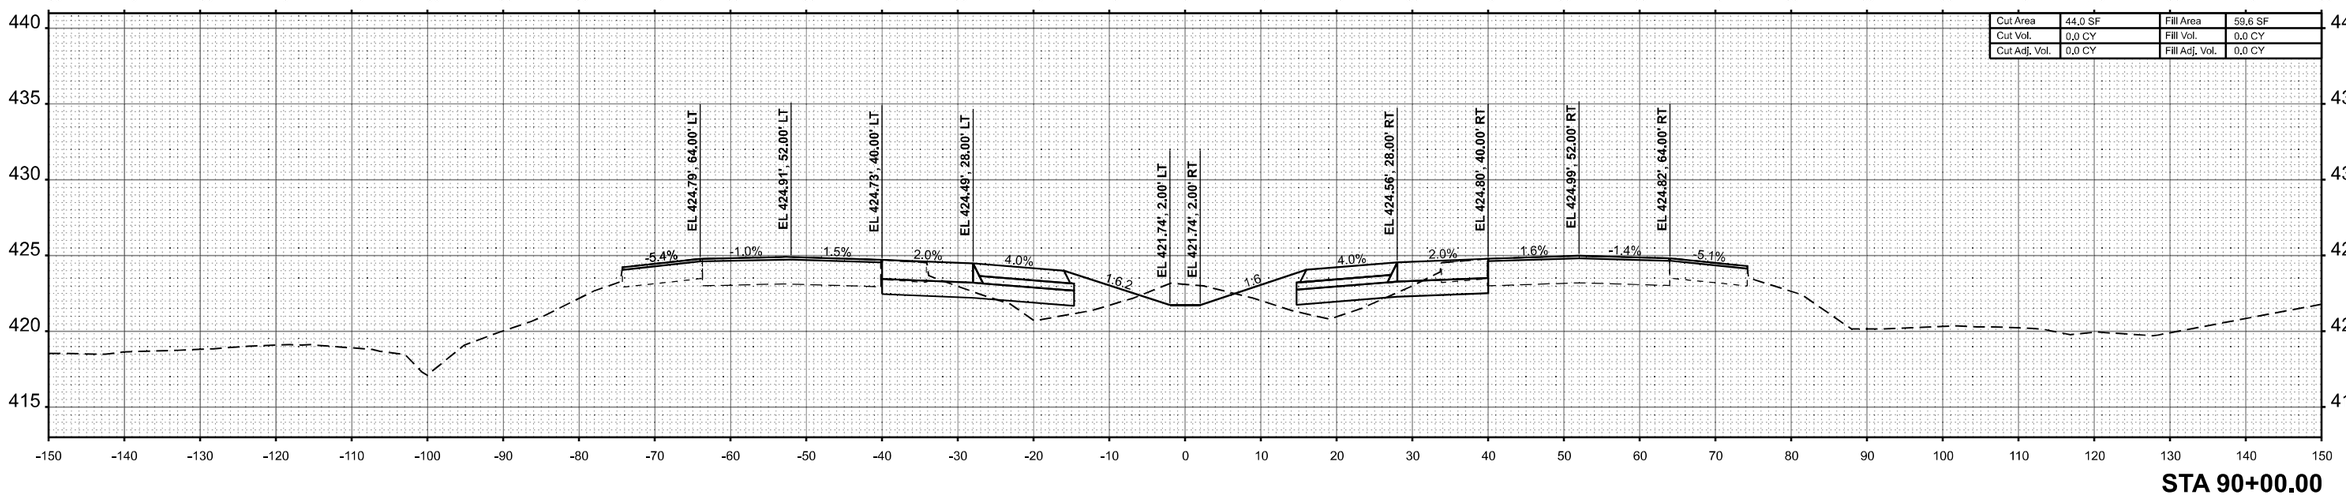

STA 90+00.00

ORIGINAL SURVEY	NOTE BOOK	NO.
	SURVEYED	
	PLOTTED	
	TEMPLATE	
	AREAS	
	AREAS CHECKED	

BY	DATE

MODEL: I57 XS R3 - 90+00.00 R3 [Sheet]
FILE NAME: c:\volkert_pw_workingdir\betsy.witt\d0326115\D978798-sh-XSSht-I57-R3.dgn

VOLKERT

USER NAME = betsy.witt	DESIGNED -	REVISED -	
	DRAWN -	REVISED -	
PLOT SCALE = $SCALE$	CHECKED -	REVISED -	
PLOT DATE = 8/27/2024	DATE -	REVISED -	

STATE OF ILLINOIS
DEPARTMENT OF TRANSPORTATION


CROSS SECTIONS
INTERSTATE 57

SCALE: 1"=10' | SHEET 48 OF 274 SHEETS | STA. 90+00.00 R3 | TO STA. 91+00.00 R3

F.A.I. RTE.	SECTION	COUNTY	TOTAL SHEETS	SHEET NO.
57	(X1-8,X1-7-1,X1-7,X1-6-1)R-2	WILLIAMSON	614	378
		CONTRACT NO. 78798		
	ILLINOIS	FED. AID PROJECT		

FINAL SURVEY		BY	DATE
NOTE BOOK	SURVEYED		
	PLOTTED		
	TEMPLATE		
	ANGLES		
NO.	AREAS CHECKED		

ORIGINAL SURVEY		BY	DATE
NOTE BOOK	SURVEYED		
	PLOTTED		
	TEMPLATE		
	ANGLES		
NO.	AREAS CHECKED		

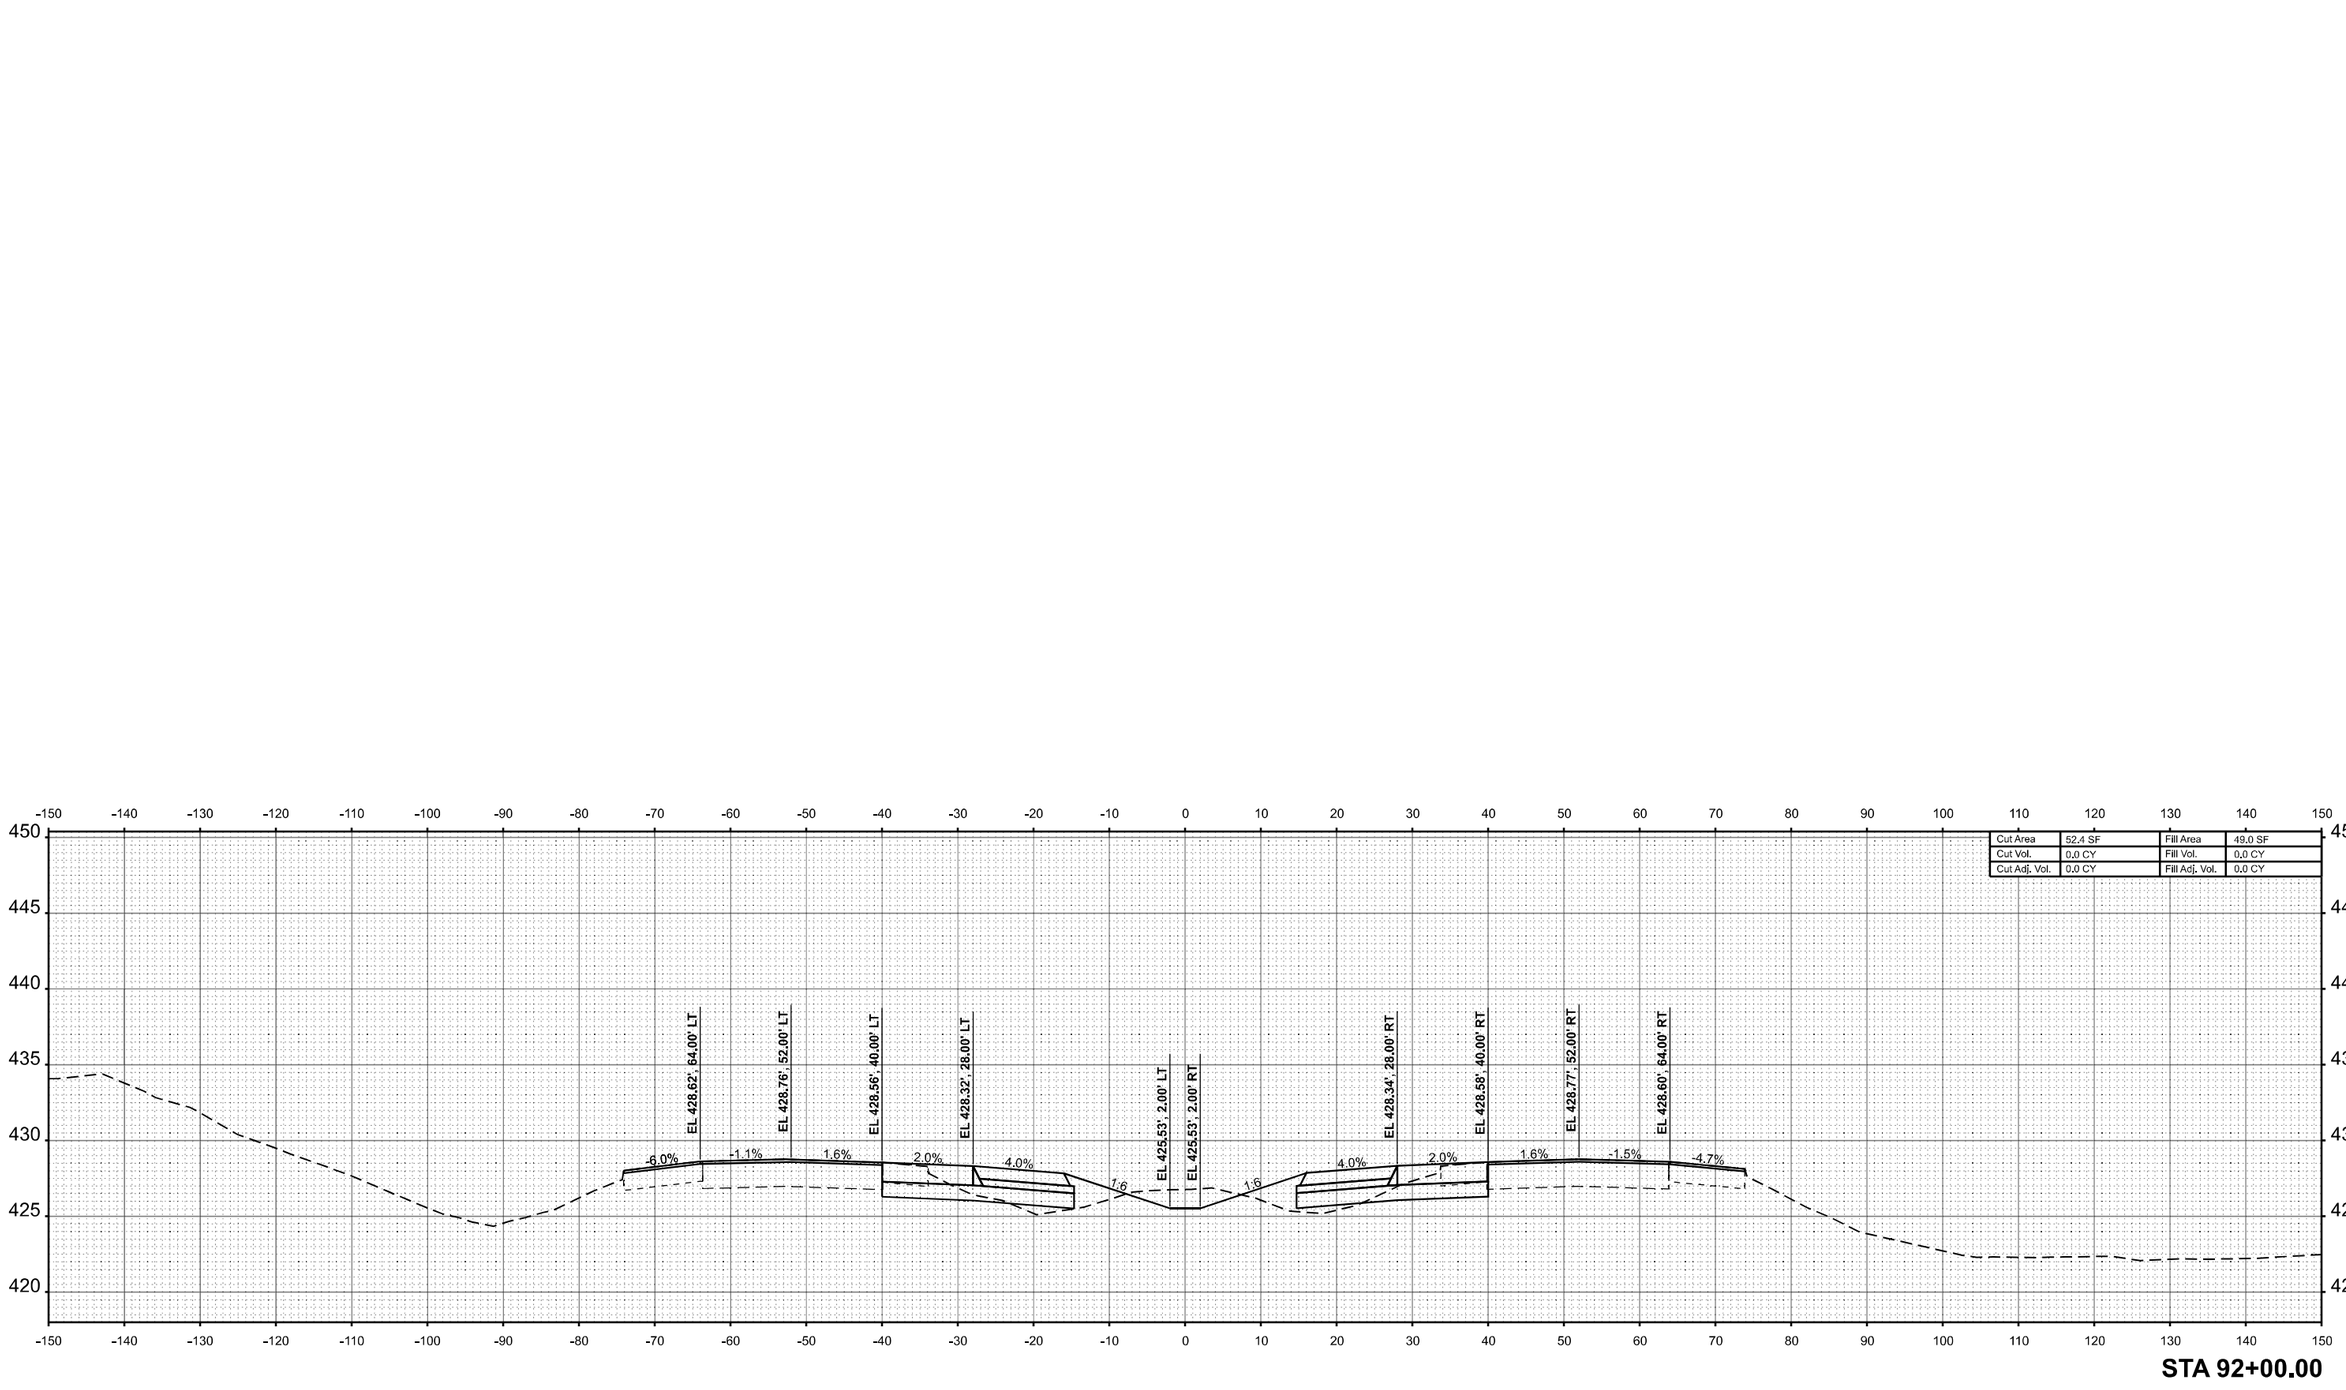

STA 92+00.00

MODEL: I57 XS R3 - 92+00.00 R3 [Sheet]
FILE NAME: c:\volkert_pw_workingdir\marcus.mcconachie\d0326115\D978798-sht-XSSht-I57-R3.dgn

VOLKERT


USER NAME = marcus.mcconachie	DESIGNED -	REVISED -	
	DRAWN -	REVISED -	
PLOT SCALE = $SCALE$	CHECKED -	REVISED -	
PLOT DATE = 8/29/2024	DATE -	REVISED -	

STATE OF ILLINOIS
DEPARTMENT OF TRANSPORTATION


CROSS SECTIONS
INTERSTATE 57

SCALE: 1"=10' | SHEET 49 OF 274 SHEETS | STA. 92+00.00 R3 | TO STA. 92+00.00 R3

F.A.I. RTE.	SECTION	COUNTY	TOTAL SHEETS	SHEET NO.
57	(X1-8,X1-7-1,X1-7,X1-6-1)R-2	WILLIAMSON	614	379
		CONTRACT NO. 78798		
	ILLINOIS	FED. AID PROJECT		

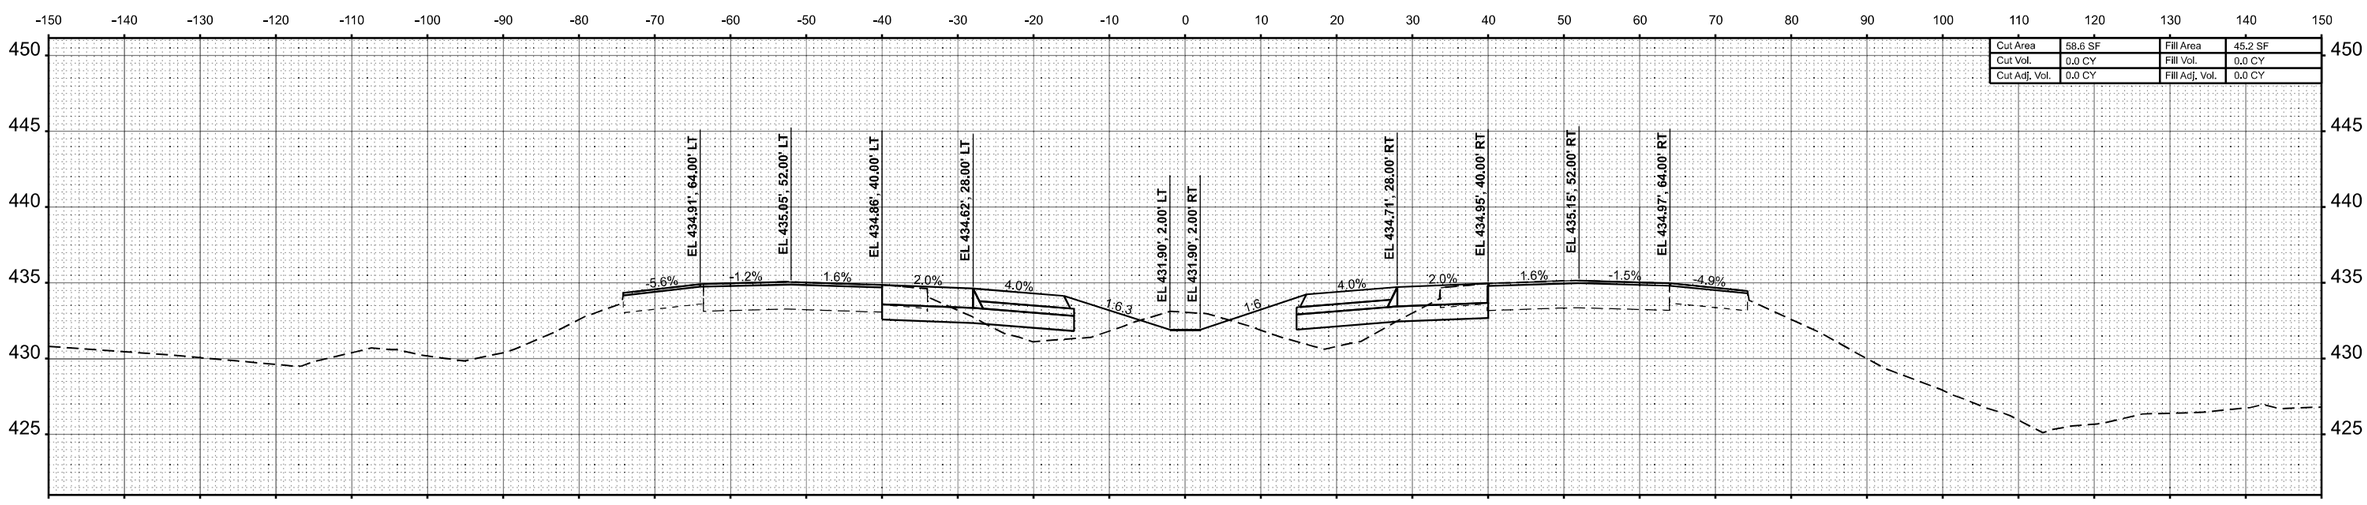

STA 94+00.00

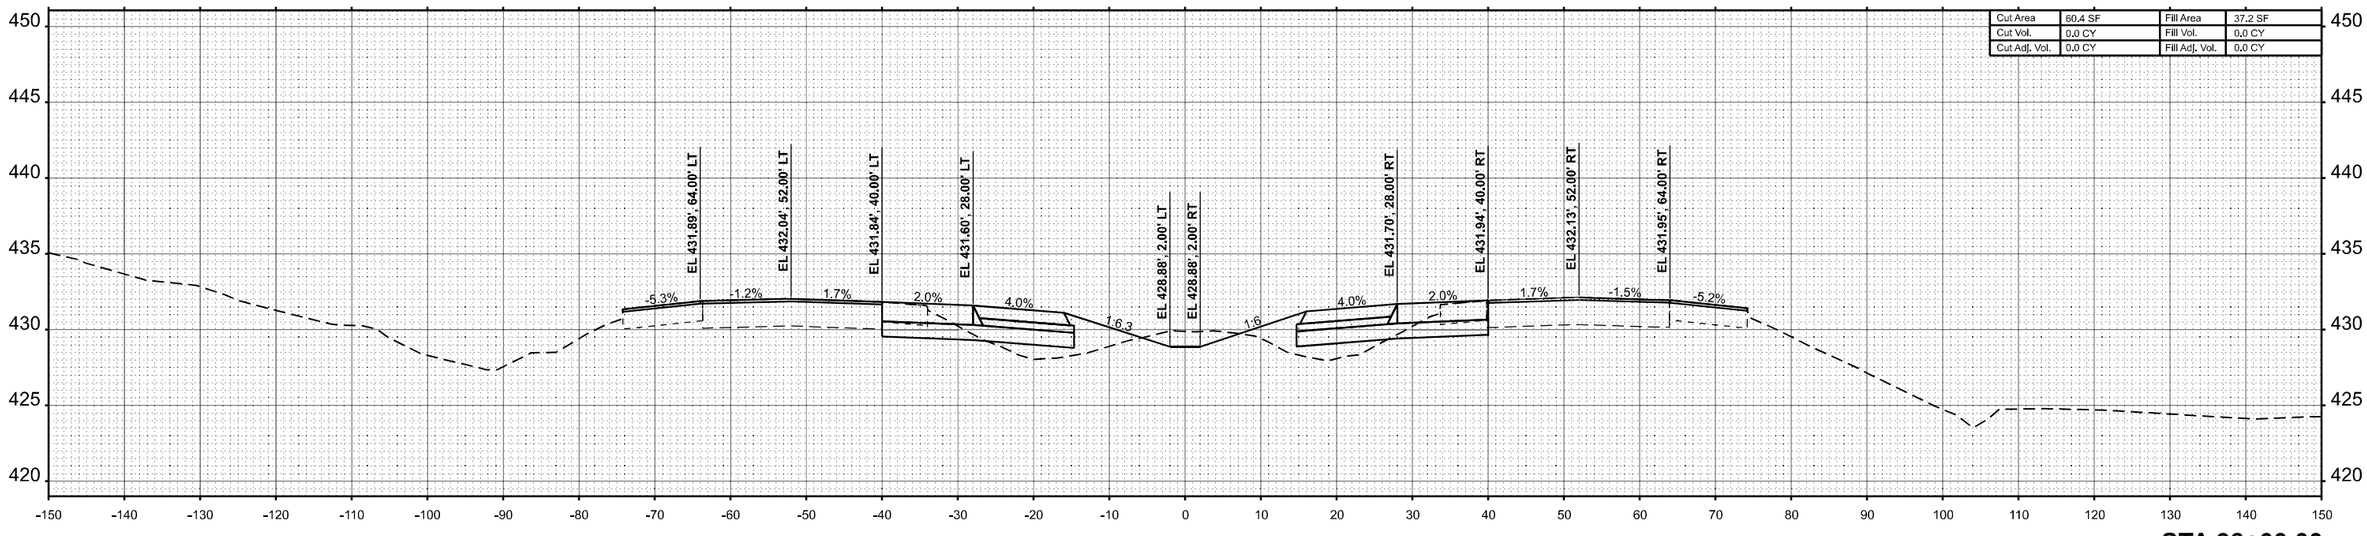

STA 93+00.00

FINAL SURVEY	BY	DATE
SURVEYED		
PLOTTED		
TEMPLATE		
AREAS		
AREAS CHECKED		
NOTE BOOK		
NO.		

ORIGINAL SURVEY	BY	DATE
SURVEYED		
PLOTTED		
TEMPLATE		
AREAS		
AREAS CHECKED		
NOTE BOOK		
NO.		

MODEL: I57 XS R4 - 93+00.00 R4 [Sheet]
FILE NAME: c:\volkert_pw_workingdir\betsy.witt\d0326115\D9787798-sht-XSSht-I57-R4.dgn

VOLKERT


USER NAME = betsy.witt	DESIGNED -	REVISED -	
	DRAWN -	REVISED -	
PLOT SCALE = $SCALE$	CHECKED -	REVISED -	
PLOT DATE = 8/27/2024	DATE -	REVISED -	

STATE OF ILLINOIS
DEPARTMENT OF TRANSPORTATION


CROSS SECTIONS
INTERSTATE 57

SCALE: 1"=10' | SHEET 50 OF 274 SHEETS | STA. 93+00.00 R4 | TO STA. 94+00.00 R4

F.A.I. RTE.	SECTION	COUNTY	TOTAL SHEETS	SHEET NO.
57	(X1-8,X1-7-1,X1-7,X1-6-1)R-2	WILLIAMSON	614	380
		CONTRACT NO. 78798		
	ILLINOIS FED. AID PROJECT			

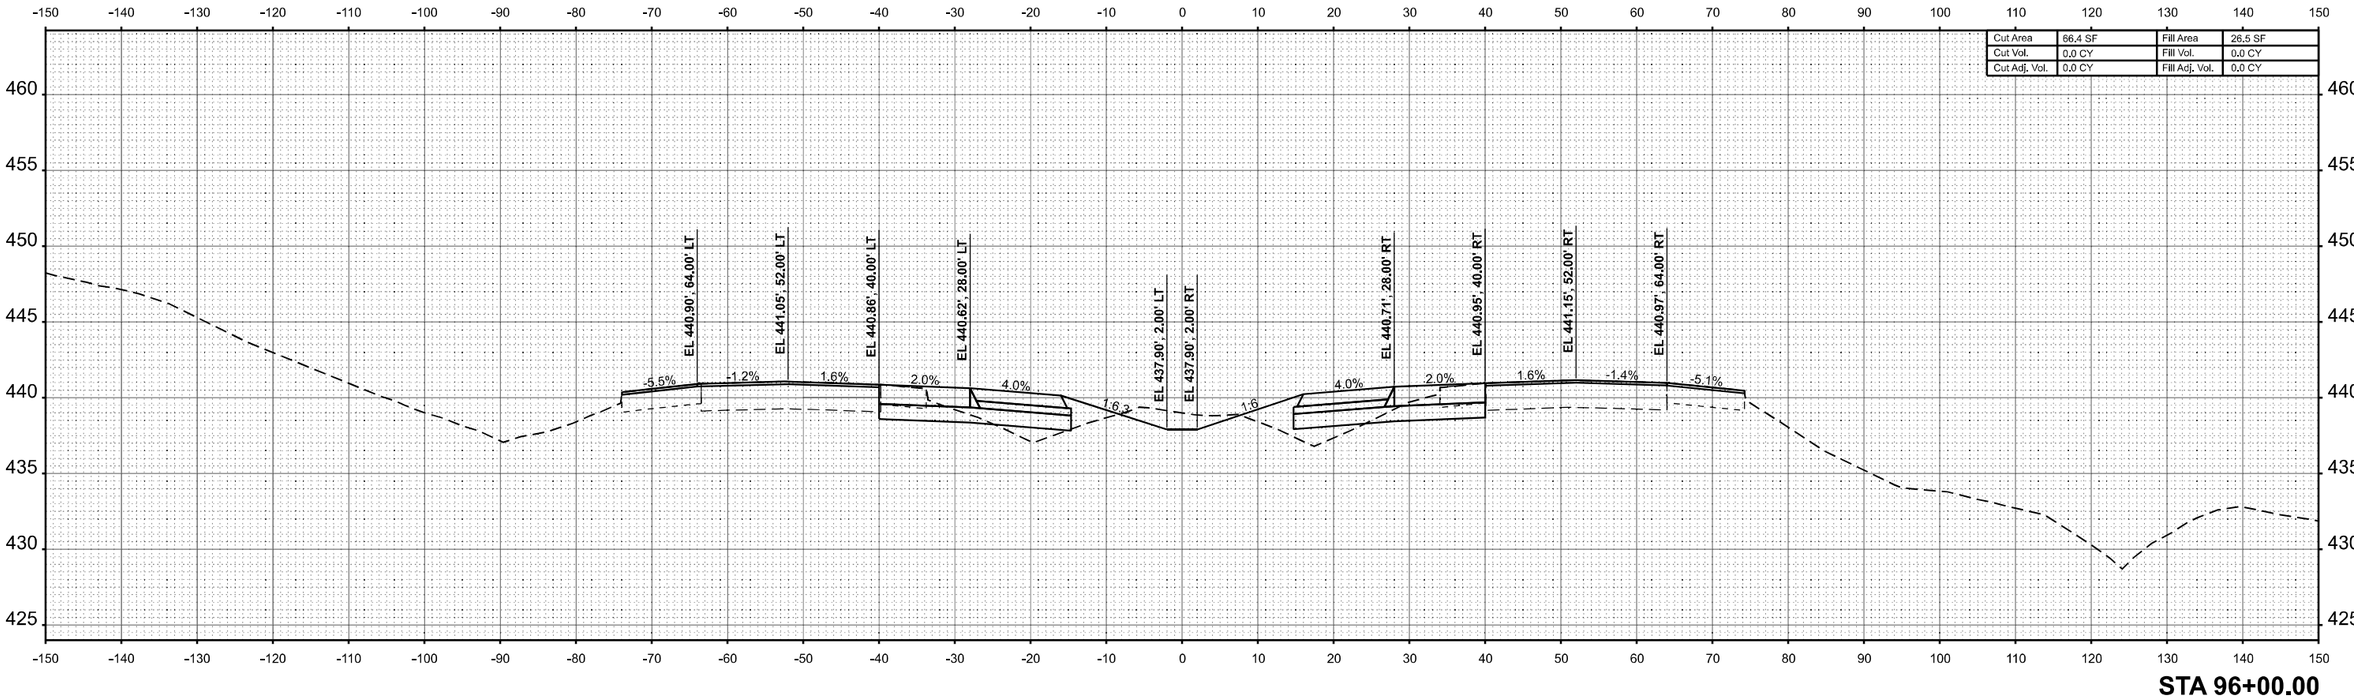

STA 96+00.00

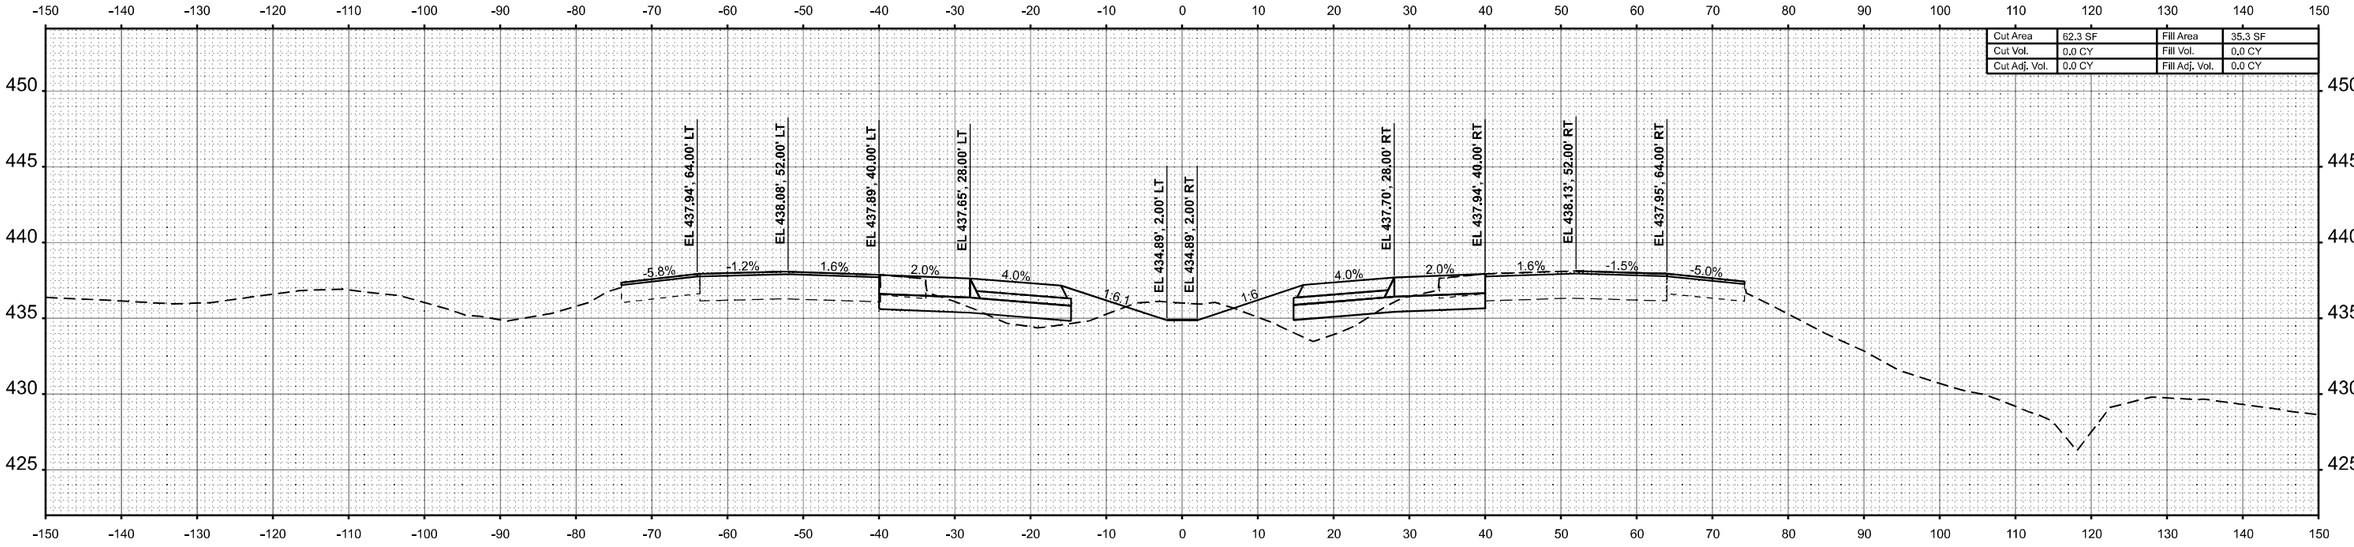

STA 95+00.00

FINAL SURVEY | NOTE BOOK | NO. | SURVEYED | PLOTTED | TEMPLATE | AREAS | AREAS CHECKED | BY | DATE

ORIGINAL SURVEY | NOTE BOOK | NO. | SURVEYED | PLOTTED | TEMPLATE | AREAS | AREAS CHECKED | BY | DATE

MODEL: I57 XS R4 - 95+00.00 R4 [Sheet]
FILE NAME: c:\volkert_pw_workingdir\betsy.witt\d0326115\D9787798-sht-XSSht-I57-R4.dgn

VOLKERT


USER NAME = betsy.witt	DESIGNED -	REVISED -
	DRAWN -	REVISED -
PLOT SCALE = $SCALE$	CHECKED -	REVISED -
PLOT DATE = 8/27/2024	DATE -	REVISED -

STATE OF ILLINOIS
DEPARTMENT OF TRANSPORTATION


CROSS SECTIONS
INTERSTATE 57

SCALE: 1"=10' | SHEET 51 OF 274 SHEETS | STA. 95+00.00 R4 | TO STA. 96+00.00 R4

F.A.I. RTE.	SECTION	COUNTY	TOTAL SHEETS	SHEET NO.
57	(X1-8,X1-7-1,X1-7,X1-6-1)R-2	WILLIAMSON	614	381
		CONTRACT NO. 78798		
	ILLINOIS	FED. AID PROJECT		

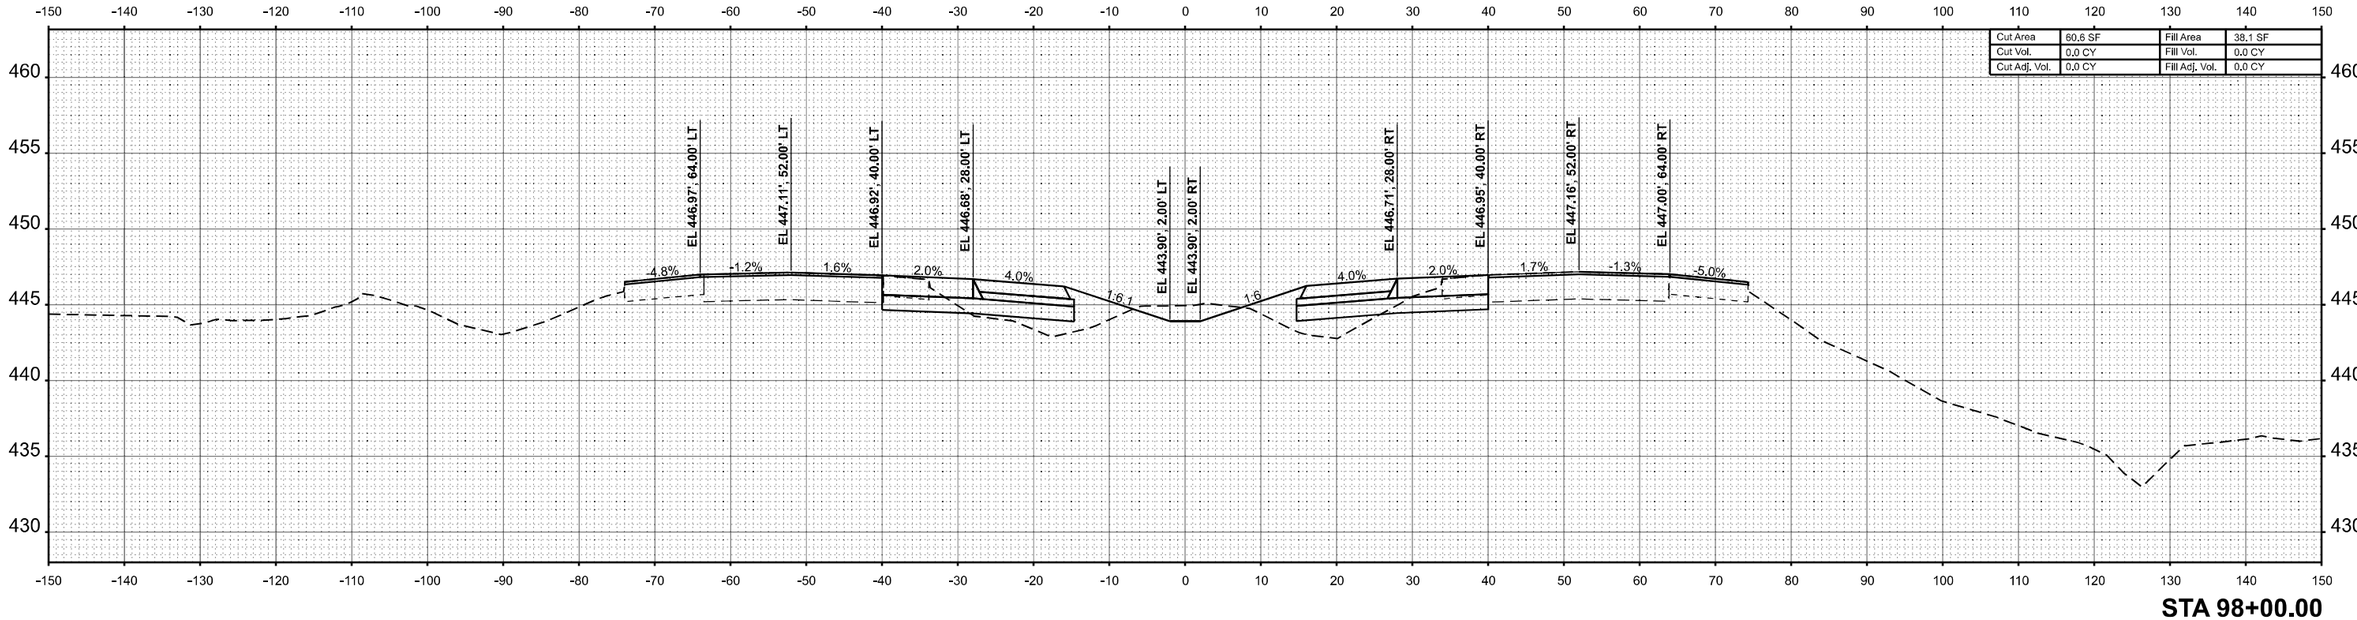

STA 98+00.00

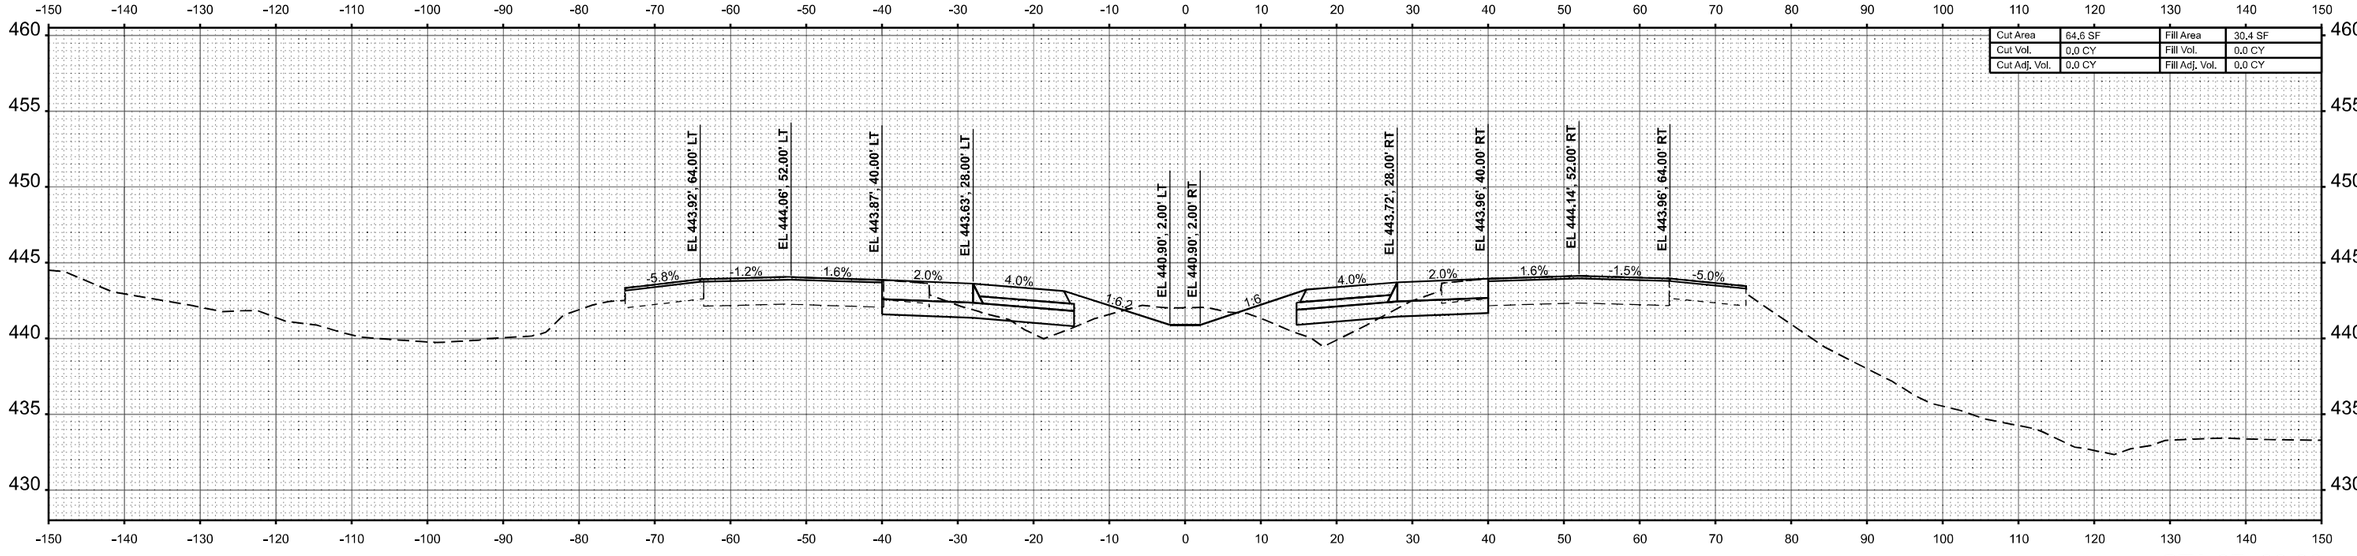

STA 97+00.00

FINAL SURVEY	BY	DATE
SURVEYED		
PLOTTED		
TEMPLATE		
AREAS		
NOTE BOOK	AREAS CHECKED	
NO.		

ORIGINAL SURVEY	BY	DATE
SURVEYED		
PLOTTED		
TEMPLATE		
AREAS		
NOTE BOOK	AREAS CHECKED	
NO.		

MODEL: I57 XS R4 - 97+00.00 R4 [Sheet]
FILE NAME: c:\volkert_pw_workingdir\betsy.witt\d0326115\D978798-sht-XSSht-I57-R4.dgn

VOLKERT

USER NAME = betsy.witt	DESIGNED -	REVISED -
	DRAWN -	REVISED -
PLOT SCALE = $SCALE$	CHECKED -	REVISED -
PLOT DATE = 8/27/2024	DATE -	REVISED -


STATE OF ILLINOIS
DEPARTMENT OF TRANSPORTATION

CROSS SECTIONS
INTERSTATE 57

SCALE: 1"=10' | SHEET 52 OF 274 SHEETS | STA. 97+00.00 R4 | TO STA. 98+00.00 R4

F.A.I. RTE.	SECTION	COUNTY	TOTAL SHEETS	SHEET NO.
57	(X1-8,X1-7-1,X1-7,X1-6-1)R-2	WILLIAMSON	614	382
		CONTRACT NO. 78798		
	ILLINOIS FED. AID PROJECT			

FINAL SURVEY		BY	DATE
	SURVEYED		
	PLOTTED		
NOTE BOOK	TEMPLATE		
	AREAS		
NO.	AREAS CHECKED		

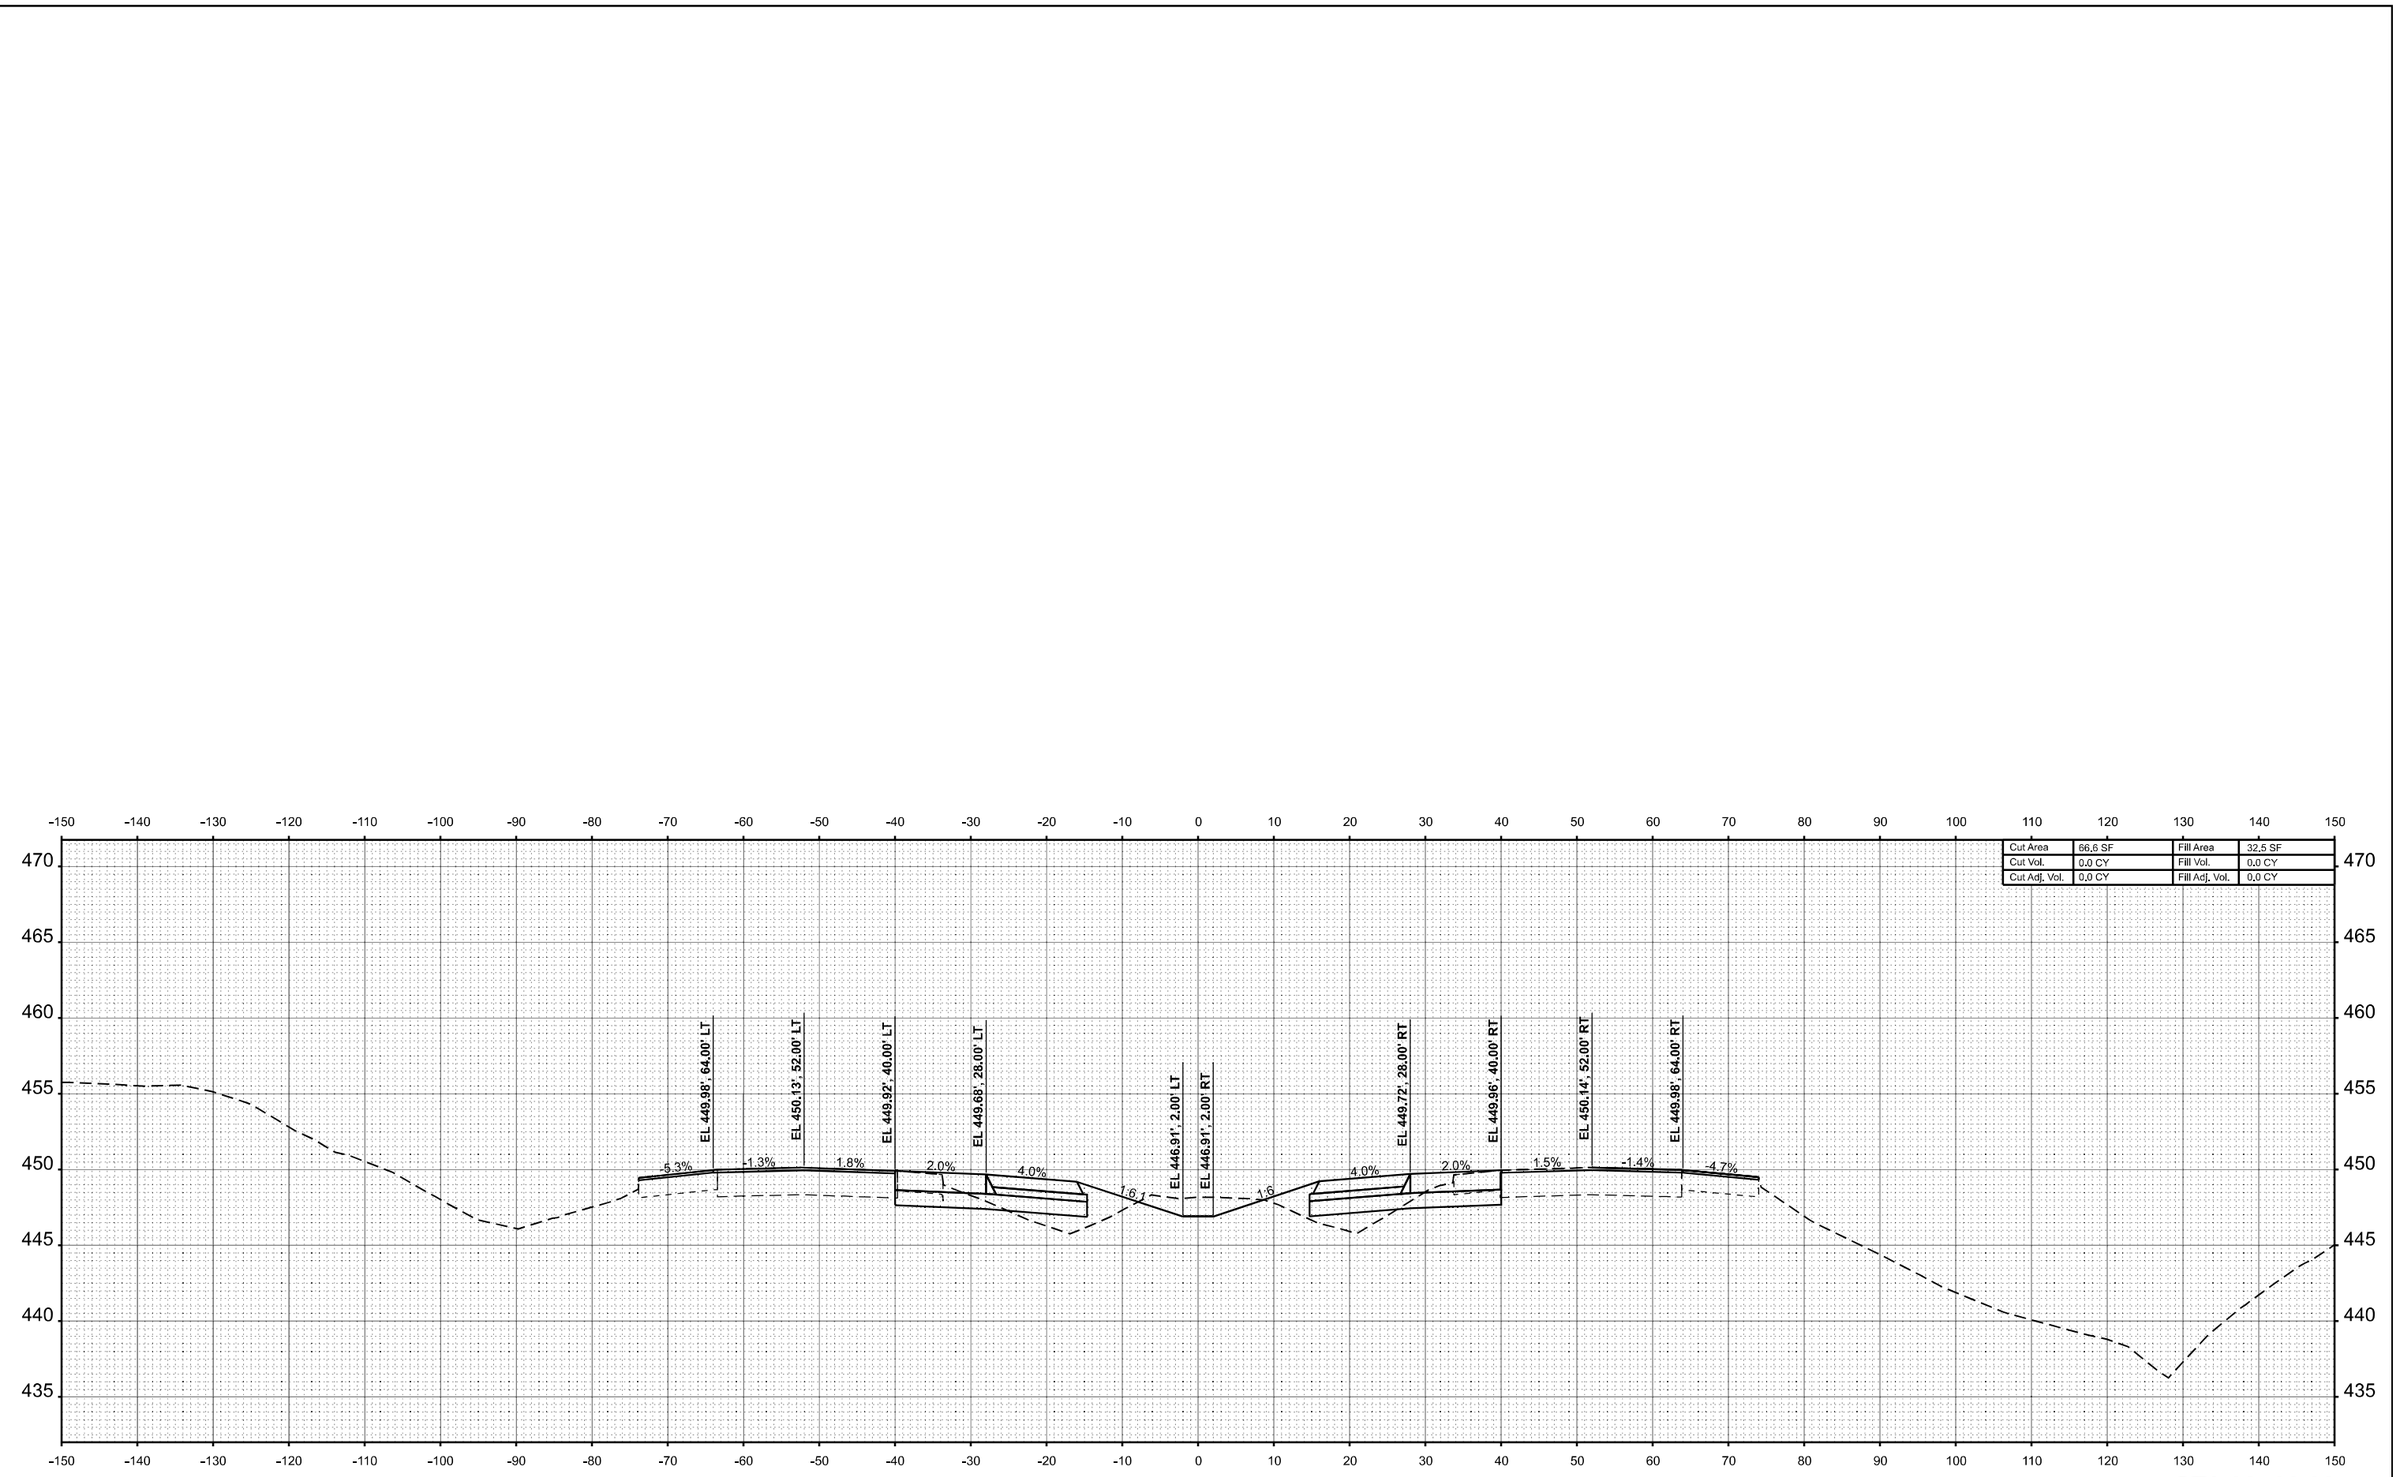

STA 99+00.00

ORIGINAL SURVEY		BY	DATE
	SURVEYED		
	PLOTTED		
NOTE BOOK	TEMPLATE		
	AREAS		
NO.	AREAS CHECKED		

MODEL: I57 XS R4 - 99+00.00 R4 [Sheet]
FILE NAME: c:\volkert_pw_workingdir\betsy.witt\d03261151\D978798-alh-XSSht457-R4.dgn

VOLKERT

USER NAME = betsy.witt	DESIGNED -	REVISED -	
	DRAWN -	REVISED -	
PLOT SCALE = $SCALE$	CHECKED -	REVISED -	
PLOT DATE = 8/27/2024	DATE -	REVISED -	


STATE OF ILLINOIS
DEPARTMENT OF TRANSPORTATION

CROSS SECTIONS
INTERSTATE 57

SCALE: 1"=10' | SHEET 53 OF 274 SHEETS | STA. 99+00.00 R4 | TO STA. 99+00.00 R4

F.A.I. RTE.	SECTION	COUNTY	TOTAL SHEETS	SHEET NO.
57	(X1-8,X1-7-1,X1-7,X1-6-1)R-2	WILLIAMSON	614	383
		CONTRACT NO. 78798		
	ILLINOIS	FED. AID PROJECT		

FINAL SURVEY		BY	DATE
NO'S BOOK	SURVEYED		
NO.	PLOTTED		
	TEMPLATE		
	AREAS		
	AREAS CHECKED		

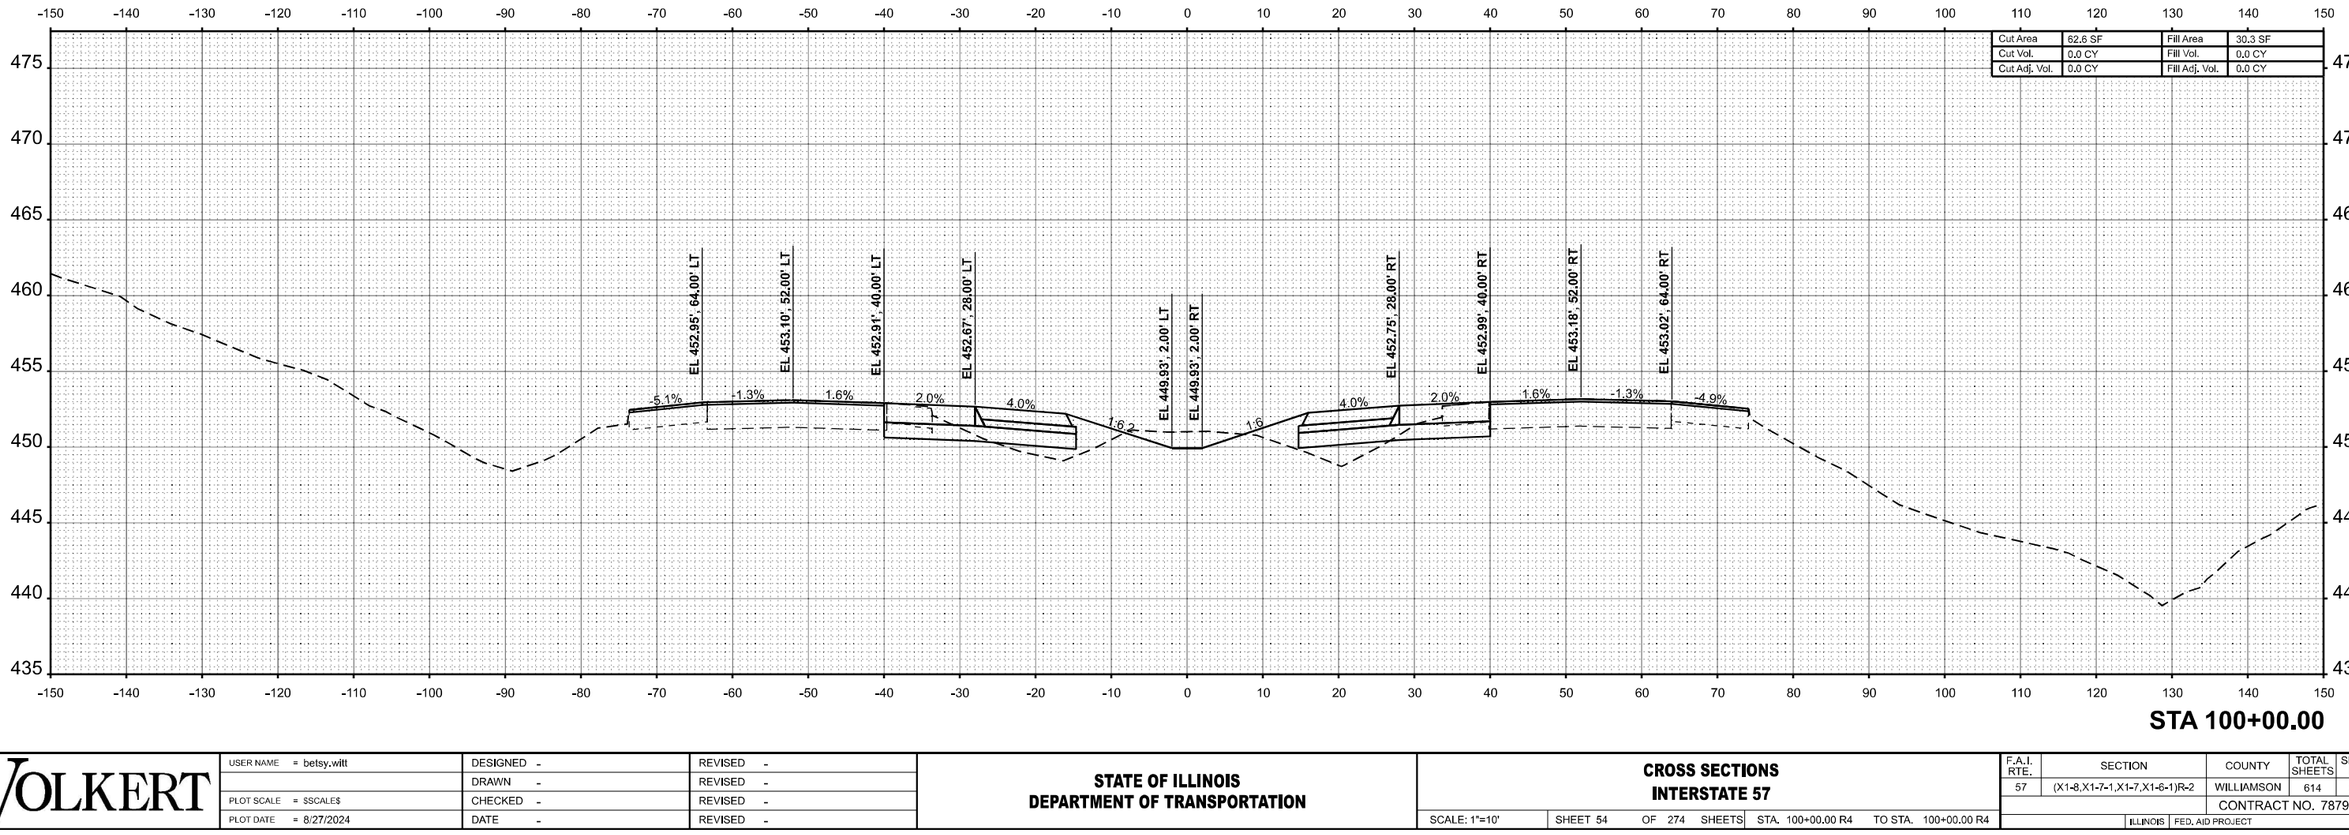

ORIGINAL SURVEY		BY	DATE
NO'S BOOK	SURVEYED		
NO.	PLOTTED		
	TEMPLATE		
	AREAS		
	AREAS CHECKED		

MODEL: I57 XS R4 - 100+00.00 R4 [Sheet]
FILE NAME: c:\volkert_pw_workingdir\betsy.witt\d0326115\D978798-sht-XSSht-I57-R4.dgn

VOLKERT


USER NAME = betsy.witt	DESIGNED -	REVISED -	
	DRAWN -	REVISED -	
PLOT SCALE = $SCALE$	CHECKED -	REVISED -	
PLOT DATE = 8/27/2024	DATE -	REVISED -	

STATE OF ILLINOIS
DEPARTMENT OF TRANSPORTATION


CROSS SECTIONS
INTERSTATE 57

SCALE: 1"=10' | SHEET 54 OF 274 SHEETS | STA. 100+00.00 R4 | TO STA. 100+00.00 R4

F.A.I. RTE.	SECTION	COUNTY	TOTAL SHEETS	SHEET NO.
57	(X1-8,X1-7-1,X1-7,X1-6-1)R-2	WILLIAMSON	614	384
		CONTRACT NO. 78798		
	ILLINOIS FED. AID PROJECT			

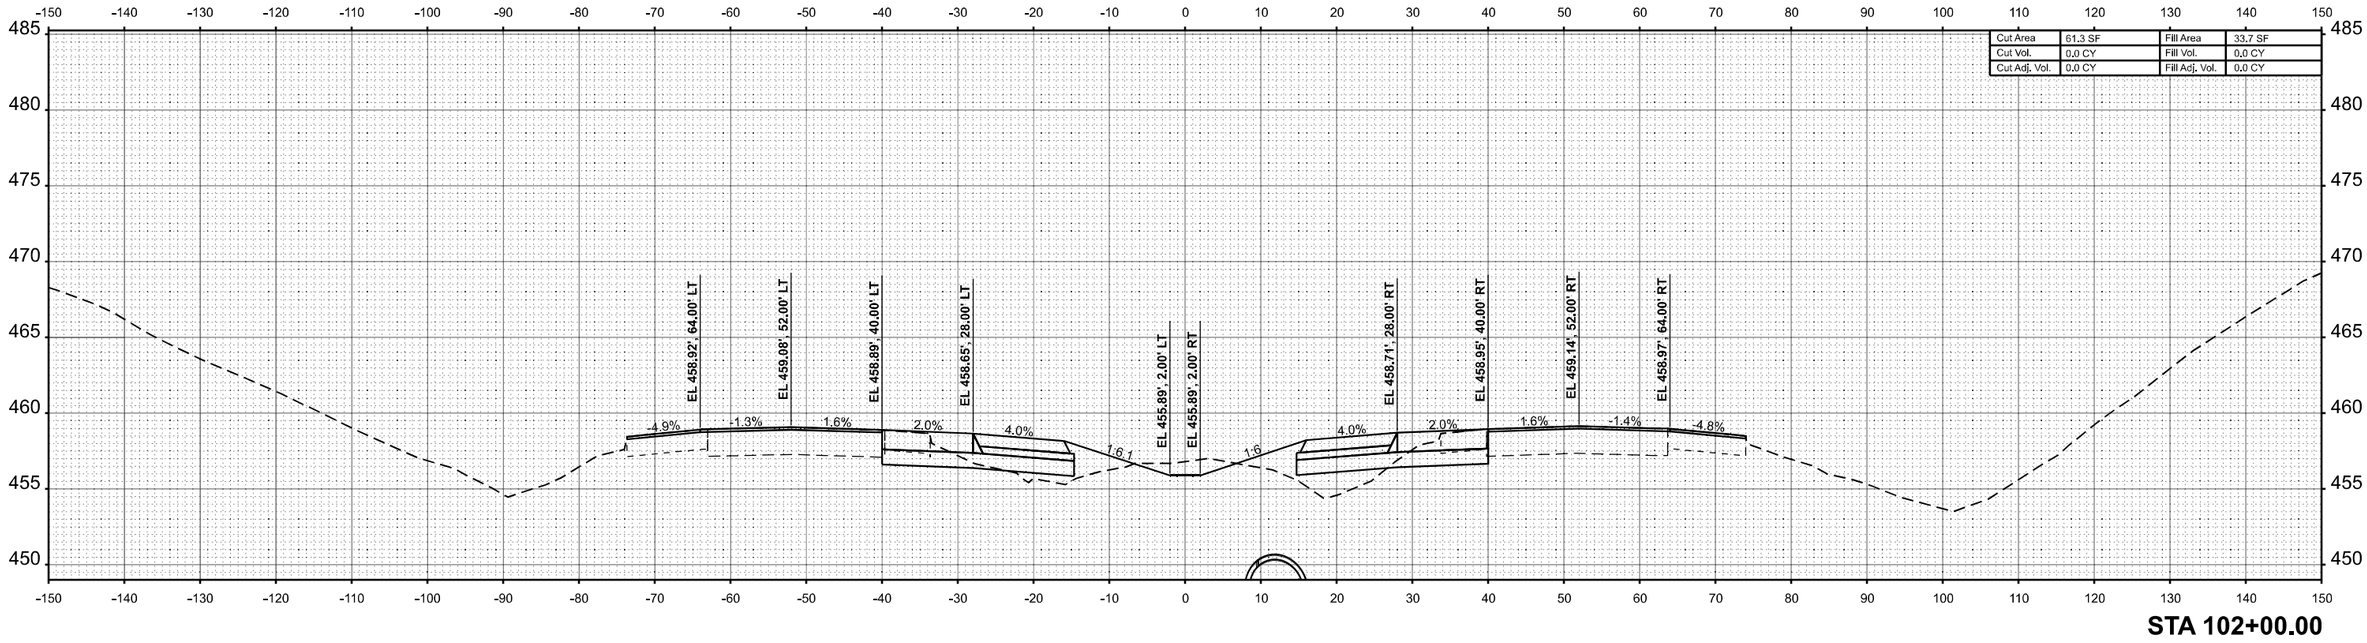

STA 102+00.00

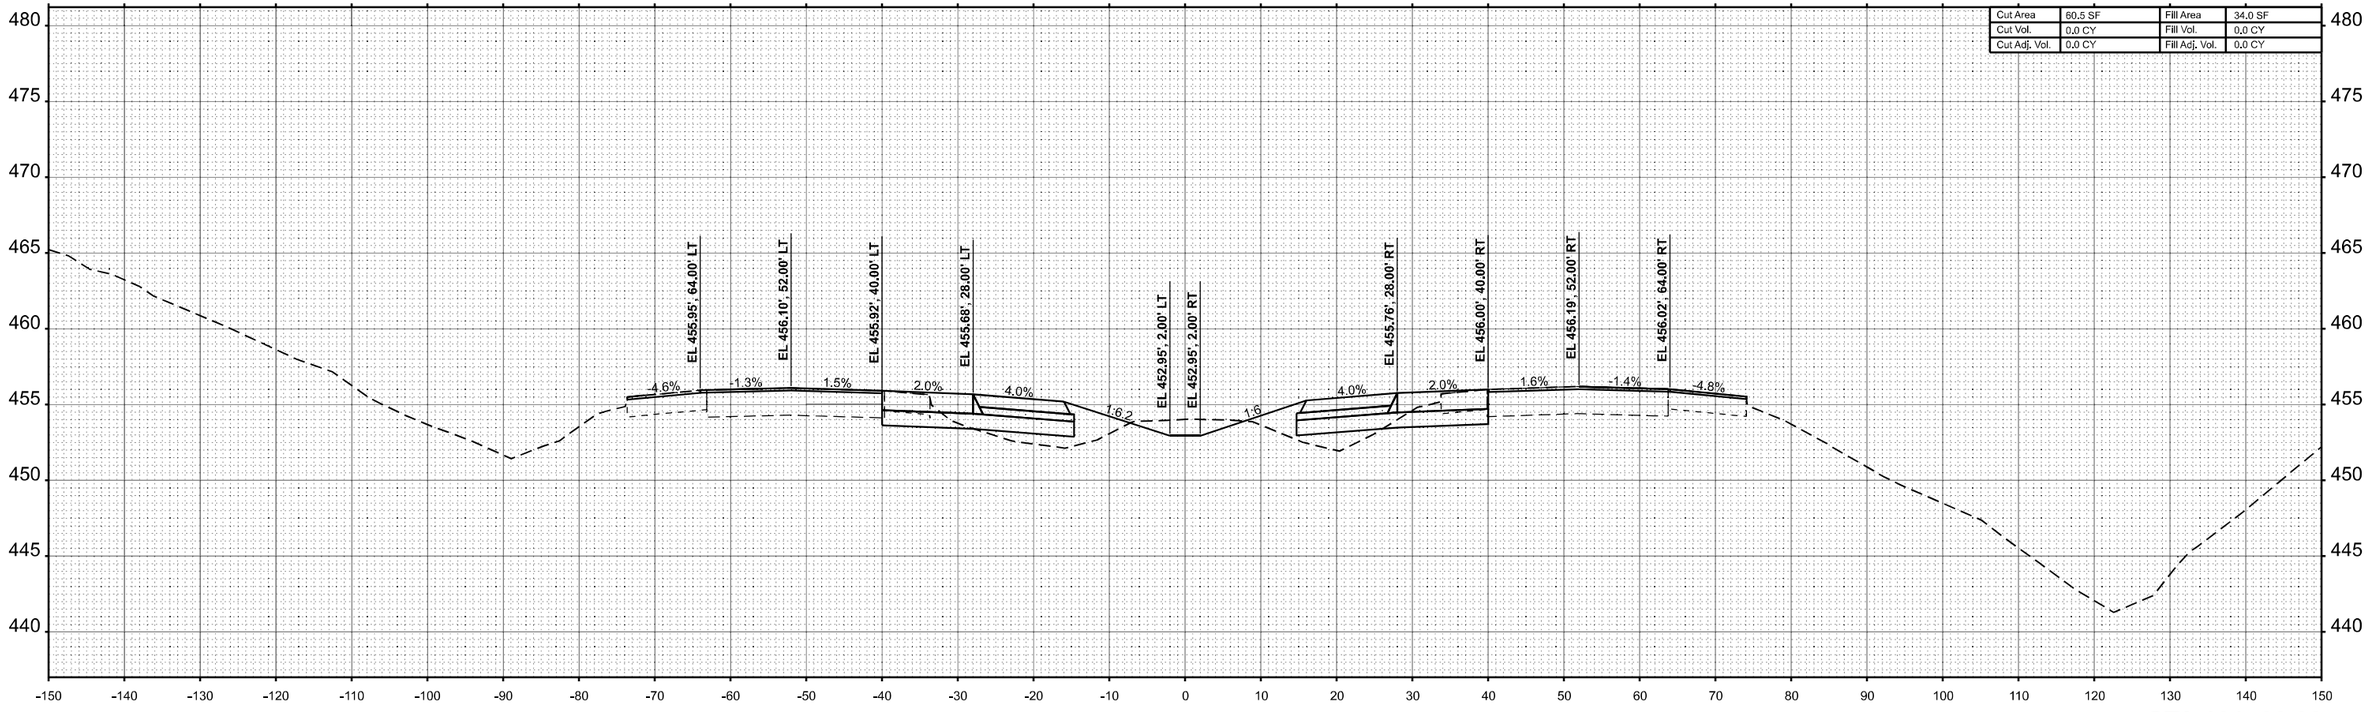

STA 101+00.00

FINAL SURVEY	NOTE BOOK	NO.
SURVEYED		
PLOTTED		
TEMPLATE		
AREAS		
AREAS CHECKED		

BY	DATE

ORIGINAL SURVEY	NOTE BOOK	NO.
SURVEYED		
PLOTTED		
TEMPLATE		
AREAS		
AREAS CHECKED		

BY	DATE

MODEL: I57 XS R4 - 101+00.00 R4 [Sheet]
FILE NAME: c:\volkert_pw_workingdir\betsy.witt\d0326115\D9787798-sht-XSSht-I57-R4.dgn

VOLKERT

USER NAME = betsy.witt	DESIGNED -	REVISED -
	DRAWN -	REVISED -
PLOT SCALE = $SCALE$	CHECKED -	REVISED -
PLOT DATE = 8/27/2024	DATE -	REVISED -


STATE OF ILLINOIS
DEPARTMENT OF TRANSPORTATION

CROSS SECTIONS
INTERSTATE 57

SCALE: 1"=10' | SHEET 55 OF 274 SHEETS | STA. 101+00.00 R4 | TO STA. 102+00.00 R4

F.A.I. RTE.	SECTION	COUNTY	TOTAL SHEETS	SHEET NO.
57	(X1-8,X1-7-1,X1-7,X1-6-1)R-2	WILLIAMSON	614	385
		CONTRACT NO. 78798		
	ILLINOIS	FED. AID PROJECT		

FINAL SURVEY		BY	DATE
	SURVEYED		
	PLOTTED		
NOTE BOOK	TEMPLATE		
	AREAS		
NO.	AREAS CHECKED		

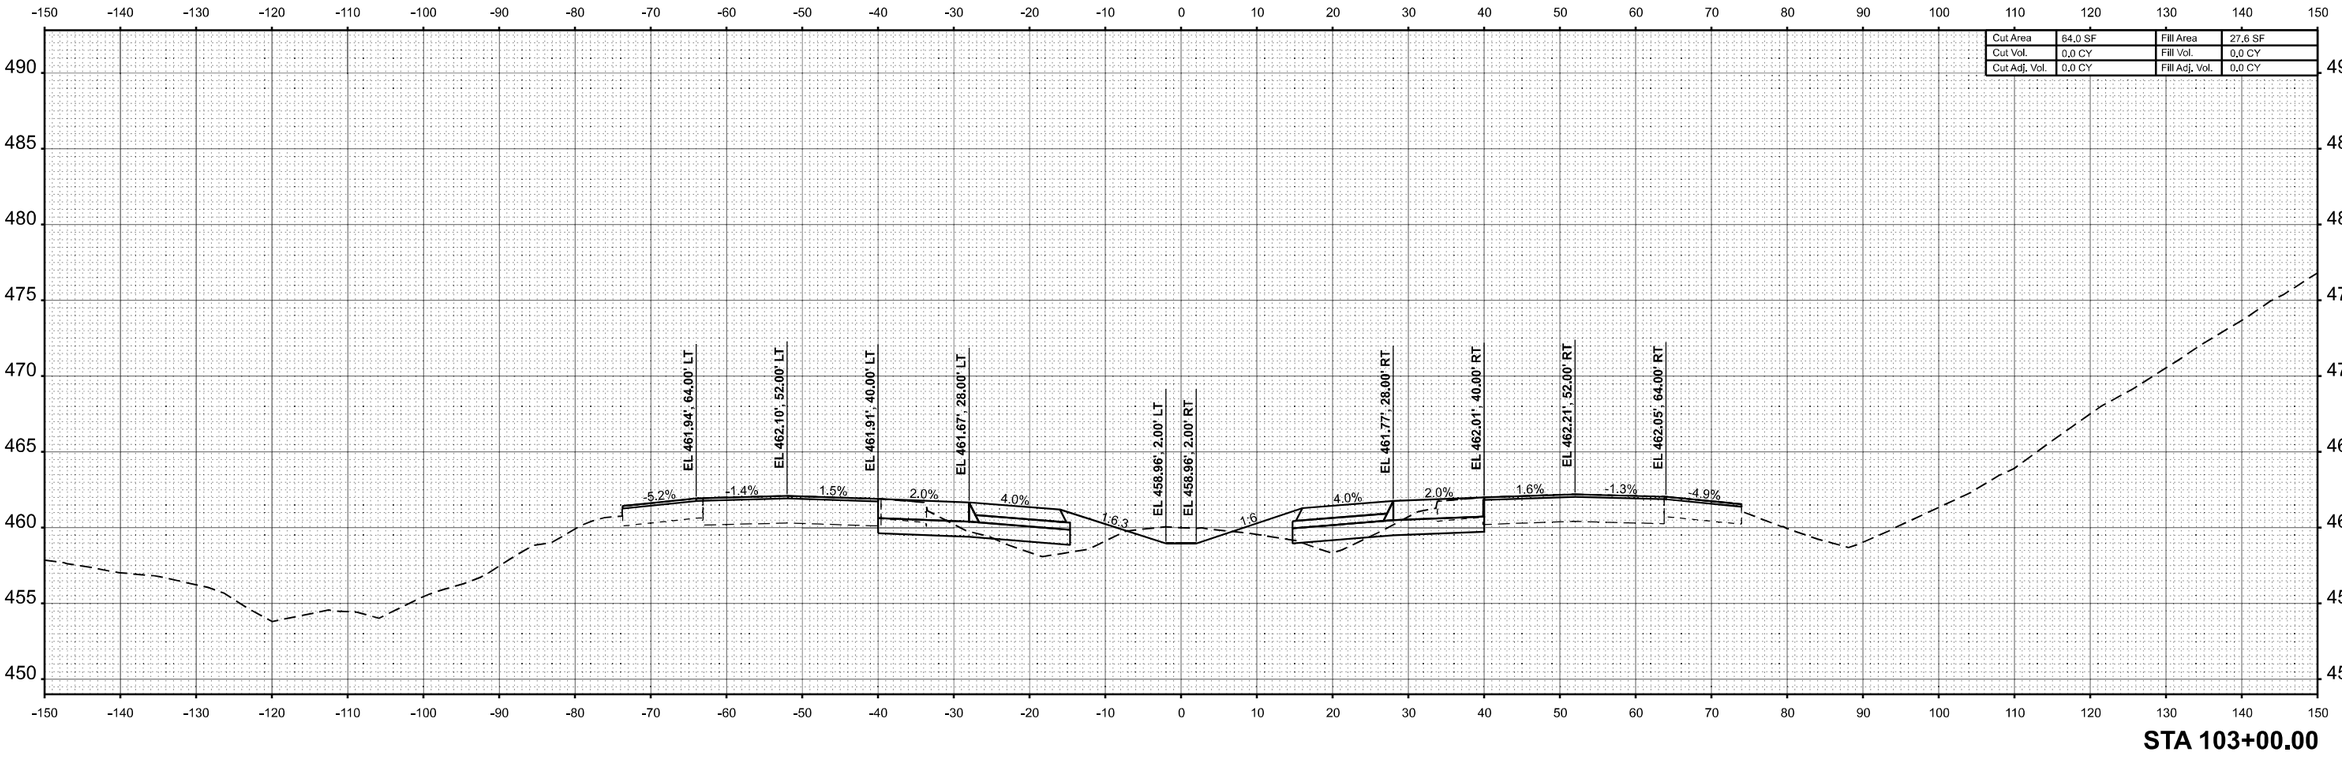

STA 103+00.00

ORIGINAL SURVEY		BY	DATE
	SURVEYED		
	PLOTTED		
NOTE BOOK	TEMPLATE		
	AREAS		
NO.	AREAS CHECKED		

MODEL: I57 XS R4 - 103+00.00 R4 [Sheet]
FILE NAME: c:\volkert_pw_workingdir\betsy.wittd0326115\D978798-ahl-XSShtI-I57-R4.dgn

VOLKERT


USER NAME = karen.lawrence	DESIGNED -	REVISED -	
	DRAWN -	REVISED -	
PLOT SCALE = $SCALE$	CHECKED -	REVISED -	
PLOT DATE = 8/25/2024	DATE -	REVISED -	


STATE OF ILLINOIS
DEPARTMENT OF TRANSPORTATION

CROSS SECTIONS
INTERSTATE 57

SCALE: 1"=10' | SHEET 56 OF 274 SHEETS | STA. 103+00.00 R4 | TO STA. 103+00.00 R4

F.A.I. RTE.	SECTION	COUNTY	TOTAL SHEETS	SHEET NO.
57	(X1-8,X1-7-1,X1-7,X1-6-1)R-2	WILLIAMSON	614	386
		CONTRACT NO. 78798		
		ILLINOIS	FED. AID PROJECT	

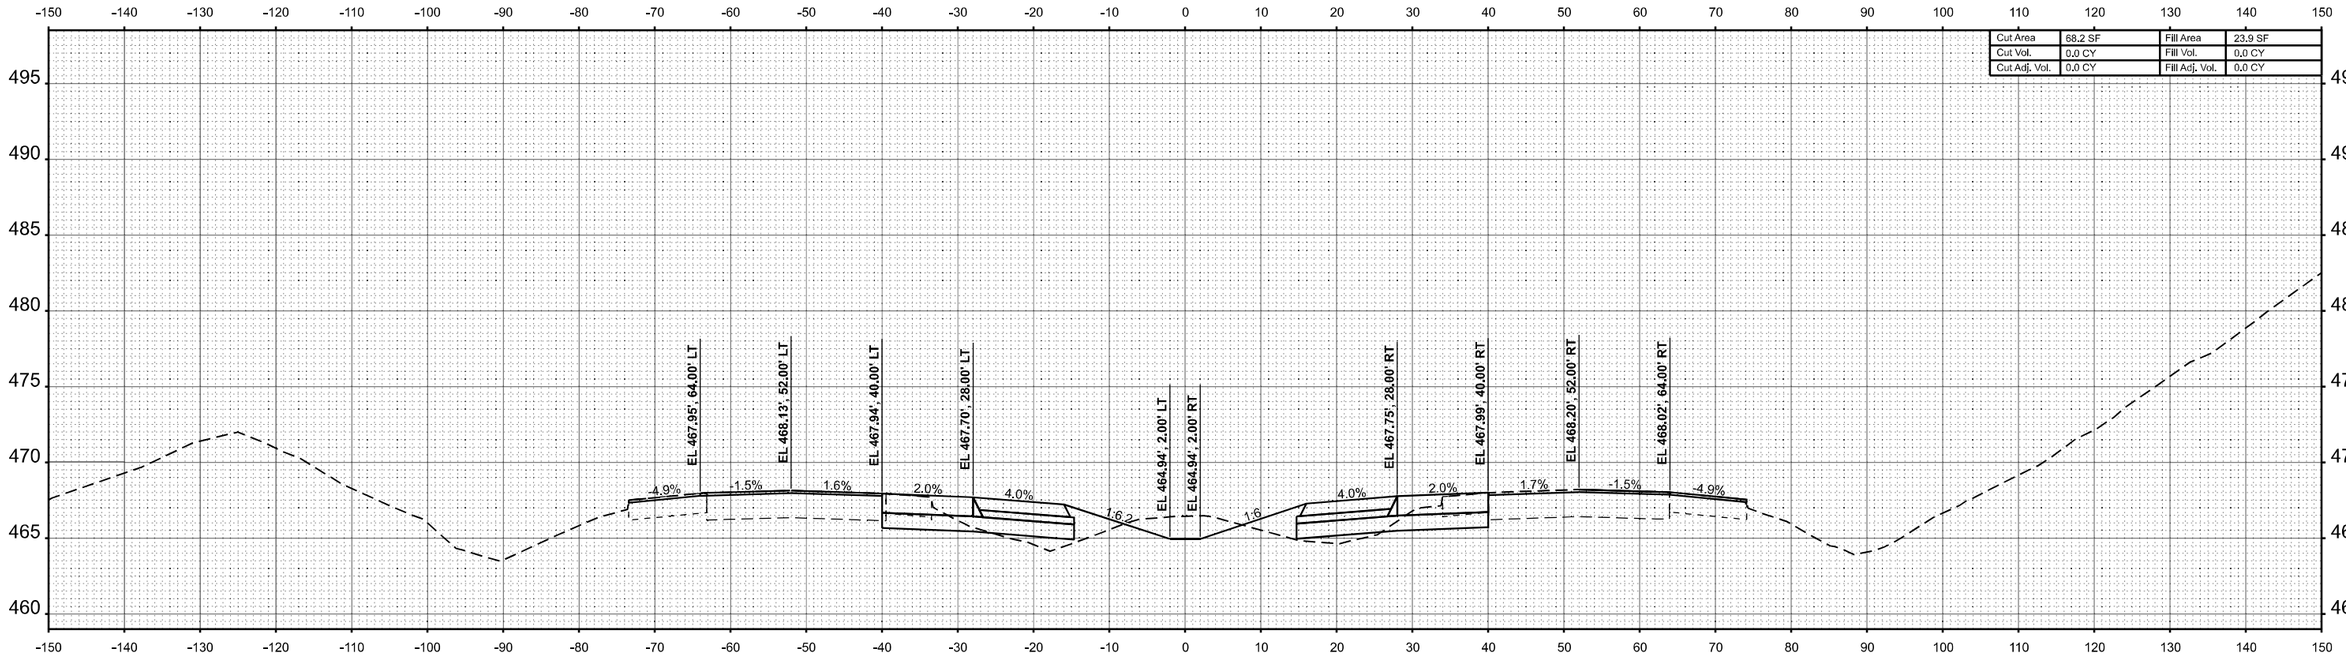

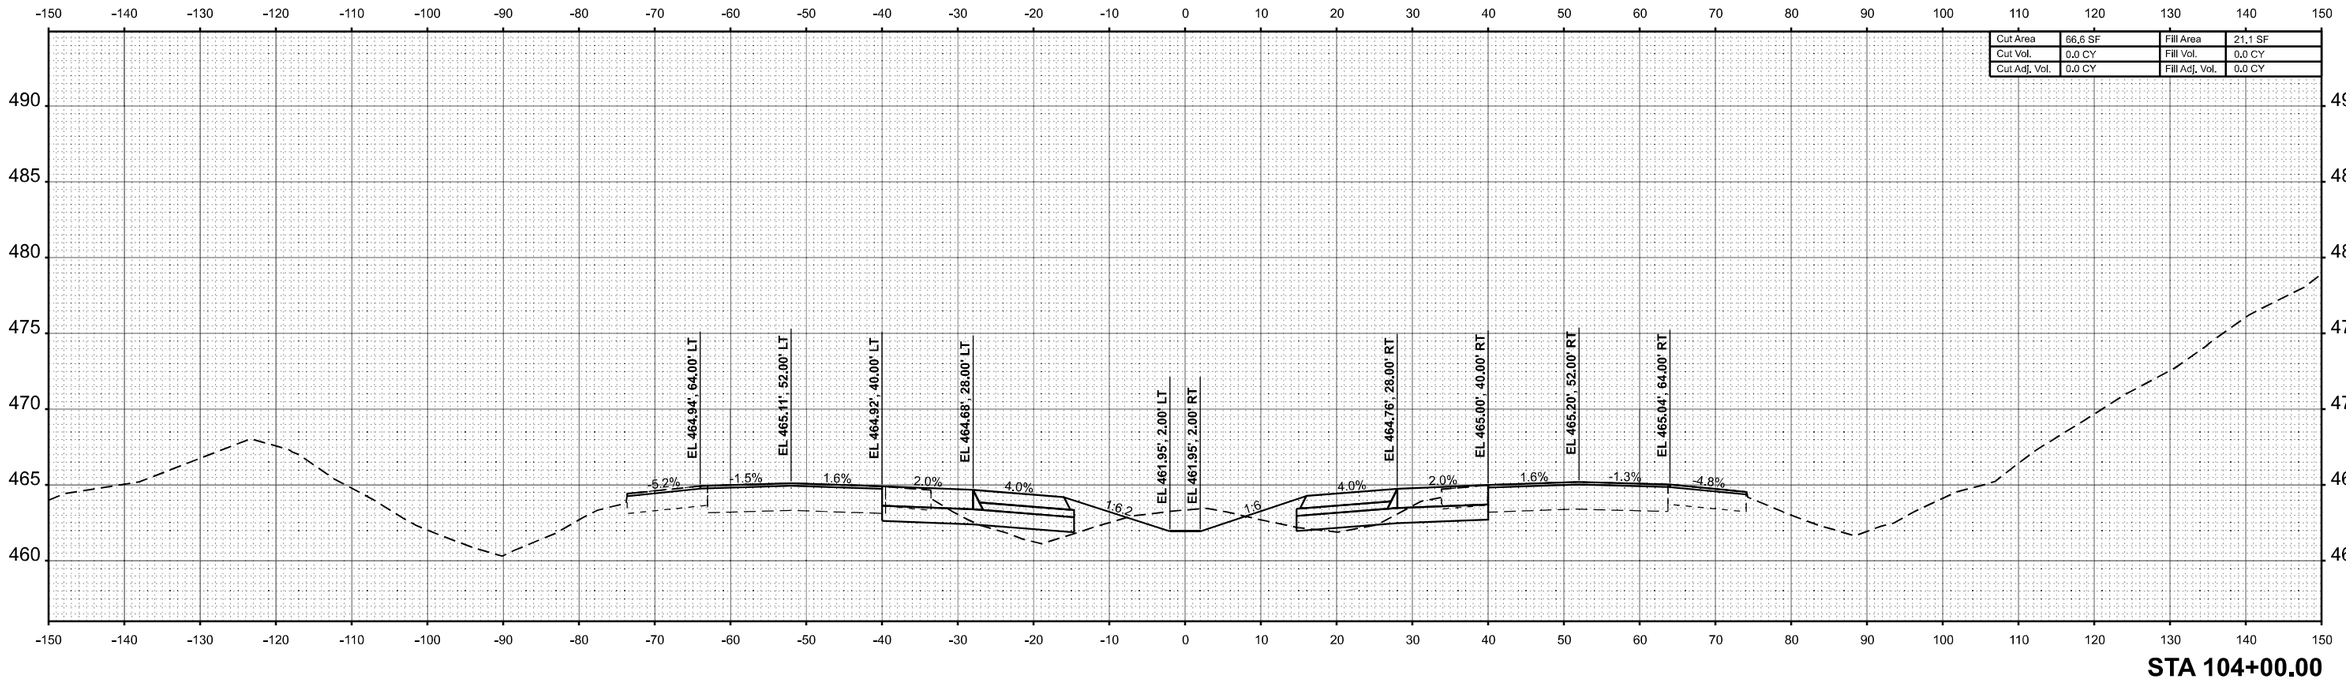

FINAL SURVEY | NOTE BOOK | NO. | SURVEYED | PLOTTED | TEMPLATE | AREAS | AREAS CHECKED | BY | DATE

ORIGINAL SURVEY | NOTE BOOK | NO. | SURVEYED | PLOTTED | TEMPLATE | AREAS | AREAS CHECKED | BY | DATE

MODEL: I57 XS R4 - 104+00.00 R4 [Sheet]
FILE NAME: c:\volkert_pw_workingdir\betsy.witt\d0326115\D978798-ah-XSSht-I57-R4.dgn

VOLKERT


USER NAME = betsy.witt	DESIGNED -	REVISED -
	DRAWN -	REVISED -
PLOT SCALE = $SCALE$	CHECKED -	REVISED -
PLOT DATE = 8/27/2024	DATE -	REVISED -

STATE OF ILLINOIS
DEPARTMENT OF TRANSPORTATION


CROSS SECTIONS
INTERSTATE 57

SCALE: 1"=10' | SHEET 57 OF 274 SHEETS | STA. 104+00.00 R4 | TO STA. 105+00.00 R4

F.A.I. RTE.	SECTION	COUNTY	TOTAL SHEETS	SHEET NO.
57	(X1-8,X1-7-1,X1-7,X1-6-1)R-2	WILLIAMSON	614	387
		CONTRACT NO. 78798		
	ILLINOIS	FED. AID PROJECT		

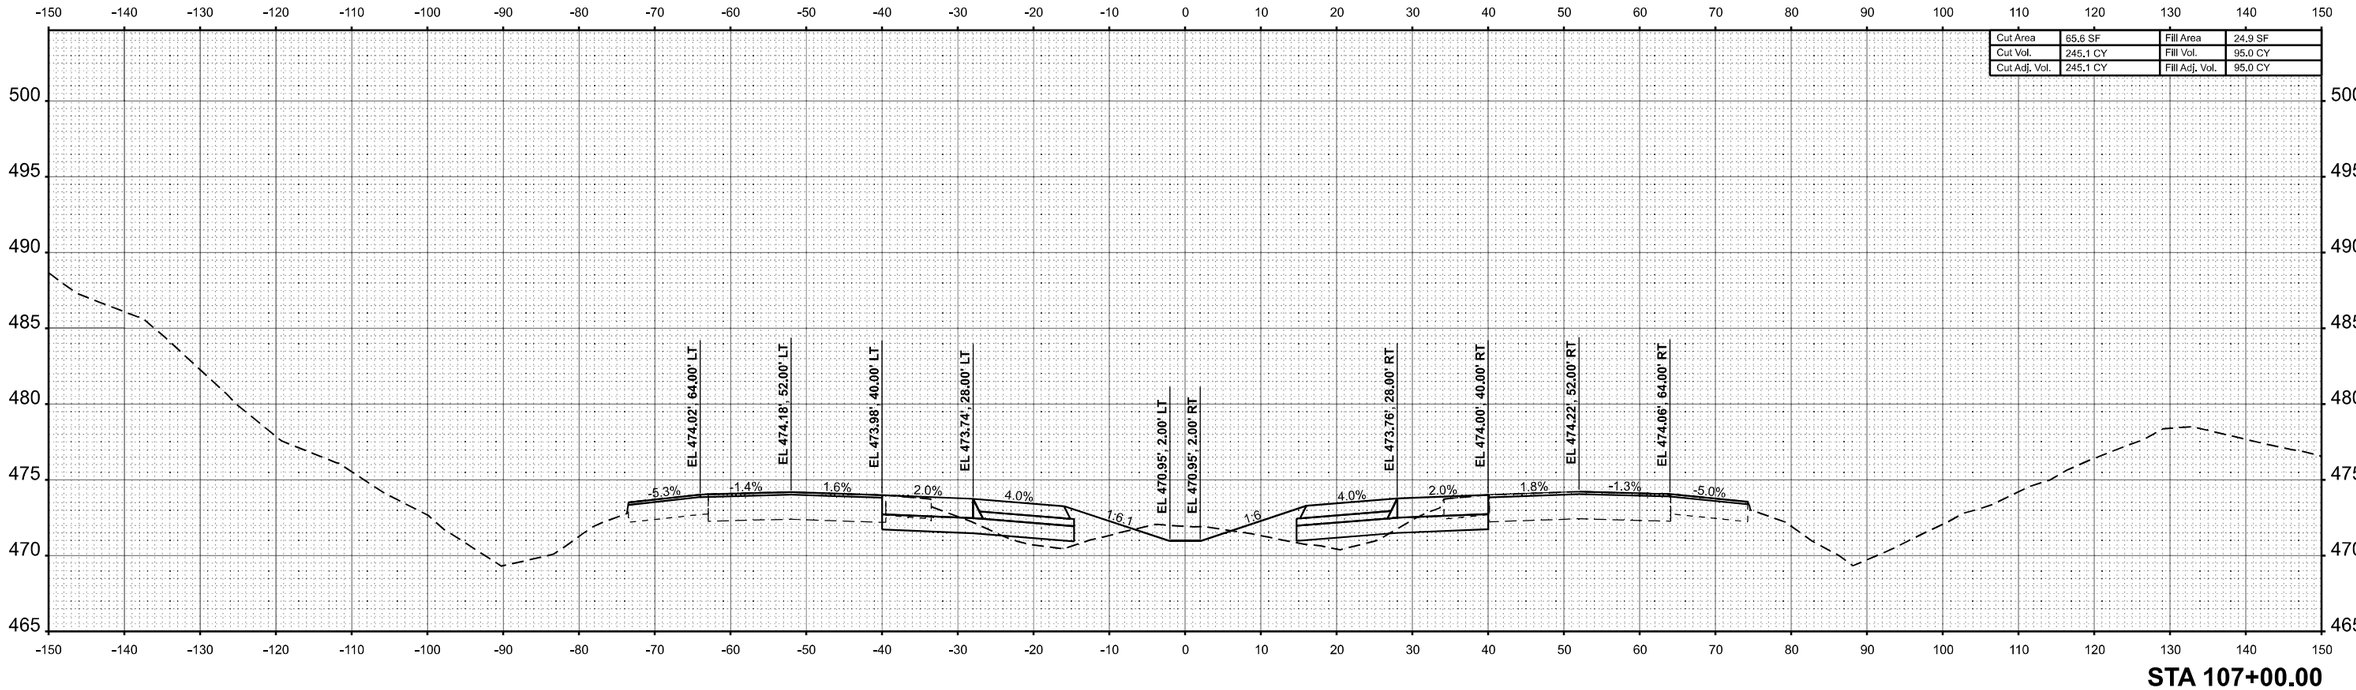

STA 107+00.00

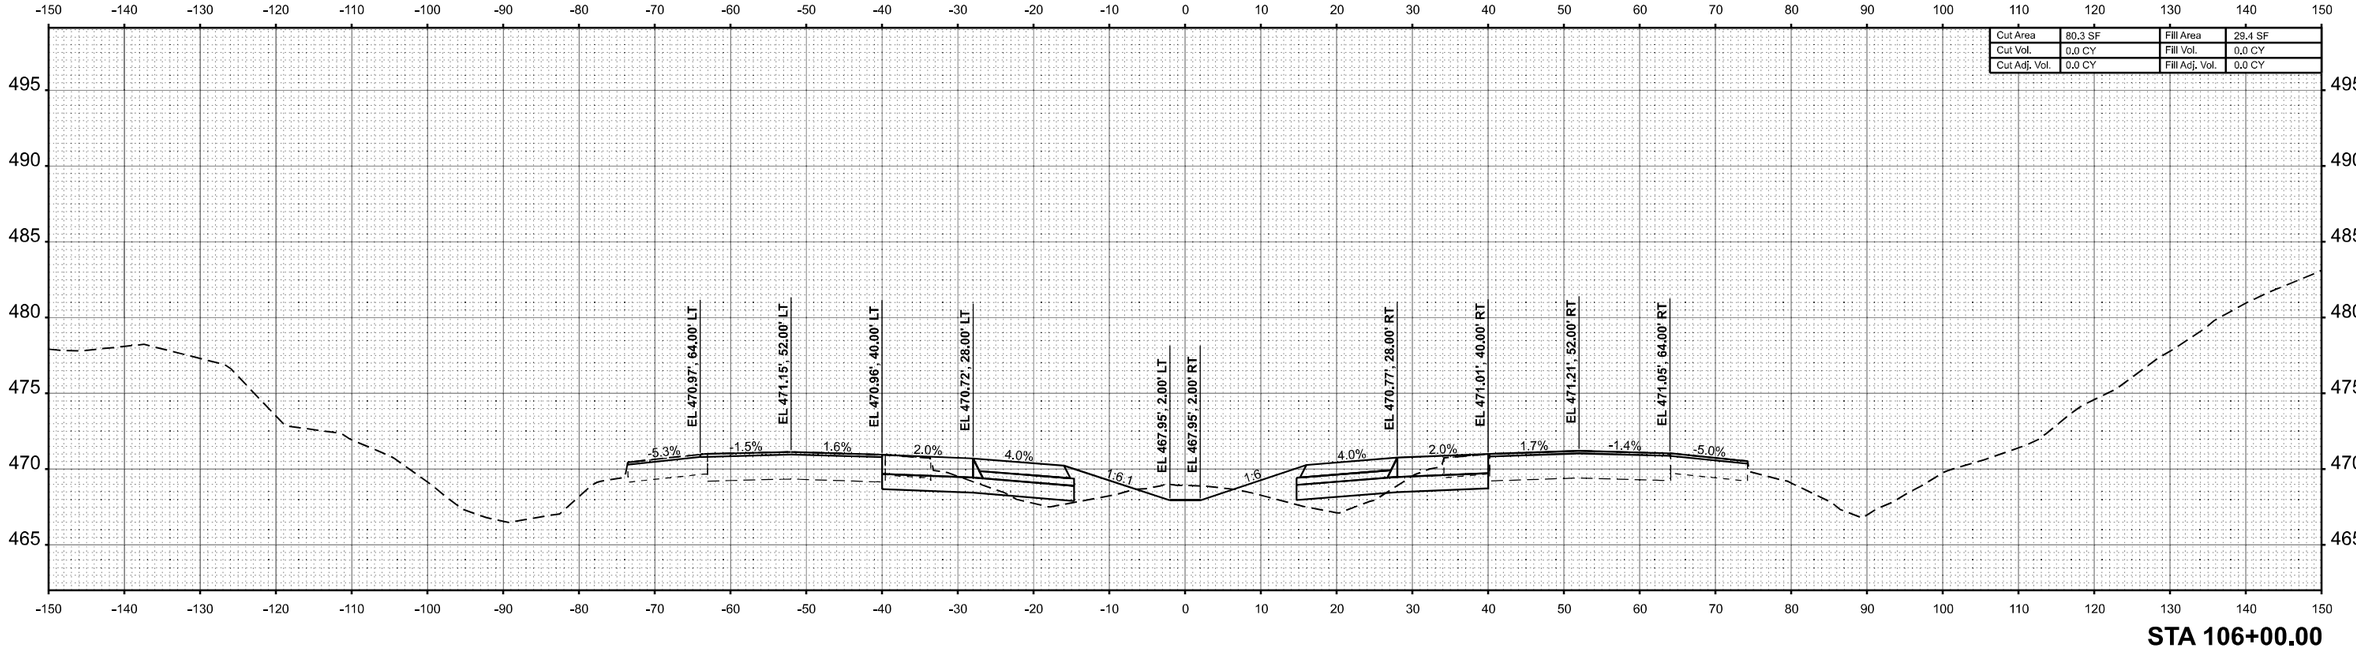

STA 106+00.00

FINAL SURVEY	BY	DATE
SURVEYED		
PLOTTED		
TEMPLATE		
AREAS		
AREAS CHECKED		
NOTE BOOK		
NO.		

ORIGINAL SURVEY	BY	DATE
SURVEYED		
PLOTTED		
TEMPLATE		
AREAS		
AREAS CHECKED		
NOTE BOOK		
NO.		

MODEL: I57 XS R4 - 106+00.00 R4 [Sheet]
FILE NAME: c:\volkert_pw_workingdir\betsy.witt\d03261151\D978798-sht-XSSht457-R4.dgn

VOLKERT

USER NAME = betsy.witt	DESIGNED -	REVISED -
	DRAWN -	REVISED -
PLOT SCALE = $SCALE$	CHECKED -	REVISED -
PLOT DATE = 8/27/2024	DATE -	REVISED -


STATE OF ILLINOIS
DEPARTMENT OF TRANSPORTATION

CROSS SECTIONS
INTERSTATE 57

SCALE: 1"=10' | SHEET 58 OF 274 SHEETS | STA. 106+00.00 R4 | TO STA. 107+00.00 R4

F.A.I. RTE.	SECTION	COUNTY	TOTAL SHEETS	SHEET NO.
57	(X1-8,X1-7-1,X1-7,X1-6-1)R-2	WILLIAMSON	614	388
		CONTRACT NO. 78798		
	ILLINOIS	FED. AID PROJECT		

FINAL SURVEY		BY	DATE
NOTE BOOK	SURVEYED		
	PLOTTED		
	TEMPLATE		
	ANGLES		
NO.	AREAS CHECKED		

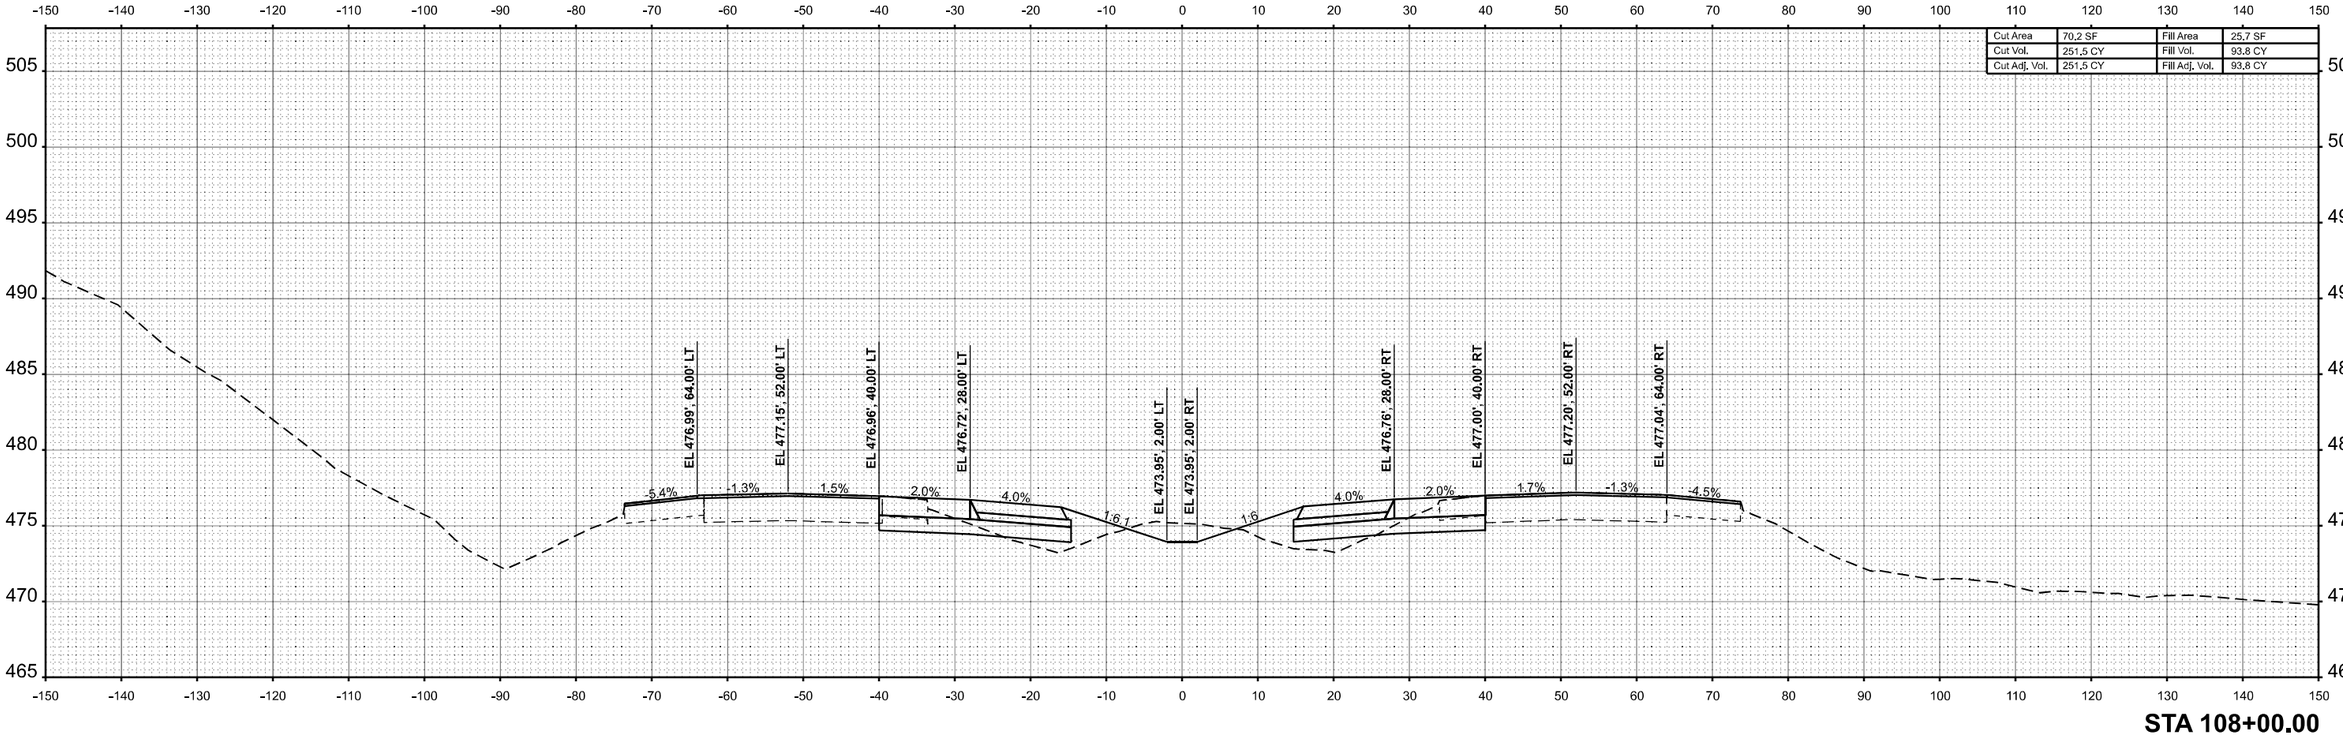

Cut Area	70,2 SF	Fill Area	25,7 SF
Cut Vol.	251,5 CY	Fill Vol.	93,8 CY
Cut Adj. Vol.	251,5 CY	Fill Adj. Vol.	93,8 CY

STA 108+00.00

ORIGINAL SURVEY		BY	DATE
NOTE BOOK	SURVEYED		
	PLOTTED		
	TEMPLATE		
	ANGLES		
NO.	AREAS CHECKED		

MODEL: I57 XS R4 - 108+00.00 R4 [Sheet]
FILE NAME: c:\volkert_pw_workingdir\betsy.witt\d0326115\D978798-alh-XSShI-I57-R4.dgn

VOLKERT


USER NAME = betsy.witt	DESIGNED -	REVISED -	
	DRAWN -	REVISED -	
PLOT SCALE = $SCALE$	CHECKED -	REVISED -	
PLOT DATE = 8/27/2024	DATE -	REVISED -	

STATE OF ILLINOIS
DEPARTMENT OF TRANSPORTATION


CROSS SECTIONS
INTERSTATE 57

SCALE: 1"=10' | SHEET 59 OF 274 SHEETS | STA. 108+00.00 R4 | TO STA. 108+00.00 R4

F.A.I. RTE.	SECTION	COUNTY	TOTAL SHEETS	SHEET NO.
57	(X1-8,X1-7-1,X1-7,X1-6-1)R-2	WILLIAMSON	614	389
		CONTRACT NO. 78798		
	ILLINOIS	FED. AID PROJECT		

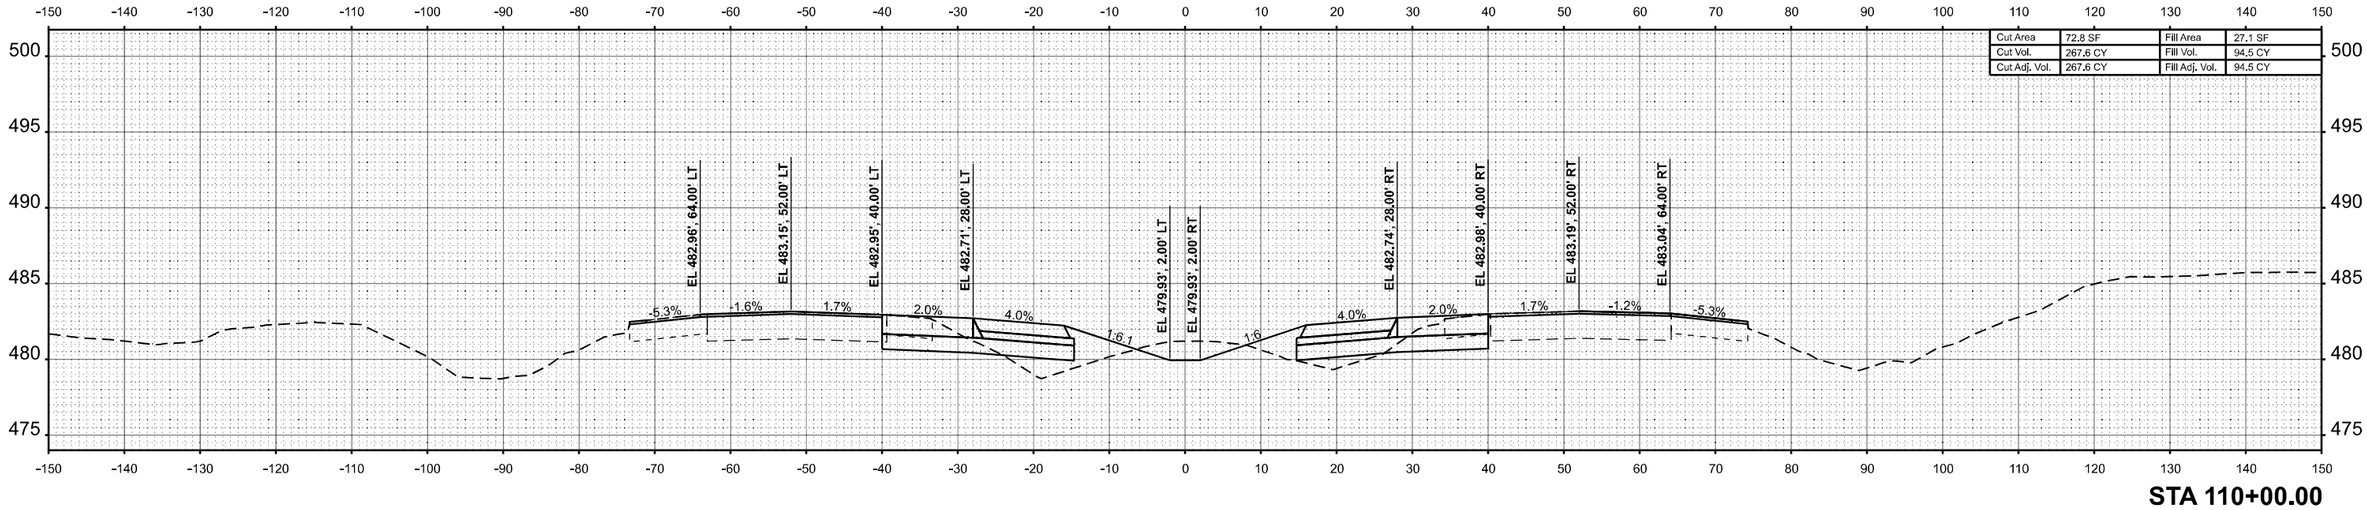

STA 110+00.00

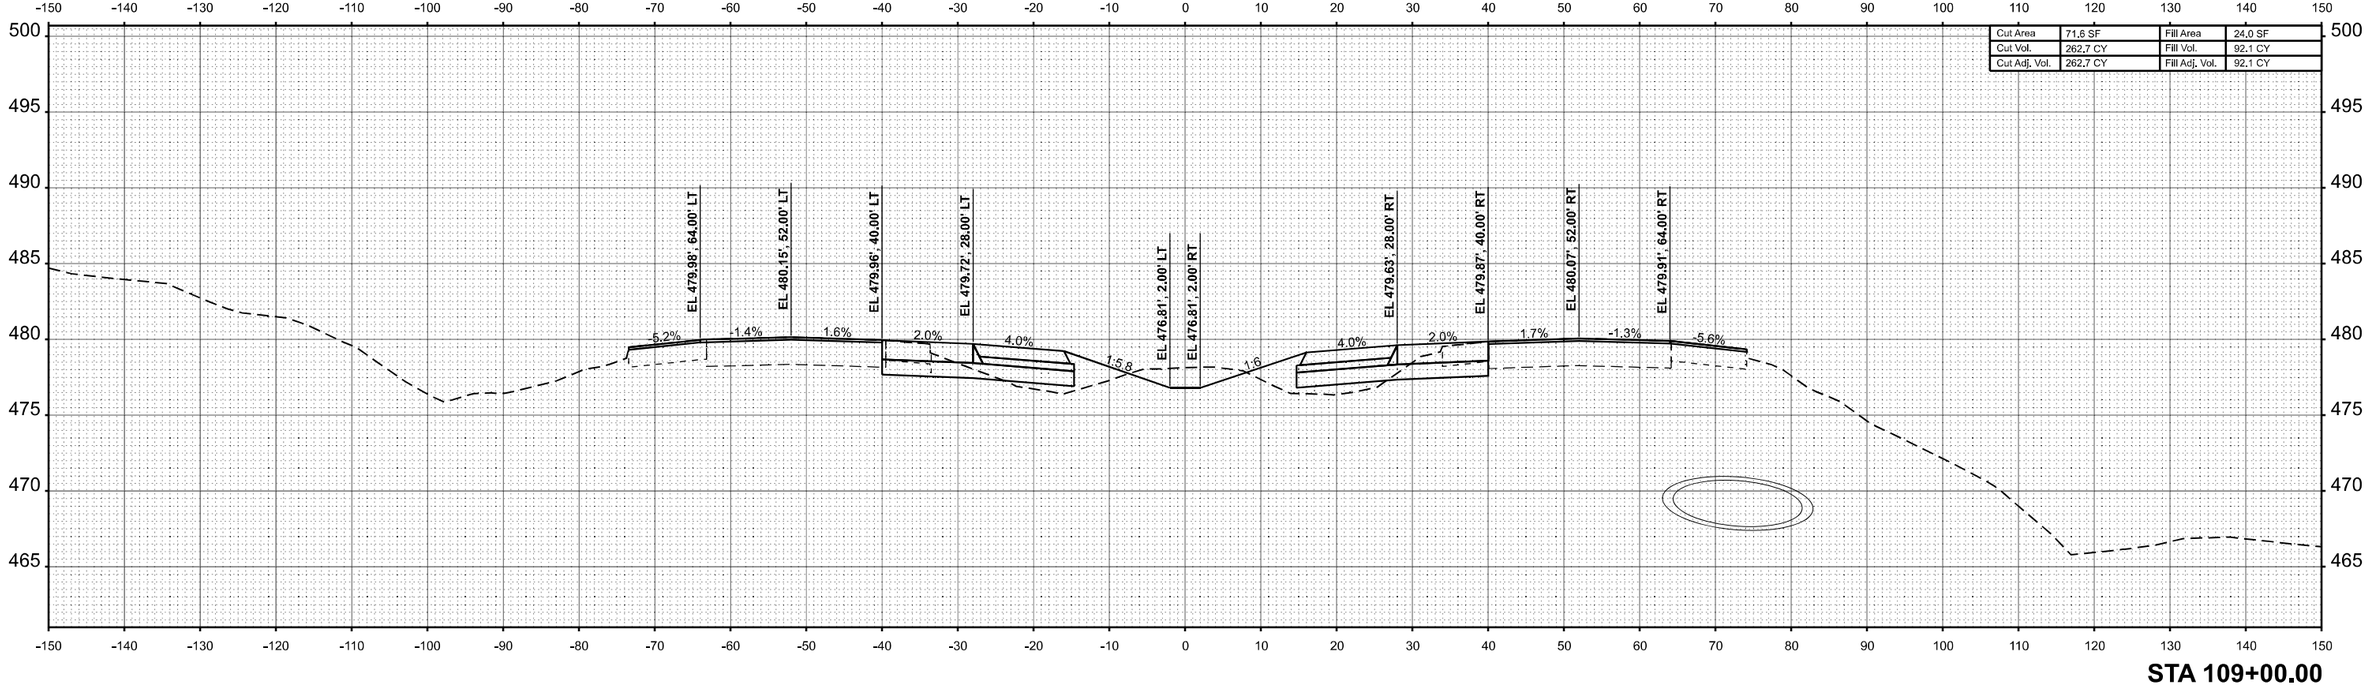

STA 109+00.00

FINAL SURVEY	NOTE BOOK	NO.
ORIGINAL SURVEY	NOTE BOOK	NO.

	BY	DATE
SURVEYED		
PLOTTED		
TEMPLATE		
AREAS		
AREAS CHECKED		

MODEL: I57 XS R4 - 109+00.00 R4 [Sheet]
FILE NAME: c:\volkert_pw_workingdir\betsy.witt\d0326115\D978798-alh-XSSht457-R4.dgn

VOLKERT


USER NAME = betsy.witt	DESIGNED -	REVISED -
	DRAWN -	REVISED -
PLOT SCALE = $SCALE$	CHECKED -	REVISED -
PLOT DATE = 8/27/2024	DATE -	REVISED -

STATE OF ILLINOIS
DEPARTMENT OF TRANSPORTATION


CROSS SECTIONS
INTERSTATE 57

SCALE: 1"=10' | SHEET 60 OF 274 SHEETS | STA. 109+00.00 R4 | TO STA. 110+00.00 R4

F.A.I. RTE.	SECTION	COUNTY	TOTAL SHEETS	SHEET NO.
57	(X1-8,X1-7-1,X1-7,X1-6-1)R-2	WILLIAMSON	614	390
		CONTRACT NO. 78798		
		ILLINOIS	FED. AID PROJECT	

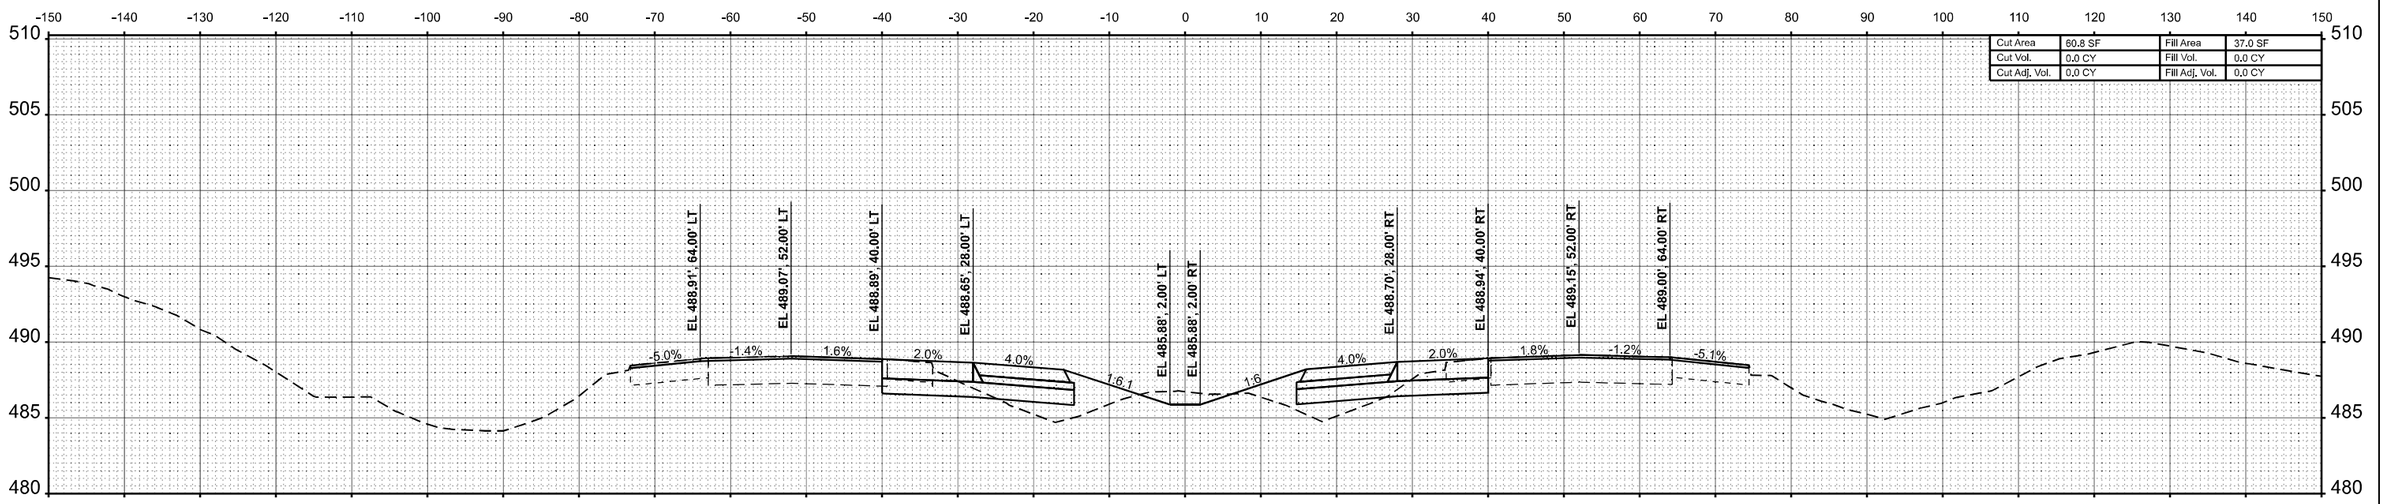

STA 112+00.00

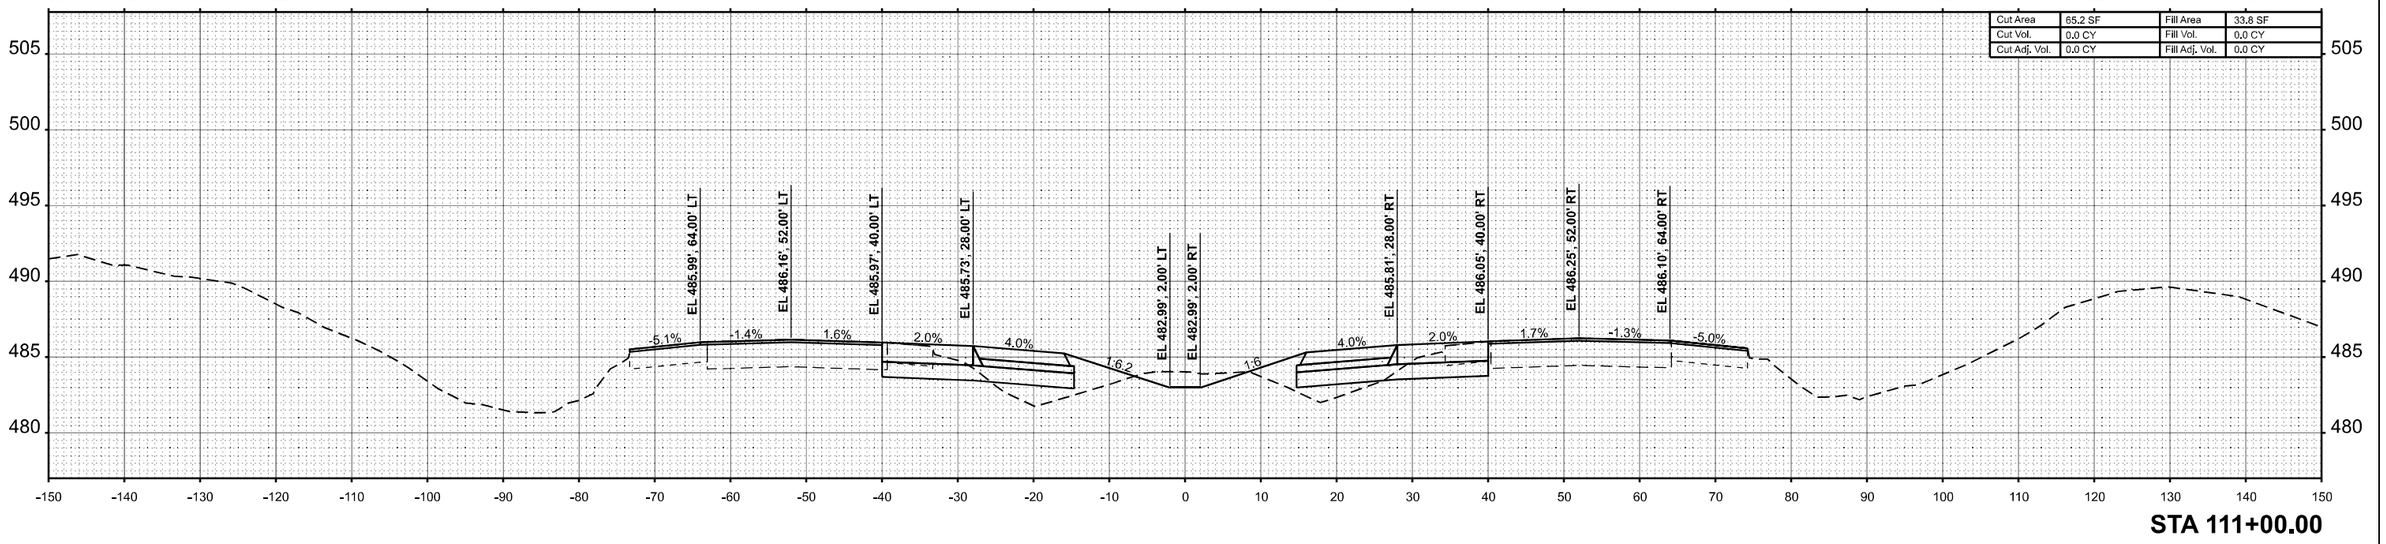

STA 111+00.00

FINAL SURVEY	BY	DATE
SURVEYED		
PLOTTED		
TEMPLATE		
AREAS		
AREAS CHECKED		
NOTE BOOK		
NO.		

ORIGINAL SURVEY	BY	DATE
SURVEYED		
PLOTTED		
TEMPLATE		
AREAS		
AREAS CHECKED		
NOTE BOOK		
NO.		

MODEL: I57 XS R4 - 111+00.00 R4 [Sheet]
FILE NAME: c:\volkert_pw_workingdir\betsy.witt\d0326115\D978798-sht-XSSht-I57-R4.dgn

VOLKERT


USER NAME = betsy.witt	DESIGNED -	REVISED -	
	DRAWN -	REVISED -	
PLOT SCALE = $SCALE$	CHECKED -	REVISED -	
PLOT DATE = 8/27/2024	DATE -	REVISED -	

STATE OF ILLINOIS
DEPARTMENT OF TRANSPORTATION


CROSS SECTIONS
INTERSTATE 57

SCALE: 1"=10' | SHEET 61 OF 274 SHEETS | STA. 111+00.00 R4 | TO STA. 112+00.00 R4

F.A.I. RTE.	SECTION	COUNTY	TOTAL SHEETS	SHEET NO.
57	(X1-8,X1-7-1,X1-7,X1-6-1)R-2	WILLIAMSON	614	391
		CONTRACT NO. 78798		
	ILLINOIS	FED. AID PROJECT		

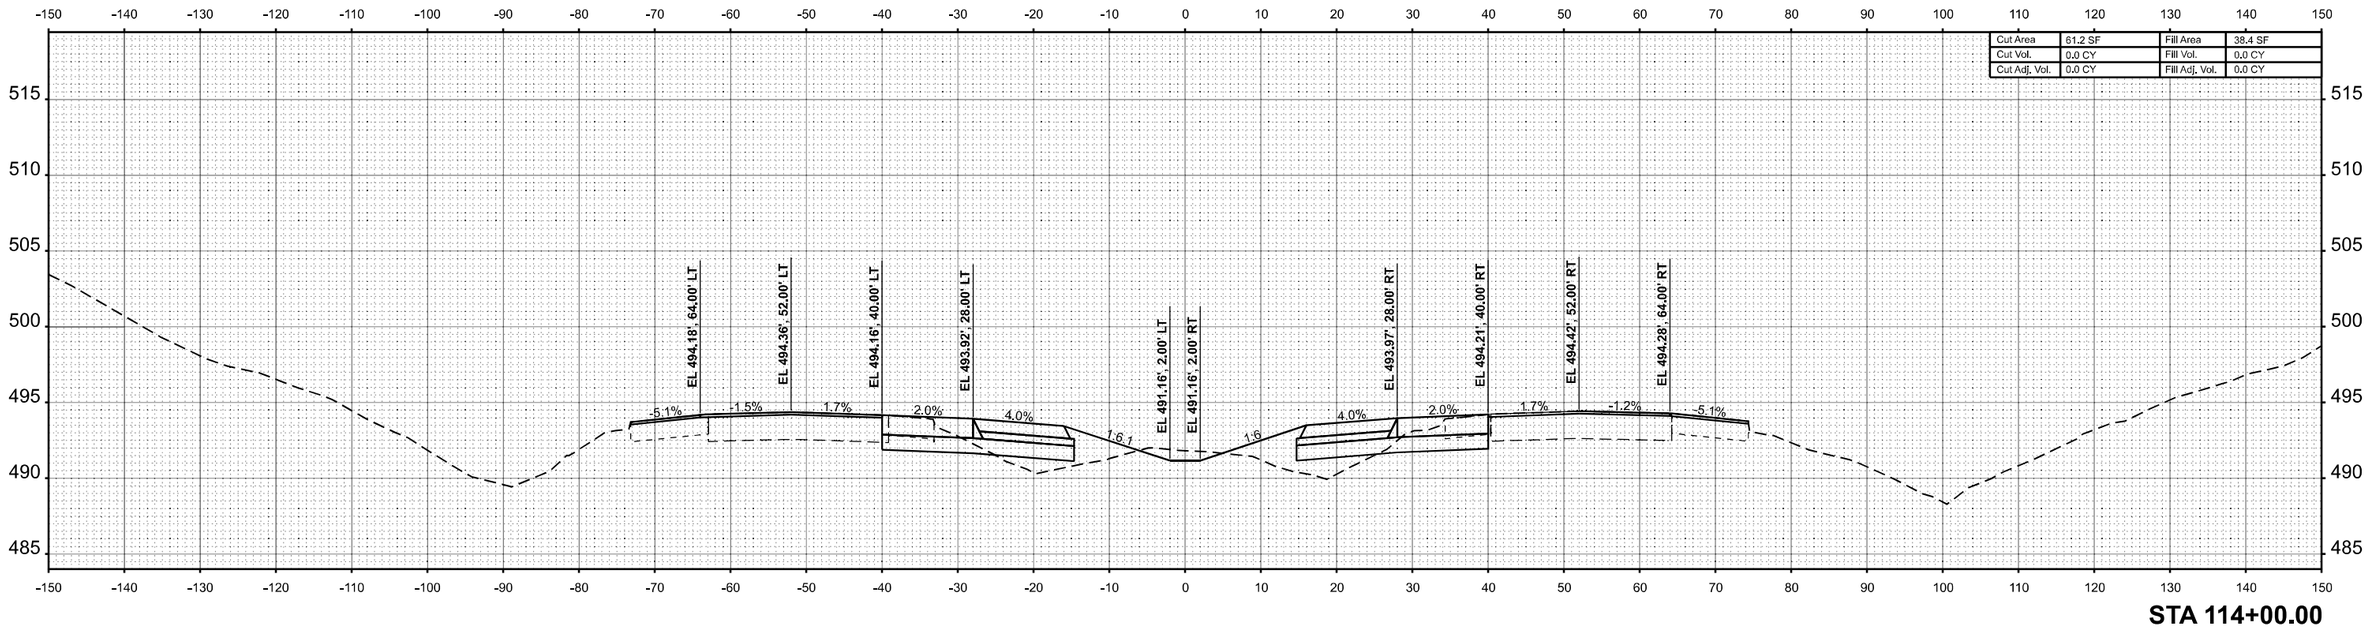

STA 114+00.00

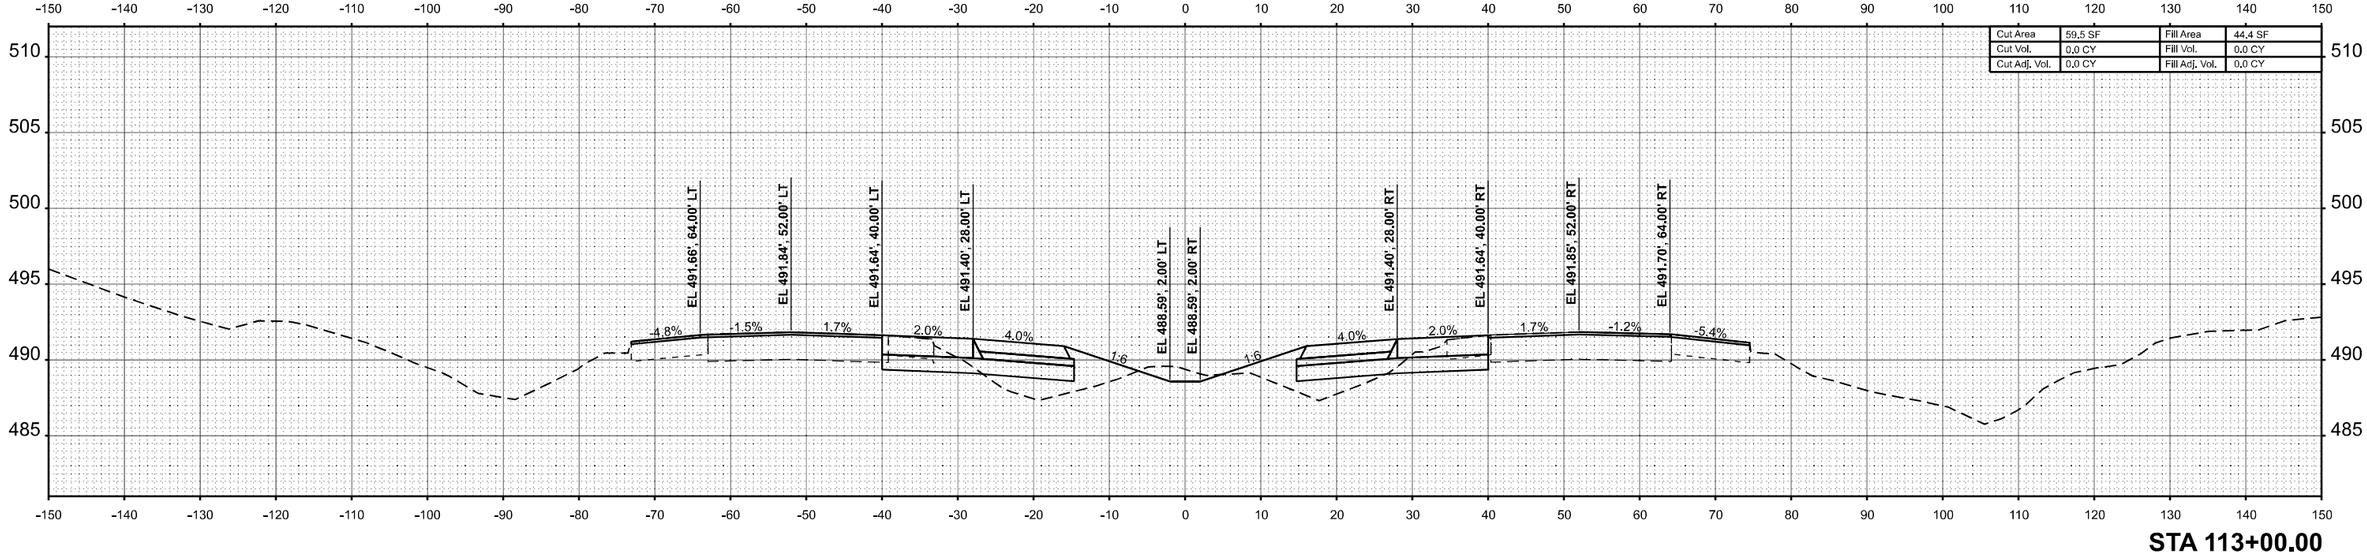

STA 113+00.00

USER NAME = betsy.witt	DESIGNED -	REVISED -	
	DRAWN -	REVISED -	
PLOT SCALE = $SCALE$	CHECKED -	REVISED -	
PLOT DATE = 8/27/2024	DATE -	REVISED -	

VOLKERT

STATE OF ILLINOIS
DEPARTMENT OF TRANSPORTATION

CROSS SECTIONS
INTERSTATE 57


SCALE: 1"=10' | SHEET 62 OF 274 SHEETS | STA. 113+00.00 R4 | TO STA. 114+00.00 R4

F.A.I. RTE.	SECTION	COUNTY	TOTAL SHEETS	SHEET NO.
57	(X1-8,X1-7-1,X1-7,X1-6-1)R-2	WILLIAMSON	614	392
		CONTRACT NO. 78798		
	ILLINOIS FED. AID PROJECT			


FINAL SURVEY | NOTE BOOK | NO. | BY | DATE
SURVEYED | PLOTTED | TEMPLATE | AREAS | AREAS CHECKED

ORIGINAL SURVEY | NOTE BOOK | NO. | BY | DATE
SURVEYED | PLOTTED | TEMPLATE | AREAS | AREAS CHECKED

MODEL: I57 XS R4 - 113+00.00 R4 |Sheet|
FILE NAME: c:\volkert_pw_workingdir\betsy.witt\d03261151D\8787798-sth-XSSht-I57-R4.dgn

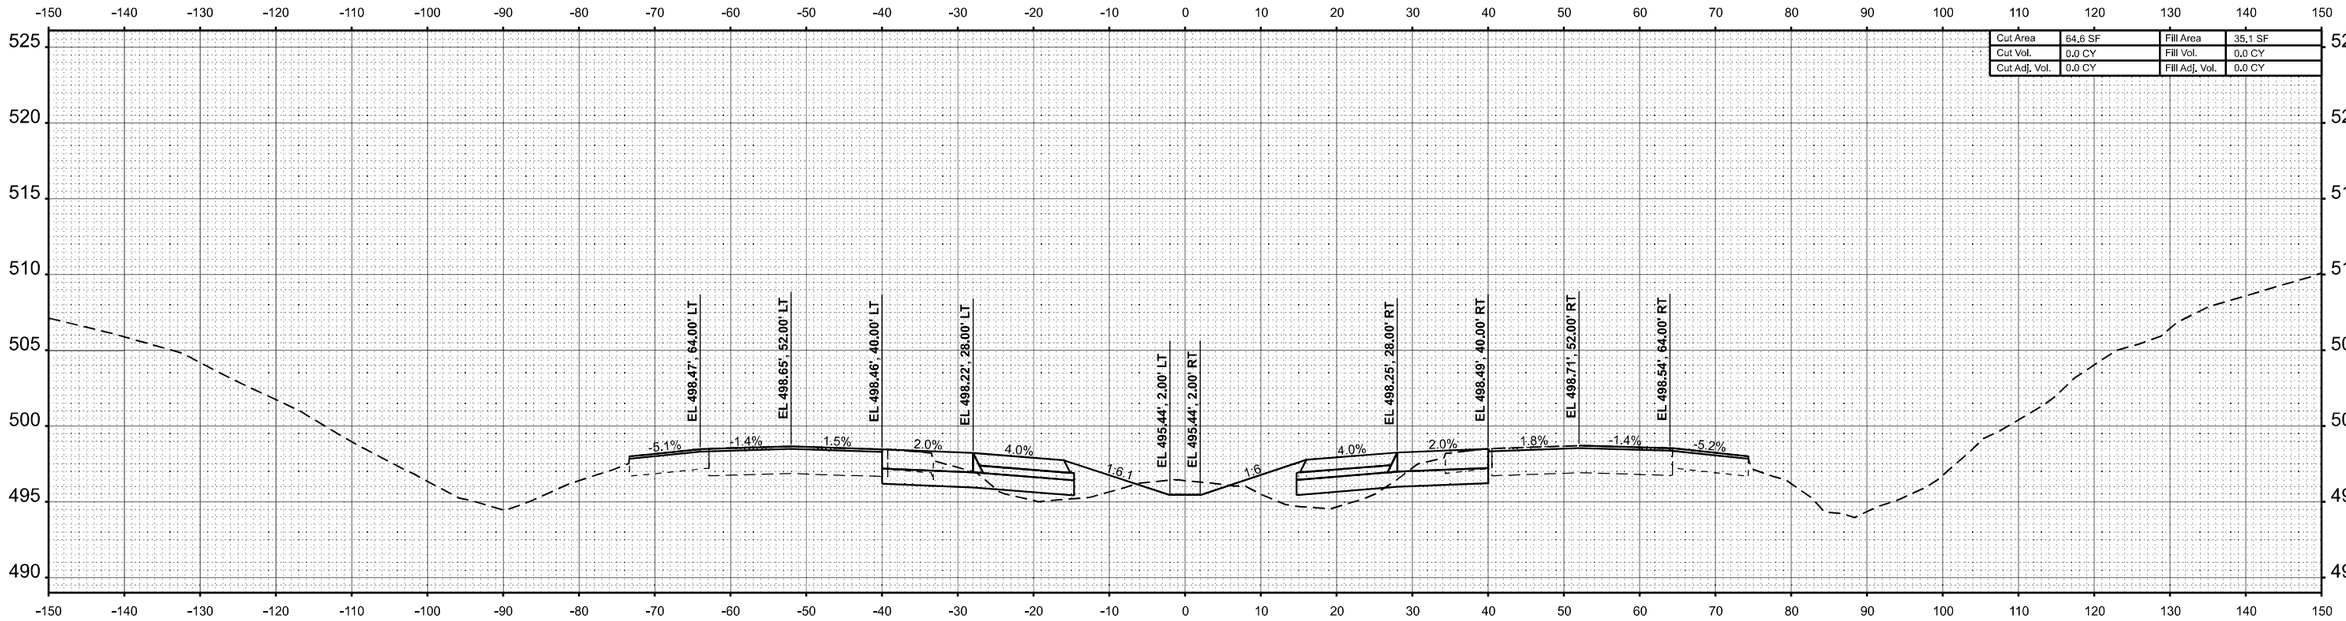

STA 116+00.00

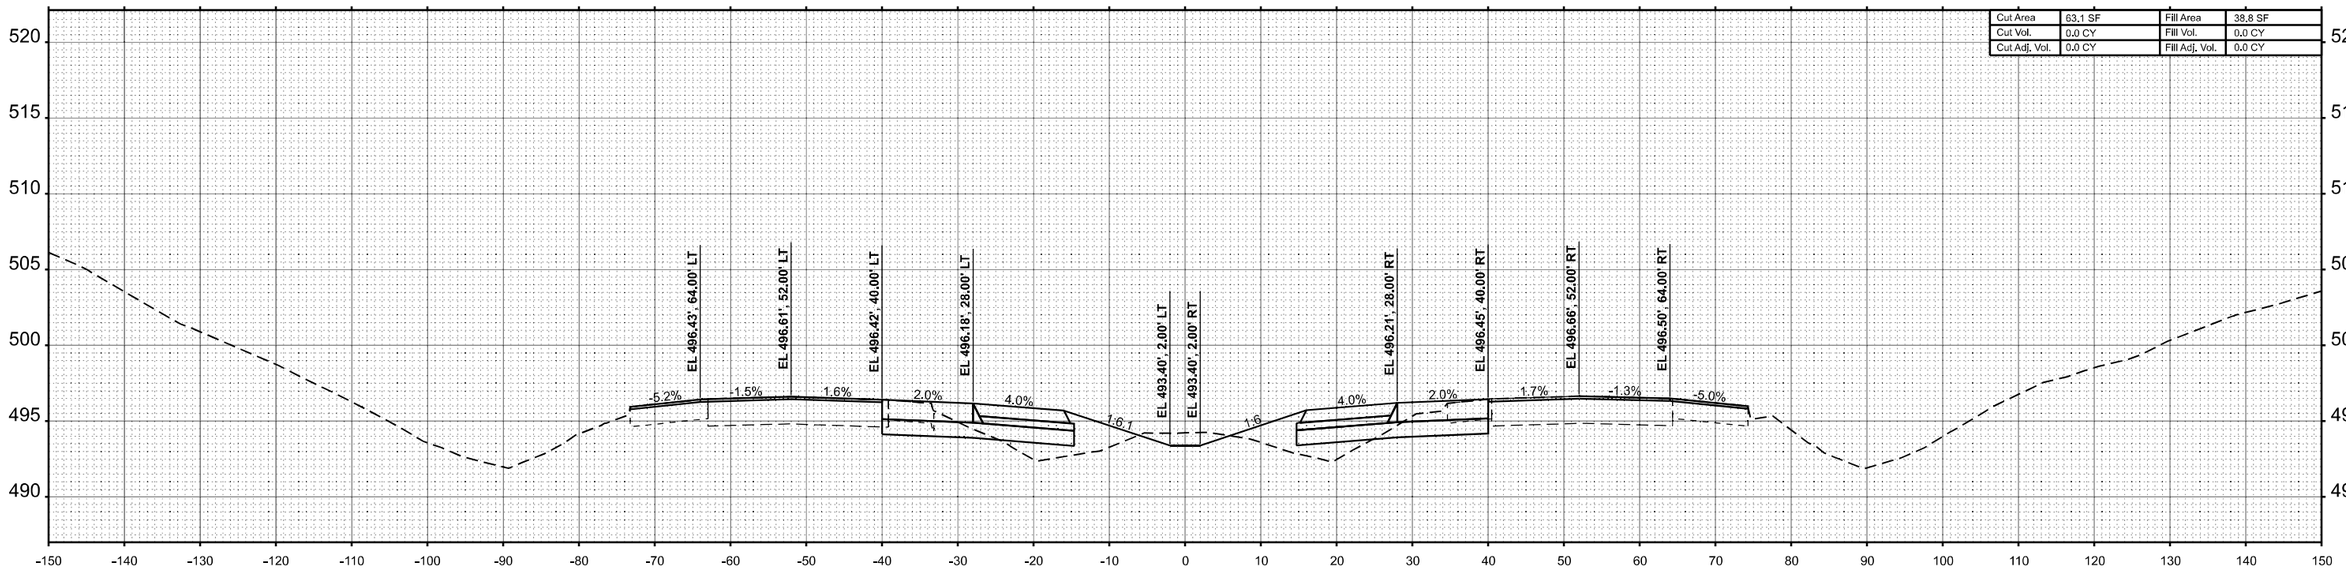

STA 115+00.00

FINAL SURVEY	BY	DATE
SURVEYED		
PLOTTED		
TEMPLATE		
AREAS		
AREAS CHECKED		
NOTE BOOK		
NO.		

ORIGINAL SURVEY	BY	DATE
SURVEYED		
PLOTTED		
TEMPLATE		
AREAS		
AREAS CHECKED		
NOTE BOOK		
NO.		

MODEL: I57 XS R4 - 115+00.00 R4 [Sheet]
FILE NAME: c:\volkert_pw_workingdir\betsy.witt\d0326111\D978798-alh-XSIhI457-R4.dgn

VOLKERT


USER NAME = betsy.witt	DESIGNED -	REVISED -
	DRAWN -	REVISED -
PLOT SCALE = $SCALE$	CHECKED -	REVISED -
PLOT DATE = 8/27/2024	DATE -	REVISED -

STATE OF ILLINOIS
DEPARTMENT OF TRANSPORTATION


CROSS SECTIONS
INTERSTATE 57

SCALE: 1"=10' | SHEET 63 OF 274 SHEETS | STA. 115+00.00 R4 | TO STA. 116+00.00 R4

F.A.I. RTE.	SECTION	COUNTY	TOTAL SHEETS	SHEET NO.
57	(X1-8,X1-7-1,X1-7,X1-6-1)R-2	WILLIAMSON	614	393
		CONTRACT NO. 78798		
		ILLINOIS	FED. AID PROJECT	

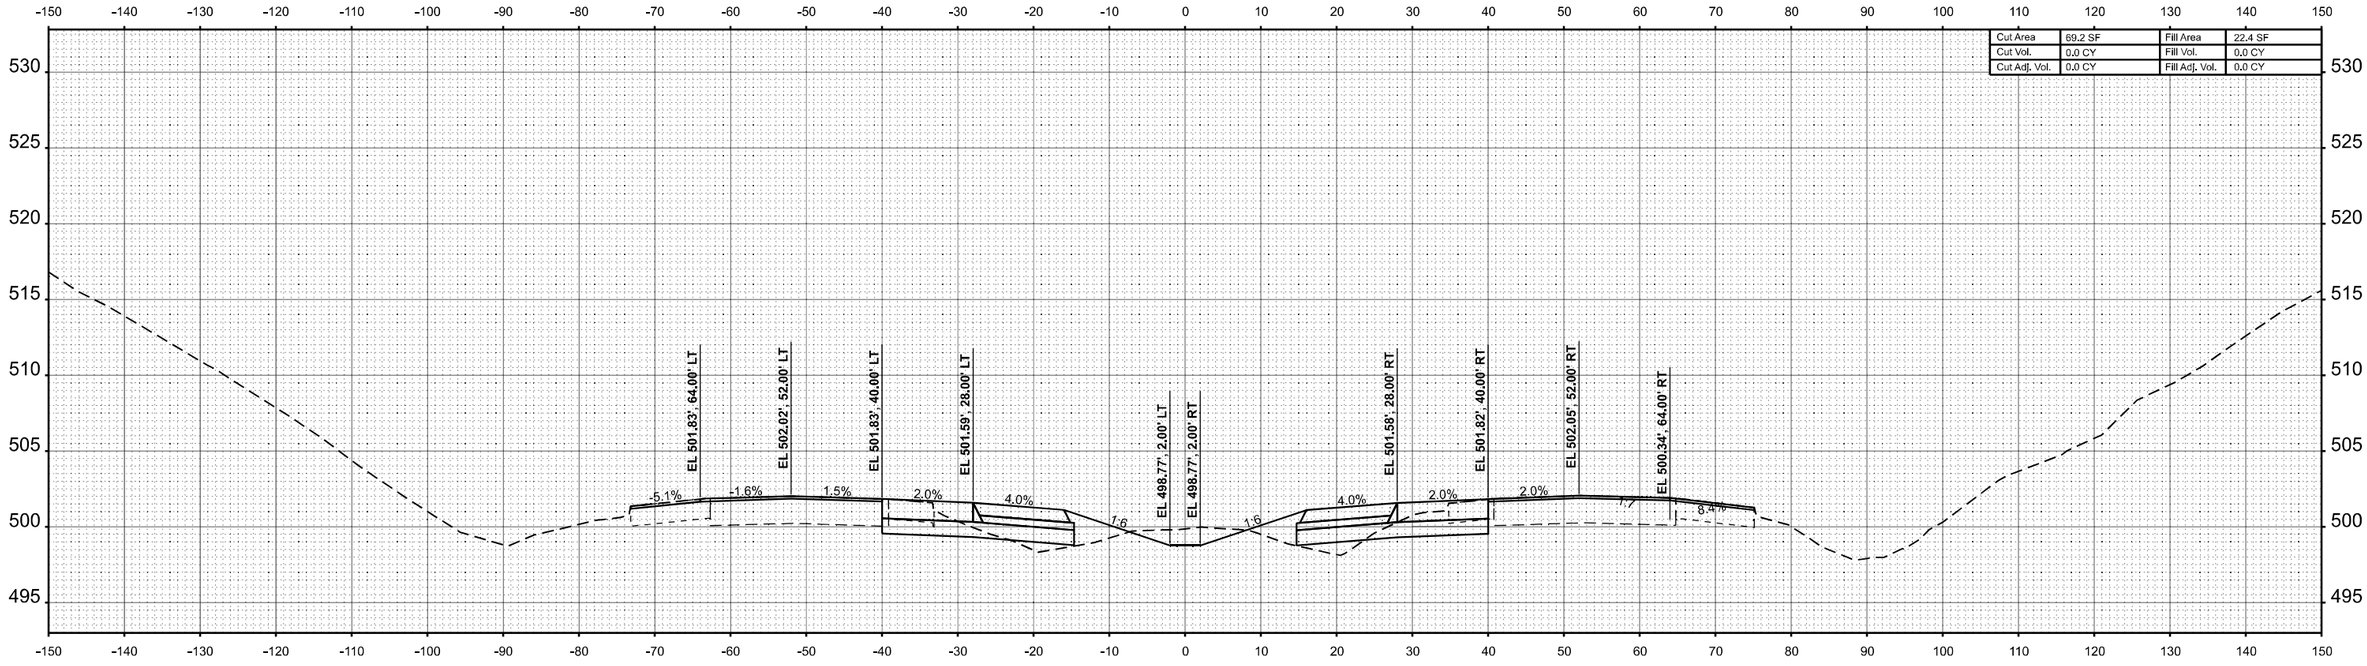

STA 118+00.00

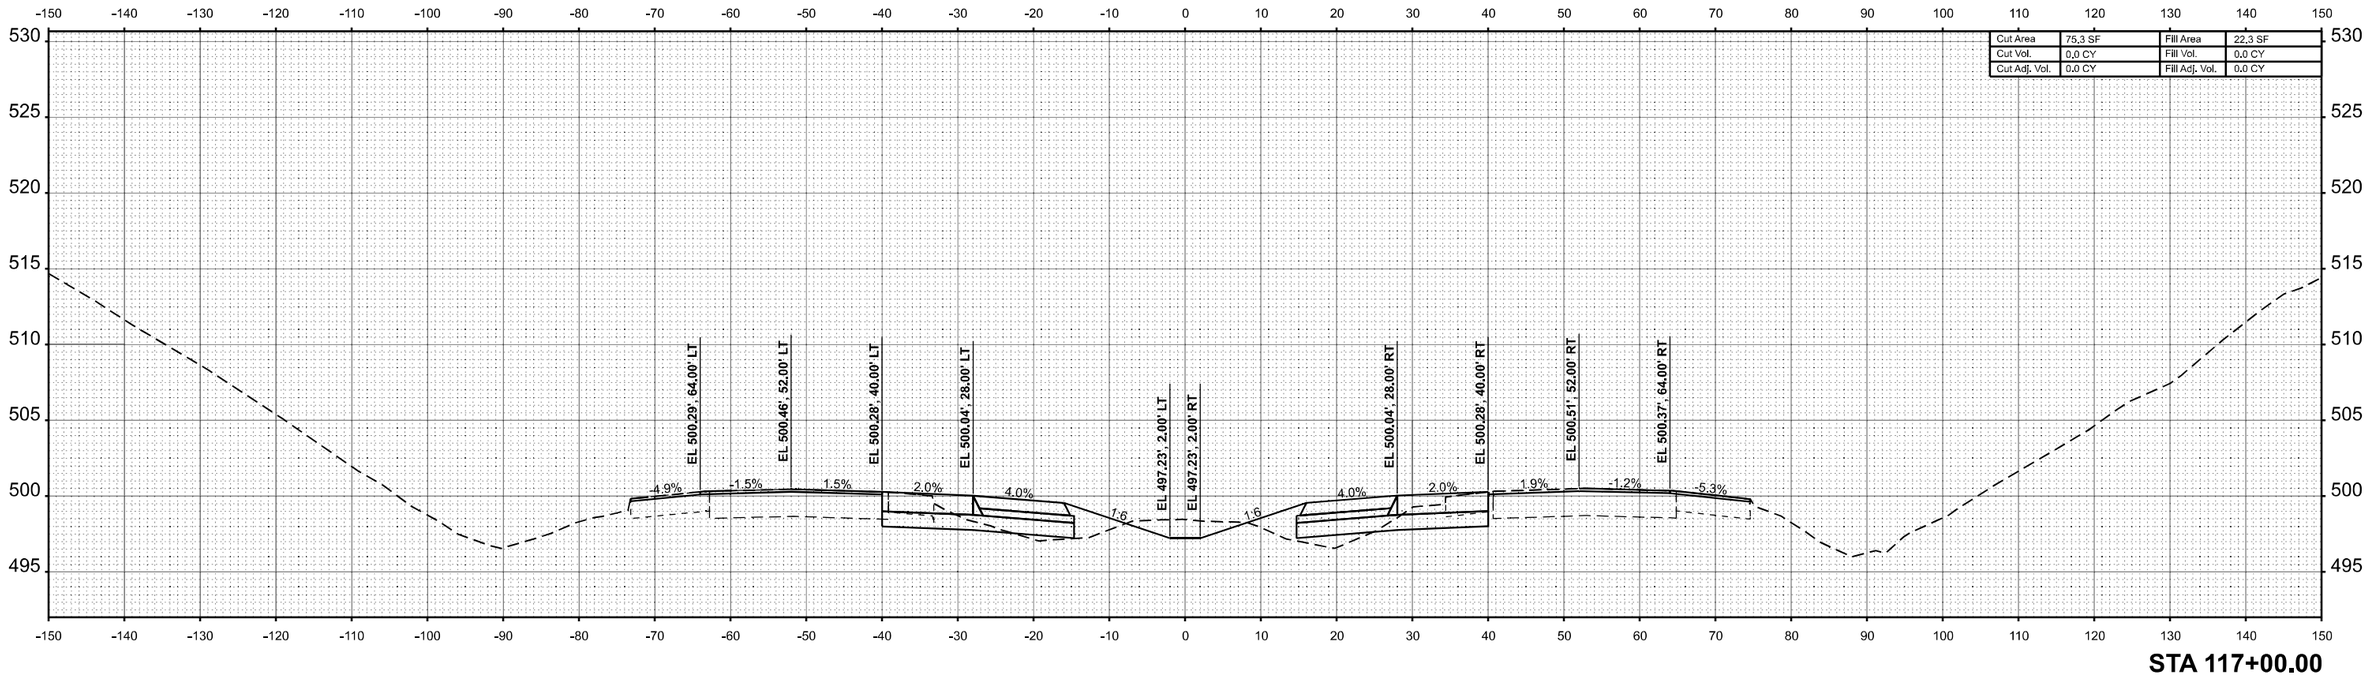

STA 117+00.00

FINAL SURVEY	NOTE BOOK	NO.

	BY	DATE
SURVEYED		
PLOTTED		
TEMPLATE		
AREAS		
AREAS CHECKED		

ORIGINAL SURVEY	NOTE BOOK	NO.

	BY	DATE
SURVEYED		
PLOTTED		
TEMPLATE		
AREAS		
AREAS CHECKED		

MODEL: I57 XS R4 - 117+00.00 R4 [Sheet]
FILE NAME: c:\volkert_pw_workingdir\betsy.witt\d0326115\D978798-ah-XSSht457-R4.dgn

VOLKERT


USER NAME = betsy.witt	DESIGNED -	REVISED -
	DRAWN -	REVISED -
PLOT SCALE = $SCALE$	CHECKED -	REVISED -
PLOT DATE = 8/27/2024	DATE -	REVISED -


STATE OF ILLINOIS
DEPARTMENT OF TRANSPORTATION

CROSS SECTIONS
INTERSTATE 57

SCALE: 1"=10' | SHEET 64 OF 274 SHEETS | STA. 117+00.00 R4 | TO STA. 118+00.00 R4

F.A.I. RTE.	SECTION	COUNTY	TOTAL SHEETS	SHEET NO.
57	(X1-8,X1-7-1,X1-7,X1-6-1)R-2	WILLIAMSON	614	394
		CONTRACT NO. 78798		
	ILLINOIS	FED. AID PROJECT		

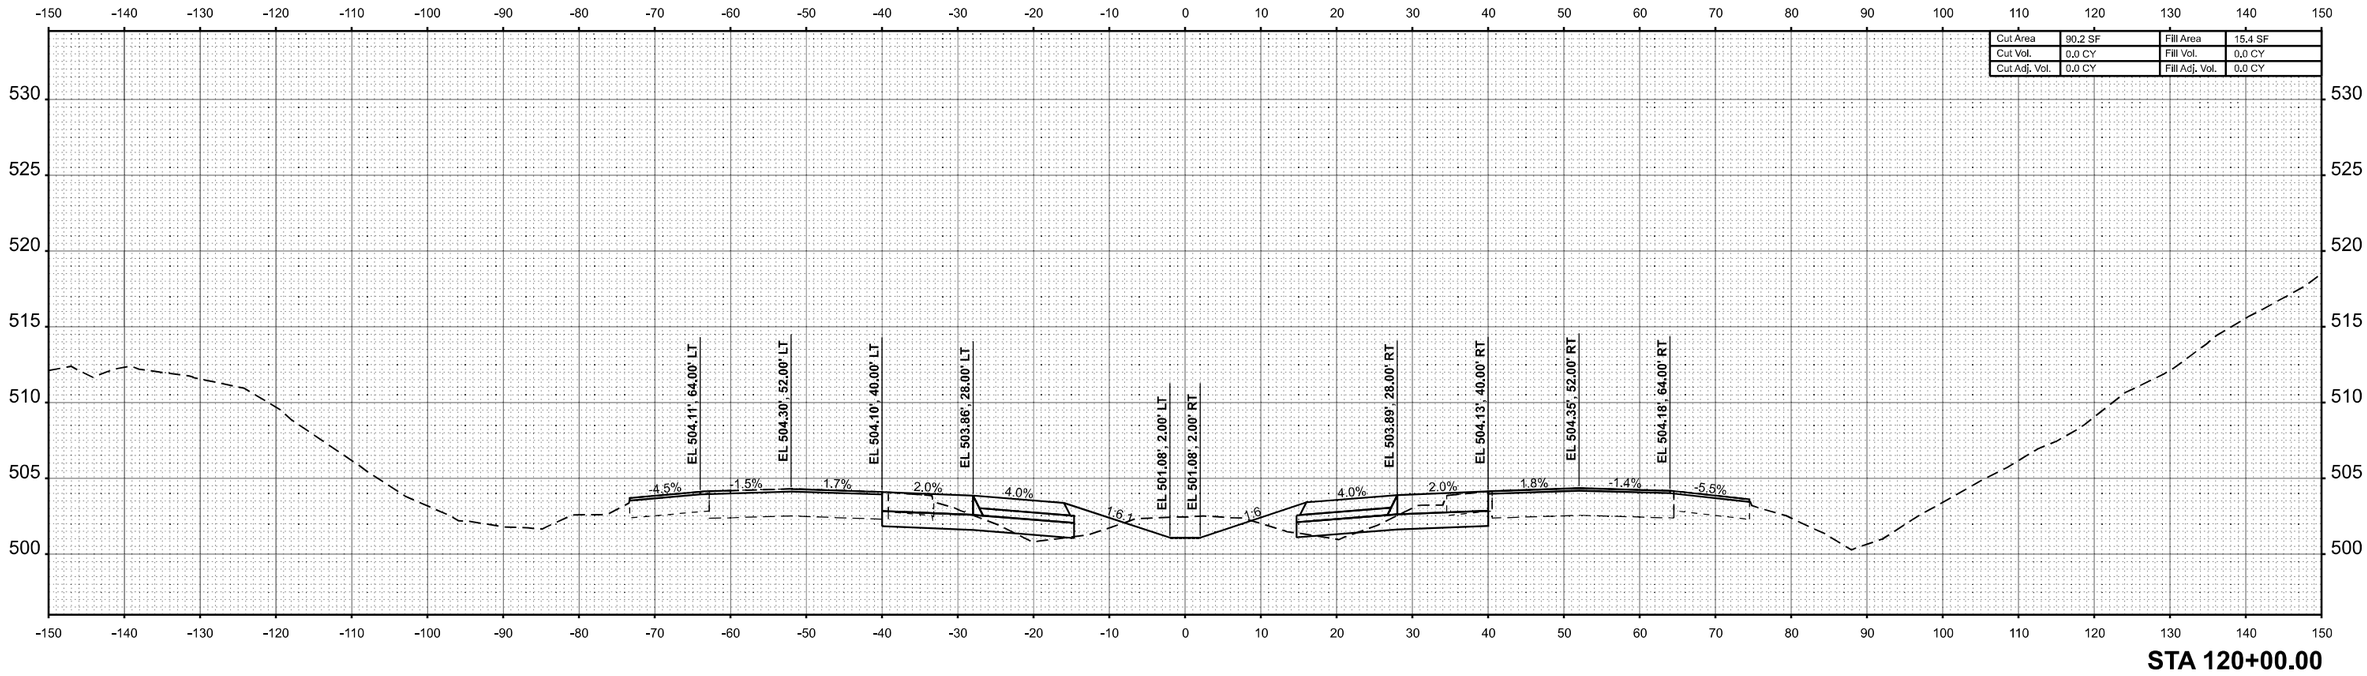

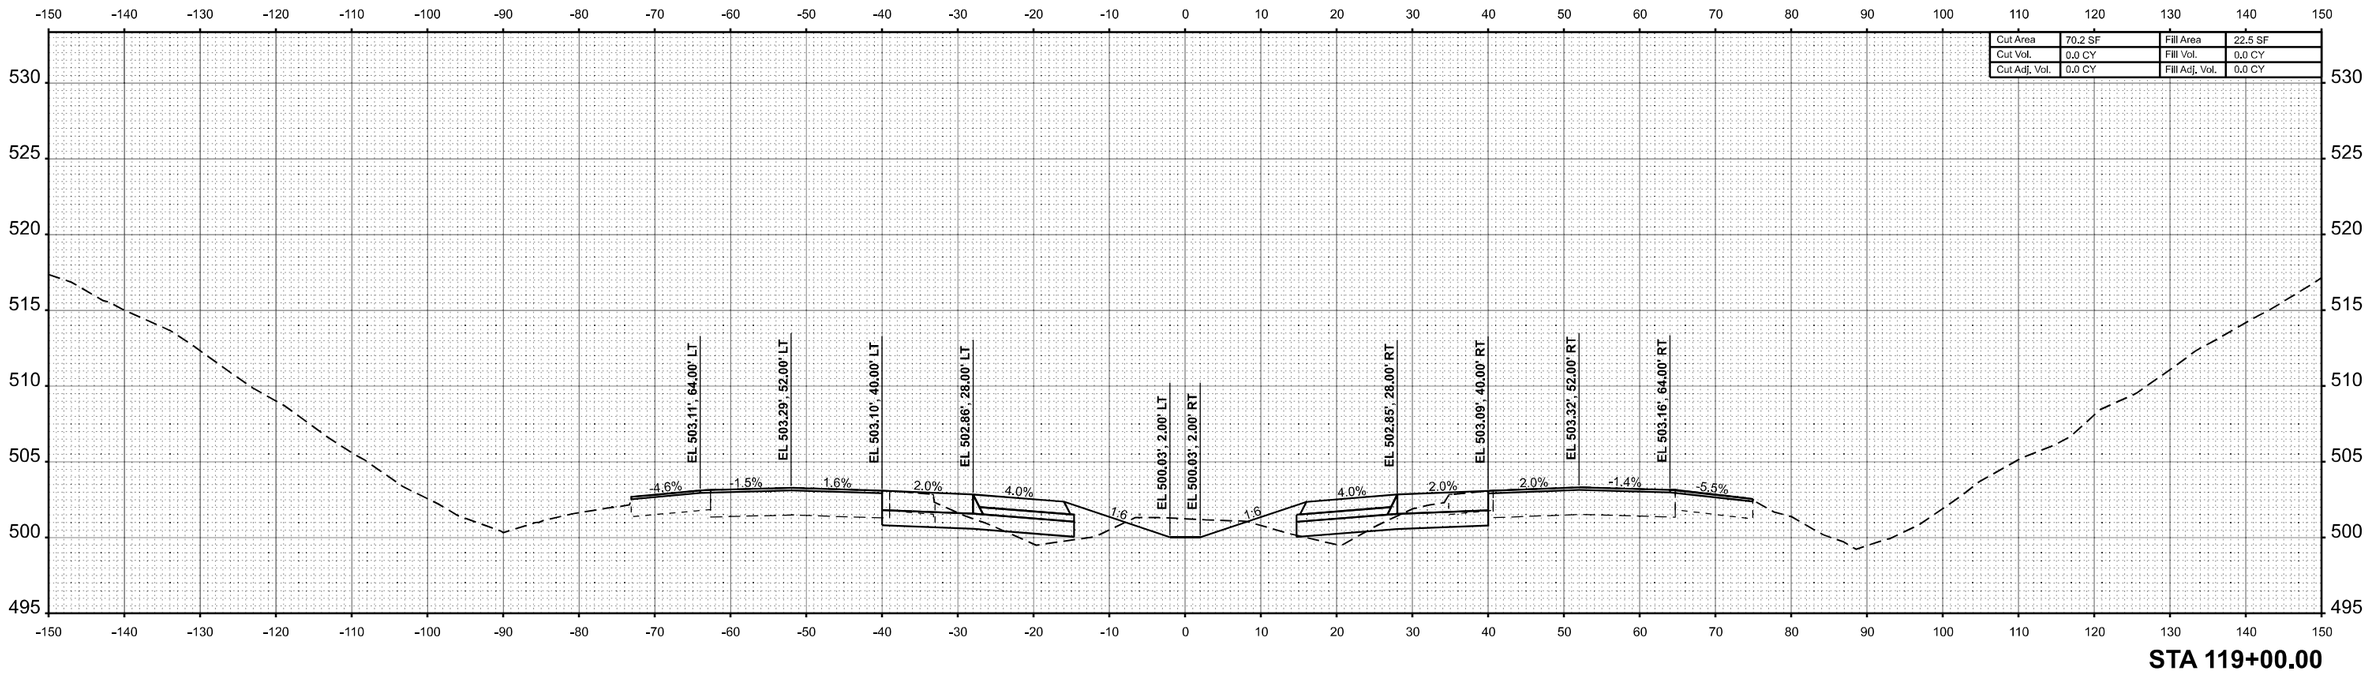

FINAL SURVEY	BY	DATE
SURVEYED		
PLOTTED		
TEMPLATE		
AREAS		
AREAS CHECKED		
NOTE BOOK		
NO.		

ORIGINAL SURVEY	BY	DATE
SURVEYED		
PLOTTED		
TEMPLATE		
AREAS		
AREAS CHECKED		
NOTE BOOK		
NO.		

MODEL: I57 XS R4 - 119+00.00 R4 [Sheet]
FILE NAME: c:\volkert_pw_workingdir\betsy.witt\d03261115\D978798-sht-XSSht-I57-R4.dgn

VOLKERT

USER NAME = betsy.witt	DESIGNED -	REVISED -
	DRAWN -	REVISED -
PLOT SCALE = $SCALE$	CHECKED -	REVISED -
PLOT DATE = 8/27/2024	DATE -	REVISED -


STATE OF ILLINOIS
DEPARTMENT OF TRANSPORTATION

CROSS SECTIONS
INTERSTATE 57

SCALE: 1"=10' | SHEET 65 OF 274 SHEETS | STA. 119+00.00 R4 | TO STA. 120+00.00 R4

F.A.I. RTE.	SECTION	COUNTY	TOTAL SHEETS	SHEET NO.
57	(X1-8,X1-7-1,X1-7,X1-6-1)R-2	WILLIAMSON	614	395
		CONTRACT NO. 78798		
	ILLINOIS	FED. AID PROJECT		

FINAL SURVEY		BY	DATE
	SURVEYED		
	PLOTTED		
NOTE BOOK	TEMPLATE		
	AREAS		
NO.	AREAS CHECKED		

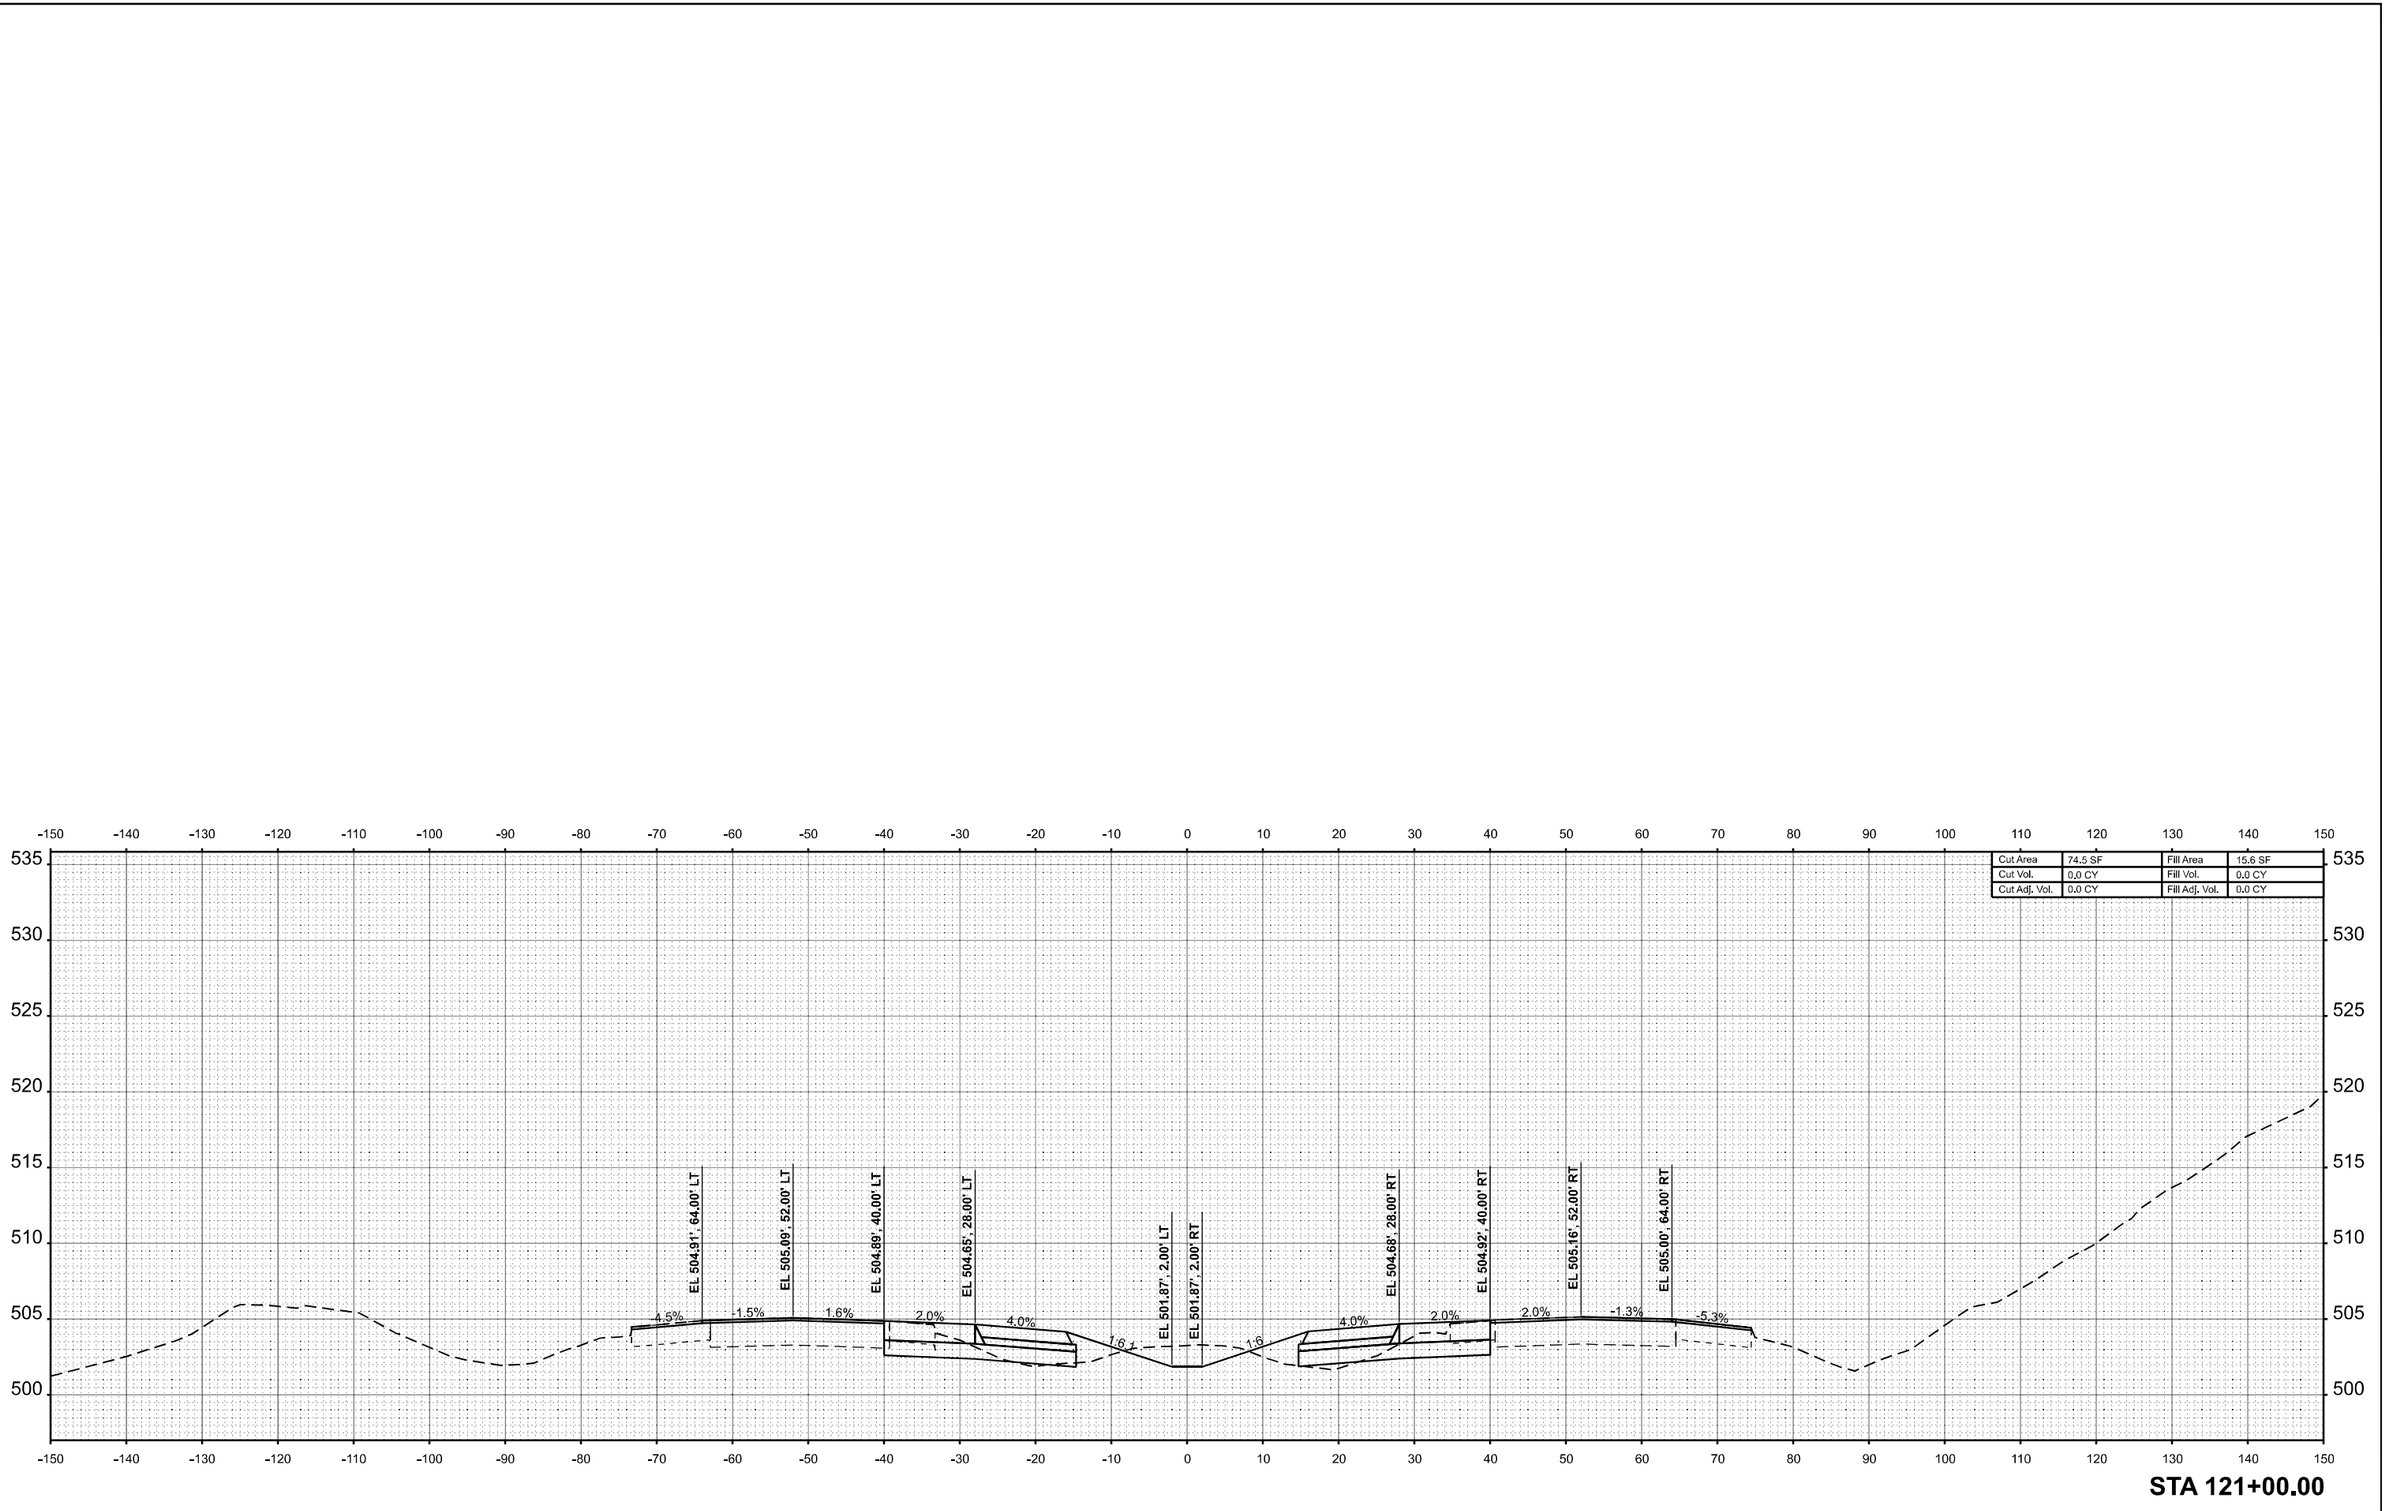

STA 121+00.00

ORIGINAL SURVEY		BY	DATE
	SURVEYED		
	PLOTTED		
NOTE BOOK	TEMPLATE		
	AREAS		
NO.	AREAS CHECKED		

MODEL: I57 XS R4 - 121+00.00 R4 [Sheet]
FILE NAME: c:\volkert_pw_workingdir\betsy.witt\d0326115\D978798-sht-XSSht-I57-R4.dgn

VOLKERT

USER NAME = betsy.witt	DESIGNED -	REVISED -	
	DRAWN -	REVISED -	
PLOT SCALE = $SCALE$	CHECKED -	REVISED -	
PLOT DATE = 8/27/2024	DATE -	REVISED -	


STATE OF ILLINOIS
DEPARTMENT OF TRANSPORTATION

CROSS SECTIONS
INTERSTATE 57

SCALE: 1"=10' | SHEET 66 OF 274 SHEETS | STA. 121+00.00 R4 | TO STA. 121+00.00 R4

F.A.I. RTE.	SECTION	COUNTY	TOTAL SHEETS	SHEET NO.
57	(X1-8,X1-7-1,X1-7,X1-6-1)R-2	WILLIAMSON	614	396
		CONTRACT NO. 78798		
	ILLINOIS	FED. AID PROJECT		

FINAL SURVEY		BY	DATE
	SURVEYED		
	PLOTTED		
NOTE BOOK	TEMPLATE		
	AREAS		
NO.	AREAS CHECKED		

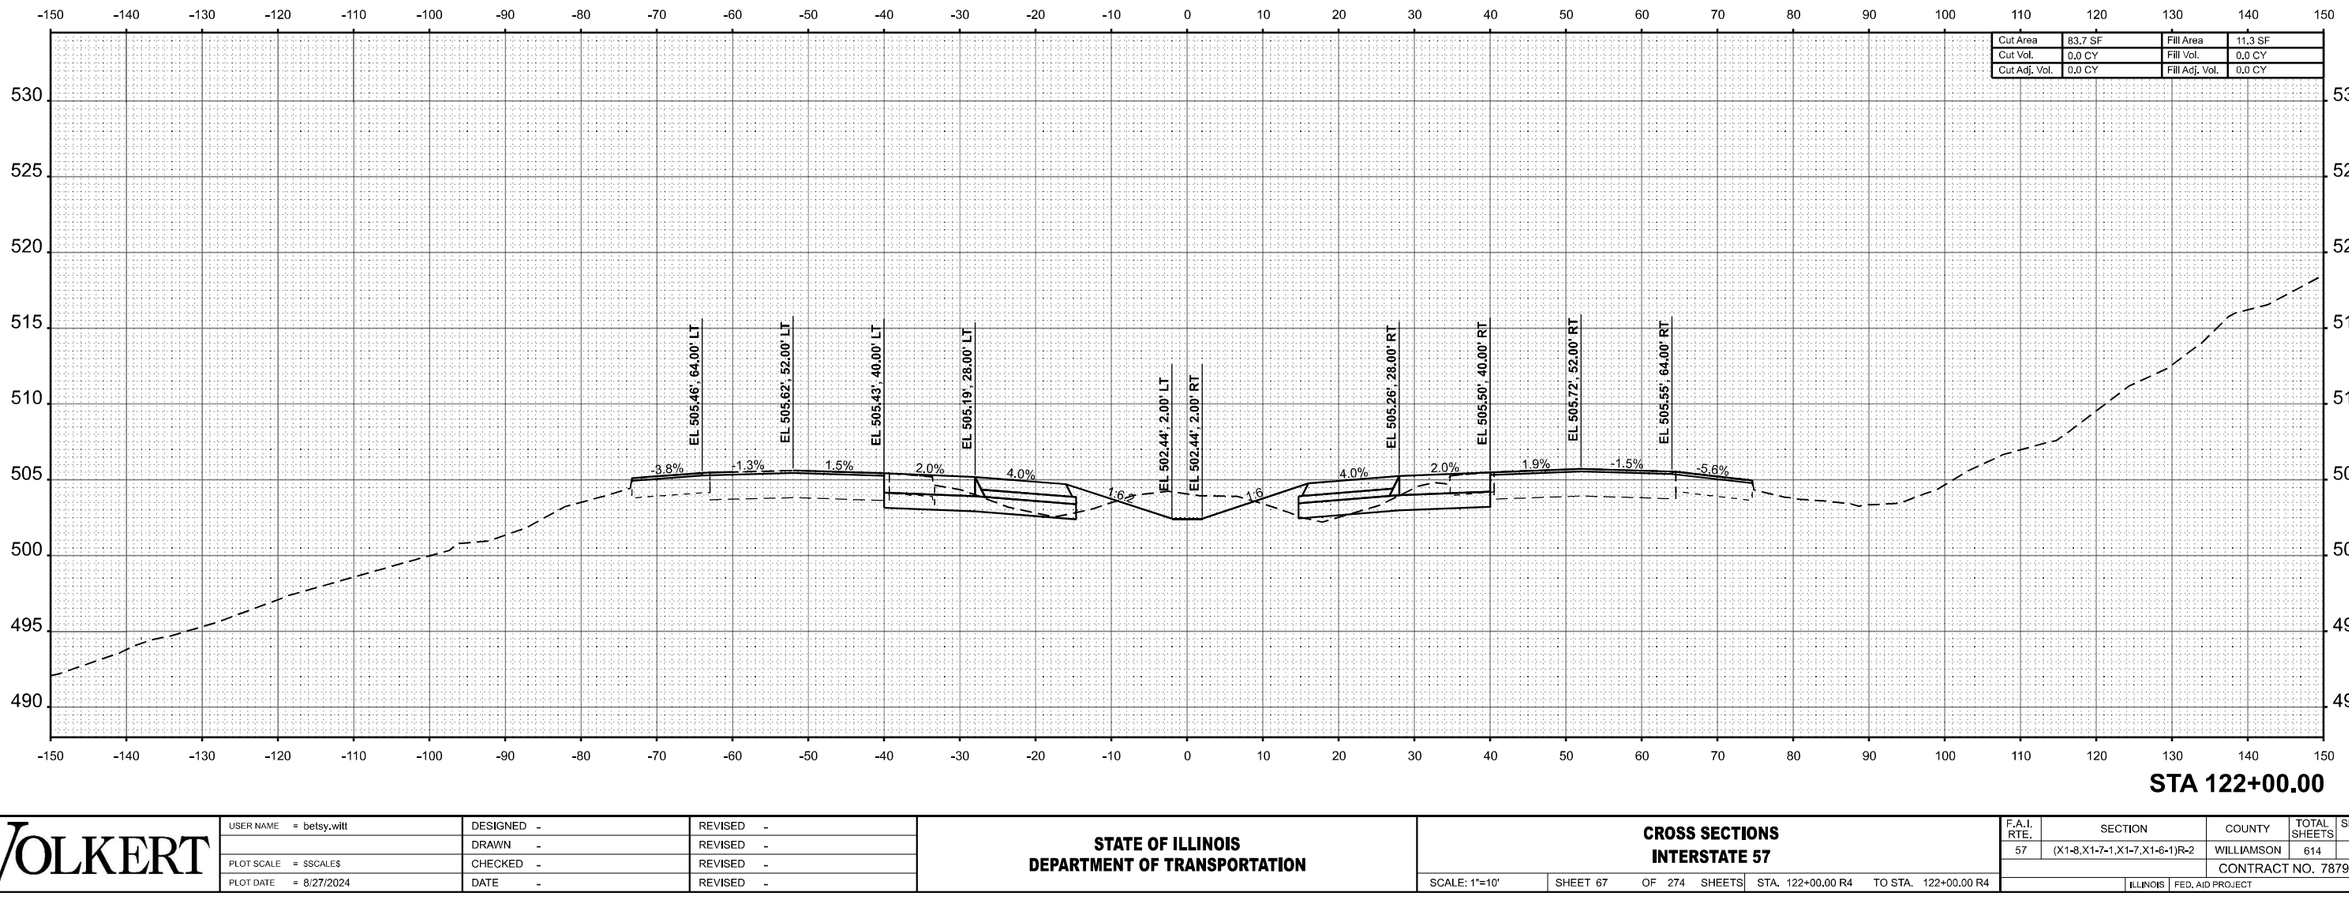

STA 122+00.00

ORIGINAL SURVEY		BY	DATE
	SURVEYED		
	PLOTTED		
NOTE BOOK	TEMPLATE		
	AREAS		
NO.	AREAS CHECKED		

MODEL: I57 XS R4 - 122+00.00 R4 [Sheet]
FILE NAME: c:\volkert_pw_workingdir\betsy.witt\d0326115\D978798-sht-XSSht-I57-R4.dgn

VOLKERT

USER NAME = betsy.witt	DESIGNED -	REVISED -	
	DRAWN -	REVISED -	
PLOT SCALE = $SCALE$	CHECKED -	REVISED -	
PLOT DATE = 8/27/2024	DATE -	REVISED -	

STATE OF ILLINOIS
DEPARTMENT OF TRANSPORTATION


CROSS SECTIONS
INTERSTATE 57

SCALE: 1"=10' | SHEET 67 OF 274 SHEETS | STA. 122+00.00 R4 | TO STA. 122+00.00 R4

F.A.I. RTE.	SECTION	COUNTY	TOTAL SHEETS	SHEET NO.
57	(X1-8,X1-7-1,X1-7,X1-6-1)R-2	WILLIAMSON	614	397
		CONTRACT NO. 78798		
	ILLINOIS	FED. AID PROJECT		

FINAL SURVEY		BY	DATE
	SURVEYED		
	PLOTTED		
NOTE BOOK	TEMPLATE		
	AREAS		
NO.	AREAS CHECKED		

ORIGINAL SURVEY		BY	DATE
	SURVEYED		
	PLOTTED		
NOTE BOOK	TEMPLATE		
	AREAS		
NO.	AREAS CHECKED		

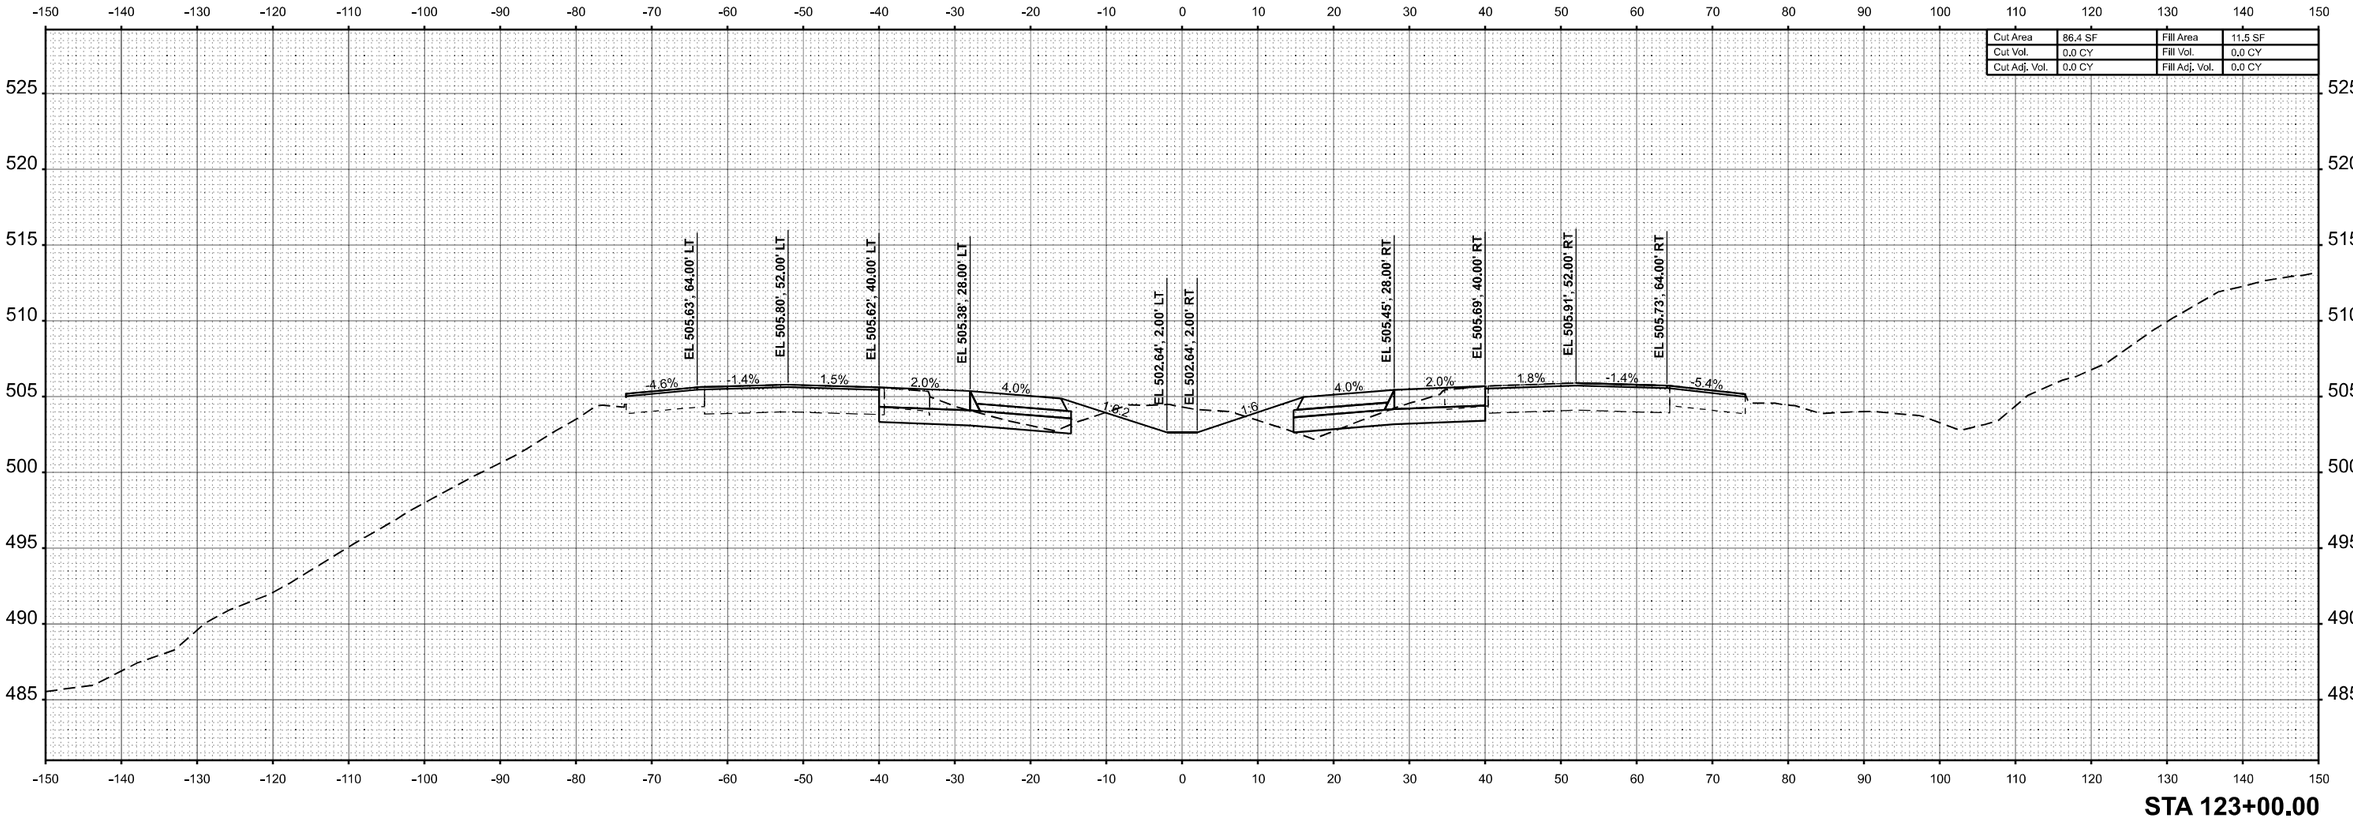

STA 123+00.00

MODEL: I57 XS R4 - 123+00.00 R4 [Sheet]
FILE NAME: c:\volkert_pw_workingdir\betsy.witt\d0326115\D978798-sht-XSSht-I57-R4.dgn

VOLKERT

USER NAME = betsy.witt	DESIGNED -	REVISED -
	DRAWN -	REVISED -
PLOT SCALE = $SCALE$	CHECKED -	REVISED -
PLOT DATE = 8/27/2024	DATE -	REVISED -


STATE OF ILLINOIS
DEPARTMENT OF TRANSPORTATION

CROSS SECTIONS
INTERSTATE 57

SCALE: 1"=10' | SHEET 68 OF 274 SHEETS | STA. 123+00.00 R4 | TO STA. 123+00.00 R4

F.A.I. RTE.	SECTION	COUNTY	TOTAL SHEETS	SHEET NO.
57	(X1-8,X1-7-1,X1-7,X1-6-1)R-2	WILLIAMSON	614	398
		CONTRACT NO. 78798		
	ILLINOIS	FED. AID PROJECT		

FINAL SURVEY		BY	DATE
	SURVEYED		
	PLOTTED		
NOTE BOOK	TEMPLATE		
	AREAS		
NO.	AREAS CHECKED		

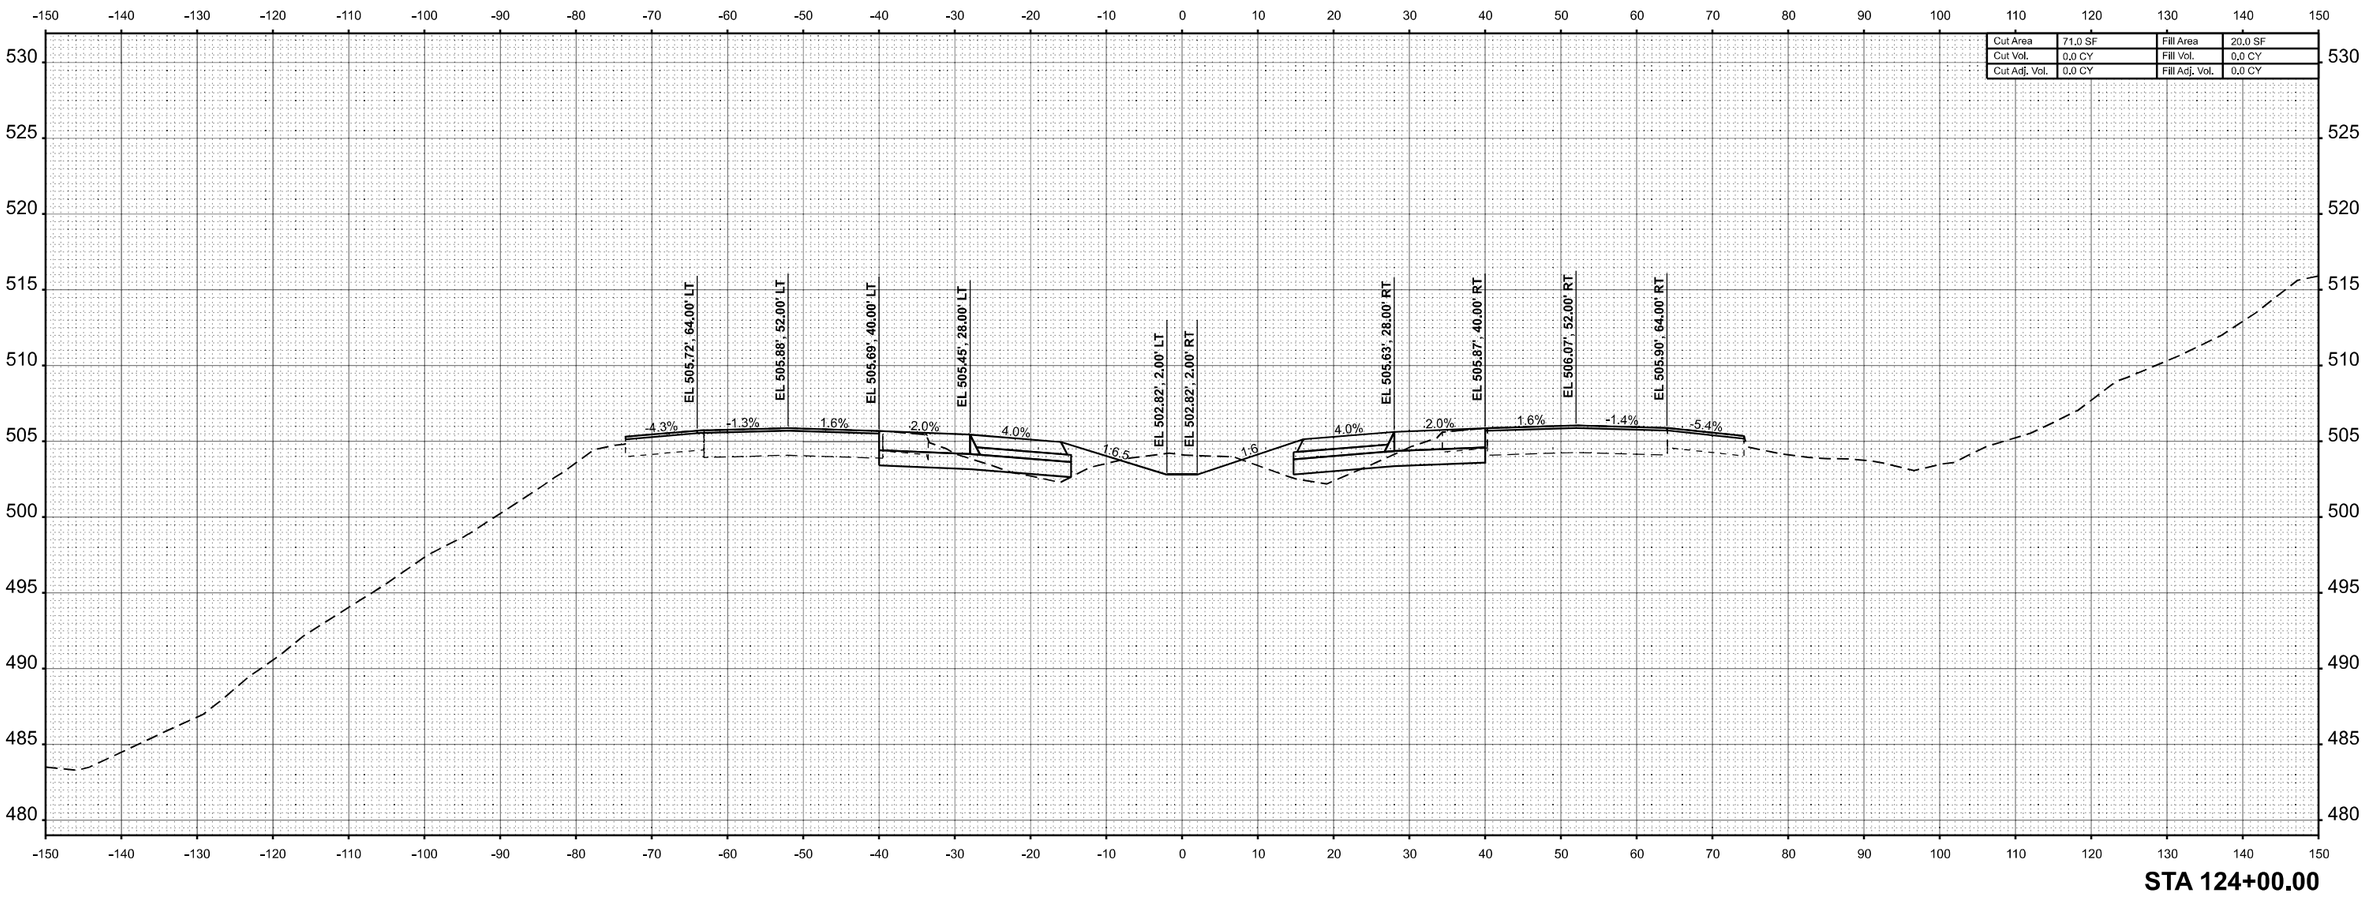

ORIGINAL SURVEY		BY	DATE
	SURVEYED		
	PLOTTED		
NOTE BOOK	TEMPLATE		
	AREAS		
NO.	AREAS CHECKED		

MODEL: I57 XS R4 - 124+00.00 R4 [Sheet]
FILE NAME: c:\volkert_pw_workingdir\betsy.witt\d0326115\D978798-sht-XSSht-I57-R4.dgn

VOLKERT

USER NAME = betsy.witt	DESIGNED -	REVISED -
	DRAWN -	REVISED -
PLOT SCALE = $SCALE$	CHECKED -	REVISED -
PLOT DATE = 8/27/2024	DATE -	REVISED -


STATE OF ILLINOIS
DEPARTMENT OF TRANSPORTATION

CROSS SECTIONS
INTERSTATE 57

SCALE: 1"=10' | SHEET 69 OF 274 SHEETS | STA. 124+00.00 R4 | TO STA. 124+00.00 R4

F.A.I. RTE.	SECTION	COUNTY	TOTAL SHEETS	SHEET NO.
57	(X1-8,X1-7-1,X1-7,X1-6-1)R-2	WILLIAMSON	614	399
		CONTRACT NO. 78798		
	ILLINOIS	FED. AID PROJECT		

FINAL SURVEY		BY	DATE
	SURVEYED		
	PLOTTED		
NOTE BOOK	TEMPLATE		
	AREAS		
NO.	AREAS CHECKED		

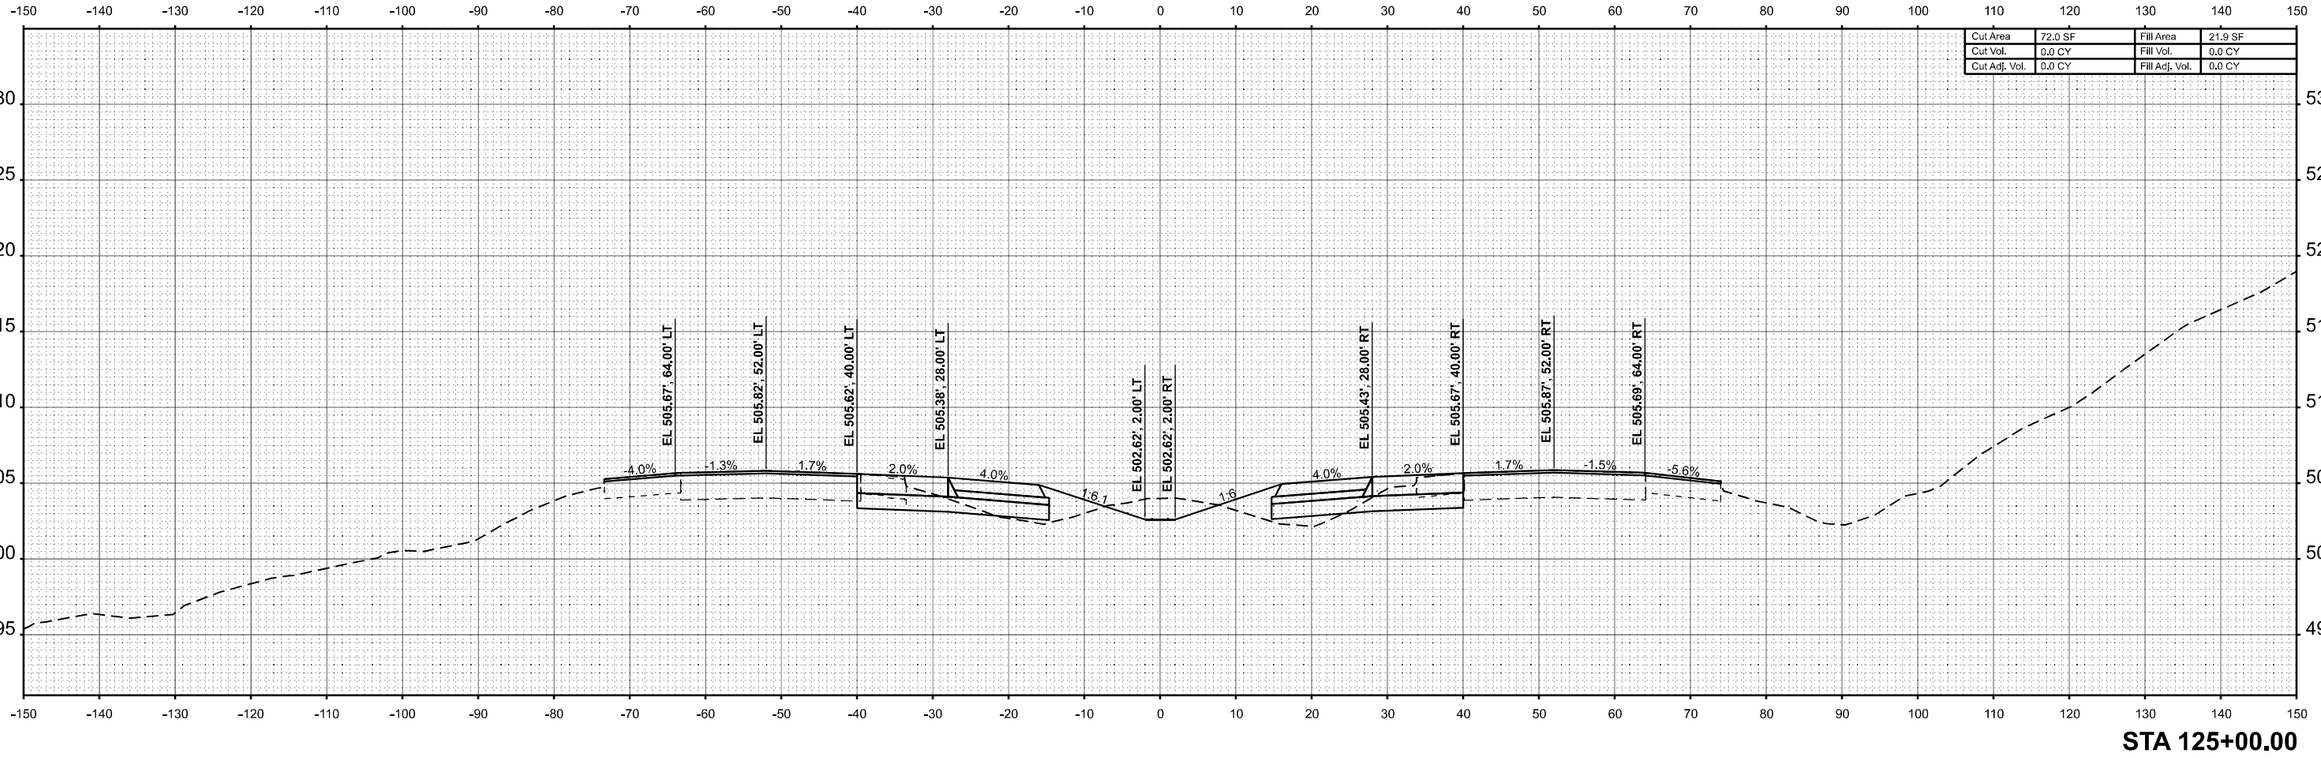

STA 125+00.00

ORIGINAL SURVEY		BY	DATE
	SURVEYED		
	PLOTTED		
NOTE BOOK	TEMPLATE		
	AREAS		
NO.	AREAS CHECKED		

MODEL: I57 XS R4 - 125+00.00 R4 [Sheet]
FILE NAME: c:\volkert_pw_workingdir\betsy.witt\d0326115\D978798-sht-XSSht-I57-R4.dgn

VOLKERT

USER NAME = betsy.witt	DESIGNED -	REVISED -	
	DRAWN -	REVISED -	
PLOT SCALE = $SCALE$	CHECKED -	REVISED -	
PLOT DATE = 8/27/2024	DATE -	REVISED -	

STATE OF ILLINOIS
DEPARTMENT OF TRANSPORTATION

CROSS SECTIONS
INTERSTATE 57

SCALE: 1"=10' | SHEET 70 OF 274 SHEETS | STA. 125+00.00 R4 | TO STA. 125+00.00 R4

F.A.I. RTE.	SECTION	COUNTY	TOTAL SHEETS	SHEET NO.
57	(X1-8,X1-7-1,X1-7,X1-6-1)R-2	WILLIAMSON	614	400
		CONTRACT NO. 78798		
	ILLINOIS	FED. AID PROJECT		