• (0203.1 & 0312-708W) R-3 CONTRACT NO. 62108

F.A.I. RTE	SECTION	COUNTY	TOTAL SHEETS	SHEET NO.
80/94	•	COOK	870	55
STA.		TO STA.		
FED ROAD DIST. NO.		ILLINOIS	FED. AID PROJECT	

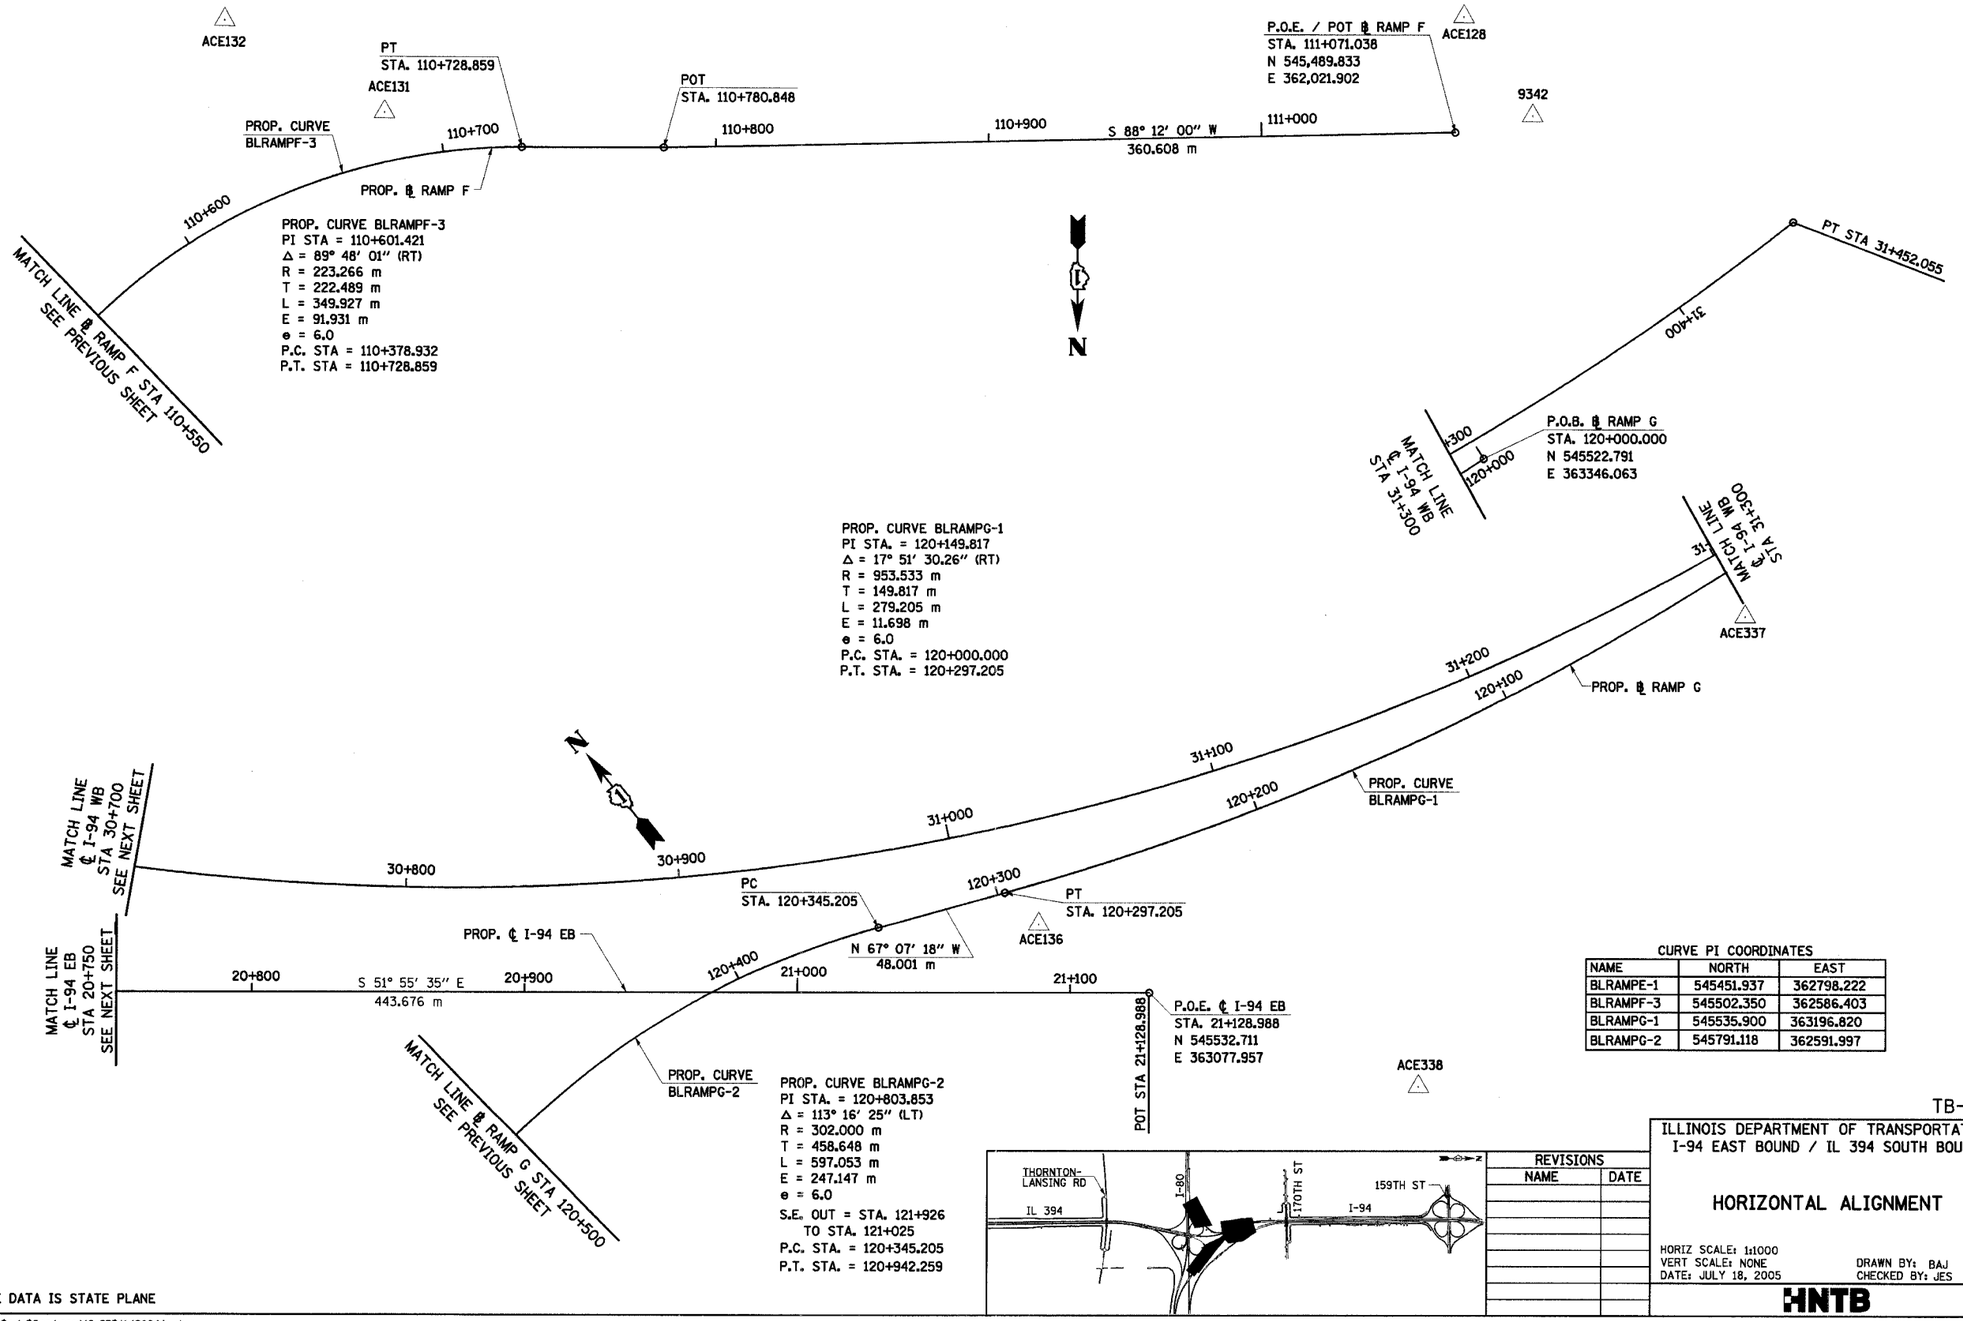

CURVE PI COORDINATES

NAME	NORTH	EAST
BLRAMPE-1	545451.937	362798.222
BLRAMPF-3	545502.350	362586.403
BLRAMPG-1	545535.900	363196.820
BLRAMPG-2	545791.118	362591.997

NOTE:
COORDINATE DATA IS STATE PLANE

TB-4

REVISIONS	
NAME	DATE

ILLINOIS DEPARTMENT OF TRANSPORTATION
I-94 EAST BOUND / IL 394 SOUTH BOUND

HORIZONTAL ALIGNMENT

HORIZ SCALE: 1:1000
VERT SCALE: NONE
DATE: JULY 18, 2005
DRAWN BY: BAJ
CHECKED BY: JES

HNTB

J:\34562\CADD\TI\ods\Contract19_SB\tb190044a.dgn
Kfox 11-JUL-2005 09:10