• (0203.1 & 0312-708W) R-3 CONTRACT NO. 62108

F.A.I. RTE	SECTION	COUNTY	TOTAL SHEETS	SHEET NO.
80/94	•	COOK	870	155
STA.		TO STA.		
FED ROAD DIST. NO.		ILLINOIS	FED. AID PROJECT	

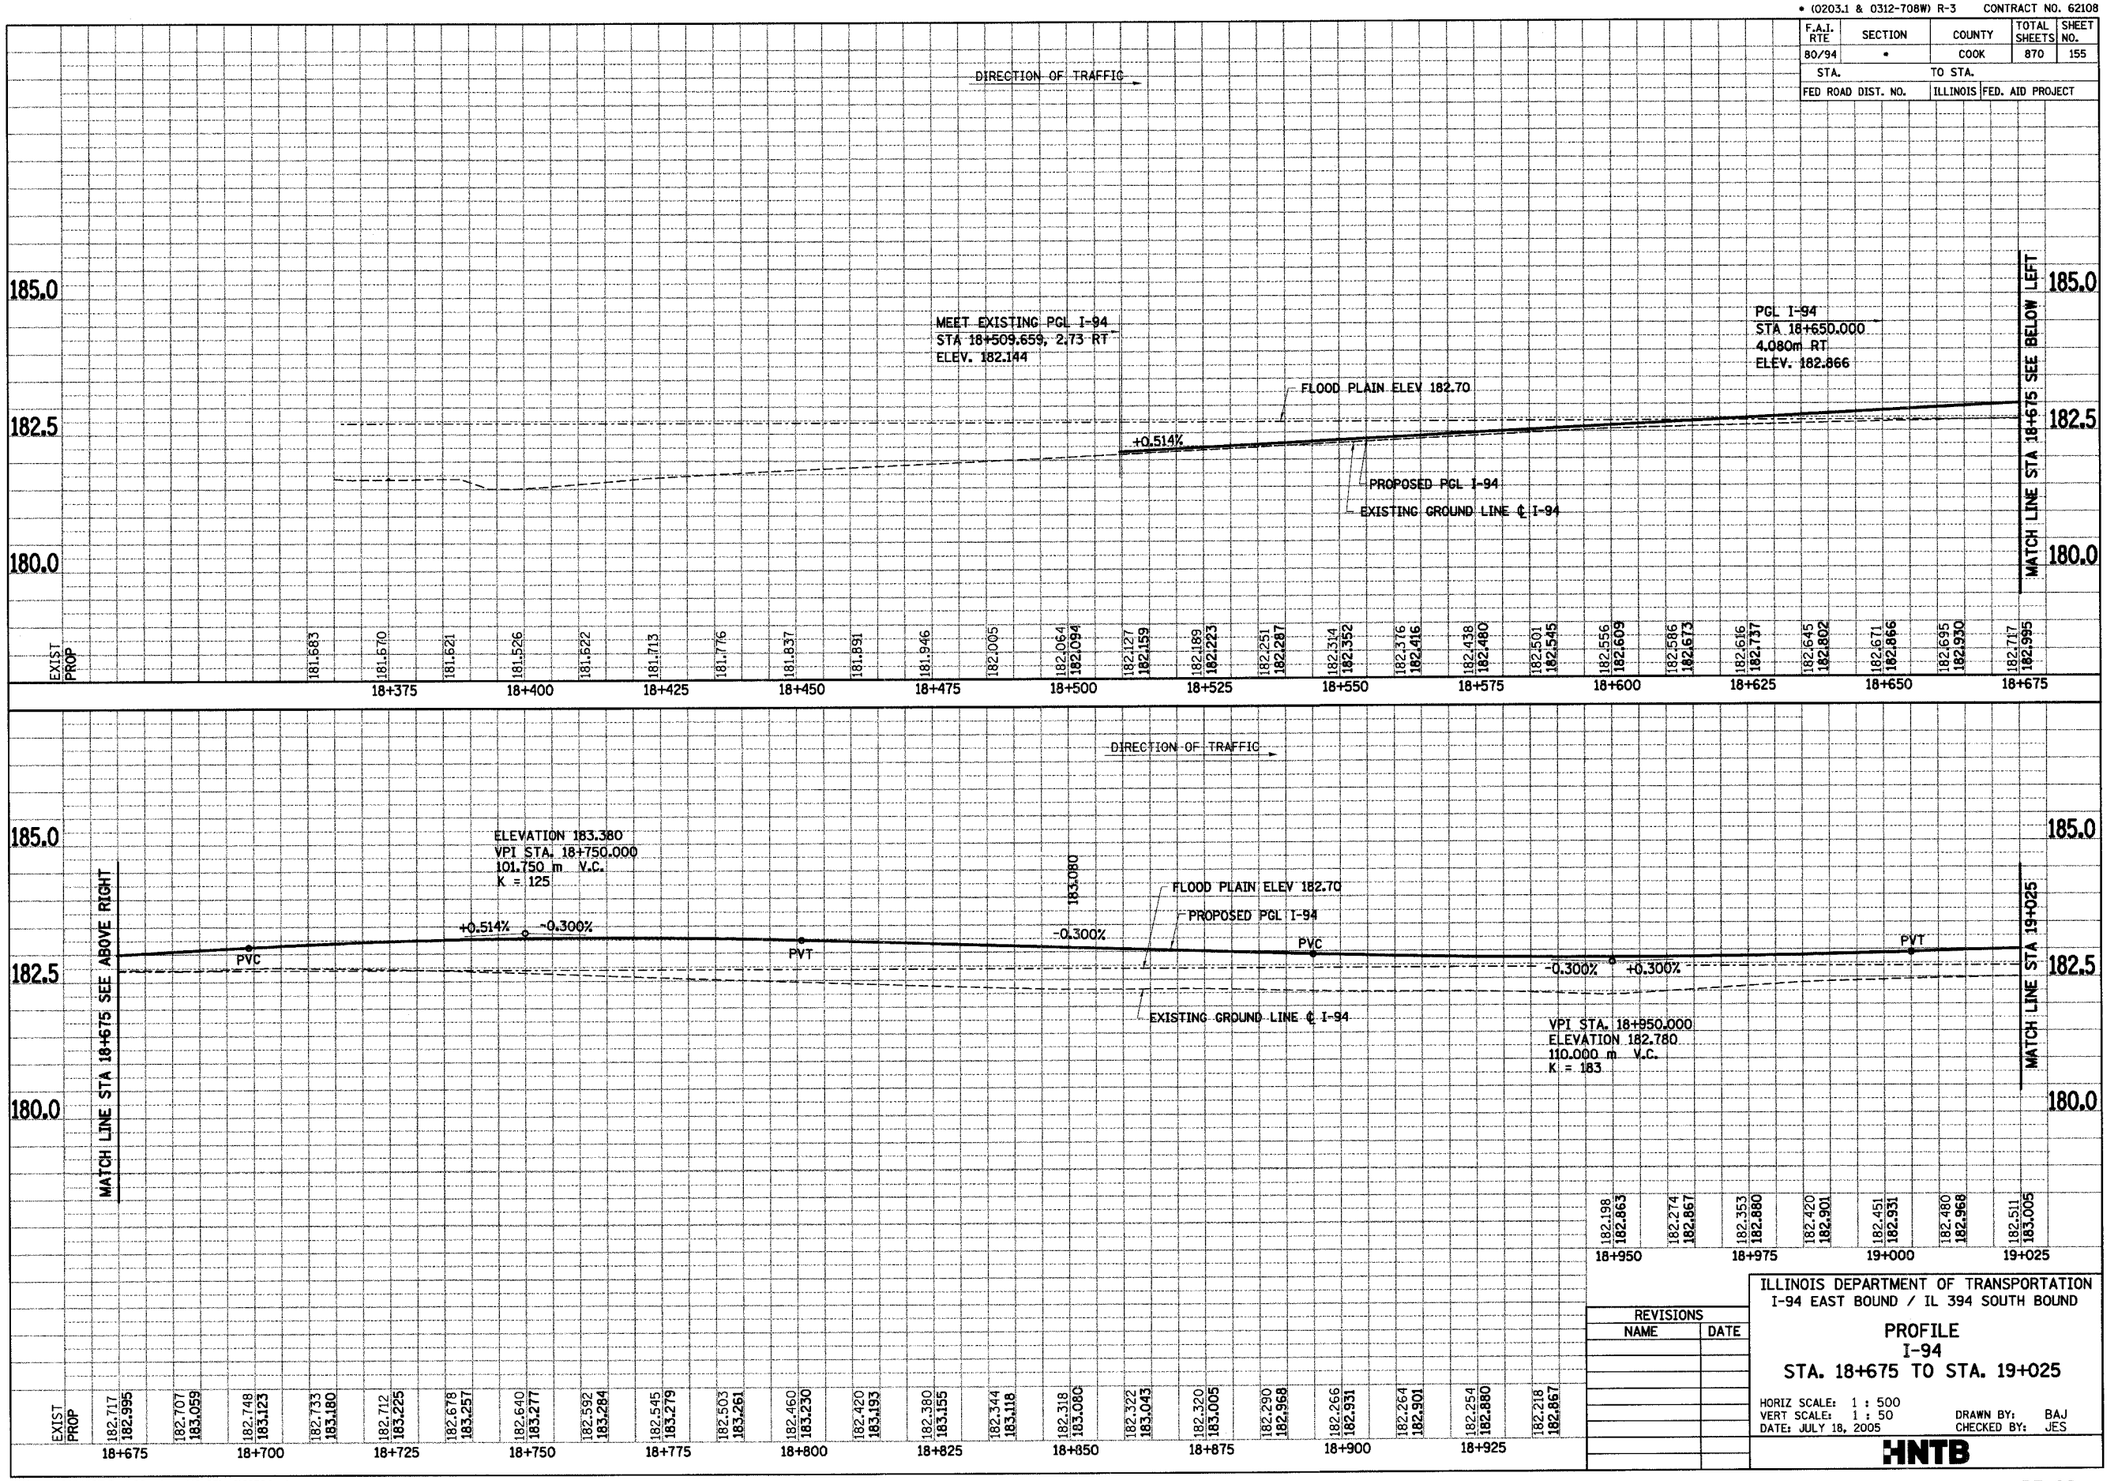

REVISIONS	
NAME	DATE

ILLINOIS DEPARTMENT OF TRANSPORTATION
I-94 EAST BOUND / IL 394 SOUTH BOUND

PROFILE
I-94
STA. 18+675 TO STA. 19+025

HORIZ SCALE: 1 : 500
VERT SCALE: 1 : 50
DATE: JULY 18, 2005
DRAWN BY: BAJ
CHECKED BY: JES

HNTB

E:\345628\CADD\T1\cds\Contract19_SB\pf190364a.dgn
BJohnson 08-JUL-2005 15:17