| F.A.I. RTE | SECTION | COUNTY | TOTAL SHEETS | SHEET NO. |
|---|---|---|---|---|
| 80/94 | • | COOK | 870 | 161 |
| STA. | | TO STA. | | |
| FED ROAD DIST. NO. | | ILLINOIS | FED. AID PROJECT | |

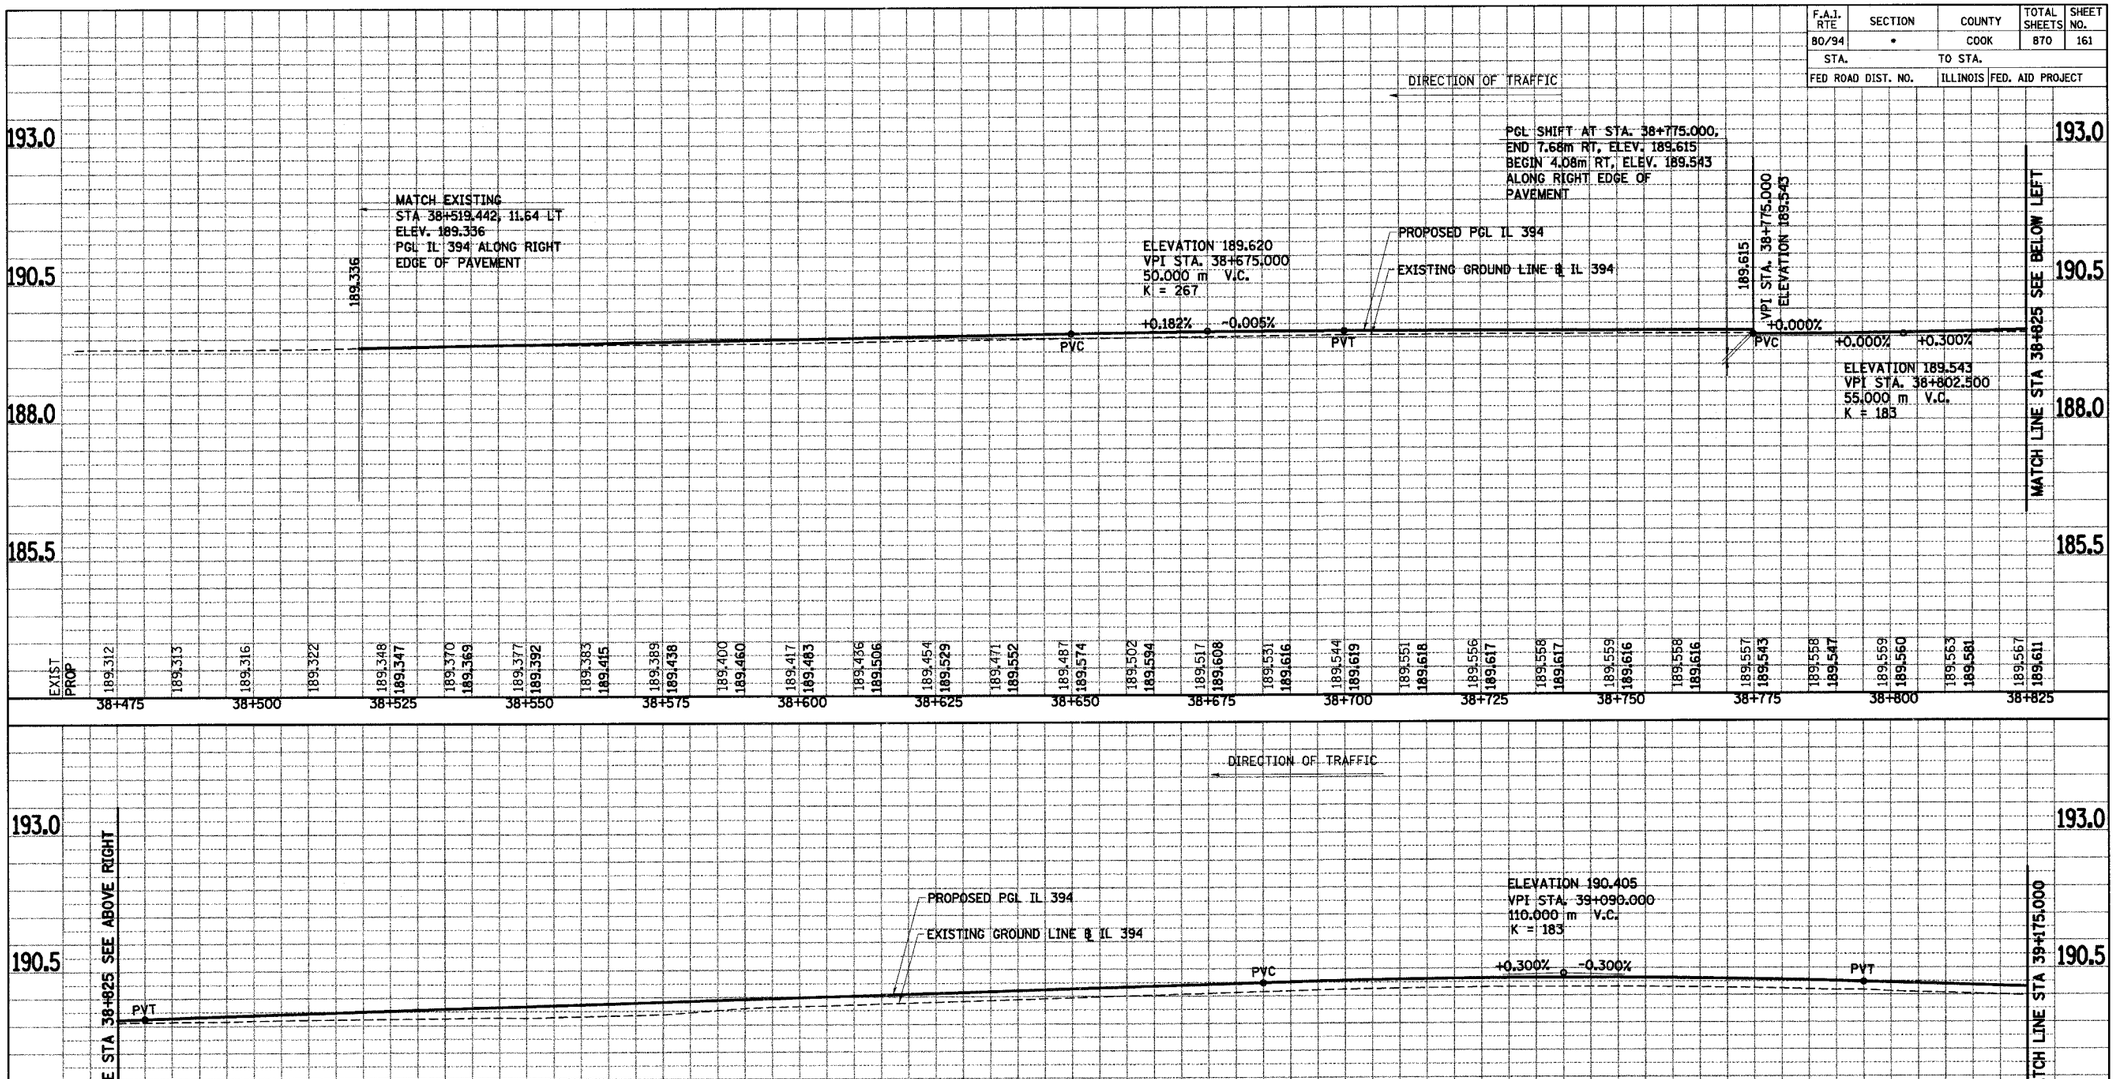


| REVISIONS | |
|---|---|
| NAME | DATE |
| | |

ILLINOIS DEPARTMENT OF TRANSPORTATION
I-94 EAST BOUND / IL 394 SOUTH BOUND

**PROFILE**
**IL-394 SB**
**STA. 38+519.442 TO STA. 39+175**

HORIZ SCALE: 1 : 500
VERT SCALE: 1 : 50
DATE: JULY 18, 2005
DRAWN BY: BAJ
CHECKED BY: JES

HNTB

E:\345628\CADD\T1\cds\Contract19_SB\pf190304a.dgn
BJohnson 08-JUL-2005 15:17