• (0203.1 & 0312-708W) R-3 CONTRACT NO. 62108

F.A.I. RTE	SECTION	COUNTY	TOTAL SHEETS	SHEET NO.
80/94	•	COOK	870	238
STA. 38+519.442 TO STA. 39+175				
FED ROAD DIST. NO.		ILLINOIS	FED. AID PROJECT	

NOTES:
1. MANHOLE TO BE ADJUSTED WITH TYPE 1 FRAME, CLOSED LID.
2. MANHOLE TO BE ADJUSTED.
3. MANHOLE TO BE RECONSTRUCTED WITH TYPE 1 FRAME, CLOSED LID.
4. REFER TO THE ROADWAY PROFILE PLANS FOR ALL ROADWAY PROFILE SLOPE AND CURVE GEOMETRY.

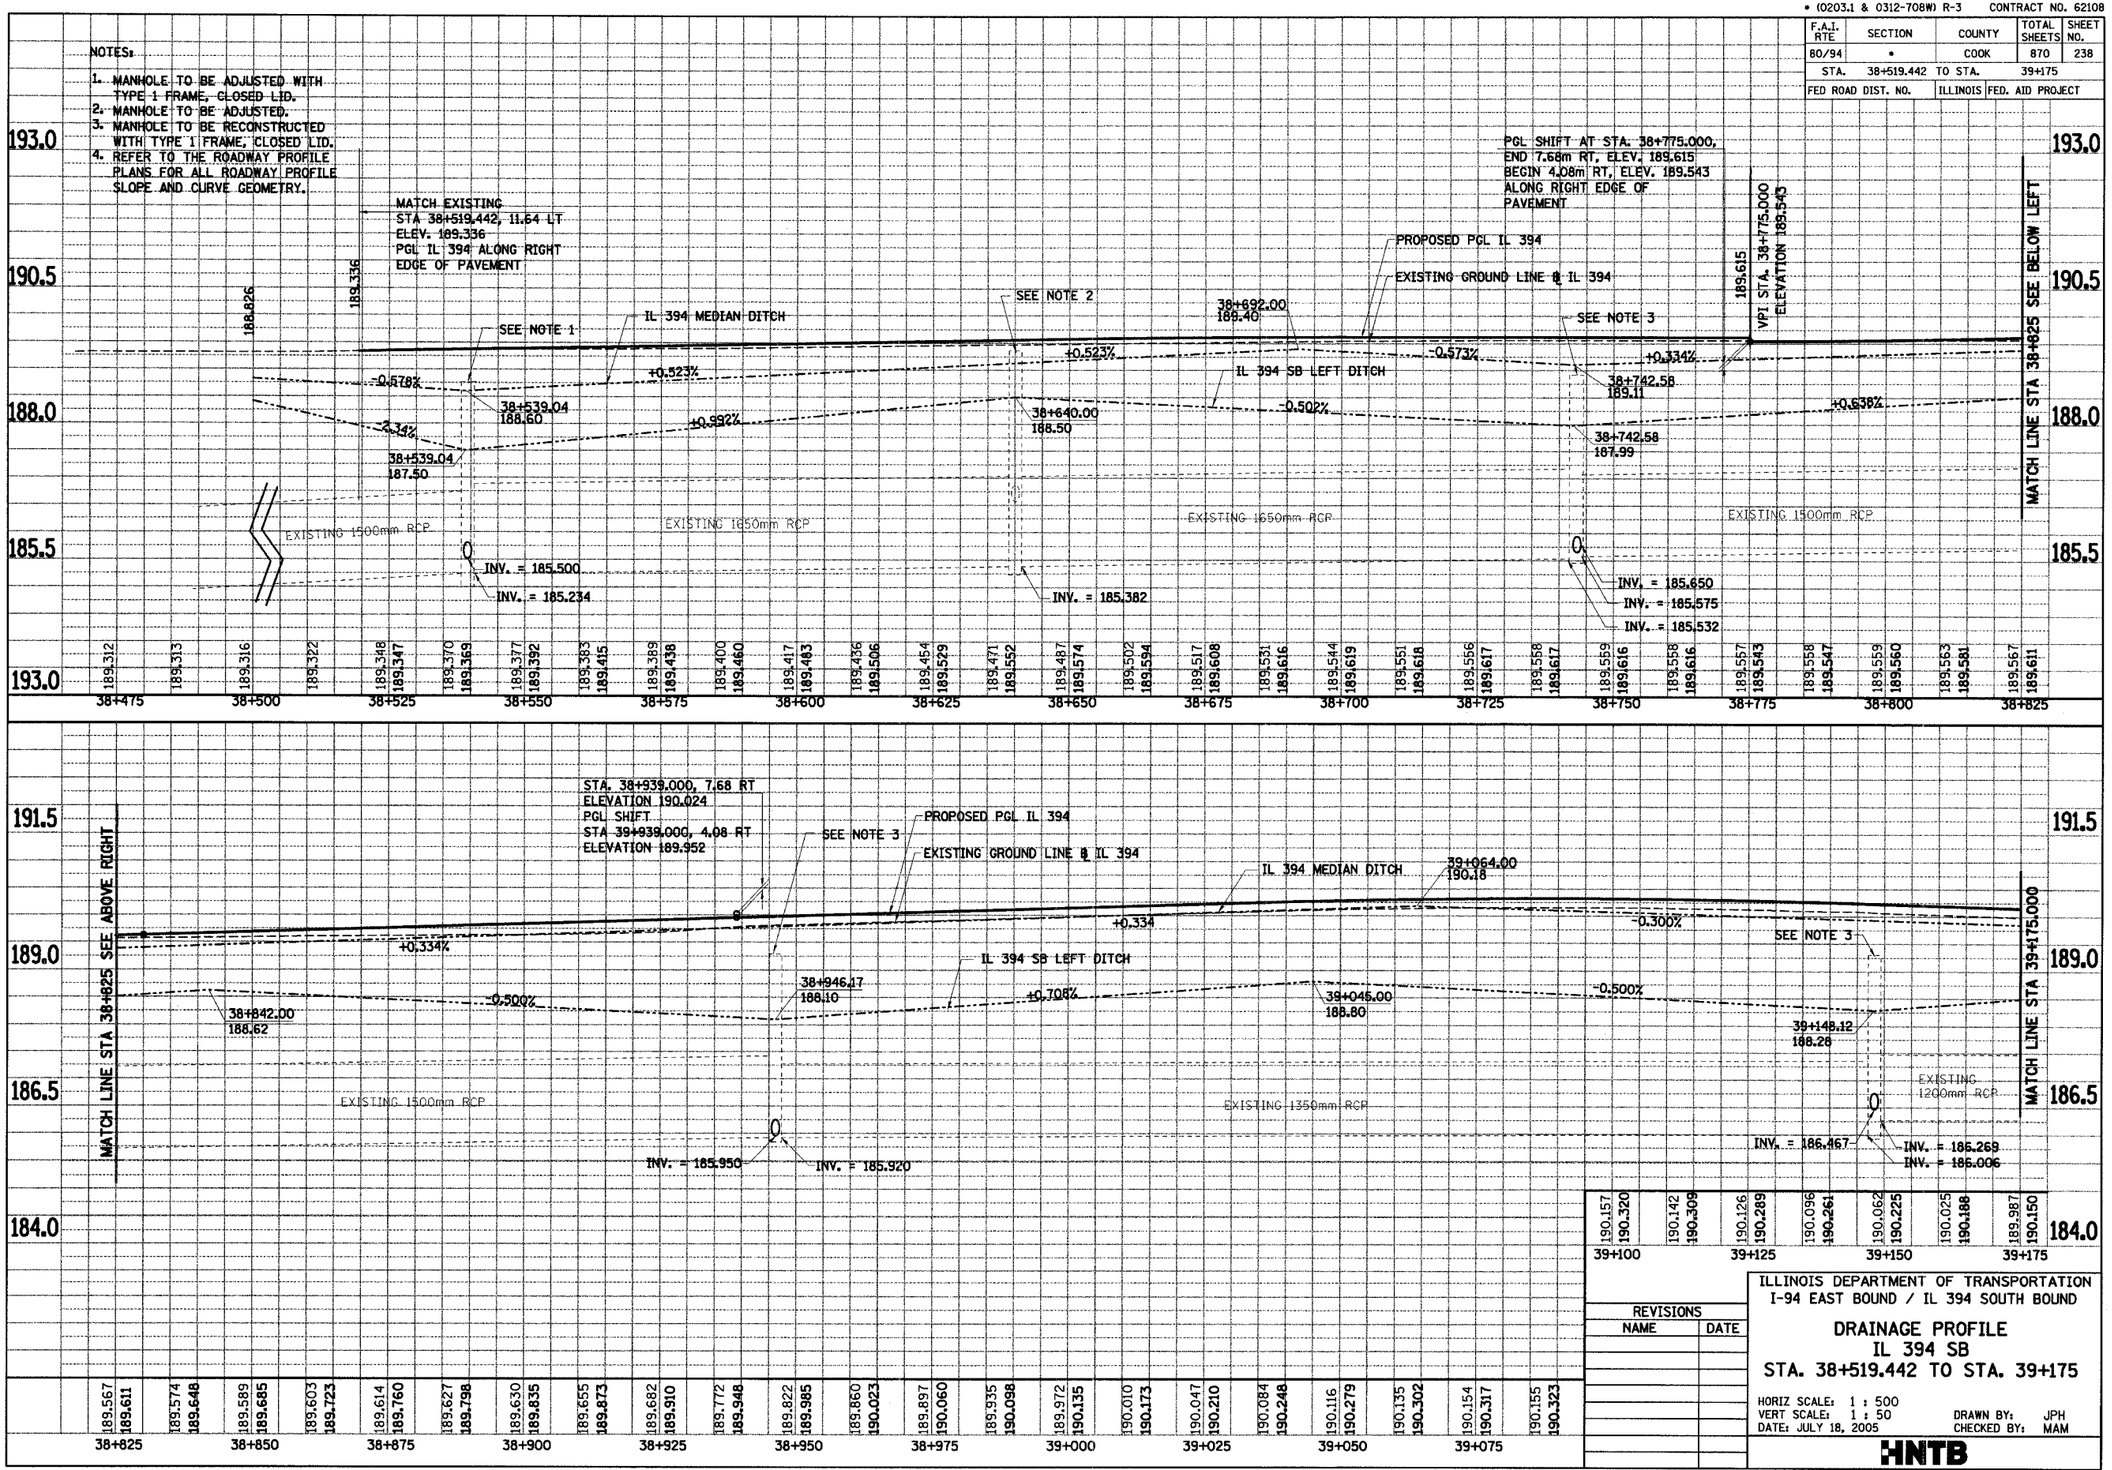

REVISIONS	
NAME	DATE

ILLINOIS DEPARTMENT OF TRANSPORTATION
I-94 EAST BOUND / IL 394 SOUTH BOUND

DRAINAGE PROFILE
IL 394 SB
STA. 38+519.442 TO STA. 39+175

HORIZ SCALE: 1 : 500
VERT SCALE: 1 : 50
DATE: JULY 18, 2005
DRAWN BY: JPH
CHECKED BY: MAM

HNTB

DU-27

J:\345628\cadd\tl\cds\Contract19_SB\du190304a.dgn
MAMiller 12-JUL-2005 11:32