• (0203.1 & 0312-708W) R-3 CONTRACT NO. 62108

F.A.I. RTE	SECTION	COUNTY	TOTAL SHEETS	SHEET NO.
80/94	•	COOK	870	243
STA. 440+575		TO STA. 440+925		
FED ROAD DIST. NO.		ILLINOIS	FED. AID PROJECT	

NOTES:

1. REFER TO ROADWAY PROFILE PLANS FOR ALL ROADWAY PROFILE SLOPE AND CURVE GEOMETRY.

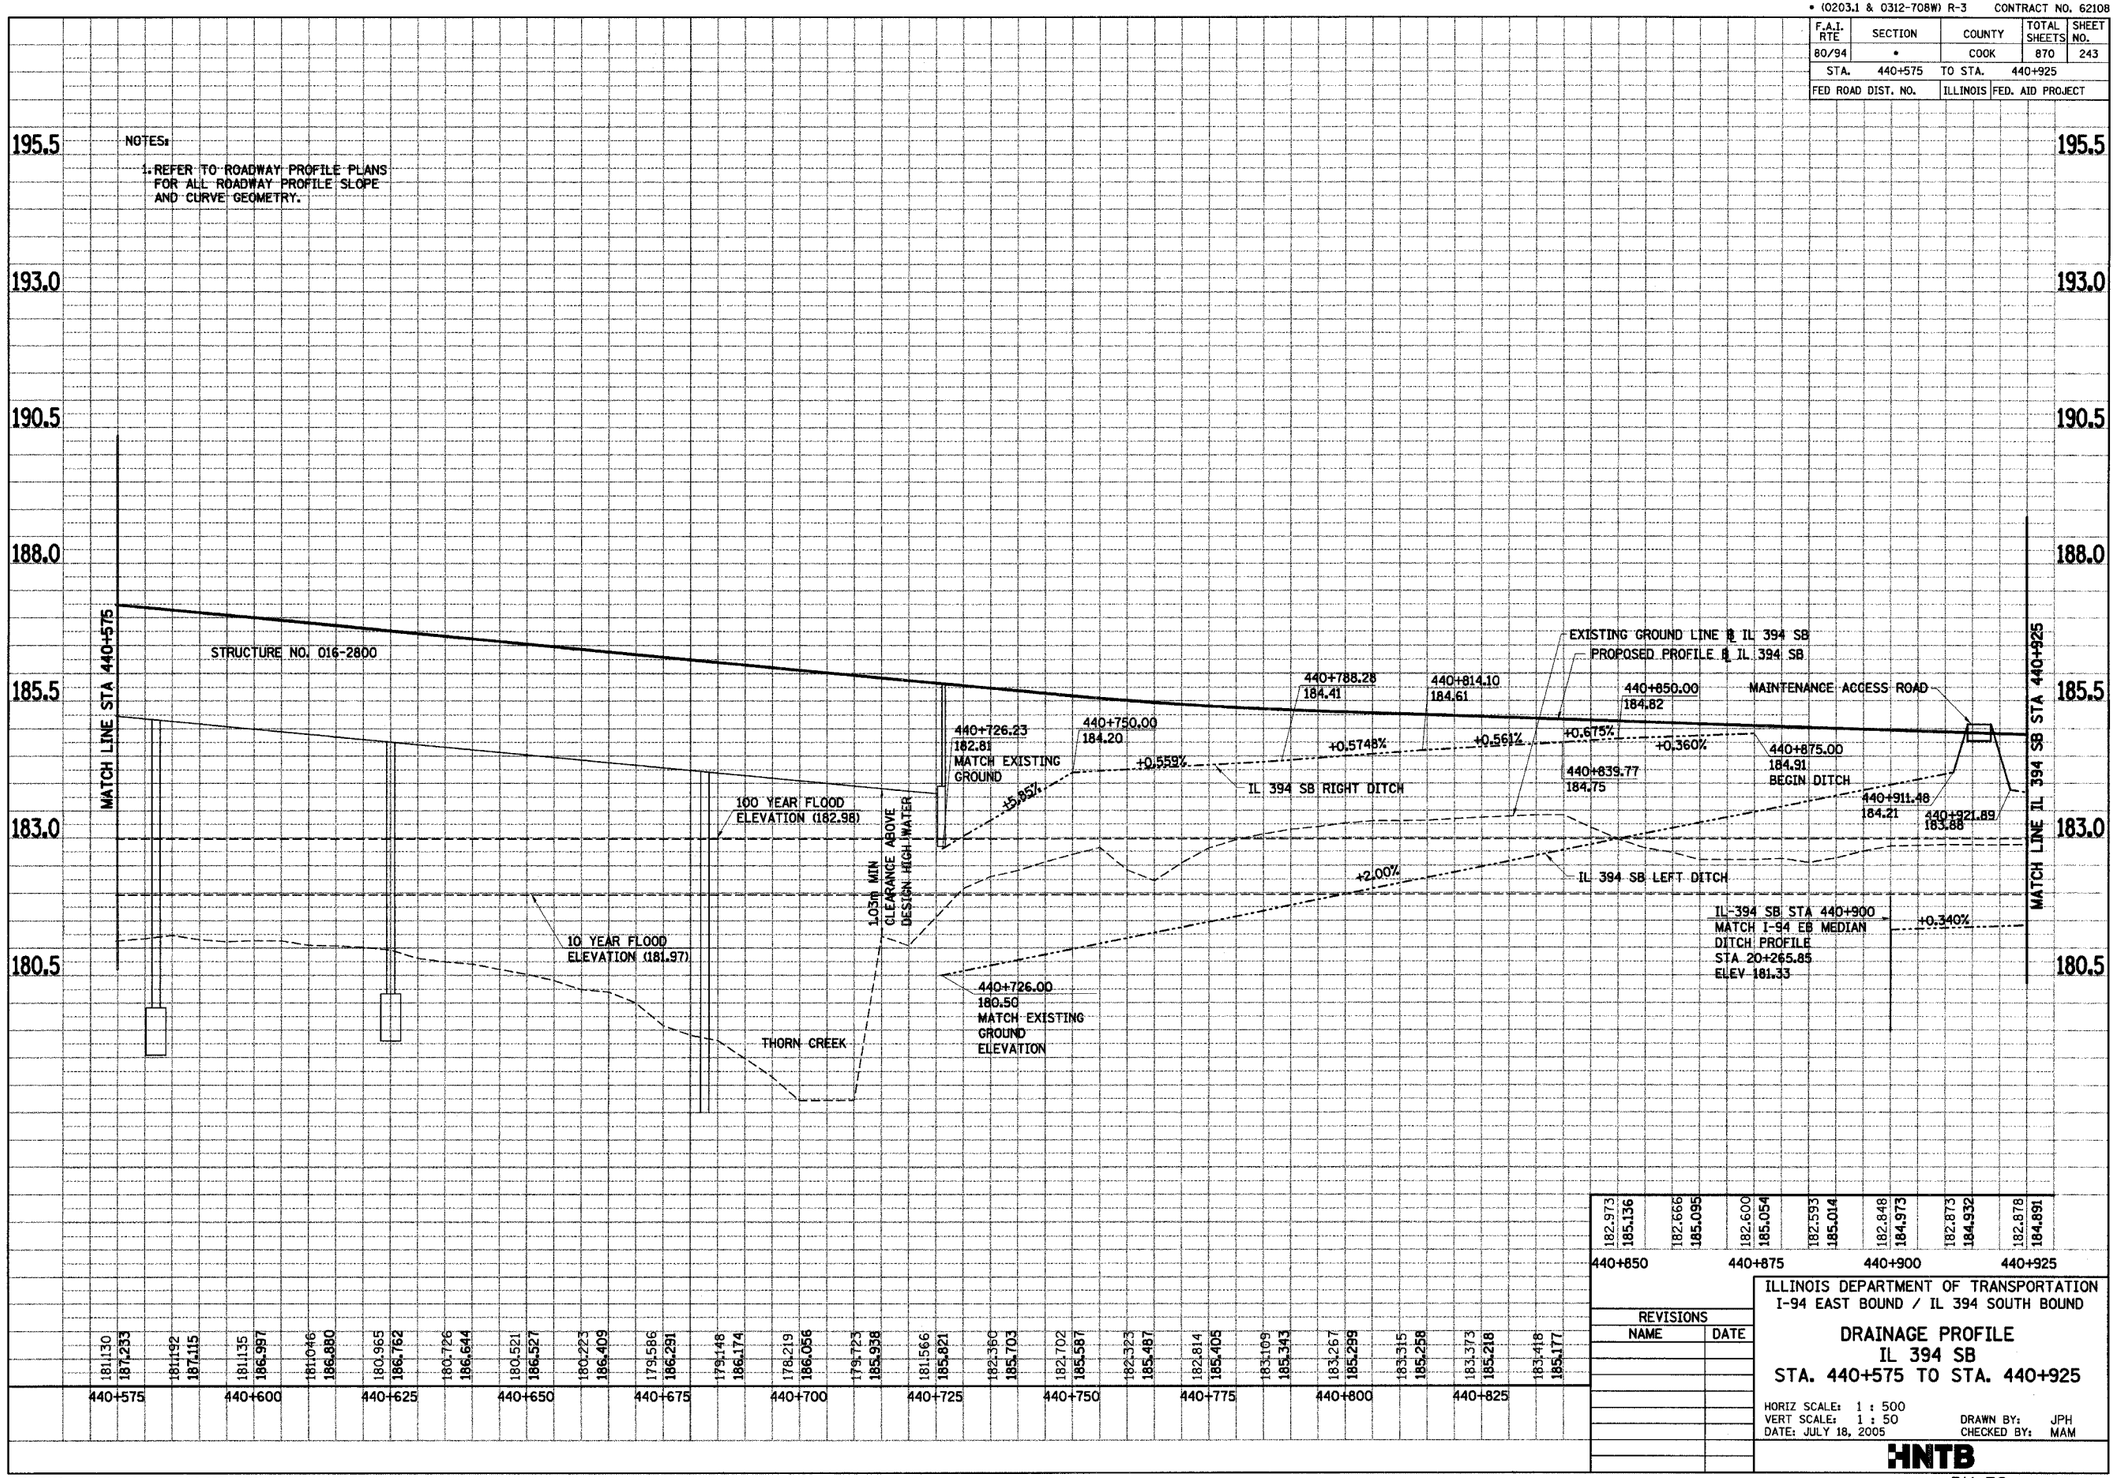

REVISIONS

NAME	DATE

ILLINOIS DEPARTMENT OF TRANSPORTATION
I-94 EAST BOUND / IL 394 SOUTH BOUND

DRAINAGE PROFILE
IL 394 SB
STA. 440+575 TO STA. 440+925

HORIZ SCALE: 1 : 500
VERT SCALE: 1 : 50
DATE: JULY 18, 2005

DRAWN BY: JPH
CHECKED BY: MAM

HNTB

J:\8345628\cadd\11\cds\Contract19_SB\du190344a.dgn
MAMiller 19-AUG-2005 16:45