• (0203.1 & 0312-708W) R-3 CONTRACT NO. 62108

F.A.I. RTE	SECTION	COUNTY	TOTAL SHEETS	SHEET NO.
80/94	•	COOK	870	272
STA.		TO STA.		
FED ROAD DIST. NO.		ILLINOIS	FED. AID PROJECT	

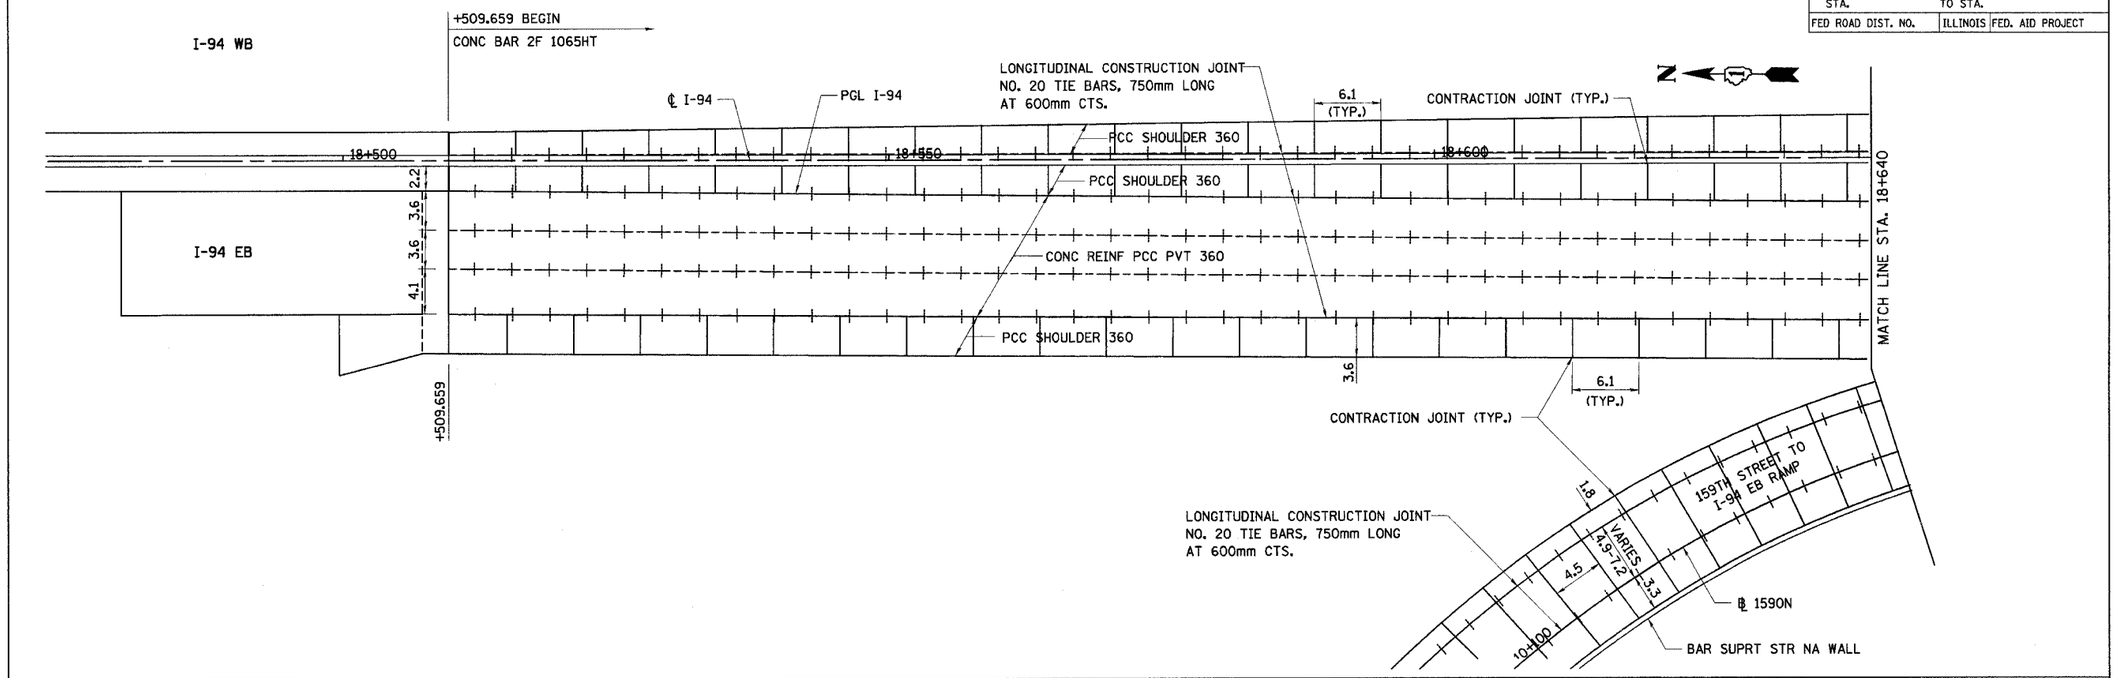

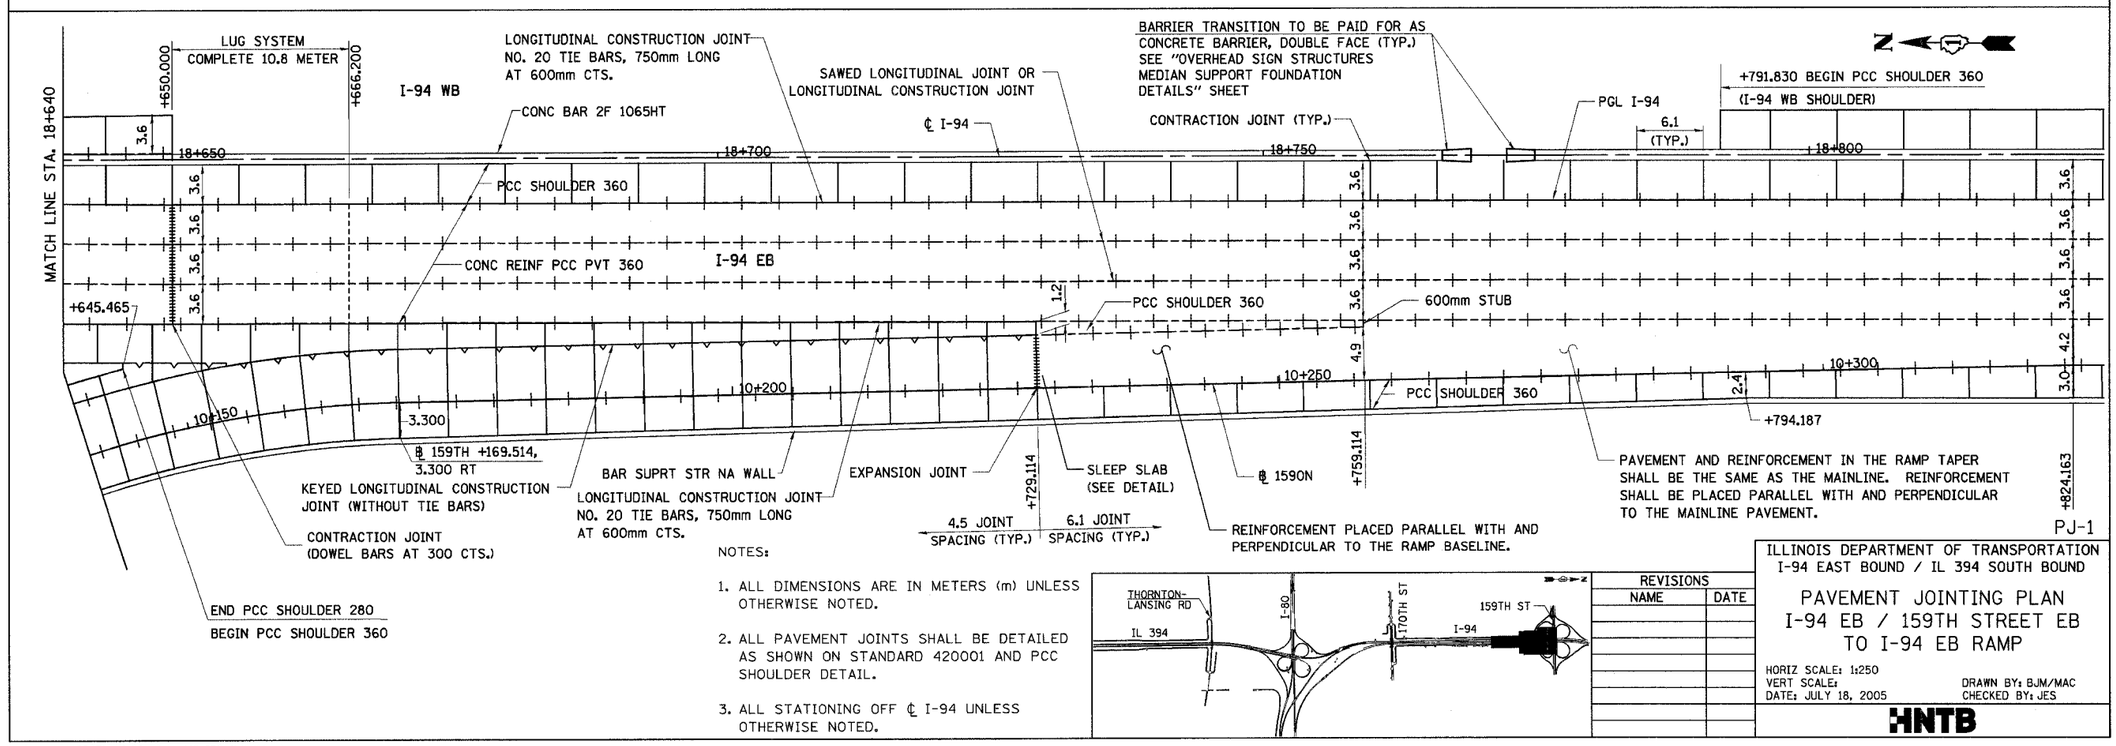

PJ-1

NOTES:

1. ALL DIMENSIONS ARE IN METERS (m) UNLESS OTHERWISE NOTED.
2. ALL PAVEMENT JOINTS SHALL BE DETAILED AS SHOWN ON STANDARD 420001 AND PCC SHOULDER DETAIL.
3. ALL STATIONING OFF ℄ I-94 UNLESS OTHERWISE NOTED.

REVISIONS	
NAME	DATE

ILLINOIS DEPARTMENT OF TRANSPORTATION
I-94 EAST BOUND / IL 394 SOUTH BOUND

PAVEMENT JOINTING PLAN
I-94 EB / 159TH STREET EB TO I-94 EB RAMP

HORIZ SCALE: 1:250
VERT SCALE:
DATE: JULY 18, 2005
DRAWN BY: BJM/MAC
CHECKED BY: JES

HNTB

j:\34562\CADD\T1\cds\Contract19_SB\pj190014a.dgn
slauer 22-AUG-2005 11:29